SIGN DETAIL
1:75

WB-BM-137
STA. 1159+20

SIGN NUMBER	name
WIDTH x HGHT.	33'-0" x 8'-6"
BORDER WIDTH	2"
CORNER RADIUS	12"
MOUNTING	Overhead
BACKGROUND	TYPE: Reflective
	COLOR: Green
LEGEND/BORDER	TYPE: Reflective
	COLOR: White/White

SYMBOL	ROT	X	Y	WID	HT

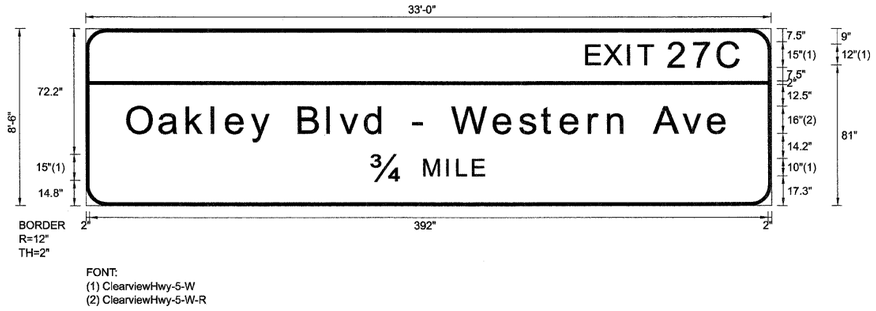

Panel Style: sign_default.ssi
Dimensions are in inches.tenths

Letter locations are panel edge to lower left corner

LETTER POSITIONS (X)																																					LENGTH	SERIES/SIZE
E	X	I	T	2	7	C																																ClearviewHwy-5-W
289.7	300	313.7	319.6	337.2	351.4	365.8																															88.3	12,15
O	a	k	l	e	y		B	l	v	d		-		W	e	s	t	e	r	n		A	v	e														ClearviewHwy-5-W-R
24.4	42.9	58.8	73.3	81.5	95.8	108.3	123.6	140.2	147.2	161.9	173.4	190.3	196.6	212	236.2	251	263.7	274.9	291.1	302.1	313.2	328.6	345.2	359.9													347.3	16/13
3/4	M	I	L	E																																		ClearviewHwy-5-W
165.7	195.9	209	215	224																																	64.7	15,10

FILE NAME =	DESIGNED - SEW	REVISED -	
$FILEL$	DRAWN - SEW	REVISED -	
USER NAME = $USER$	CHECKED - SEW	REVISED -	
PLOT DATE = $DATE$	DATE - 1/25/10	REVISED -	

LIN ENGINEERING, LTD.
Consulting Engineers
Chatham, Illinois Westmont, Illinois

STATE OF ILLINOIS
DEPARTMENT OF TRANSPORTATION

SIGNING DETAILS

SCALE: N.T.S. | SHEET NO. 32 OF 46 SHEETS | STA. TO STA.

F.A.I. RTE.	SECTION	COUNTY	TOTAL SHEETS	SHEET NO.
290	(2525, ETC., 2727) RS-8	COOK	201	139
		CONTRACT NO. 60K11		
FED. ROAD DIST. NO.	ILLINOIS	FED. AID PROJECT		