SIGN DETAIL

1:75

WB-BM-140
STA. 1172+00

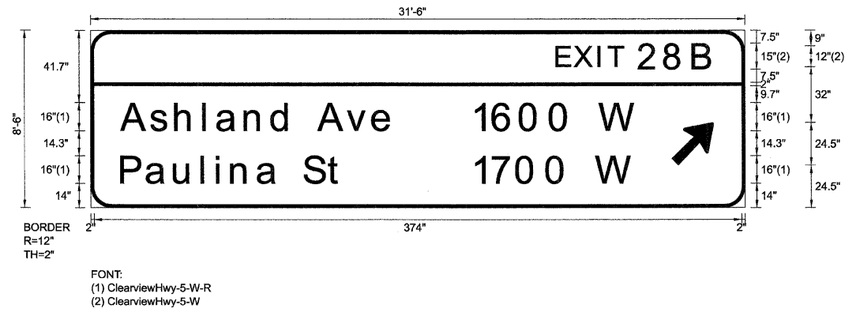

SIGN NUMBER	name
WIDTH x HGHT.	31'-6" x 8'-6"
BORDER WIDTH	2"
CORNER RADIUS	12"
MOUNTING	Overhead
BACKGROUND	TYPE: Reflective
	COLOR: Green
LEGEND/BORDER	TYPE: Reflective
	COLOR: White/White

SYMBOL	ROT	X	Y	WID	HT
ARMED	45	335.5	24.5	20	31.5

Panel Style: sign_default.ssi
Dimensions are in inches.tenths

Letter locations are panel edge to lower left corner

LETTER POSITIONS (X)

													LENGTH	SERIES/SIZE
E	X	I	T	2	8	B								ClearviewHwy-5-W
269.8	280	293.7	299.6	317.2	332.3	348.6							90.3	12,15
A	s	h	l	a	n	d		A	v	e				ClearviewHwy-5-W-R
18	35.1	49.4	65.6	73.5	89.4	105	116.5	132	148.6	163.3			157	16/13
1	6	0	0		W									ClearviewHwy-5-W-R
220.8	232.8	248.5	266	279	294.3								94.5	16
P	a	u	l	i	n	a		S	t					ClearviewHwy-5-W-R
18	32.6	48.6	64.5	73.1	81.6	96.8	108.6	123.6	137.7				127.5	16/13
1	7	0	0		W									ClearviewHwy-5-W-R
220.8	231.9	246.5	263.9	276.9	292.2								92.5	16

FILE NAME =	DESIGNED - SEW	REVISED -
$FILEL$	DRAWN - SEW	REVISED -
USER NAME = $USER$	CHECKED - SEW	REVISED -
PLOT DATE = $DATE$	DATE - 1/25/10	REVISED -

LIN ENGINEERING, LTD.
Consulting Engineers
Chatham, Illinois Westmont, Illinois

STATE OF ILLINOIS
DEPARTMENT OF TRANSPORTATION

SIGNING DETAILS

SCALE: N.T.S. | SHEET NO. 34 OF 46 SHEETS | STA. TO STA.

F.A.I. RTE.	SECTION	COUNTY	TOTAL SHEETS	SHEET NO.
290	(2525, ETC., 2727) RS-8	COOK	201	141

CONTRACT NO. 60K11

FED. ROAD DIST. NO. | ILLINOIS | FED. AID PROJECT