SIGN DETAIL
1:75

WB-BM-144
STA. 1199+30

SIGN NUMBER	name
WIDTH x HGHT.	32'-0" x 8'-0"
BORDER WIDTH	2"
CORNER RADIUS	12"
MOUNTING	Overhead
BACKGROUND	TYPE: Reflective
	COLOR: Green
LEGEND/BORDER	TYPE: Reflective
	COLOR: White/White

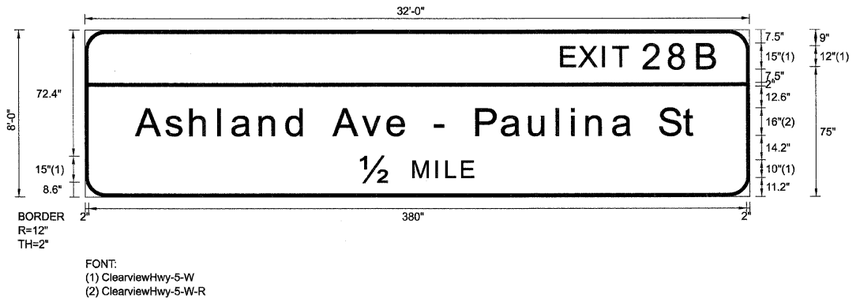

SYMBOL	ROT	X	Y	WID	HT

Panel Style: sign_default.ssi
Dimensions are in inches.tenths

Letter locations are panel edge to lower left corner

LETTER POSITIONS (X)																																						LENGTH	SERIES/SIZE
E	X	I	T	2	8	B																																	ClearviewHwy-5-W
275.8	286	299.7	305.6	323.2	338.3	354.6																																90.3	12,15
A	s	h	l	a	n	d		A	v	e		–		P	a	u	l	i	n	a		S	t																ClearviewHwy-5-W-R
30	47	61.4	77.5	85.4	101.4	116.9	128.5	144	160.5	175.2	187	203.2	209.5	226.5	241.1	257.1	273.1	281.6	290.1	305.3	317.1	332.1	346.2															324.1	16/13
1/2	M	I	L	E																																			ClearviewHwy-5-W
159.7	190	203.1	209.1	218.1																																		64.8	15,10

FILE NAME =	DESIGNED - SEW	REVISED -
$FILEL$	DRAWN - SEW	REVISED -
USER NAME = $USER$	CHECKED - SEW	REVISED -
PLOT DATE = $DATE$	DATE - 1/25/10	REVISED -

LIN ENGINEERING,LTD.
Consulting Engineers
Chatham, Illinois Westmont, Illinois

STATE OF ILLINOIS
DEPARTMENT OF TRANSPORTATION

SIGNING DETAILS

SCALE: N.T.S. | SHEET NO. 38 OF 46 SHEETS | STA. | TO STA.

F.A.I. RTE.	SECTION	COUNTY	TOTAL SHEETS	SHEET NO.
290	(2525, ETC., 2727) RS-8	COOK	201	145
		CONTRACT NO. 60K11		
FED. ROAD DIST. NO.	ILLINOIS	FED. AID PROJECT		