



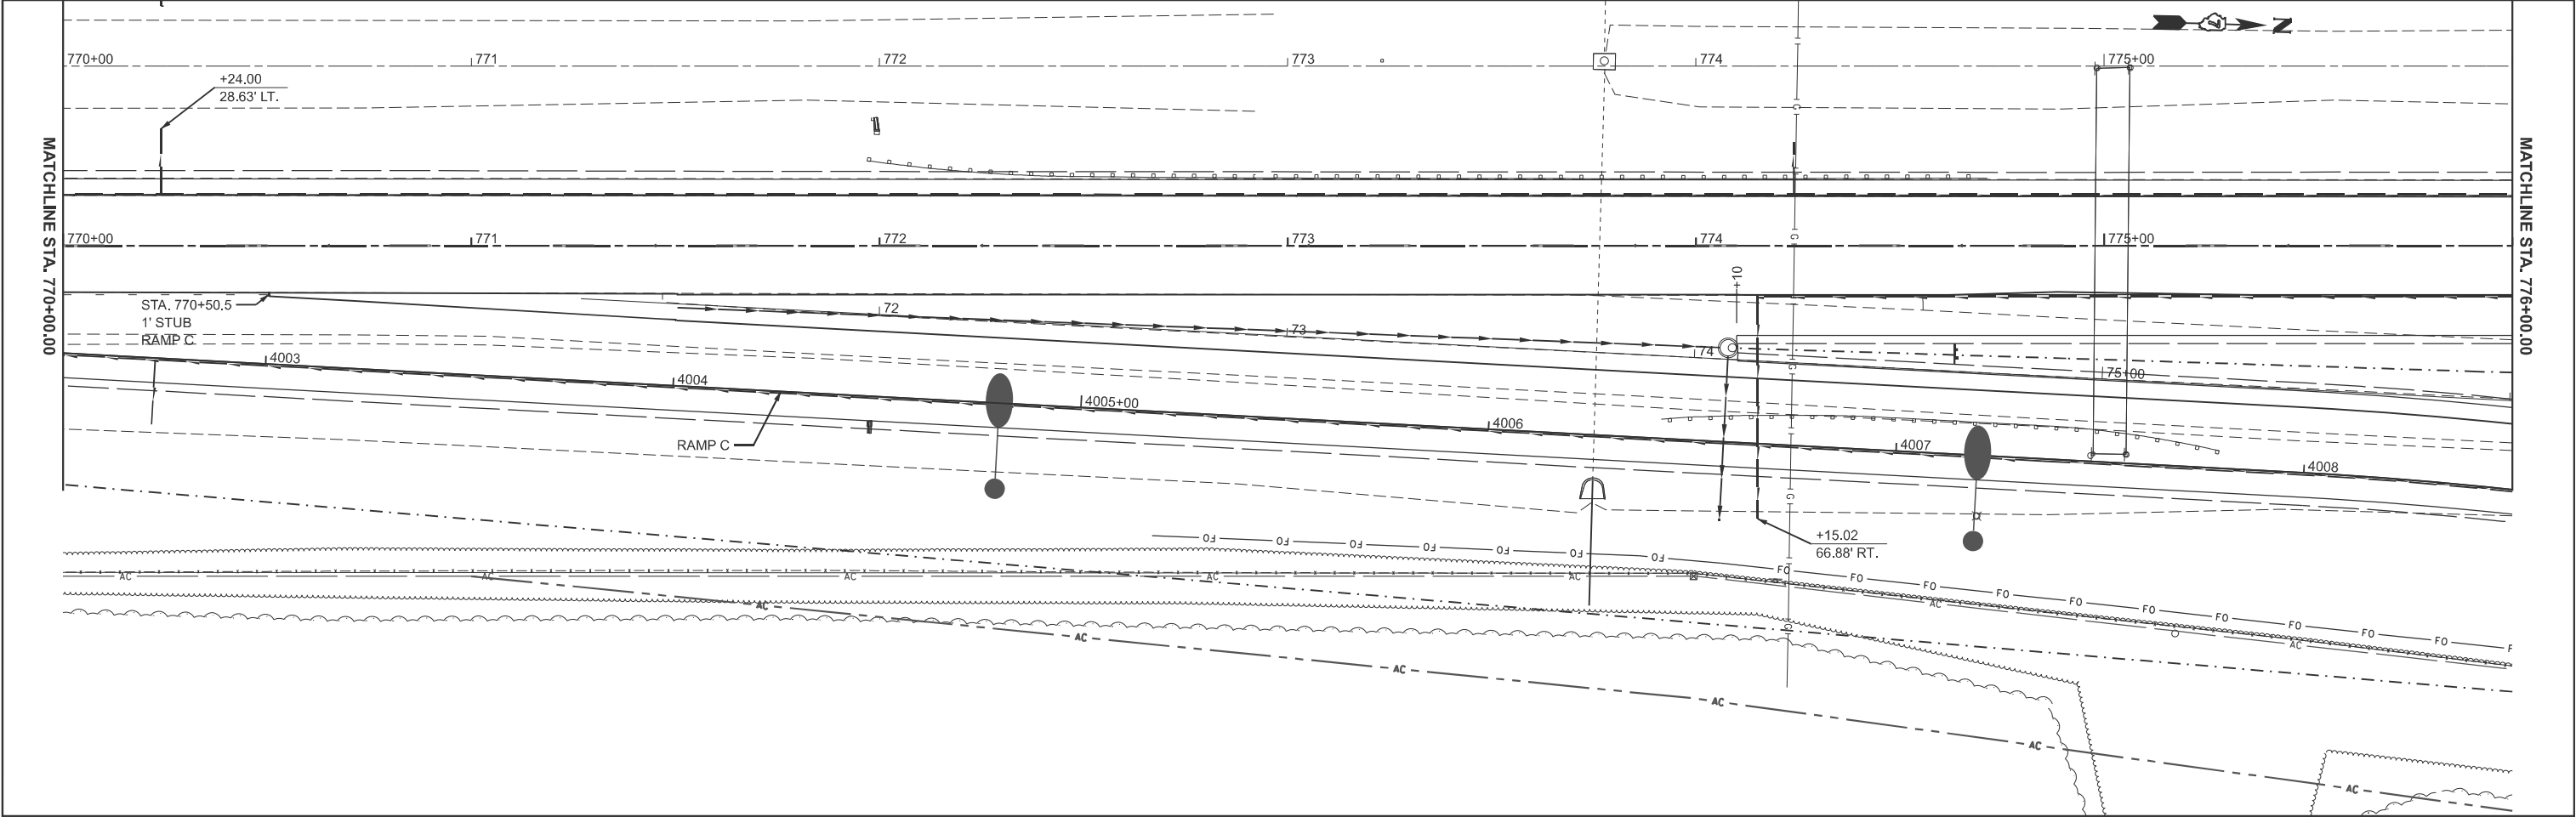

MODEL: P:\NB58 - NB 57 Plan Only-2 [Sheet]
FILE NAME: c:\p\work\hrtz\hrtz\100852852\074435-sheets-Plans-Plans&Profile-NB 157.dgn

	USER NAME = kaleb.hirtzel	DESIGNED -	REVISED -	STATE OF ILLINOIS DEPARTMENT OF TRANSPORTATION	Plan & Profile NB I-57					F.A.I RTE.	SECTION	COUNTY	TOTAL SHEETS	SHEET NO.
		DRAWN -	REVISED -							57	(15-22HB-4)BR (15-22)R	COLES	1086	101
	PLOT SCALE = \$SCALE\$	CHECKED -	REVISED -		CONTRACT NO. 74435									
	PLOT DATE = 8/19/2024	DATE -	REVISED -		ILLINOIS FED. AID PROJECT									
	SCALE: 1"=20'		SHEET 2 OF 11 SHEETS							STA. 770+00.00 TO STA. 776+00.00				

MODEL: P1NB57 - NB 57 Plan-7 [Sheet]
FILE NAME: c:\pwworking\hrtzel\0852852\0774435-sheets\Plan&Profile-NB I-57.dgn

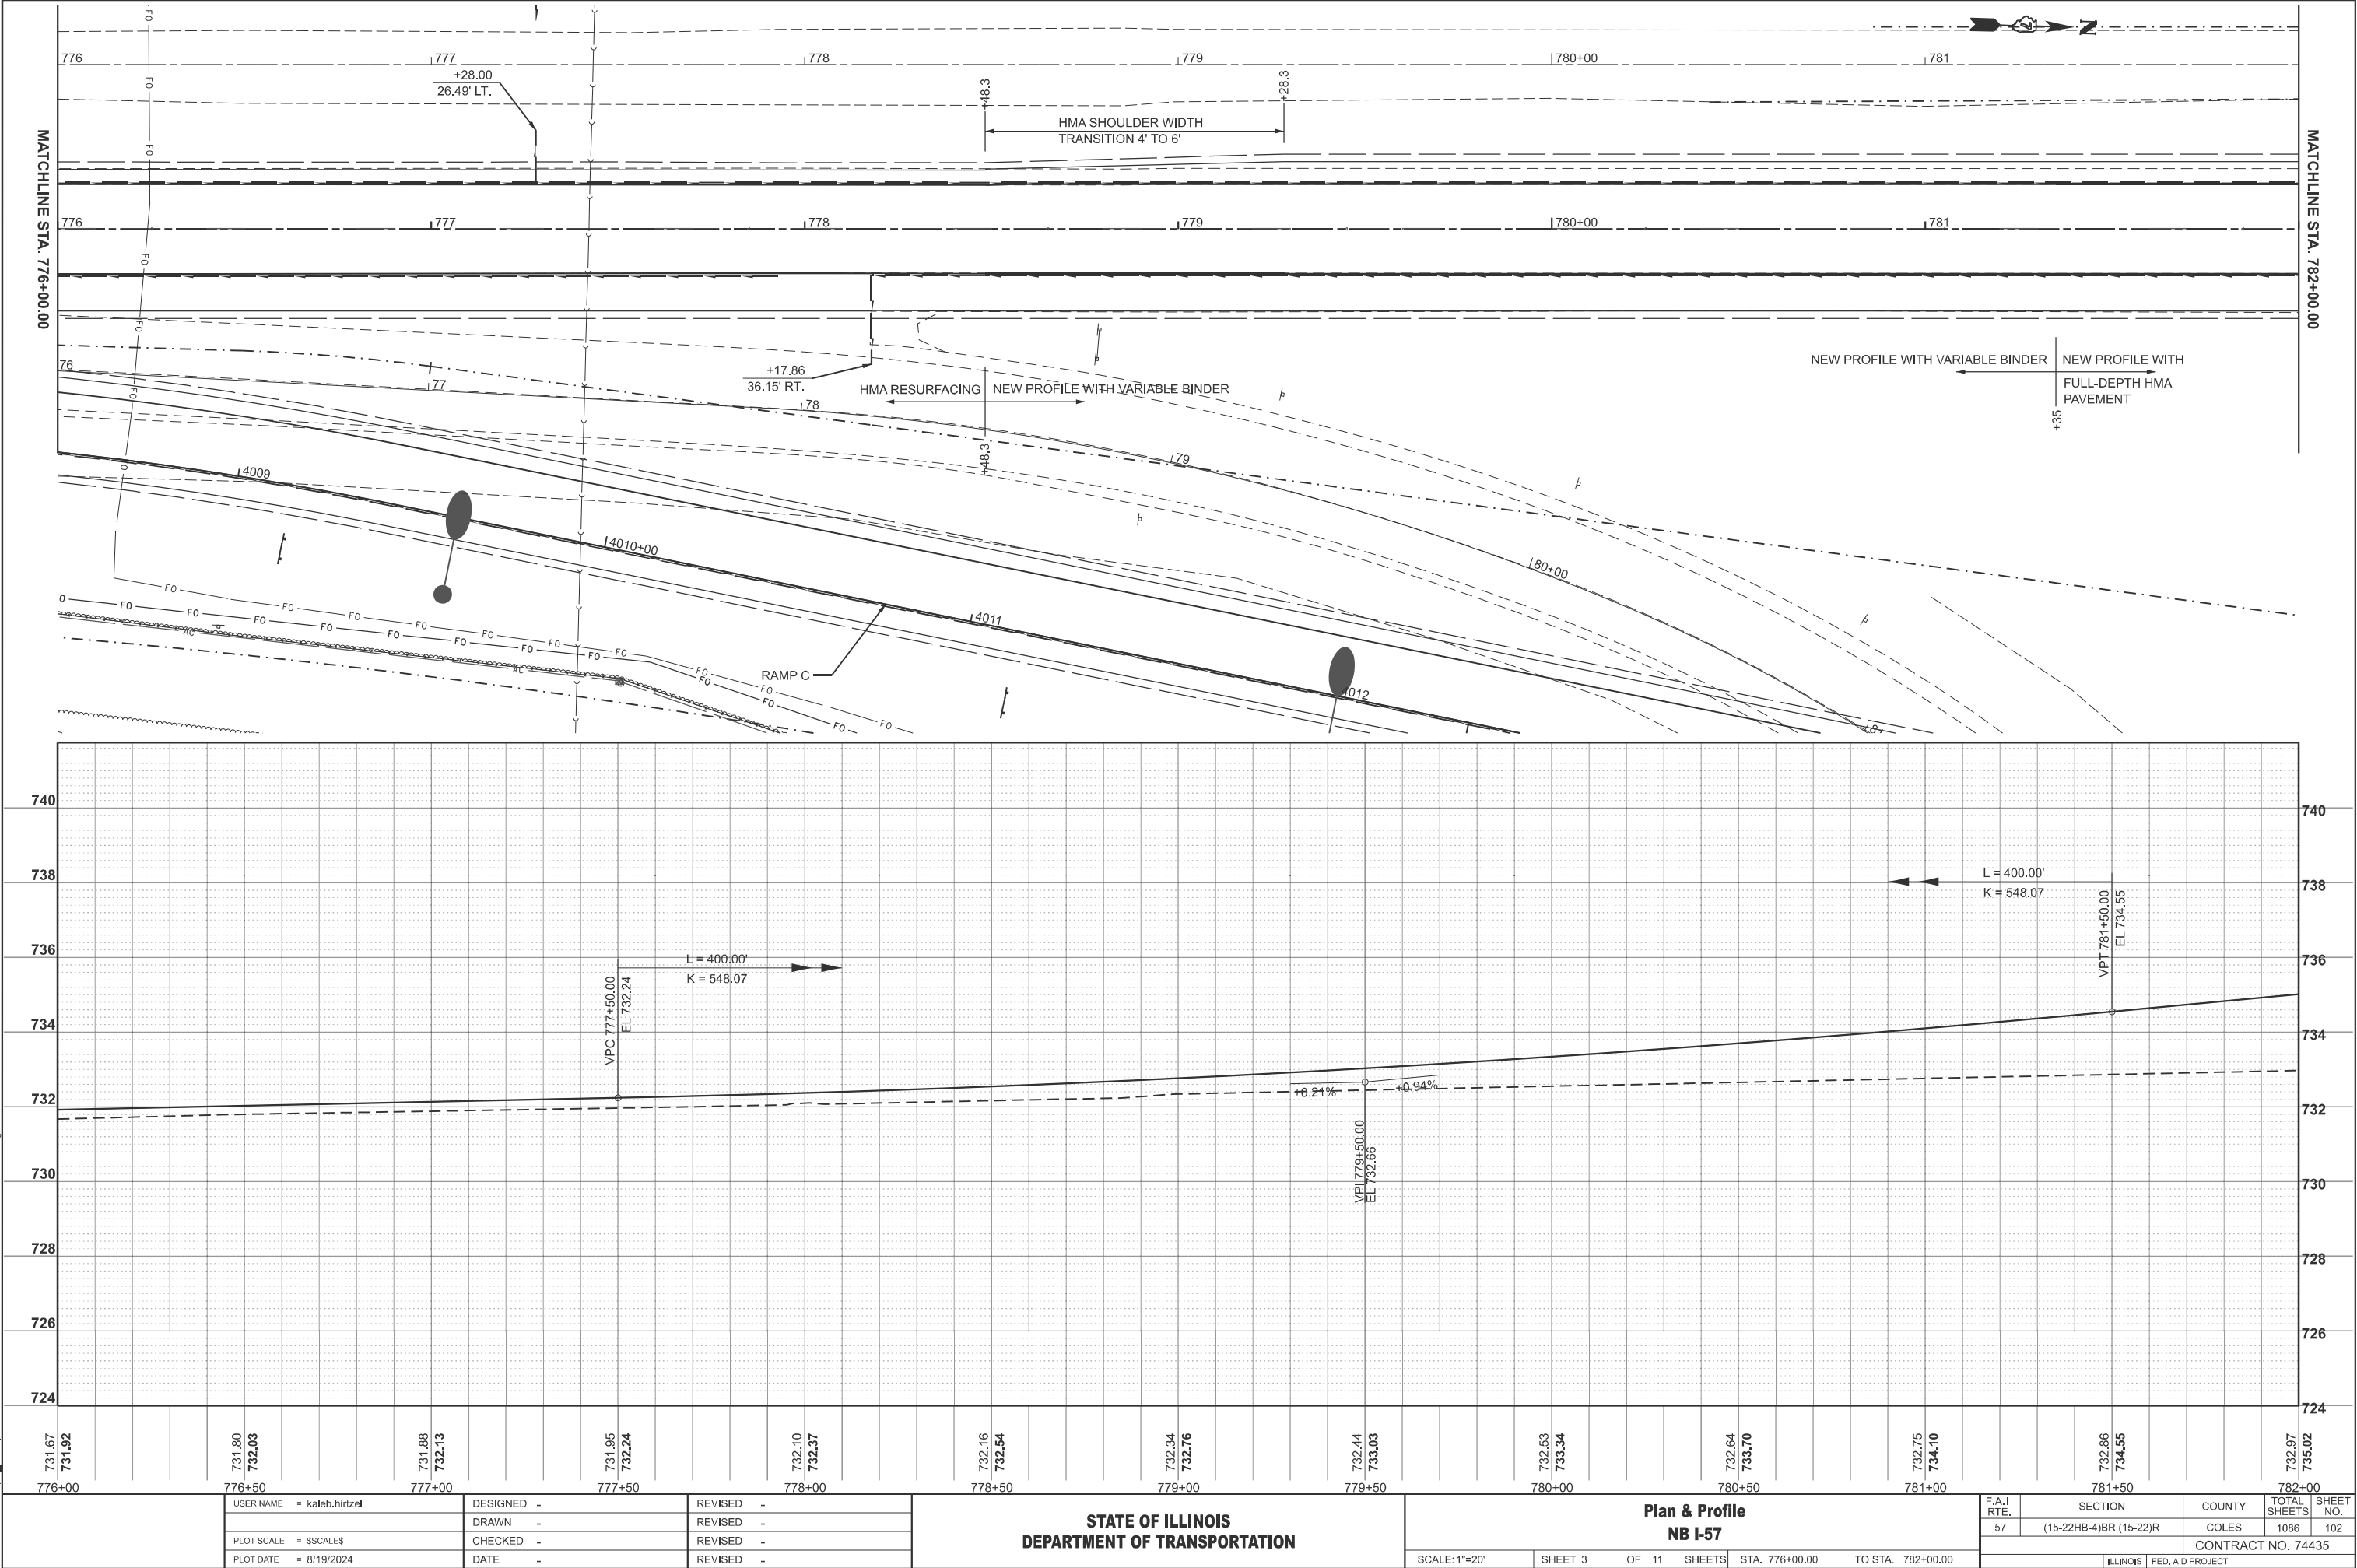

USER NAME	= kaleb.hirtzel	DESIGNED	-	REVISED	-
DRAWN	-	REVIS	-	REVISED	-
PLOT SCALE	= \$SCALE\$	CHECKED	-	REVISED	-
PLOT DATE	= 8/19/2024	DATE	-	REVISED	-



STATE OF ILLINOIS
DEPARTMENT OF TRANSPORTATION

Plan & Profile
NB I-57

SCALE: 1"=20' SHEET 3 OF 11 SHEETS STA. 776+00.00 TO STA. 782+00.00

F.A.I RTE.	SECTION	COUNTY	TOTAL SHEETS	SHEET NO.
57	(15-22HB-4)BR (15-22)R	COLES	1086	102
CONTRACT NO. 74435				
ILLINOIS FED. AID PROJECT				

MODEL: P1NB57 - NB 57 Plan-1-1 (Sheet)
FILE NAME: c:\p\work\hrt\hrtz\hrtz\052852\074435-sheets\Plan&Profile\NB I57.dgn

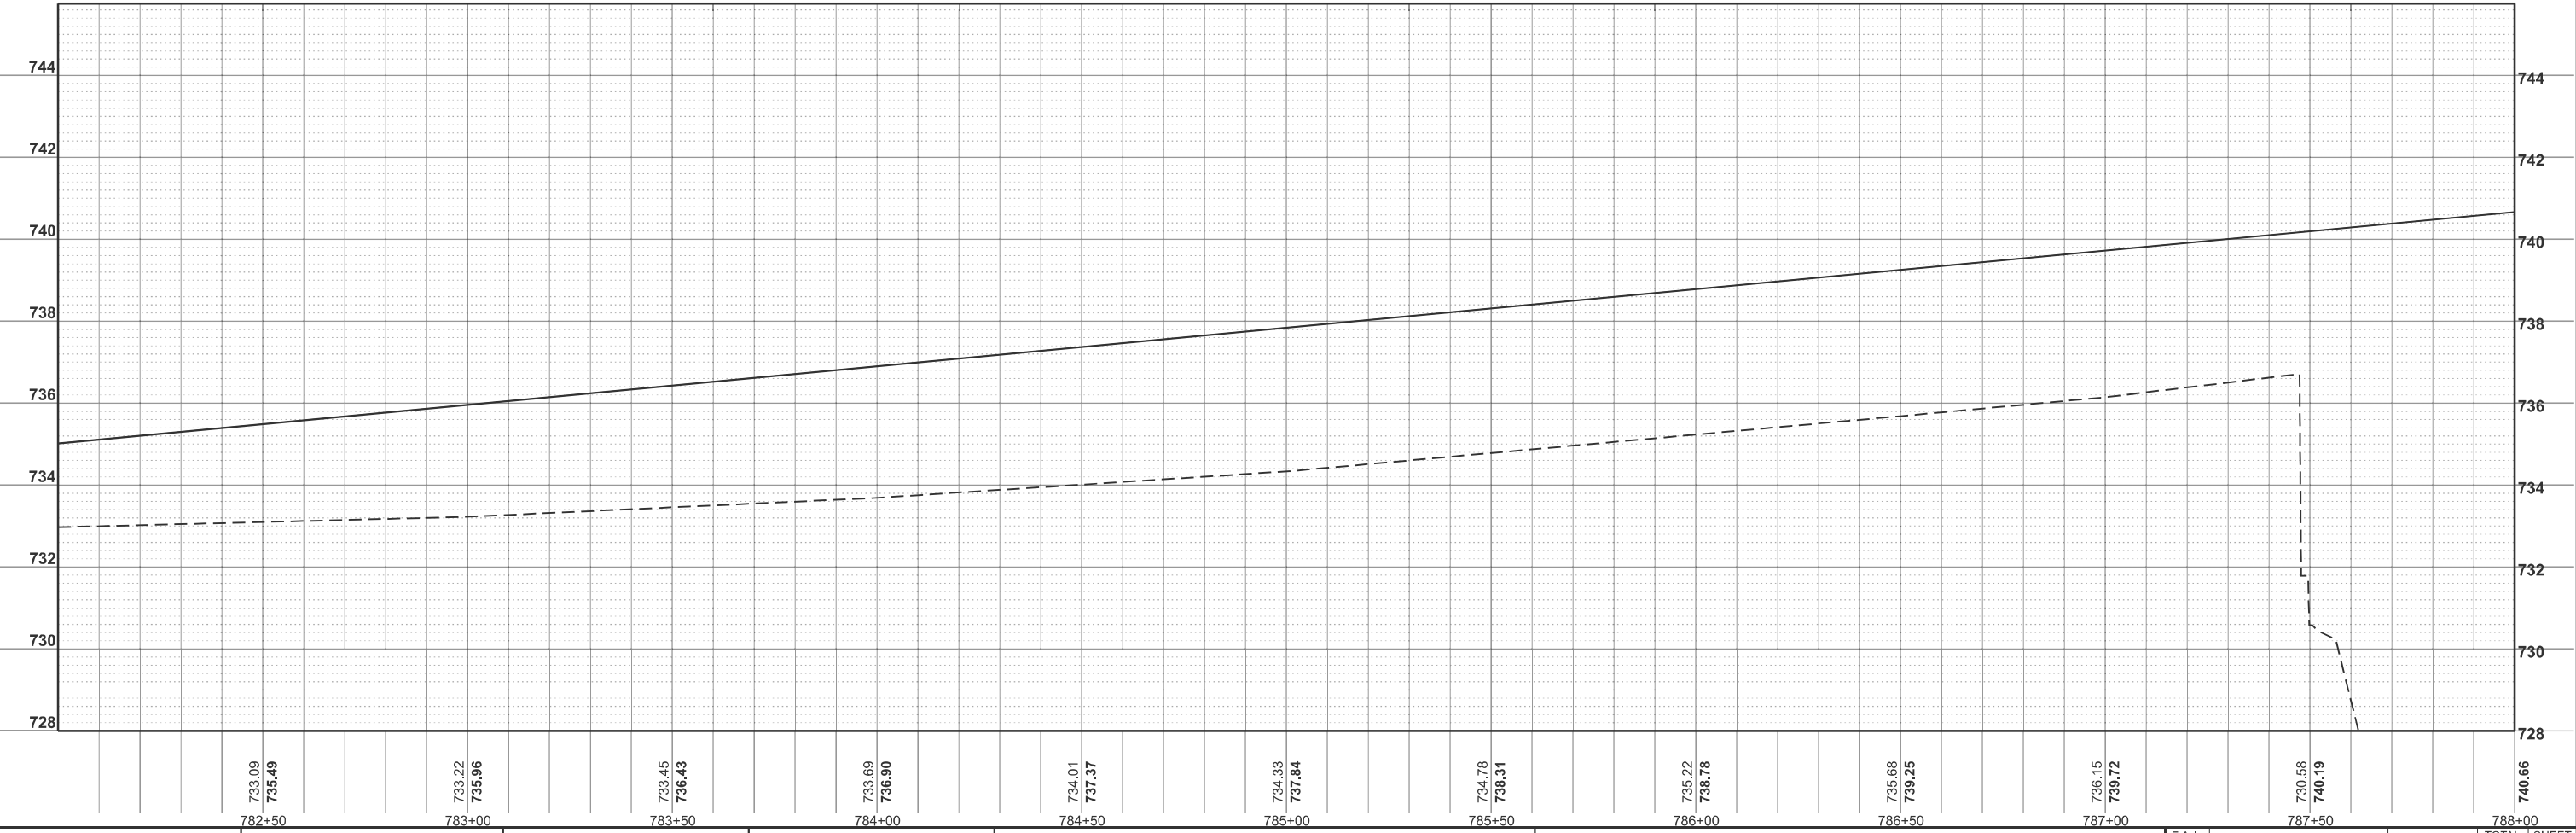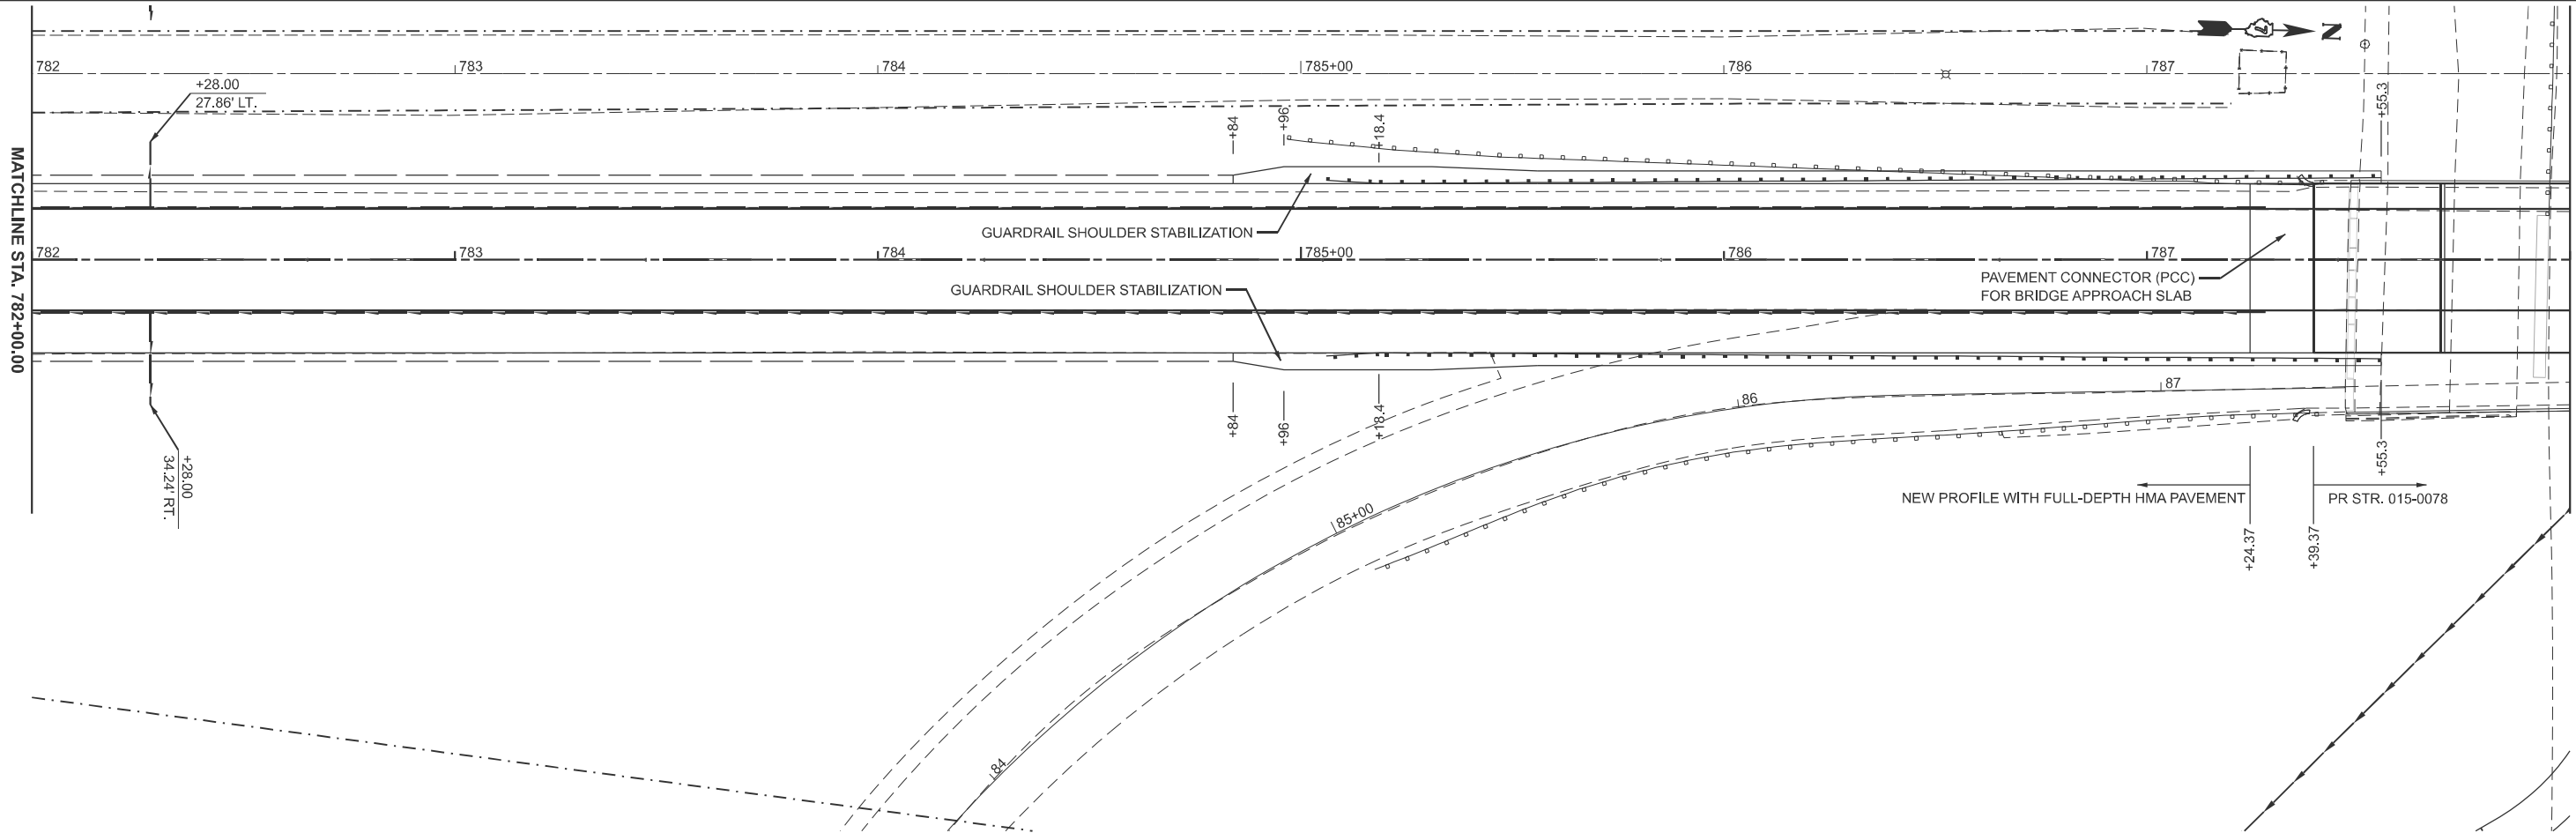

USER NAME	= kaleb.hirtzel	DESIGNED	-	REVISED	-
DRAWN	-	REVIS	-	REVISED	-
PLOT SCALE	= \$SCALE\$	CHECKED	-	REVISED	-
PLOT DATE	= 8/19/2024	DATE	-	REVISED	-


STATE OF ILLINOIS
DEPARTMENT OF TRANSPORTATION

Plan & Profile
NB I-57

SCALE: 1"=20' SHEET 4 OF 11 SHEETS STA. 782+00.00 TO STA. 788+00.00

F.A.I RTE.	SECTION	COUNTY	TOTAL SHEETS	SHEET NO.
57	(15-22HB-4)BR (15-22)R	COLES	1086	103
CONTRACT NO. 74435				
ILLINOIS FED. AID PROJECT				

MODEL: P:\NB57 - NB 57 Plan-2-1 (Sheet)
FILE NAME: c:\p\work\hrt\hrtz\kld852852\0774435-sheets-Plan&Profile-NB 157.dgn

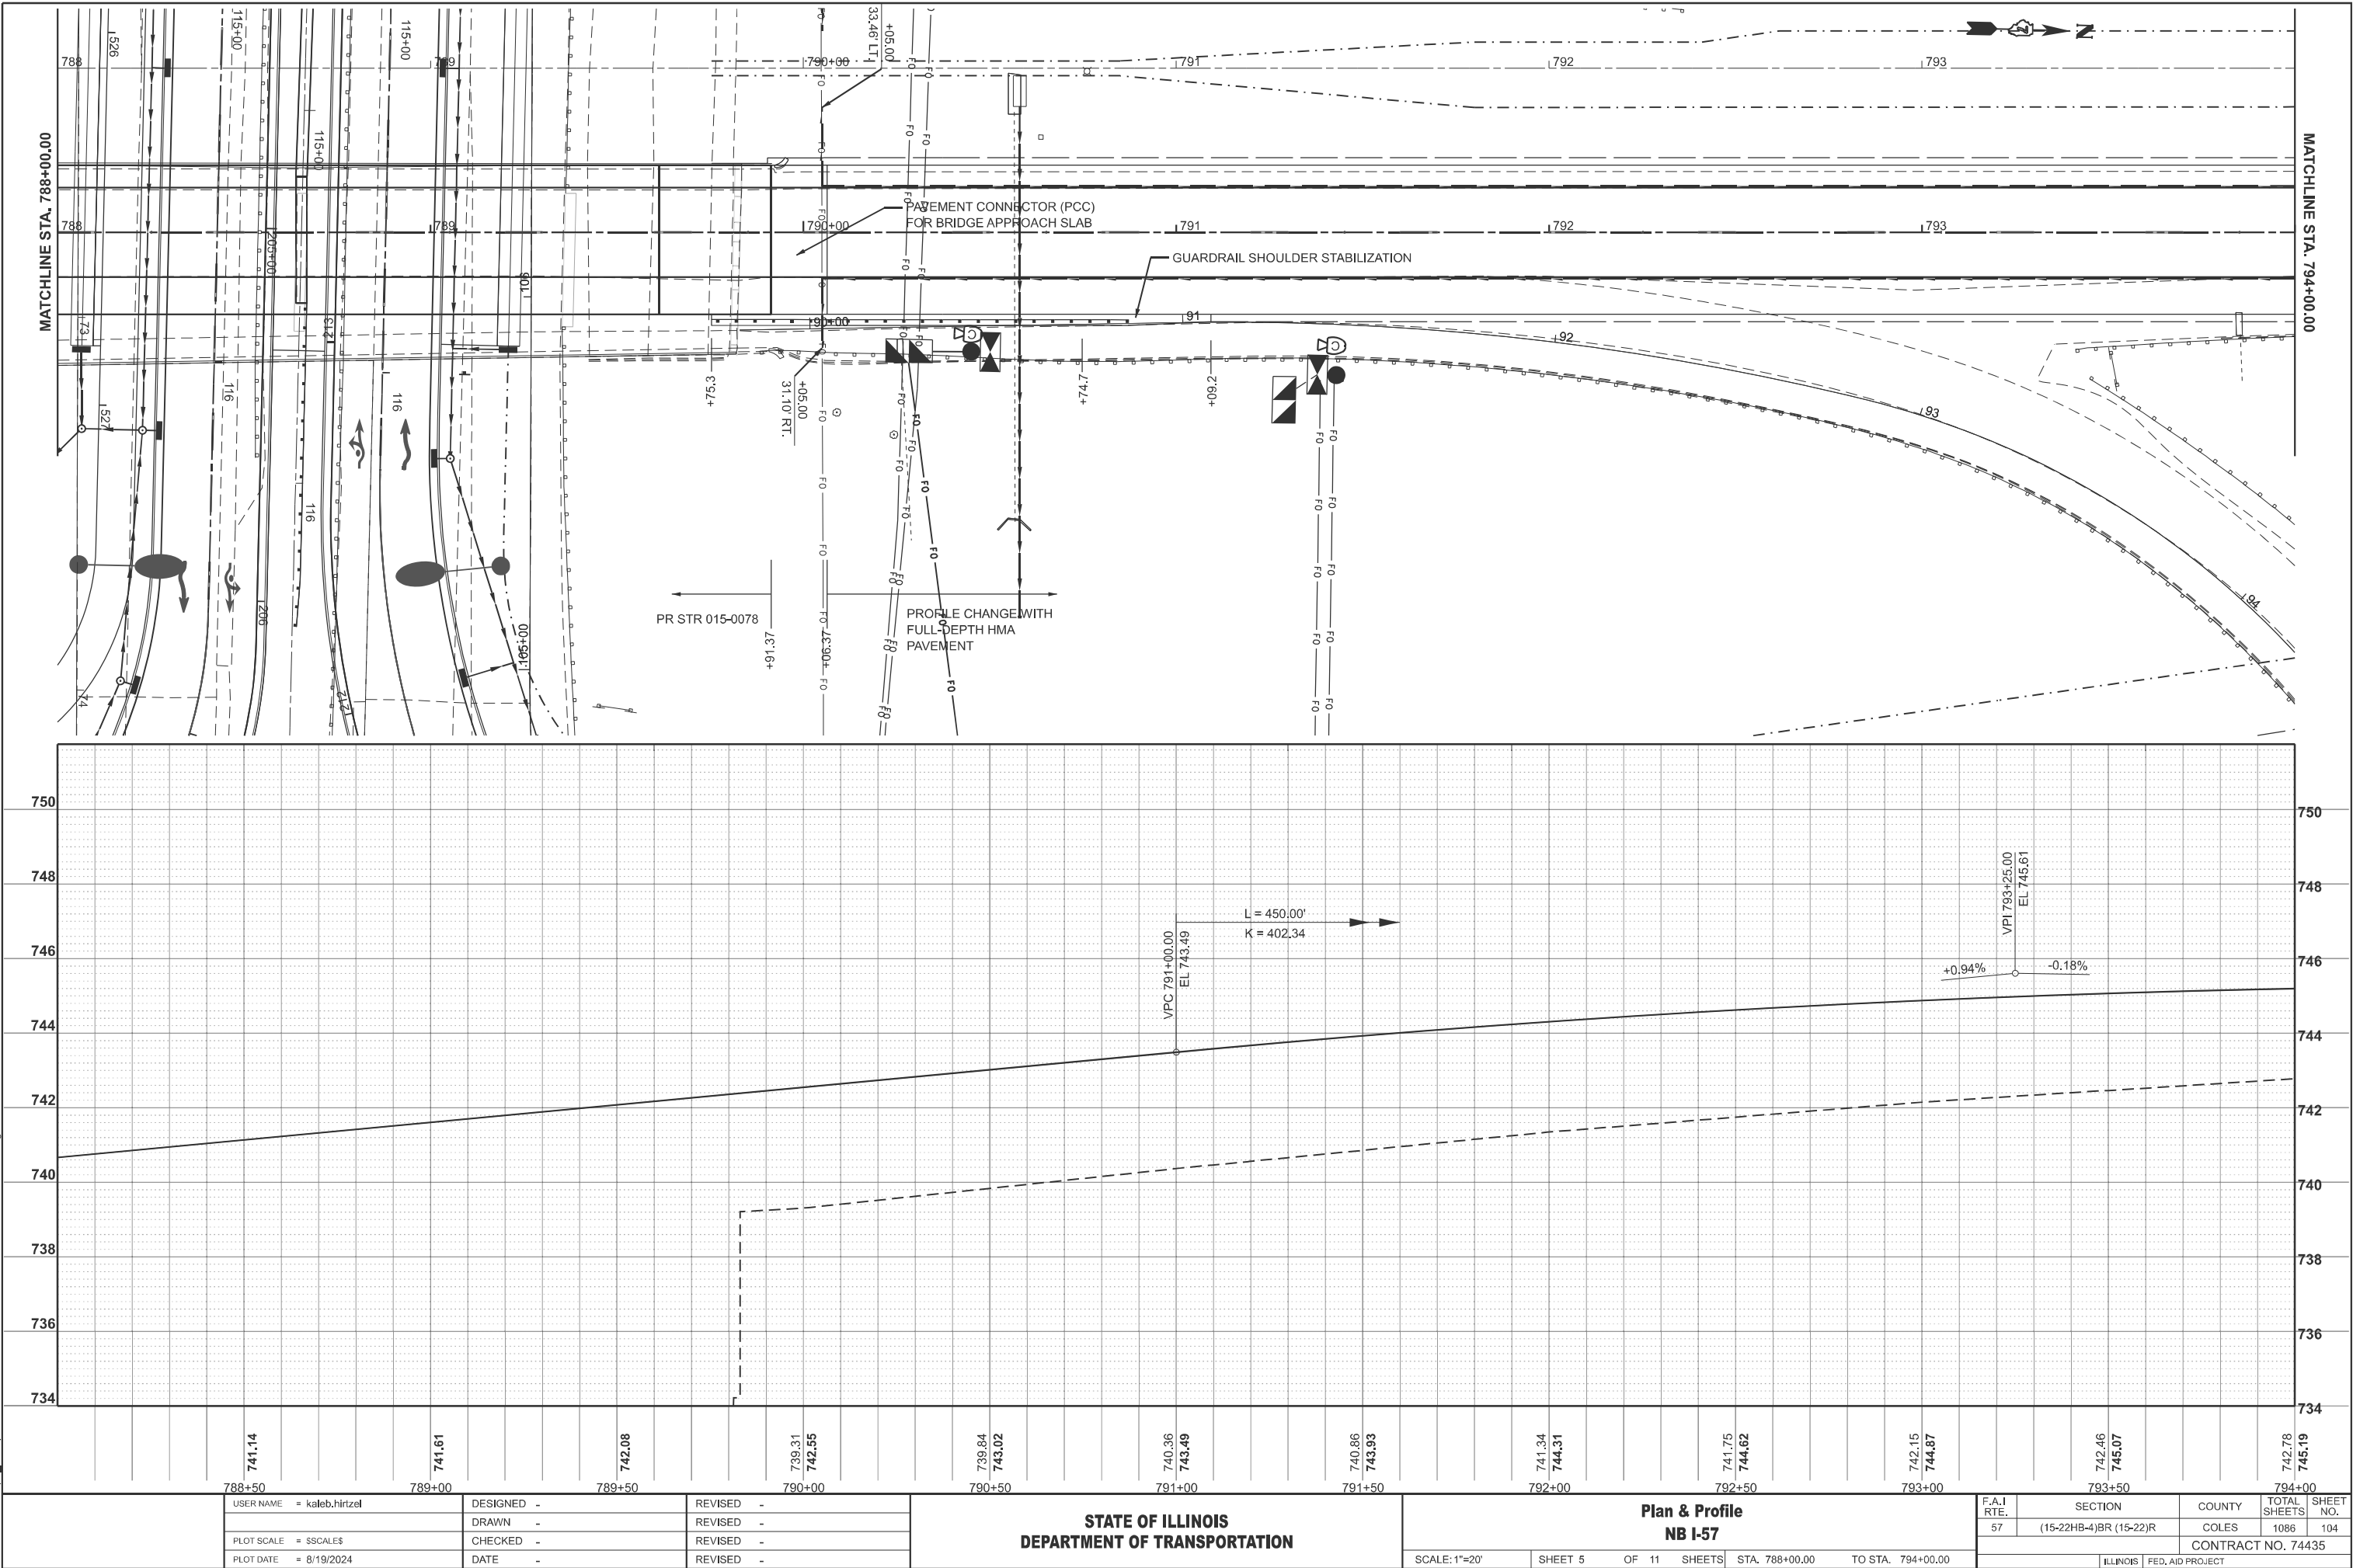

USER NAME = kaleb.hirtzel	DESIGNED -	REVISED -
	DRAWN -	REVISED -
PLOT SCALE = \$SCALE\$	CHECKED -	REVISED -
PLOT DATE = 8/19/2024	DATE -	REVISED -


STATE OF ILLINOIS
DEPARTMENT OF TRANSPORTATION


Plan & Profile
NB I-57

SCALE: 1"=20' SHEET 5 OF 11 SHEETS STA. 788+00.00 TO STA. 794+00.00


F.A.I RTE.	SECTION	COUNTY	TOTAL SHEETS	SHEET NO.
57	(15-22HB-4)BR (15-22)R	COLES	1086	104
CONTRACT NO. 74435				
ILLINOIS FED. AID PROJECT				

MODEL: PNB57 - NB 57 Plan-3-1 (Sheet)
FILE NAME: c:\pwworking\hirtzel\0852852\0774435-sheets-Plans&Profile-NB I57.dgn

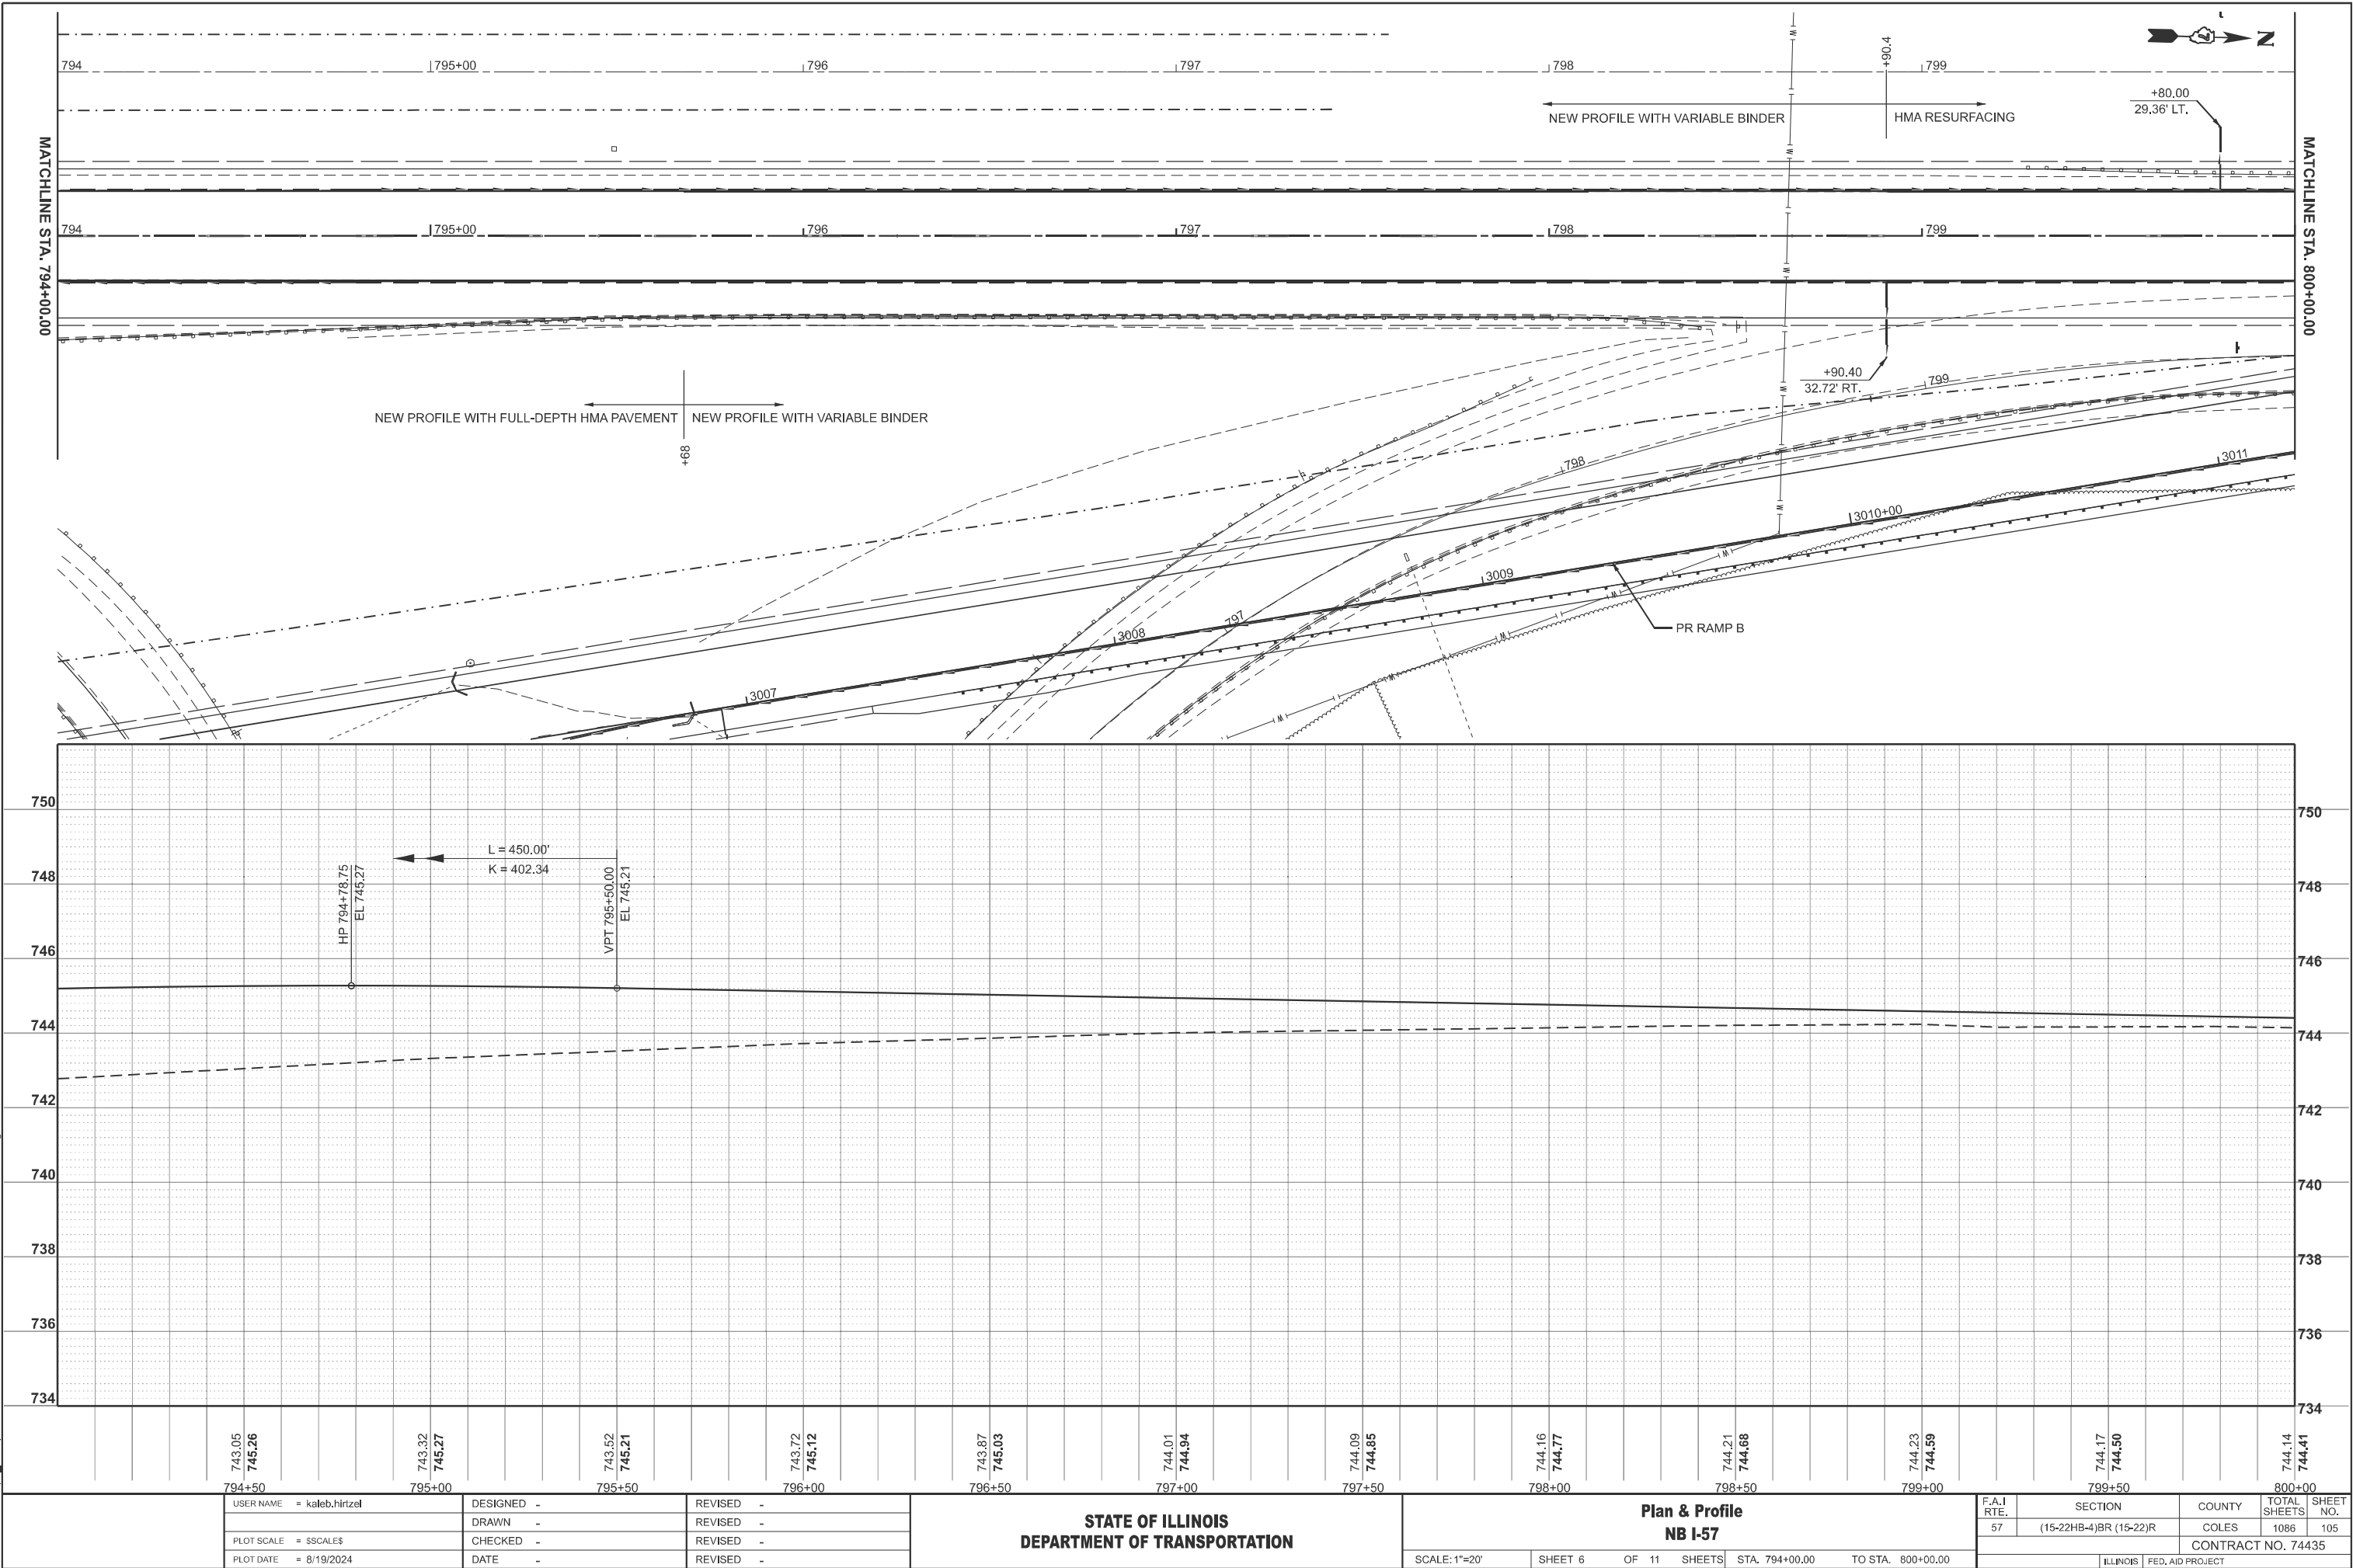

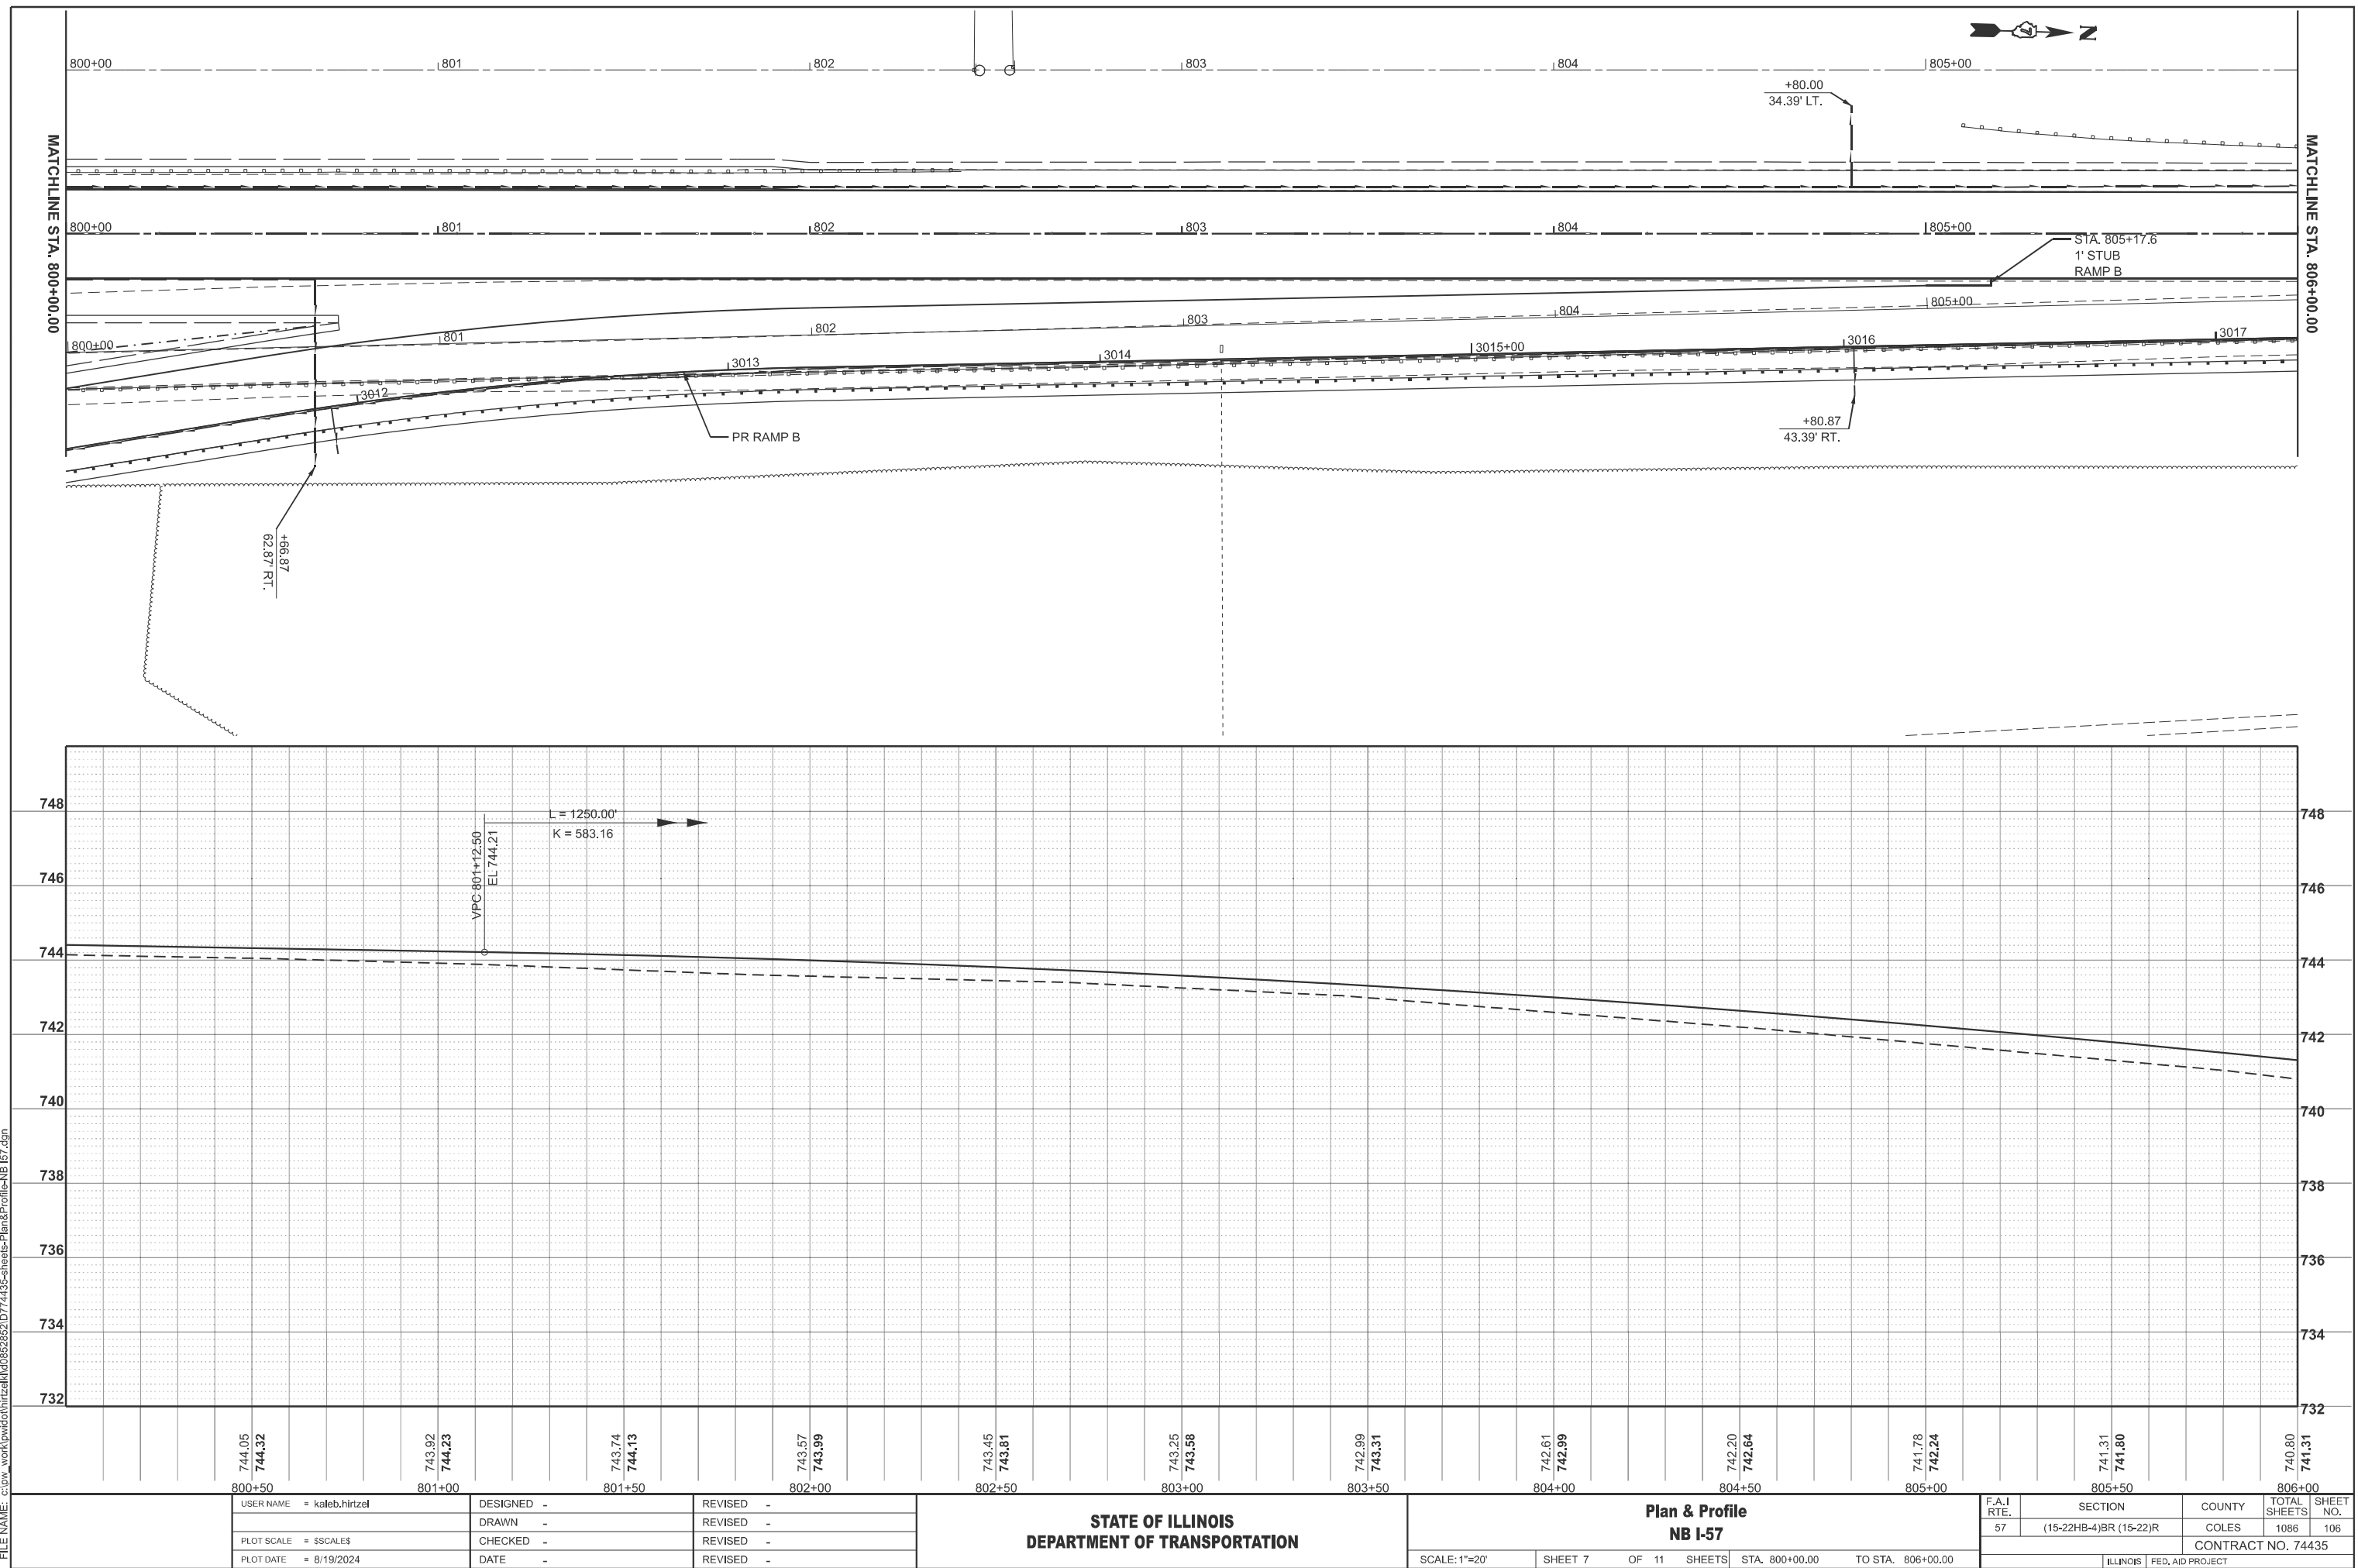

MODEL: P1NB57 - NB 57 Plan-S-1 (Sheet)
FILE NAME: c:\p\work\hrt\hrtz\id852852\D774435-sheets-Plans-Profile-NB 157.dgn

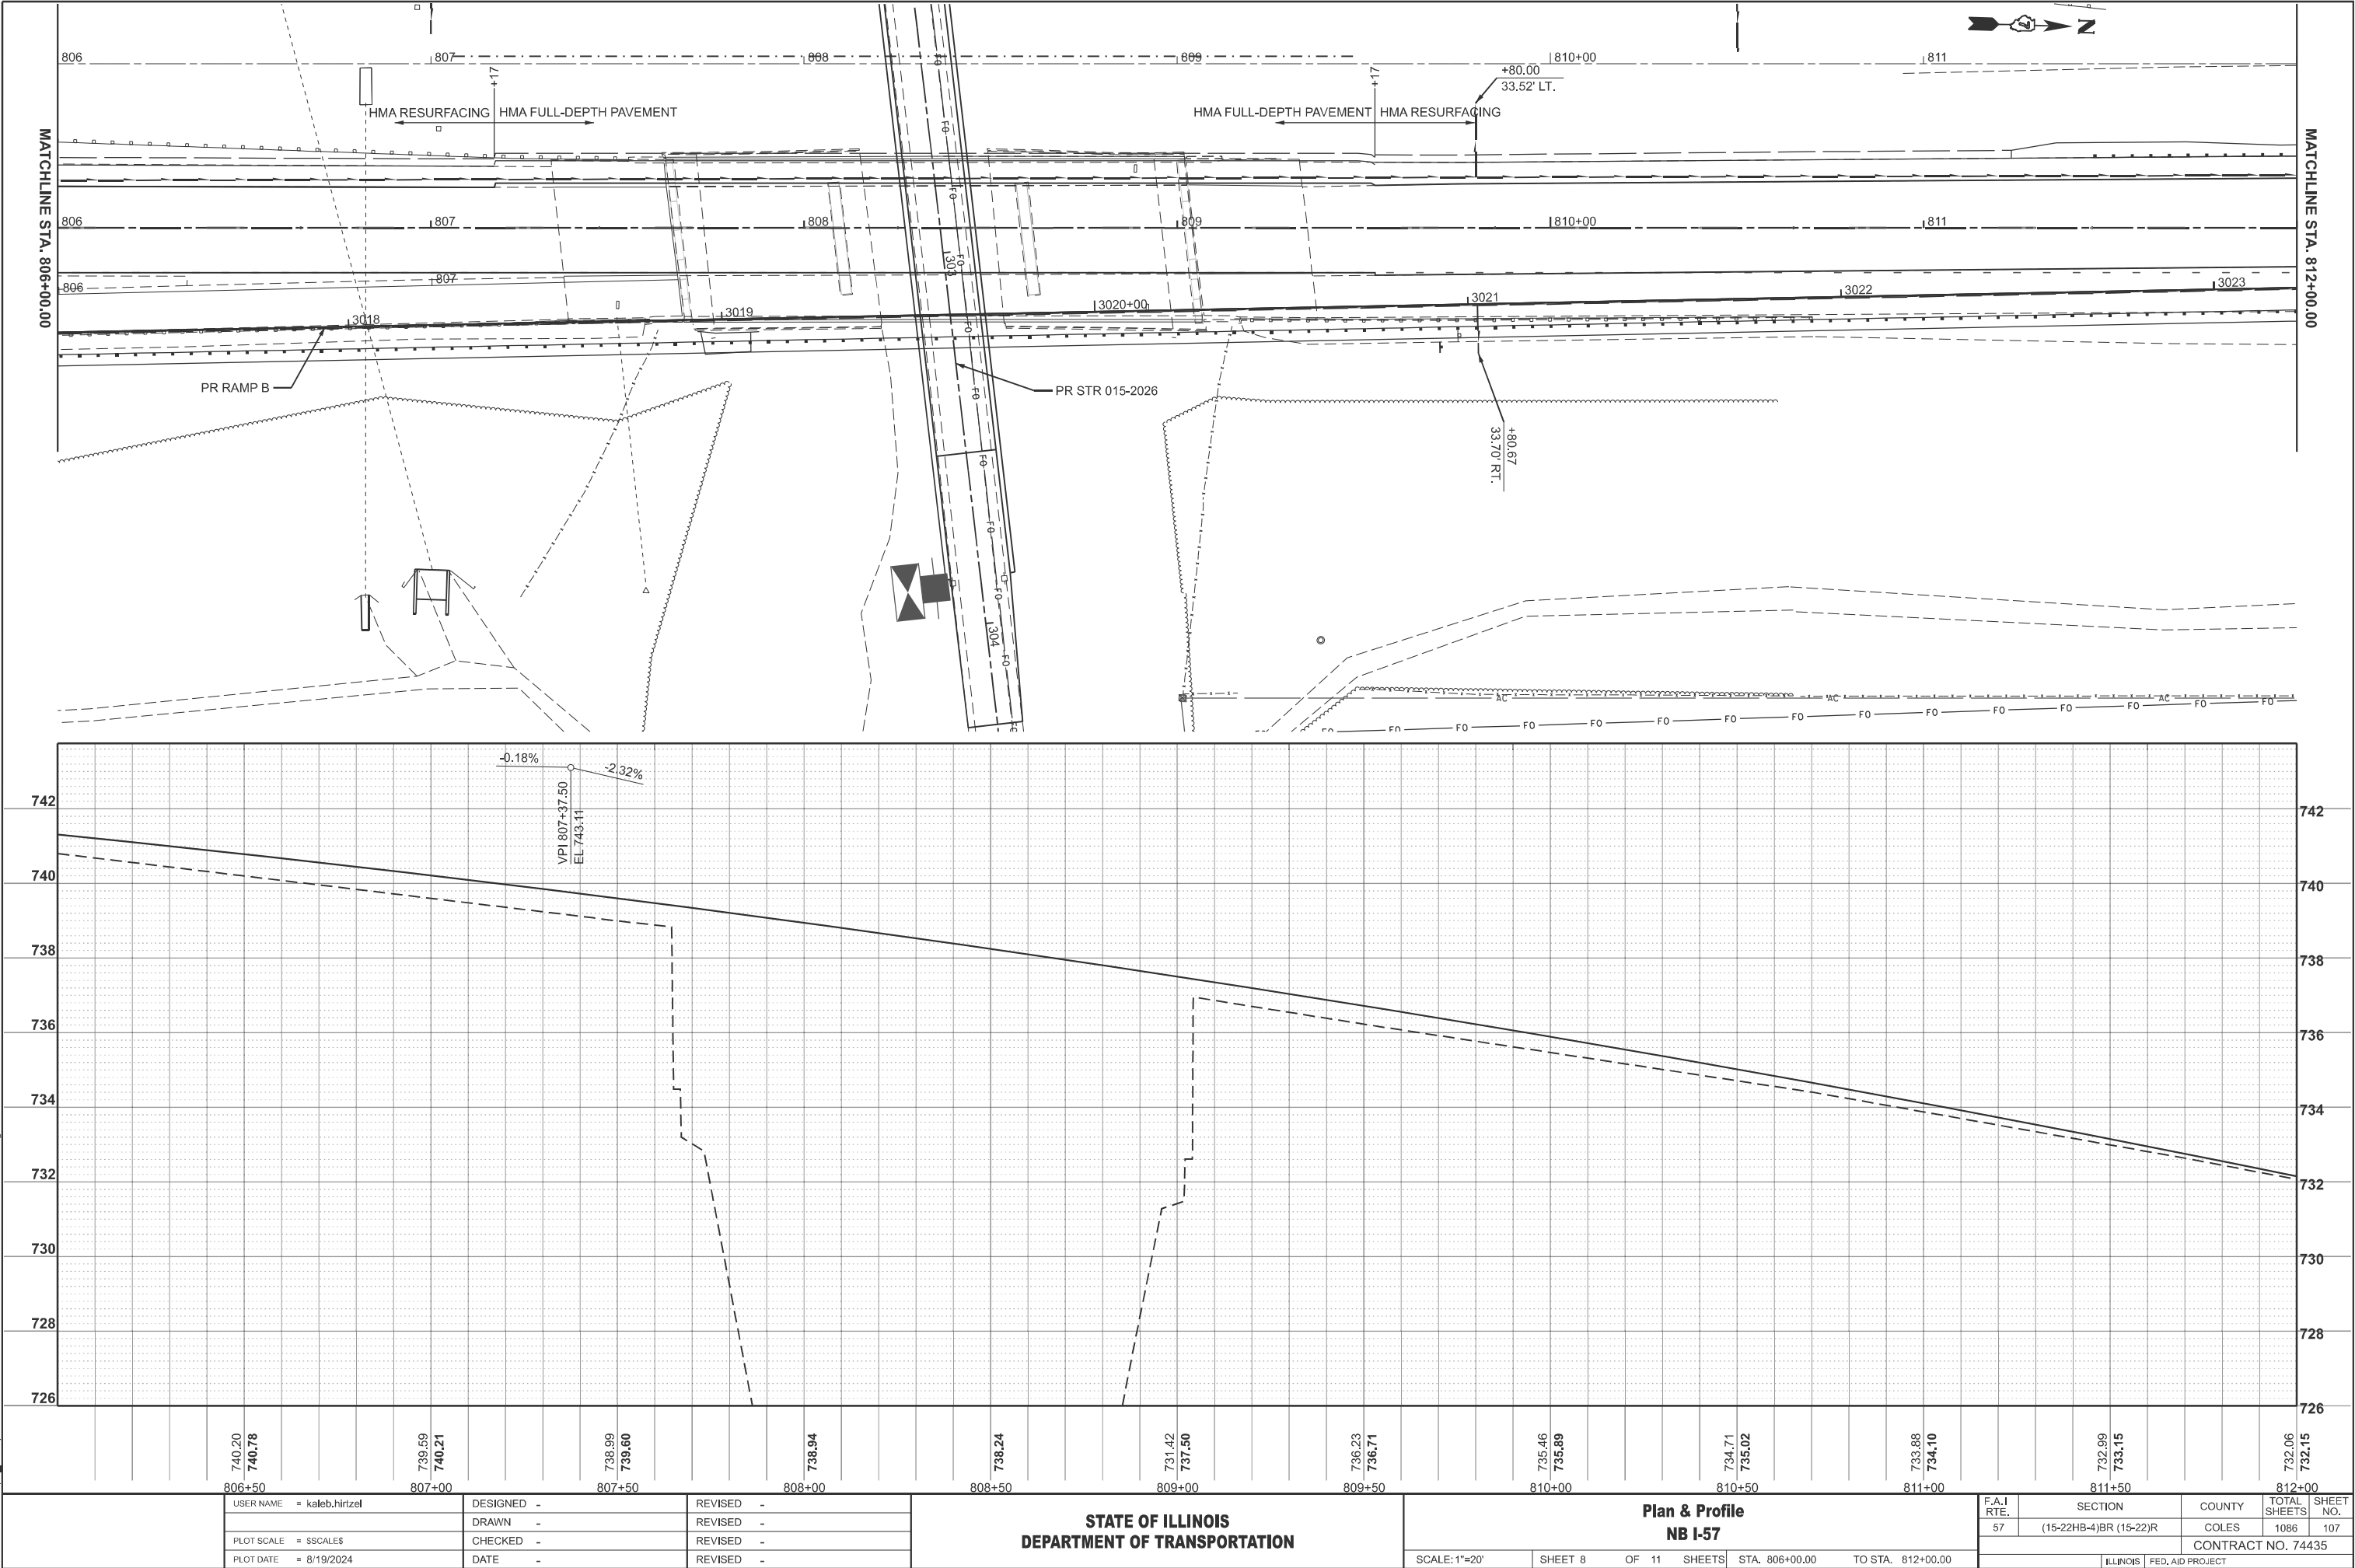

USER NAME	= kaleb.hirtzel	DESIGNED	-	REVISED	-
DRAWN	-	REVIS	-	REVISED	-
PLOT SCALE	= \$\$SCALE\$	CHECKED	-	REVISED	-
PLOT DATE	= 8/19/2024	DATE	-	REVISED	-



STATE OF ILLINOIS
DEPARTMENT OF TRANSPORTATION

Plan & Profile
NB I-57

SCALE: 1"=20' SHEET 8 OF 11 SHEETS STA. 806+00.00 TO STA. 812+00.00

F.A.I RTE.	SECTION	COUNTY	TOTAL SHEETS	SHEET NO.
57	(15-22HB-4)BR (15-22)R	COLES	1086	107
CONTRACT NO. 74435				
ILLINOIS FED. AID PROJECT				

MODEL: P:\NB57 - NB 57 Plan->1 (Sheet)
FILE NAME: c:\pwworking\hrtzel\id862852\0774435-sheets-Plans&Profile\NB 157.dgn

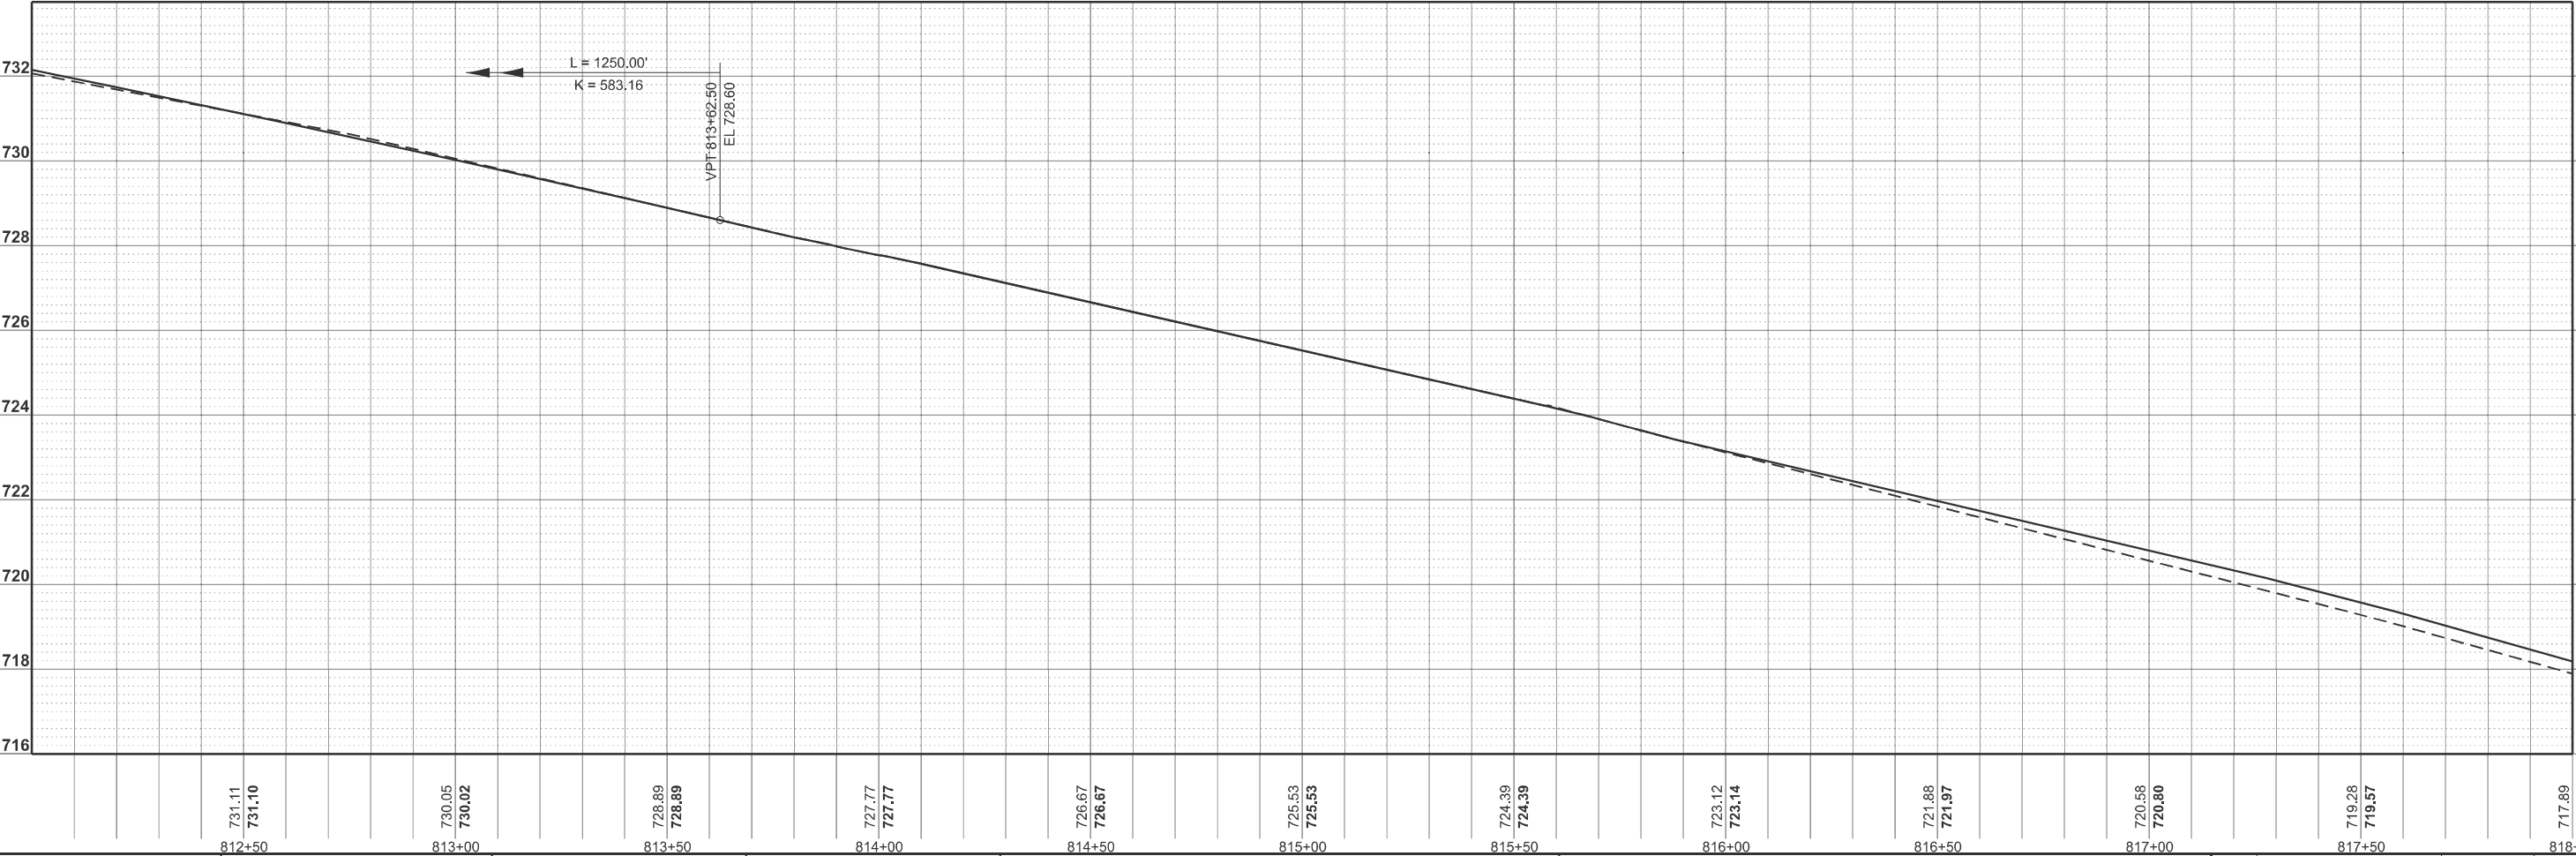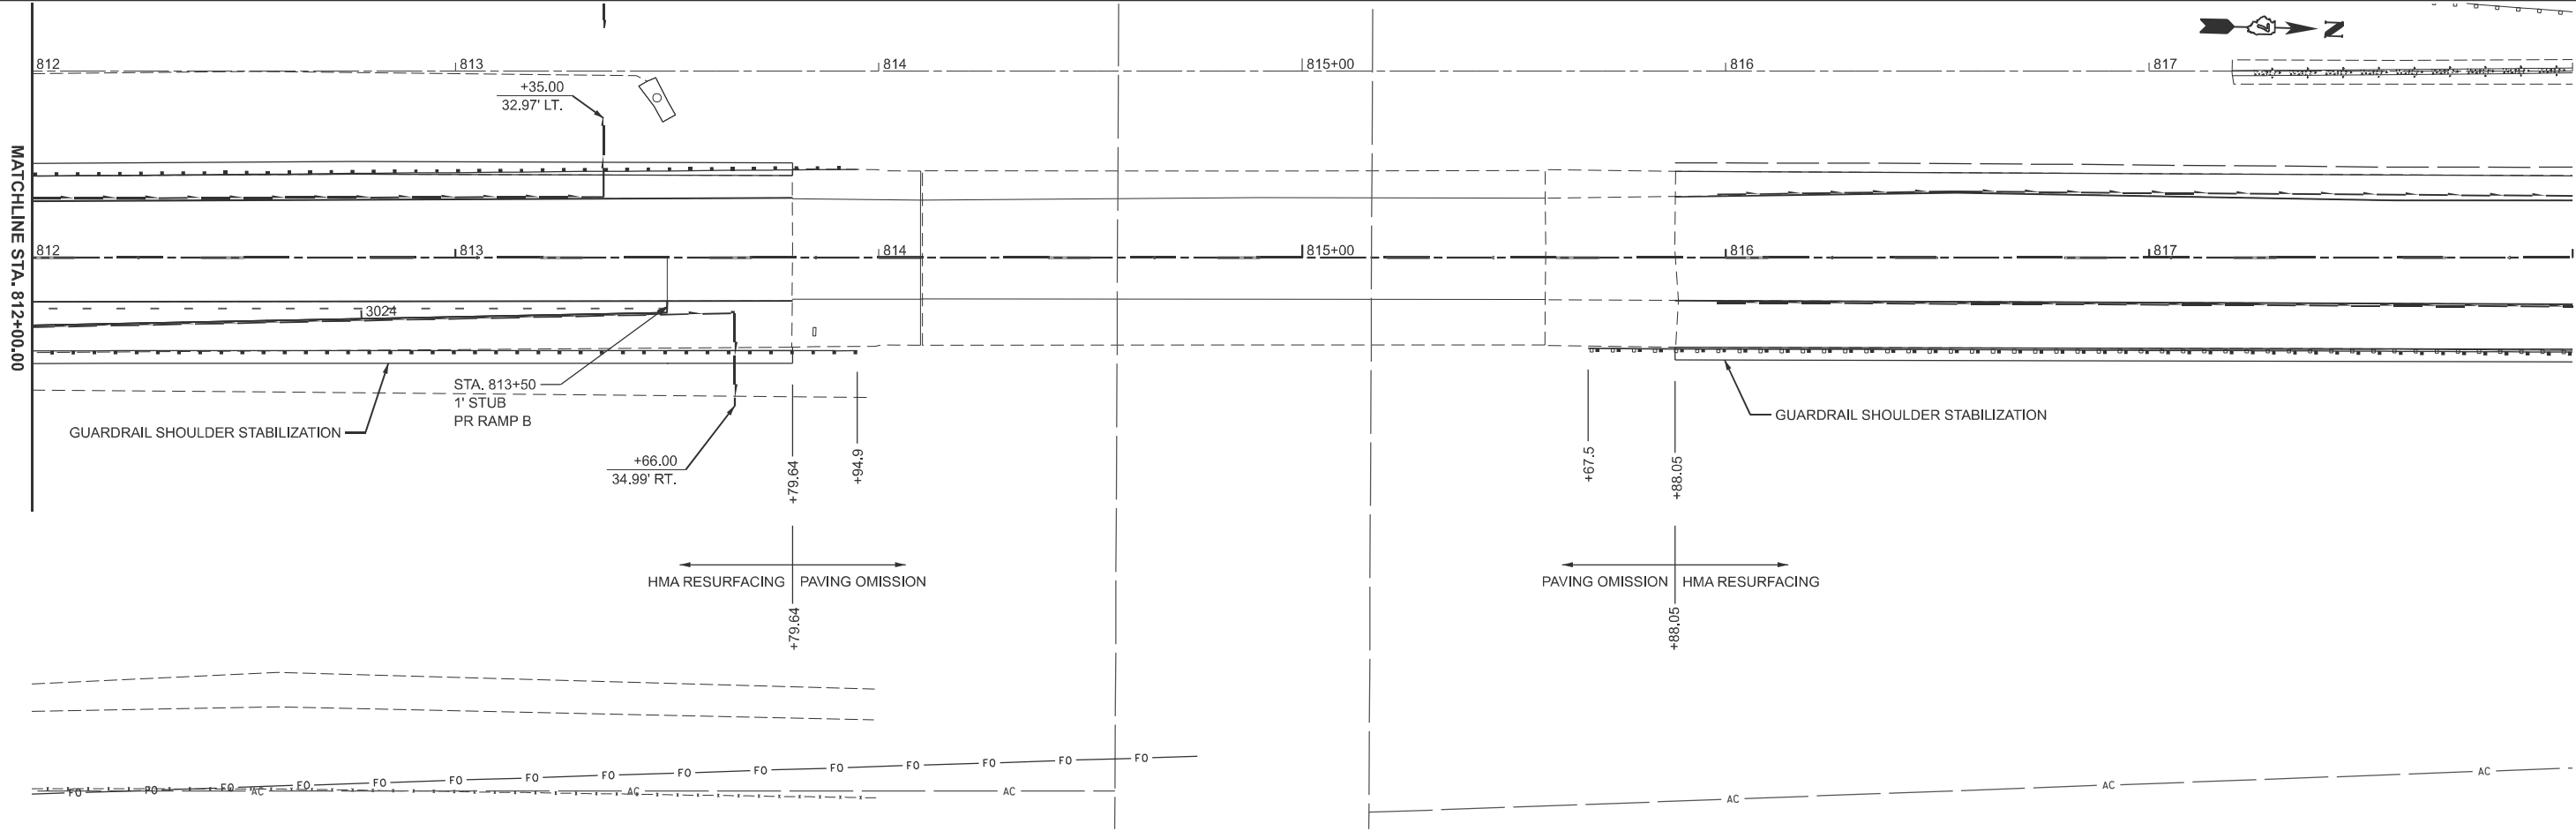

USER NAME	= kaleb.hirtzel	DESIGNED	-	REVISED	-
DRAWN	-	REVIS	-	REVISED	-
PLOT SCALE	= \$SCALE\$	CHECKED	-	REVISED	-
PLOT DATE	= 8/19/2024	DATE	-	REVISED	-


STATE OF ILLINOIS
DEPARTMENT OF TRANSPORTATION

Plan & Profile
NB I-57

SCALE: 1"=20' SHEET 9 OF 11 SHEETS STA. 812+00.00 TO STA. 818+00.00

F.A.I RTE.	SECTION	COUNTY	TOTAL SHEETS	SHEET NO.
57	(15-22HB-4)BR (15-22)R	COLES	1086	108
CONTRACT NO. 74435				
ILLINOIS FED. AID PROJECT				

MODEL: P:\NB57-NB 57 Plan Only-2 (Sheet)
FILE NAME: c:\p\work\hirtzel\id0852852\ID74435-sheets-Plans&Profile-NB 57.dgn

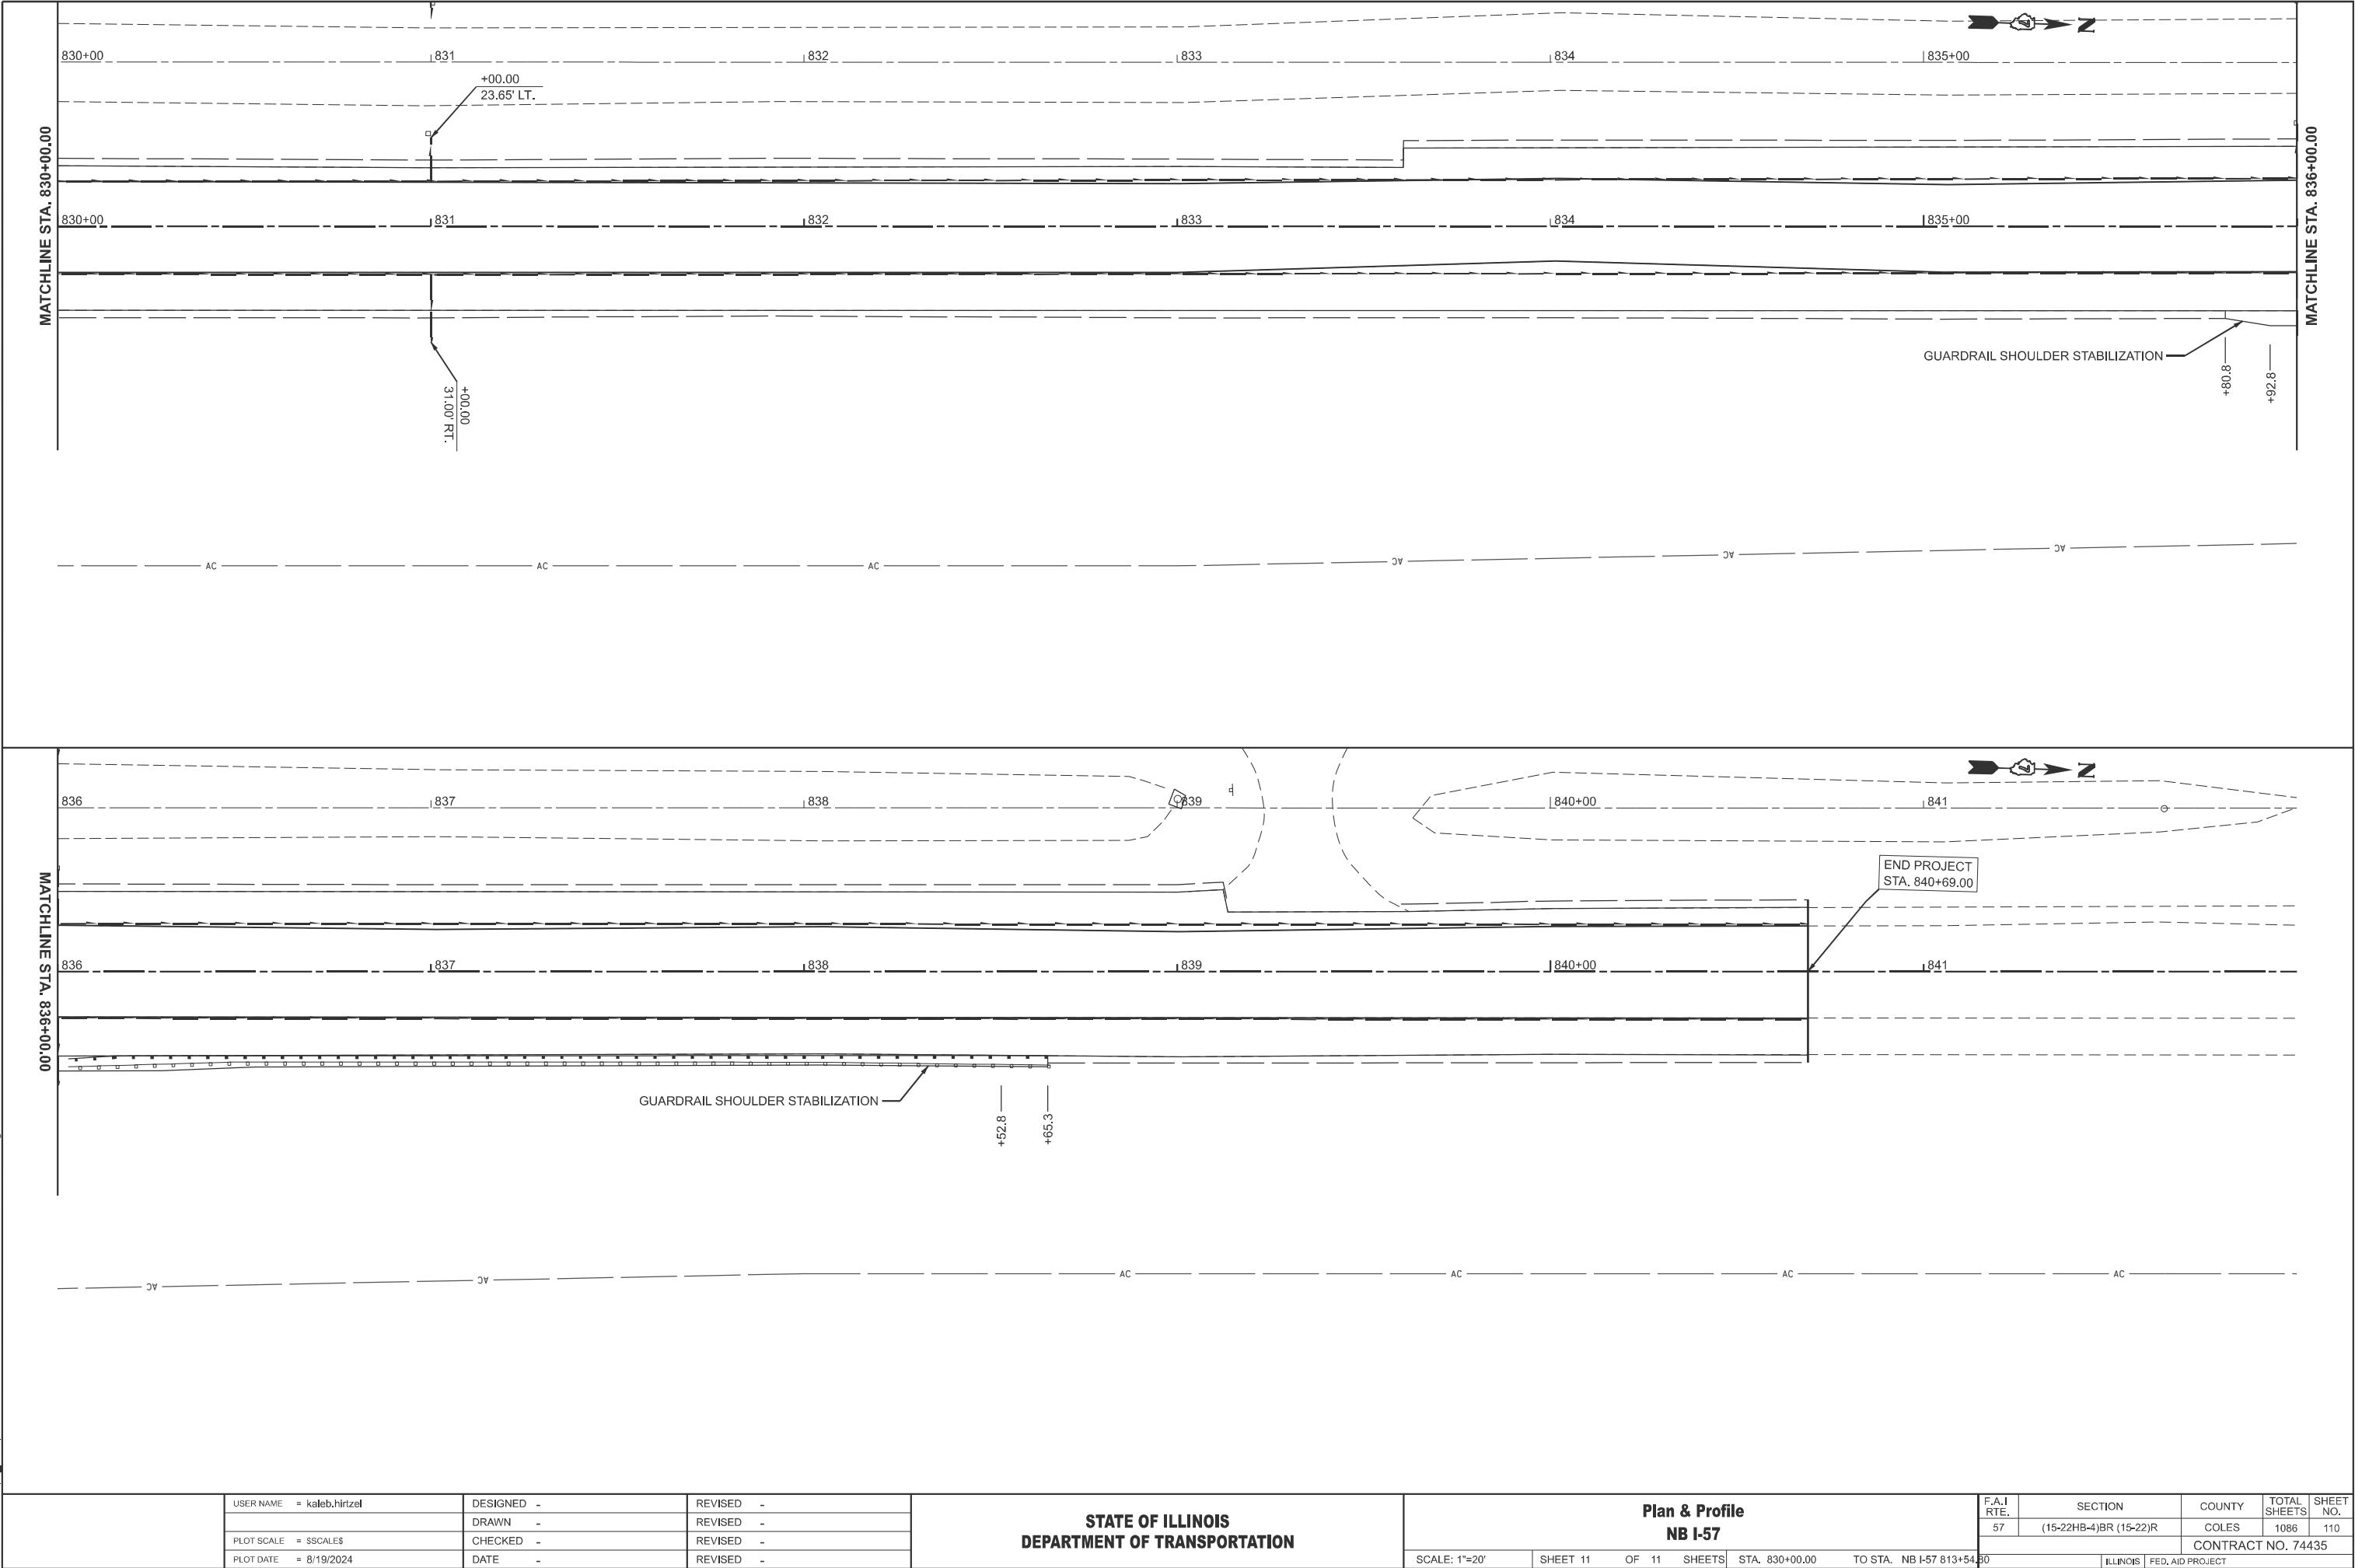

USER NAME	= kaleb.hirtzel	DESIGNED	-	REVISED	-
DRAWN	-	REVIS	-	REVISED	-
PLOT SCALE	= \$\$SCALE\$	CHECKED	-	REVISED	-
PLOT DATE	= 8/19/2024	DATE	-	REVISED	-


STATE OF ILLINOIS
DEPARTMENT OF TRANSPORTATION

Plan & Profile
NB I-57


SCALE: 1"=20' SHEET 11 OF 11 SHEETS STA. 830+00.00 TO STA. NB I-57 813+54.30

F.A.I RTE.	SECTION	COUNTY	TOTAL SHEETS	SHEET NO.
57	(15-22HB-4)BR (15-22)R	COLES	1086	110
CONTRACT NO. 74435				
ILLINOIS FED. AID PROJECT				

MODEL: PRS668 - SB L57 Plan Only (Sheet)
FILE NAME: c:\paw_work\paw\hrtz\kld\632852\0774435-sheets-Plan&Profile-SB I-57.dgn

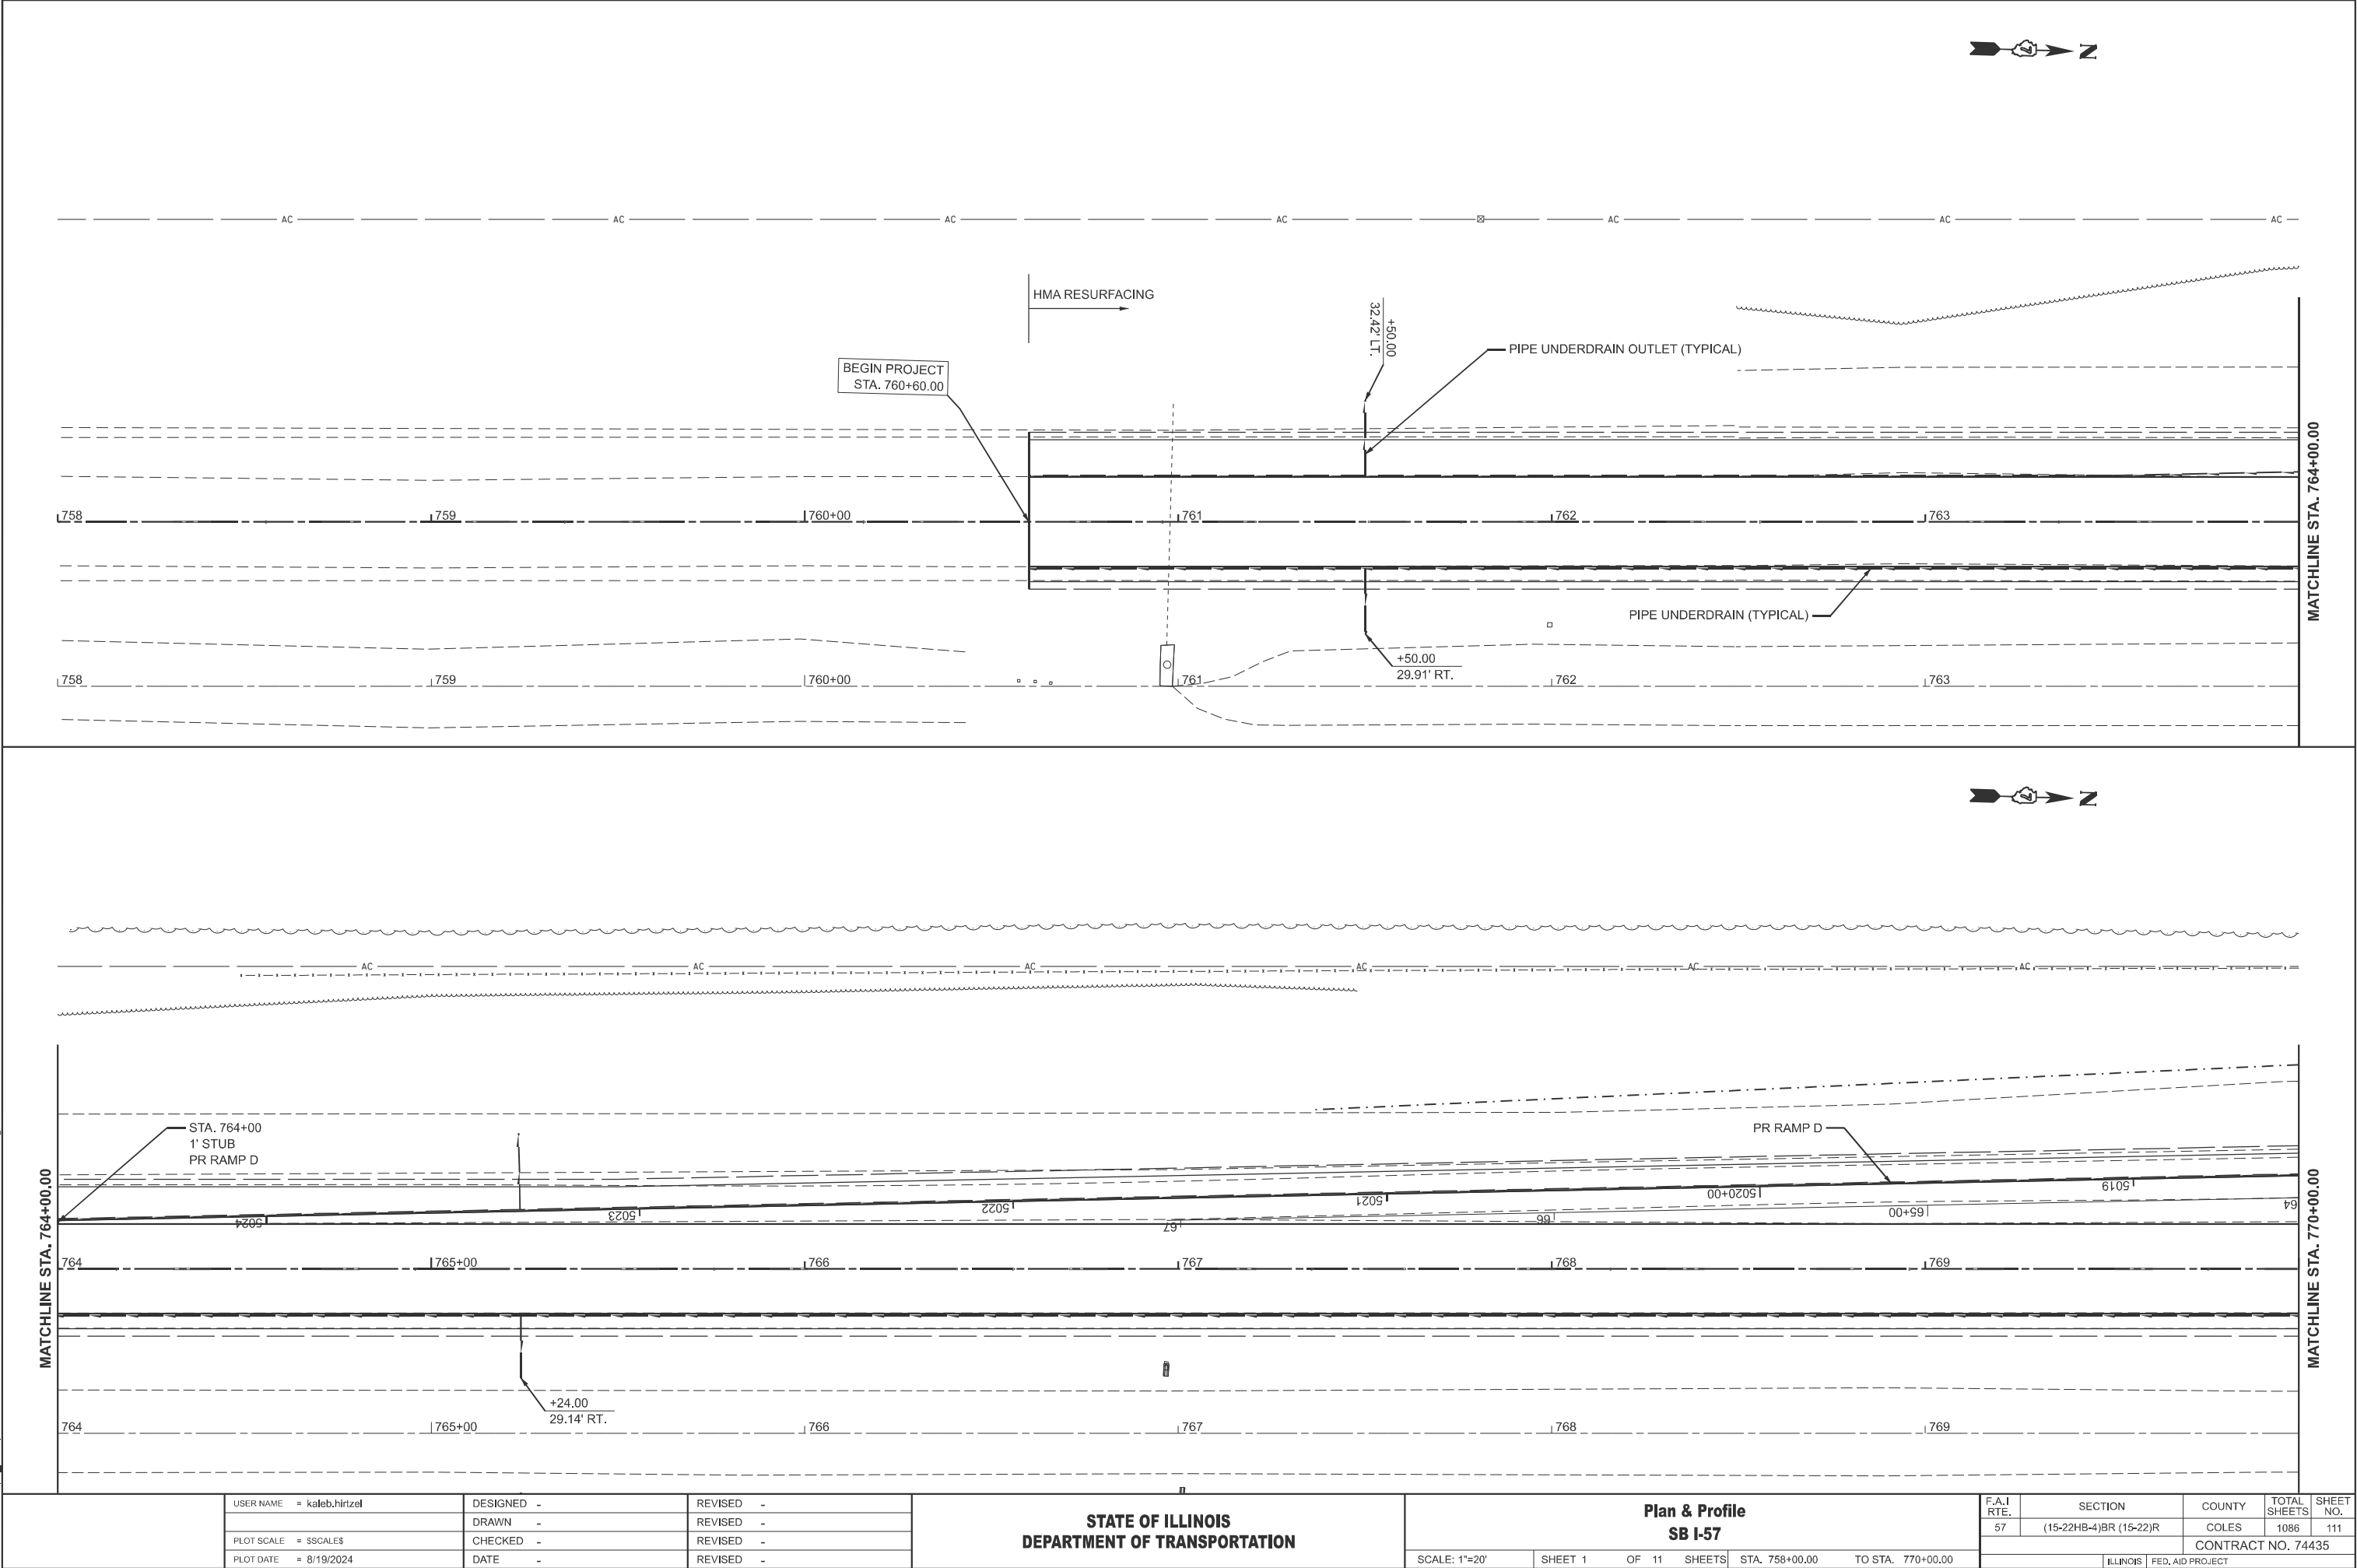

MODEL: P08B68 - SB I-57 Plan Only-2 [Sheet]
FILE NAME: c:\pwworking\hrtzel\0852852\074435-sheets-Plans&Profile-SB I-57.dgn

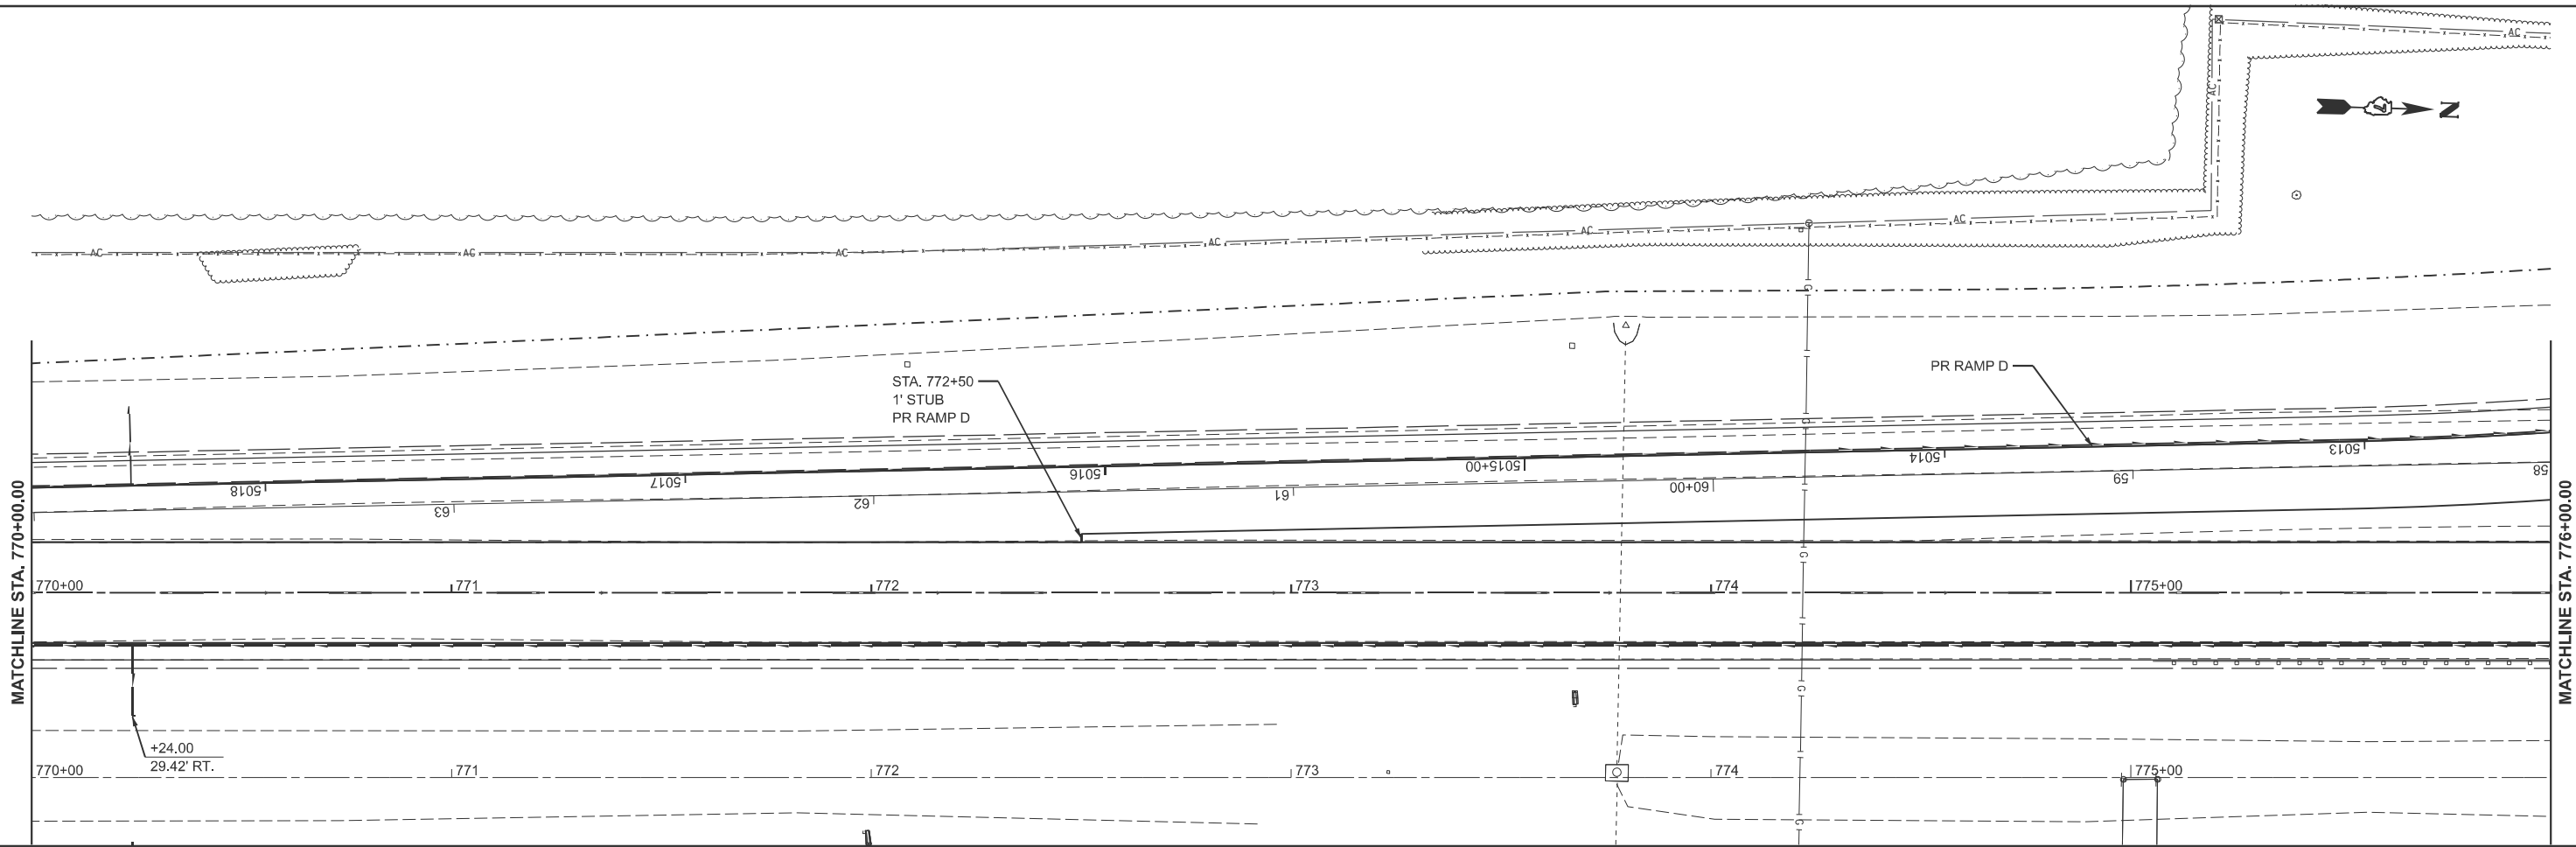

USER NAME = kaleb.hirtzel	DESIGNED -	REVISED -
	DRAWN -	REVISED -
PLOT SCALE = \$SCALE\$	CHECKED -	REVISED -
PLOT DATE = 8/19/2024	DATE -	REVISED -


STATE OF ILLINOIS
DEPARTMENT OF TRANSPORTATION

Plan & Profile
SB I-57

SCALE: 1"=20' SHEET 2 OF 11 SHEETS STA. 770+00.00 TO STA. 776+00.00

F.A.I RTE.	SECTION	COUNTY	TOTAL SHEETS	SHEET NO.
57	(15-22HB-4)BR (15-22)R	COLES	1086	112
CONTRACT NO. 74435				
ILLINOIS FED. AID PROJECT				

MODEL: P08657 - SB I-57 Plan (Sheet)
FILE NAME: c:\pwworking\hrtzel\0852852\0774435-sheets-Plan&Profile-SB I-57.dgn

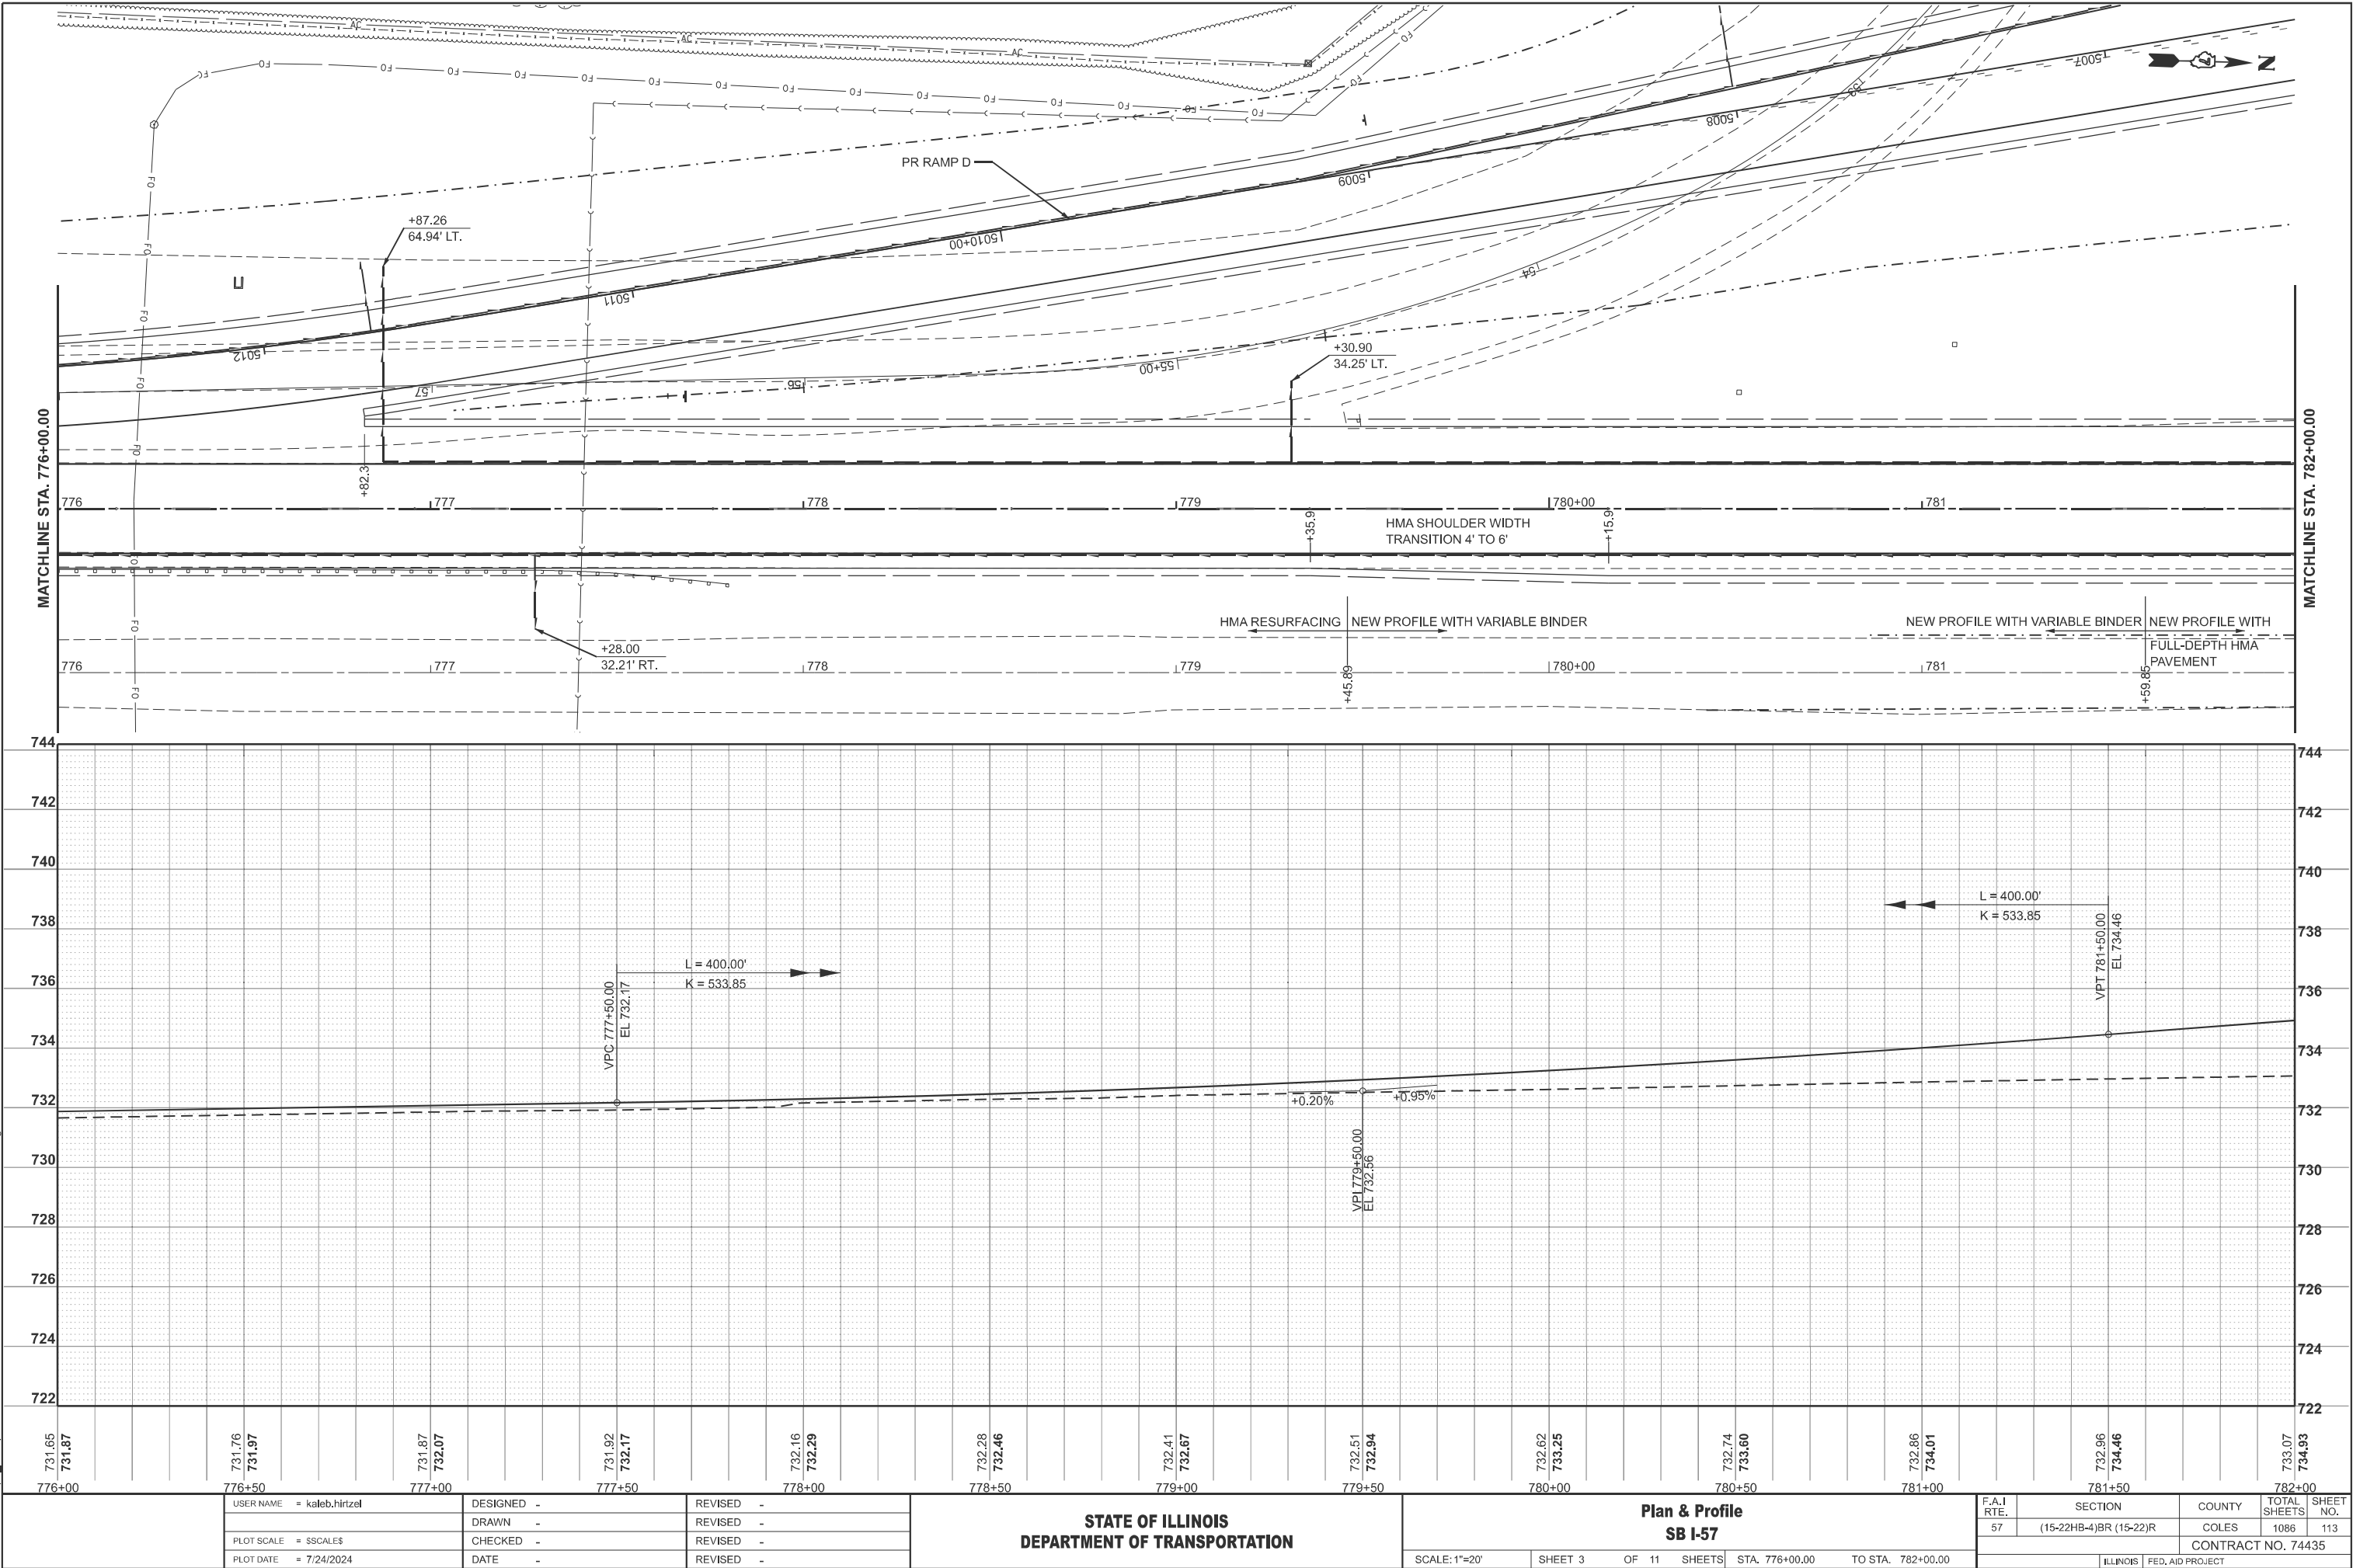

USER NAME	= kaleb.hirtzel	DESIGNED	-	REVISED	-
DRAWN	-	REVIS	-	REVISED	-
PLOT SCALE	= \$SCALE\$	CHECKED	-	REVISED	-
PLOT DATE	= 7/24/2024	DATE	-	REVISED	-


STATE OF ILLINOIS
DEPARTMENT OF TRANSPORTATION


Plan & Profile
SB I-57

SCALE: 1"=20' SHEET 3 OF 11 SHEETS STA. 776+00.00 TO STA. 782+00.00


F.A.I RTE.	SECTION	COUNTY	TOTAL SHEETS	SHEET NO.
57	(15-22HB-4)BR (15-22)R	COLES	1086	113
CONTRACT NO. 74435				
ILLINOIS FED. AID PROJECT				

MODEL: P0867 - SB I-57 Plan-1 [Sheet]
FILE NAME: c:\paw\work\hrtz\hrtz\062852\074435-sheets-Plan&Profile-SB I-57.dgn

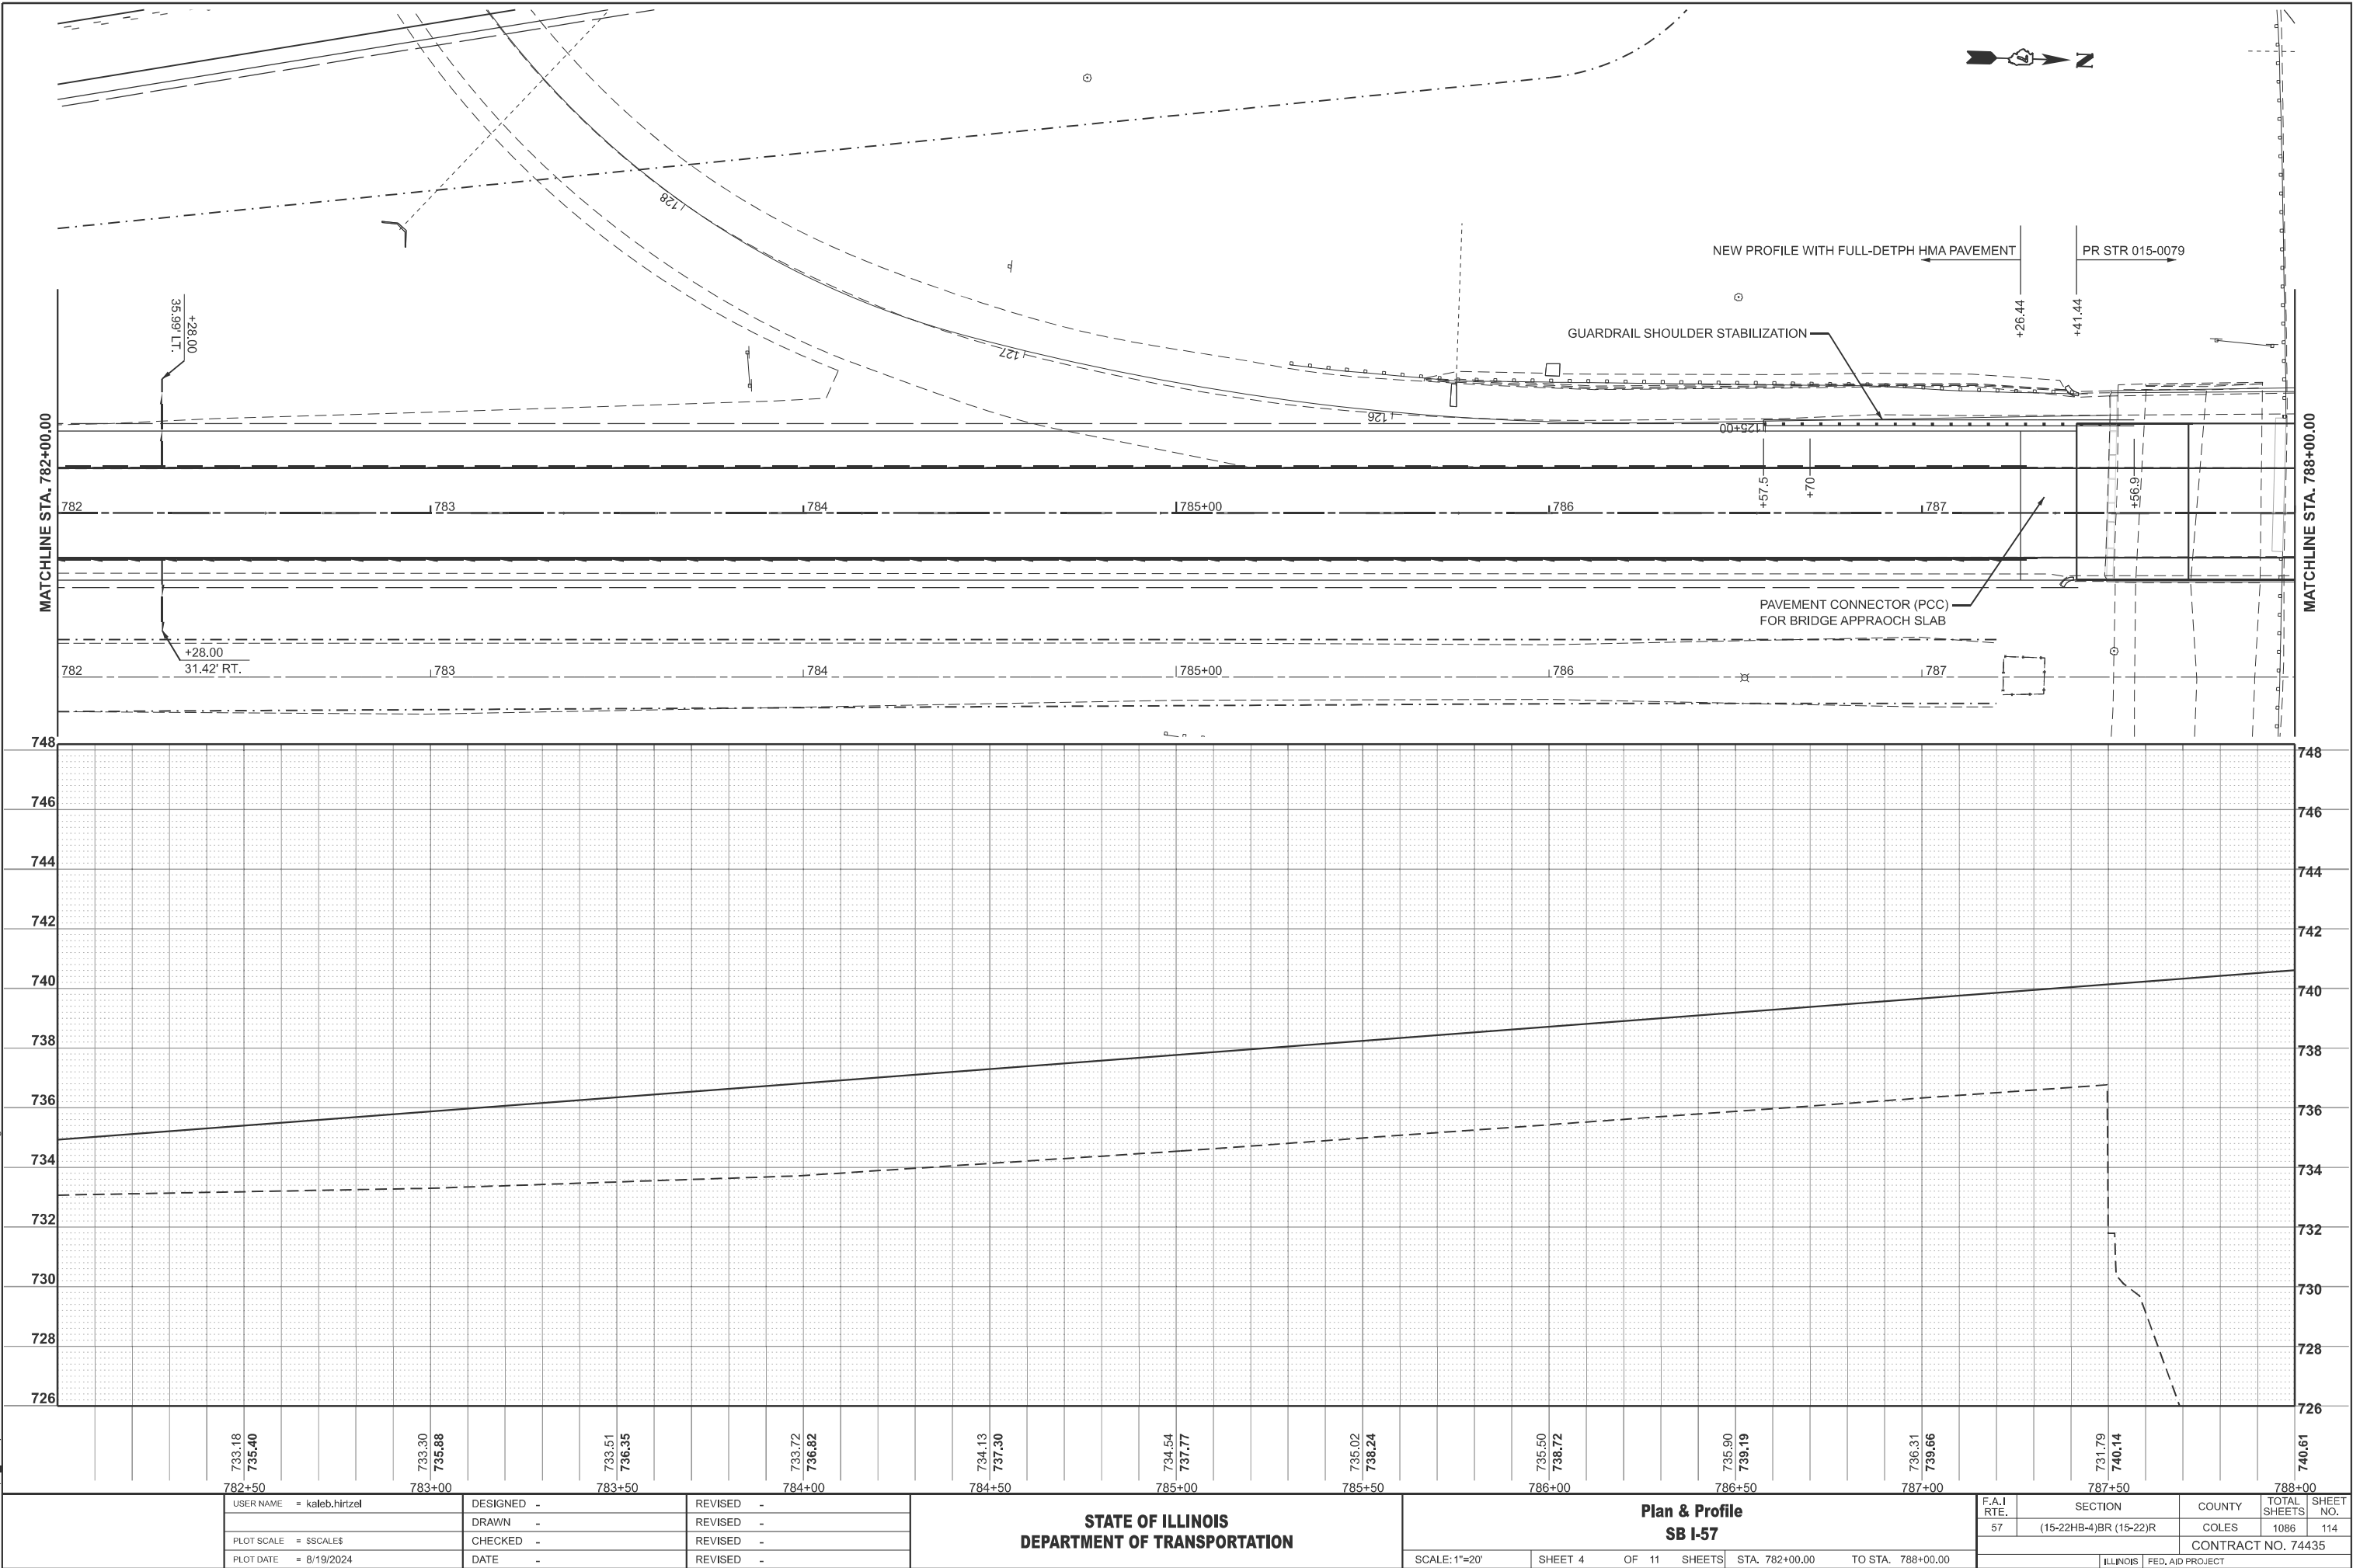

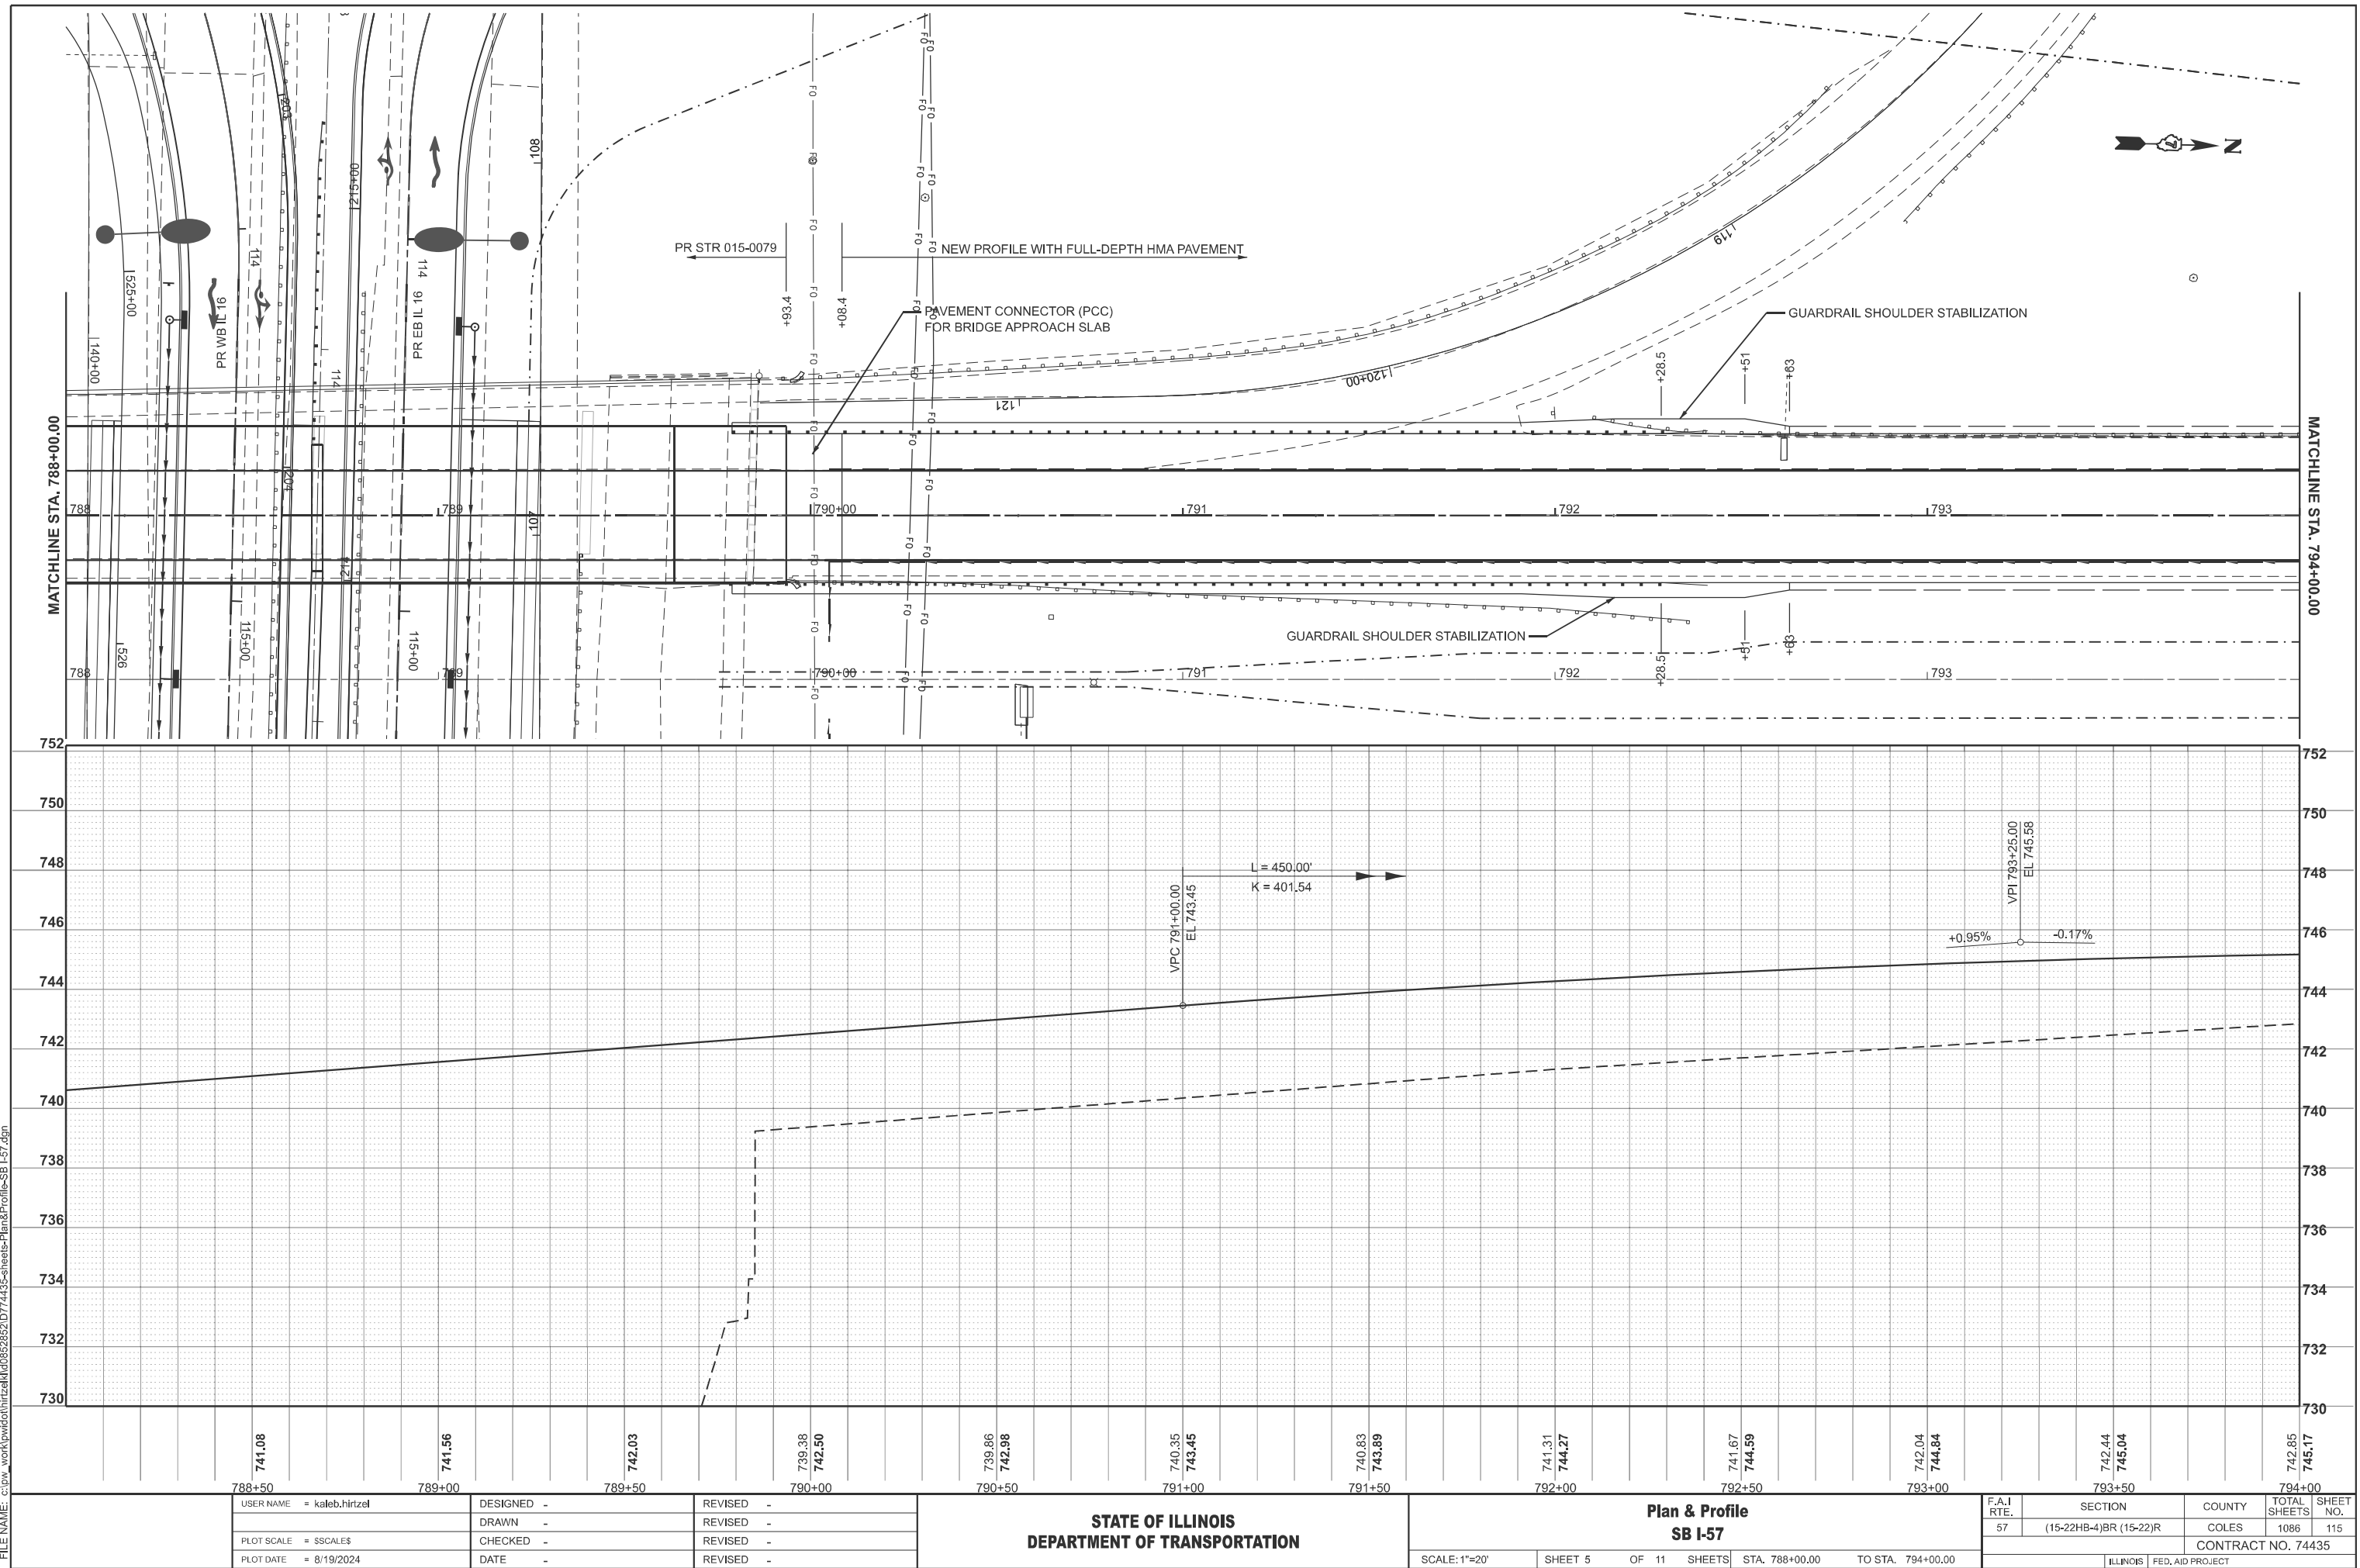

MODEL: P0867 - SB I-57 Plan-4 (Sheet)
FILE NAME: c:\p\work\hrtzel\hrtzel\082852\0774435-sheets-Plan&Profile-SB I-57.dgn

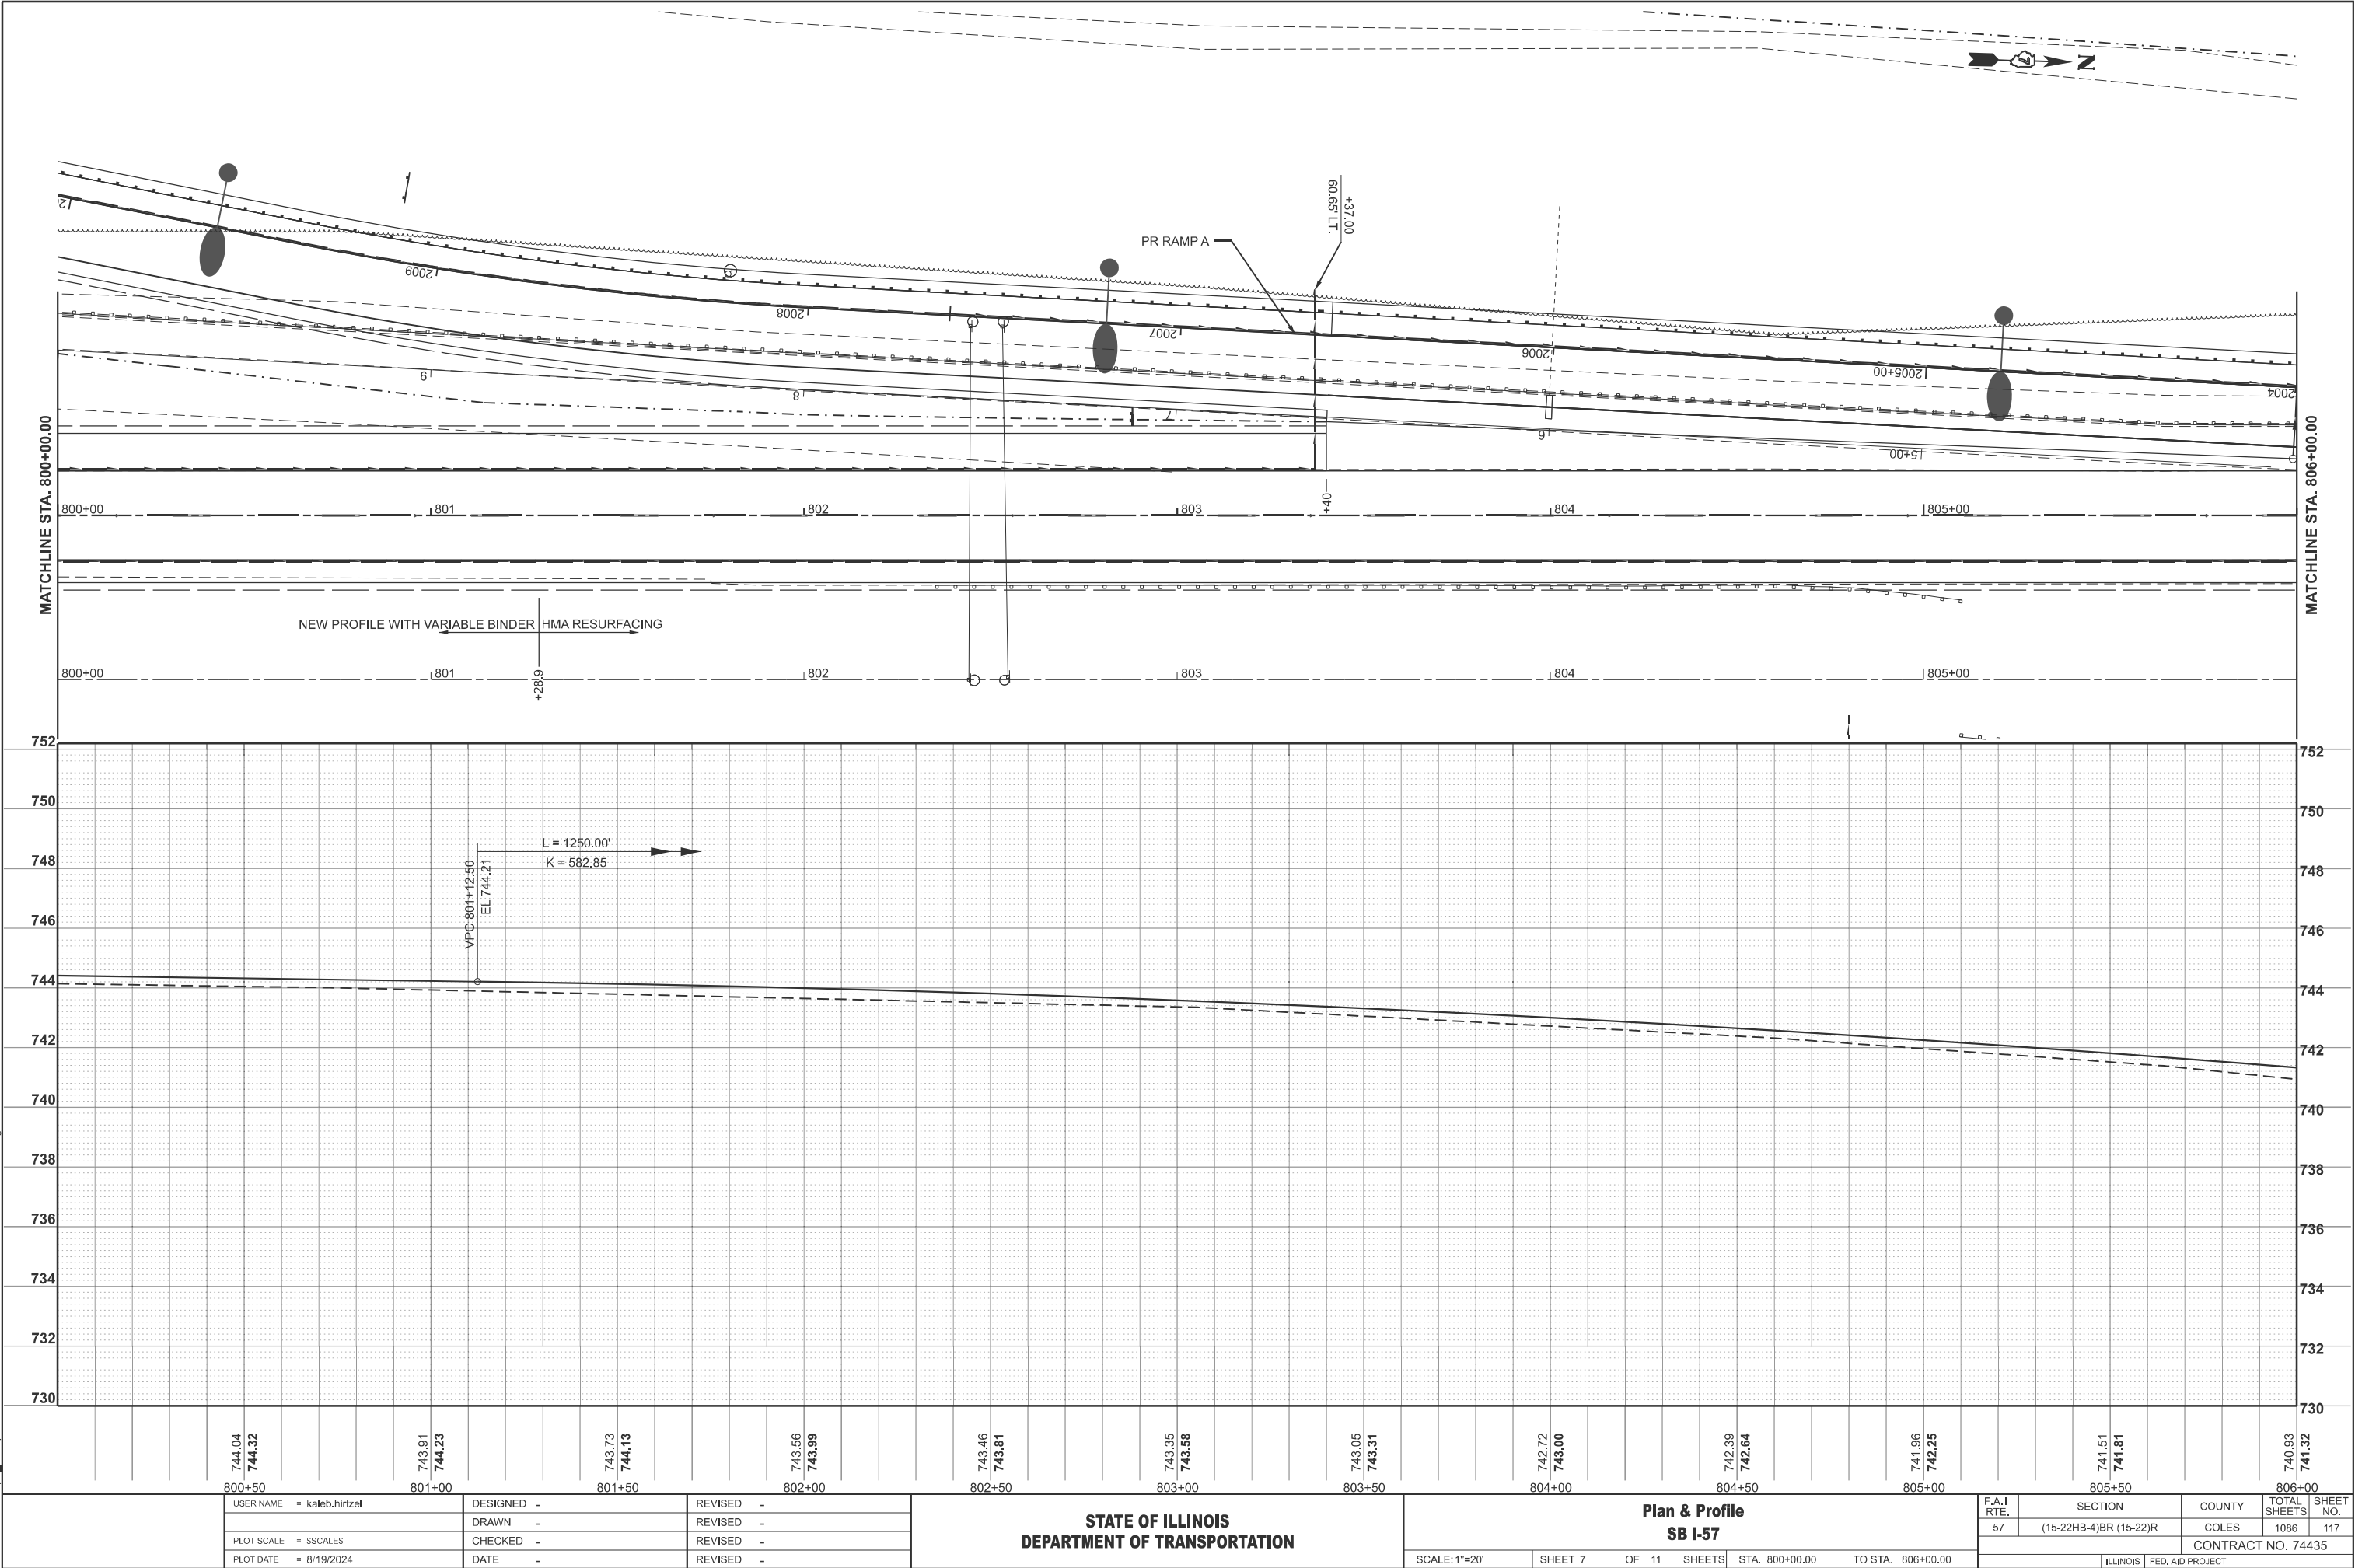


USER NAME = kaleb.hirtzel	DESIGNED -	REVISED -
	DRAWN -	REVISED -
PLOT SCALE = \$SCALE\$	CHECKED -	REVISED -
PLOT DATE = 8/19/2024	DATE -	REVISED -

STATE OF ILLINOIS
DEPARTMENT OF TRANSPORTATION

Plan & Profile SB I-57	
SCALE: 1"=20'	SHEET 7 OF 11 SHEETS
STA. 800+00.00	TO STA. 806+00.00

F.A.I RTE.	SECTION	COUNTY	TOTAL SHEET NO.
57	(15-22HB-4)BR (15-22)R	COLES	1086
CONTRACT NO. 74435			
ILLINOIS FED. AID PROJECT			

MODEL: P08B57 - SB I-57 Plan-5 (Sheet)
FILE NAME: c:\pwworking\hrtzel\id862852\ID74435-sheets-Plan&Profile-SB I-57.dgn

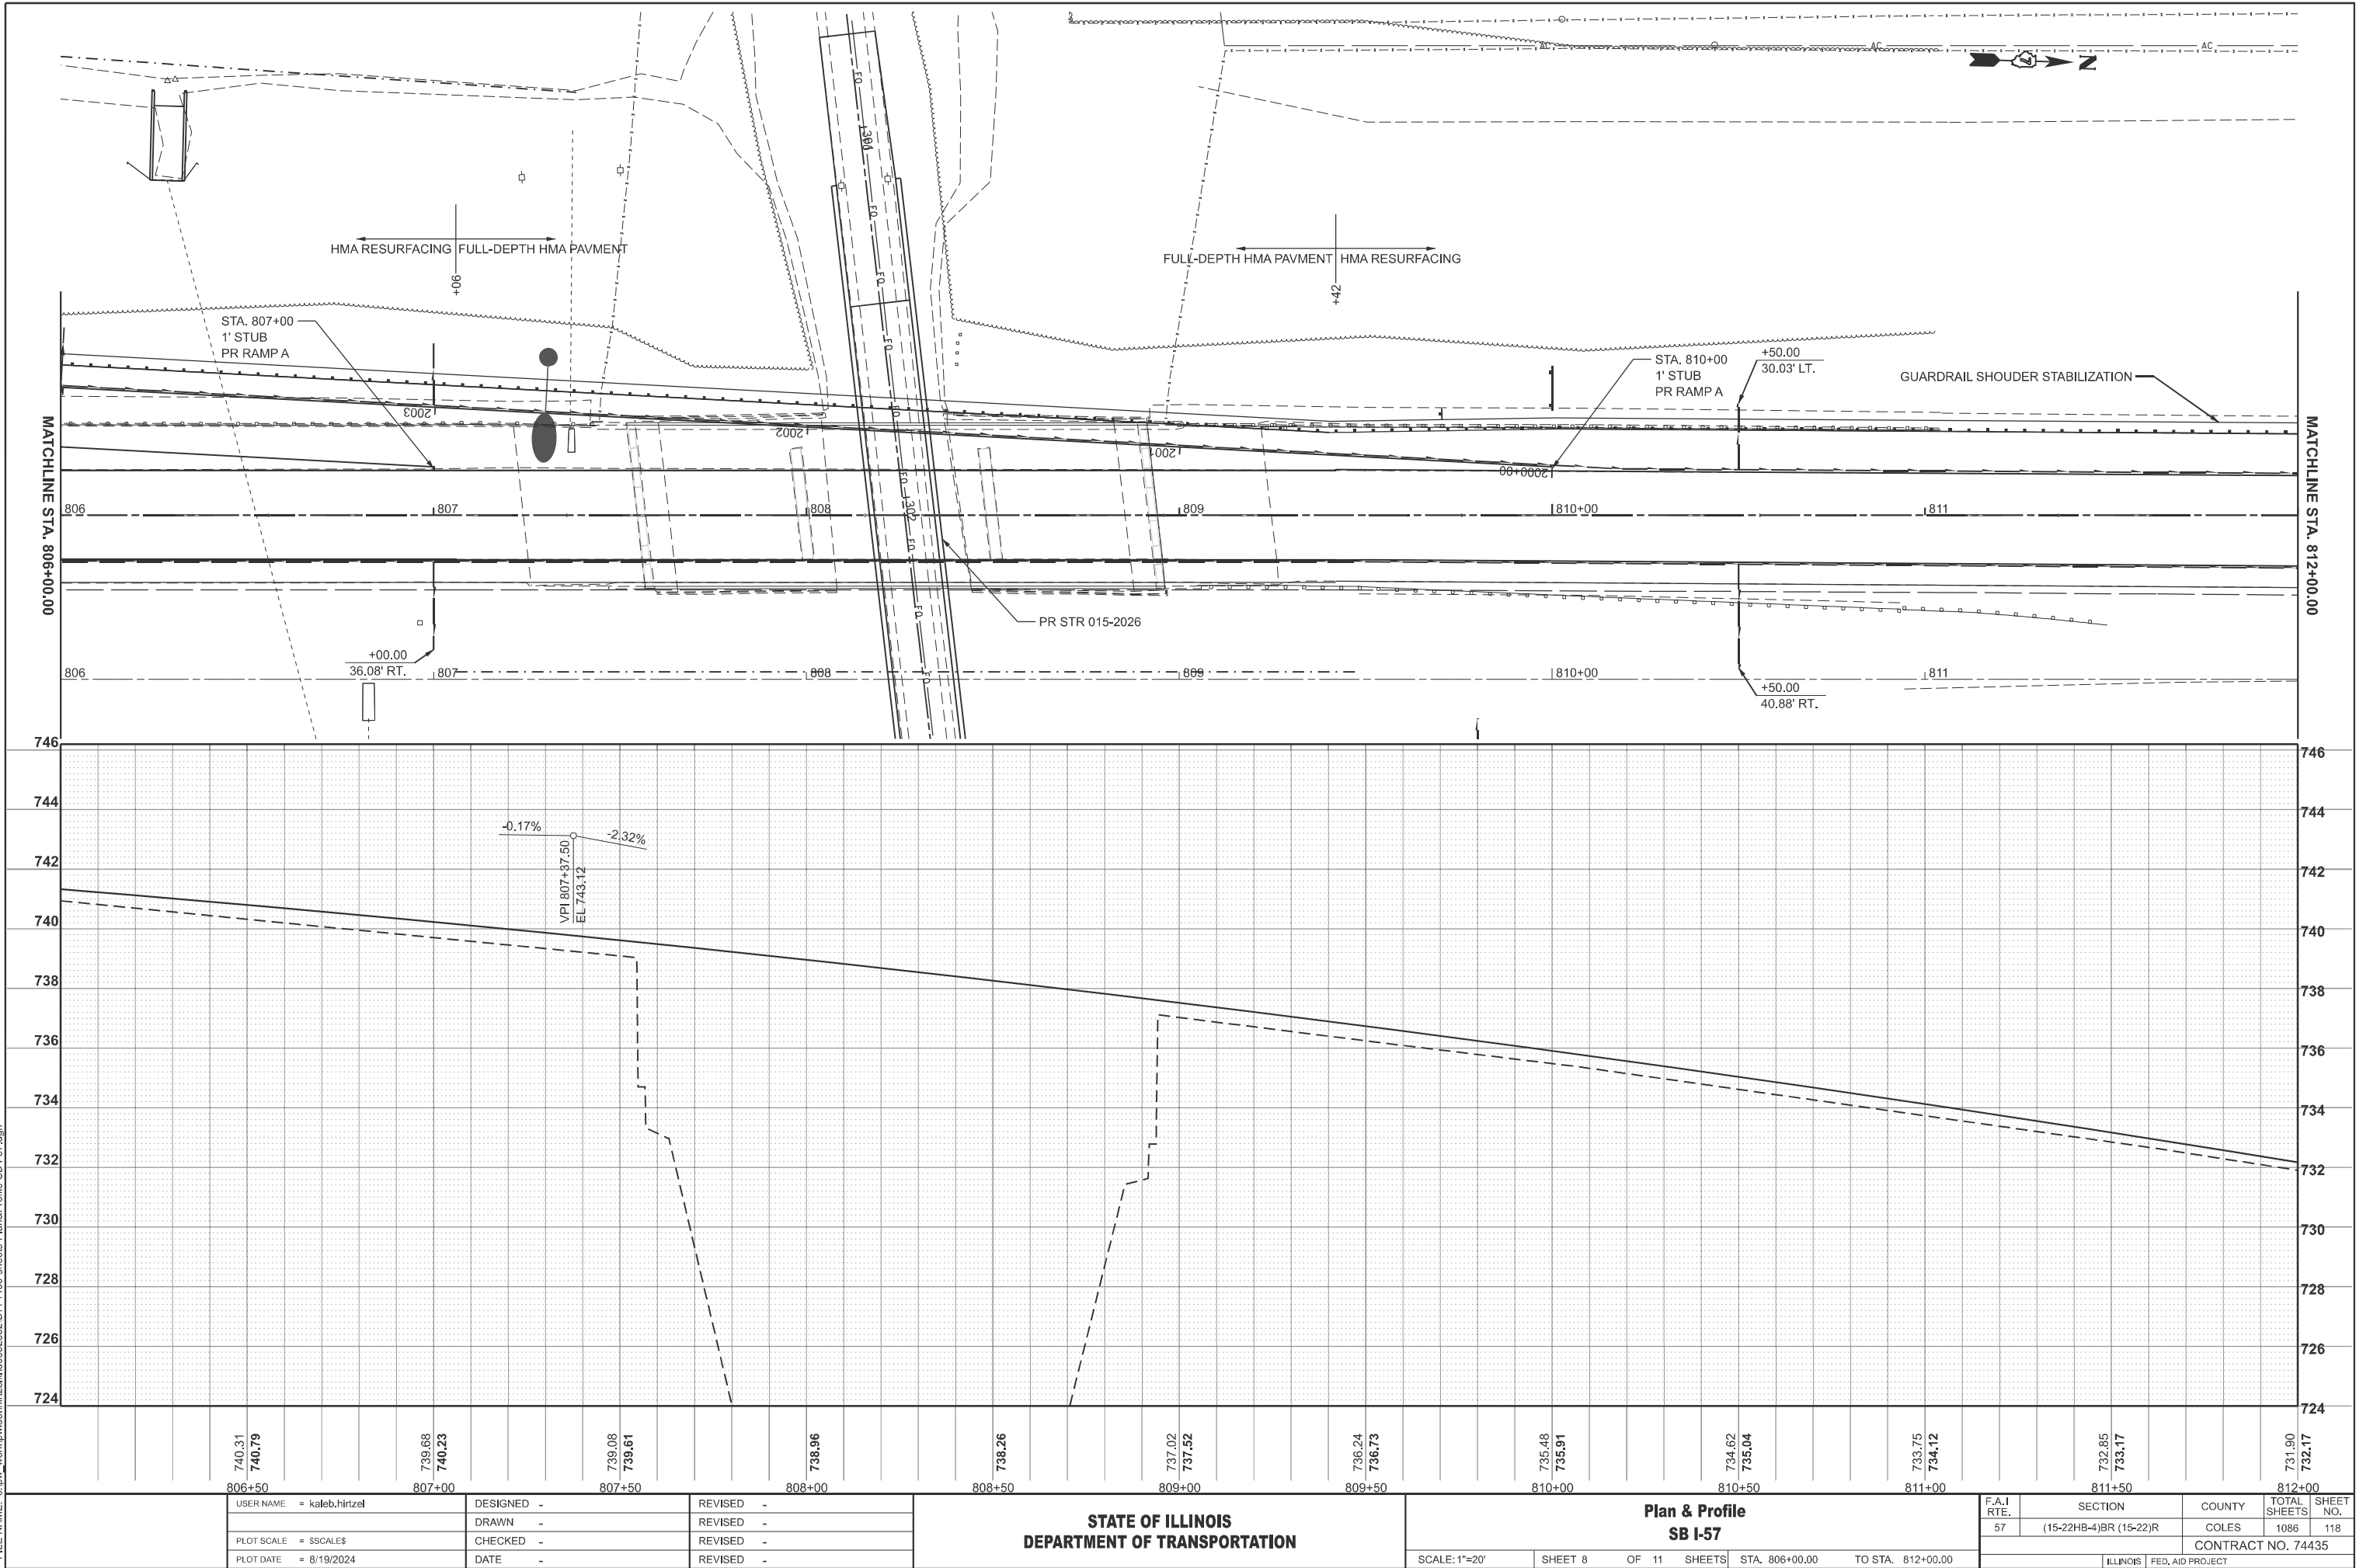

USER NAME	= kaleb.hirtzel	DESIGNED	-	REVISED	-
DRAWN	-	REVIS	-	REVISED	-
PLOT SCALE	= \$SCALE\$	CHECKED	-	REVISED	-
PLOT DATE	= 8/19/2024	DATE	-	REVISED	-


STATE OF ILLINOIS
DEPARTMENT OF TRANSPORTATION

Plan & Profile
SB I-57

SCALE: 1"=20' SHEET 8 OF 11 SHEETS STA. 806+00.00 TO STA. 812+00.00

F.A.I RTE.	SECTION	COUNTY	TOTAL SHEETS	SHEET NO.
57	(15-22HB-4)BR (15-22)R	COLES	1086	118
CONTRACT NO. 74435				
ILLINOIS FED. AID PROJECT				

MODEL: P:\SB57 - SB I-57 Plan-6 [Sheet]
FILE NAME: c:\pwworking\hrtzel\062852\0774435-sheets-Plan&Profile-SB I-57.dgn

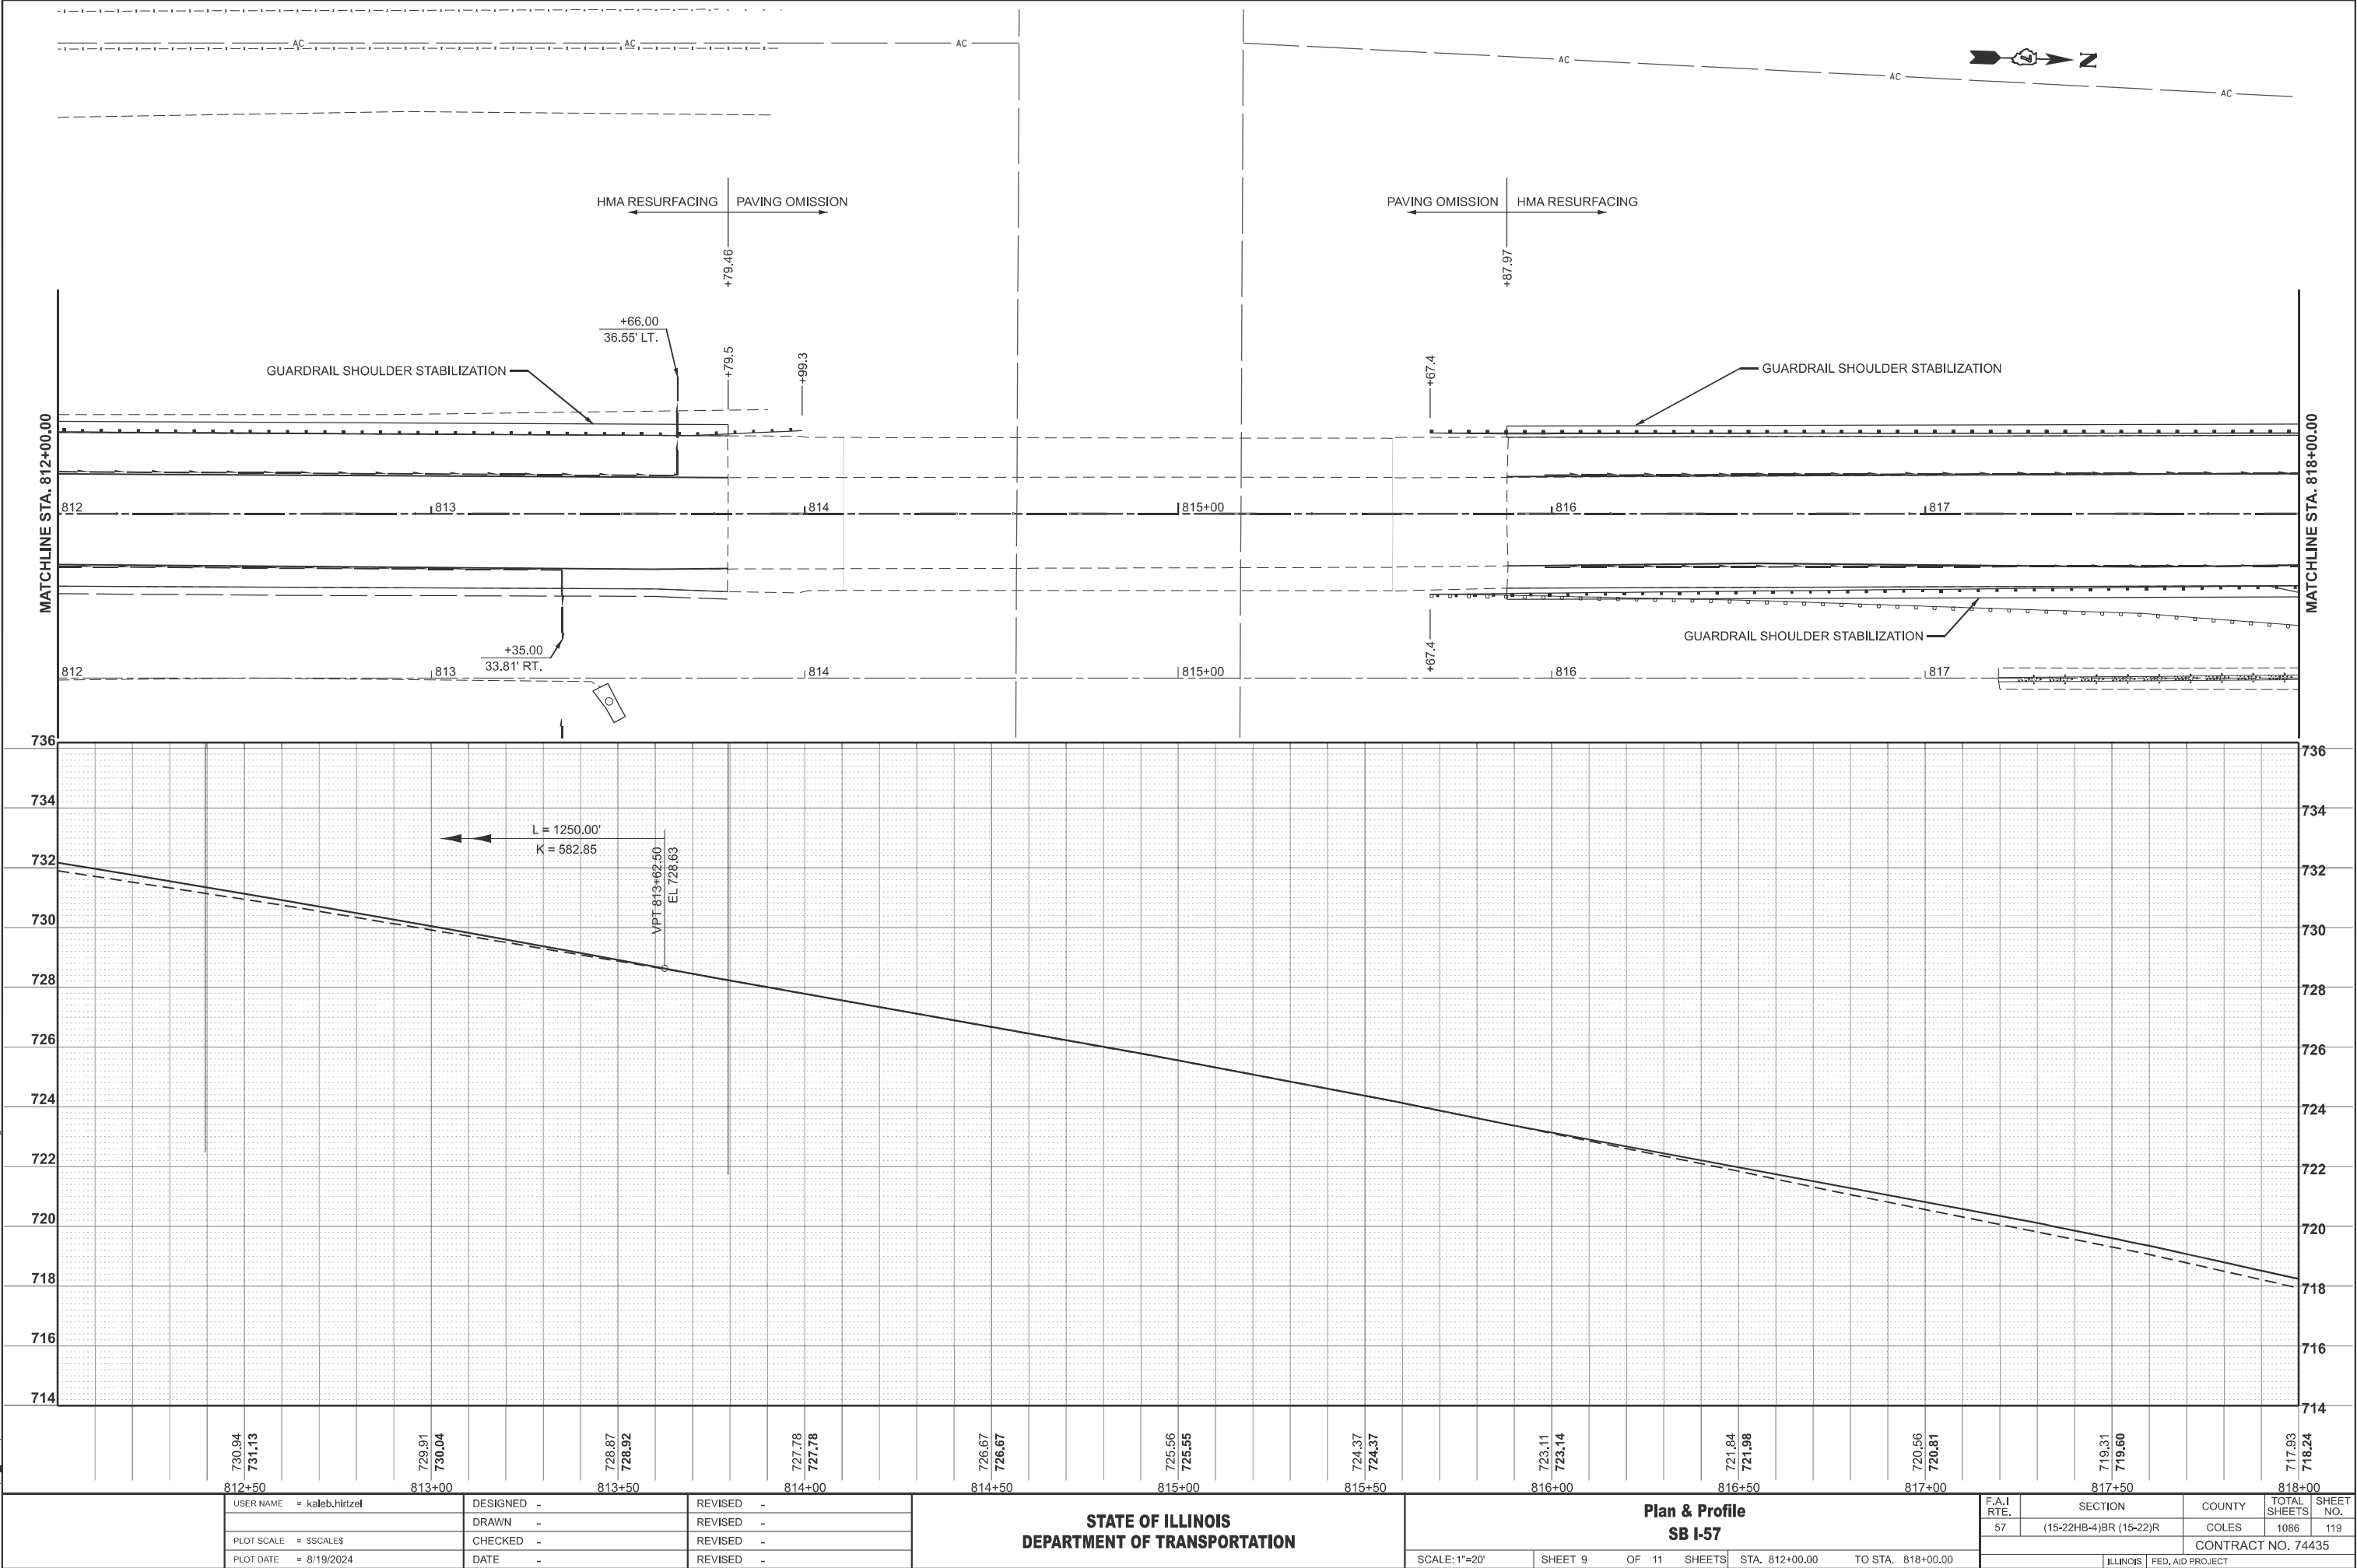


USER NAME = kaleb.hirtzel	DESIGNED -	REVISED -
DRAWN -	REVISED -	
PLOT SCALE = \$SCALE\$	CHECKED -	REVISED -
PLOT DATE = 8/19/2024	DATE -	REVISED -

STATE OF ILLINOIS
DEPARTMENT OF TRANSPORTATION

Plan & Profile
SB I-57


SCALE: 1"=20' SHEET 9 OF 11 SHEETS STA. 812+00.00 TO STA. 818+00.00

F.A.I RTE.	SECTION	COUNTY	TOTAL SHEETS	SHEET NO.
57	(15-22HB-4)BR (15-22)R	COLES	1086	119
CONTRACT NO. 74435				
ILLINOIS FED. AID PROJECT				

 

SCALE: 1"=20'	SHEET 11	OF 11	SHEETS	STA. 830+00.00	TO STA. SB I-57 813+54.80
---------------	----------	-------	--------	----------------	---------------------------

MODEL: EB IL 16 - E EB IL 16 Plan [Sheet]
FILE NAME: c:\pwworking\hrtzel\0362852\0774435-sheets-Plan-EB IL 16.dgn

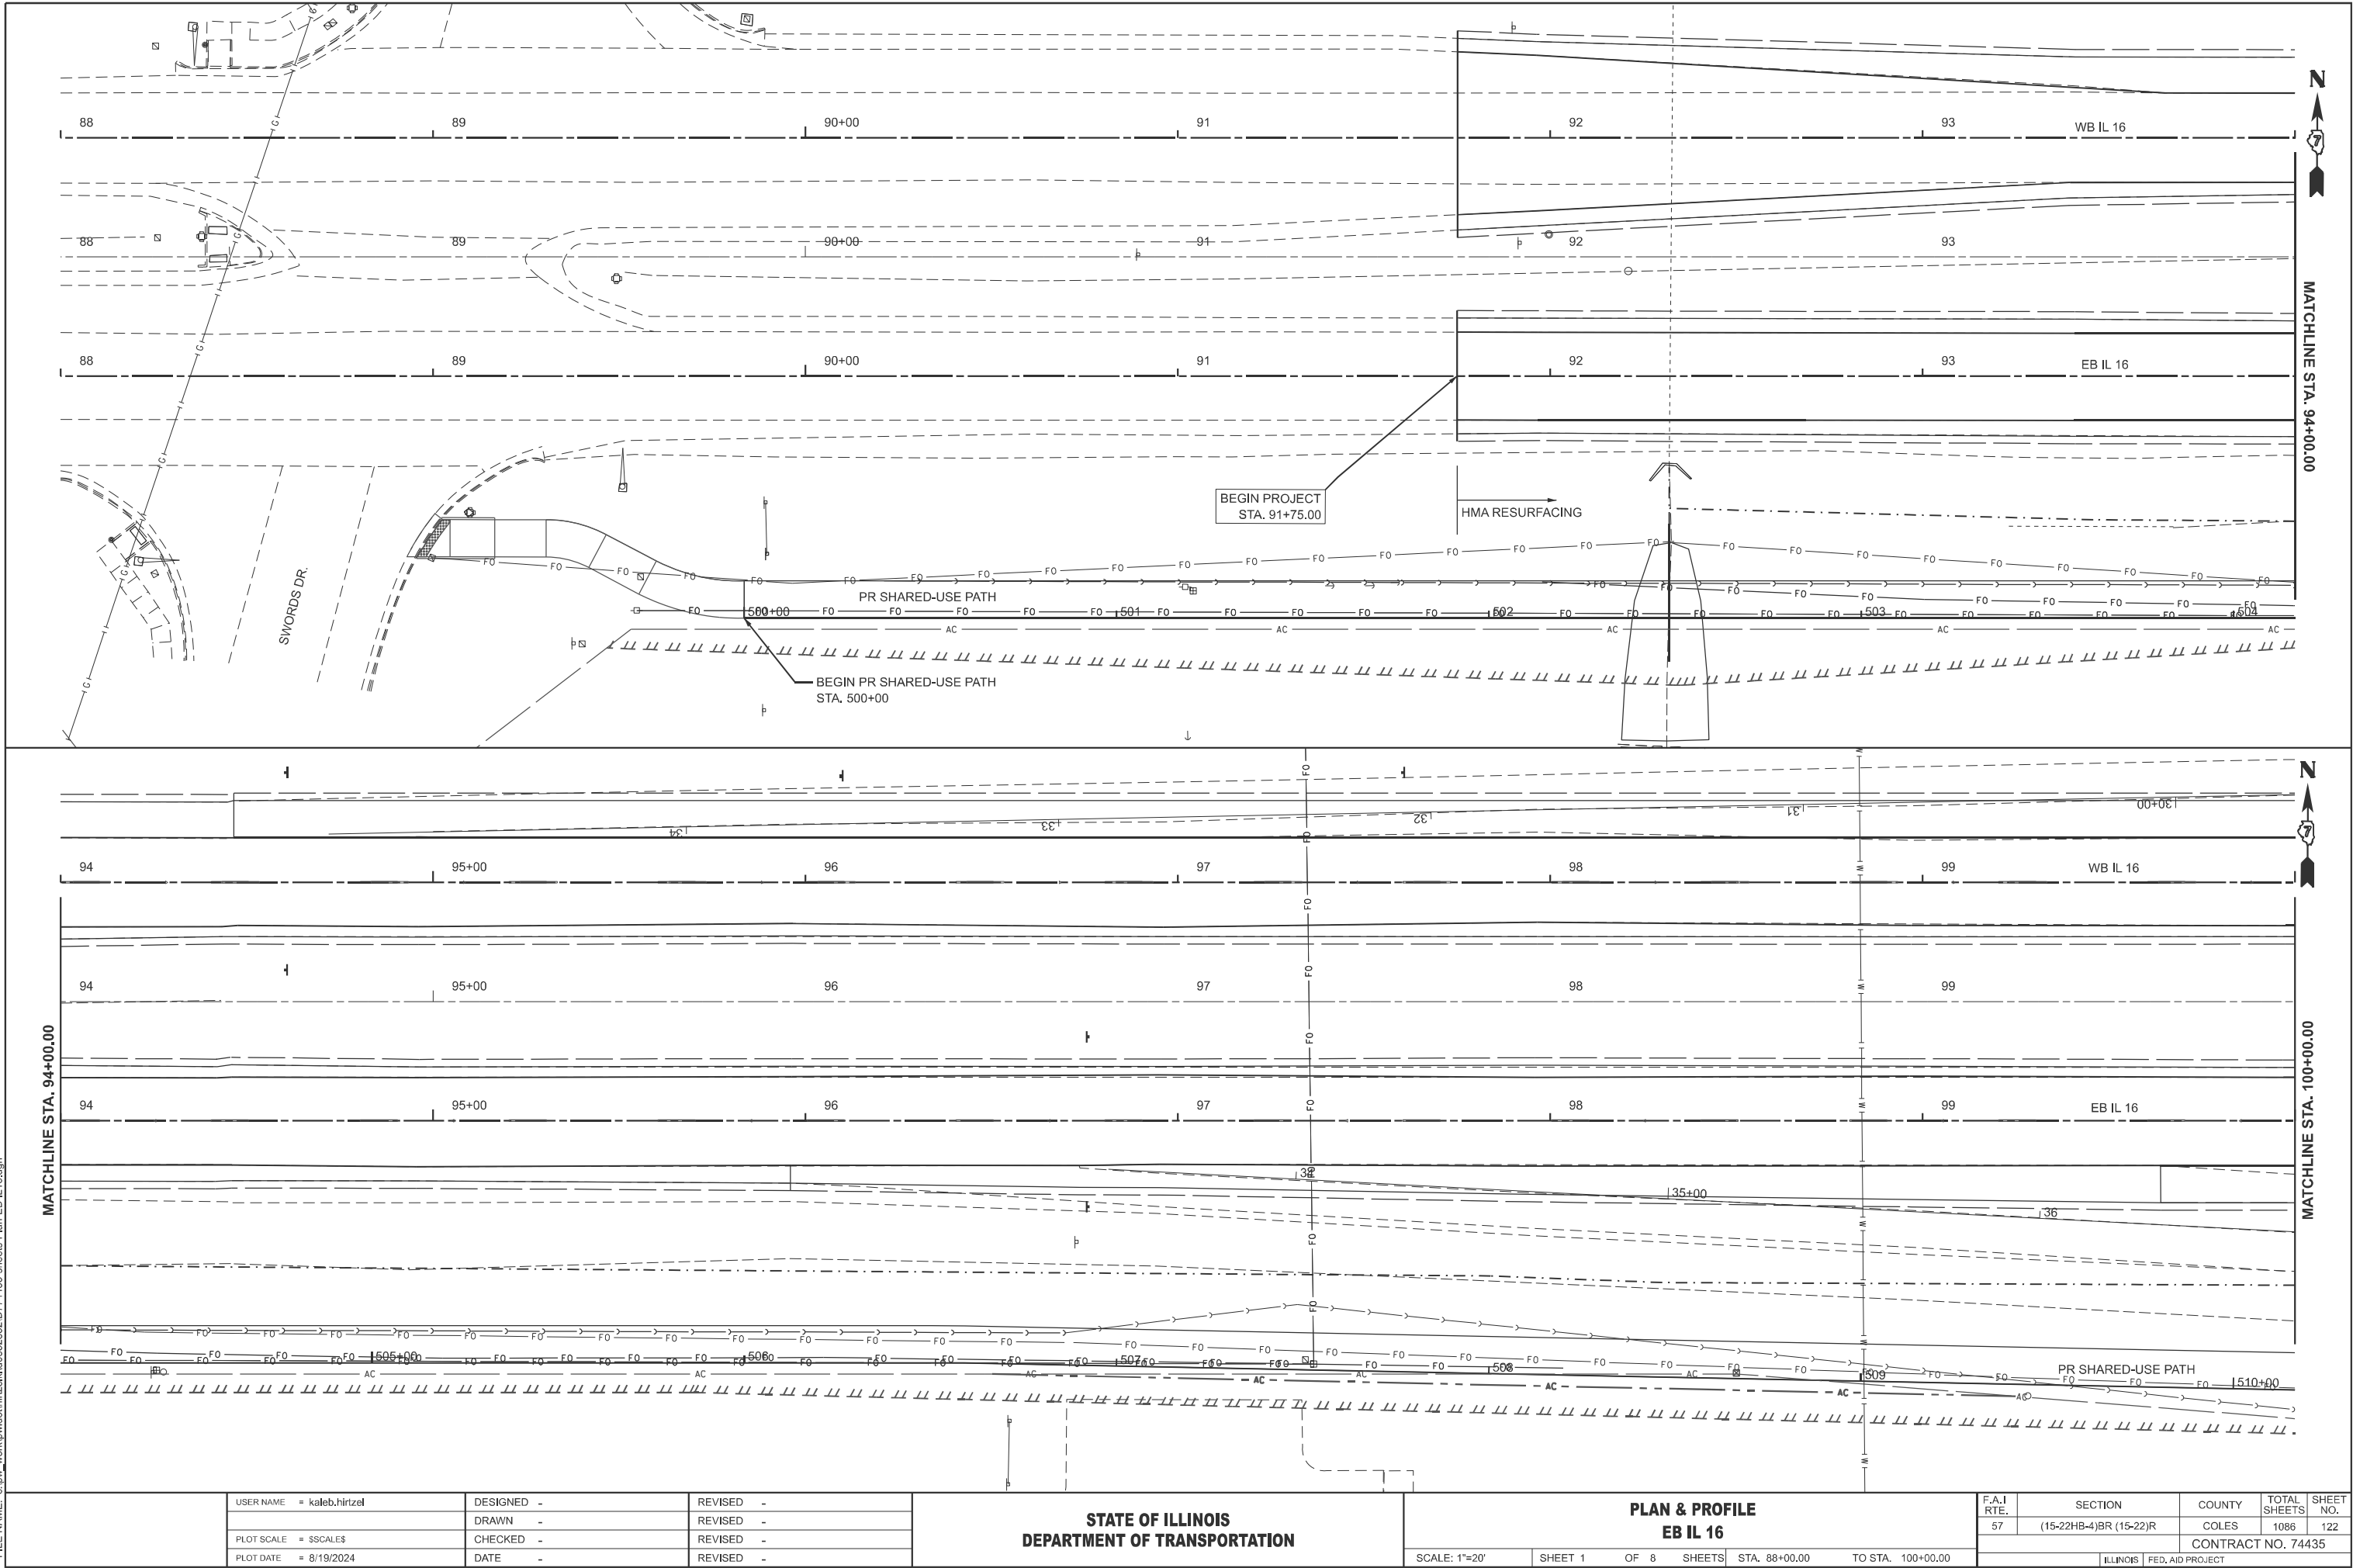

USER NAME = kaleb.hirtzel	DESIGNED -	REVISED -
	DRAWN -	REVISED -
PLOT SCALE = \$SCALE\$	CHECKED -	REVISED -
PLOT DATE = 8/19/2024	DATE -	REVISED -



STATE OF ILLINOIS
DEPARTMENT OF TRANSPORTATION

PLAN & PROFILE
EB IL 16

SCALE: 1"=20' SHEET 1 OF 8 SHEETS STA. 88+00.00 TO STA. 100+00.00

F.A.I RTE.	SECTION	COUNTY	TOTAL SHEETS	SHEET NO.
57	(15-22HB-4)BR (15-22)R	COLES	1086	122
CONTRACT NO. 74435				
ILLINOIS FED. AID PROJECT				

MODEL: PREBIL 16 - EB IL 16 Plan [Sheet]
FILE NAME: c:\p\work\w\rothh\h\z\k\id\862852\D774435-sheets-Plan&Profile-EB IL 16.dgn

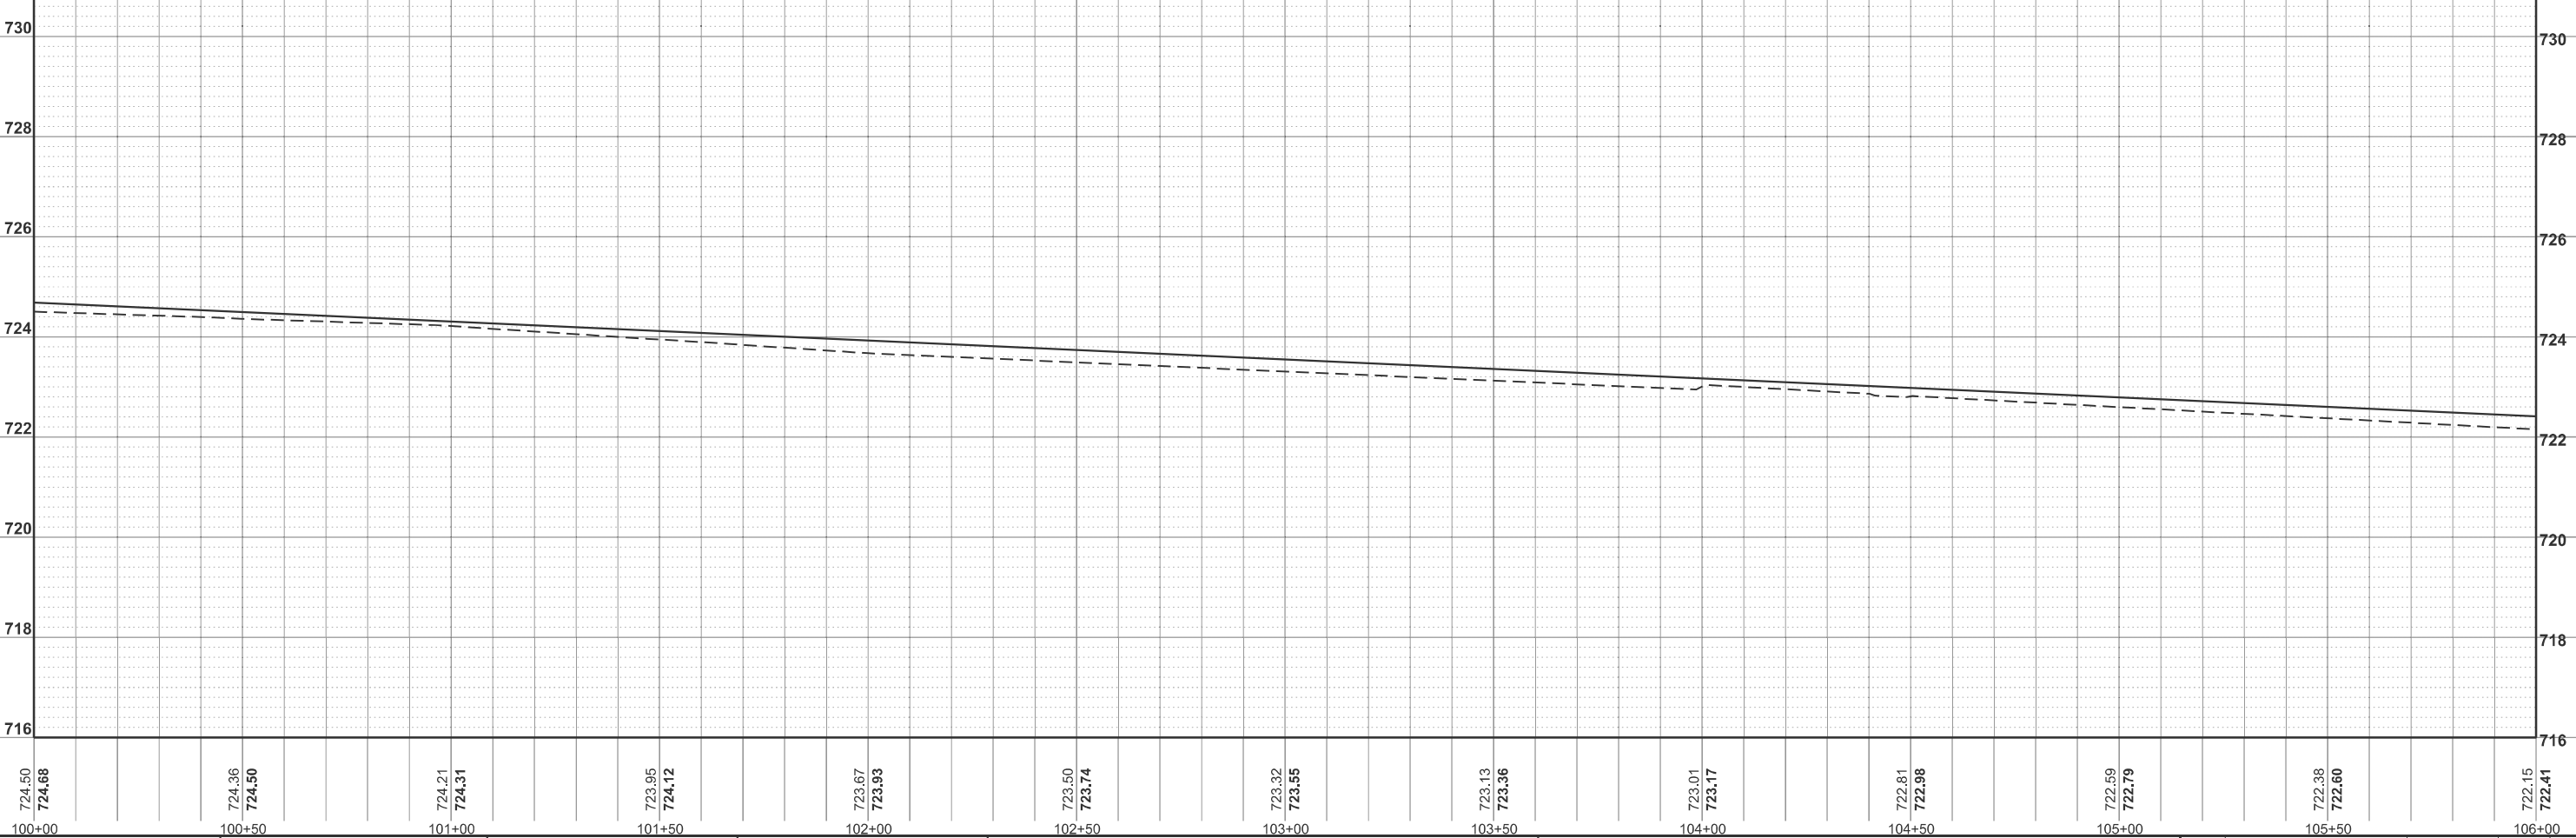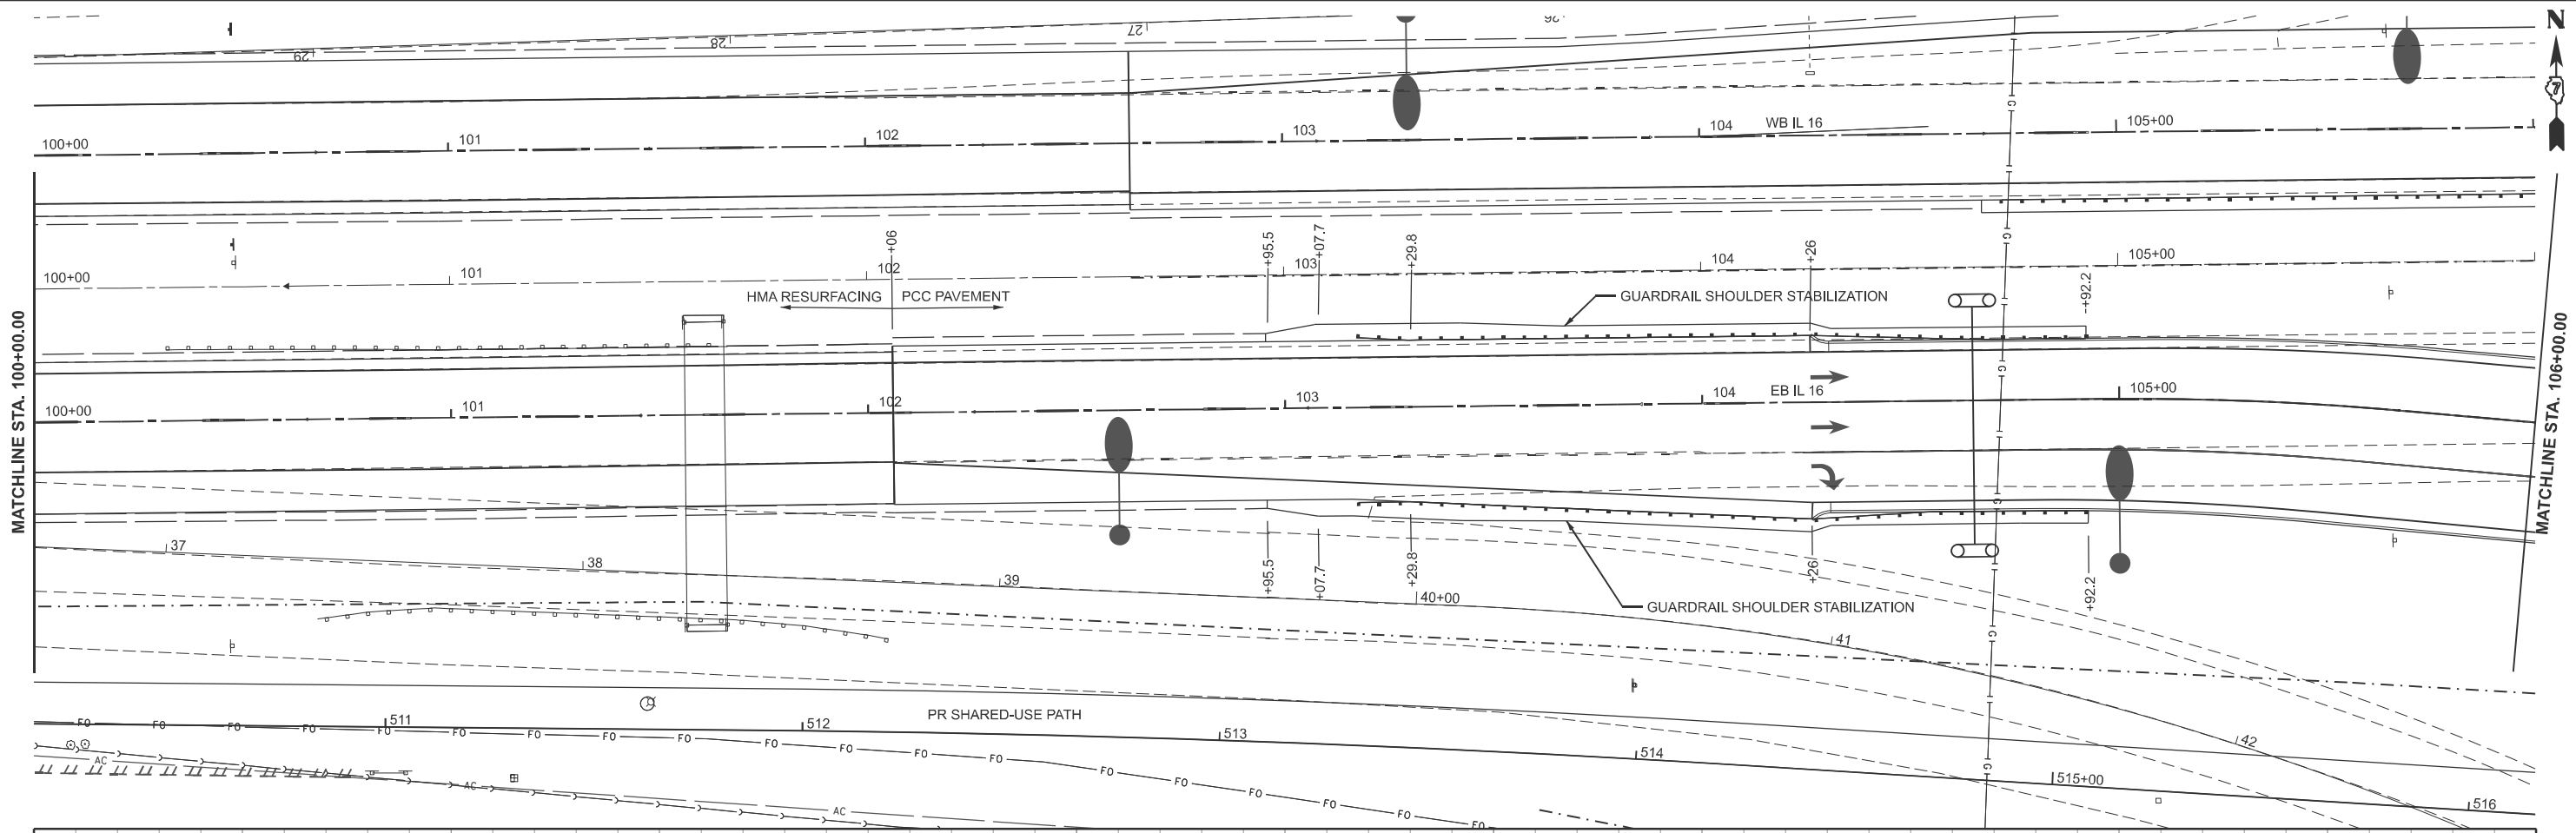

USER NAME	= kaleb.hirtzel	DESIGNED	-	REVISED	-
DRAWN	-	REVIS	-	REVISED	-
PLOT SCALE	= \$SCALE\$	CHECKED	-	REVISED	-
PLOT DATE	= 8/19/2024	DATE	-	REVISED	-



STATE OF ILLINOIS
DEPARTMENT OF TRANSPORTATION

Plan & Profile
EB IL 16

SCALE: 1"=20'
SHEET 2 OF 8 SHEETS
STA. 100+00.00 TO STA. 106+00.00

F.A.I RTE.	SECTION	COUNTY	TOTAL SHEETS	SHEET NO.
57	(15-22HB-4)BR (15-22)R	COLES	1086	123
CONTRACT NO. 74435				
ILLINOIS FED. AID PROJECT				

MODEL: PREBIL 16 - EB IL 16 Plan-1 (Sheet)
FILE NAME: c:\p\work\hrtz\hrtz\k\0852852\0774435-sheets-Plan&Profile-EB IL 16.dgn

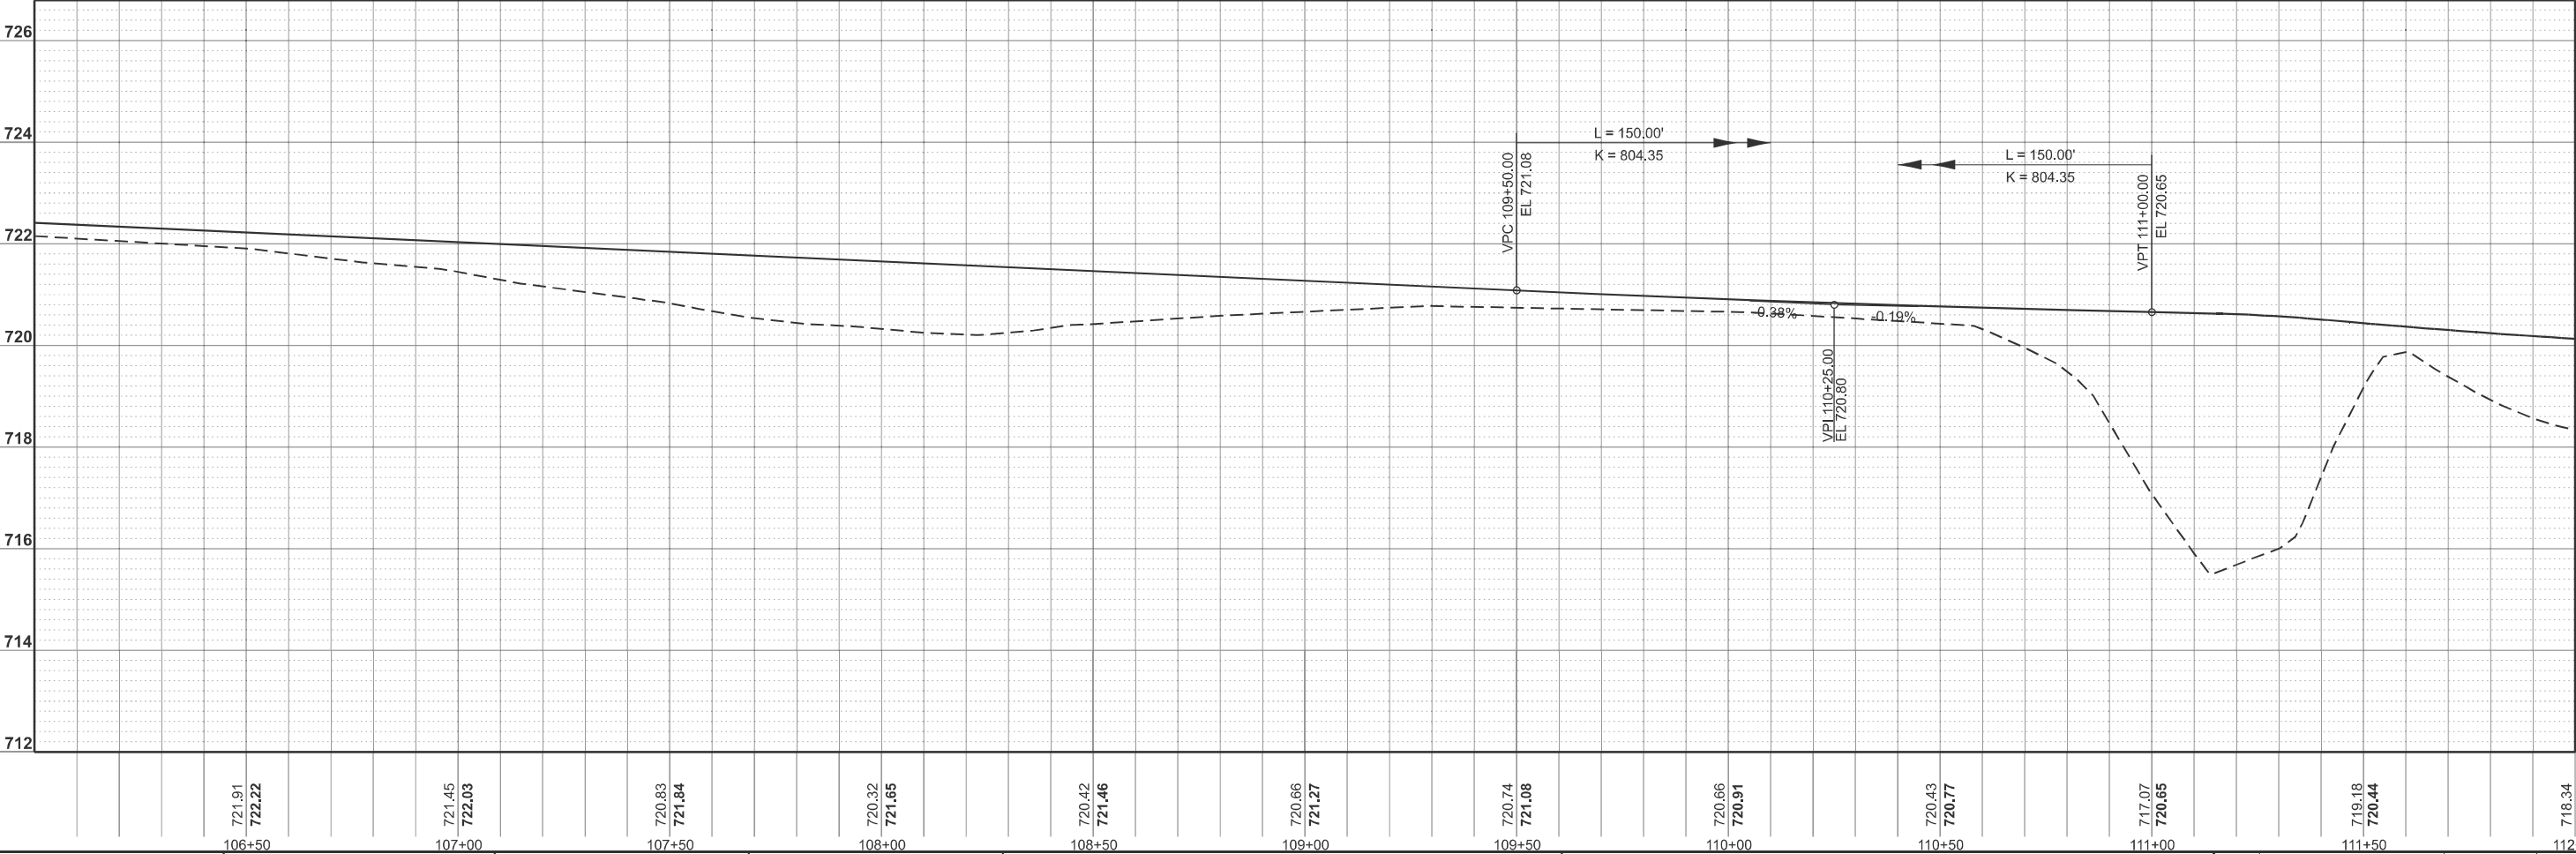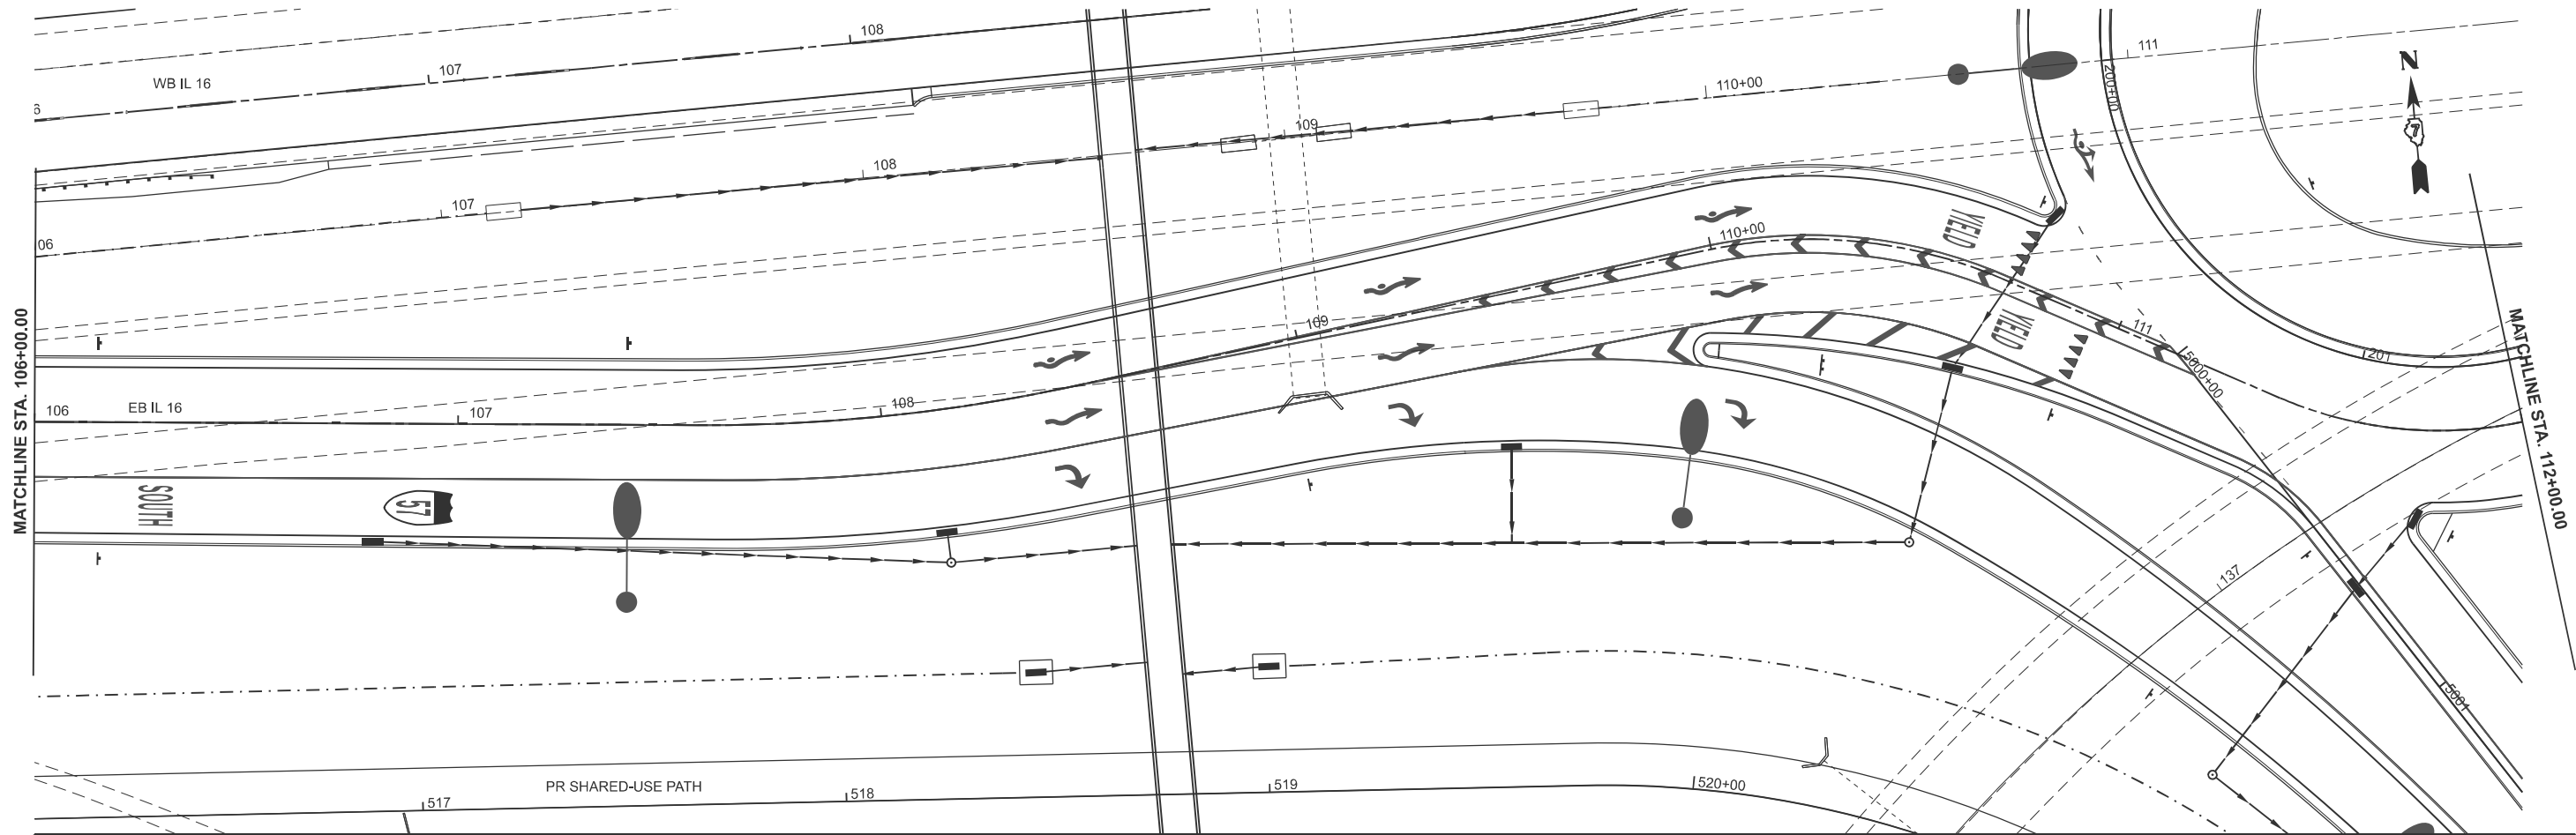


USER NAME	= kaleb.hirtzel	DESIGNED	-	REVISED	-
DRAWN	-	REVIS	-	REVISED	-
PLOT SCALE	= \$SCALE\$	CHECKED	-	REVISED	-
PLOT DATE	= 8/19/2024	DATE	-	REVISED	-

STATE OF ILLINOIS
DEPARTMENT OF TRANSPORTATION


Plan & Profile
EB IL 16

SCALE: 1"=20' SHEET 3 OF 8 SHEETS STA. 106+00.00 TO STA. 112+00.00

F.A.I RTE.	SECTION	COUNTY	TOTAL SHEETS	SHEET NO.
57	(15-22HB-4)BR (15-22)R	COLES	1086	124
CONTRACT NO. 74435				
ILLINOIS FED. AID PROJECT				

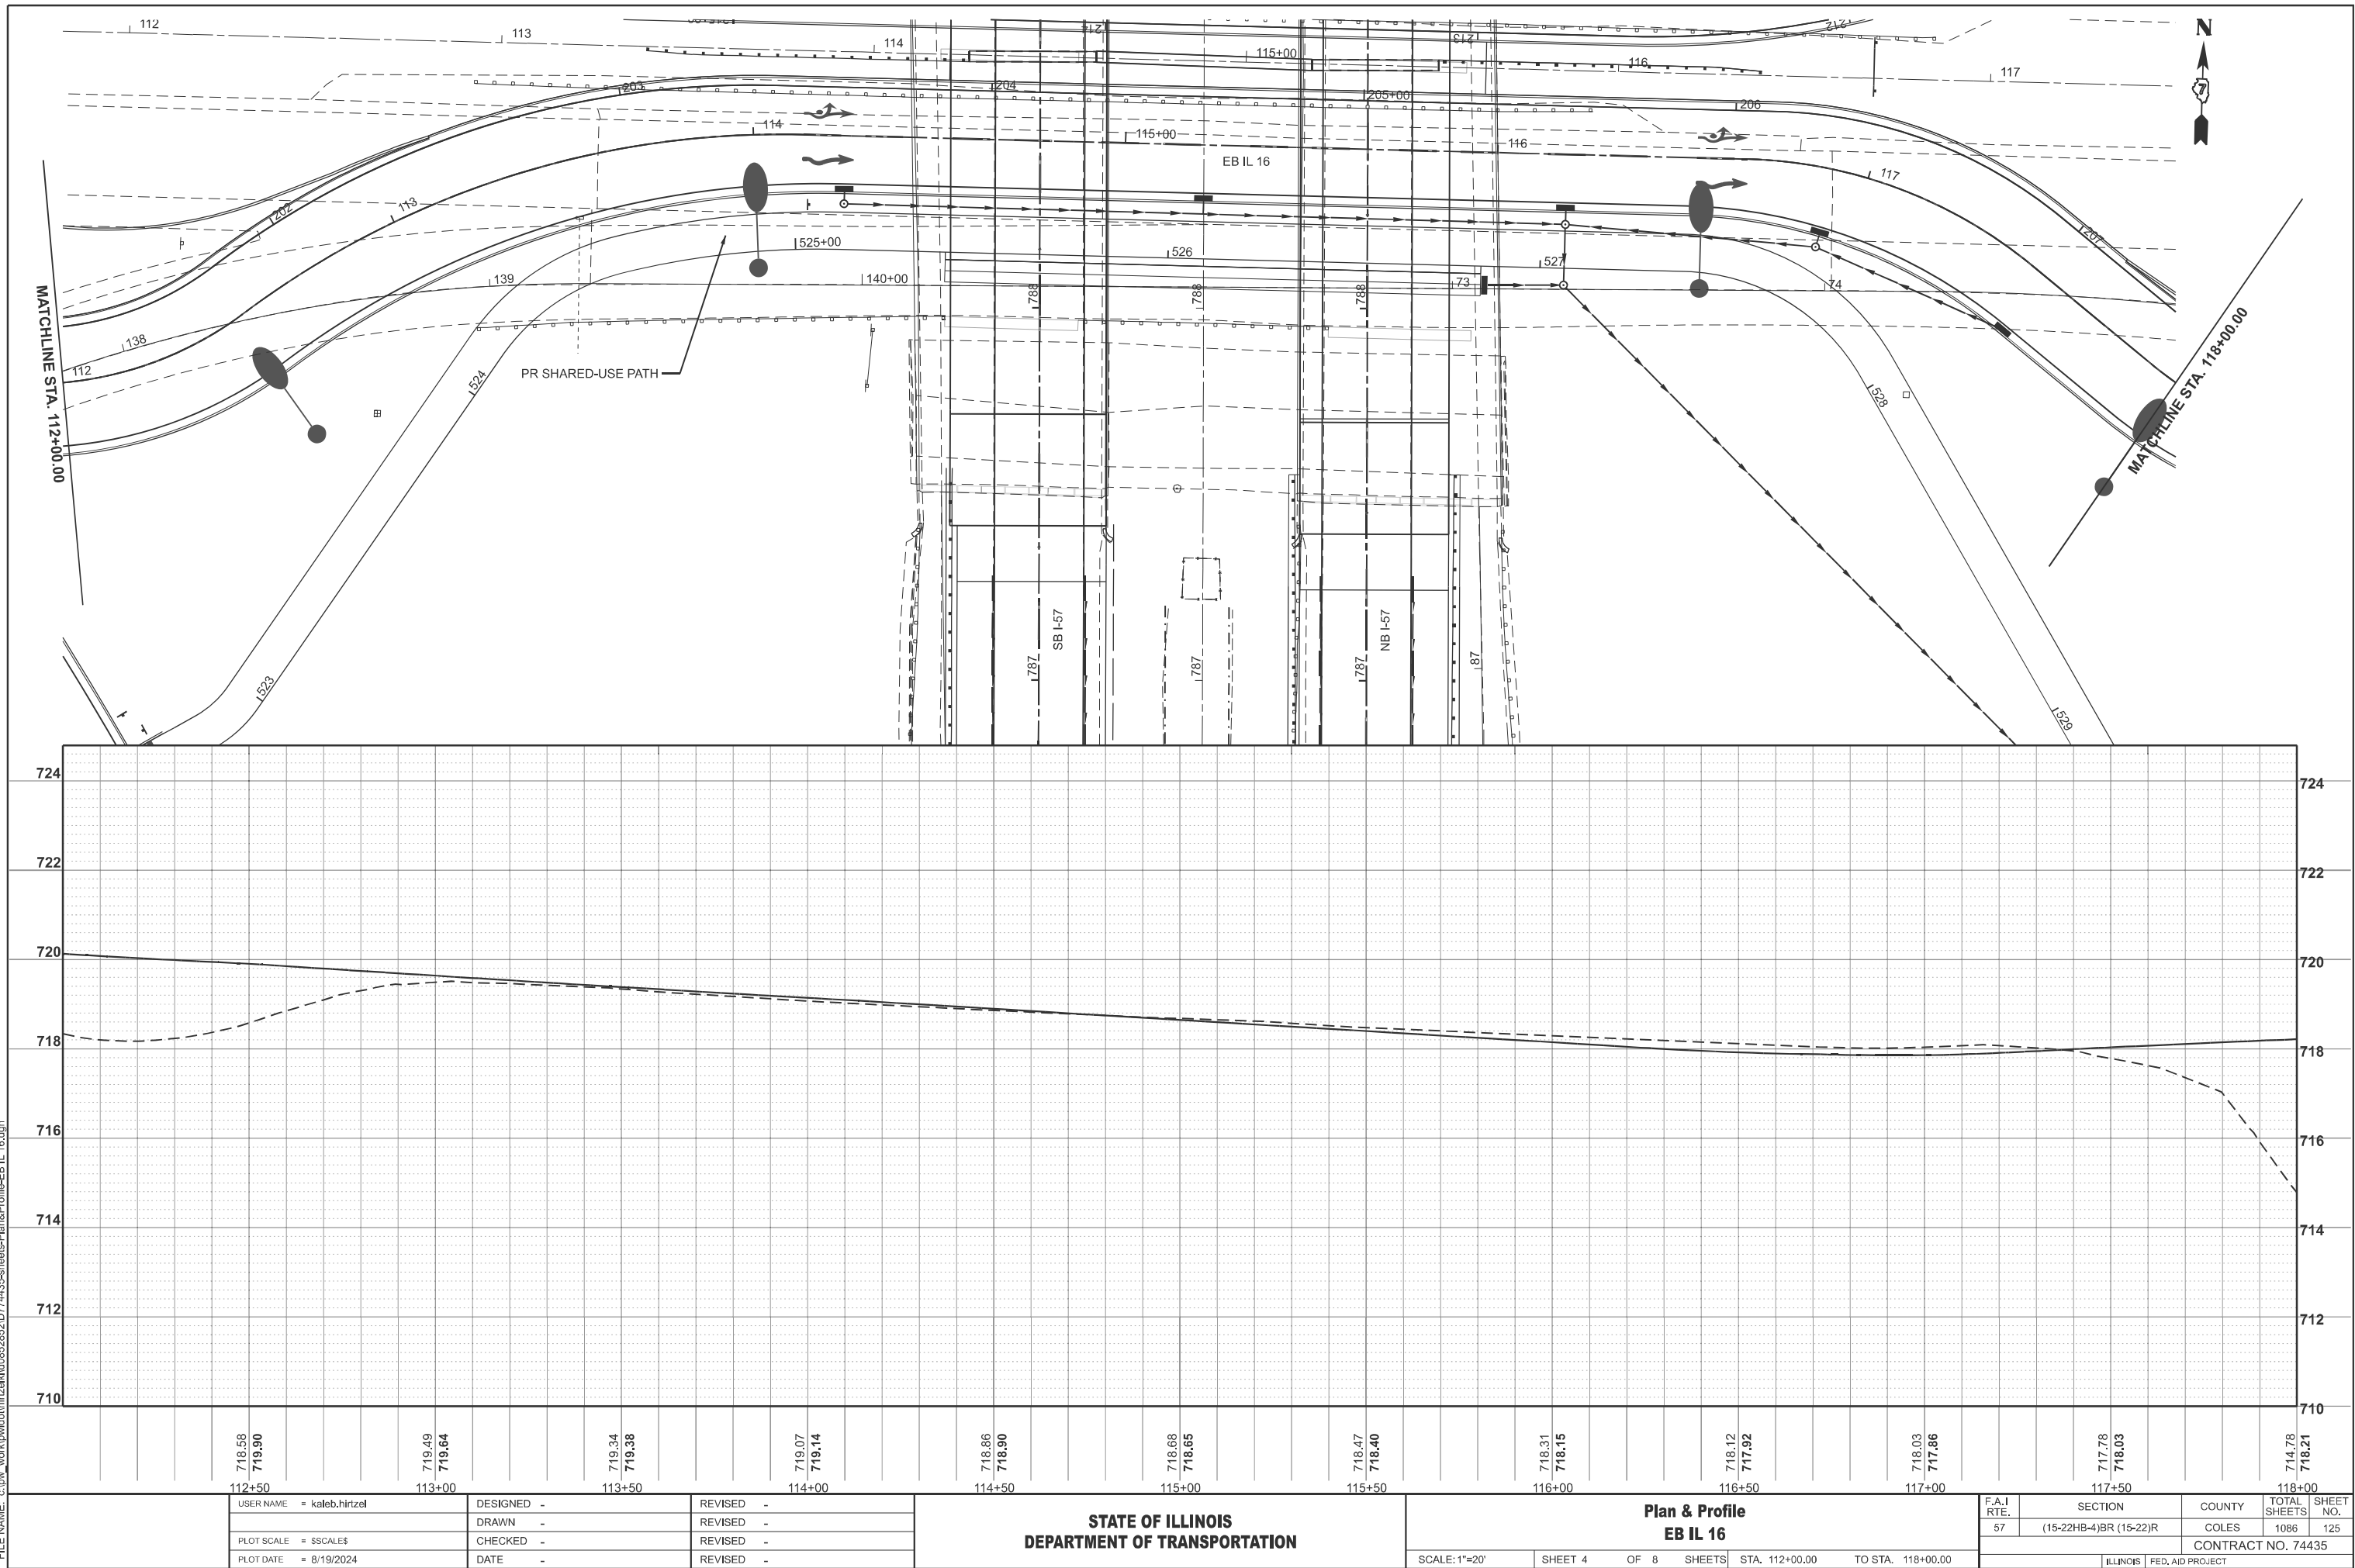

MODEL: PREBIL 16 - EB IL 16 Plan-3 (Sheet)
FILE NAME: c:\pwworking\hrtzel\0852852\0774435-sheets\Plan&Profile-EB IL 16.dgn

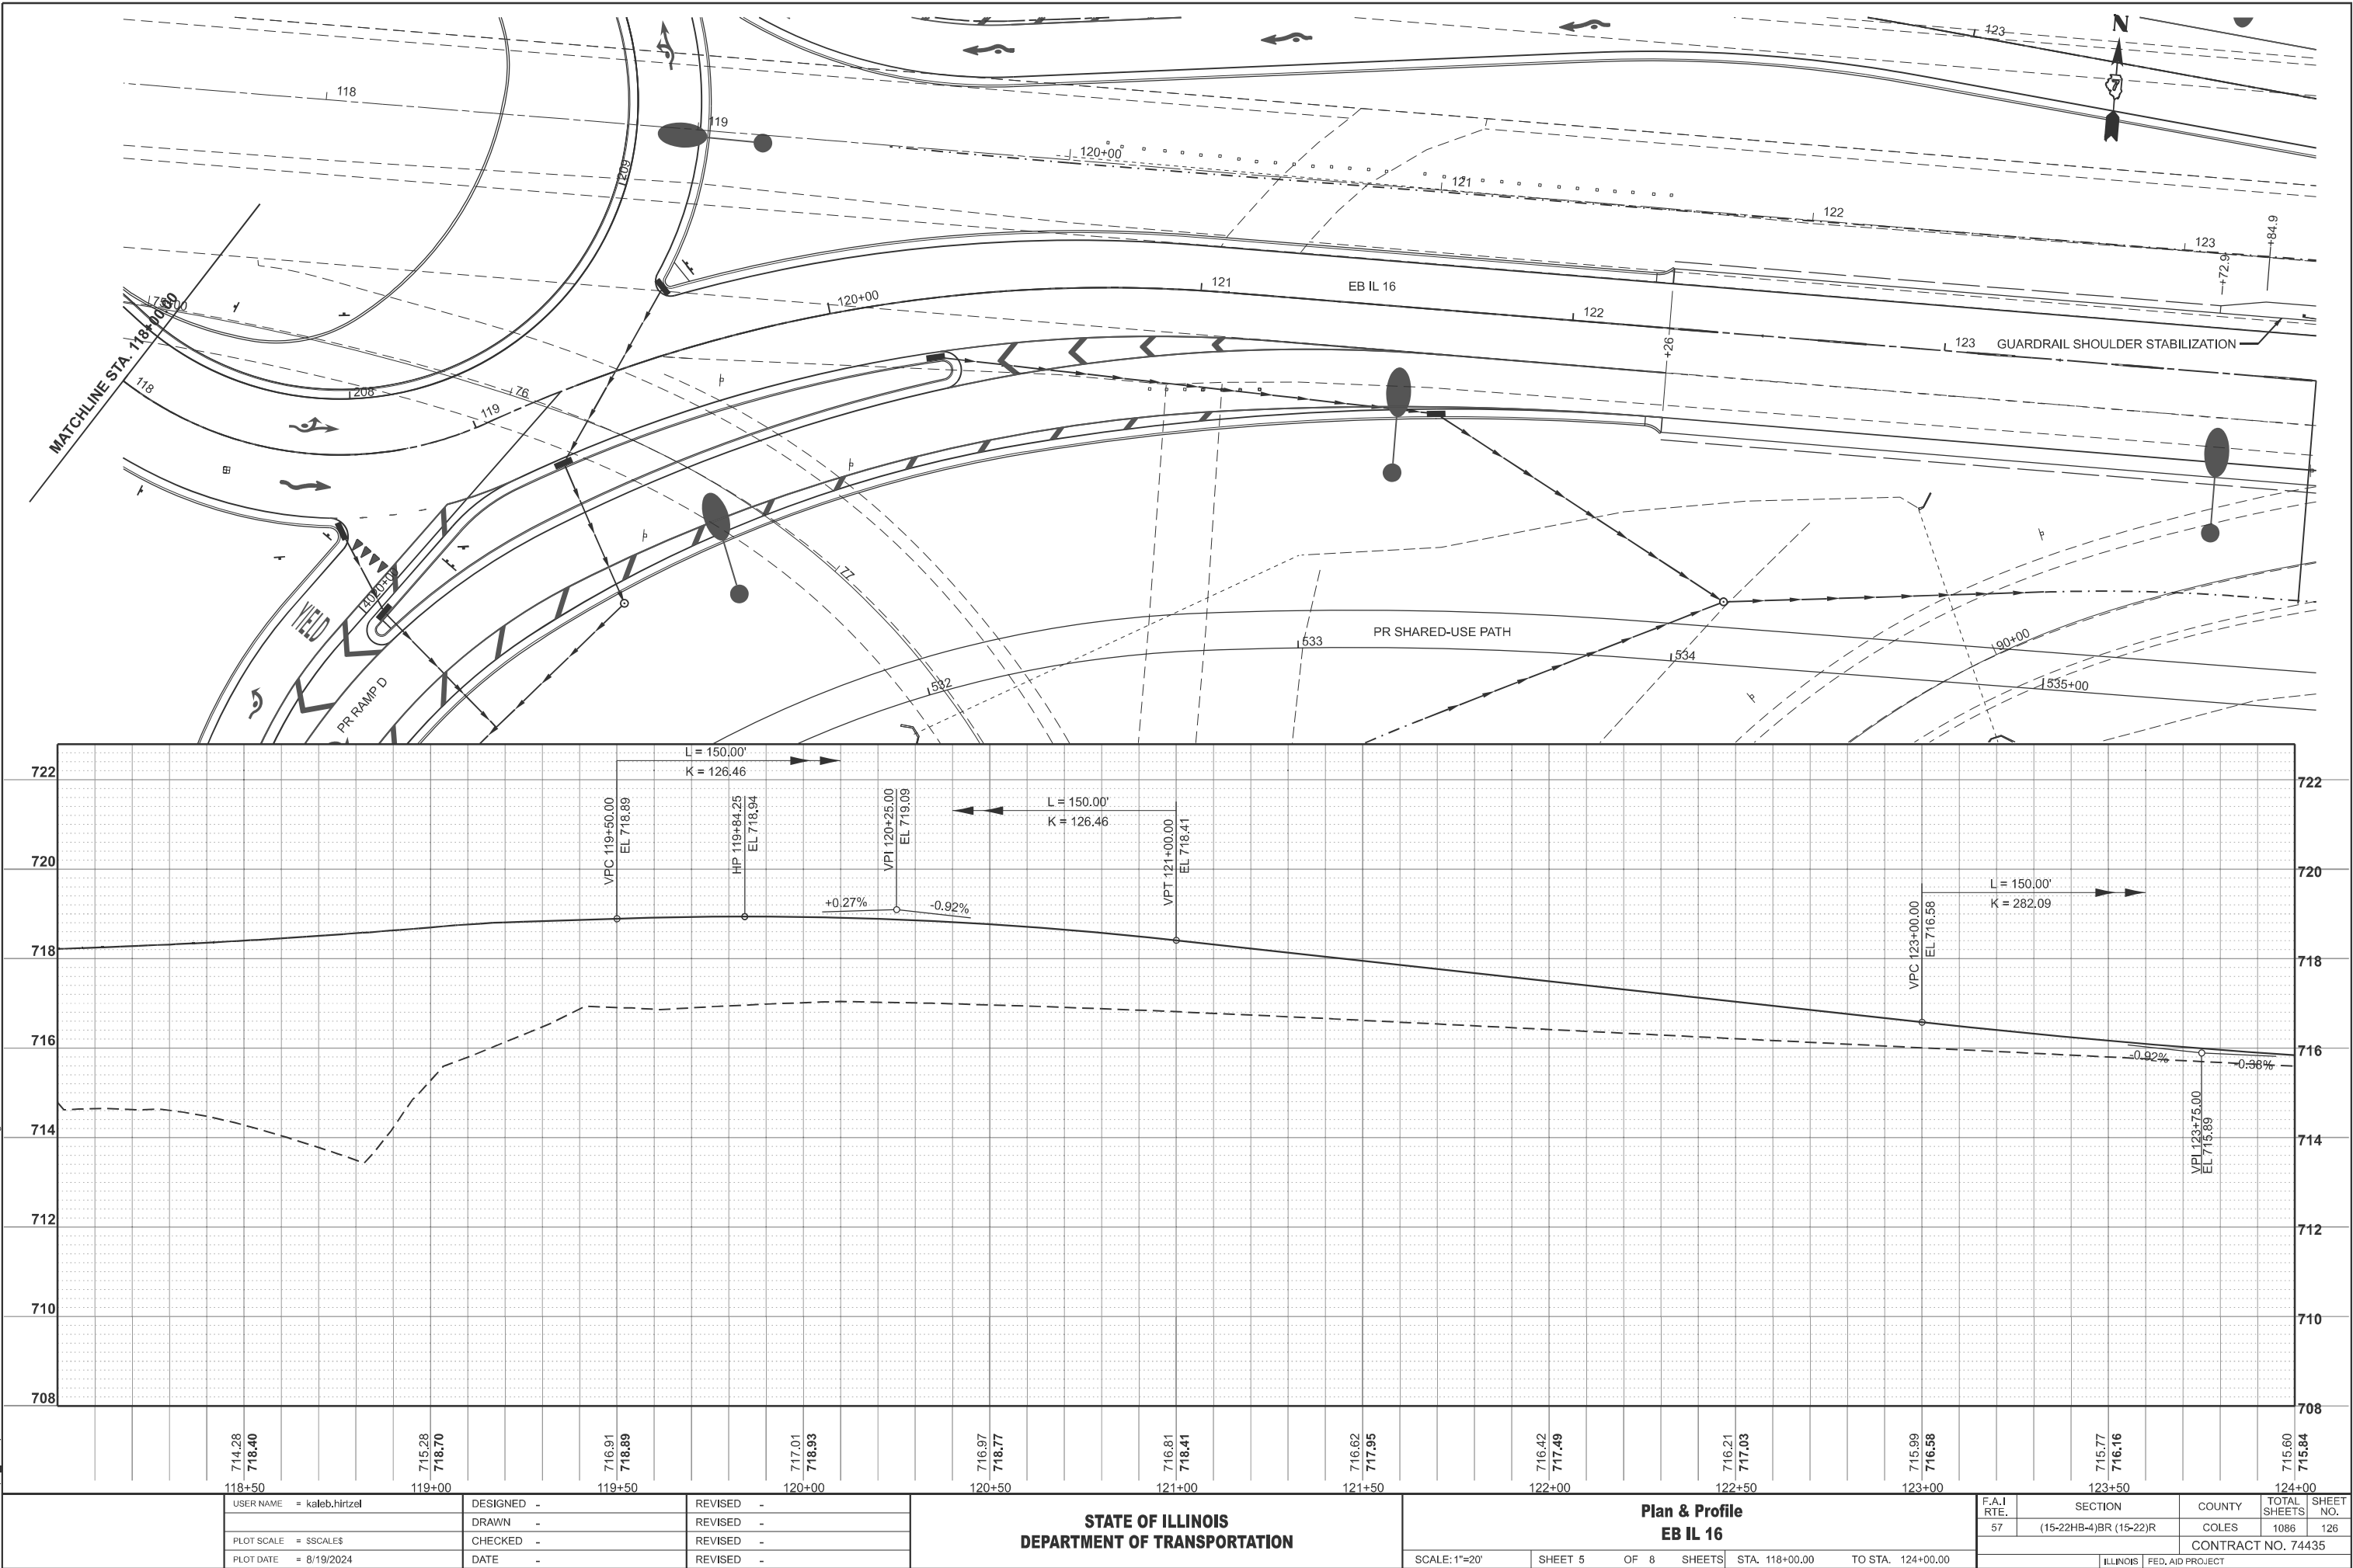


STATE OF ILLINOIS
DEPARTMENT OF TRANSPORTATION


Plan & Profile
EB IL 16

SCALE: 1"=20' SHEET 5 OF 8 SHEETS STA. 118+00.00 TO STA. 124+00.00

F.A.I RTE.	SECTION	COUNTY	TOTAL SHEETS	SHEET NO.
57	(15-22HB-4)BR (15-22)R	COLES	1086	126
CONTRACT NO. 74435				
ILLINOIS FED. AID PROJECT				

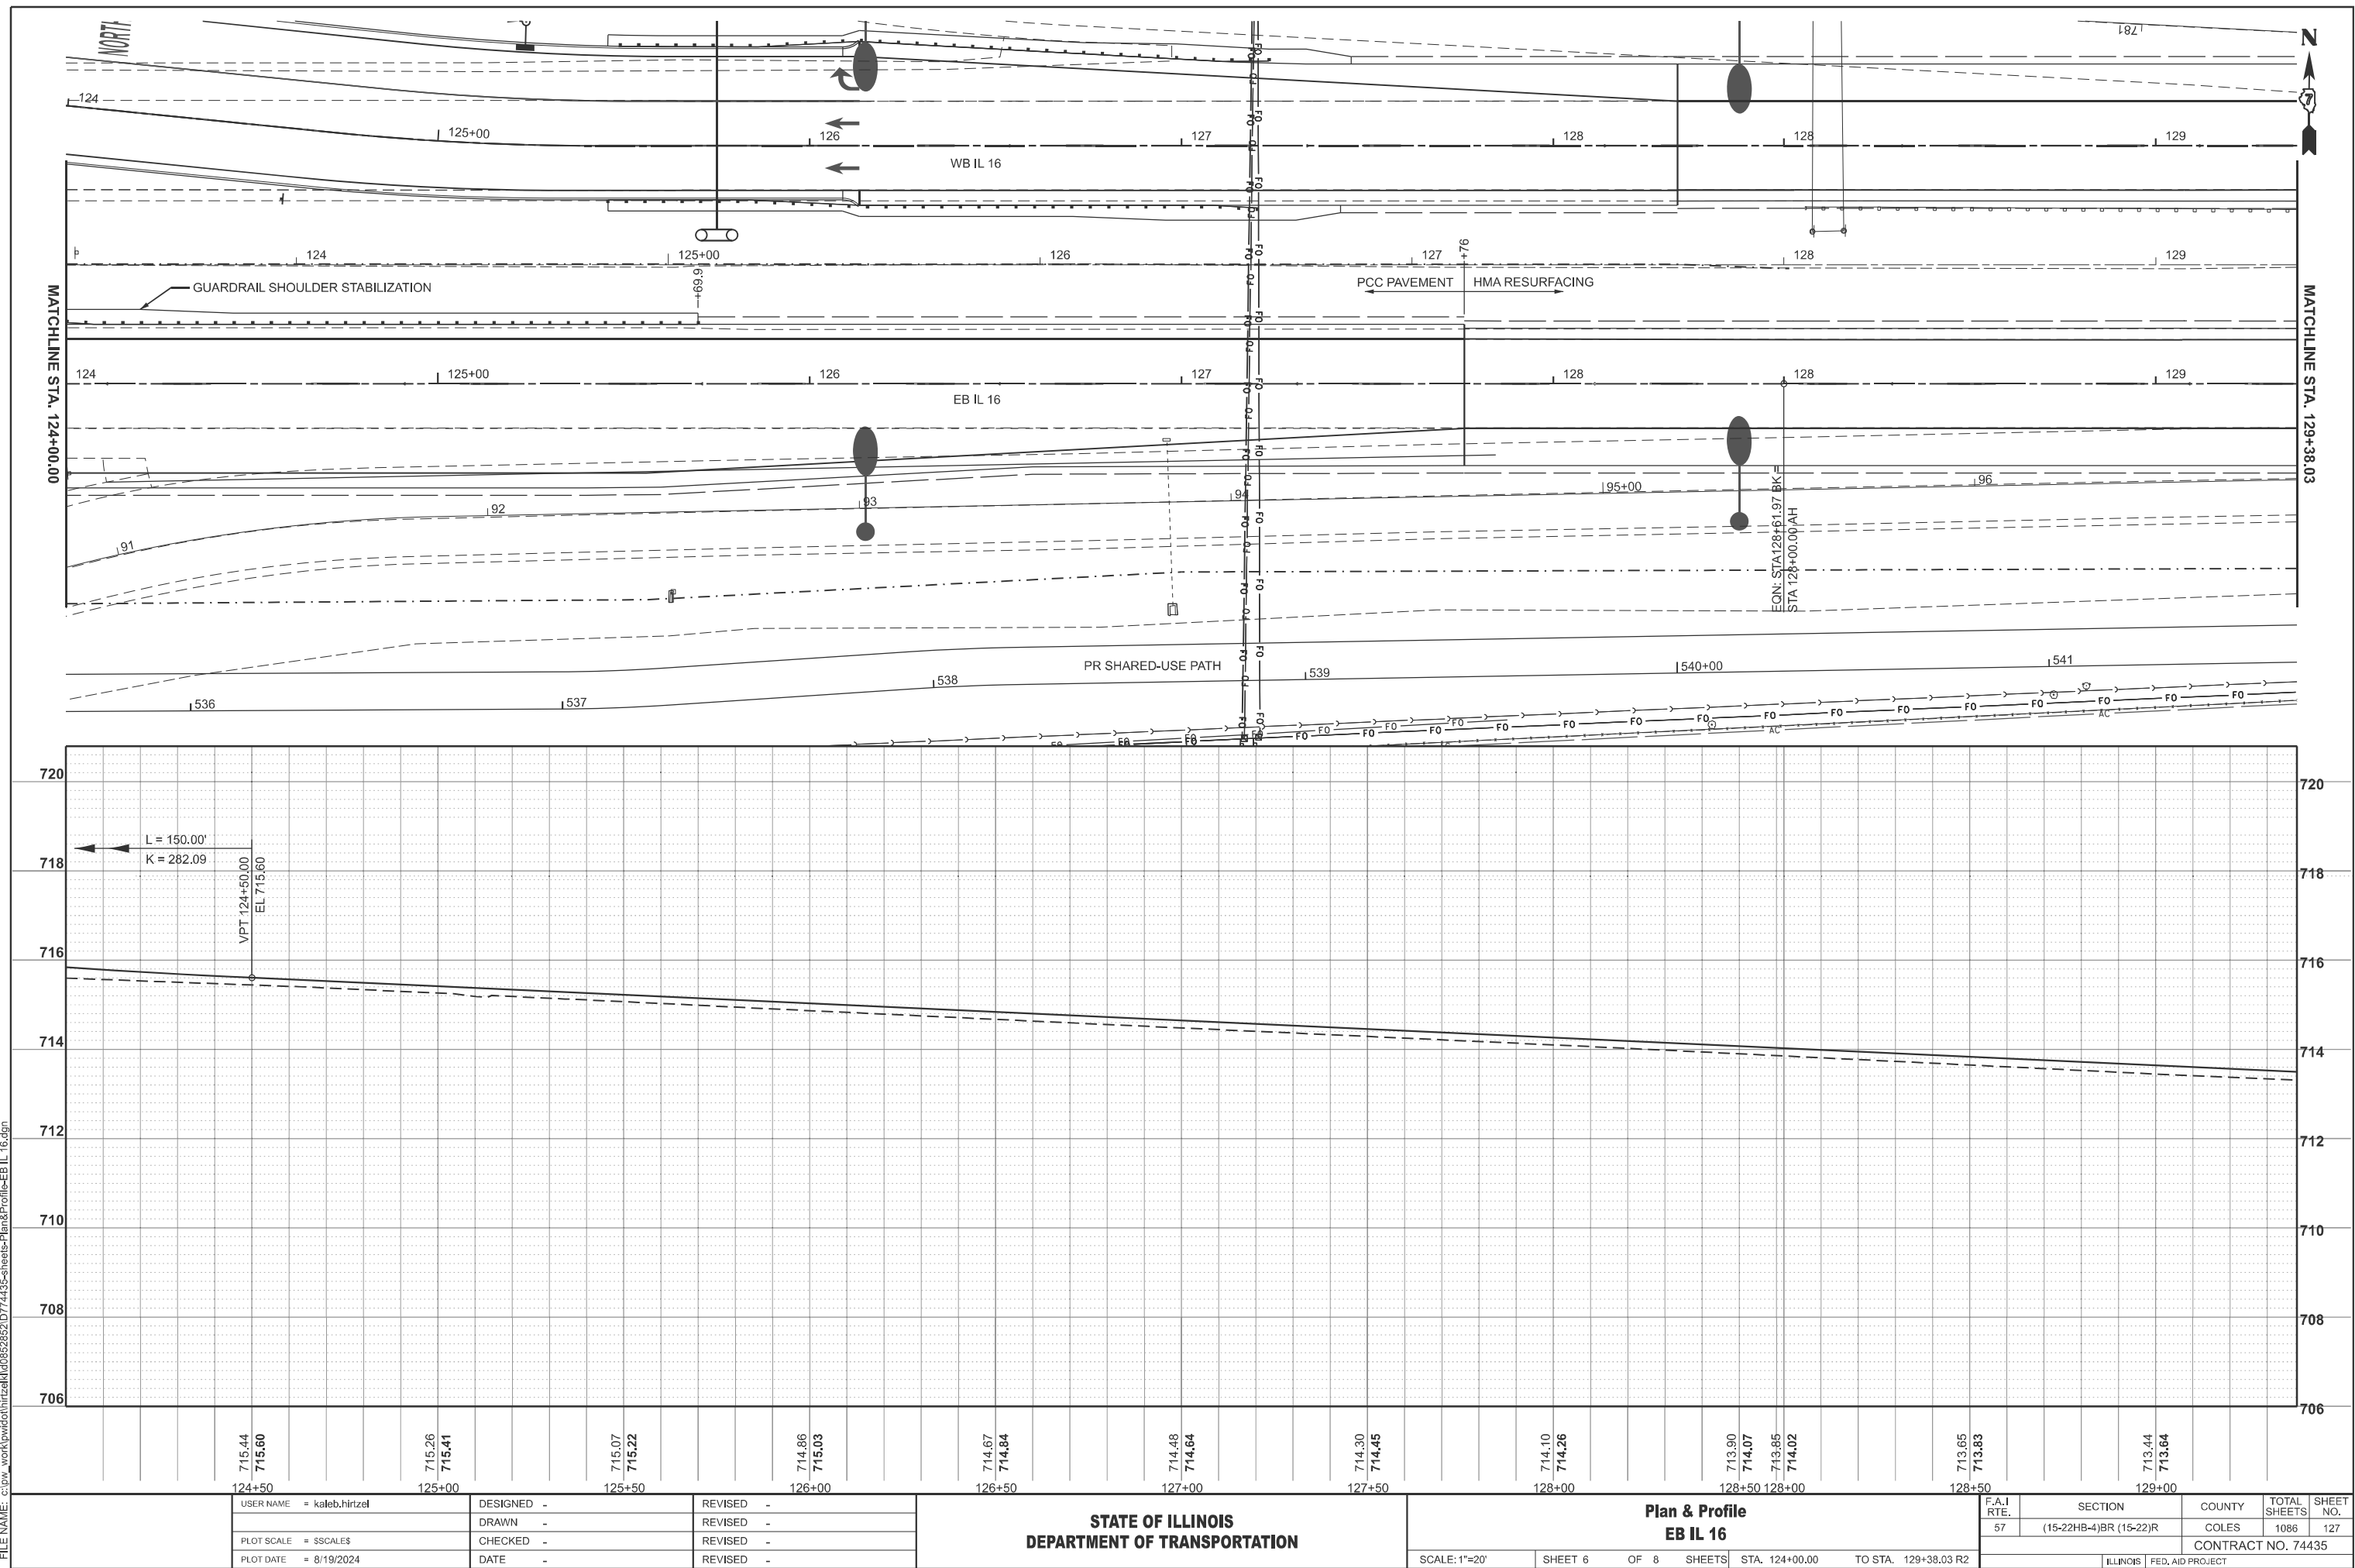

MODEL: EB IL 17 - W EB IL 16 Plan [Sheet]
FILE NAME: c:\p\work\hrtz\k\0352852\0774435-sheets-Plan-EB IL 16.dgn

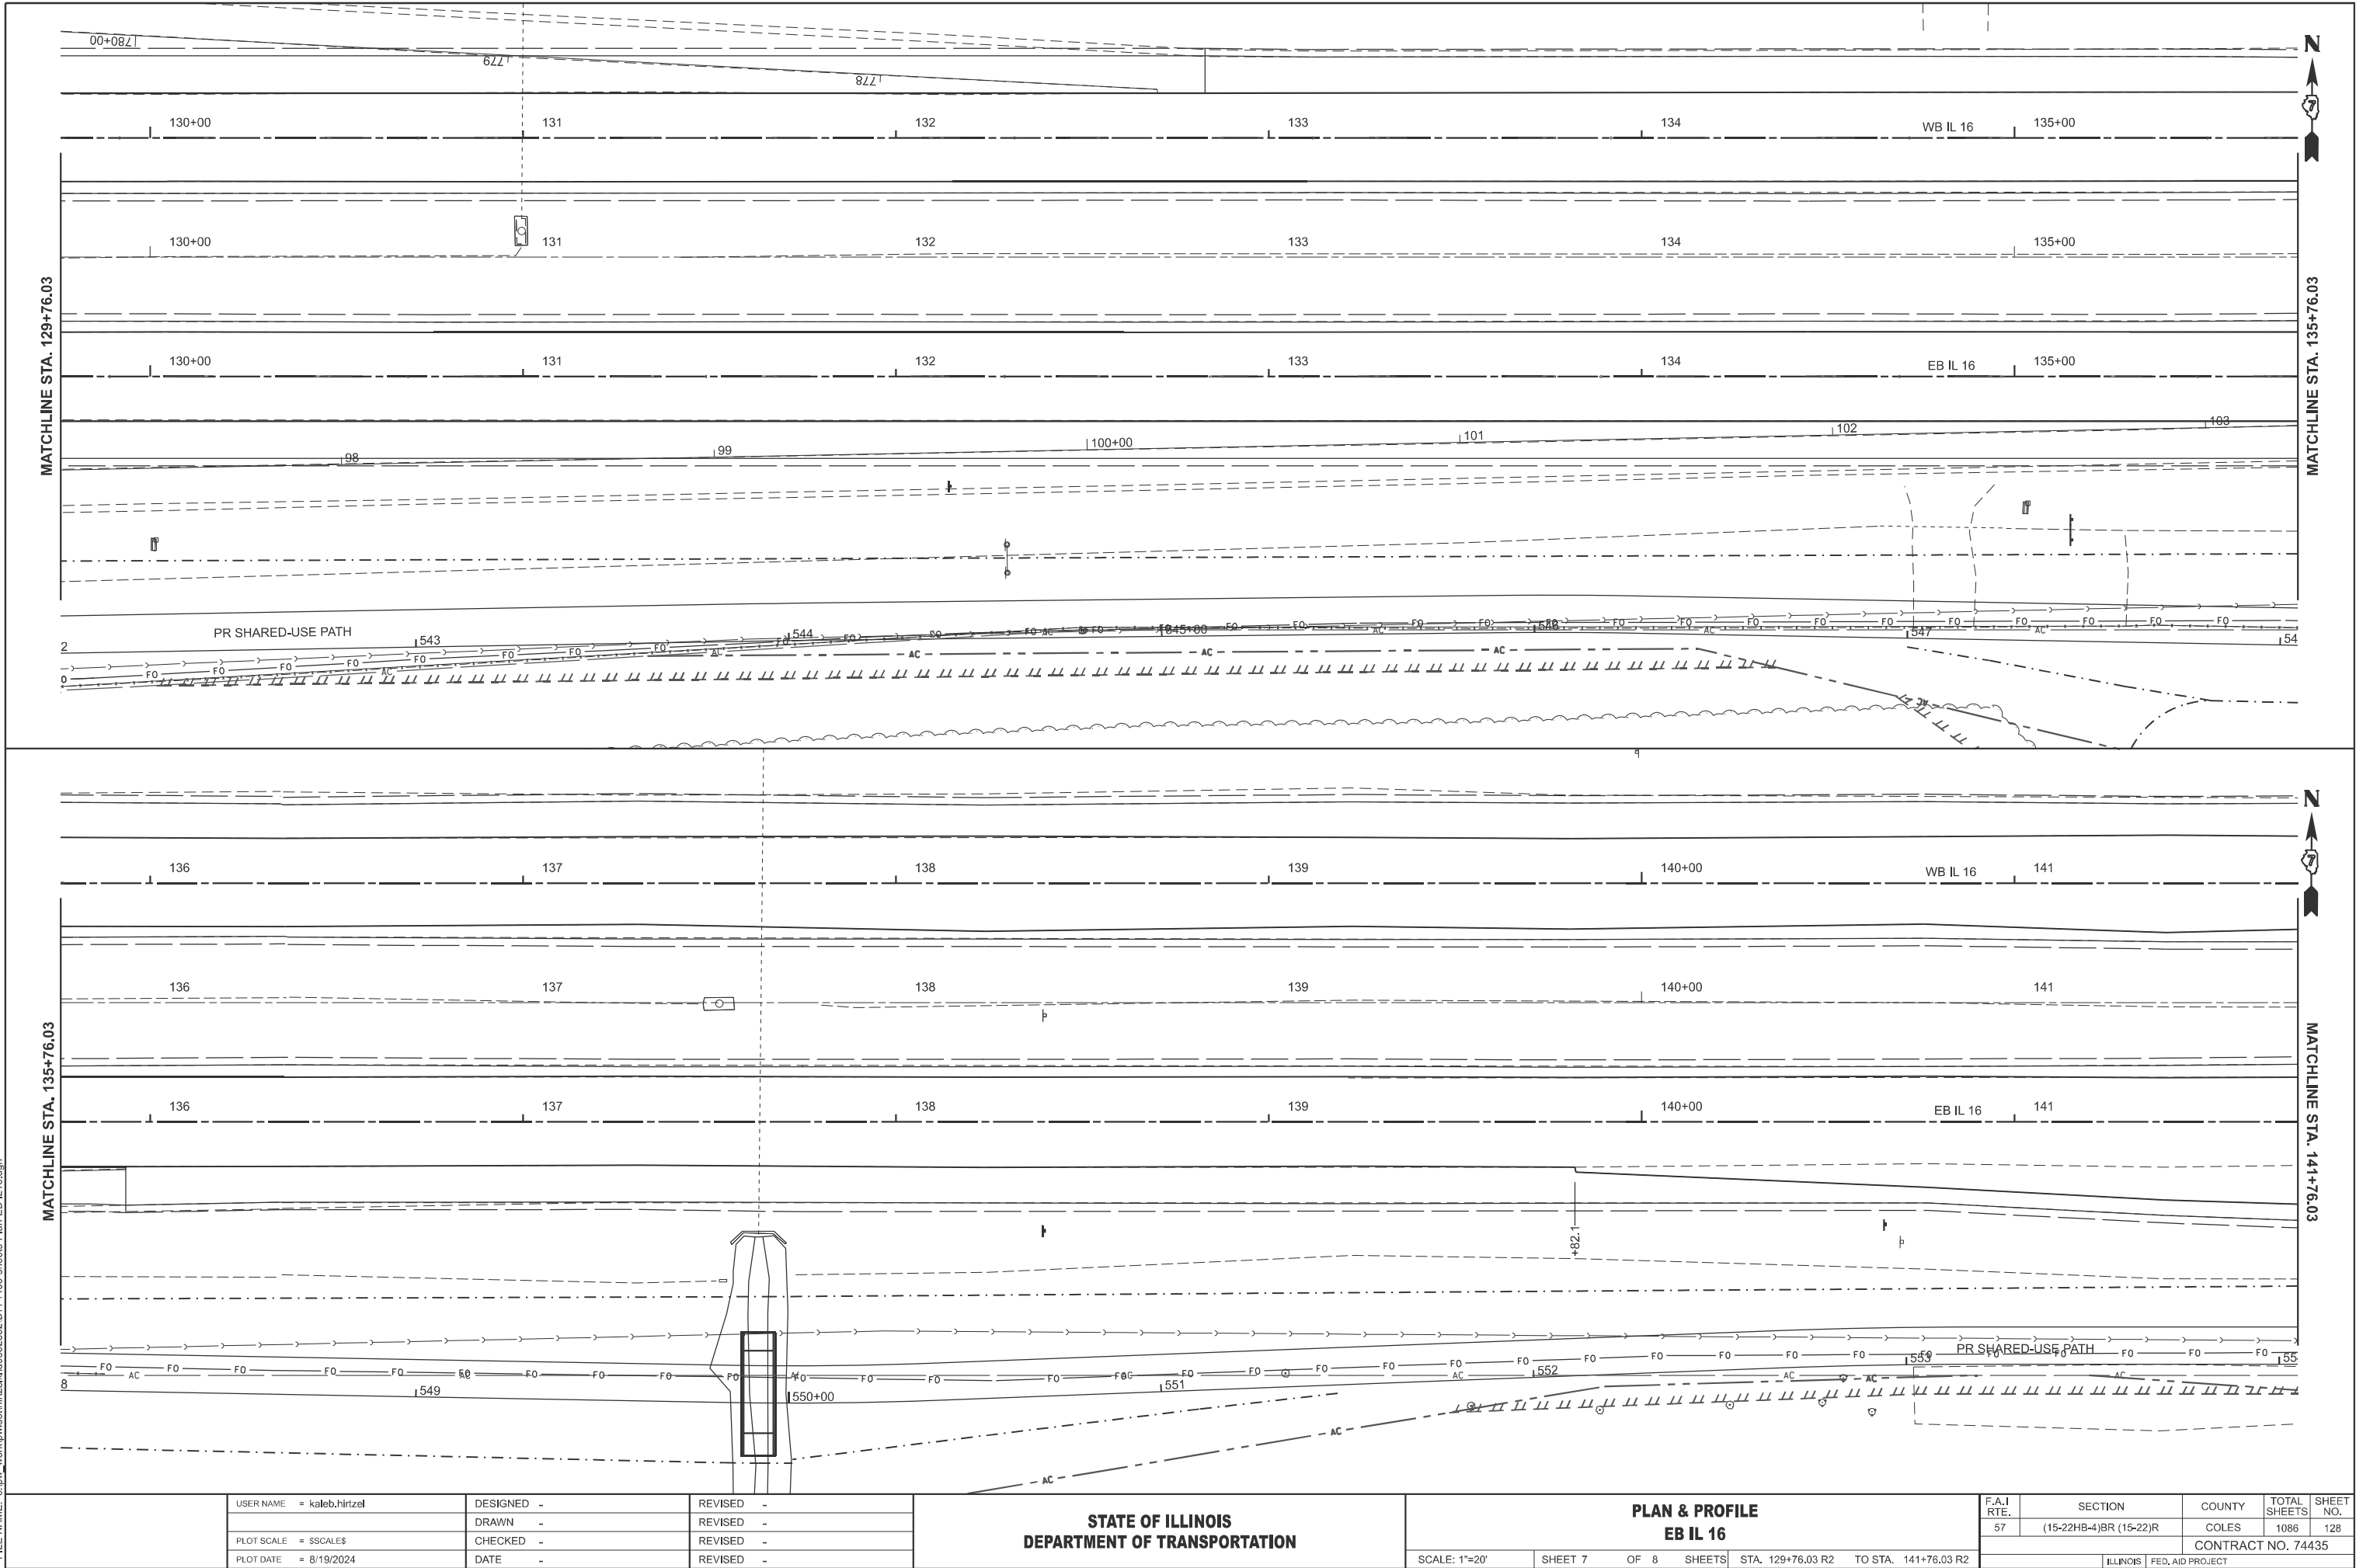

USER NAME	= kaleb.hirtzel	DESIGNED	-	REVISED	-
		DRAWN	-	REVISED	-
PLOT SCALE	= \$SCALE\$	CHECKED	-	REVISED	-
PLOT DATE	= 8/19/2024	DATE	-	REVISED	-



STATE OF ILLINOIS
DEPARTMENT OF TRANSPORTATION

PLAN & PROFILE
EB IL 16

SCALE: 1"=20' SHEET 7 OF 8 SHEETS STA. 129+76.03 R2 TO STA. 141+76.03 R2

F.A.I RTE.	SECTION	COUNTY	TOTAL SHEETS	SHEET NO.
57	(15-22HB-4)BR (15-22)R	COLES	1086	128
CONTRACT NO. 74435				
ILLINOIS FED. AID PROJECT				

MODEL: EB IL 17 - W EB IL 16 Plan-2 (Sheet)
FILE NAME: c:\pwworking\hrtzsk\08632852\0774435-sheets-Plan-EB IL 16.dgn

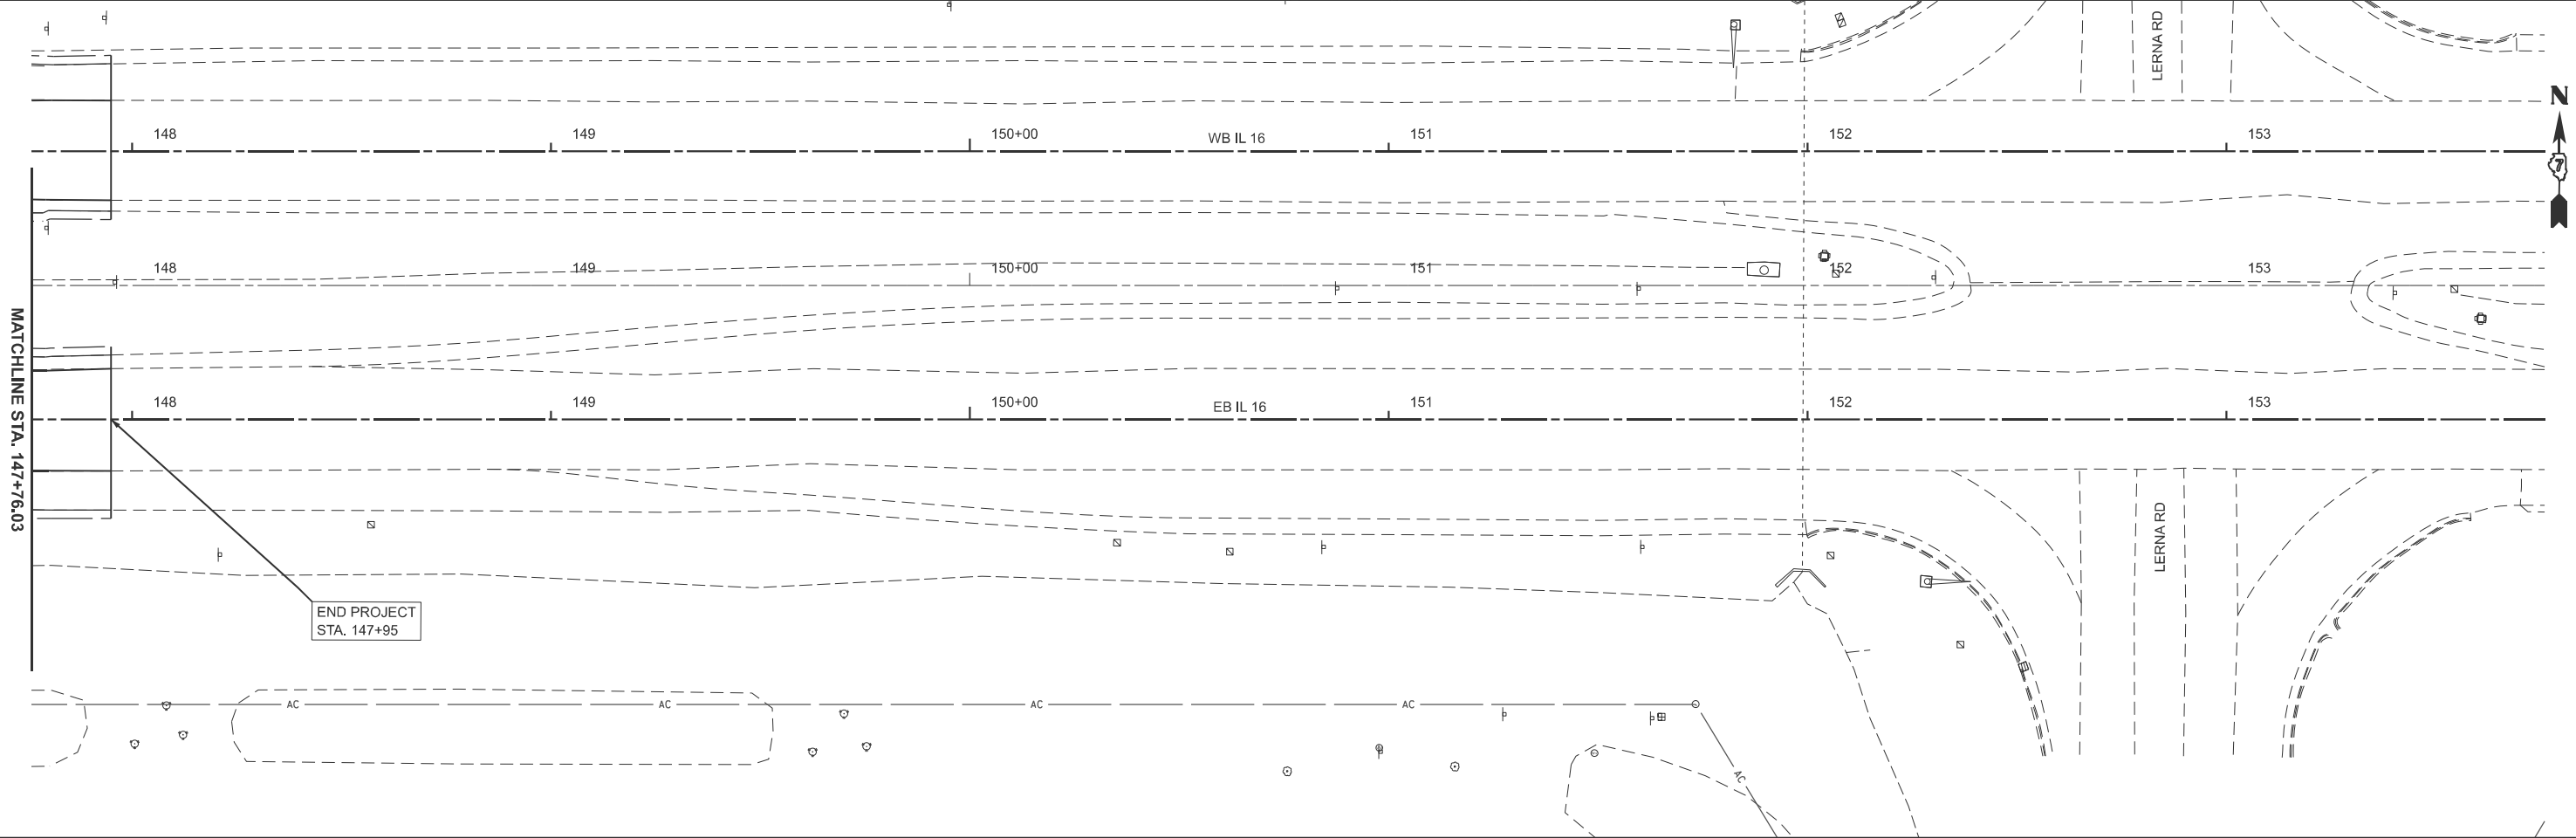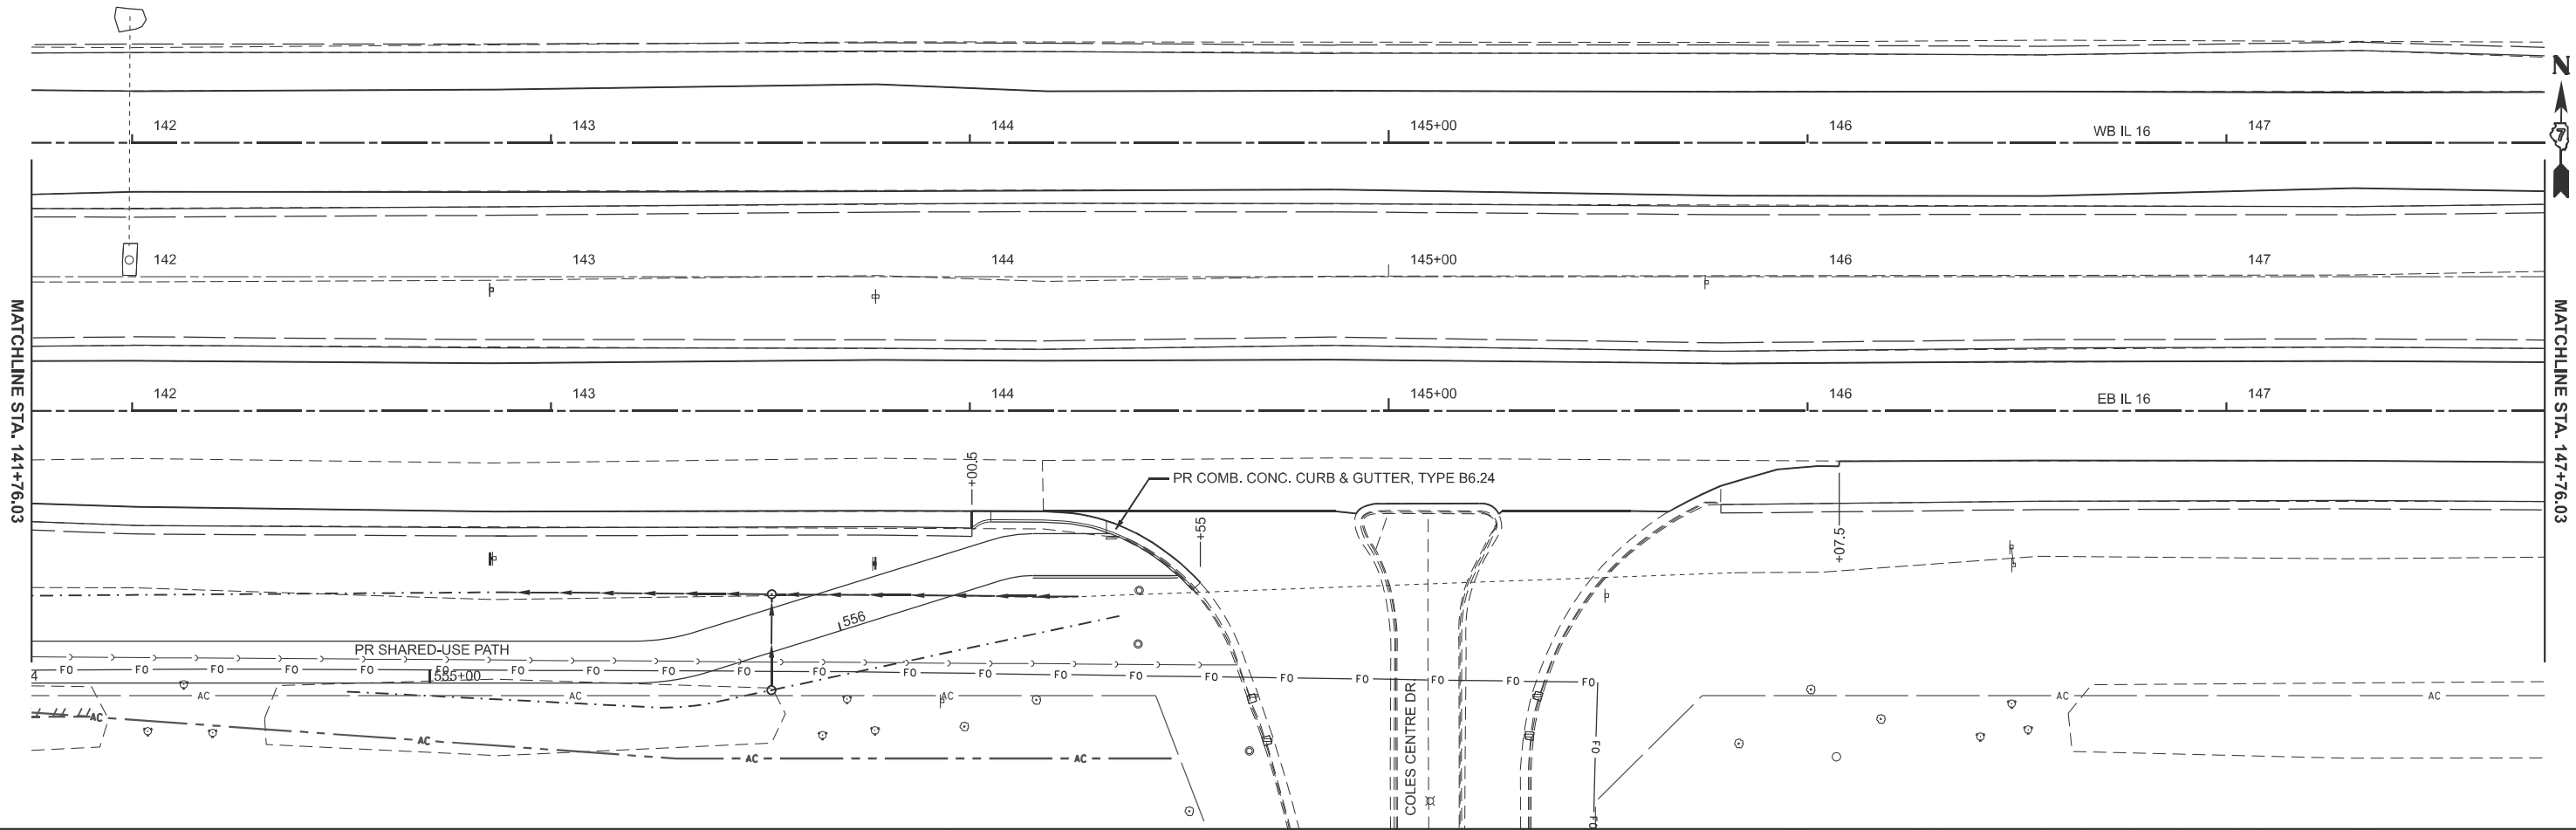

USER NAME	= kaleb.hirtzel	DESIGNED	-	REVISED	-
DRAWN	-	CHECKED	-	REVISED	-
PLOT SCALE	= \$SCALE\$	DATE	-	REVISED	-
PLOT DATE	= 8/19/2024				


STATE OF ILLINOIS
DEPARTMENT OF TRANSPORTATION

PLAN & PROFILE
EB IL 16

SCALE: 1"=20' SHEET 8 OF 8 SHEETS STA. 141+76.03 R2 TO STA. 153+76.03 R2

F.A.I RTE.	SECTION	COUNTY	TOTAL SHEETS	SHEET NO.
57	(15-22HB-4)BR (15-22)R	COLES	1086	129
CONTRACT NO. 74435				
ILLINOIS FED. AID PROJECT				

MODEL: PRVBL16-WB IL 16 Plan [Sheet]
FILE NAME: c:\pwwork\hrtzel\052852\0774435-sheets-Plan&Profile-WB IL 16.dgn

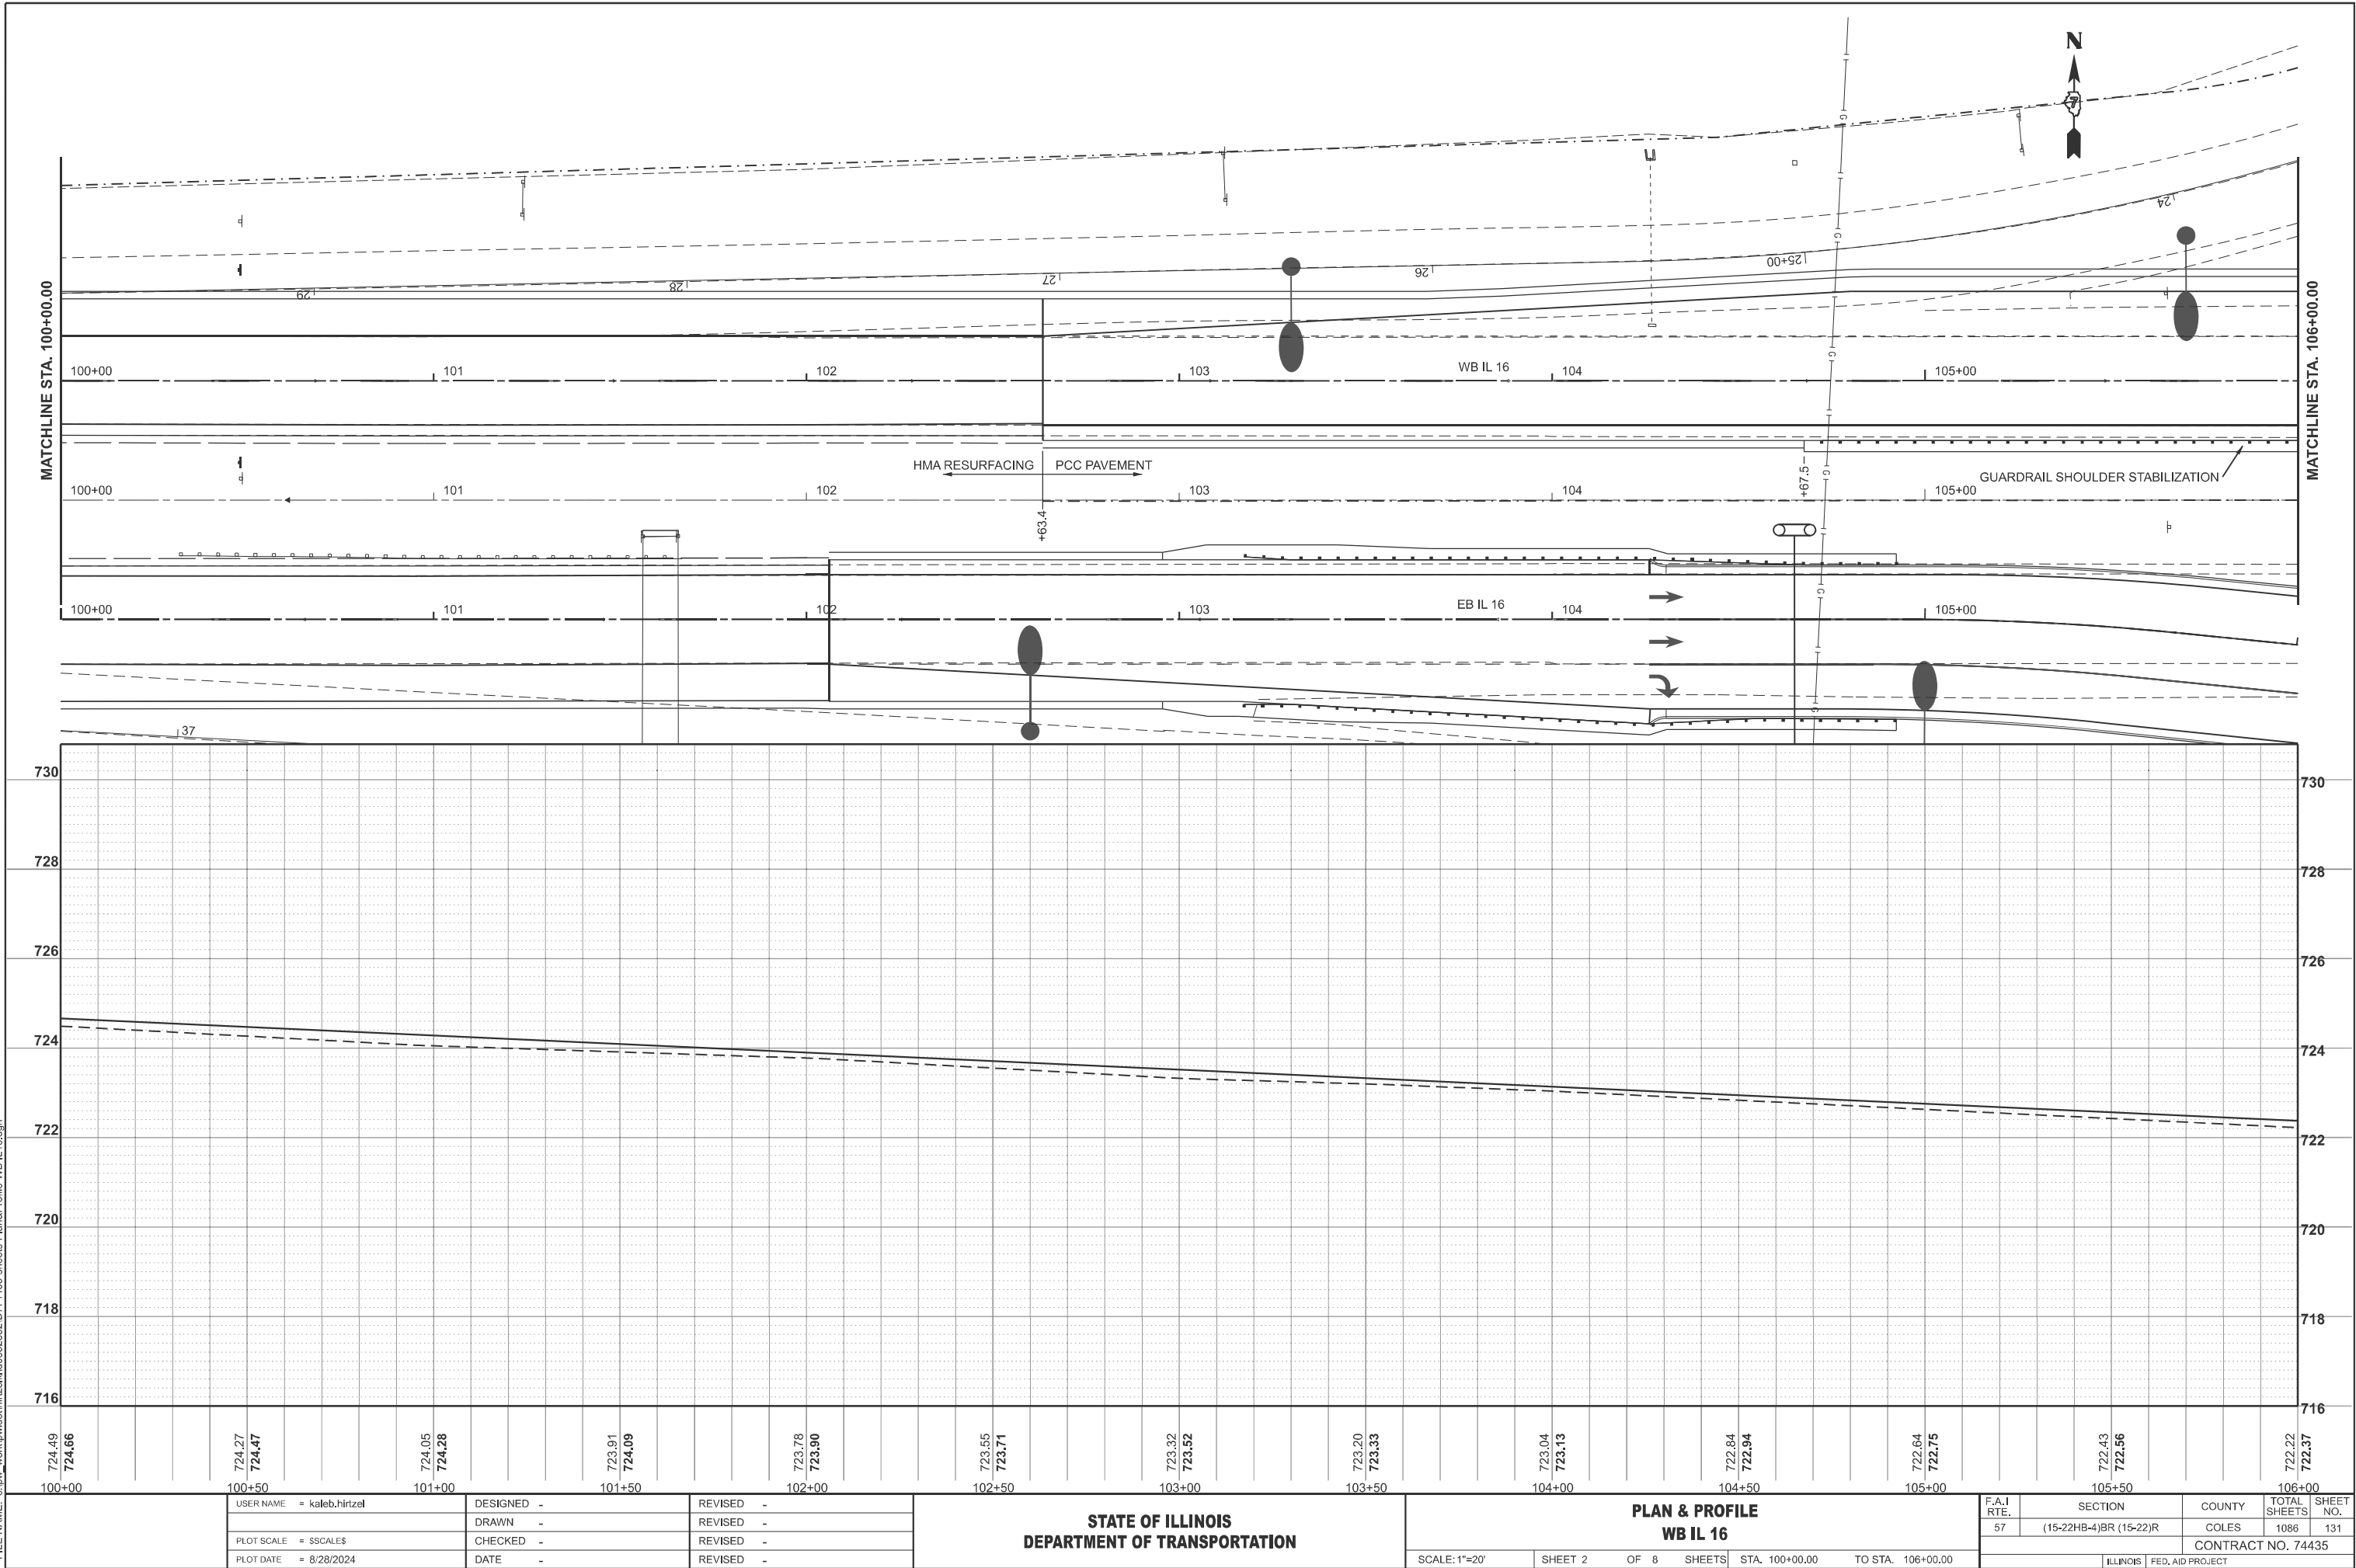

USER NAME	= kaleb.hirtzel	DESIGNED	-	REVISED	-
DRAWN	-	CHECKED	-	REVISED	-
PLOT SCALE	= \$SCALE\$	DATE	-	REVISED	-
PLOT DATE	= 8/28/2024				



STATE OF ILLINOIS
DEPARTMENT OF TRANSPORTATION

SCALE: 1"=20'		SHEET 2	OF 8	SHEETS	STA. 100+00.00	TO STA. 106+00.00
---------------	--	---------	------	--------	----------------	-------------------

PLAN & PROFILE
WB IL 16

F.A.I RTE.	SECTION	COUNTY	TOTAL SHEETS	SHEET NO.
57	(15-22HB-4)BR (15-22)R	COLES	1086	131
CONTRACT NO. 74435				
ILLINOIS FED. AID PROJECT				

MODEL: PRVBL16-WB IL 16 Plan-1 [Sheet]
FILE NAME: c:\pwworking\hrtzel\052852\0774435-sheets-Plans\Profile-WB IL 16.dgn

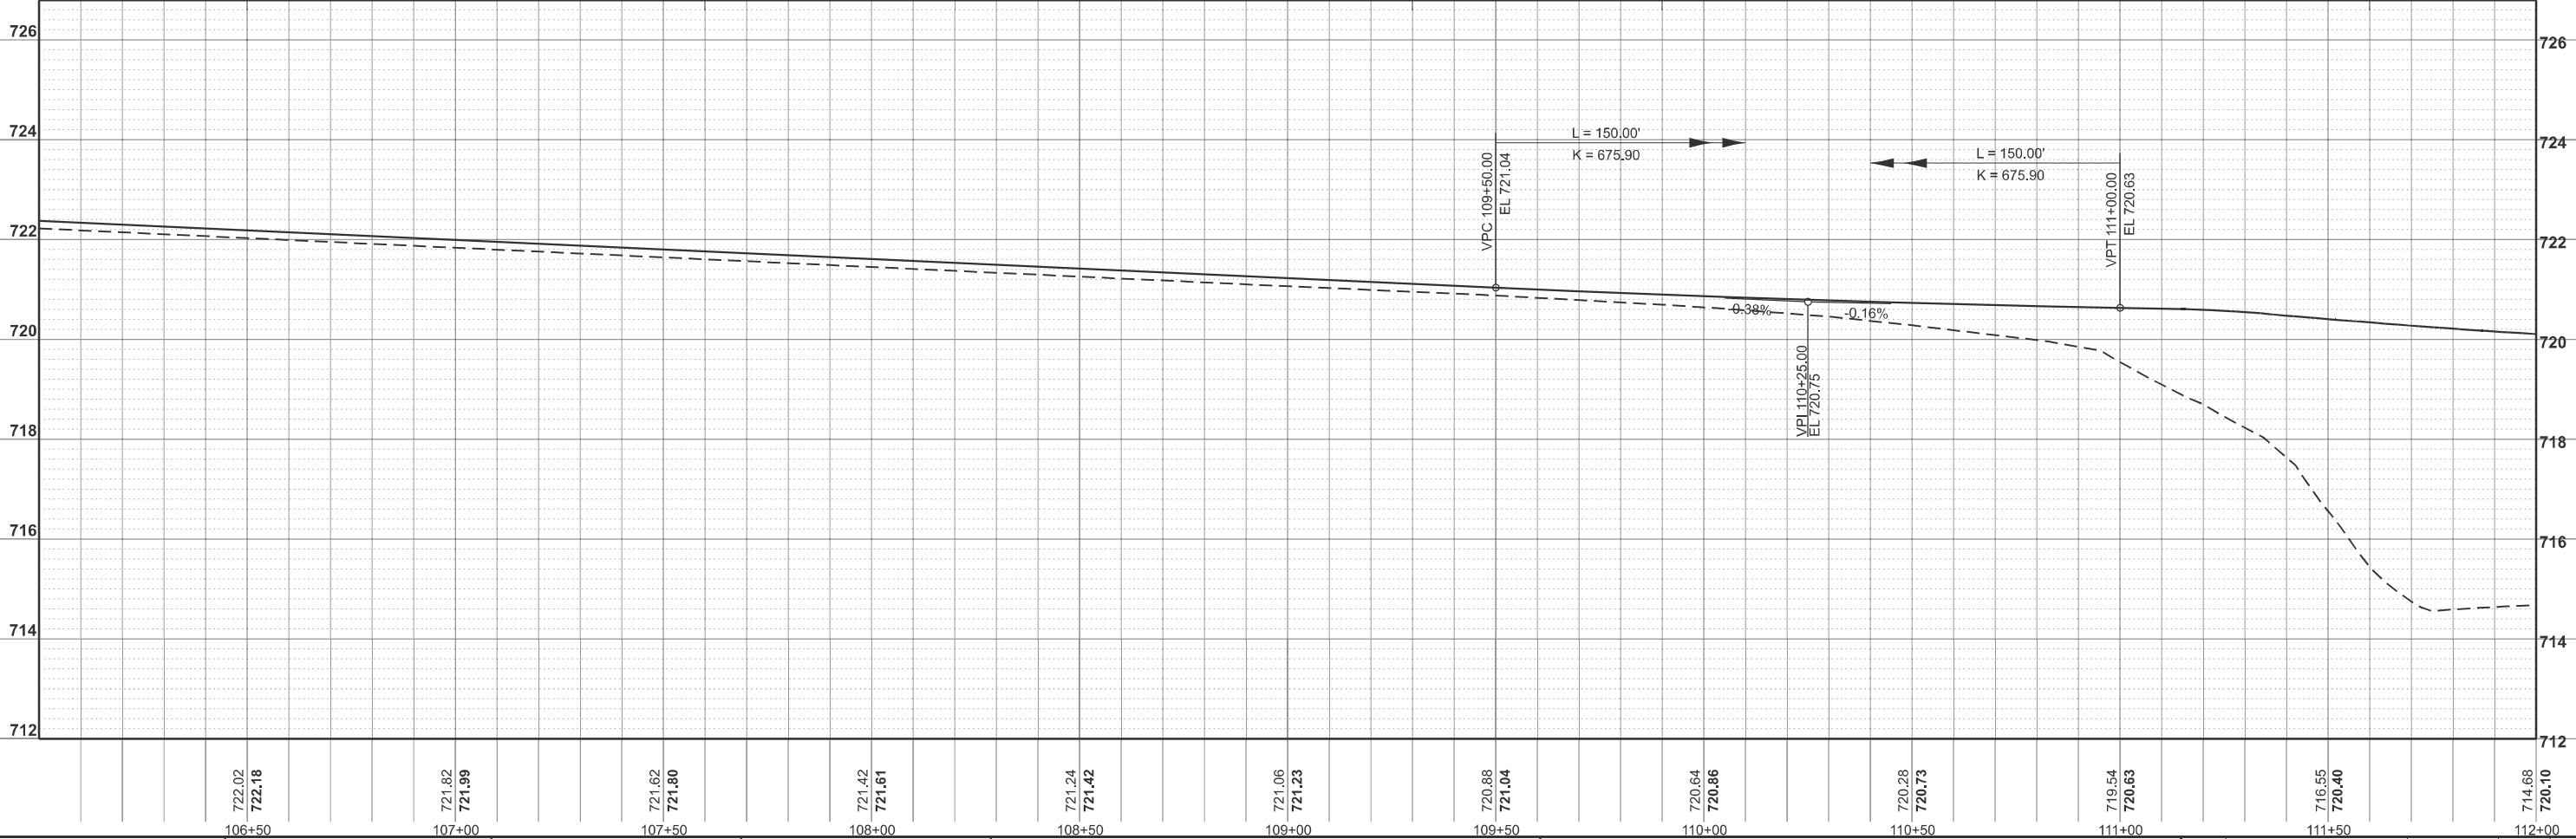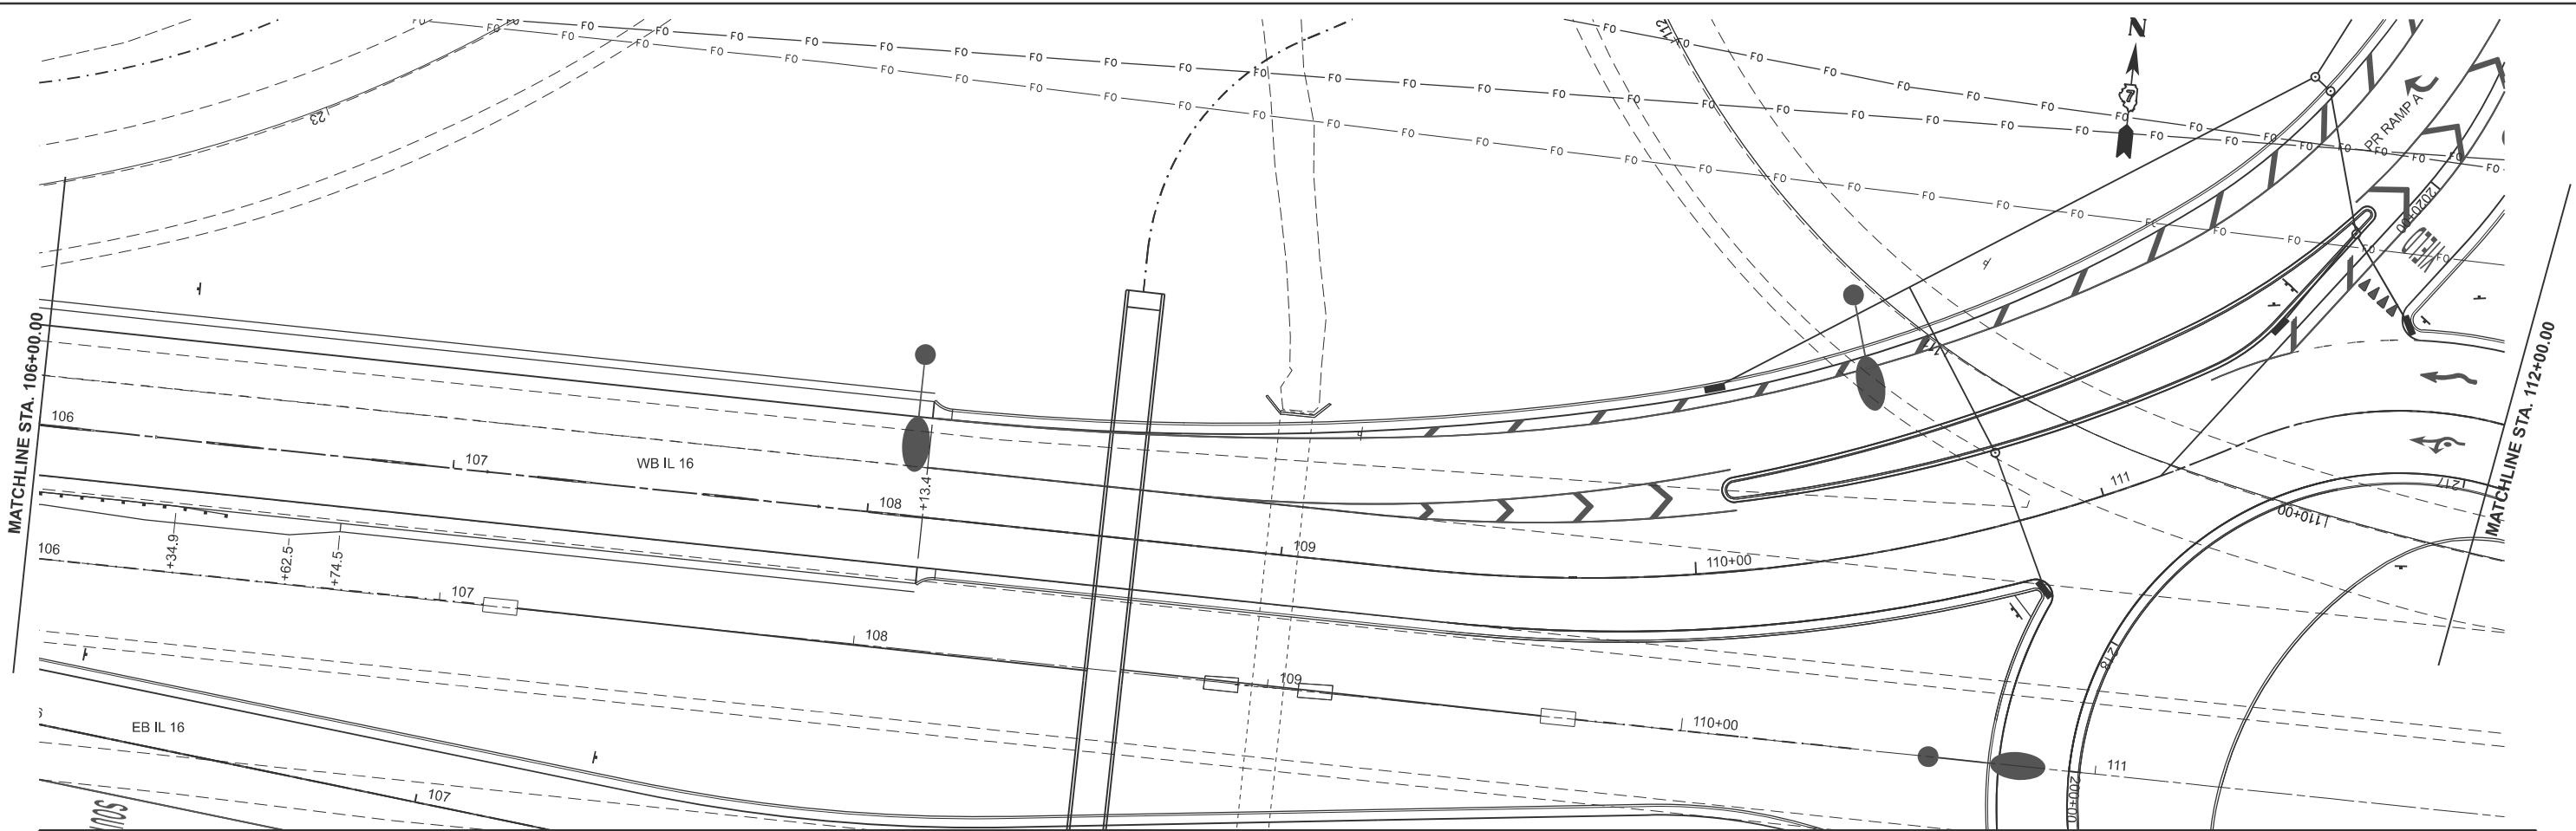

USER NAME = kaleb.hirtzel	DESIGNED -	REVISED -
	DRAWN -	REVISED -
PLOT SCALE = \$SCALE\$	CHECKED -	REVISED -
PLOT DATE = 8/28/2024	DATE -	REVISED -



STATE OF ILLINOIS
DEPARTMENT OF TRANSPORTATION

PLAN & PROFILE
WB IL 16

SCALE: 1"=20' SHEET 3 OF 8 SHEETS STA. 106+00.00 TO STA. 112+00.00


F.A.I RTE.	SECTION	COUNTY	TOTAL SHEETS	SHEET NO.
57	(15-22HB-4)BR (15-22)R	COLES	1086	132
CONTRACT NO. 74435				
ILLINOIS FED. AID PROJECT				

MODEL: PRVBL16-WB IL 16 Plan-2 [Sheet]
FILE NAME: c:\p\work\hrt\hrtzaki\0852852\0774435-sheets-Plan&Profile-WB IL 16.dgn

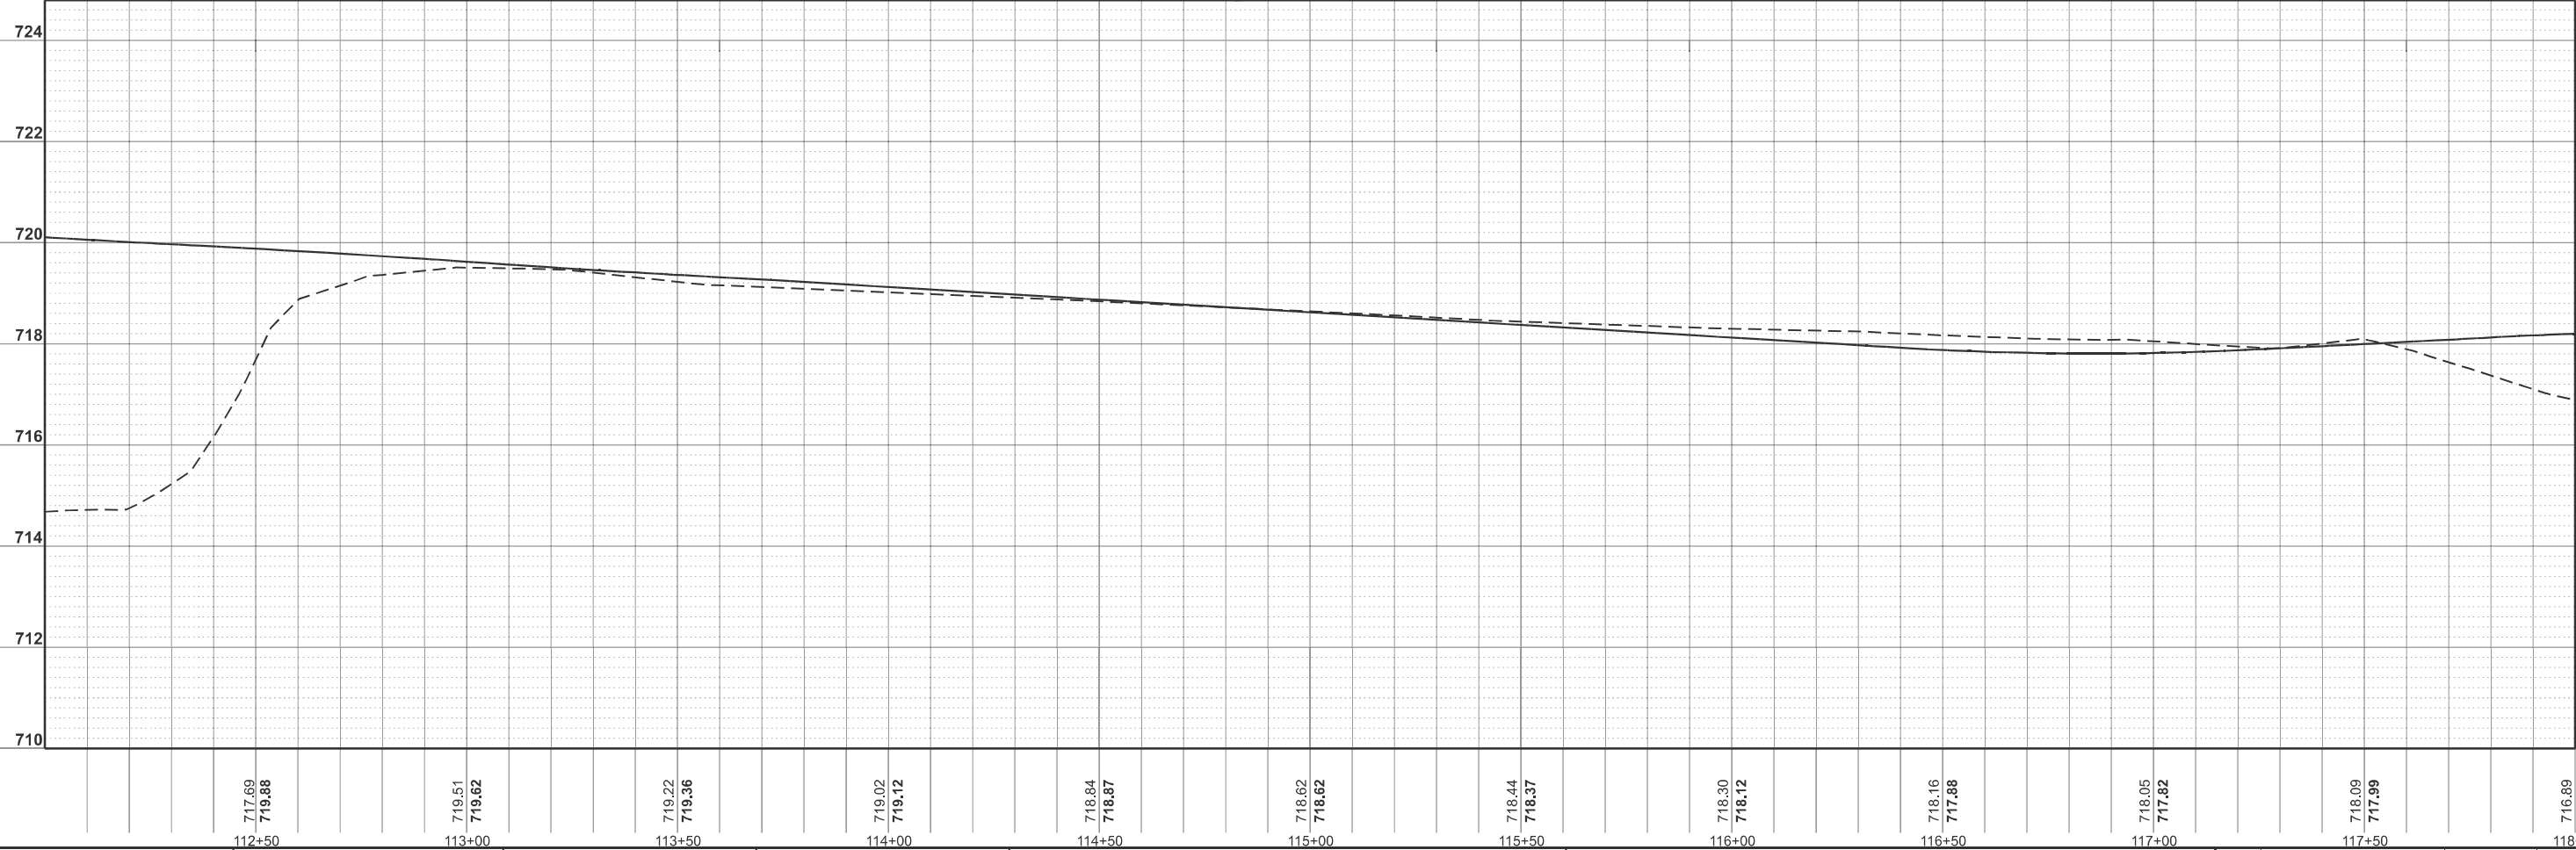
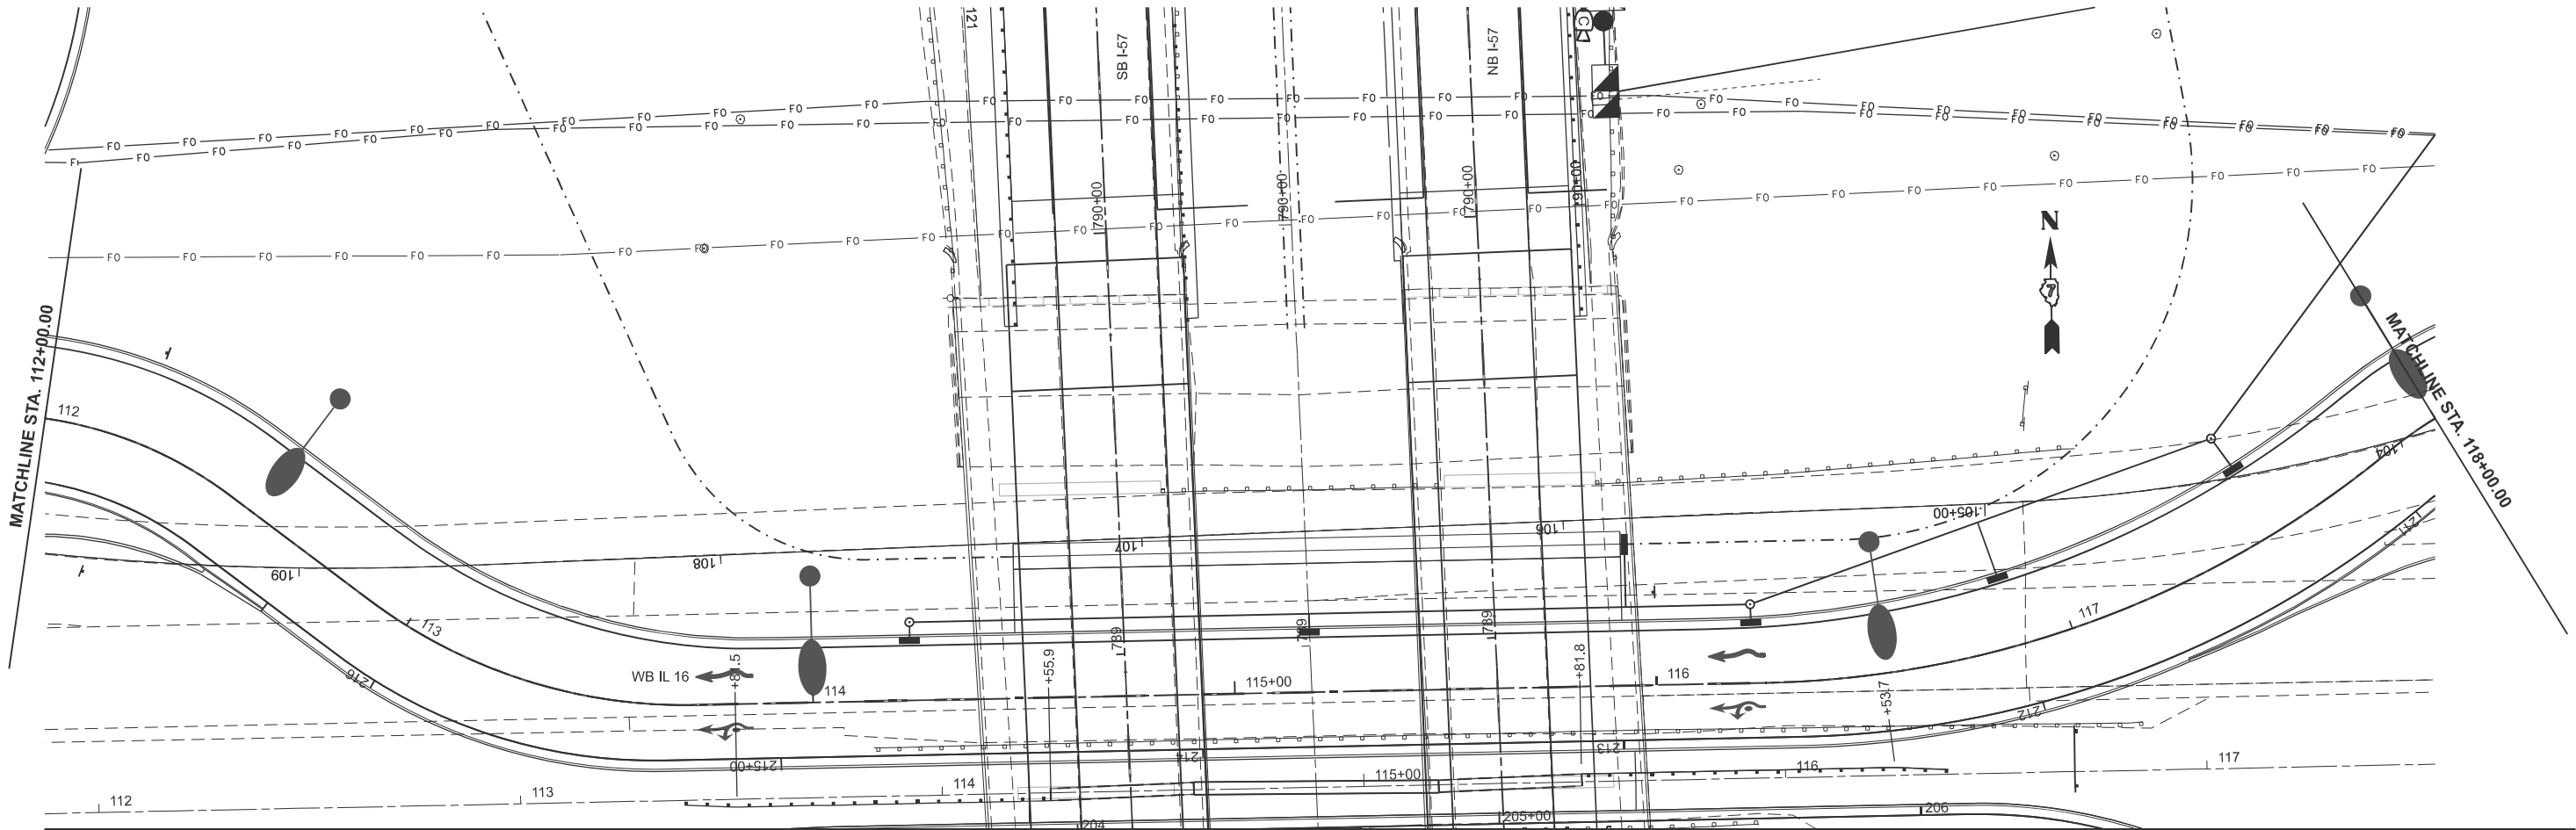


USER NAME = kaleb.hirtzel		DESIGNED -	REVISED -	STATE OF ILLINOIS DEPARTMENT OF TRANSPORTATION				PLAN & PROFILE WB IL 16				F.A.I RTE.	SECTION	COUNTY	TOTAL SHEETS	SHEET NO.
PLOT SCALE = \$SCALE\$		DRAWN -	REVISED -									57	(15-22HB-4)BR (15-22)R	COLES	1086	133
PLOT DATE = 8/28/2024		CHECKED -	REVISED -									CONTRACT NO. 74435				
		DATE -	REVISED -									ILLINOIS FED. AID PROJECT				
				SCALE: 1"=20'		SHEET 4		OF 8 SHEETS		STA. 112+00.00		TO STA. 118+00.00				

MODEL: PRWBIL 16-WB IL 16 Plan-3 [Sheet]
FILE NAME: c:\pwwork\hrtz\k\0852852\0774435-sheets\Plan&Profile-WB IL 16.dgn

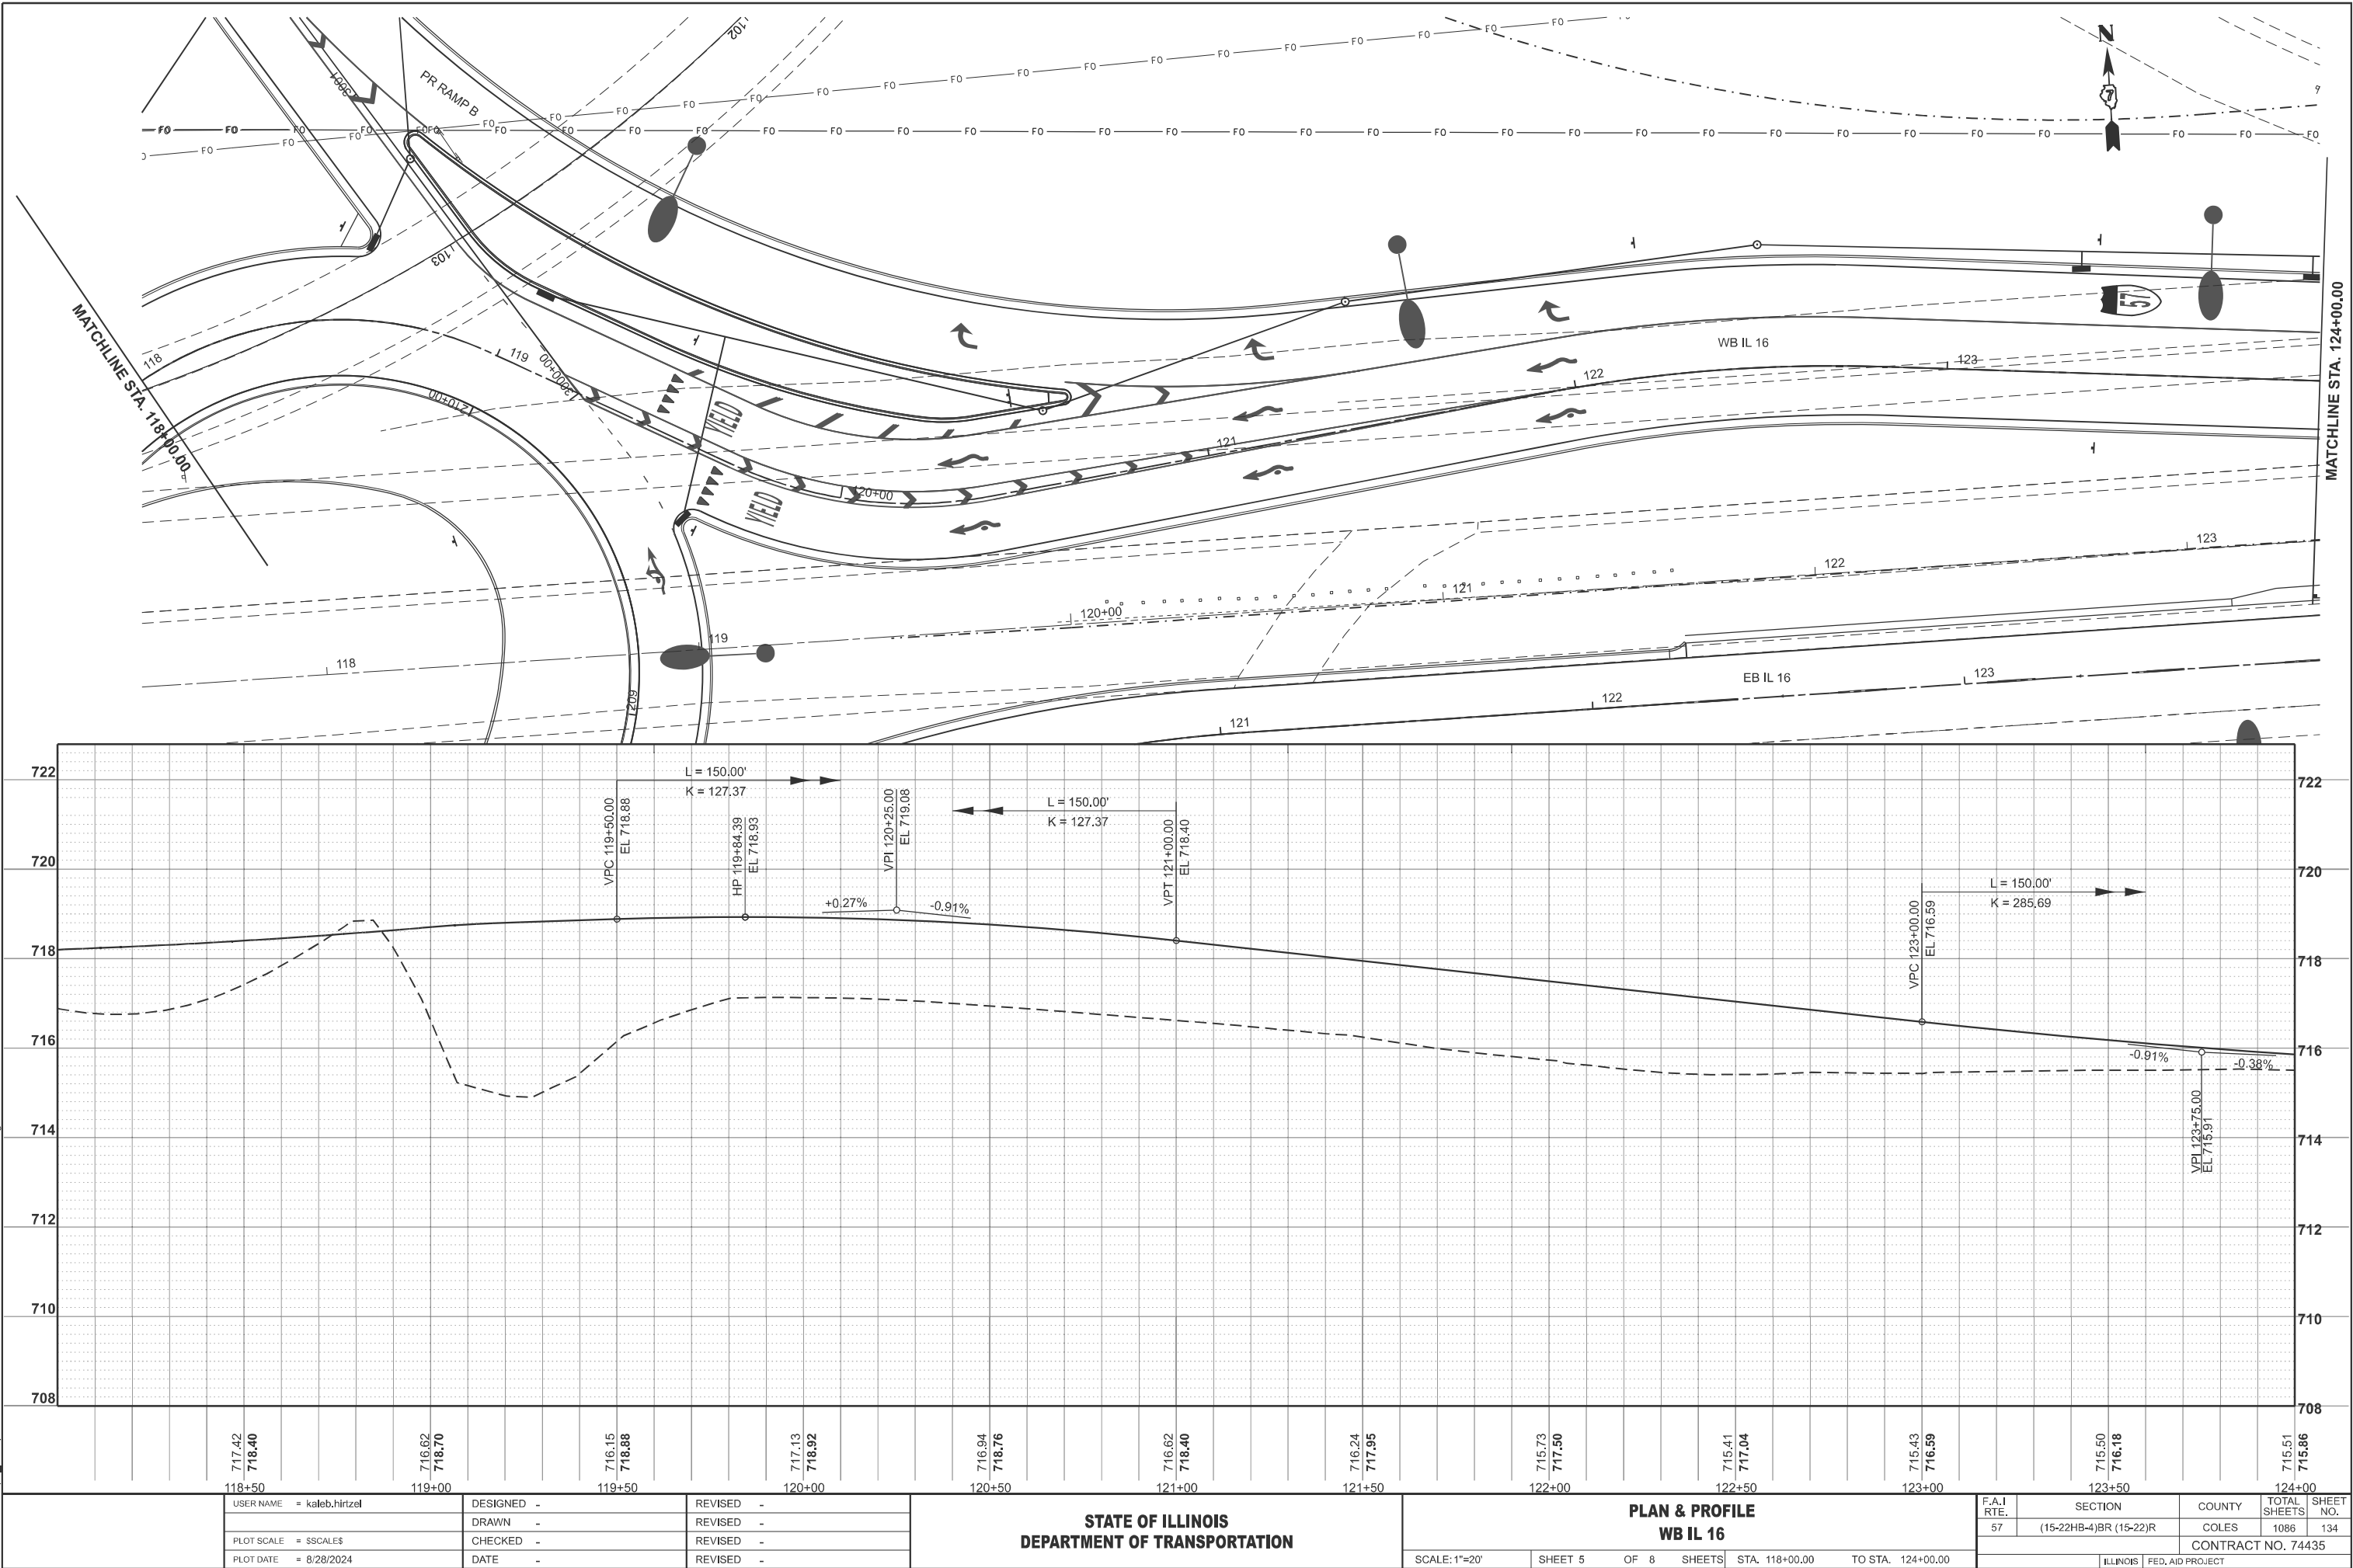

MODEL: PRVBIIL16-WB IL 16 Plan-4 [Sheet]
FILE NAME: c:\pwworking\hrtzel\0352852\0774435-sheets-Plan&Profile-WB IL 16.dgn

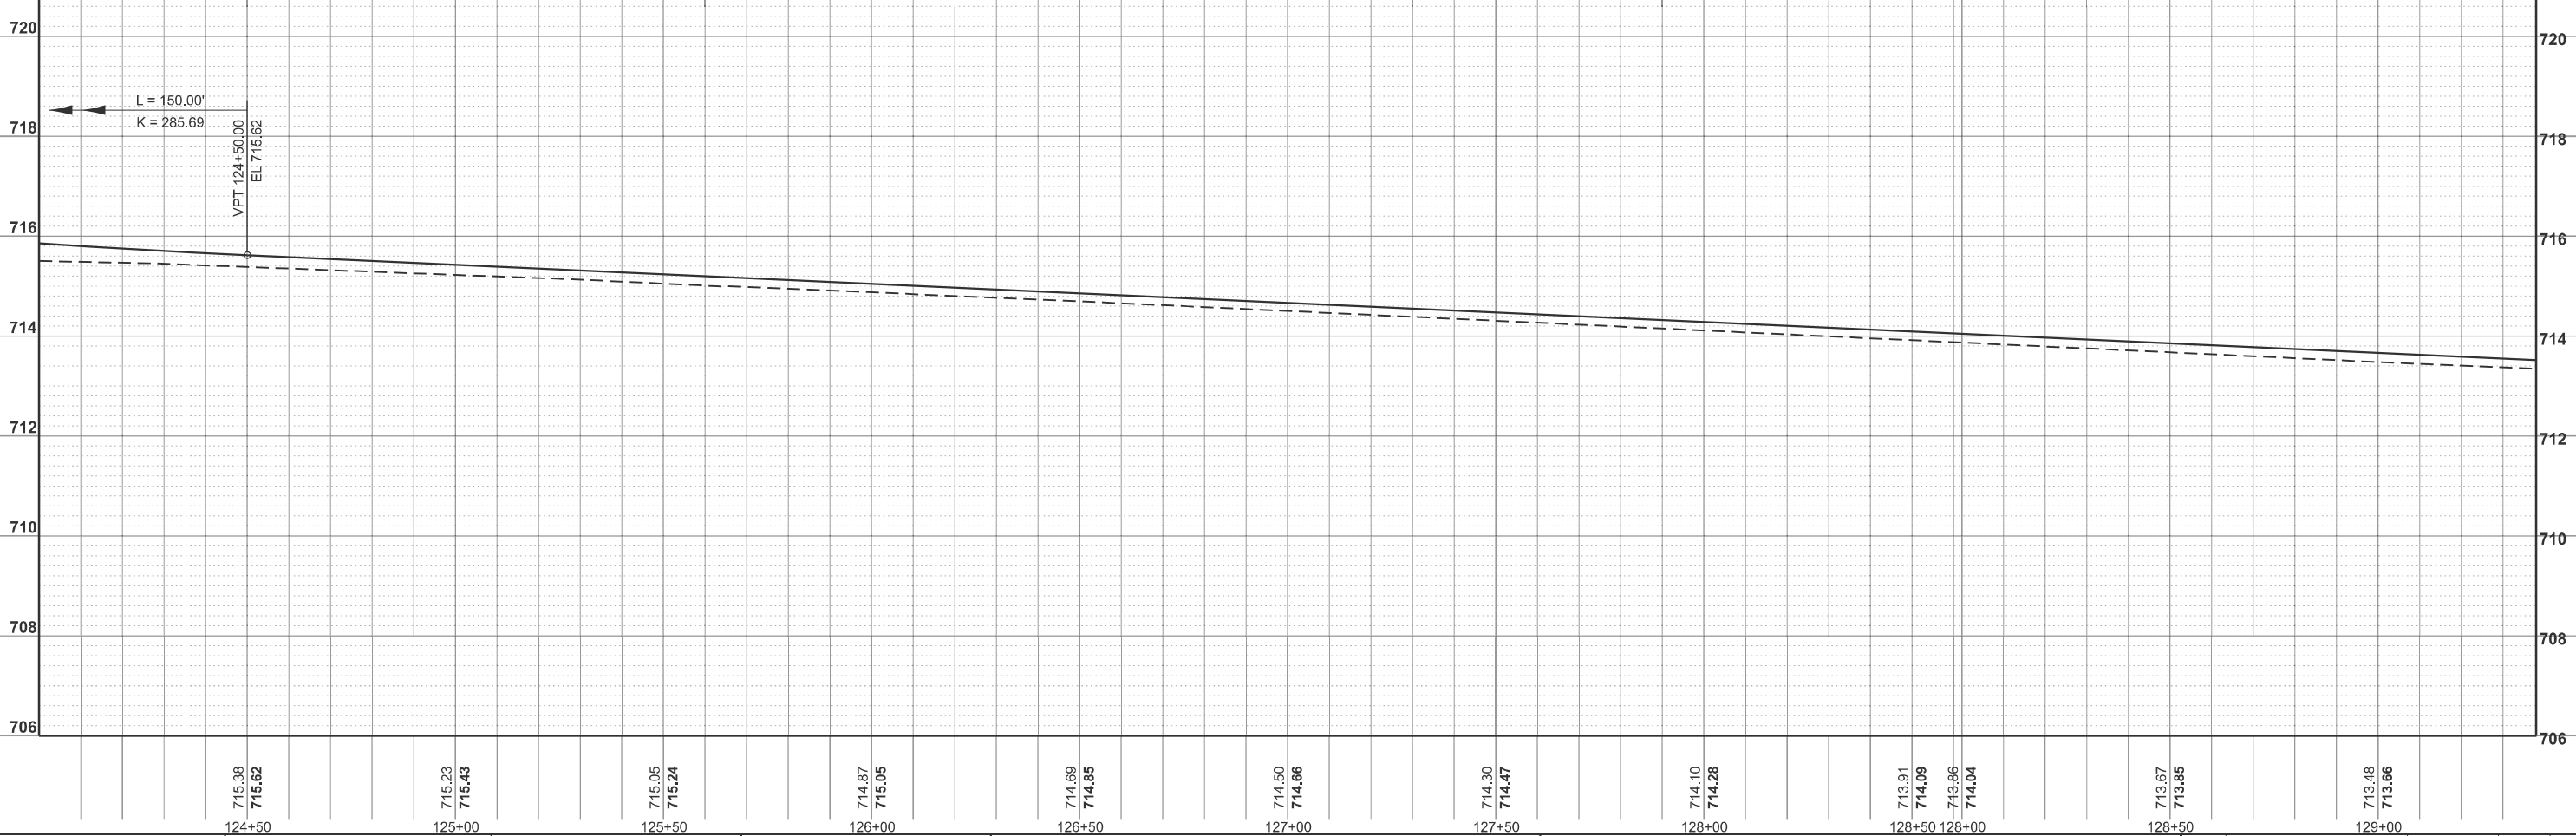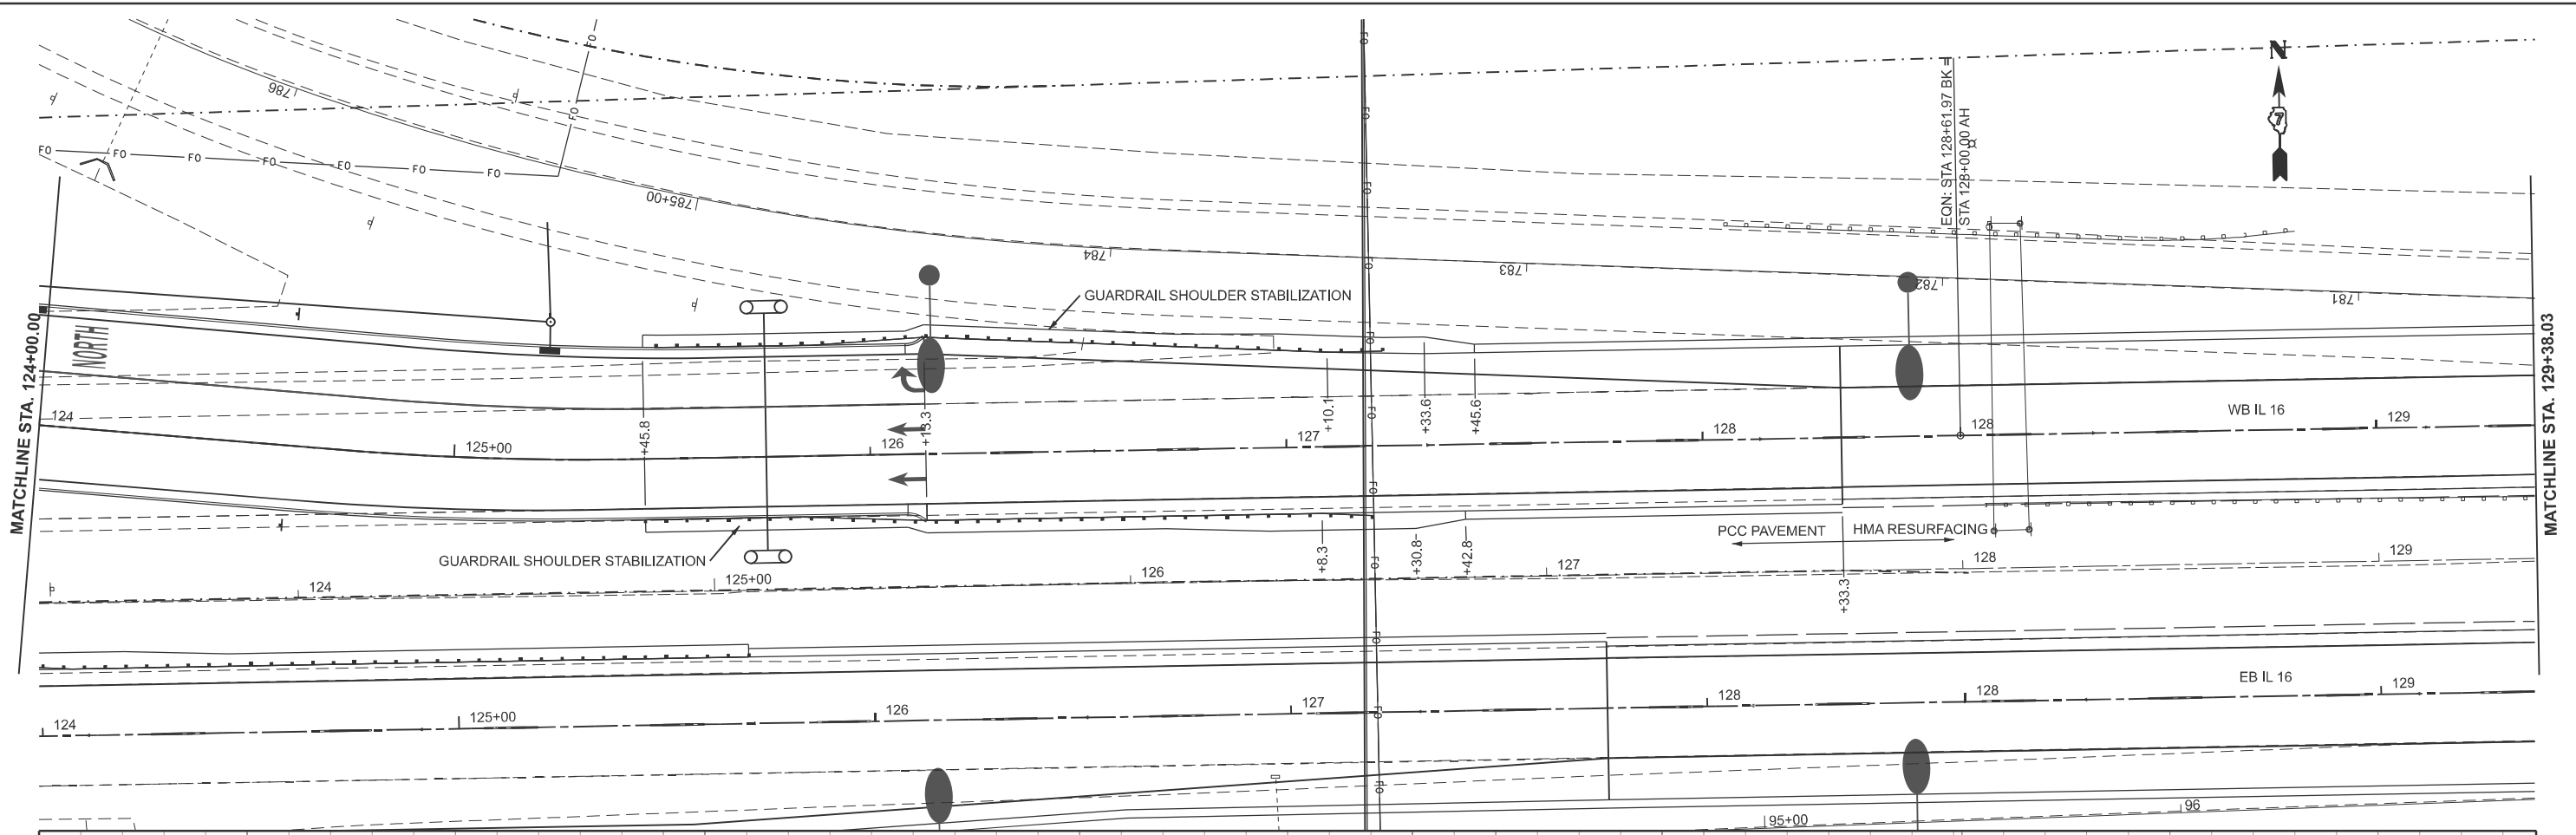

USER NAME	= kaleb.hirtzel	DESIGNED	-	REVISED	-
DRAWN	-	REVISION	-	REVISION	-
PLOT SCALE	= \$SCALE\$	CHECKED	-	REVISION	-
PLOT DATE	= 8/28/2024	DATE	-	REVISION	-


STATE OF ILLINOIS
DEPARTMENT OF TRANSPORTATION

PLAN & PROFILE
WB IL 16

SCALE: 1"=20' SHEET 6 OF 8 SHEETS STA. 124+00.00 TO STA. 129+38.03 R2

FAI RTE.	SECTION	COUNTY	TOTAL SHEETS	SHEET NO.
57	(15-22HB-4)BR (15-22)R	COLES	1086	135
CONTRACT NO. 74435				
ILLINOIS FED. AID PROJECT				

MODEL: WB IL 17 - E WB IL 16 Plan [Sheet]
FILE NAME: c:\p\work\hrtz\hrtz\id632852\074435-sheets-Plan-WB IL 16.dgn

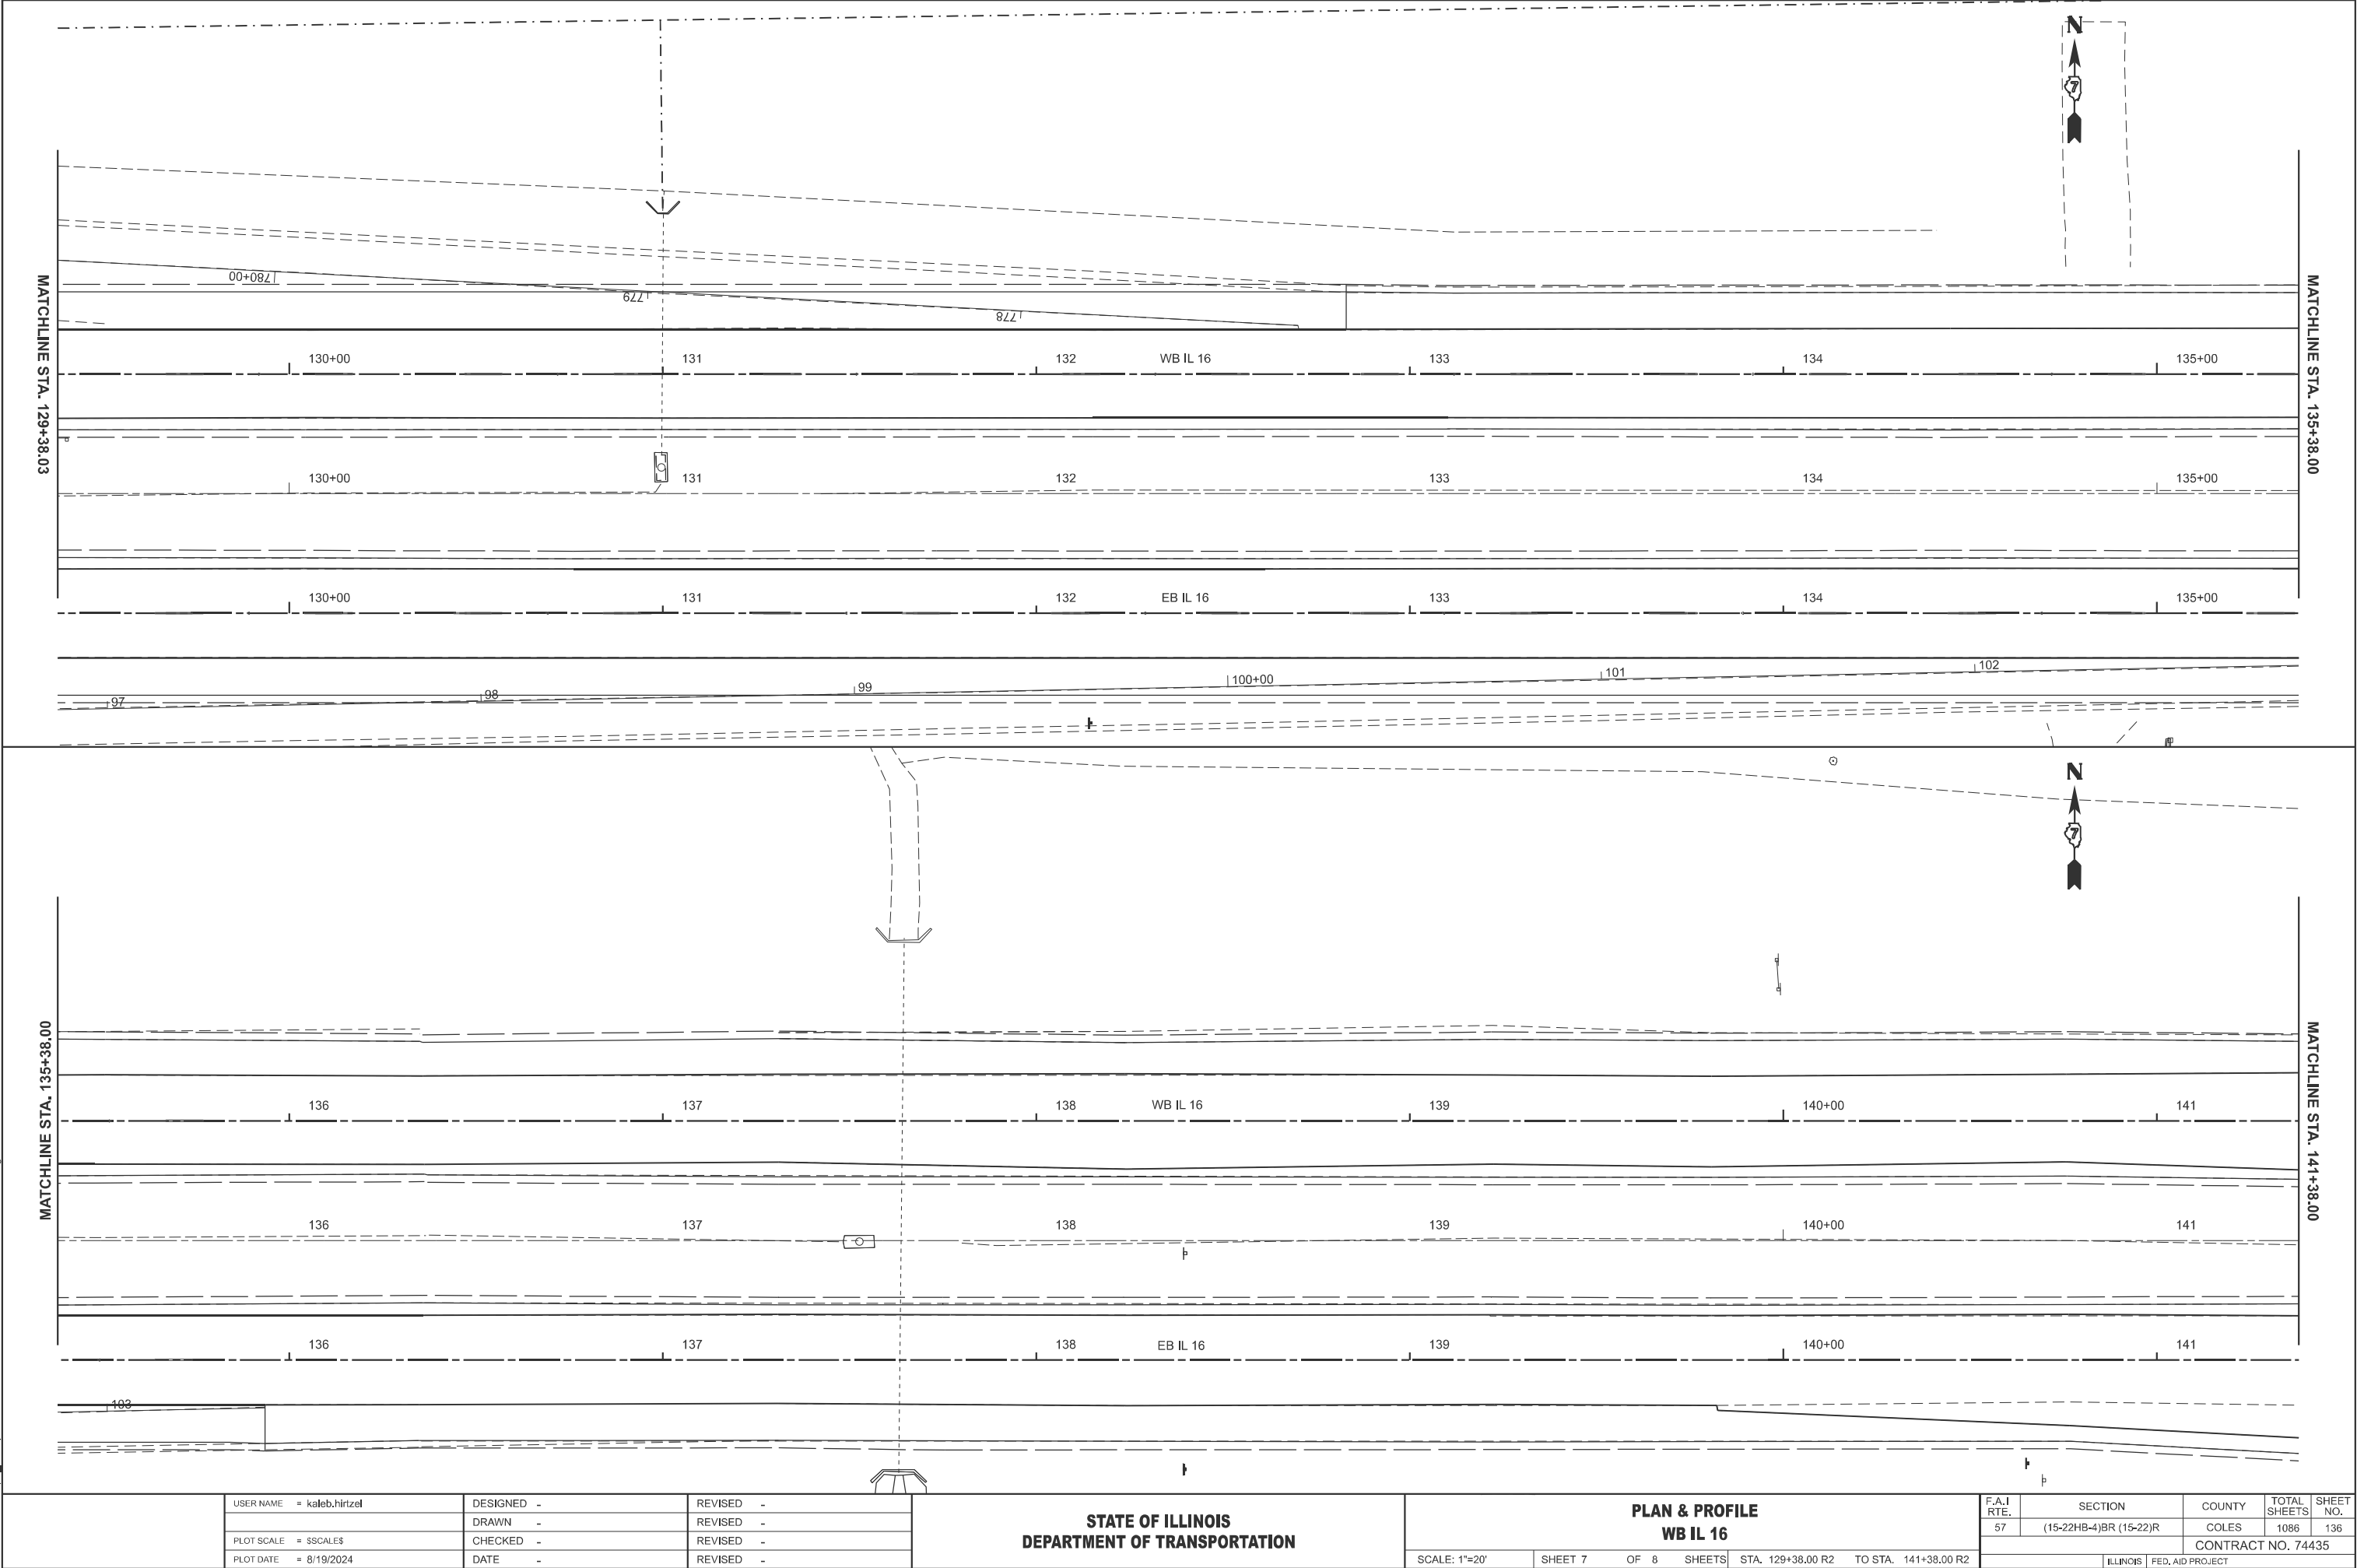

USER NAME	= kaleb.hirtzel
PLOT SCALE	= \$\$SCALE\$
PLOT DATE	= 8/19/2024

DESIGNED	-
DRAWN	-
CHECKED	-
DATE	-

REVISED	-
REVISED	-
REVISED	-
REVISED	-


STATE OF ILLINOIS
DEPARTMENT OF TRANSPORTATION

PLAN & PROFILE
WB IL 16



SCALE: 1"=20' SHEET 7 OF 8 SHEETS STA. 129+38.00 R2 TO STA. 141+38.00 R2

F.A.I RTE.	SECTION	COUNTY	TOTAL SHEETS	SHEET NO.
57	(15-22HB-4)BR (15-22)R	COLES	1086	136
CONTRACT NO. 74435				
ILLINOIS FED. AID PROJECT				

MODEL: WB IL 17 - E WB IL 16 Plan-2 [Sheet]
FILE NAME: c:\p\work\hrtz\hrtz\kld74435-sheets-Plan-WB IL 16.dgn

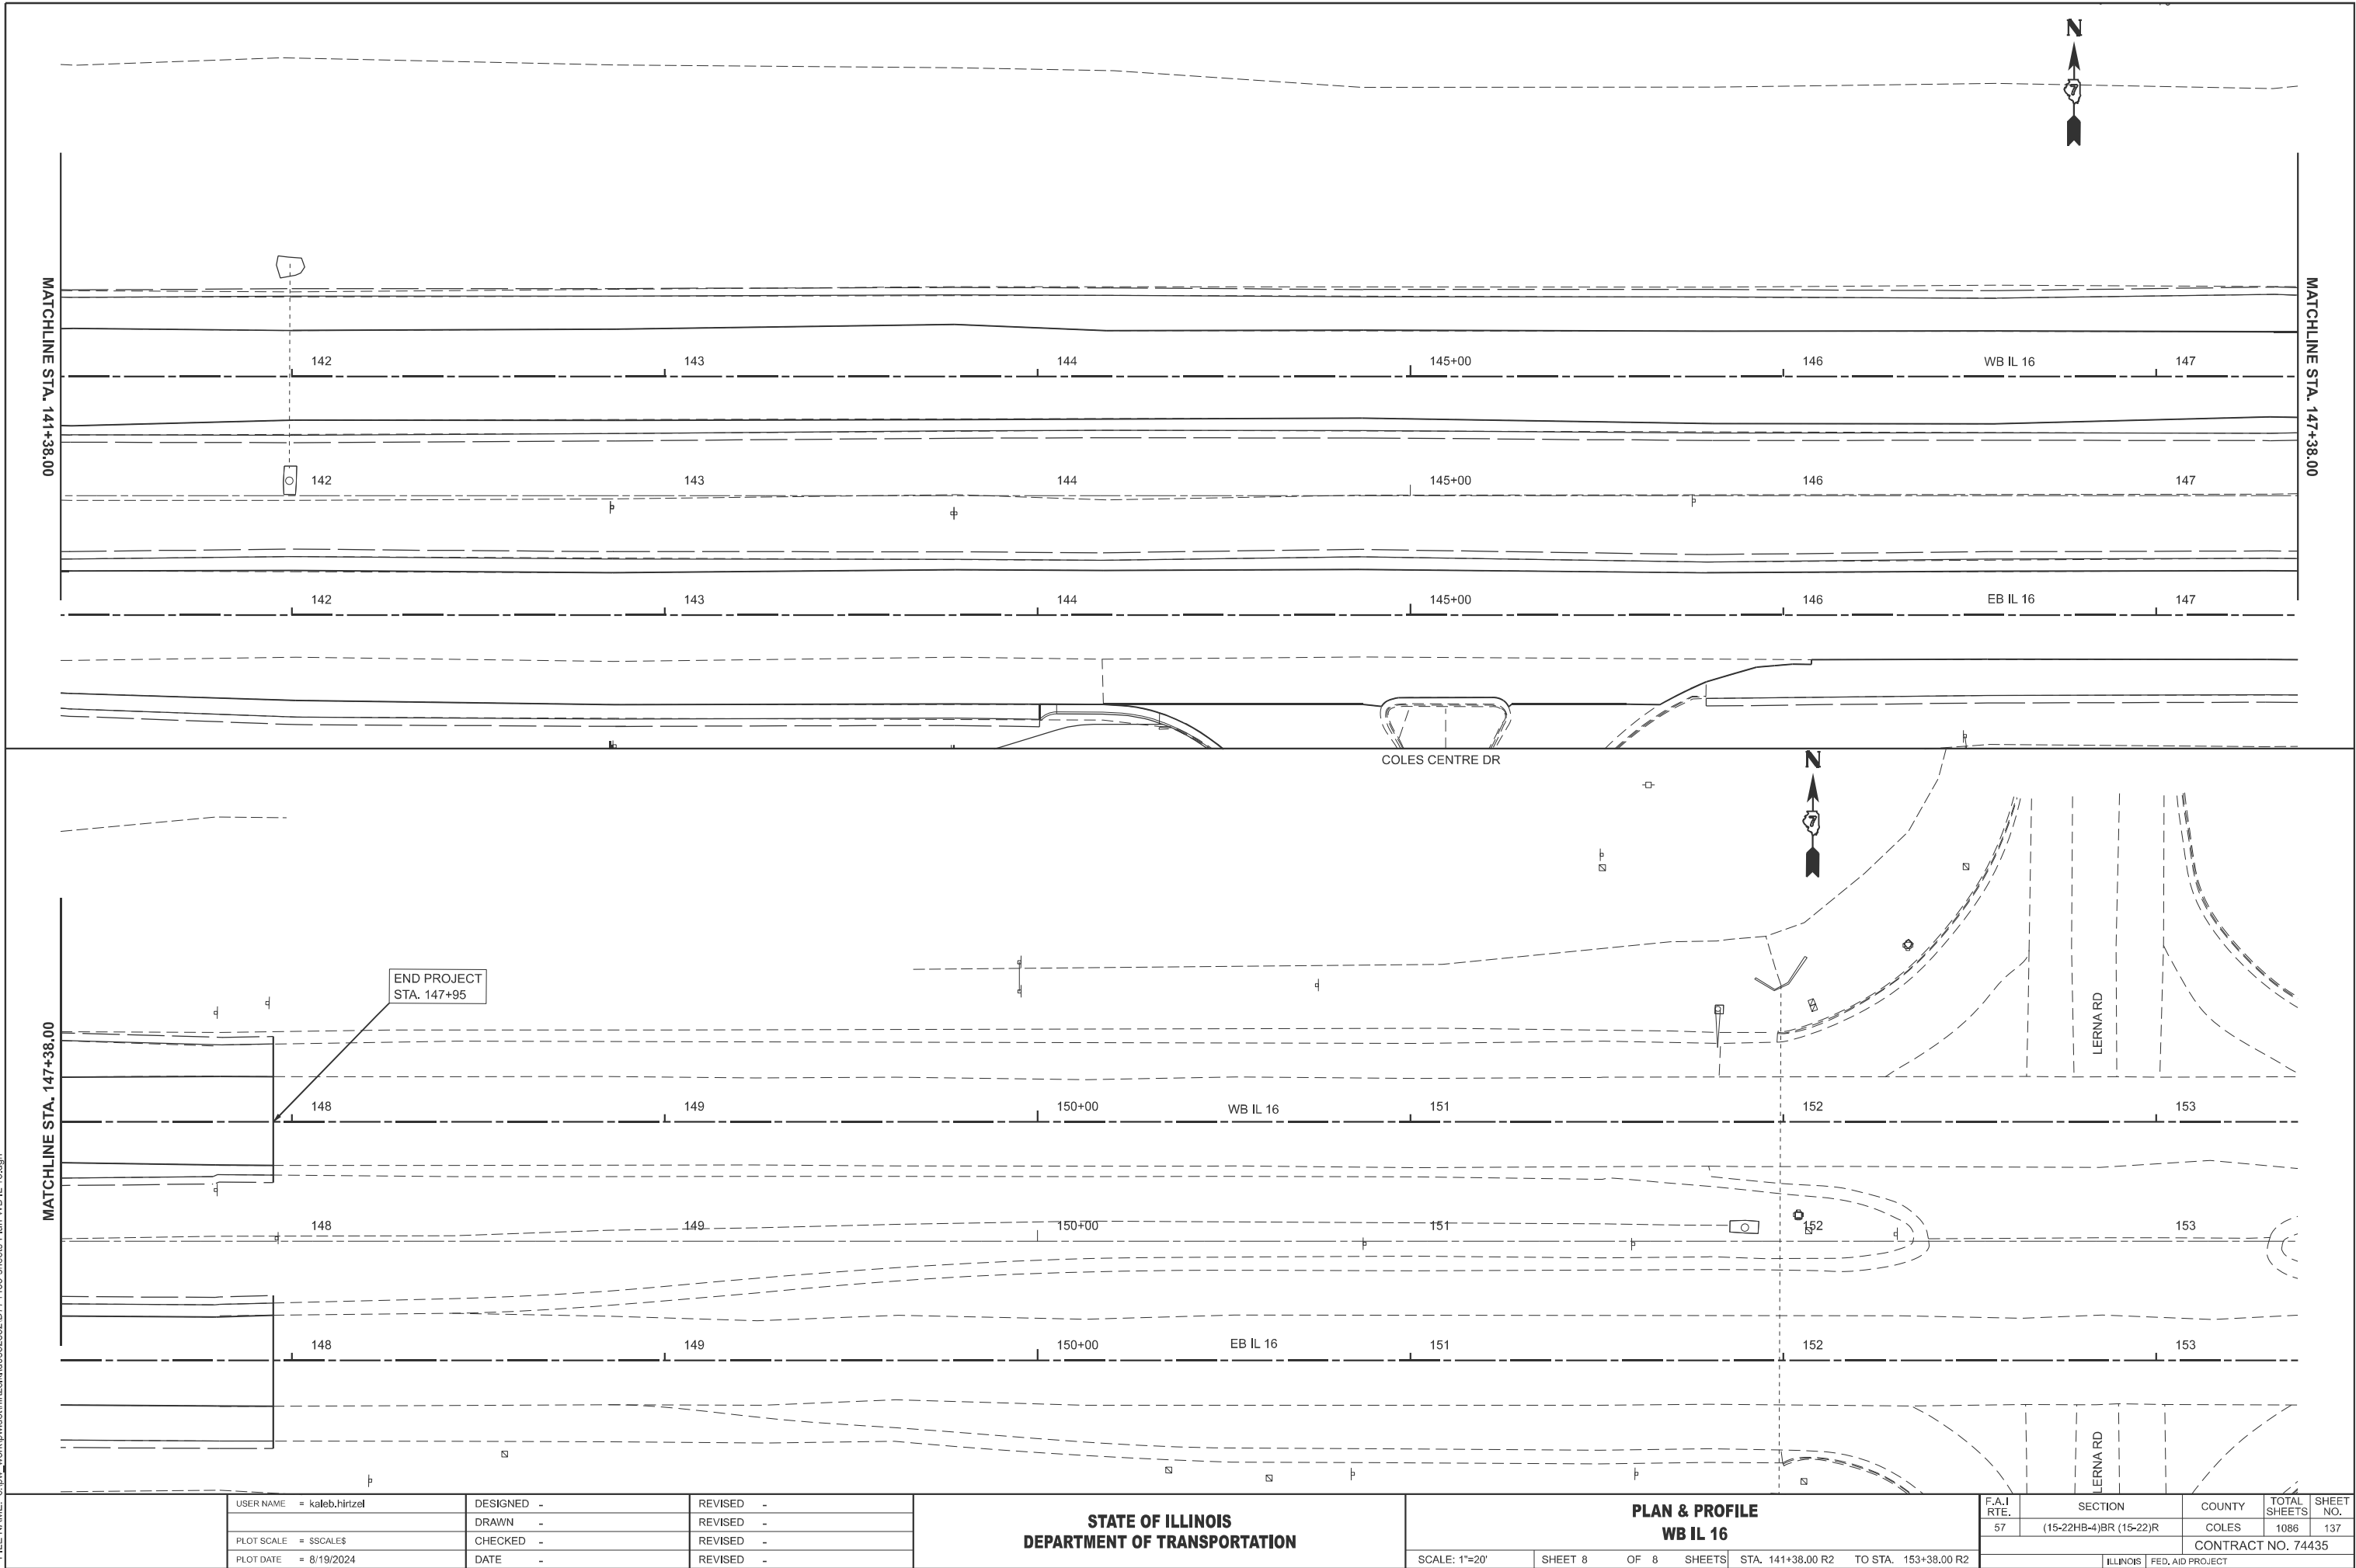

MODEL: RAMPAS-OFF - Ramp A Plan-4 [Sheet]
FILE NAME: c:\pwworking\hrtzel\kld862852\0774435-sheets-Plan&Profile-PRamps.dgn

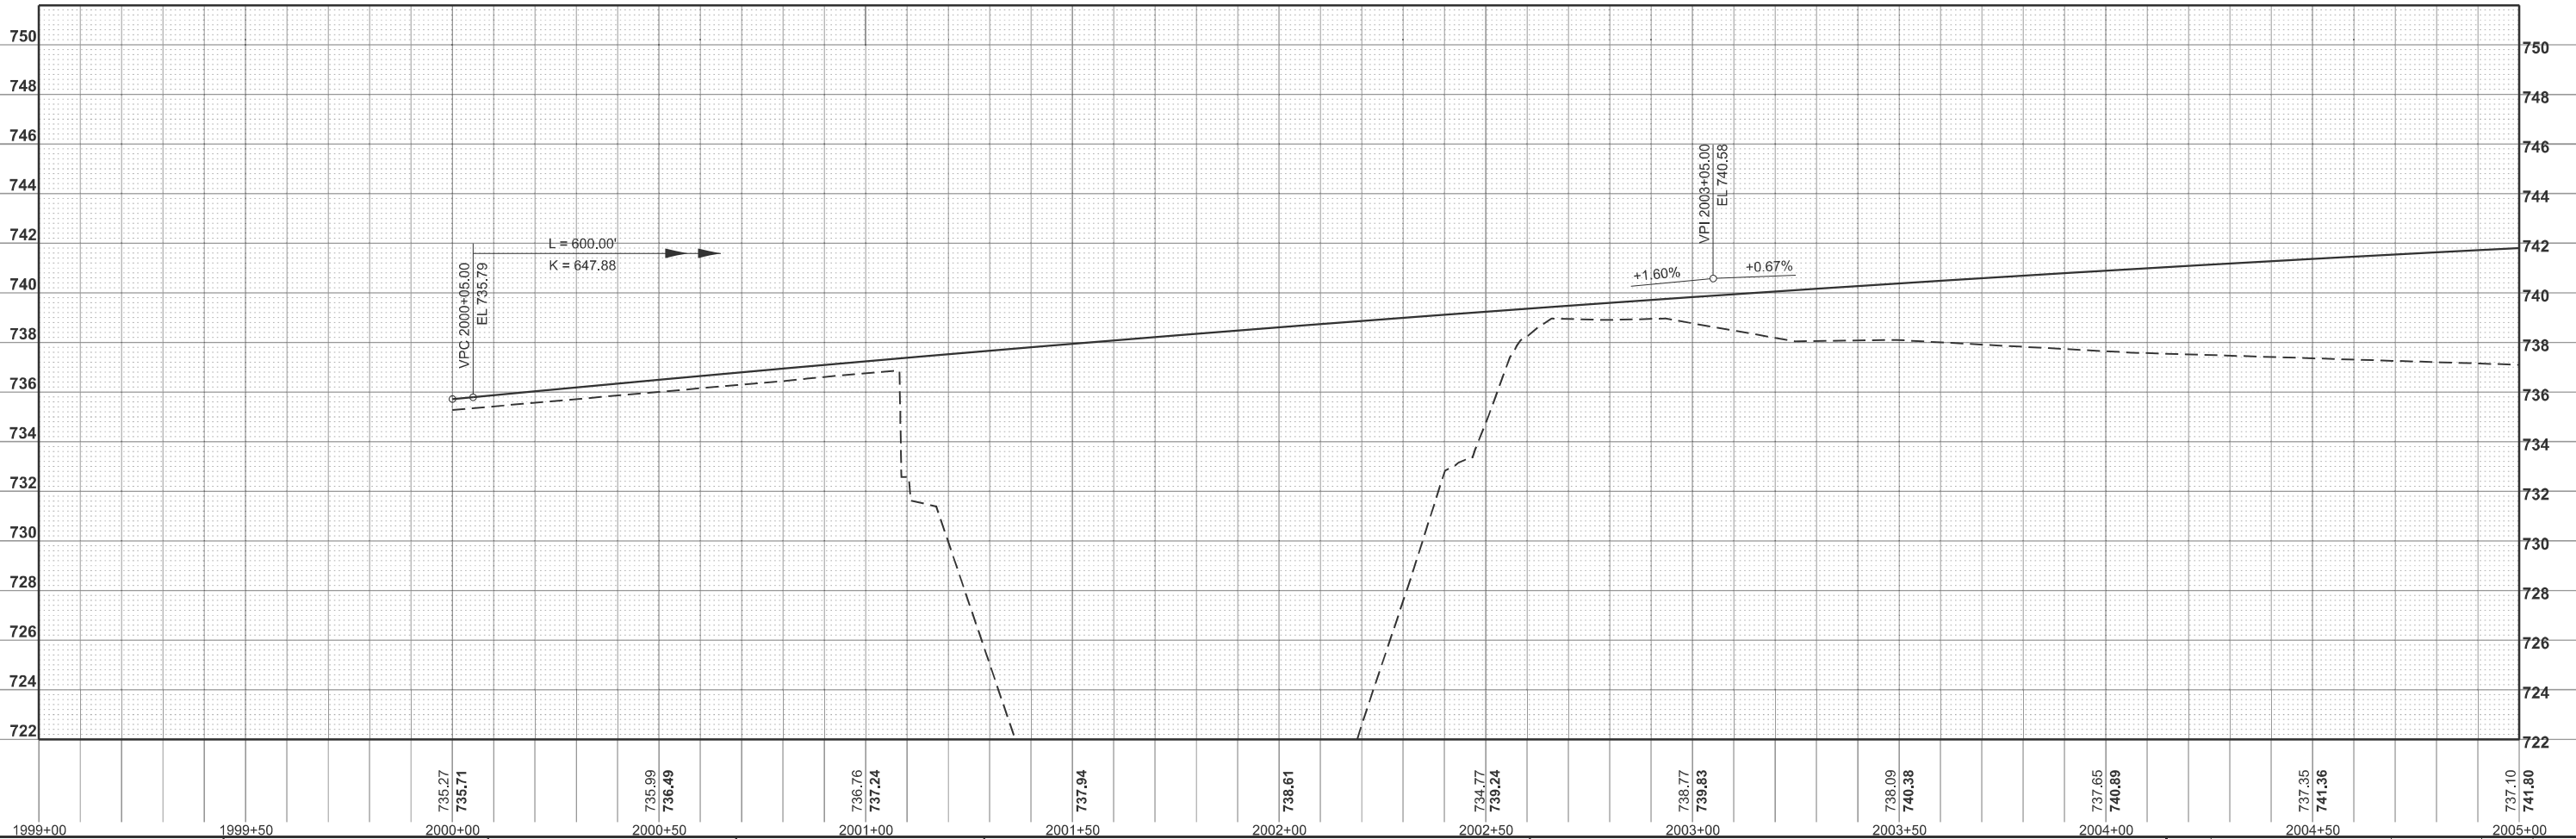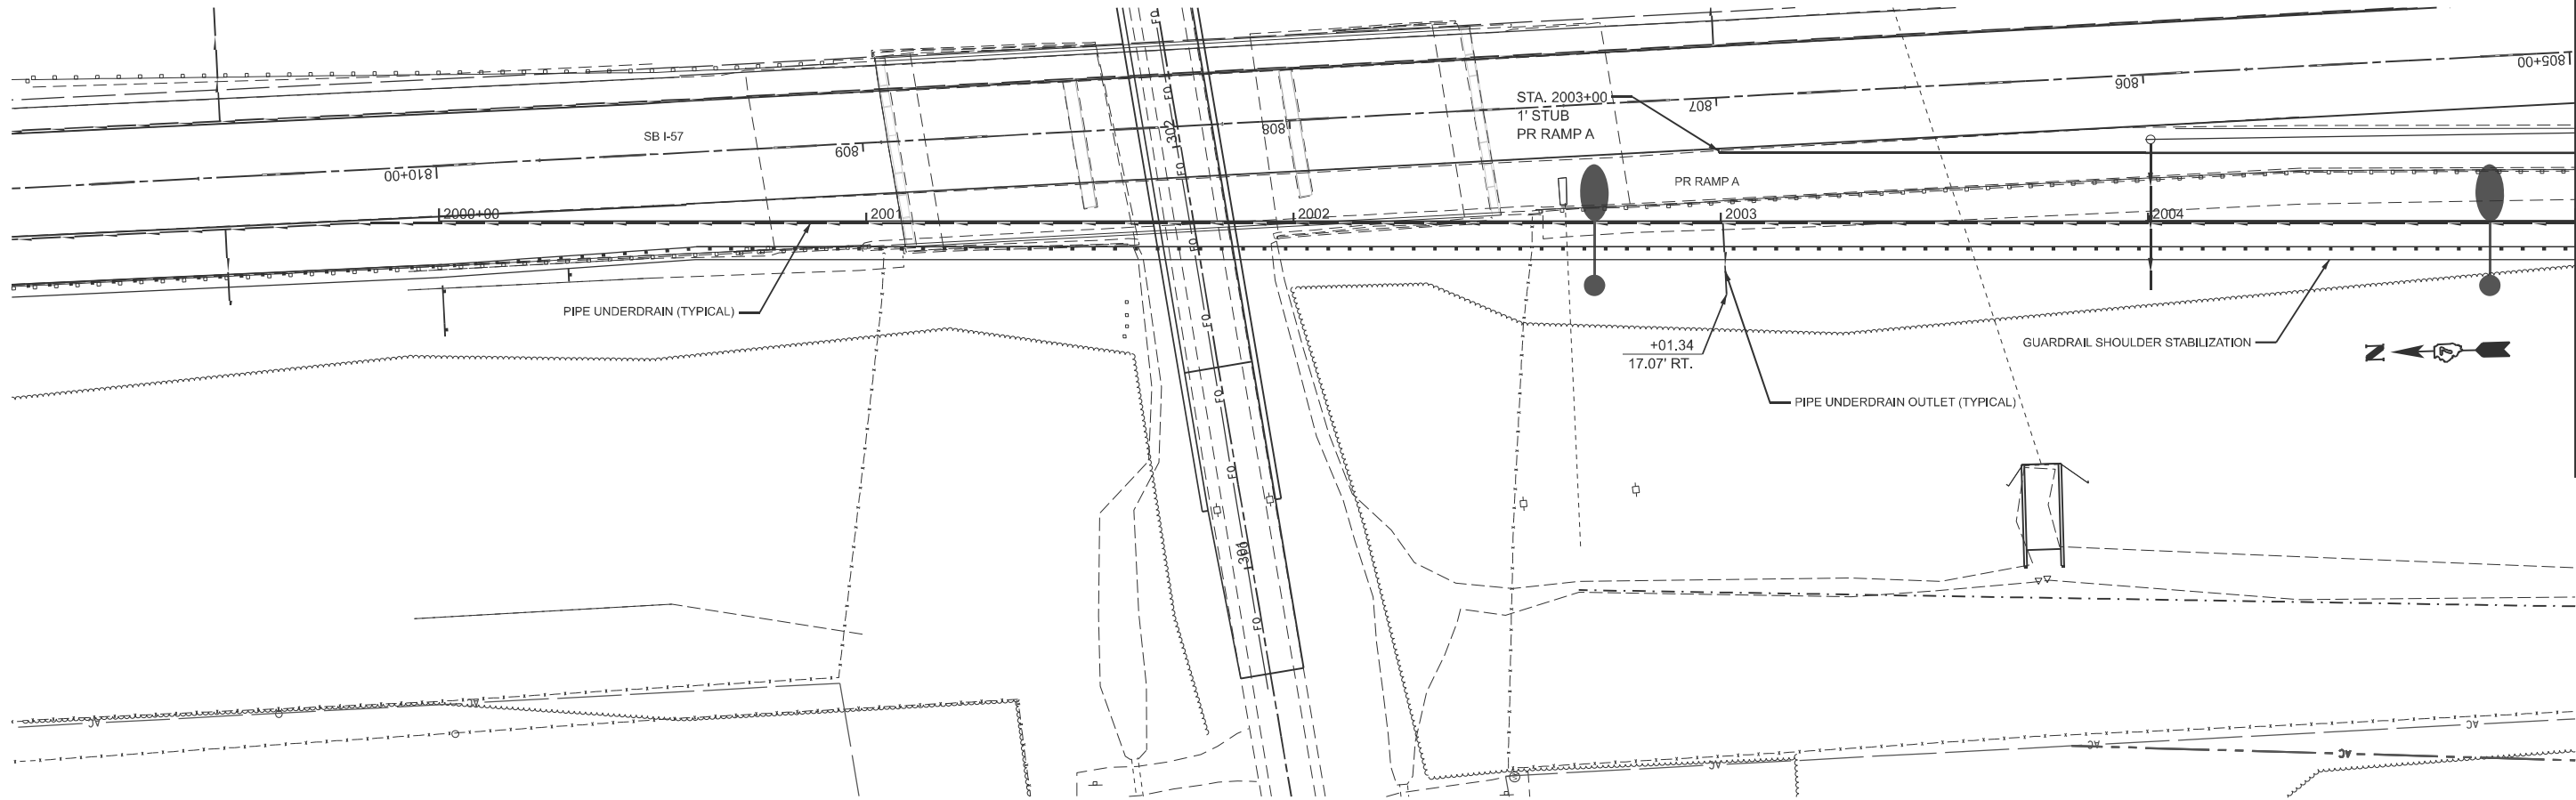


USER NAME	= kaleb.hirtzel	DESIGNED	-	REVISED	-
DRAWN	-	REVISION	-	REVISED	-
PLOT SCALE	= \$SCALE\$	CHECKED	-	REVISED	-
PLOT DATE	= 8/19/2024	DATE	-	REVISED	-

STATE OF ILLINOIS
DEPARTMENT OF TRANSPORTATION


PLAN & PROFILE
RAMP A



SCALE: 1"=20' SHEET 1 OF 4 SHEETS STA. 2000+00 TO STA. 2005+00.00



F.A.I RTE.	SECTION	COUNTY	TOTAL SHEETS	SHEET NO.
57	(15-22HB-4)BR (15-22)R	COLES	1086	138
CONTRACT NO. 74435				
ILLINOIS FED. AID PROJECT				


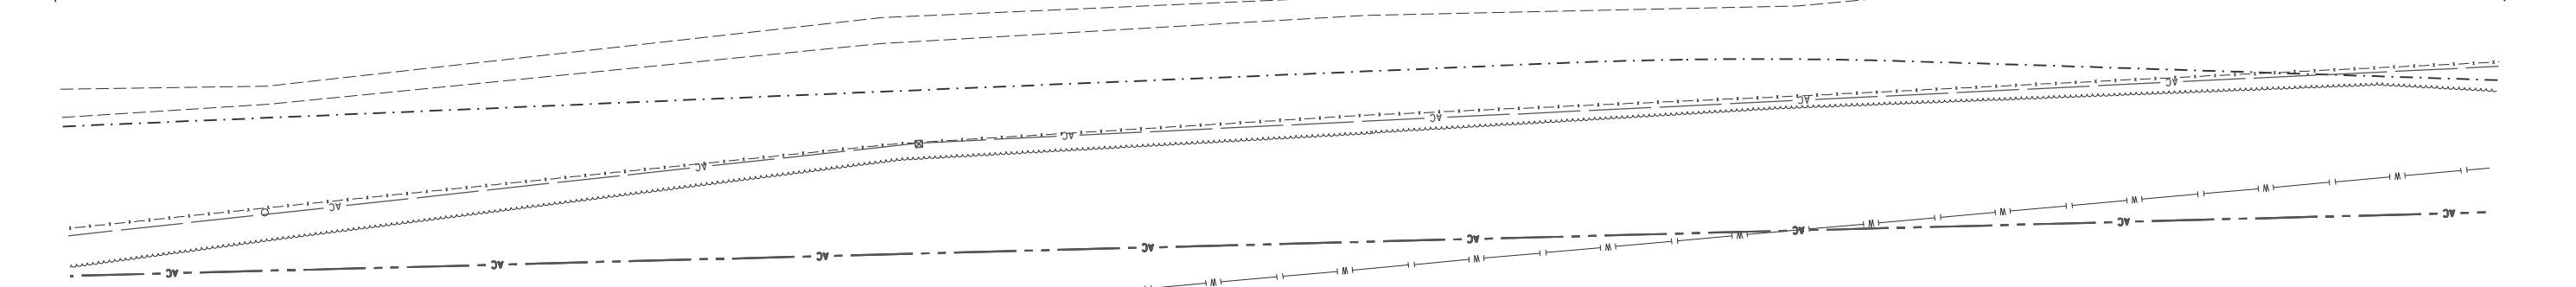


MODEL: RAMPA-SBOFF - Ramp A Plan-1-1 [Sheet]
 FILE NAME: c:\nw\work\dwg\hinz\ektd\0852852\D774435-sheets-Plan&Profile-PrRamms.dgn

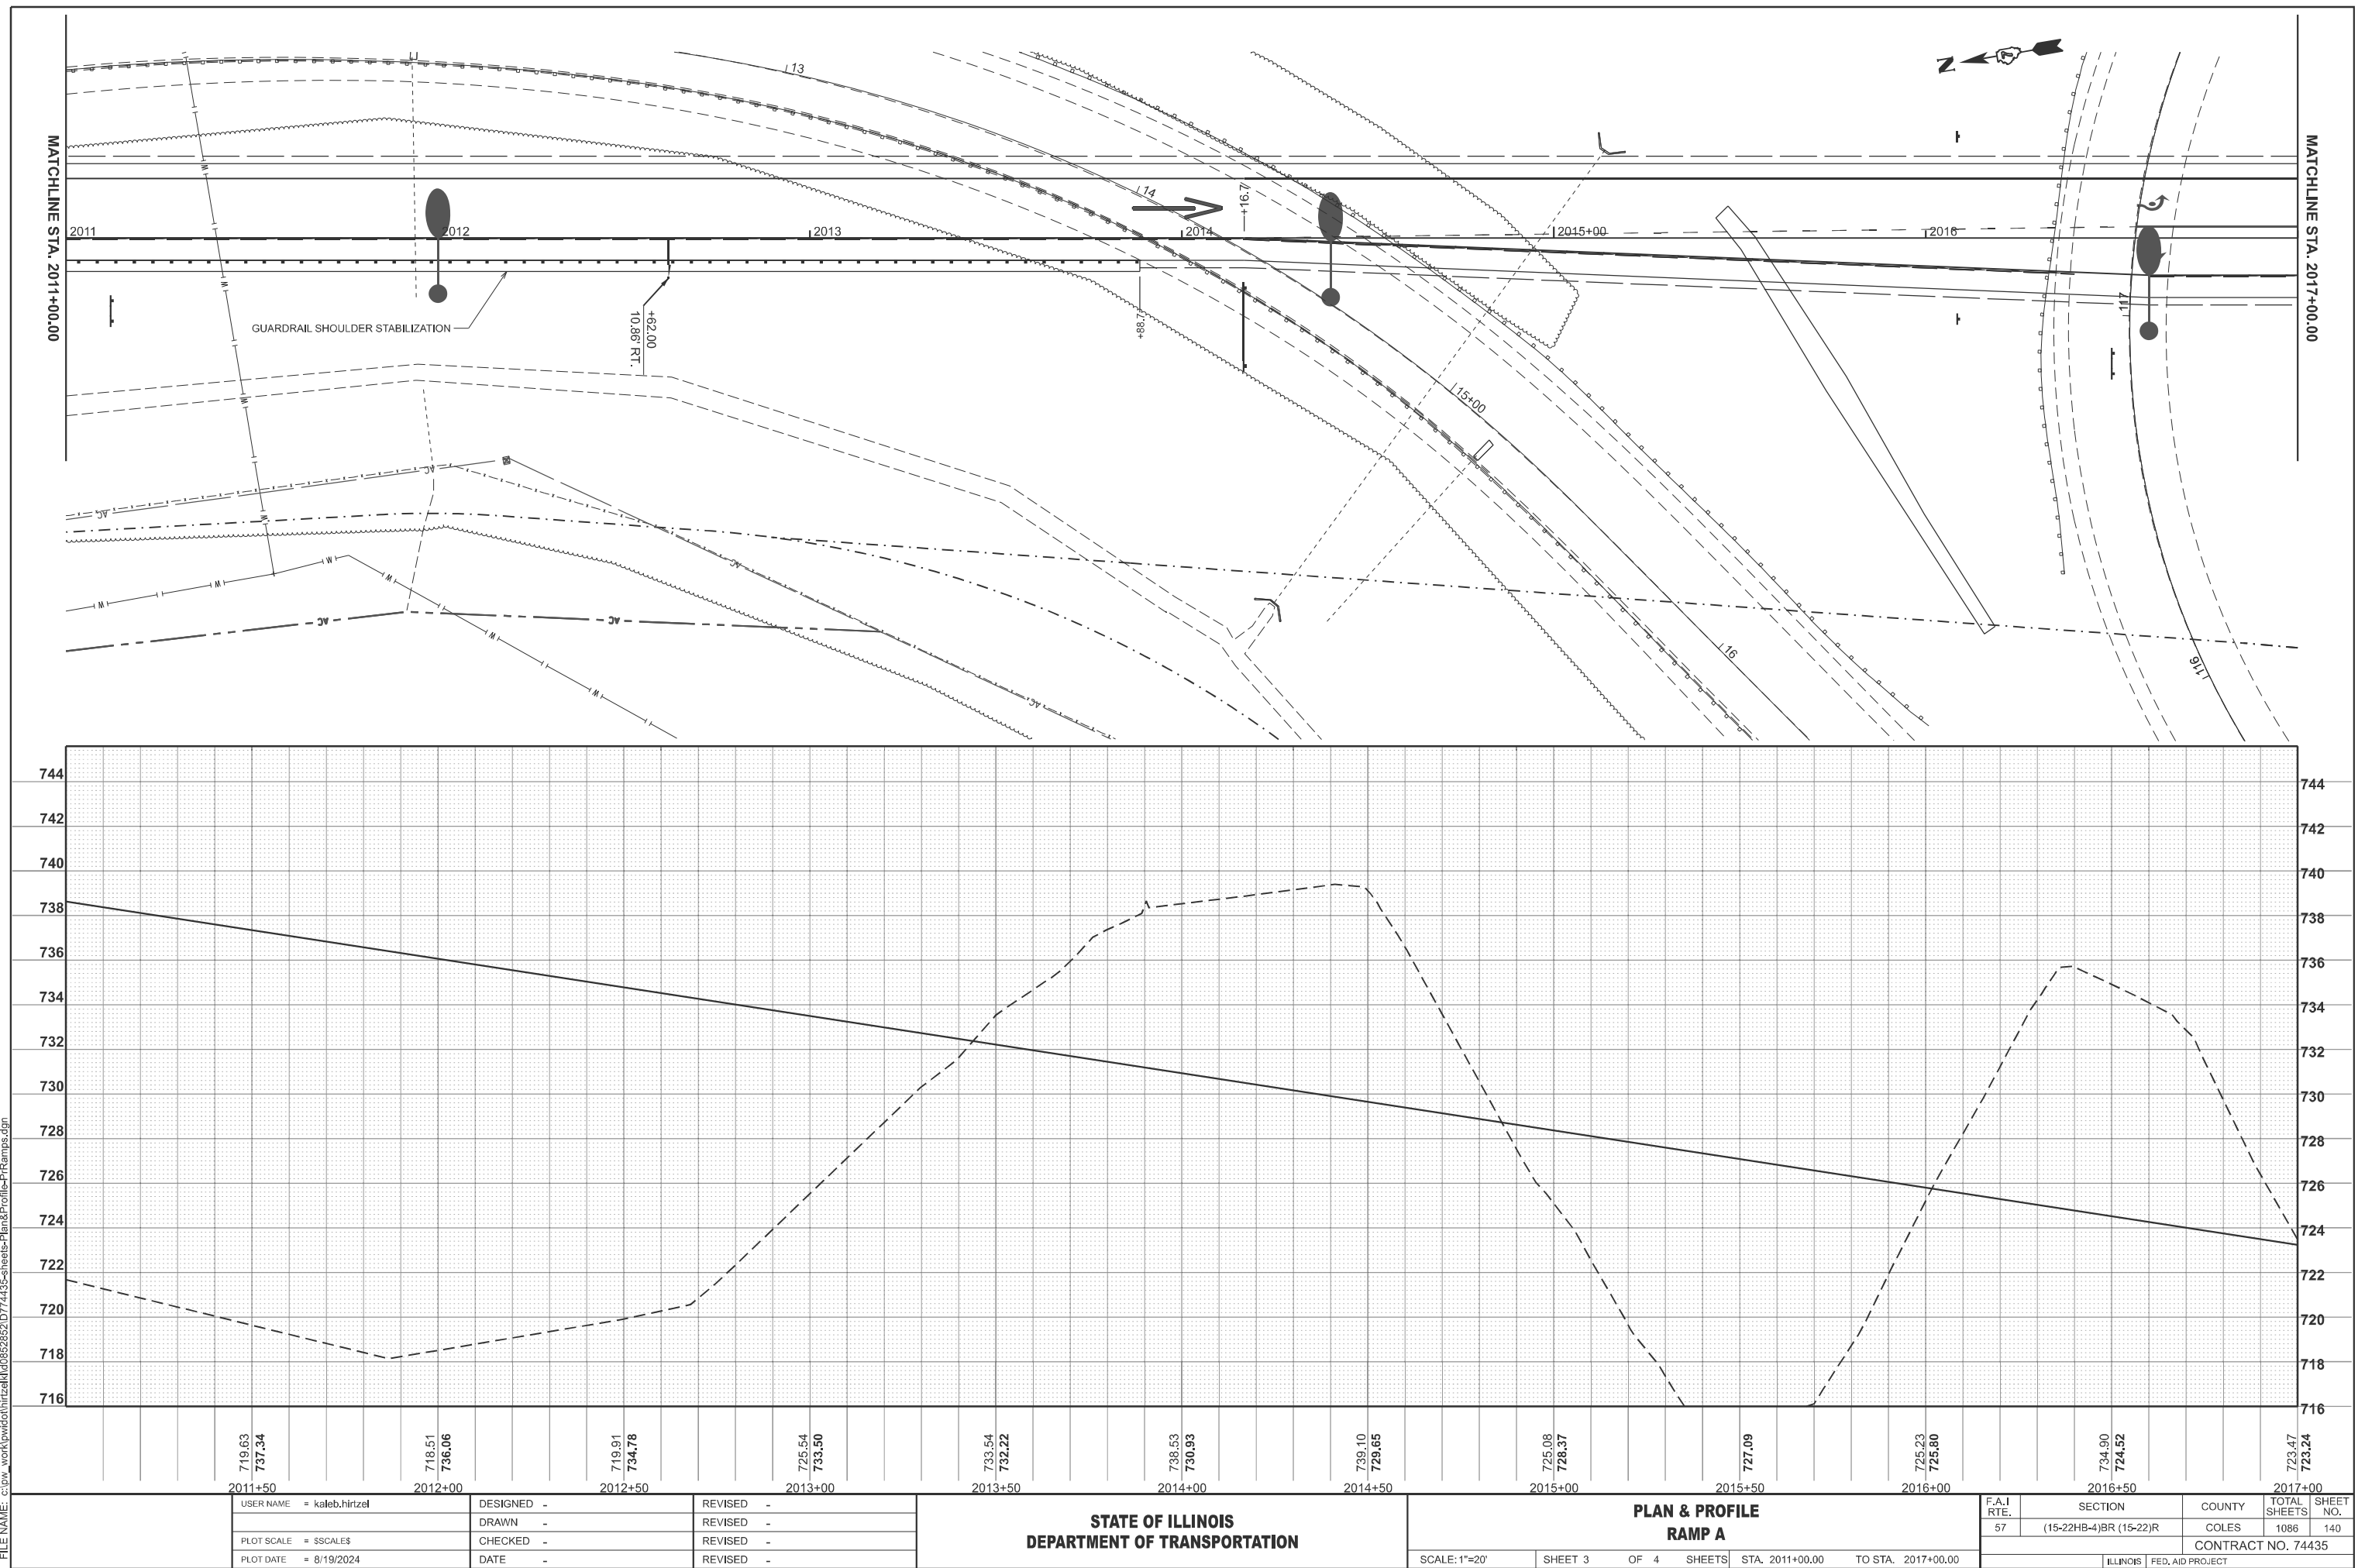

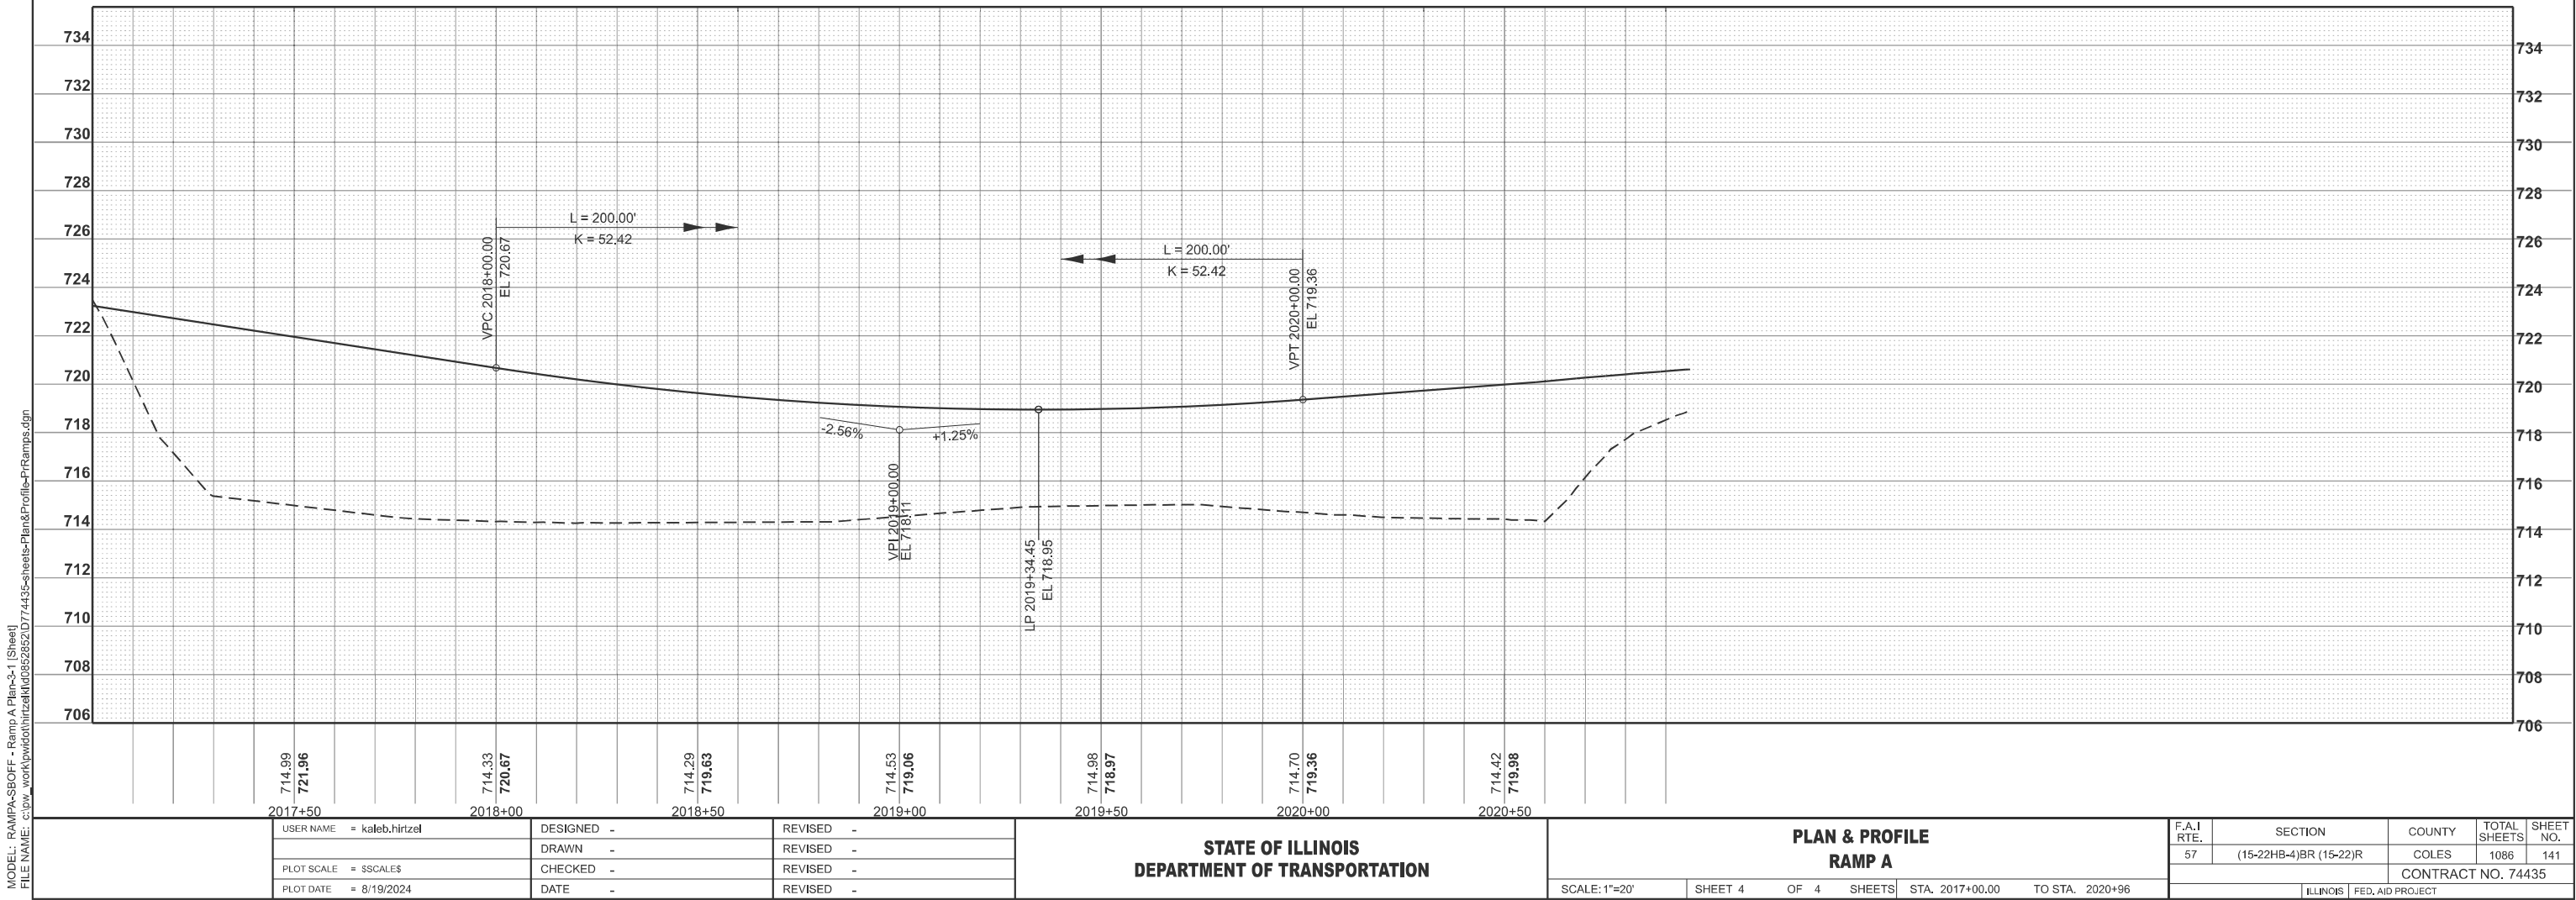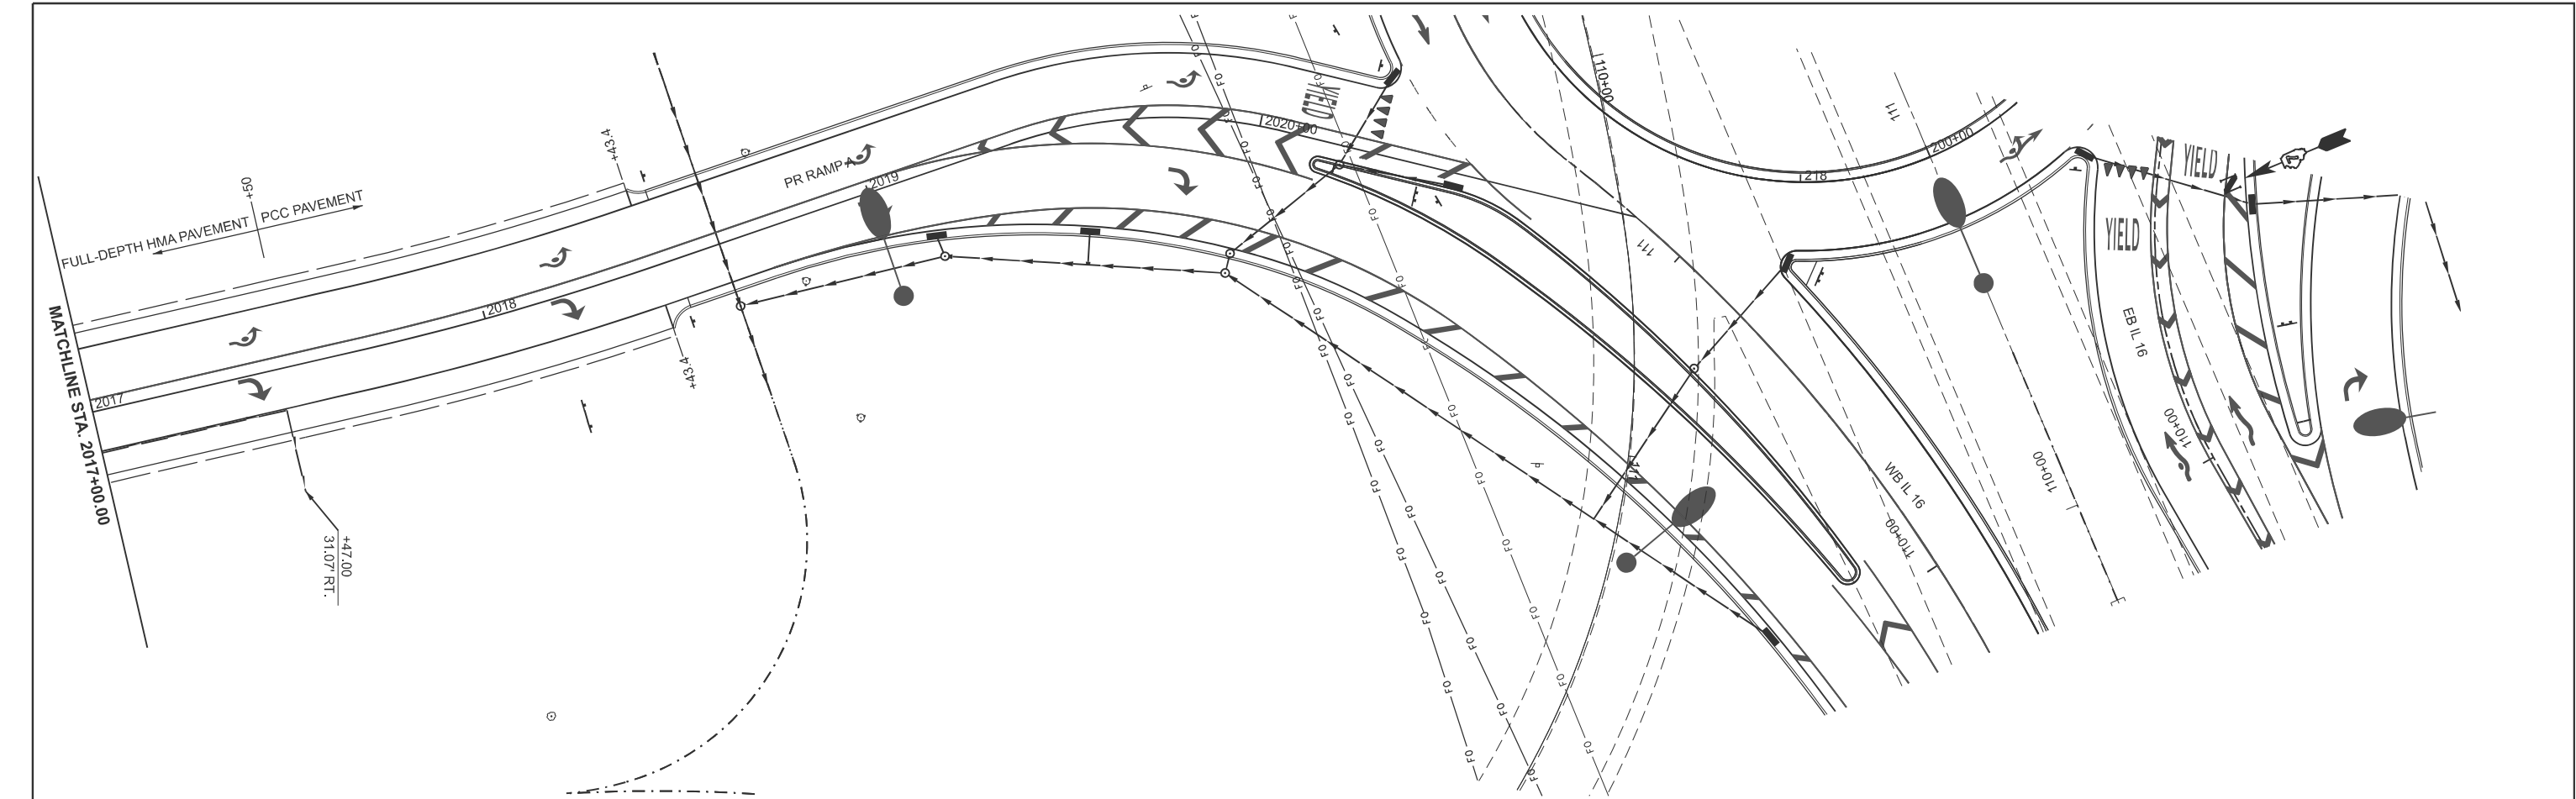

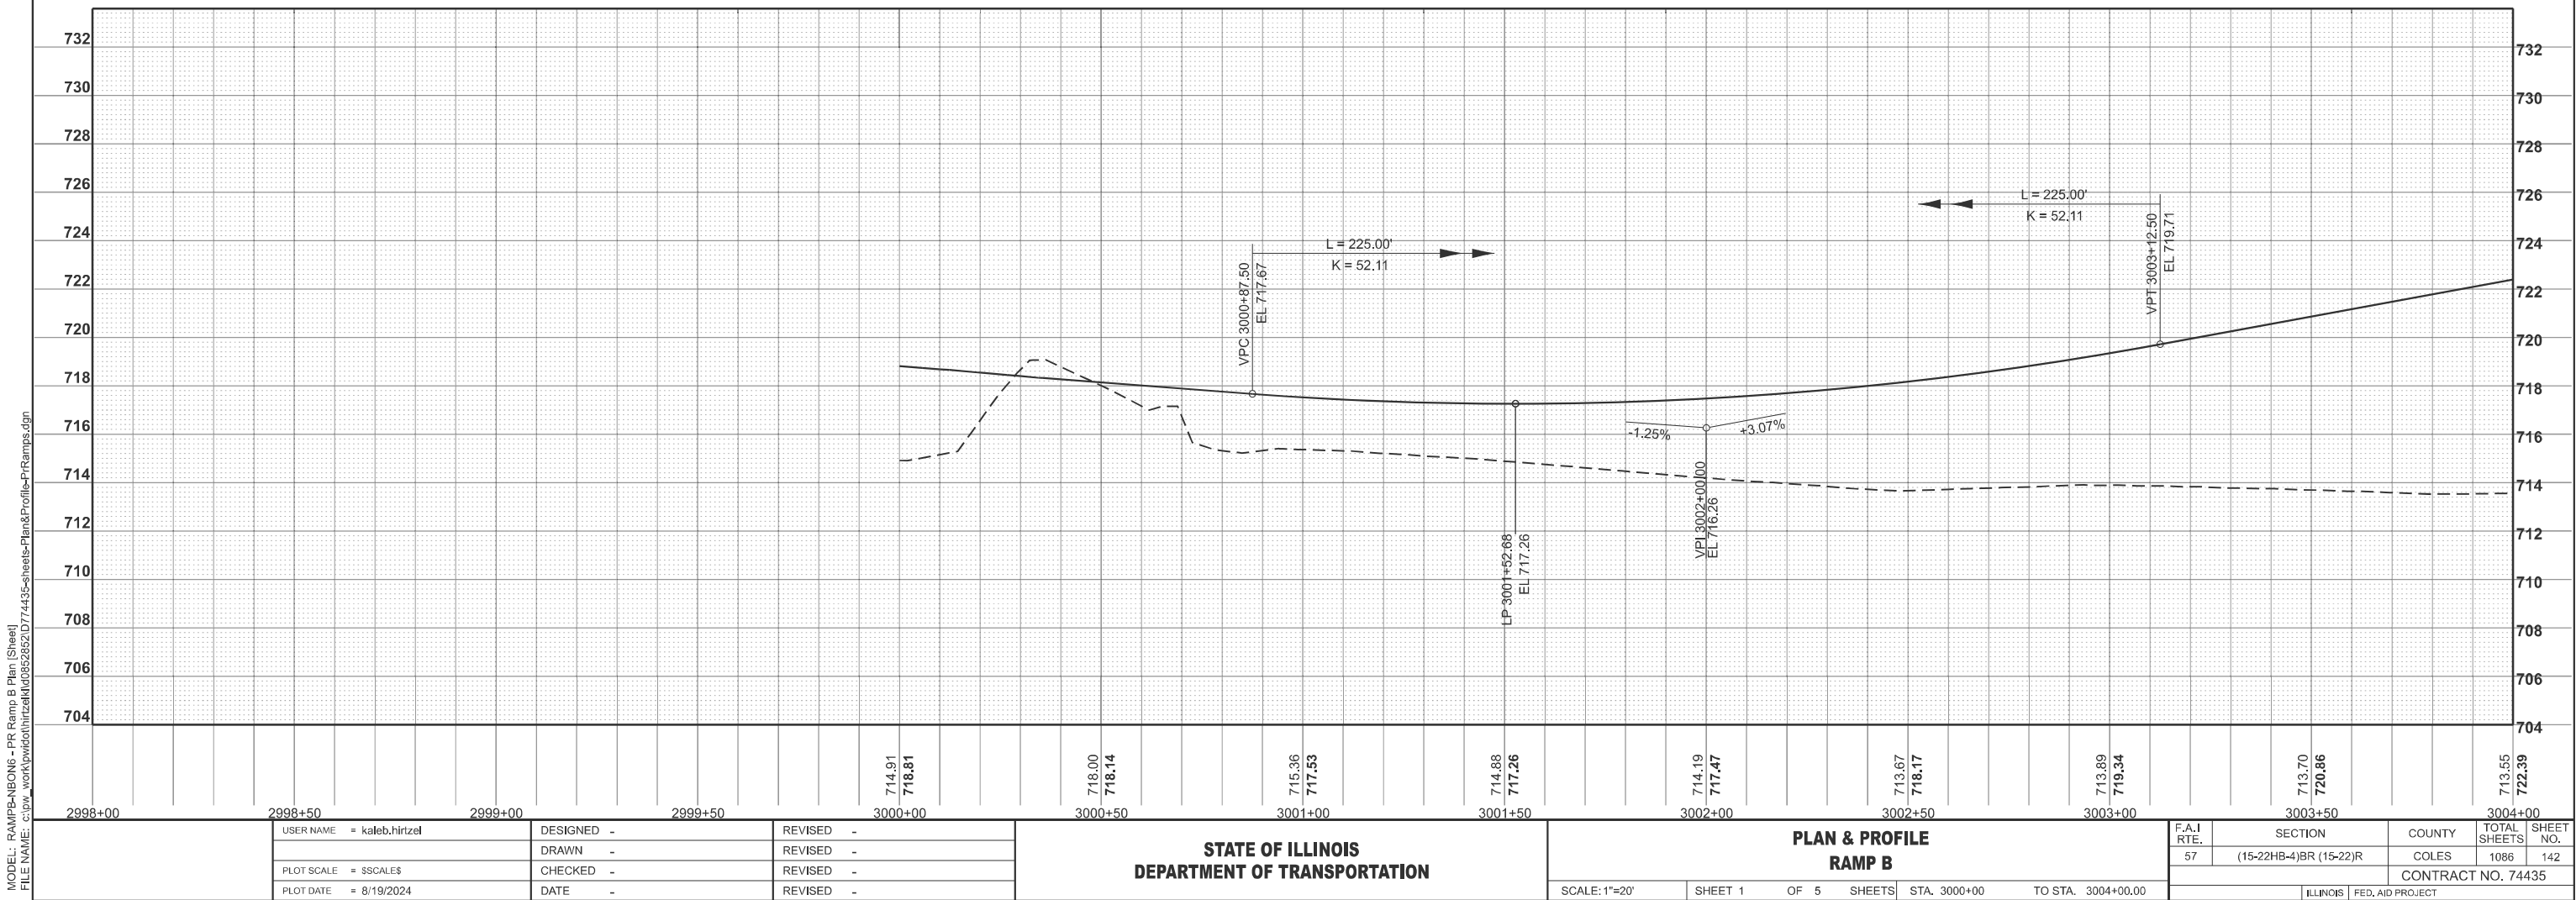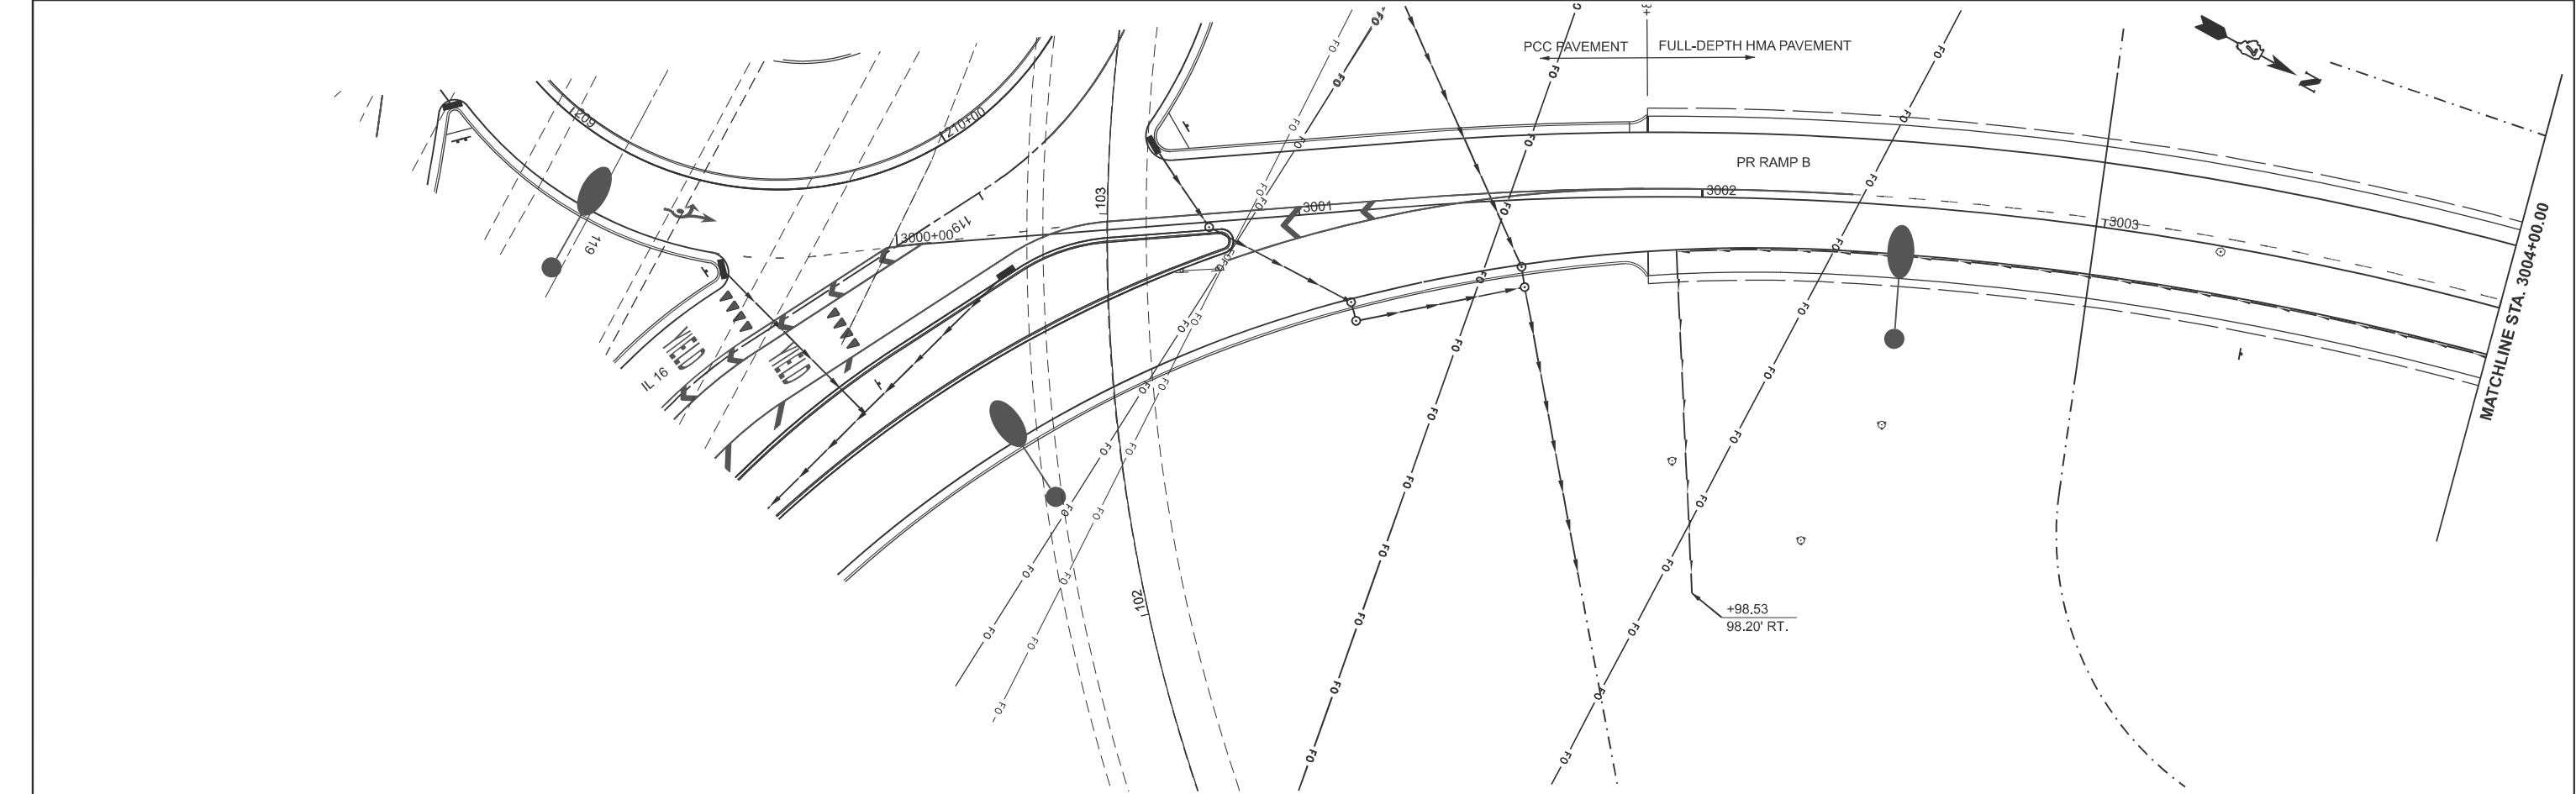

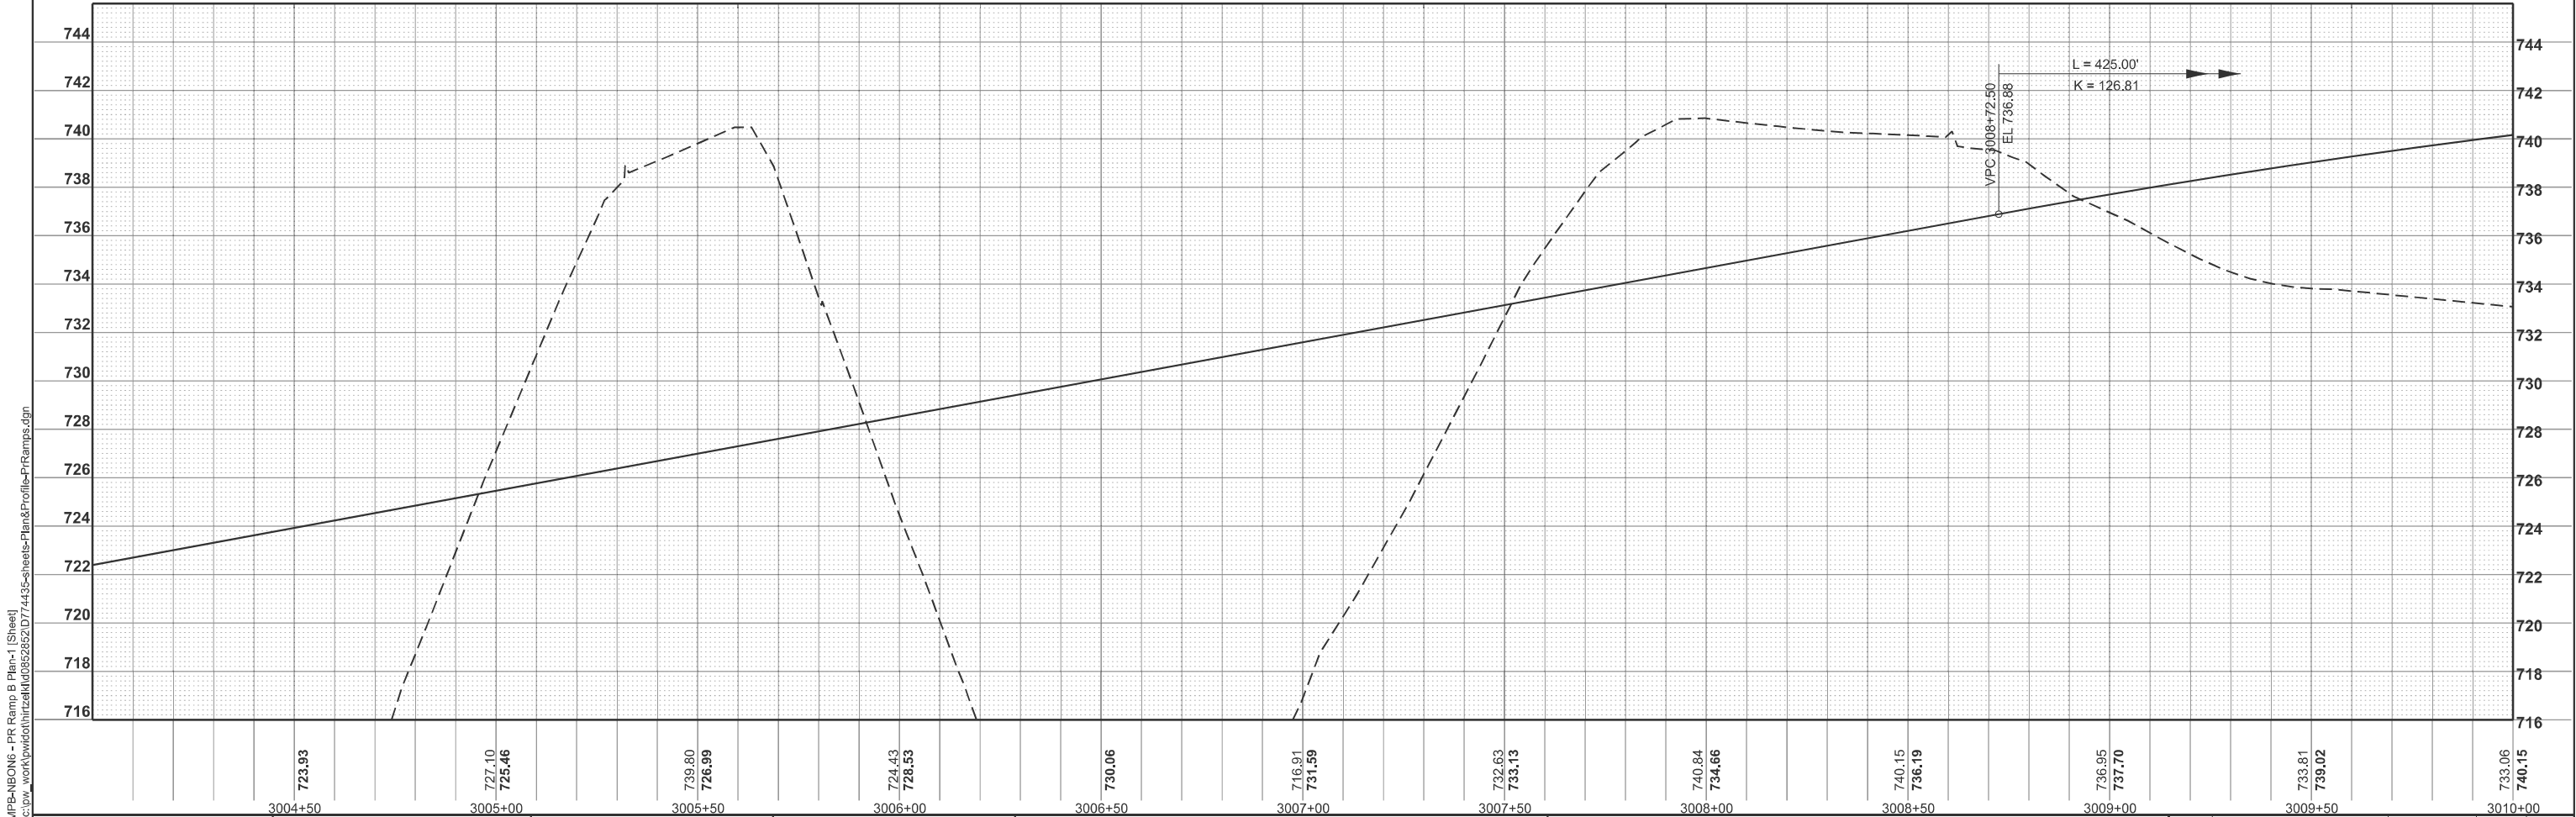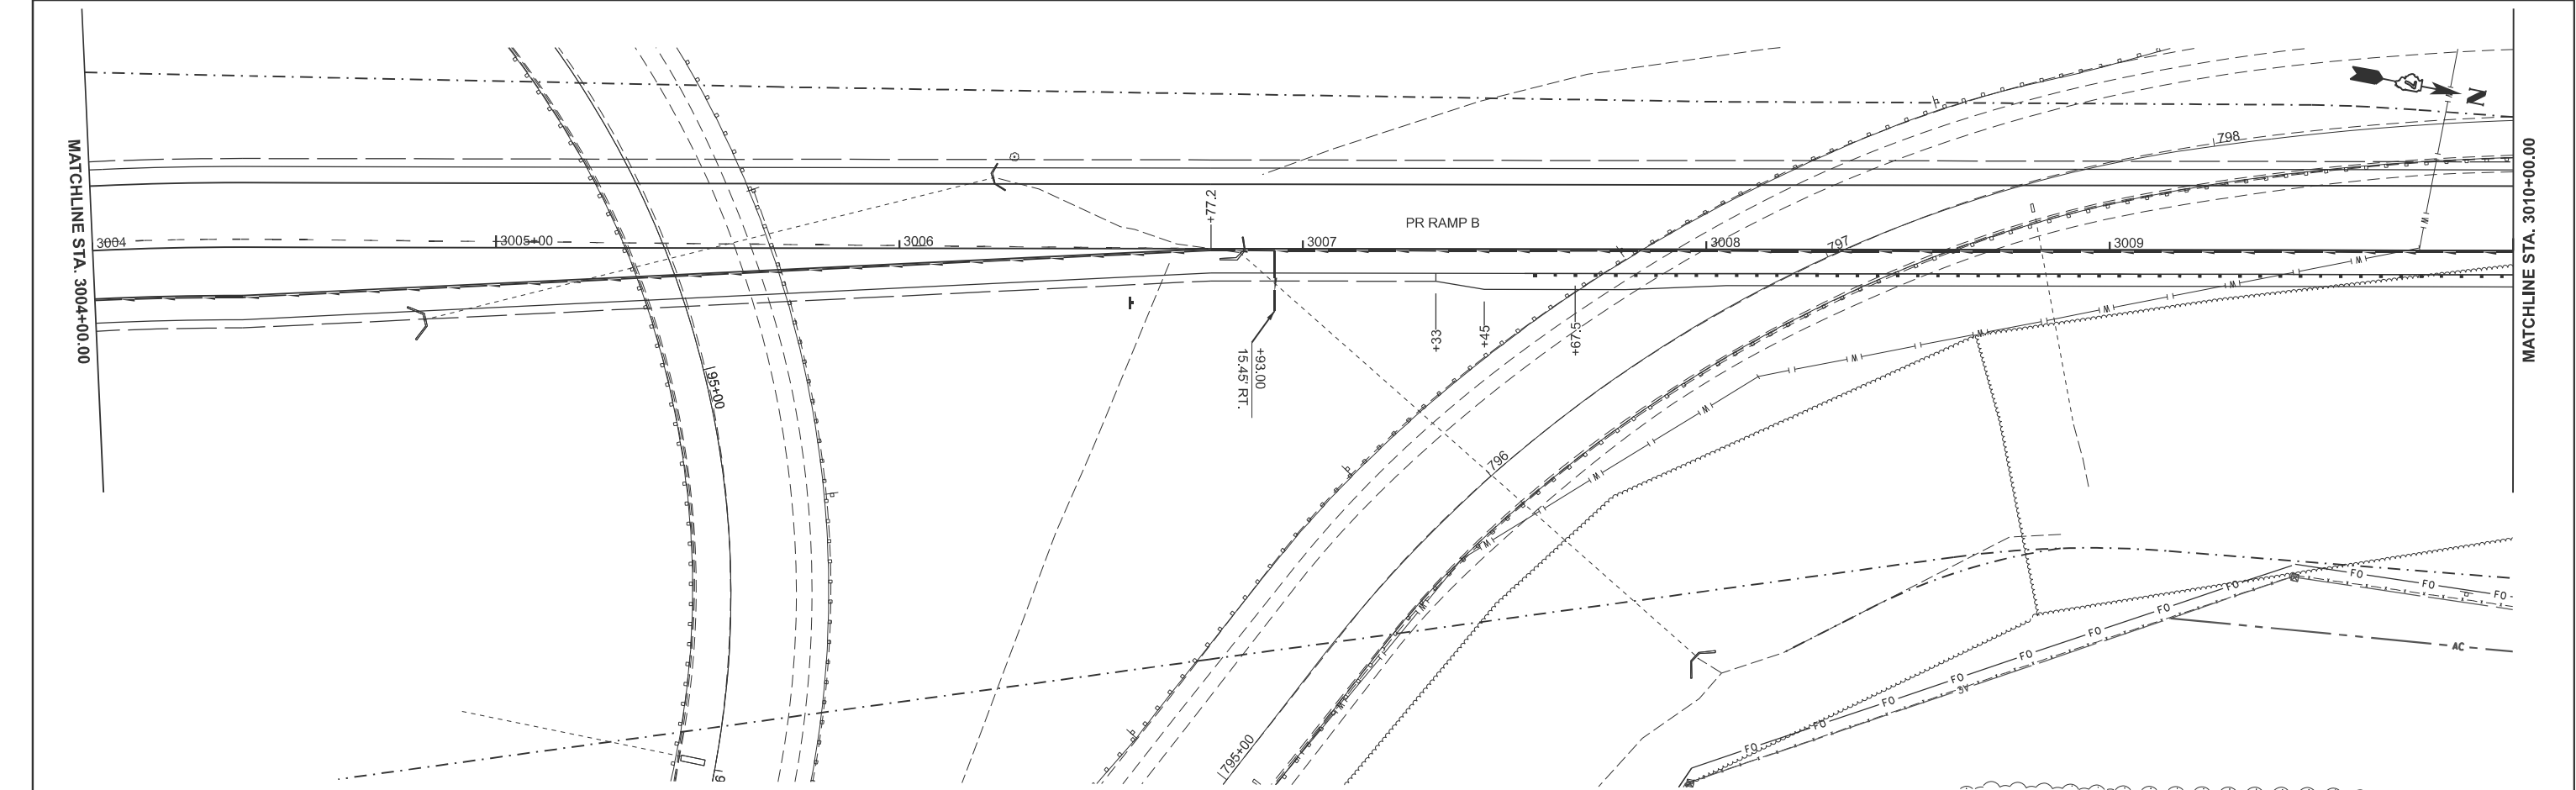



MODEL: RAMPB-NB06 - PR Ramp B Plan-1 [Sheet]
FILE NAME: c:\p\work\hrt\hrtzel\062852\074435-sheets-Plans-Profile-PR Ramps.dgn

USER NAME	= kaleb.hirtzel	DESIGNED	-	REVISED	-
DRAWN	-	REVIS	-	REVISED	-
PLOT SCALE	= \$SCALE\$	CHECKED	-	REVISED	-
PLOT DATE	= 8/19/2024	DATE	-	REVISED	-


STATE OF ILLINOIS
DEPARTMENT OF TRANSPORTATION

PLAN & PROFILE RAMP B			
SCALE: 1"=20'	SHEET 2	OF 5 SHEETS	STA. 3004+00.00 TO STA. 3010+00.00



F.A.I RTE.	SECTION	COUNTY	TOTAL SHEETS	SHEET NO.
57	(15-22HB-4)BR (15-22)R	COLES	1086	143
CONTRACT NO. 74435				
ILLINOIS FED. AID PROJECT				

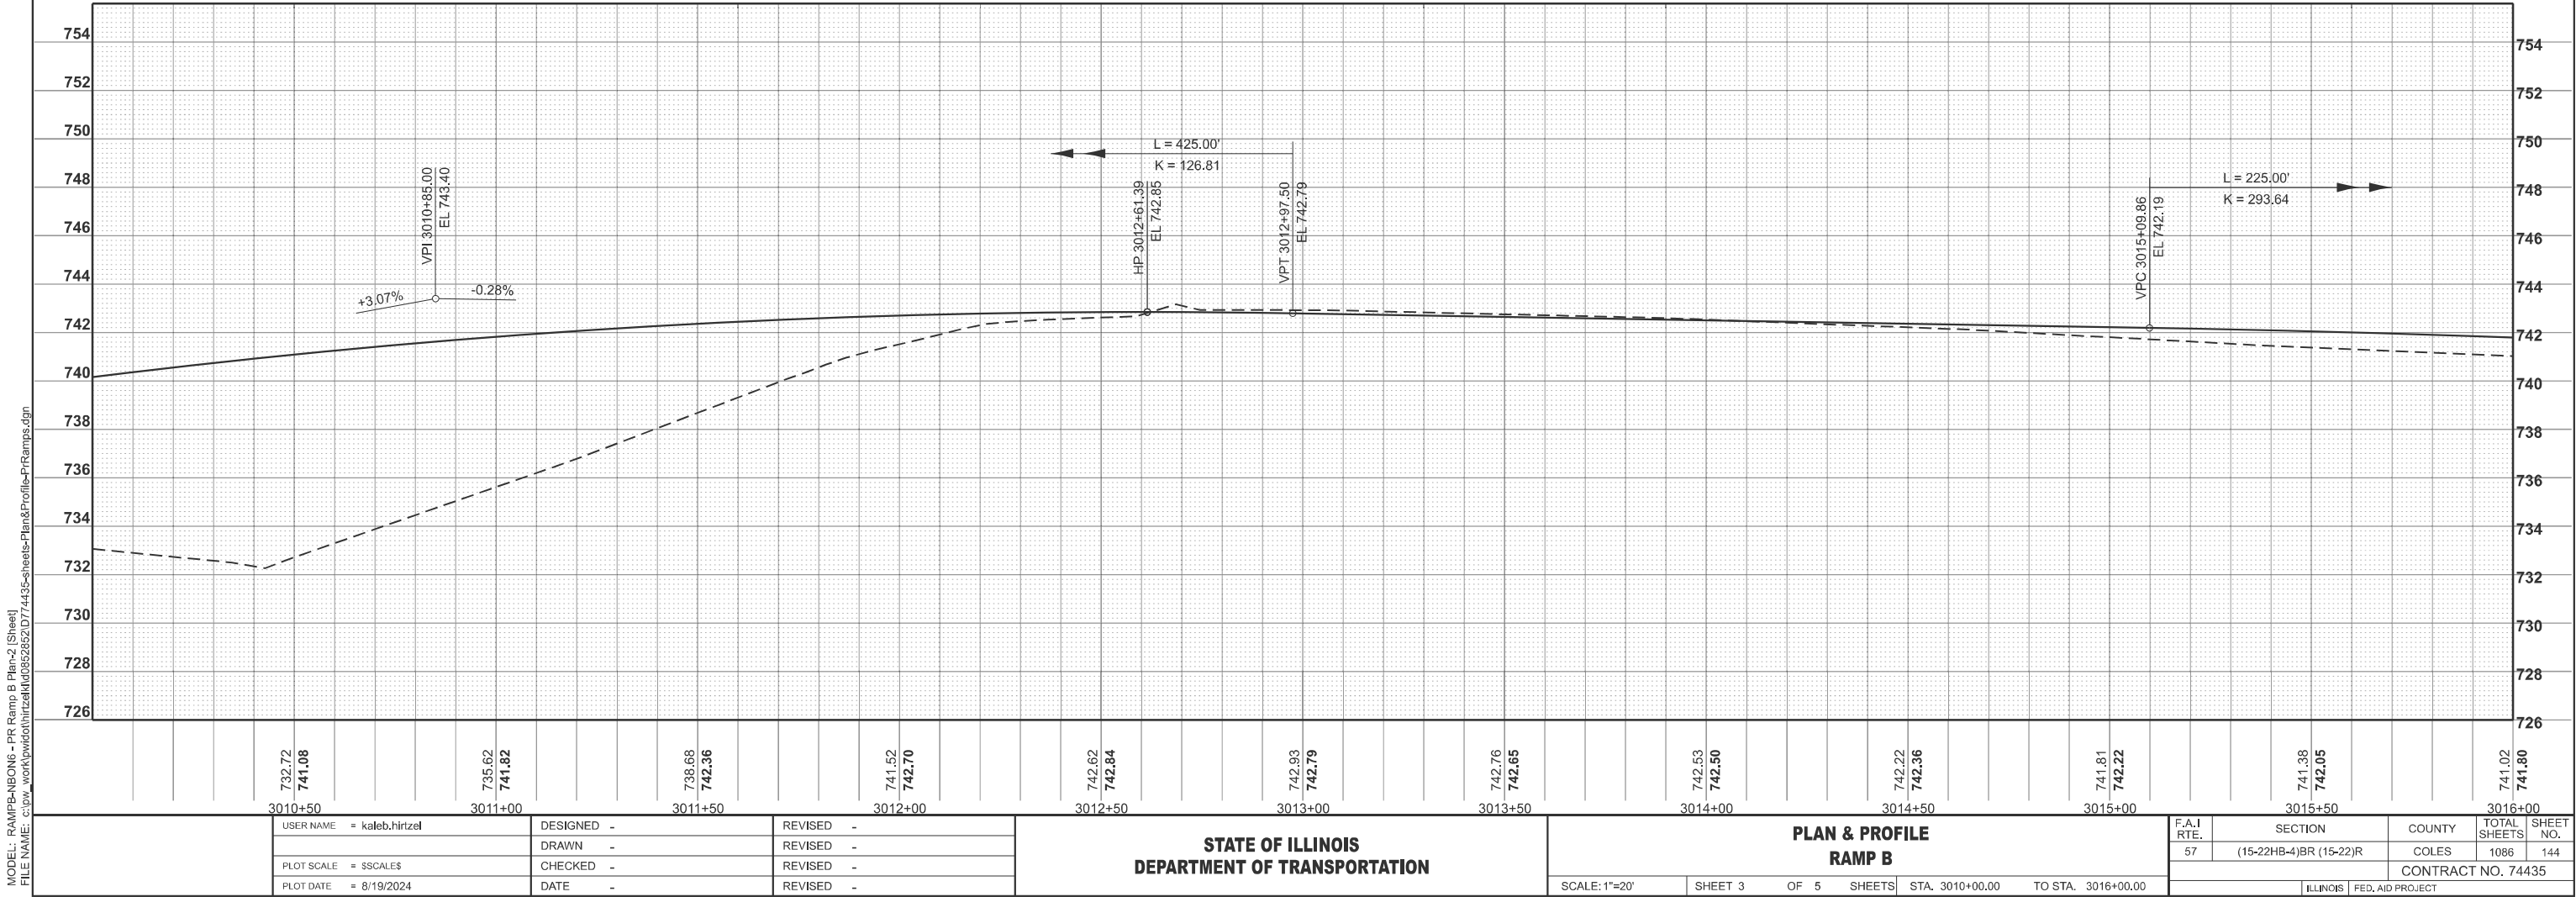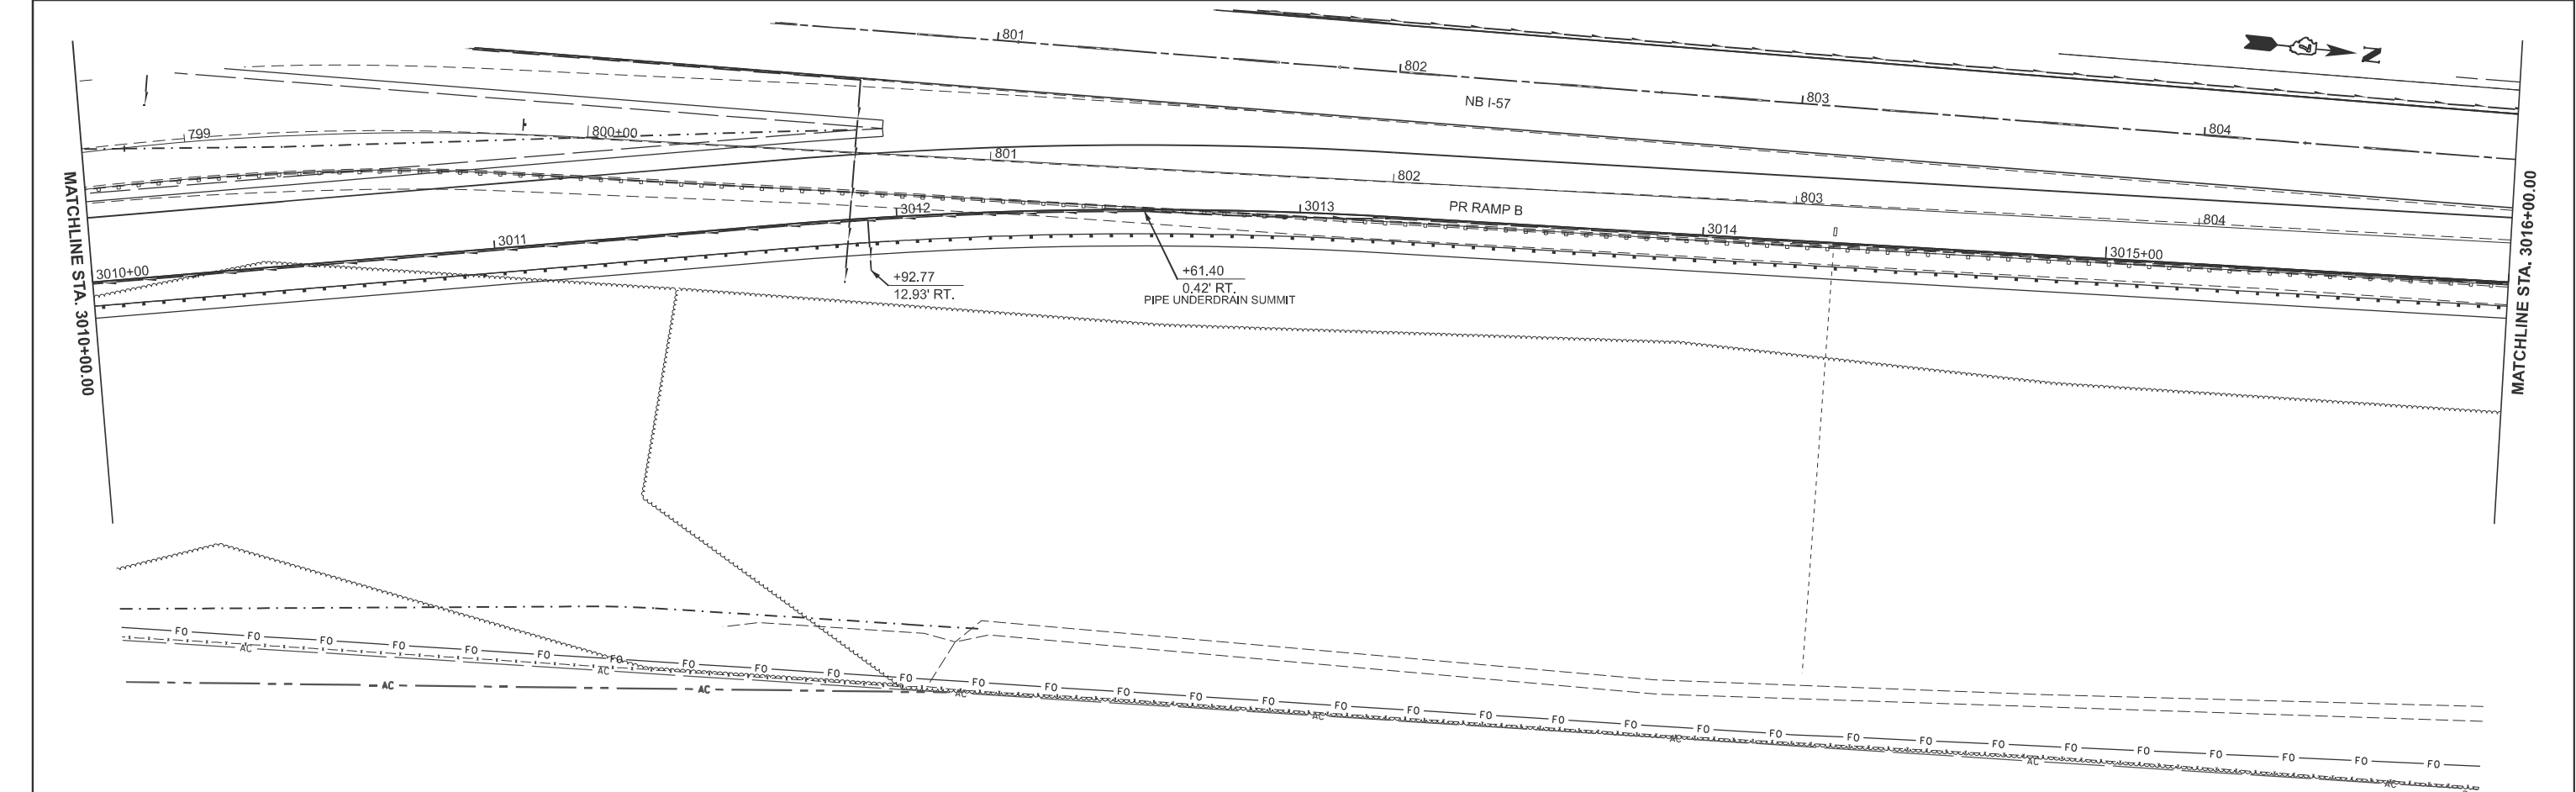




MODEL: RAMPB-NB06 - PR Ramp B Plan-3 [Sheet]
FILE NAME: c:\p\work\hirltzel\kld852852\D774435-sheets-Plan&Profile-PRamps.dgn


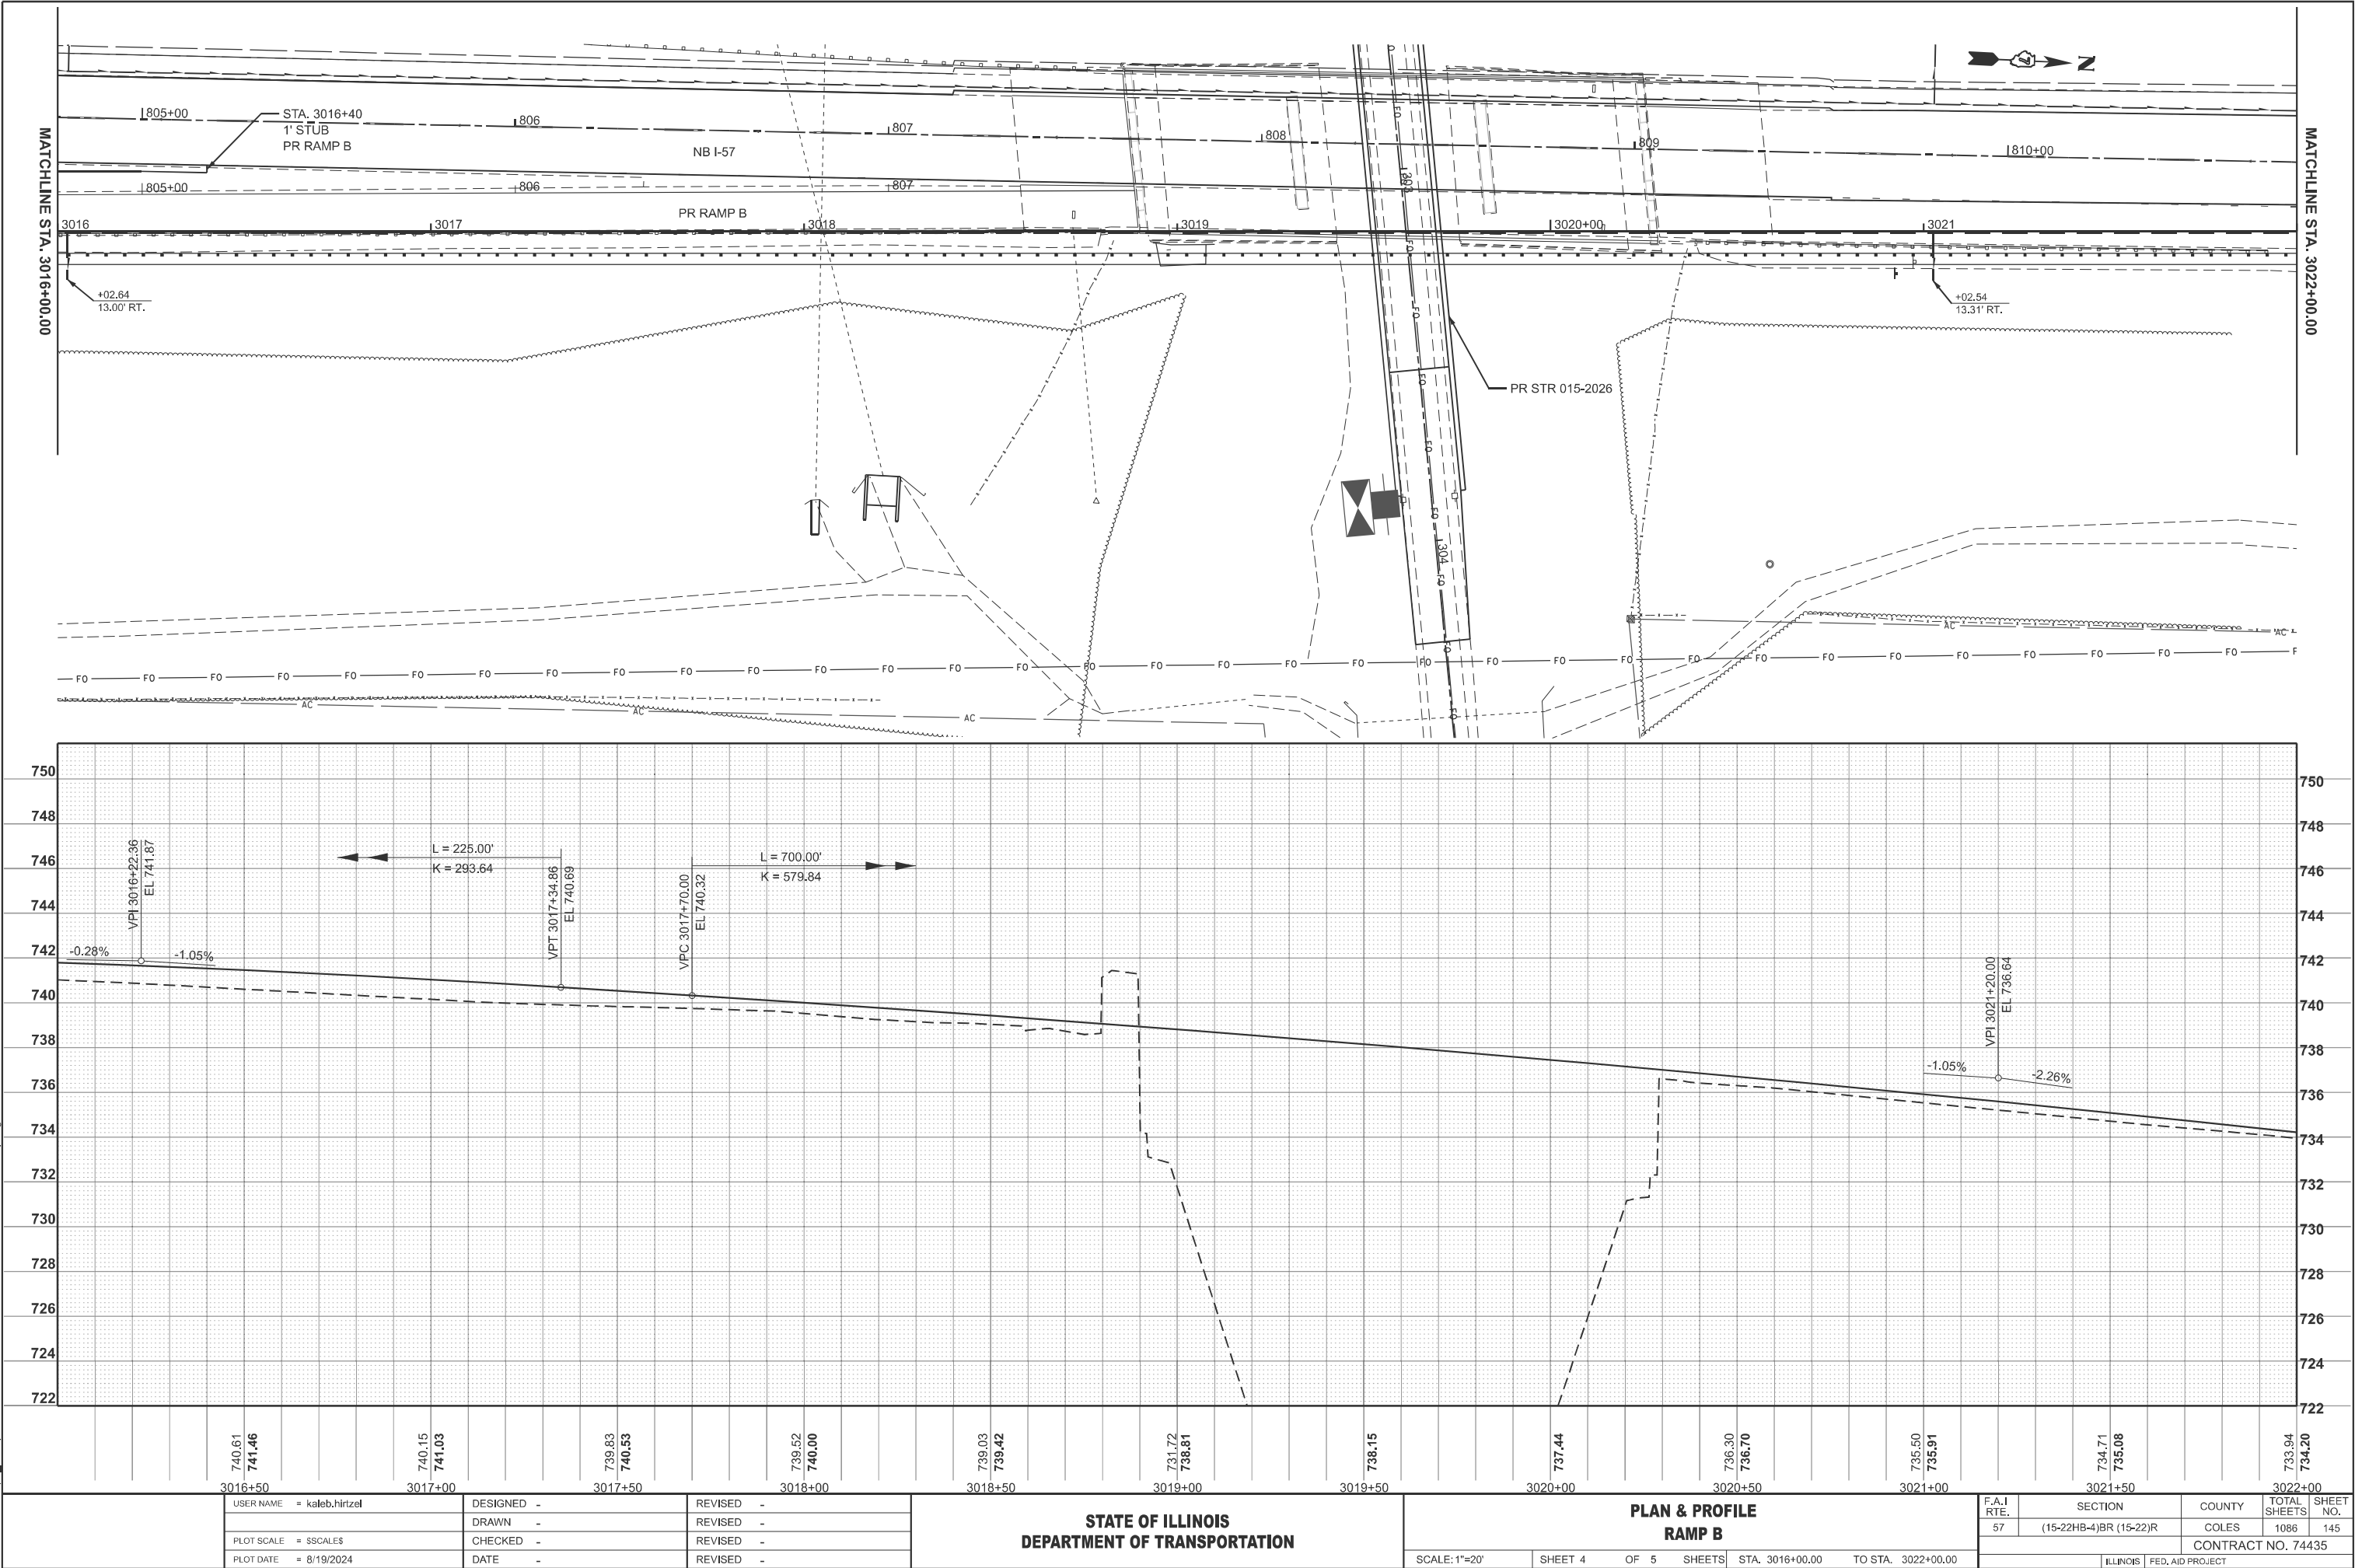




MODEL: RAMP-C-NBOFF - Ramp C Plan [Sheet]
FILE NAME: c:\p\work\hrt\hrtz\k\062852\0774435-sheets-Plan&Profile-PRamps.dgn

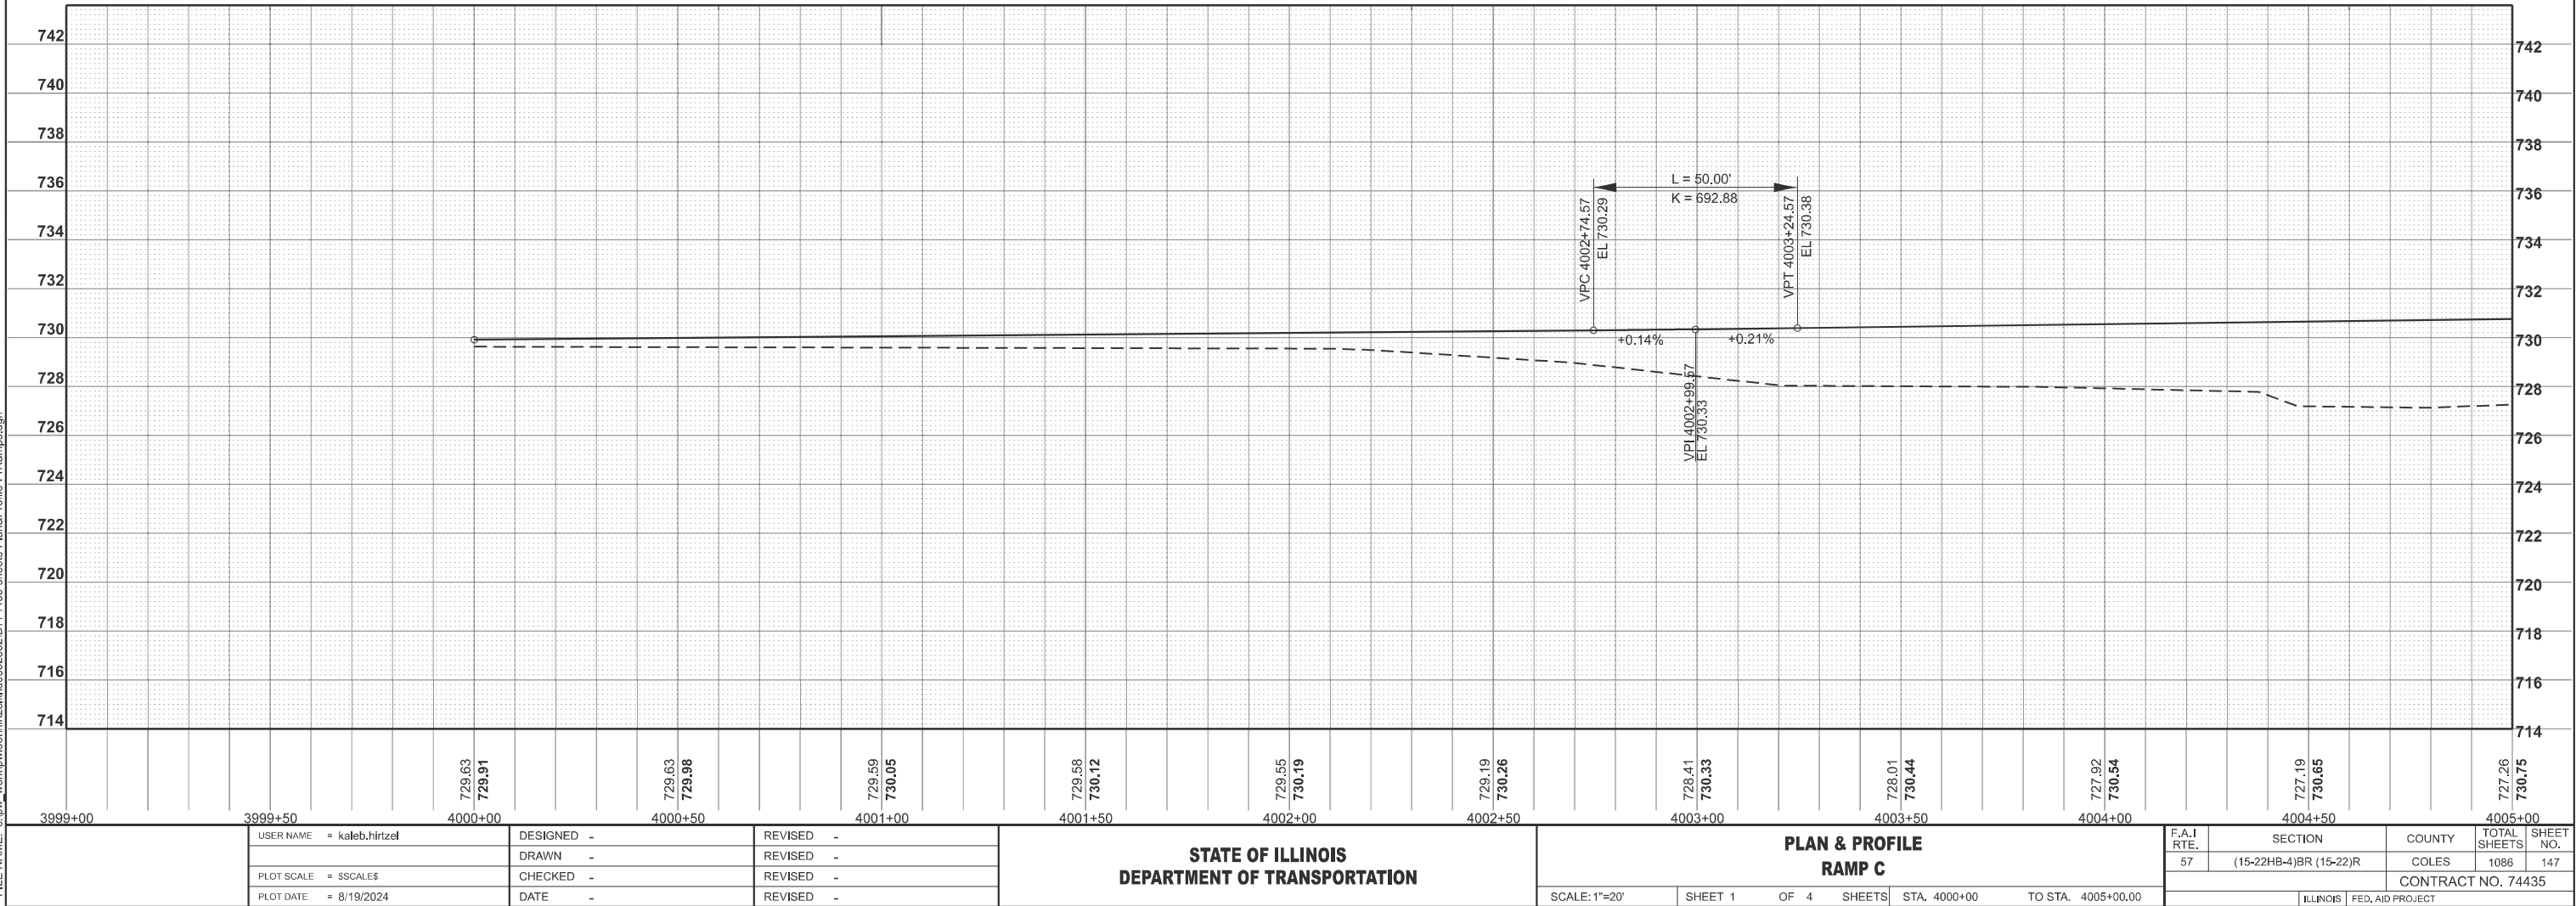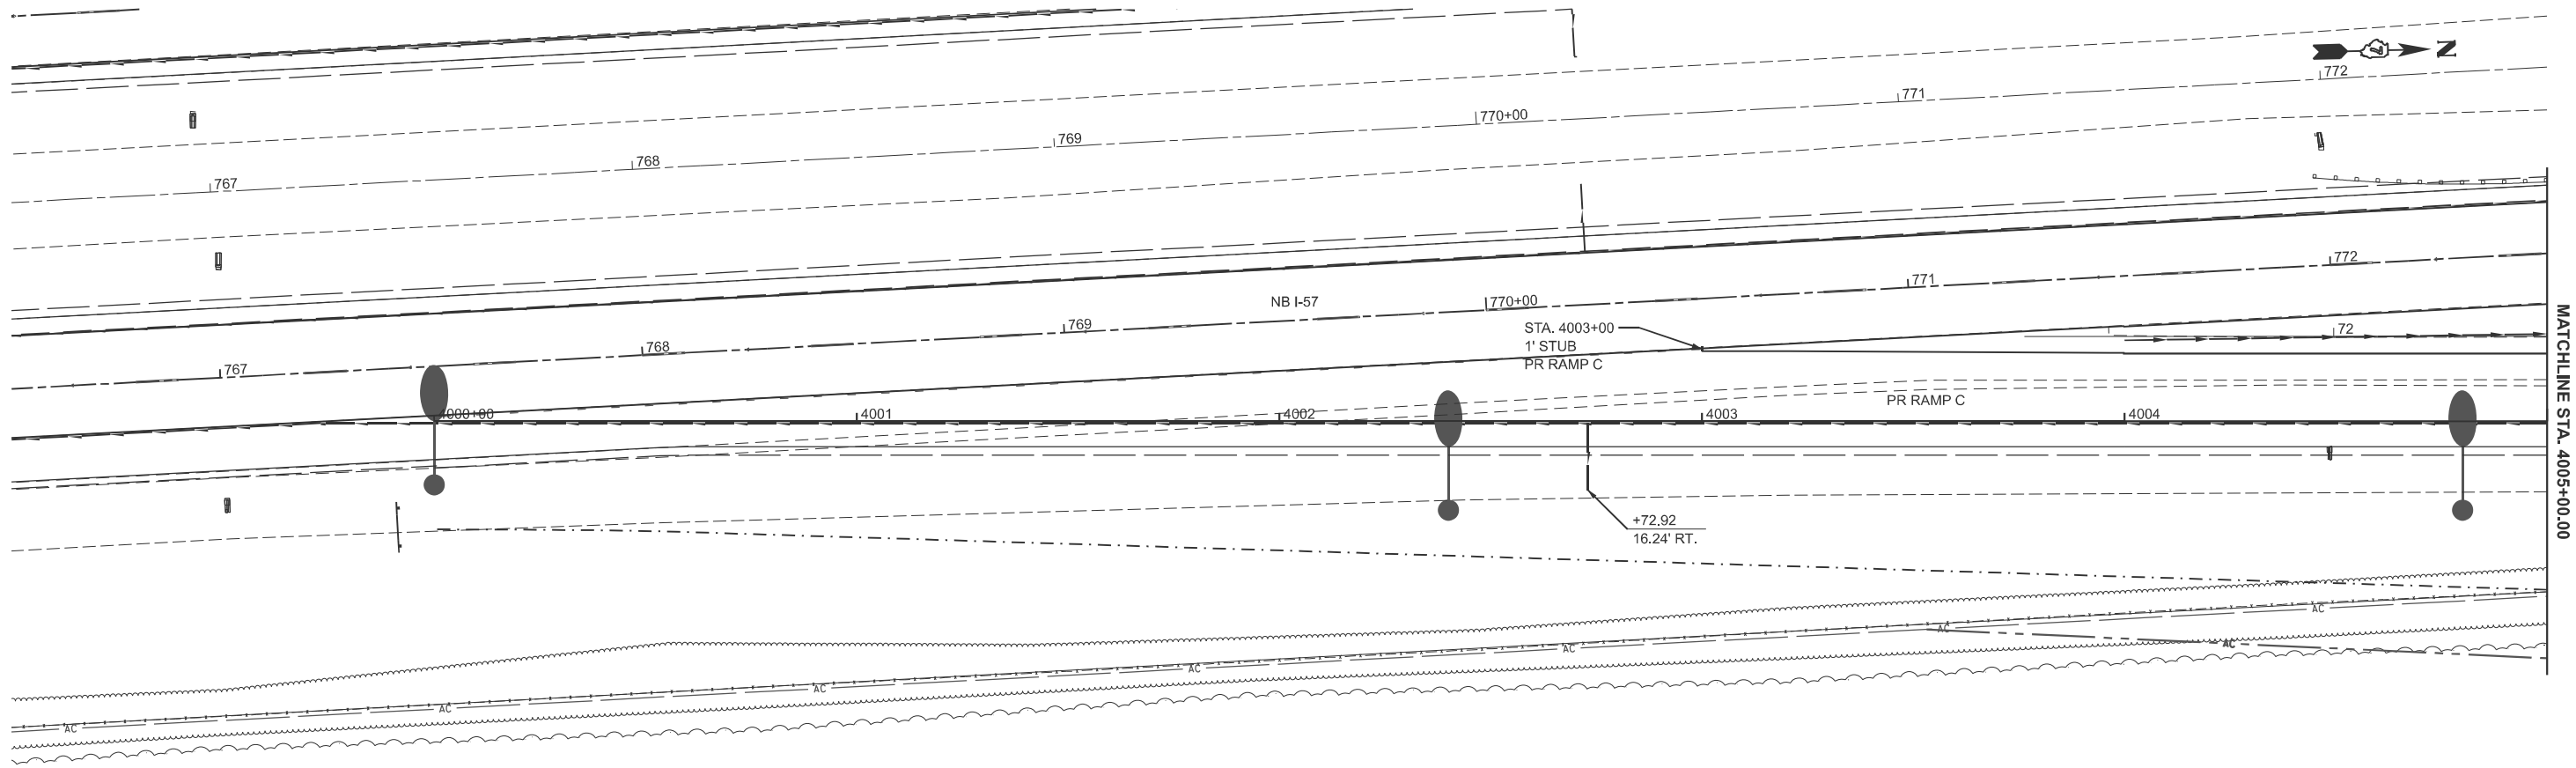


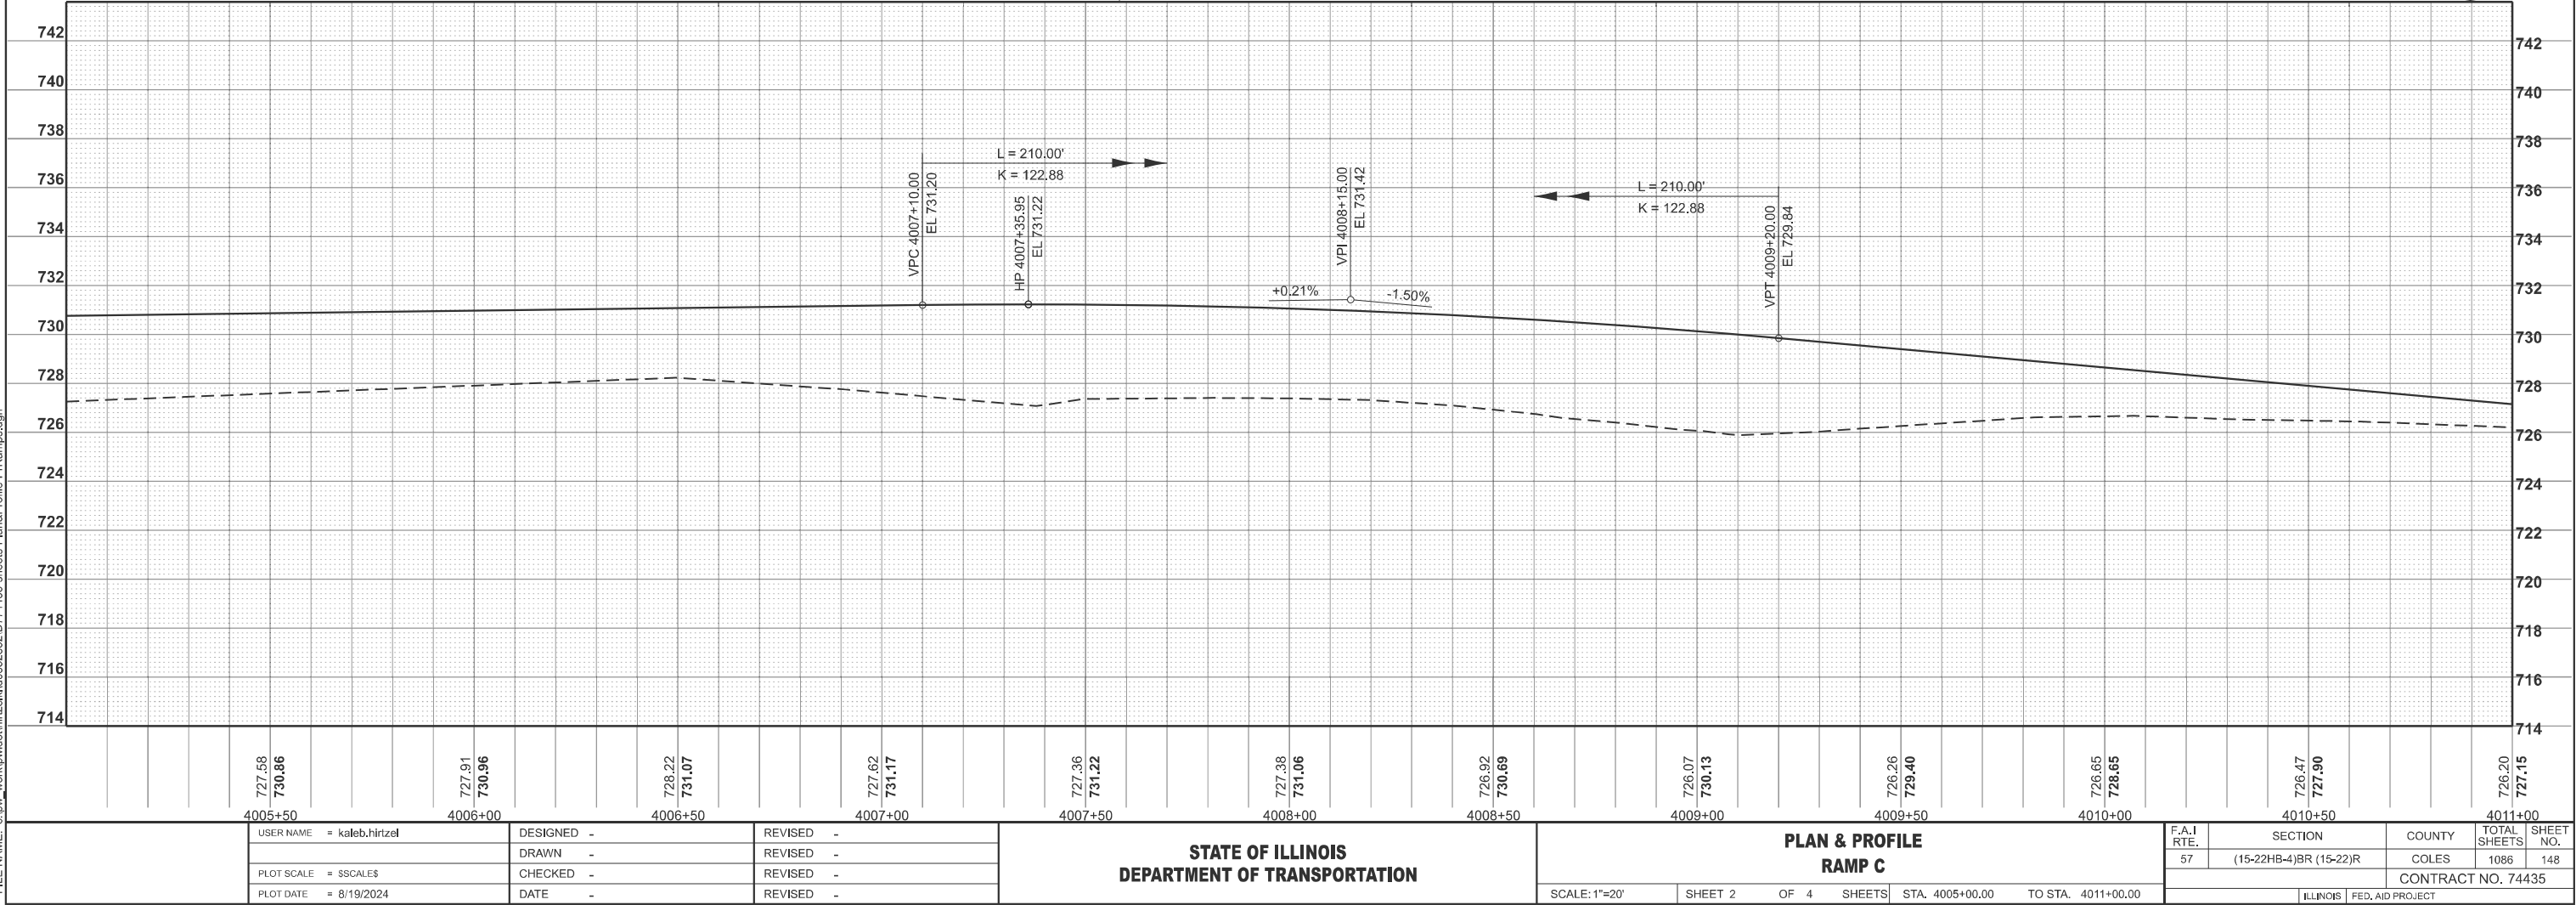


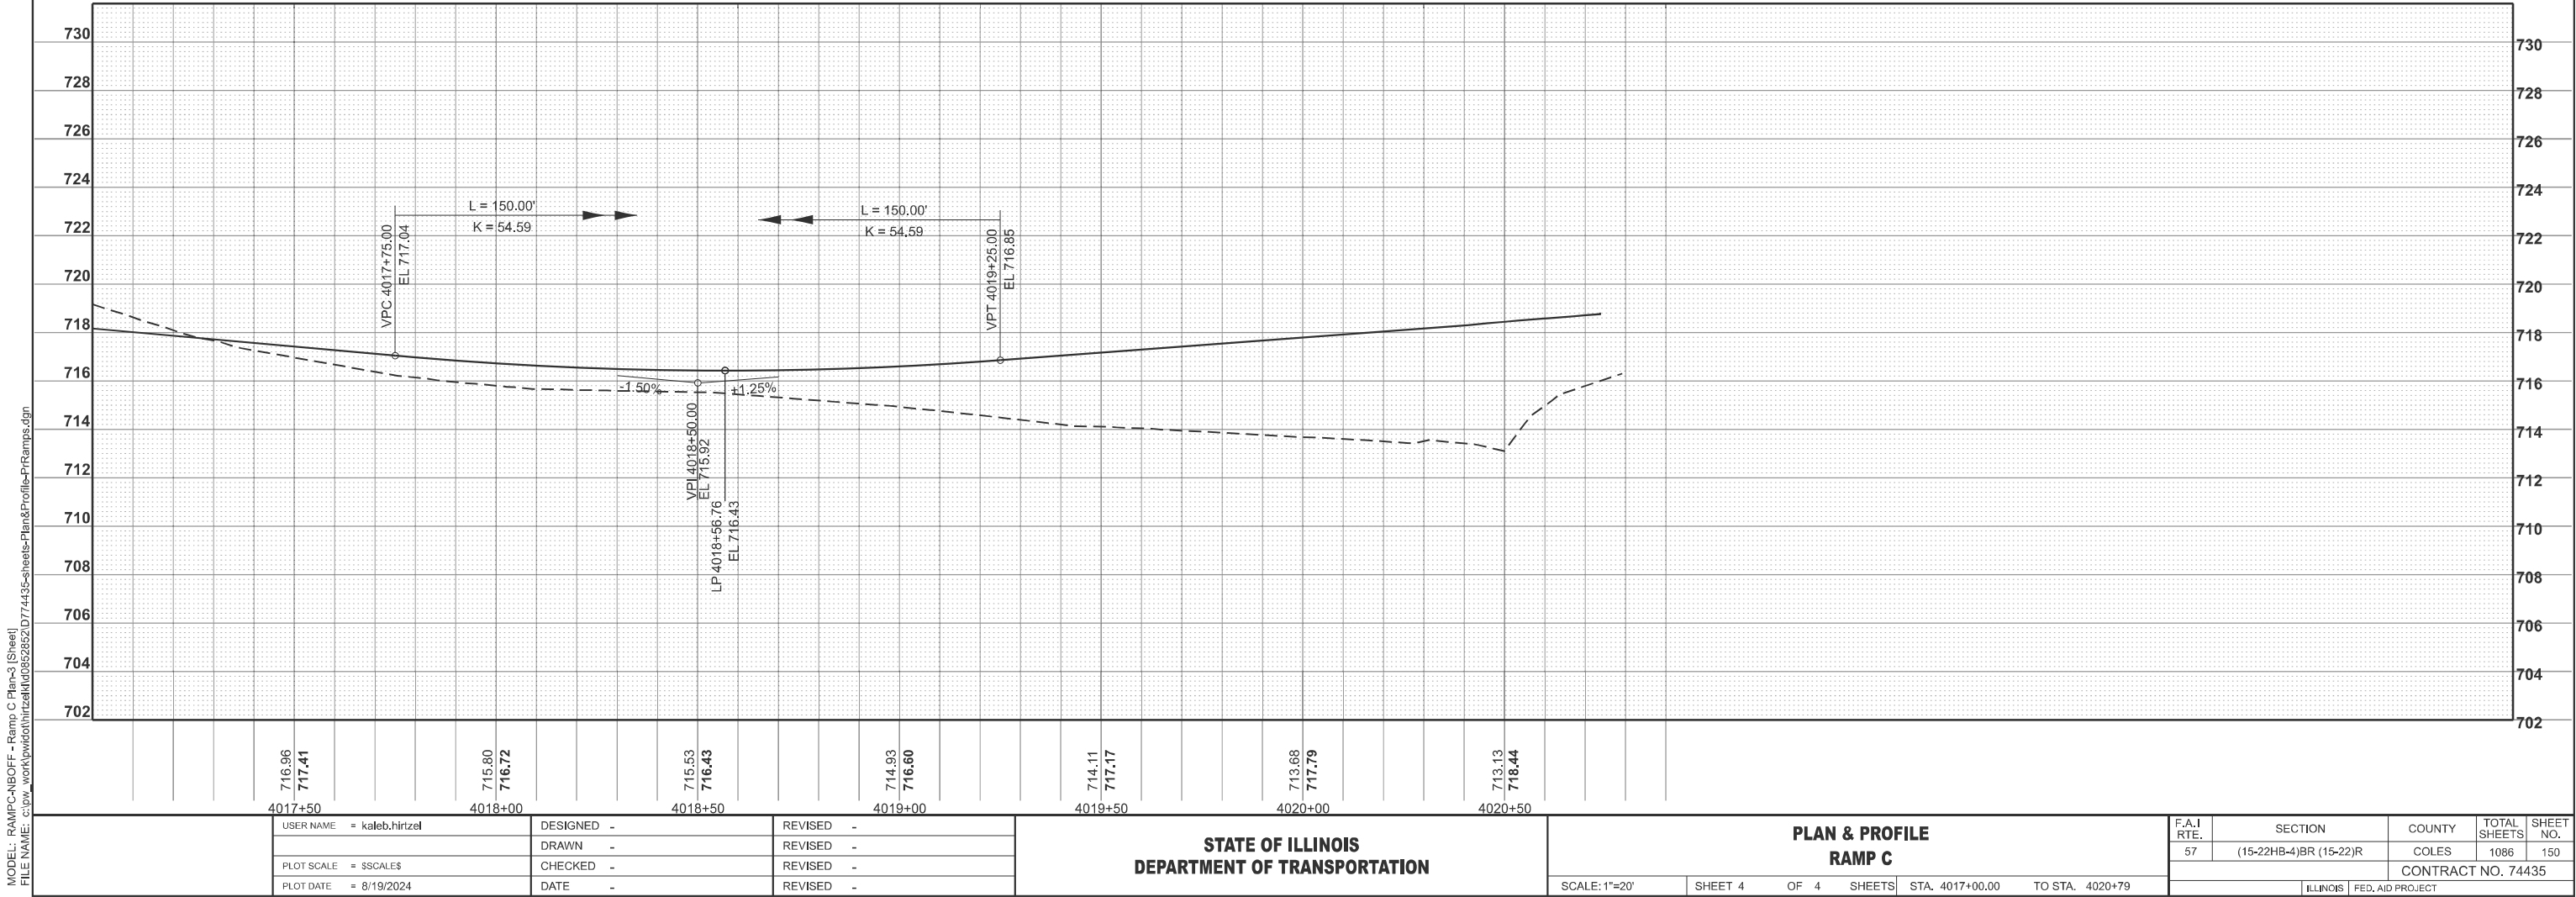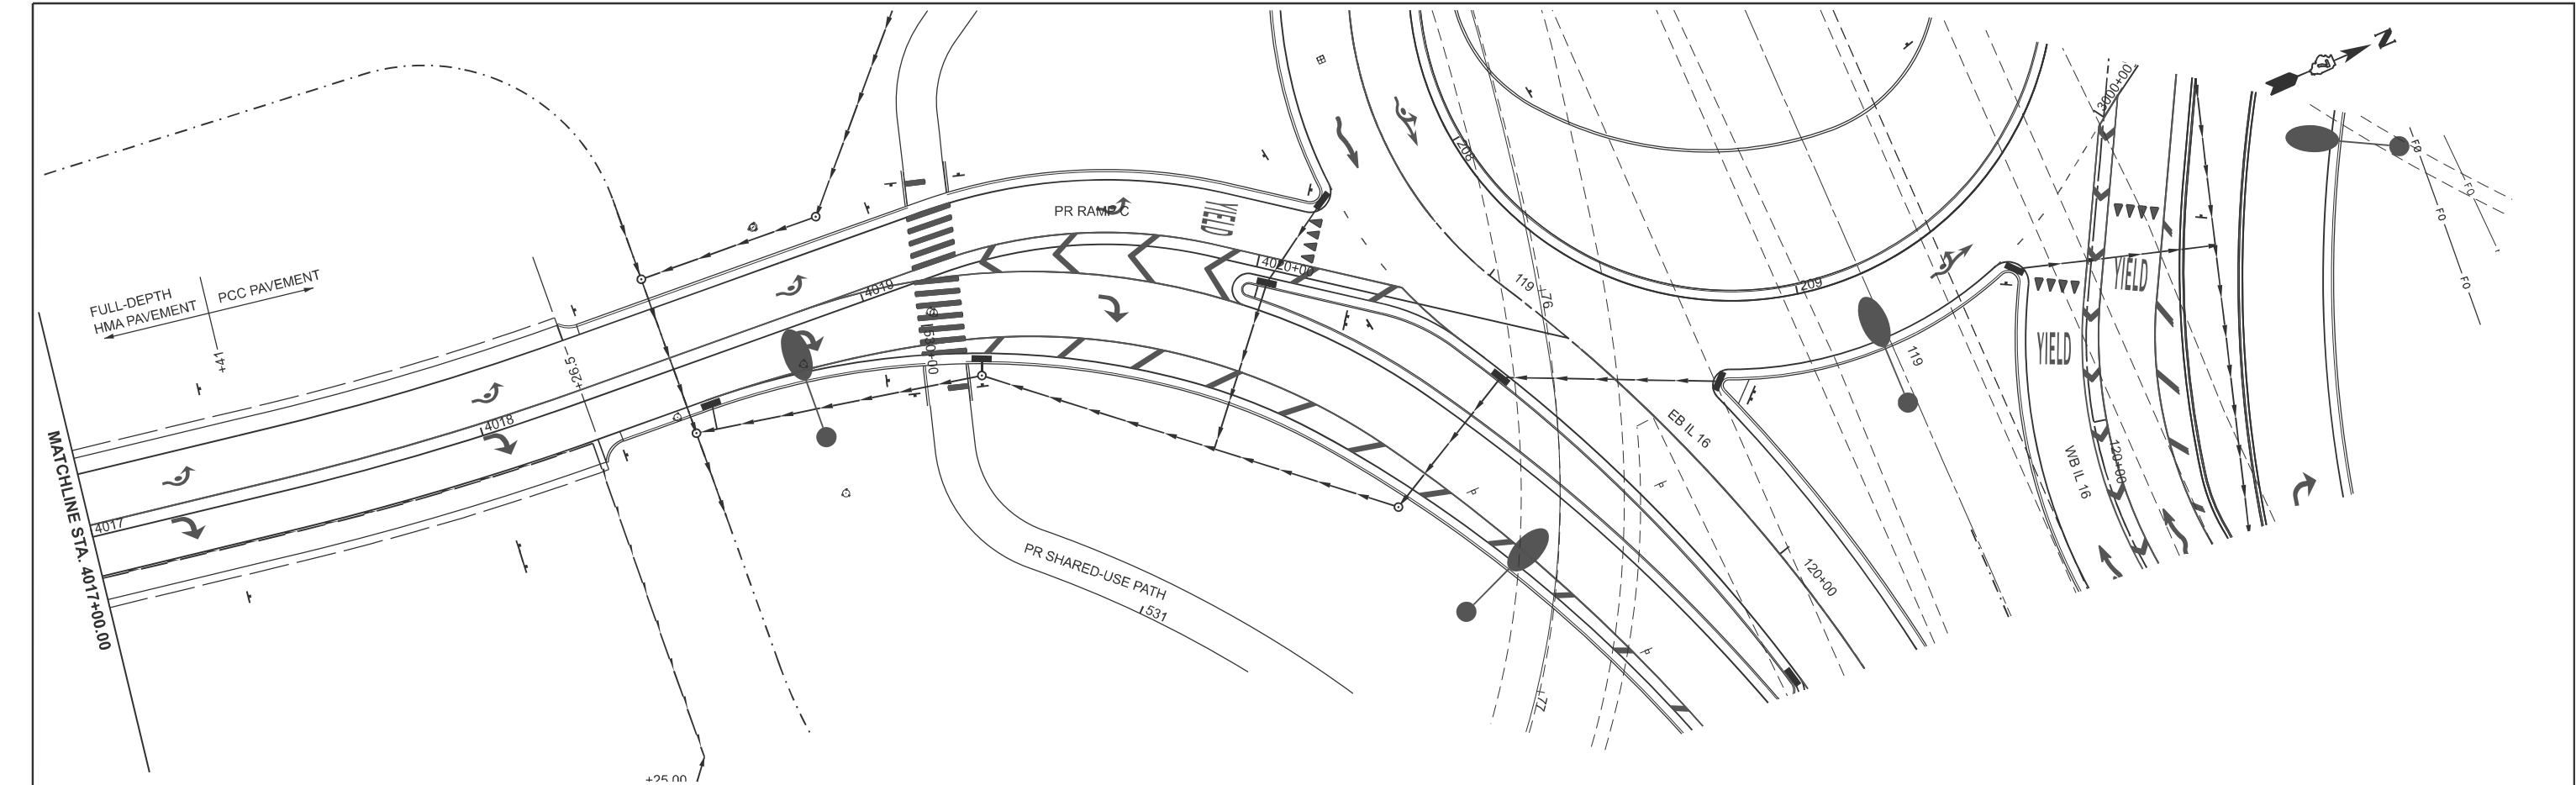

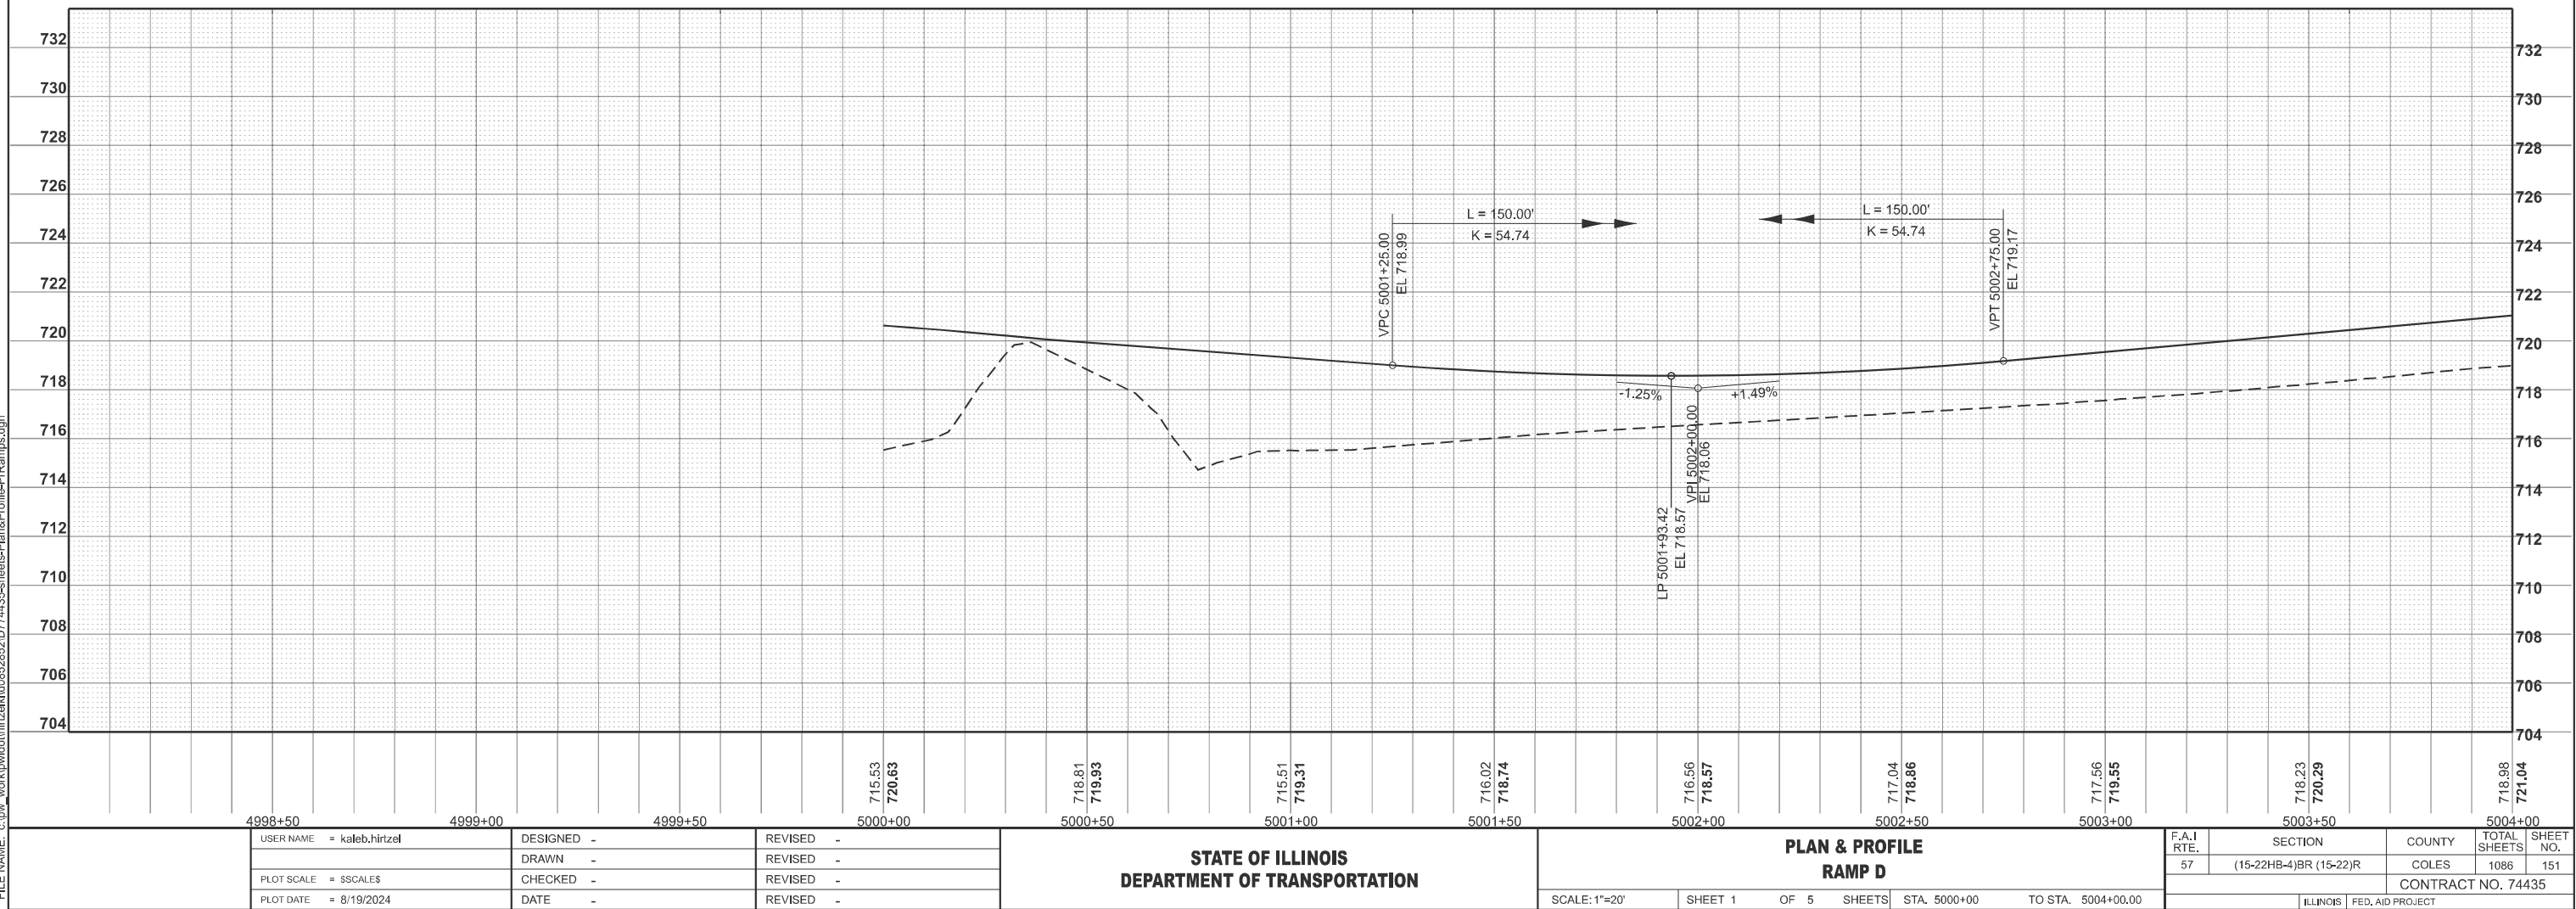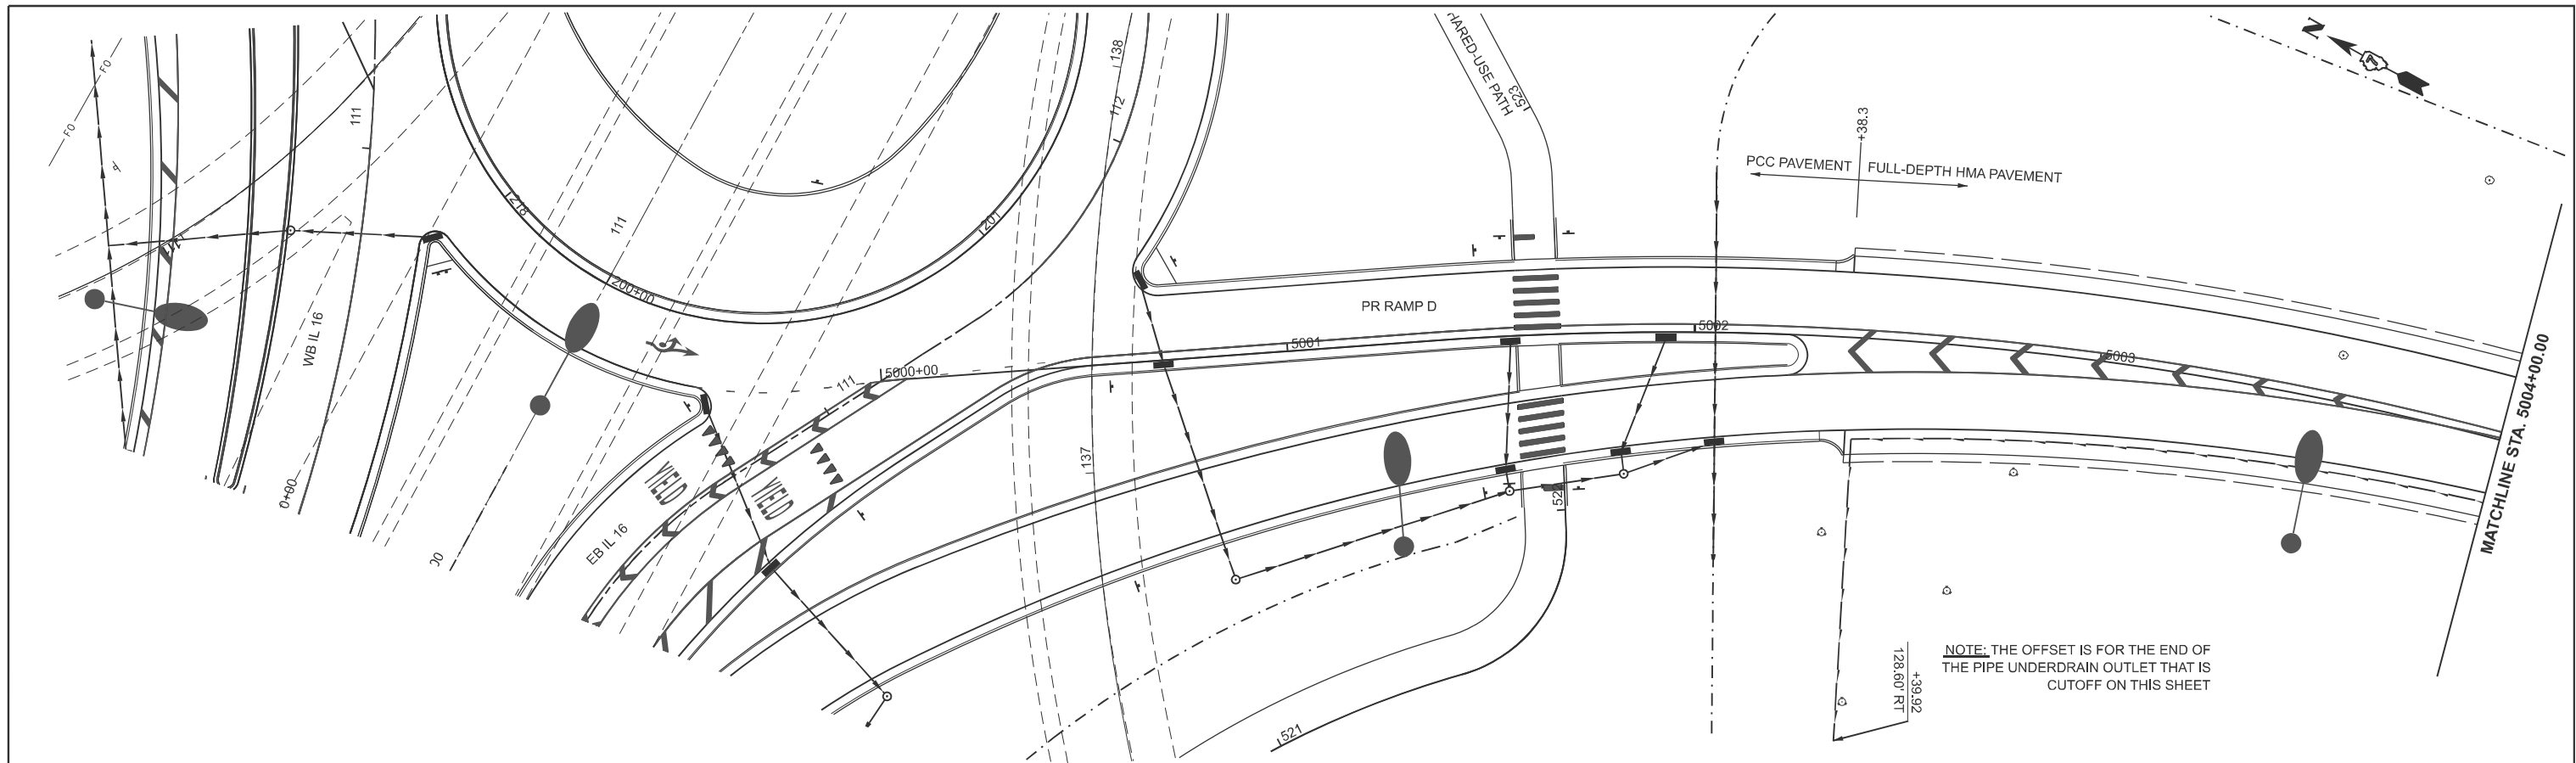

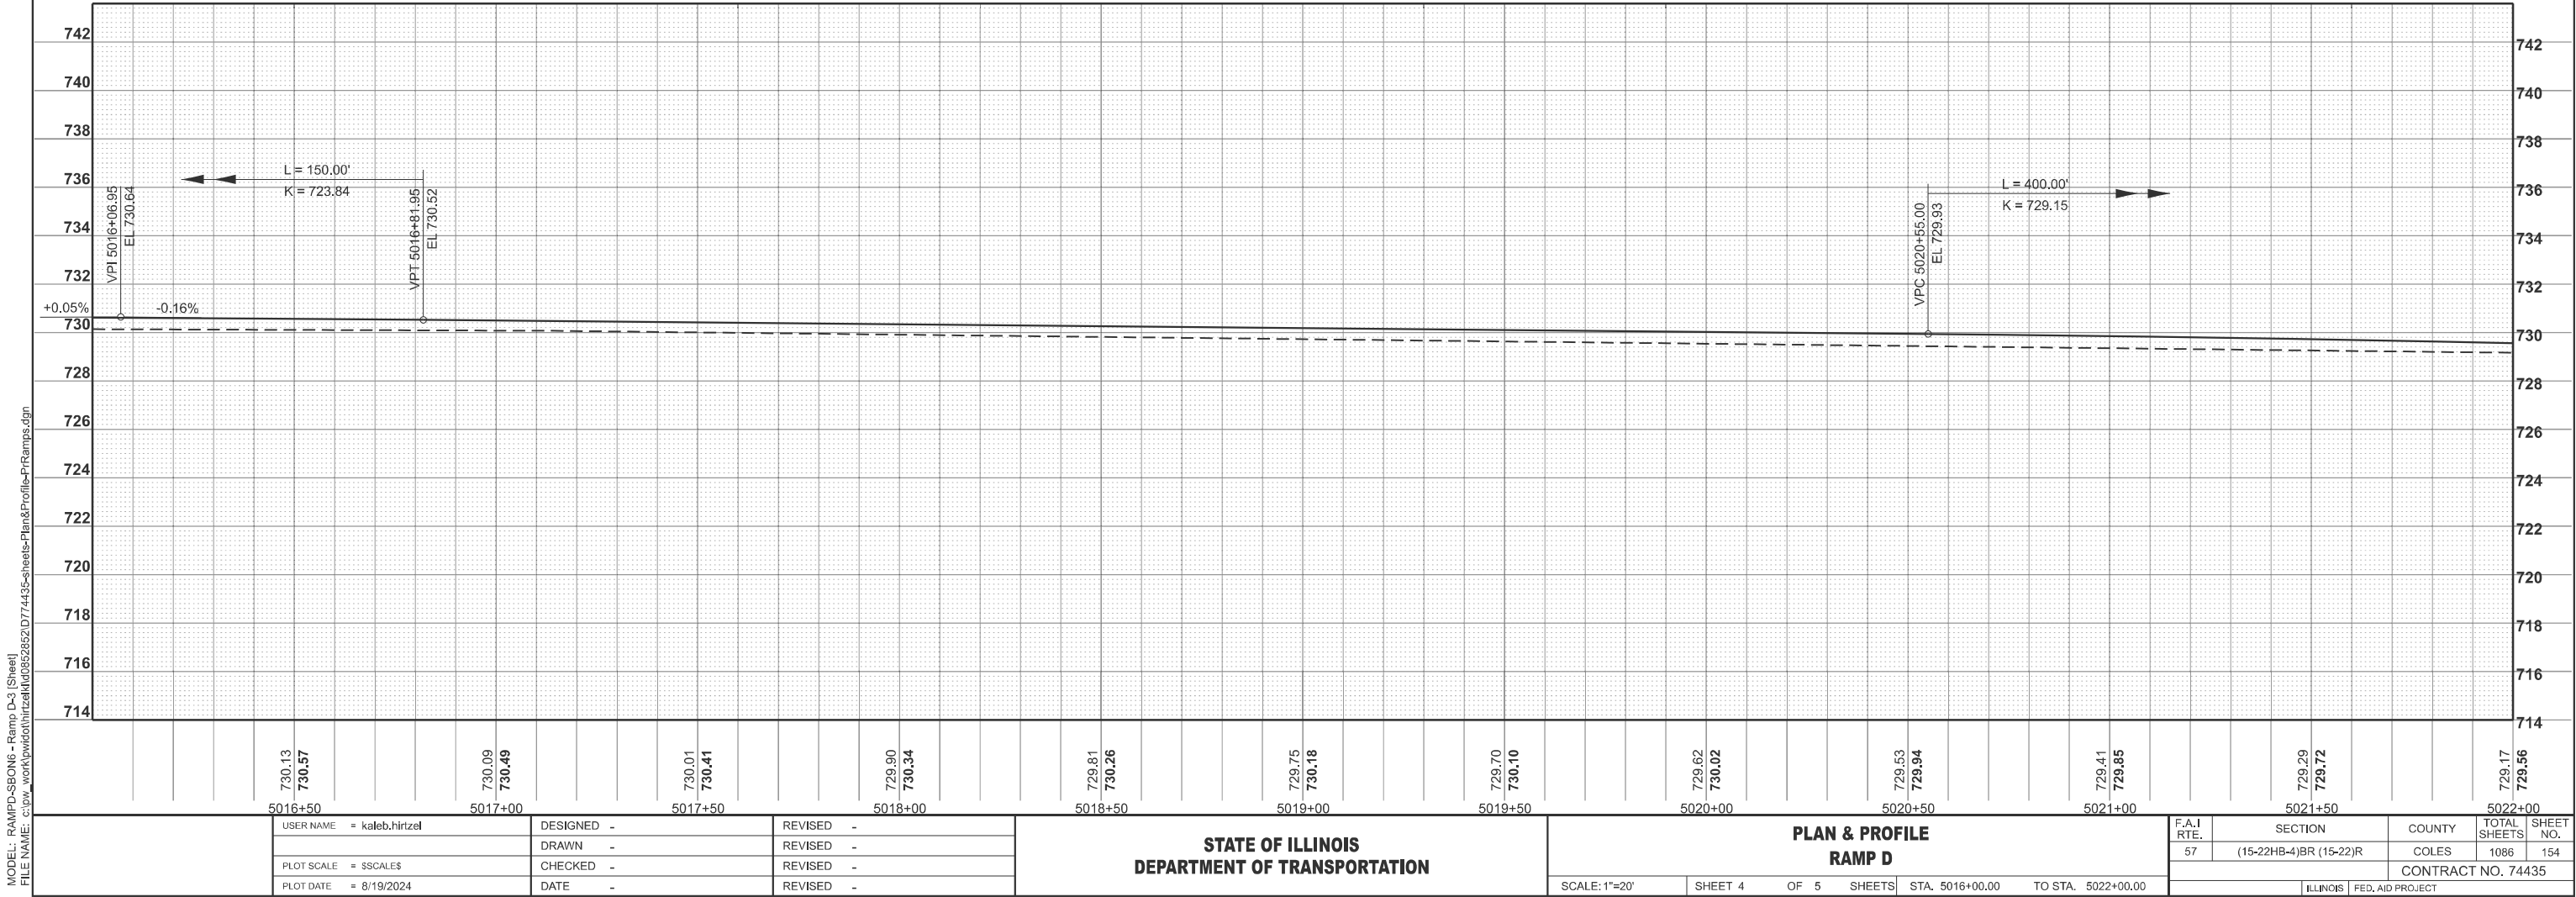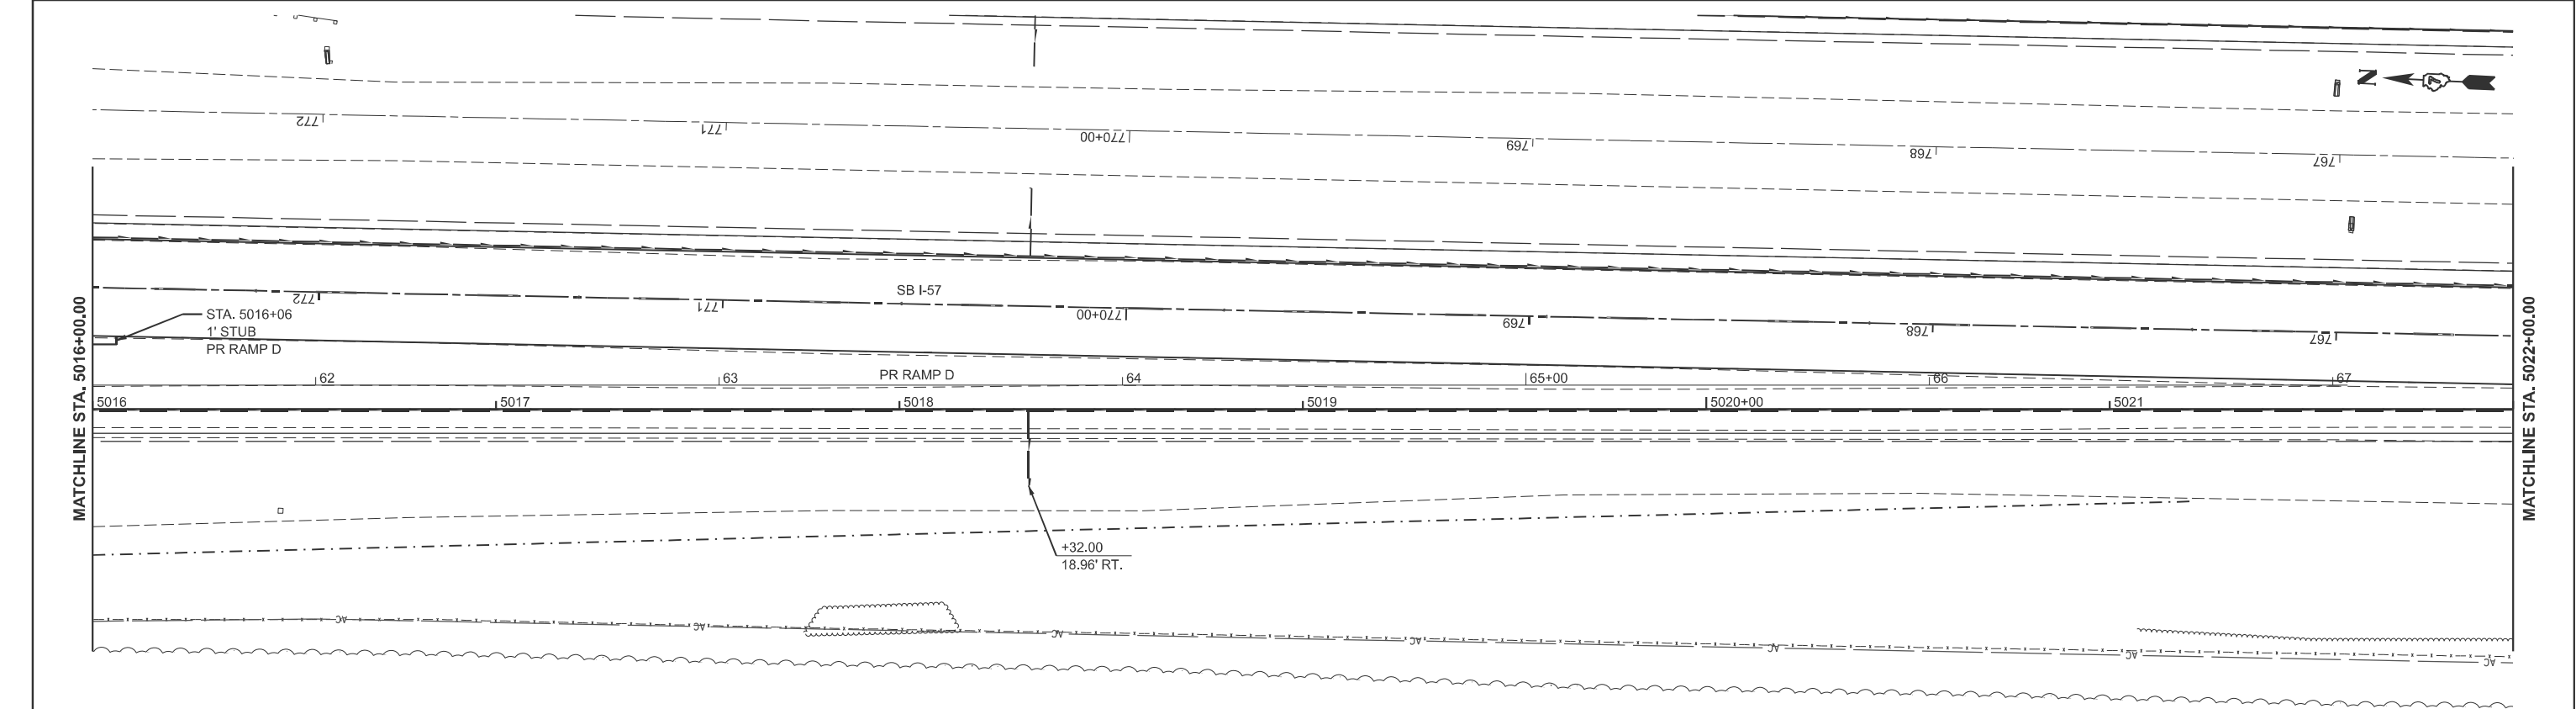

MODEL: PR BikePath - East Path Plan (Sheet)
FILE NAME: C:\p\work\hrtz\k\74435-sheets-Plans&Profile\WestShared-Use Path.dgn

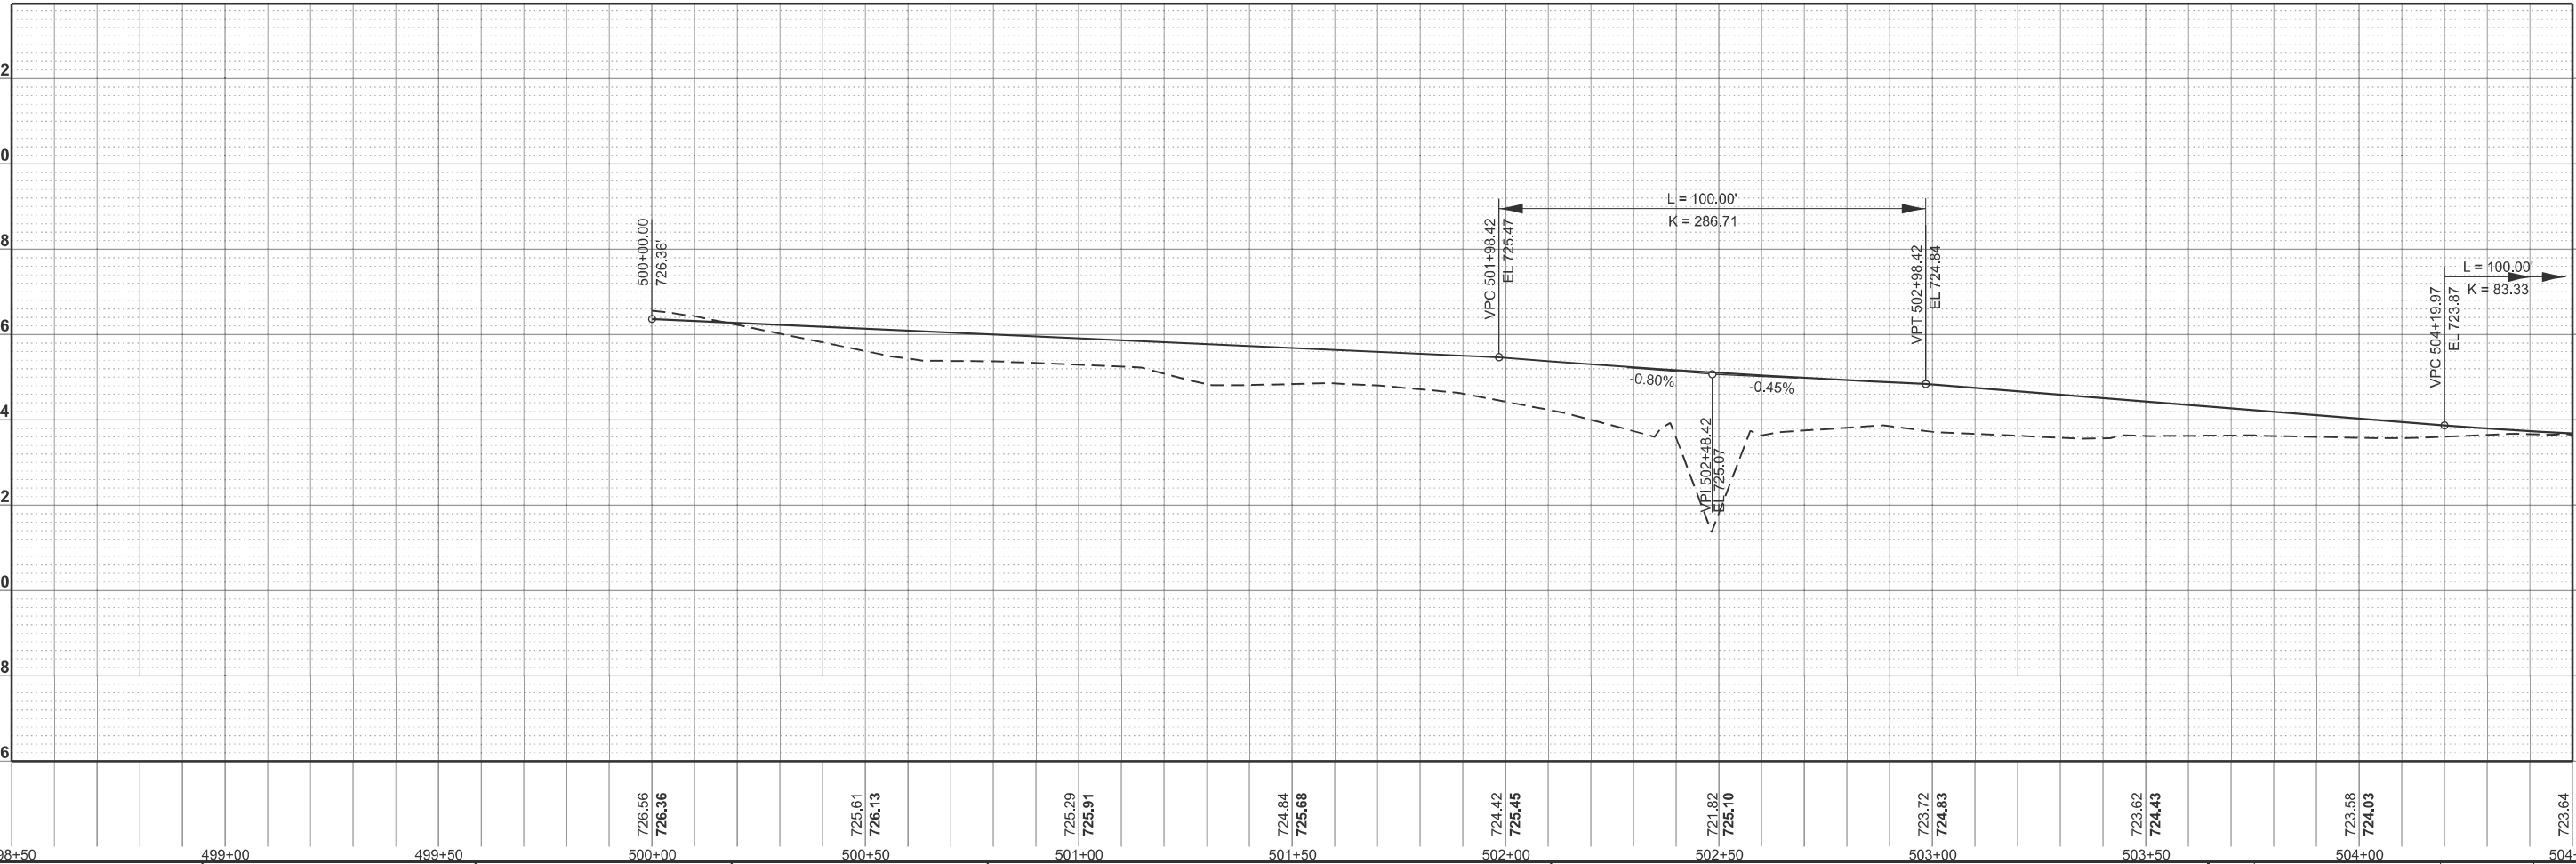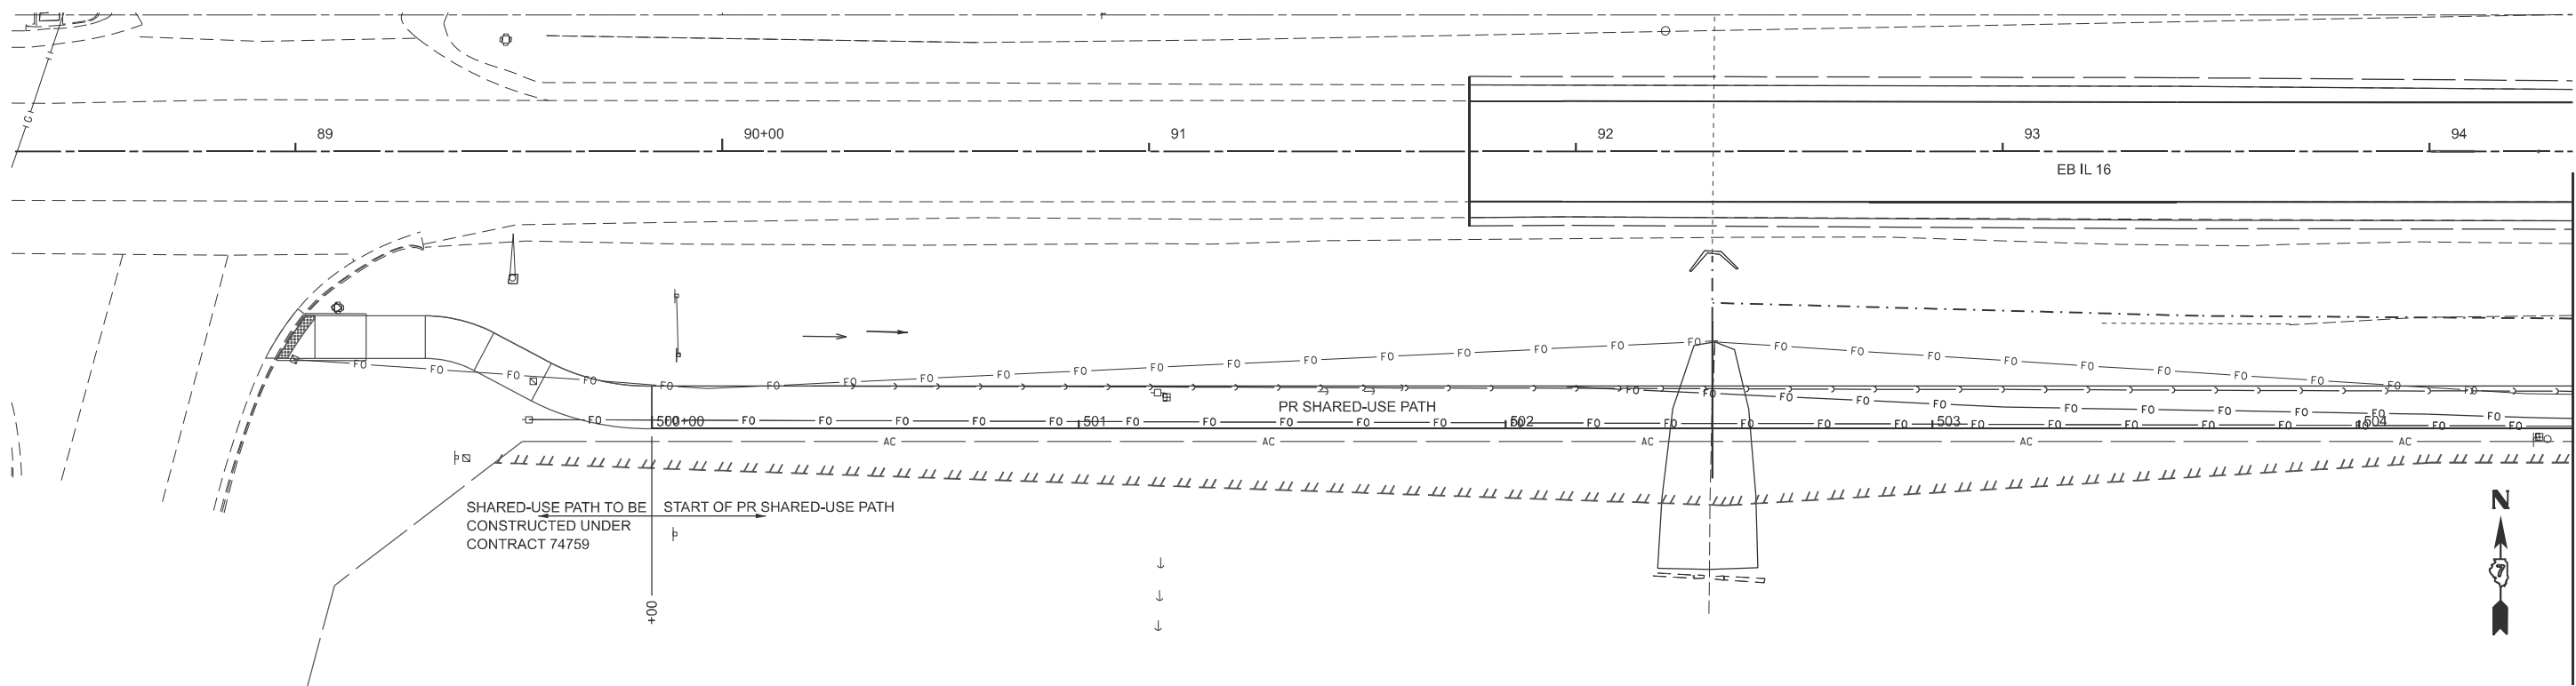

USER NAME	= kaleb.hirtzel	DESIGNED	-	REVISED	-
DRAWN	-	REVIS	-	REVISED	-
PLOT SCALE	= \$SCALE\$	CHECKED	-	REVISED	-
PLOT DATE	= 8/19/2024	DATE	-	REVISED	-



STATE OF ILLINOIS
DEPARTMENT OF TRANSPORTATION

PLAN & PROFILE
SHARED-USE PATH



SCALE: 1"=20' SHEET 1 OF 10 SHEETS STA. 500+00 TO STA. 504+50.00

F.A.I RTE.	SECTION	COUNTY	TOTAL SHEETS	SHEET NO.
57	(15-22HB-4)BR (15-22)R	COLES	1086	156
CONTRACT NO. 74435				
ILLINOIS FED. AID PROJECT				

MODEL: PR_ElkePath - East Path Plan-2 [Sheet]
FILE NAME: C:\p\work\hrtz\hrtz\k\74435-sheets-Plan&Profile-VestShare-Use Path.dgn

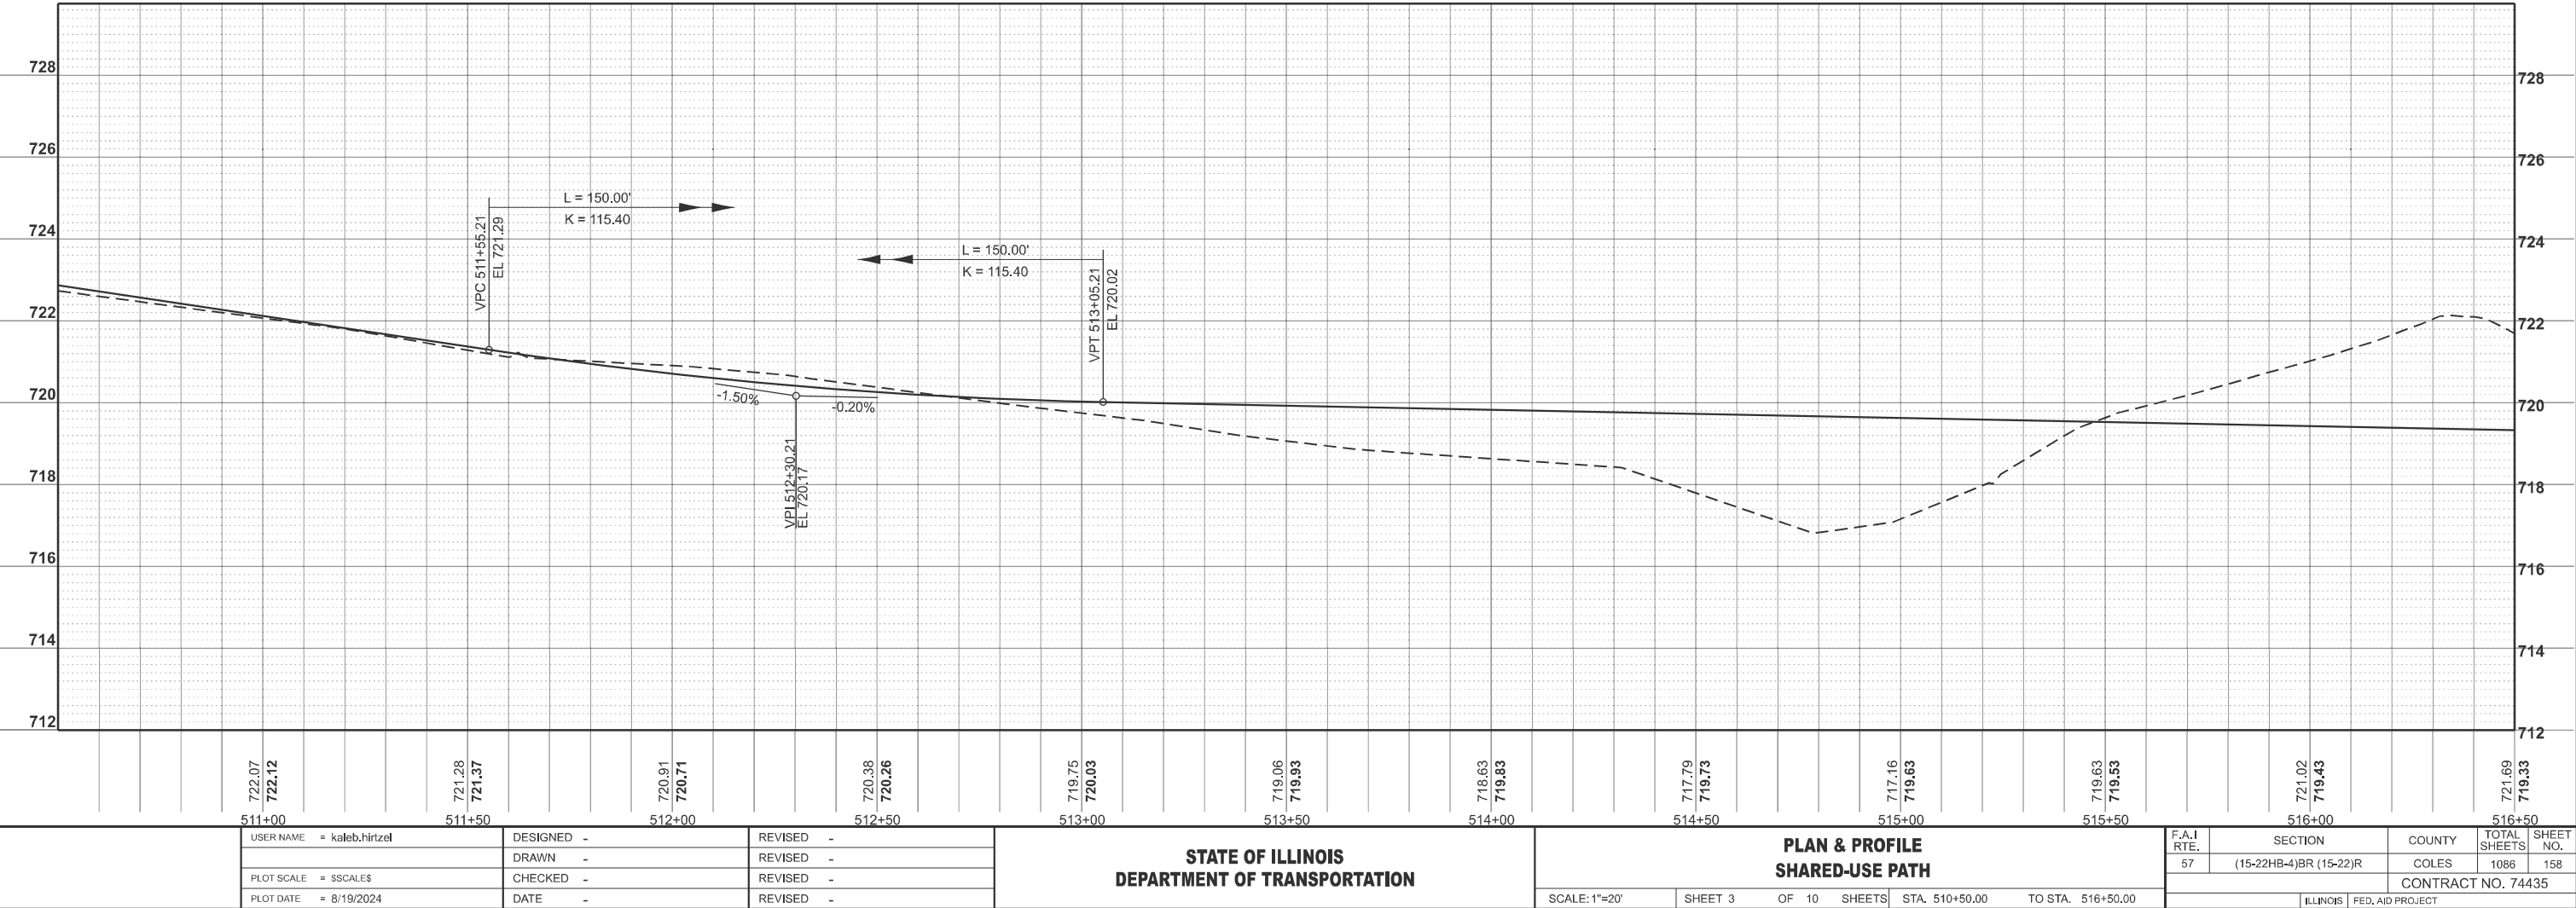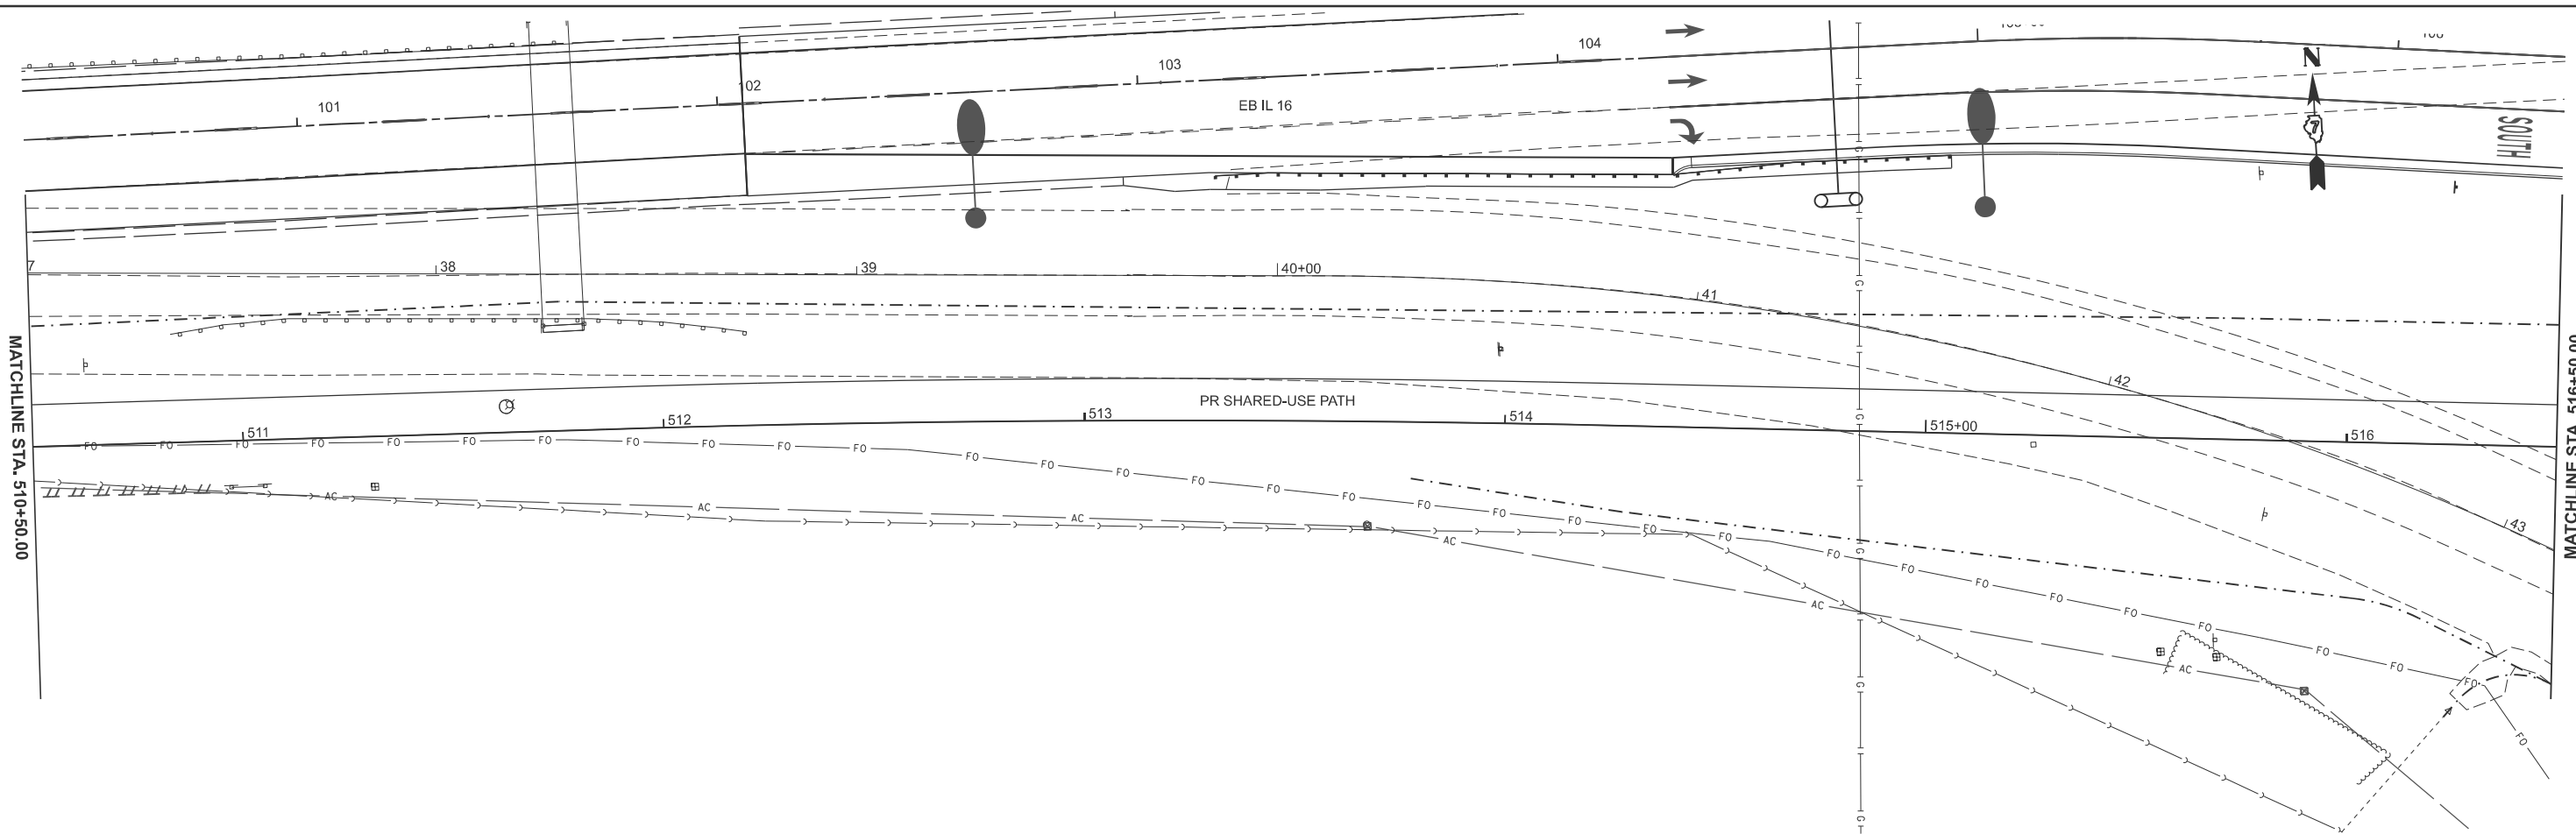

MODEL: PR BikePath - East Path Plan-3 [Sheet]
FILE NAME: C:\p\work\hrt\hrtz\k\062852\074435-sheets-Plan&Profile-VestShare-Use Path.dgn

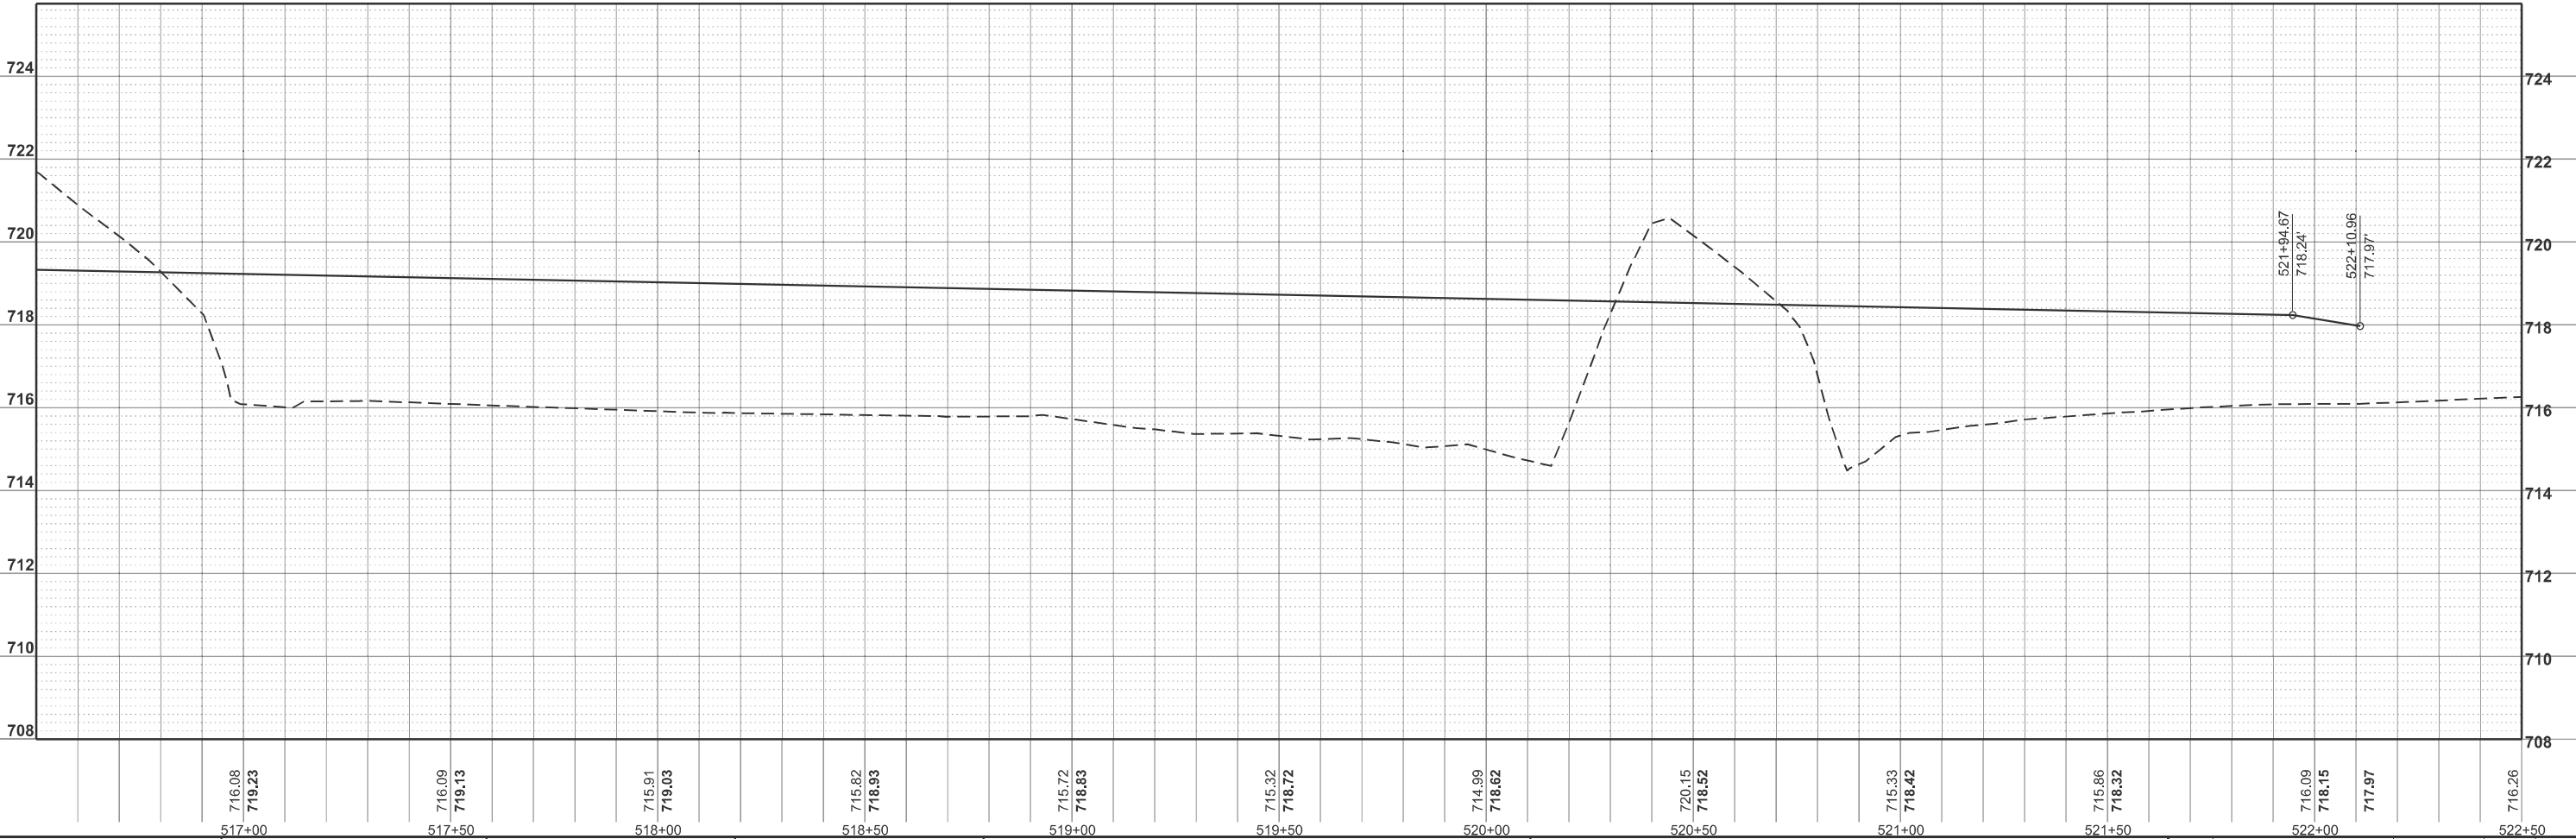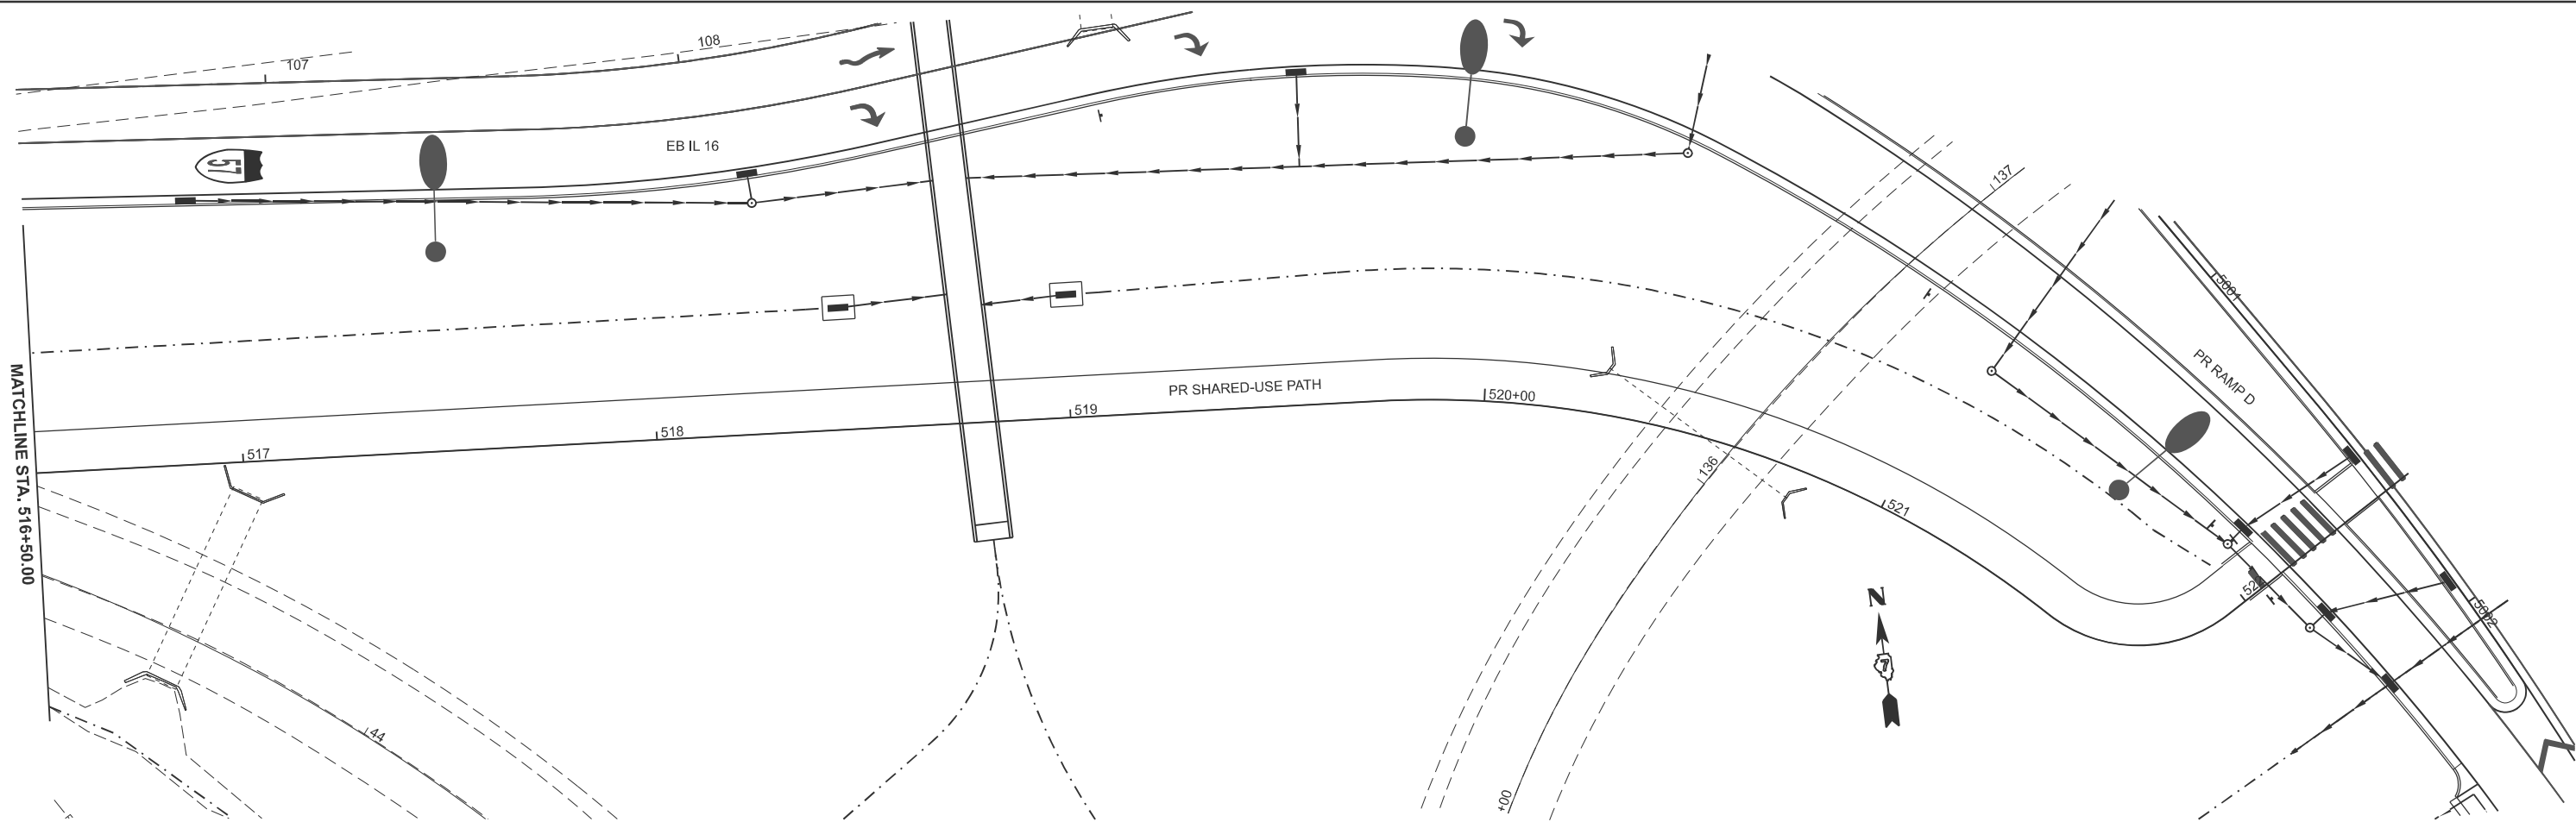

USER NAME	= kaleb.hirtzel	DESIGNED	-	REVISED	-
DRAWN	-	REVIS	-	REVISED	-
PLOT SCALE	= \$SCALE\$	CHECKED	-	REVISED	-
PLOT DATE	= 8/19/2024	DATE	-	REVISED	-


STATE OF ILLINOIS
DEPARTMENT OF TRANSPORTATION

PLAN & PROFILE
SHARED-USE PATH

SCALE: 1"=20' SHEET 4 OF 10 SHEETS STA. 516+50.00 TO STA. 522+50.00

F.A.I RTE.	SECTION	COUNTY	TOTAL SHEETS	SHEET NO.
57	(15-22HB-4)BR (15-22)R	COLES	1086	159
CONTRACT NO. 74435				
ILLINOIS FED. AID PROJECT				

MODEL: Bike Path Middle [Sheet]
FILE NAME: c:\pwworking\hrtz\k\0852852\0774435-sheets-Plan&Profile-WestShare&Use Path.dgn

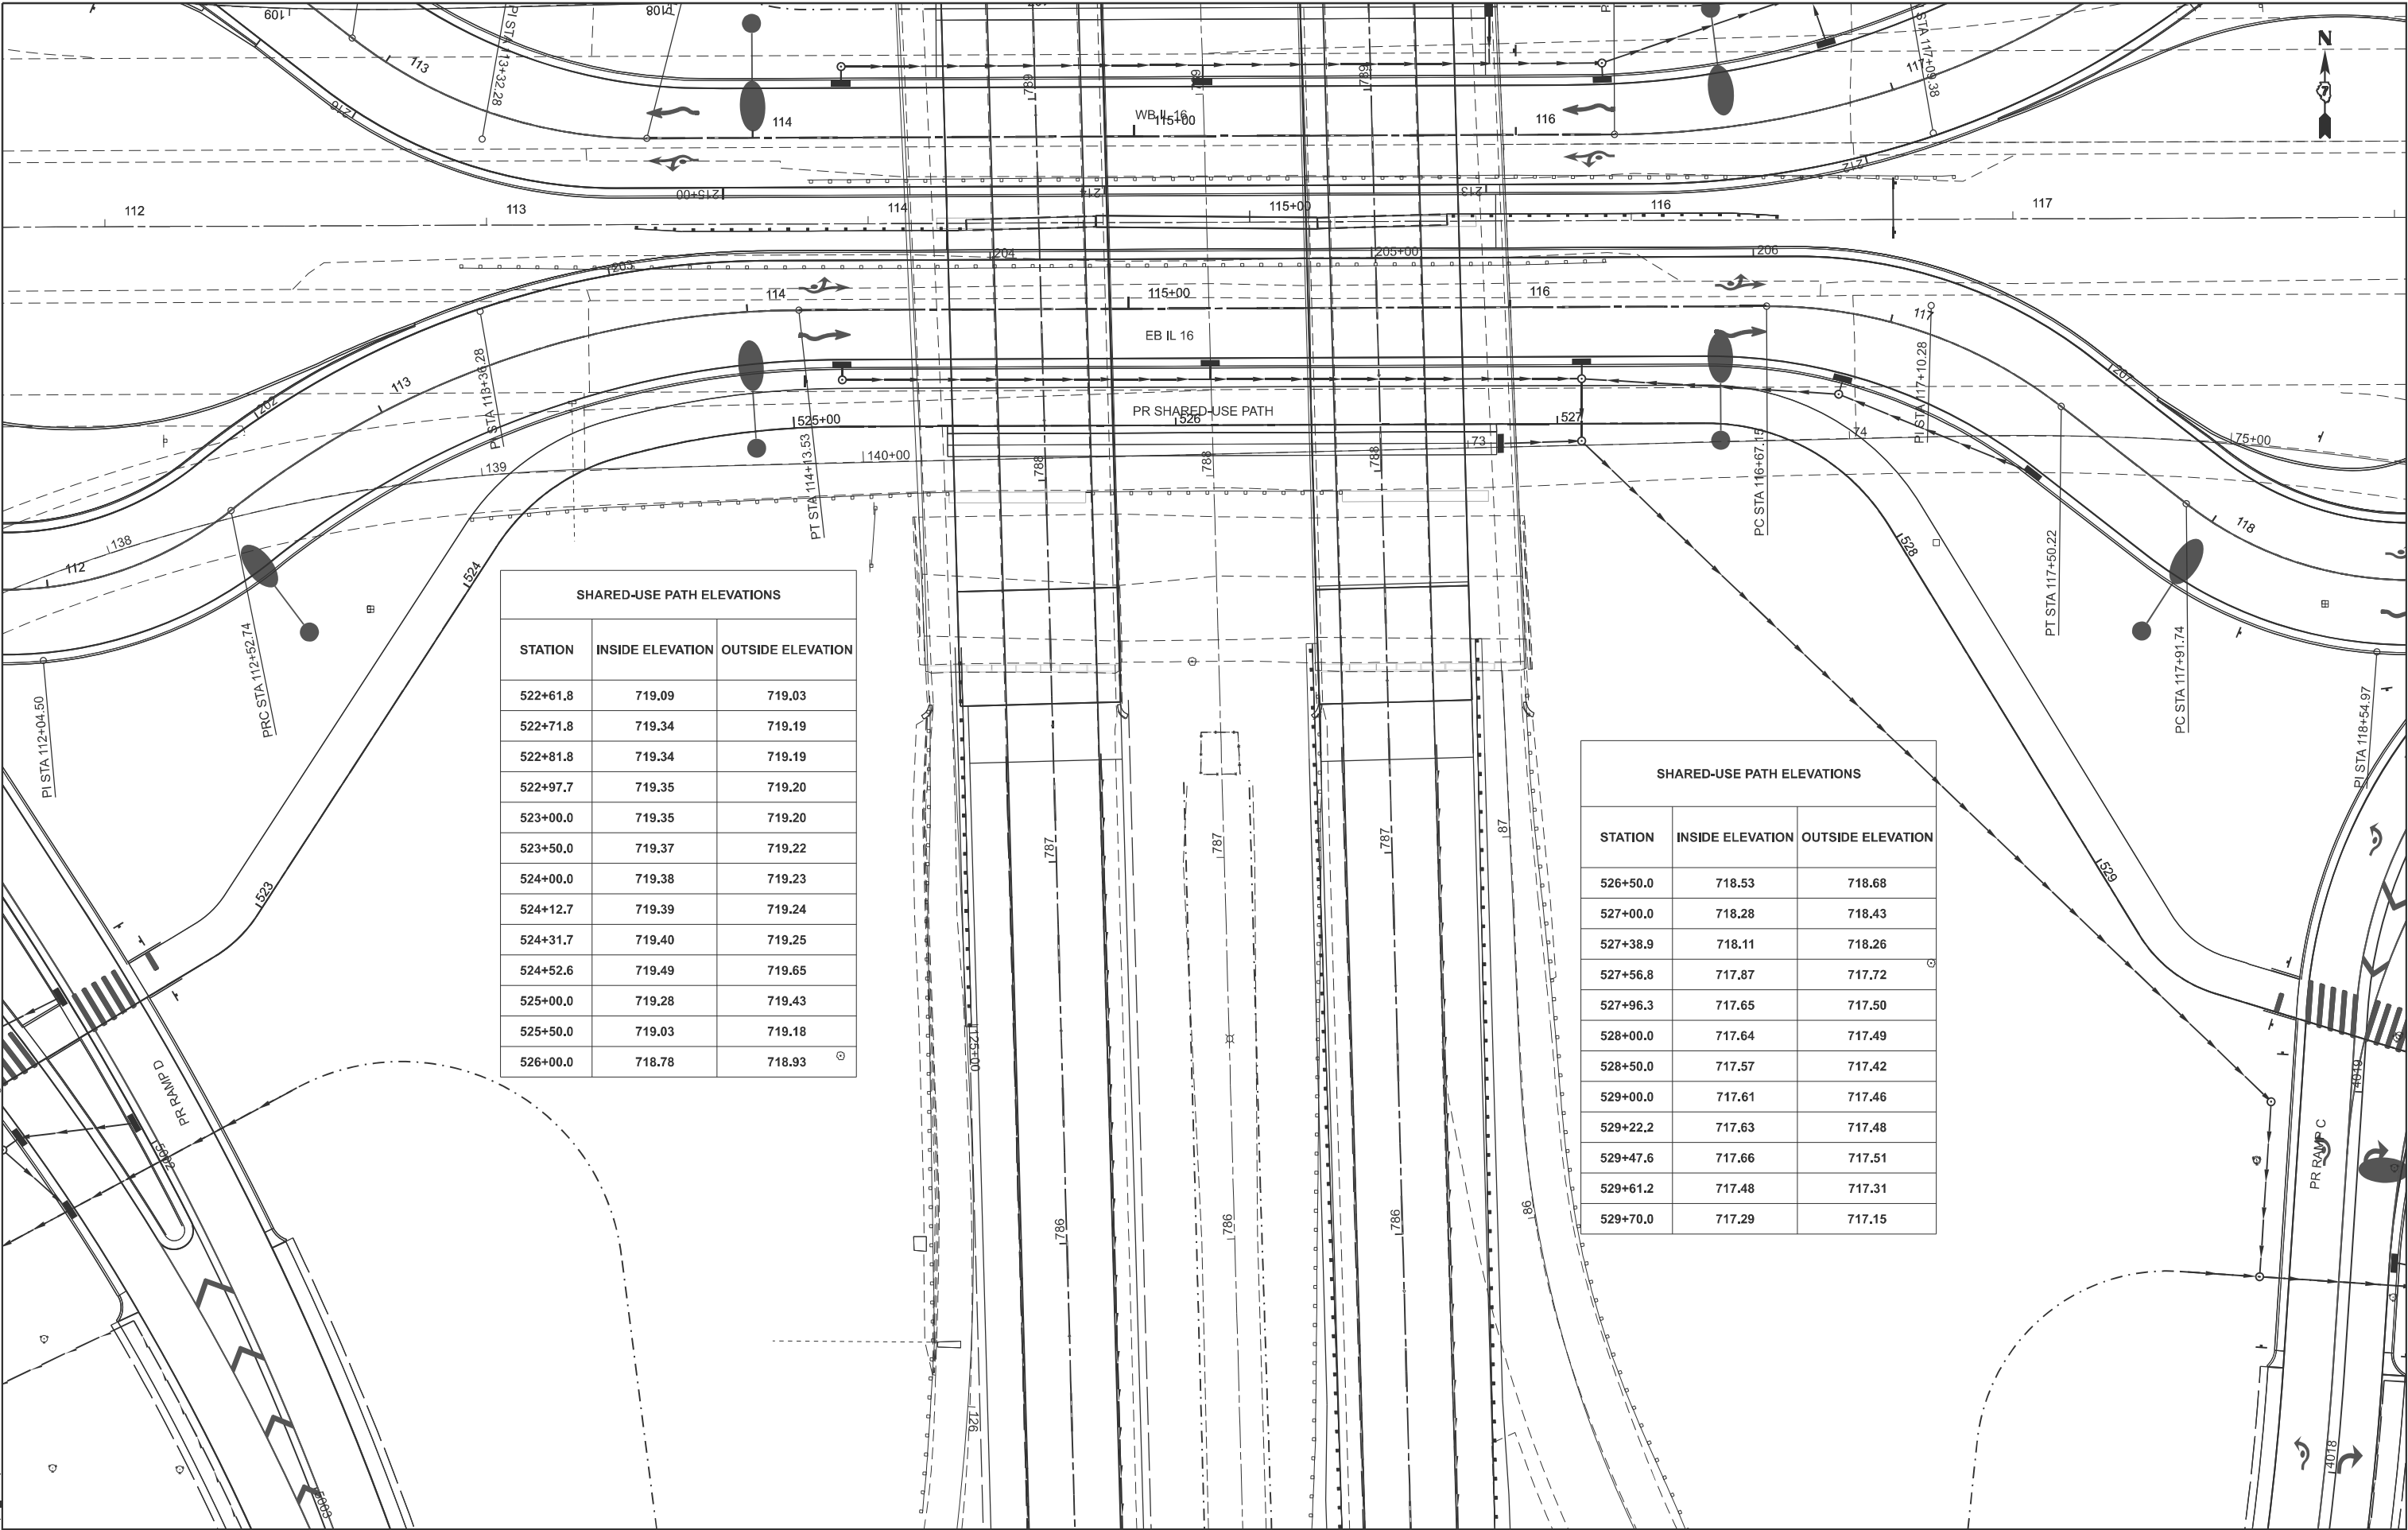

SHARED-USE PATH ELEVATIONS		
STATION	INSIDE ELEVATION	OUTSIDE ELEVATION
522+61.8	719.09	719.03
522+71.8	719.34	719.19
522+81.8	719.34	719.19
522+97.7	719.35	719.20
523+00.0	719.35	719.20
523+50.0	719.37	719.22
524+00.0	719.38	719.23
524+12.7	719.39	719.24
524+31.7	719.40	719.25
524+52.6	719.49	719.65
525+00.0	719.28	719.43
525+50.0	719.03	719.18
526+00.0	718.78	718.93

SHARED-USE PATH ELEVATIONS		
STATION	INSIDE ELEVATION	OUTSIDE ELEVATION
526+50.0	718.53	718.68
527+00.0	718.28	718.43
527+38.9	718.11	718.26
527+56.8	717.87	717.72
527+96.3	717.65	717.50
528+00.0	717.64	717.49
528+50.0	717.57	717.42
529+00.0	717.61	717.46
529+22.2	717.63	717.48
529+47.6	717.66	717.51
529+61.2	717.48	717.31
529+70.0	717.29	717.15



STATE OF ILLINOIS
DEPARTMENT OF TRANSPORTATION

PLAN & PROFILE
SHARED-USE PATH

SCALE: 1"=20' SHEET 5 OF 10 SHEETS STA. 522+50 TO STA. 529+50

F.A.I RTE.	SECTION	COUNTY	TOTAL SHEETS	SHEET NO.
57	(15-22HB-4)BR (15-22)R	COLES	1086	160
CONTRACT NO. 74435				
ILLINOIS FED. AID PROJECT				

MODEL: PR BikePath - West Bike Path Plan (Sheet)
FILE NAME: C:\pwworking\hirtzel\k\052852.D\74435-sheets-Plan&Profile-EastSharedUsePath.dgn

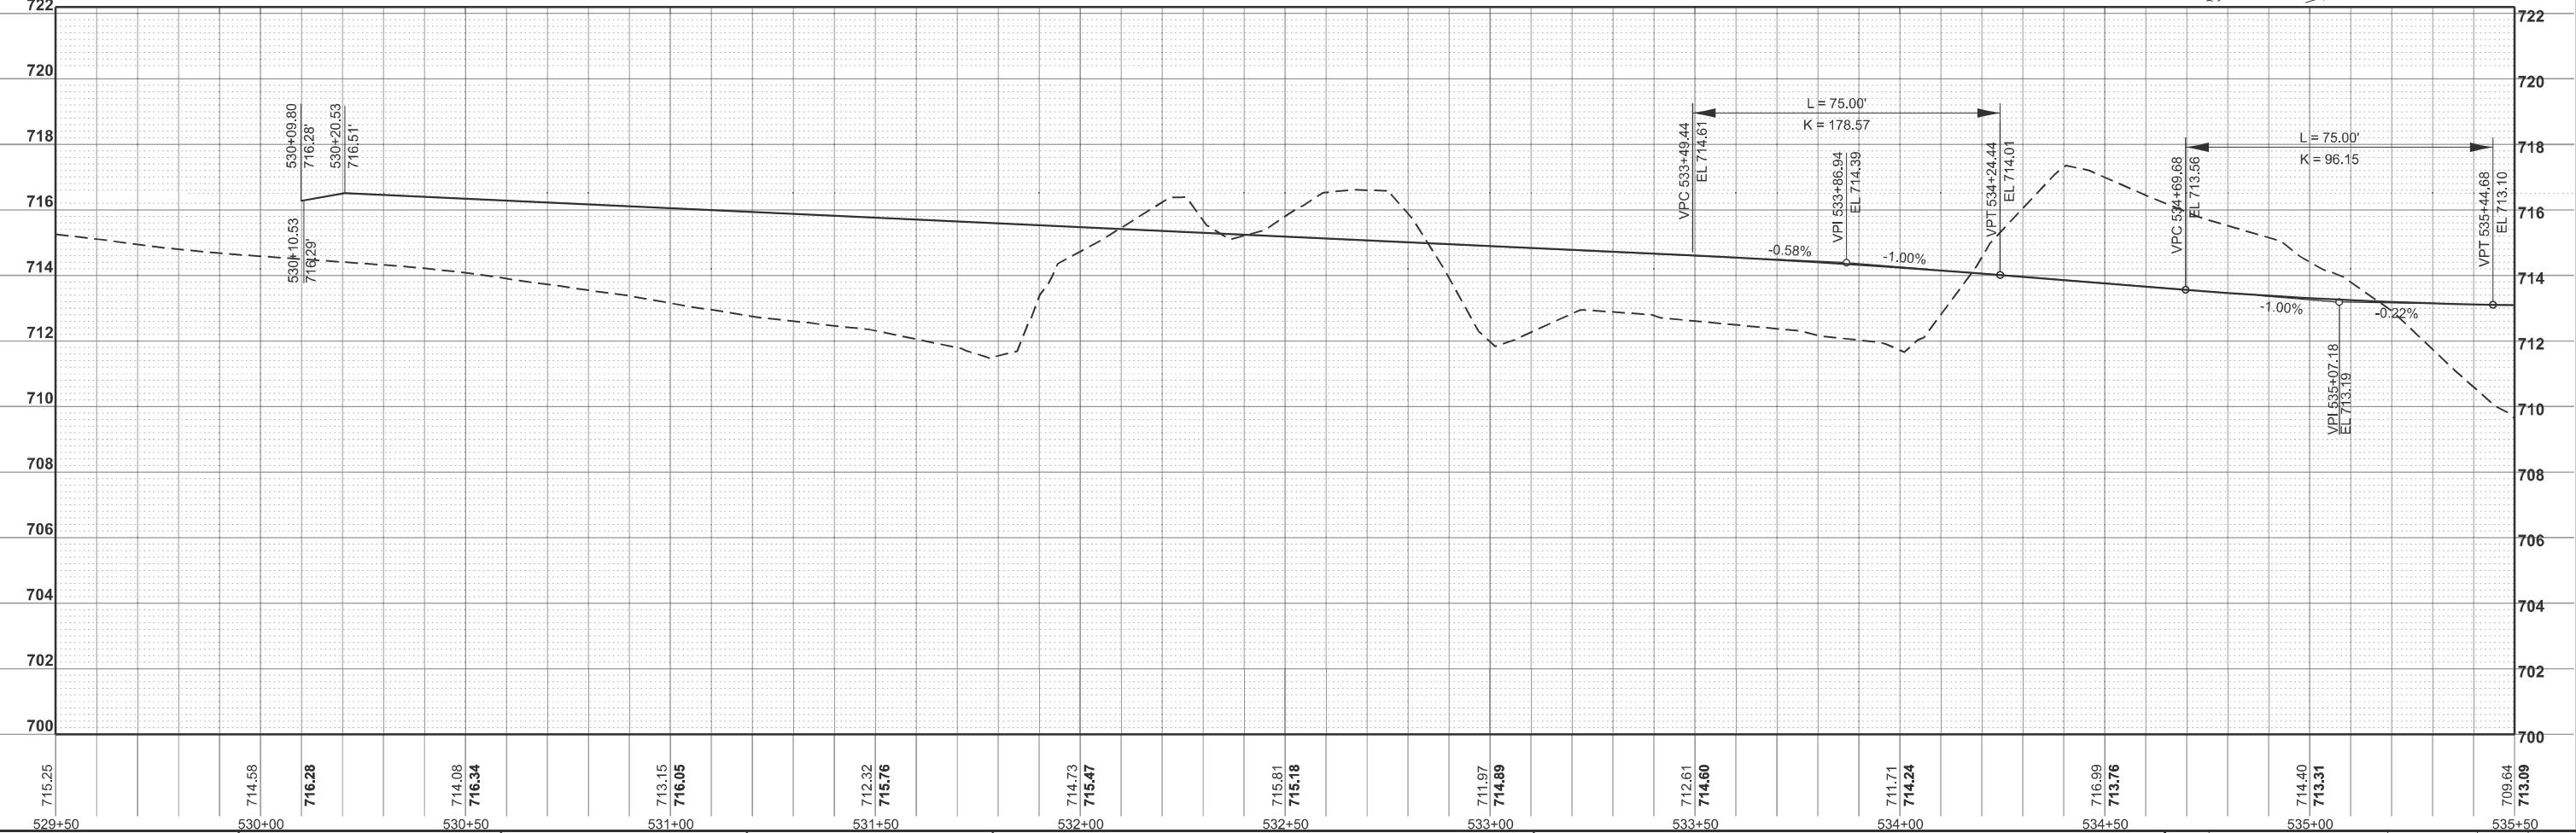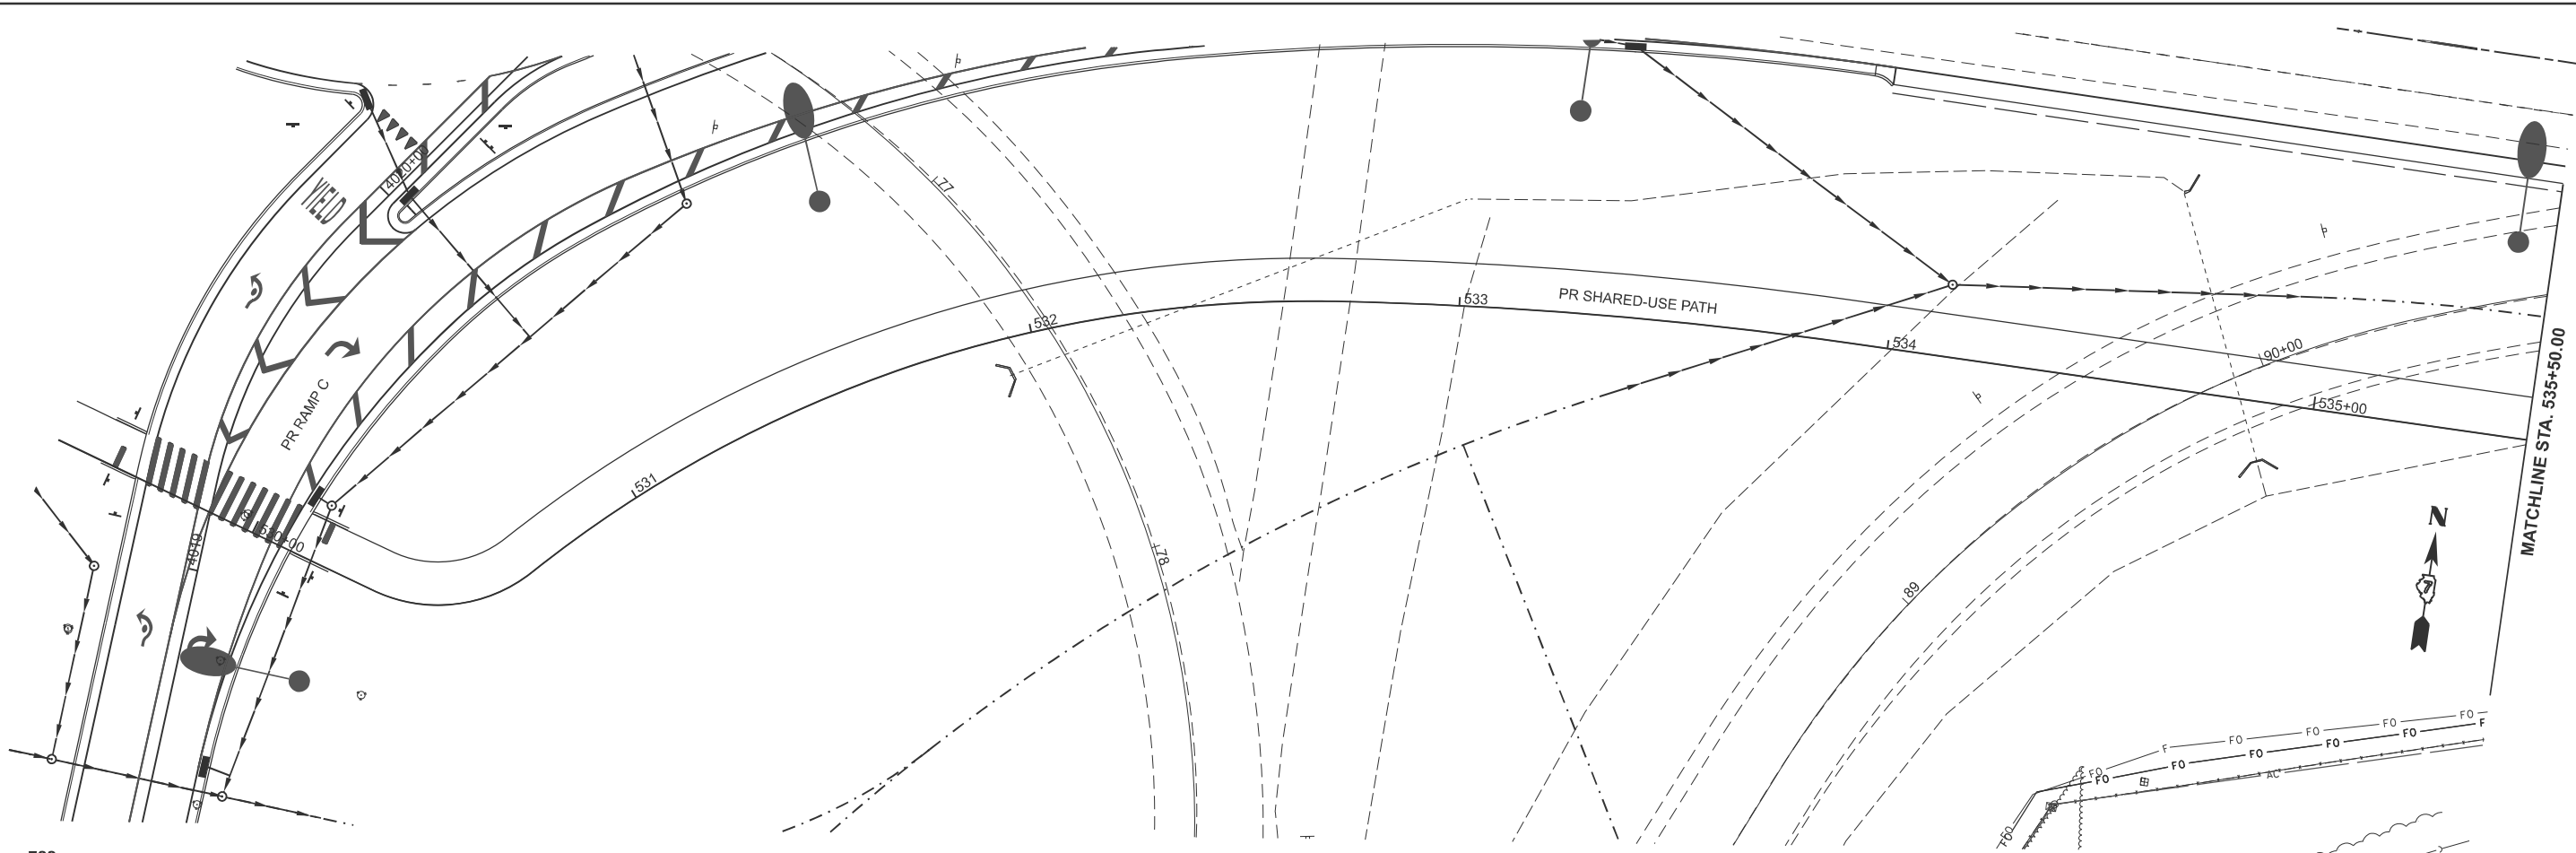

USER NAME	= kaleb.hirtzel	DESIGNED	-	REVISED	-
DRAWN	-	REVIS	-	REVISED	-
PLOT SCALE	= \$SCALE\$	CHECKED	-	REVISED	-
PLOT DATE	= 7/17/2024	DATE	-	REVISED	-



STATE OF ILLINOIS
DEPARTMENT OF TRANSPORTATION

PLAN & PROFILE
SHARED-USE PATH



SCALE: 1"=20' SHEET 6 OF 10 SHEETS STA. 529+50.00 TO STA. 535+50.00

F.A.I RTE.	SECTION	COUNTY	TOTAL SHEETS	SHEET NO.
57	(15-22HB-4)BR (15-22)R	COLES	1086	161
CONTRACT NO. 74435				
ILLINOIS FED. AID PROJECT				

MODEL: PR_BikePath - West Bike Path Plan-2 [Sheet]
FILE NAME: c:\pwworking\hirtzel\052852\0774435-sheets\Plan&Profile-EastSharedUsePath.dgn

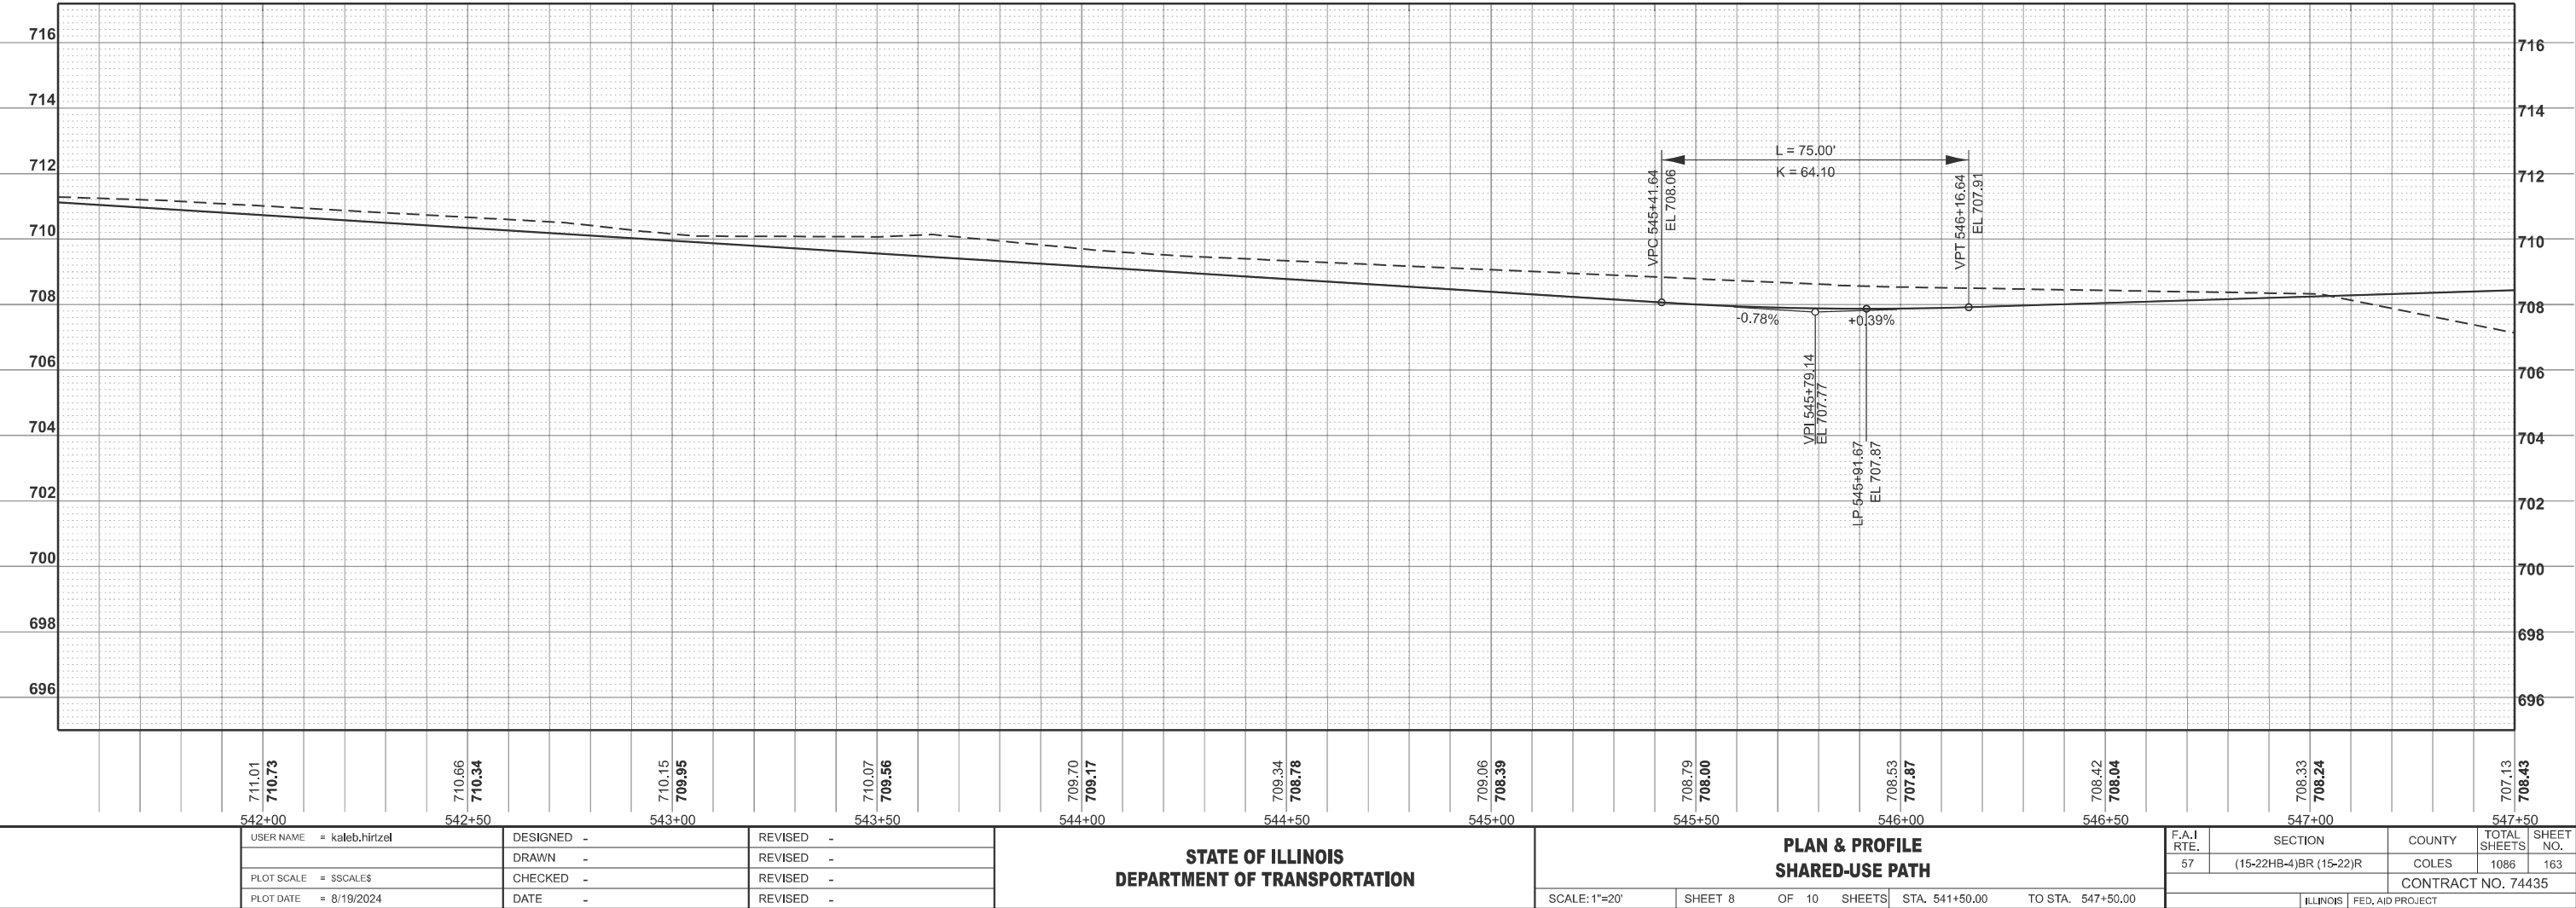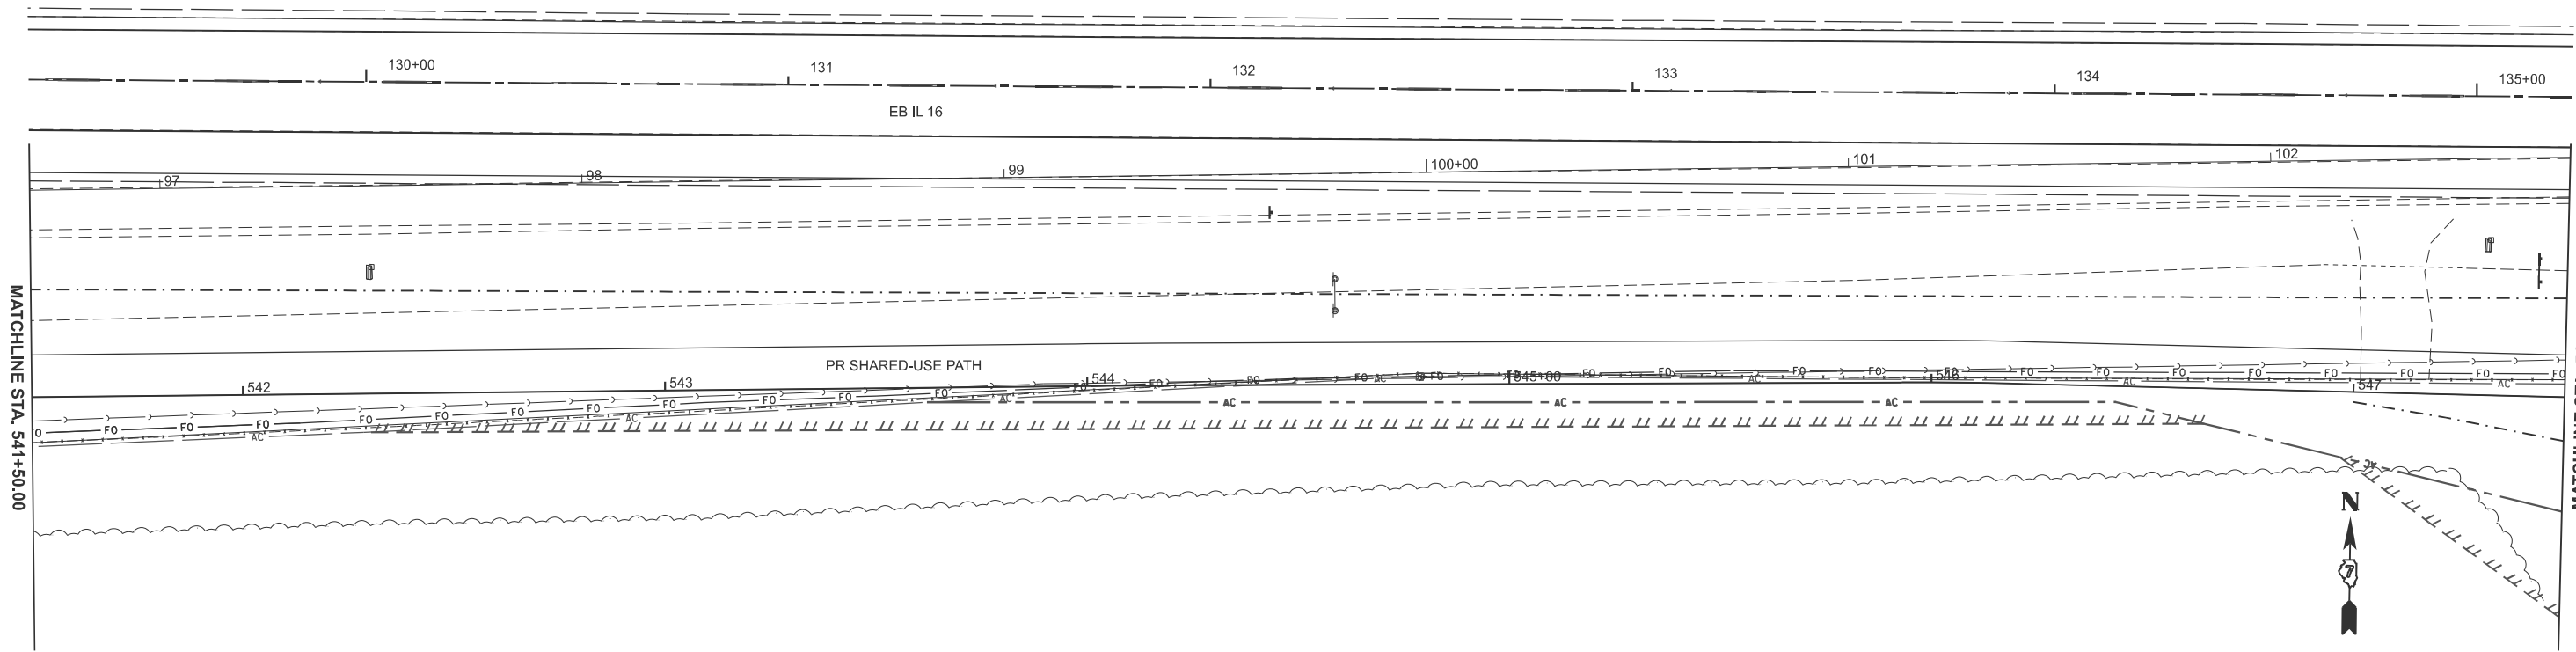

MODEL: PR BikePath - West Bike Path Plan-3 [Sheet]
FILE NAME: C:\p\work\hrtz\hrtz\k\052852\0774435-sheets-Plan&Profile-EastSharedUsePath.dgn

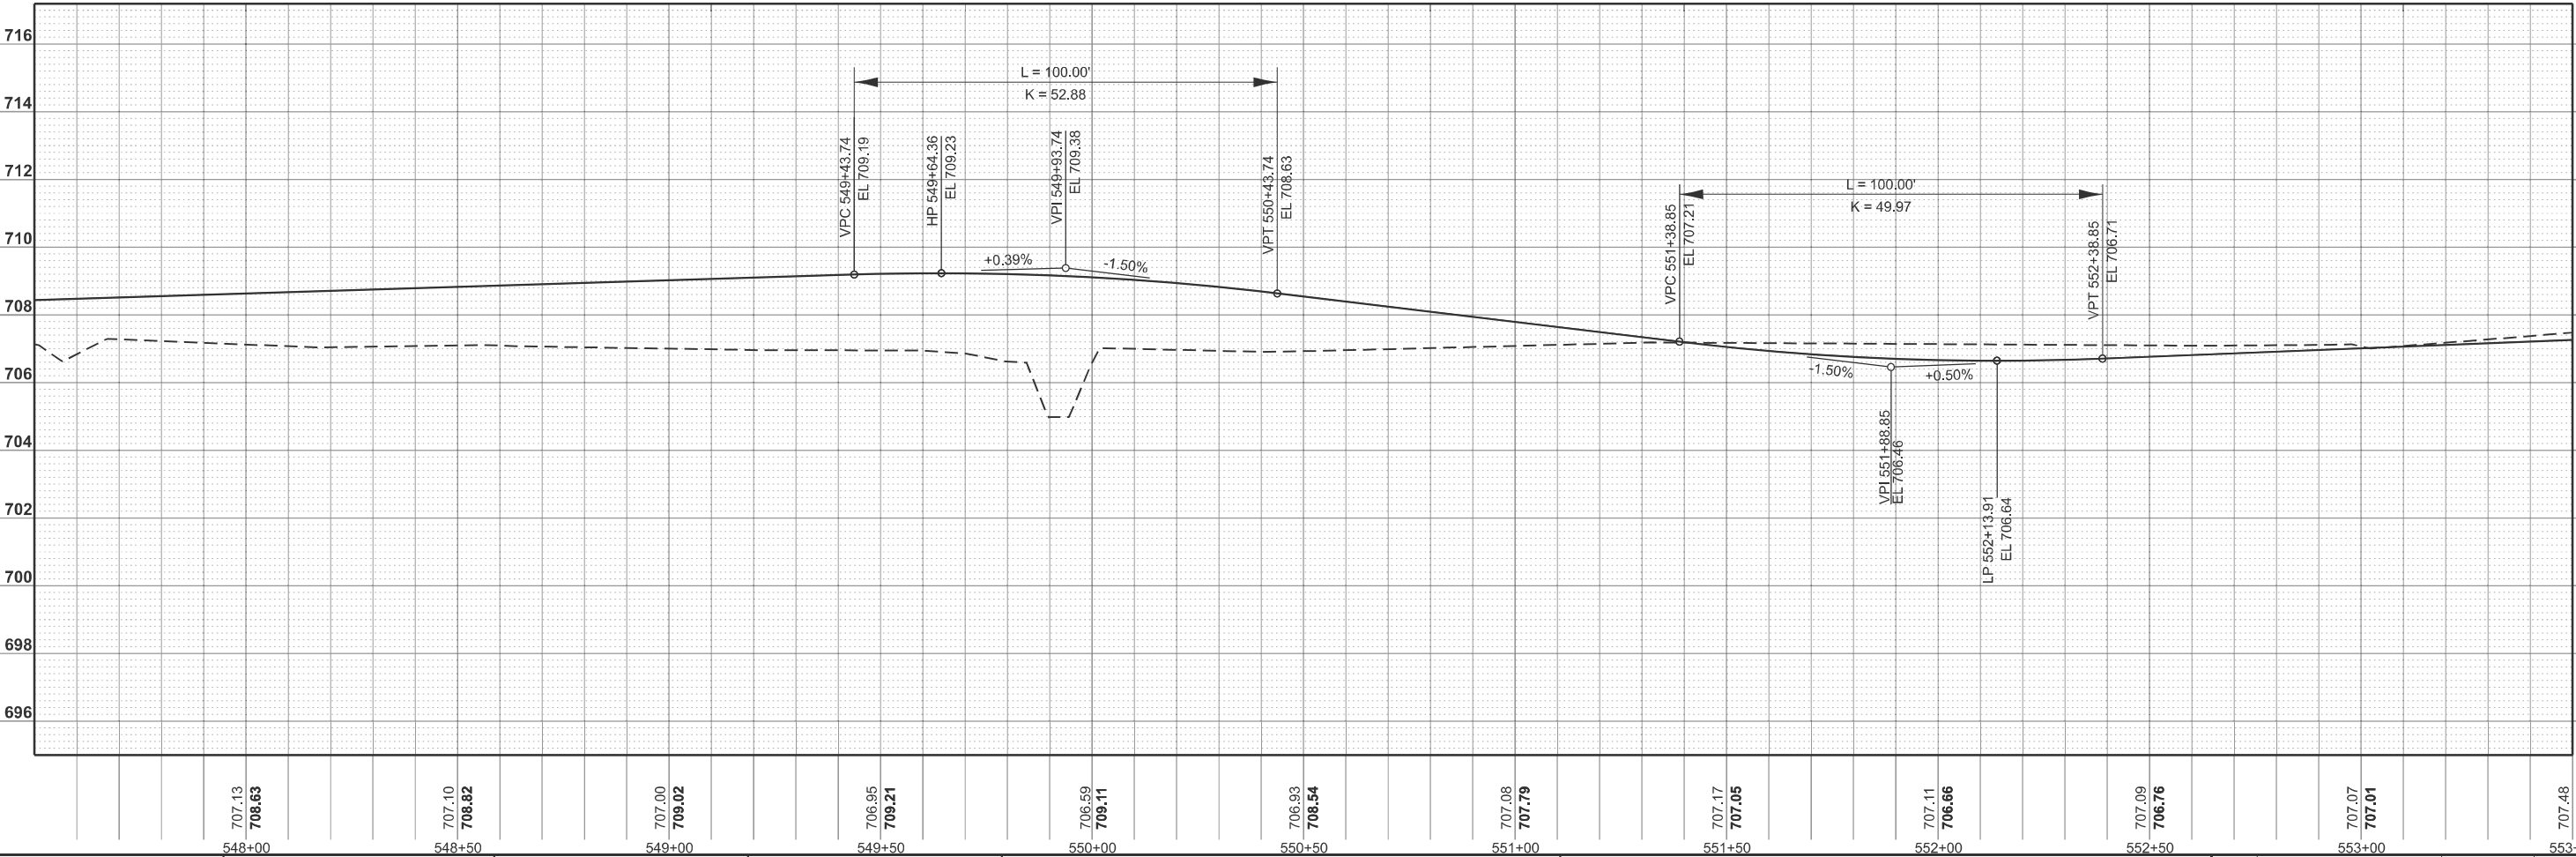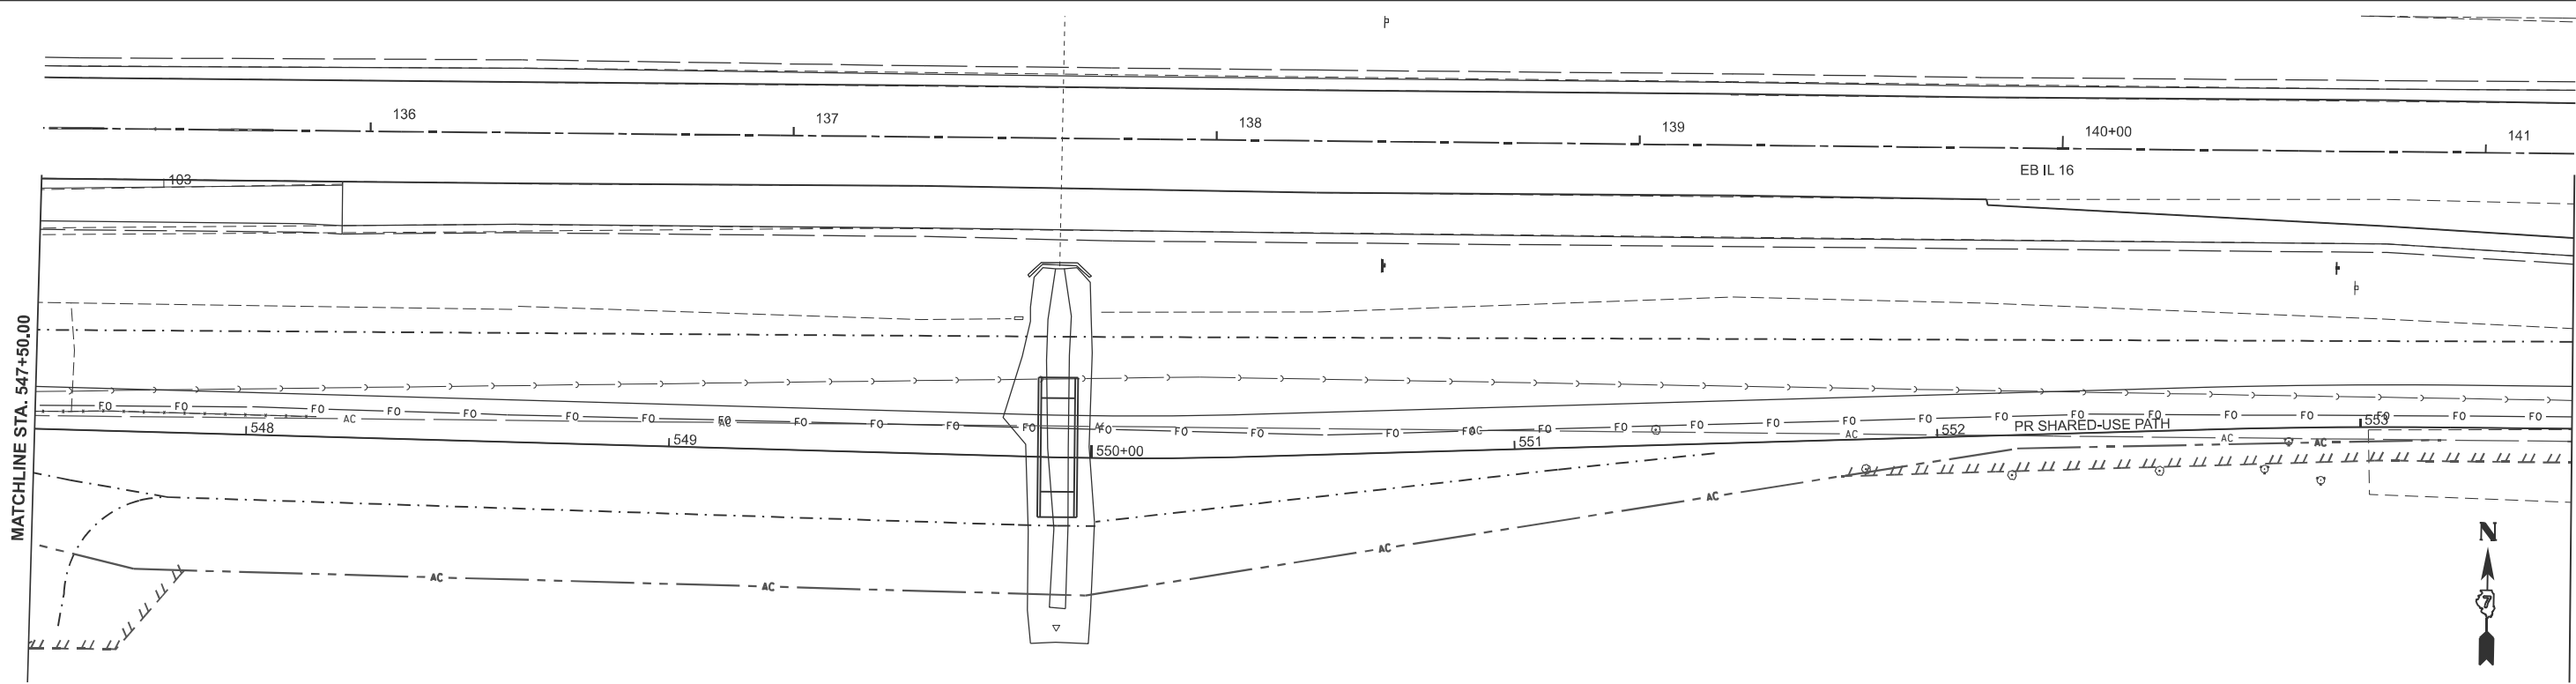

USER NAME	= kaleb.hirtzel	DESIGNED	-	REVISED	-
DRAWN	-	CHECKED	-	REVISED	-
PLOT SCALE	= \$\$SCALE\$	DATE	-	REVISED	-
PLOT DATE	= 8/19/2024				



STATE OF ILLINOIS
DEPARTMENT OF TRANSPORTATION

PLAN & PROFILE
SHARED-USE PATH

SCALE: 1"=20' SHEET 9 OF 10 SHEETS STA. 547+50.00 TO STA. 553+50.00

F.A.I RTE.	SECTION	COUNTY	TOTAL SHEETS	SHEET NO.
57	(15-22HB-4)BR (15-22)R	COLES	1086	164
CONTRACT NO. 74435				
ILLINOIS FED. AID PROJECT				

MODEL: PR_BikePath - West Bike Path Plan.d [Sheet]
FILE NAME: C:\pwworking\hirtzel\052852\0774435-sheets-Plan&Profile-EastSharedUsePath.dgn

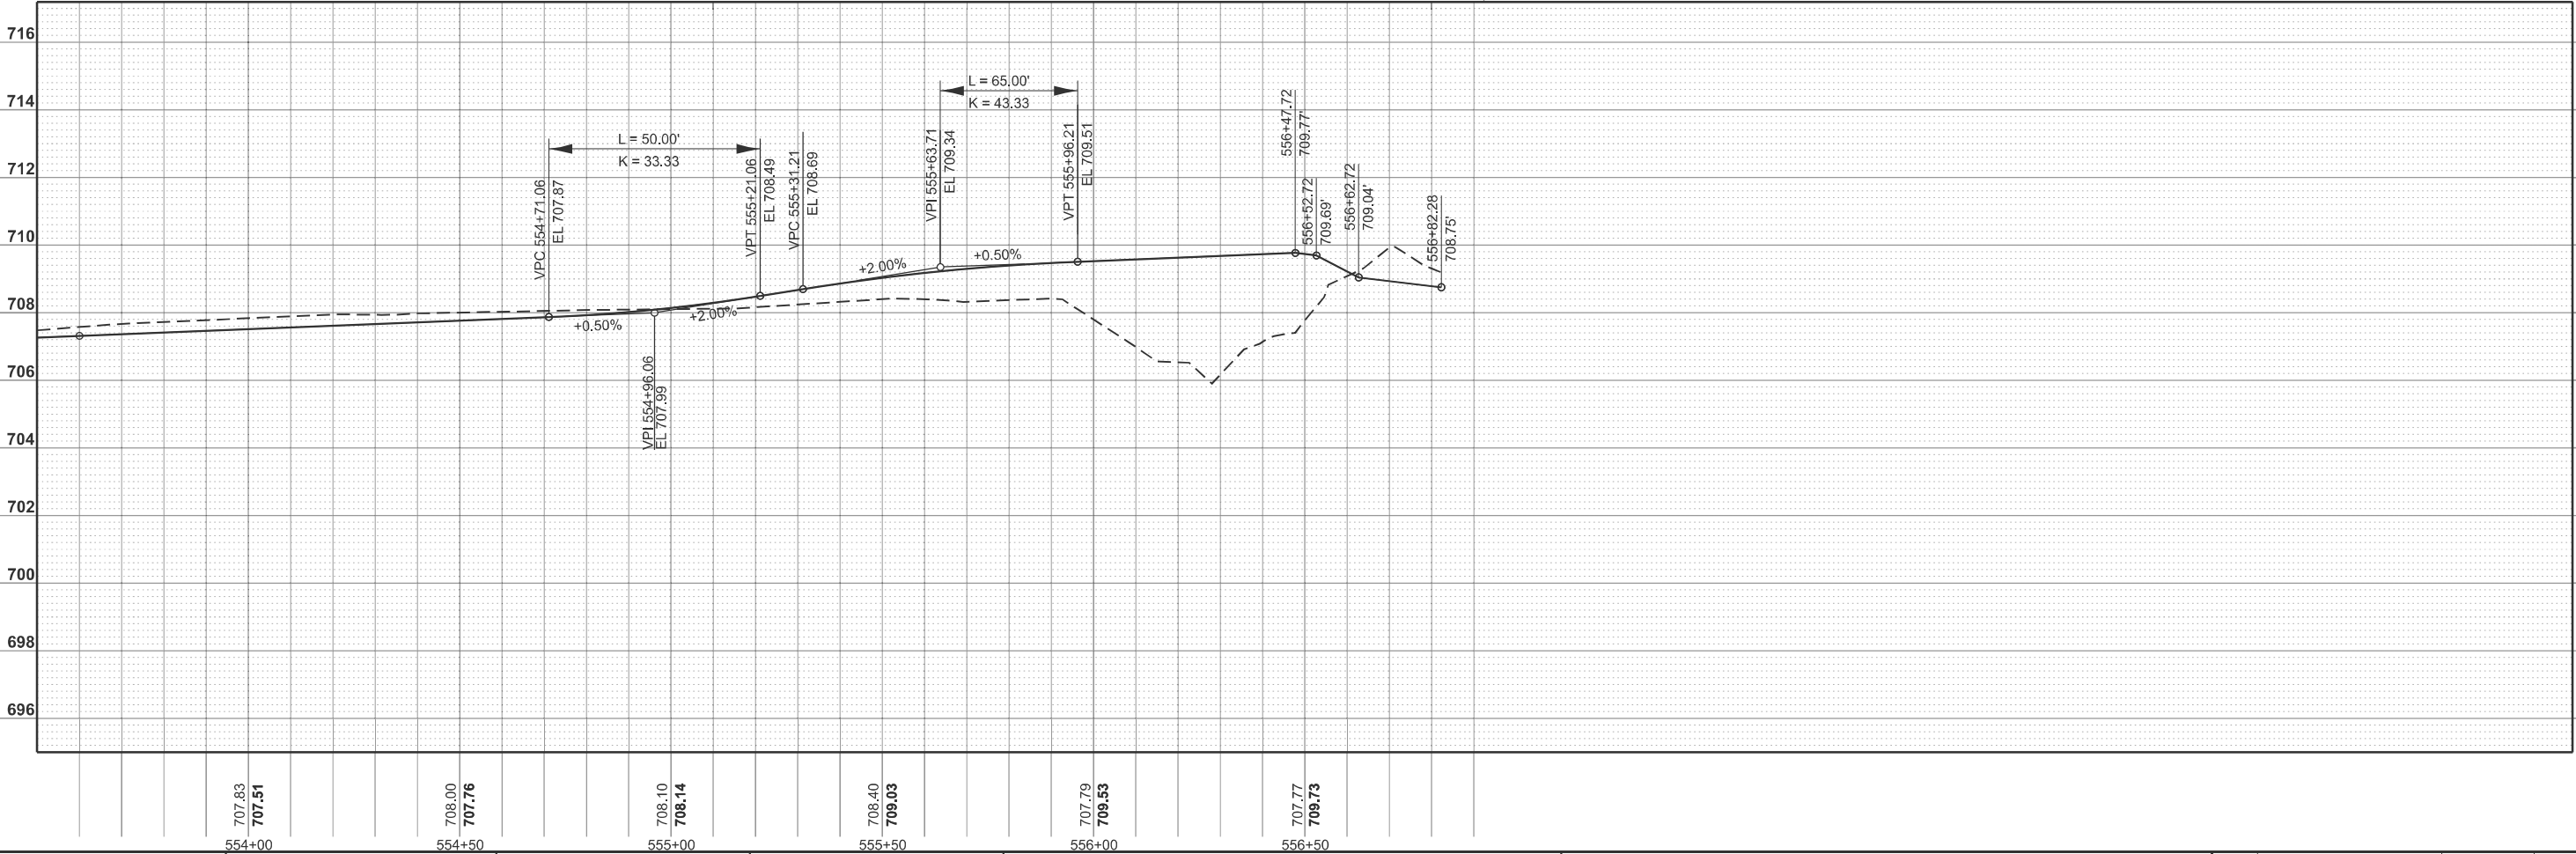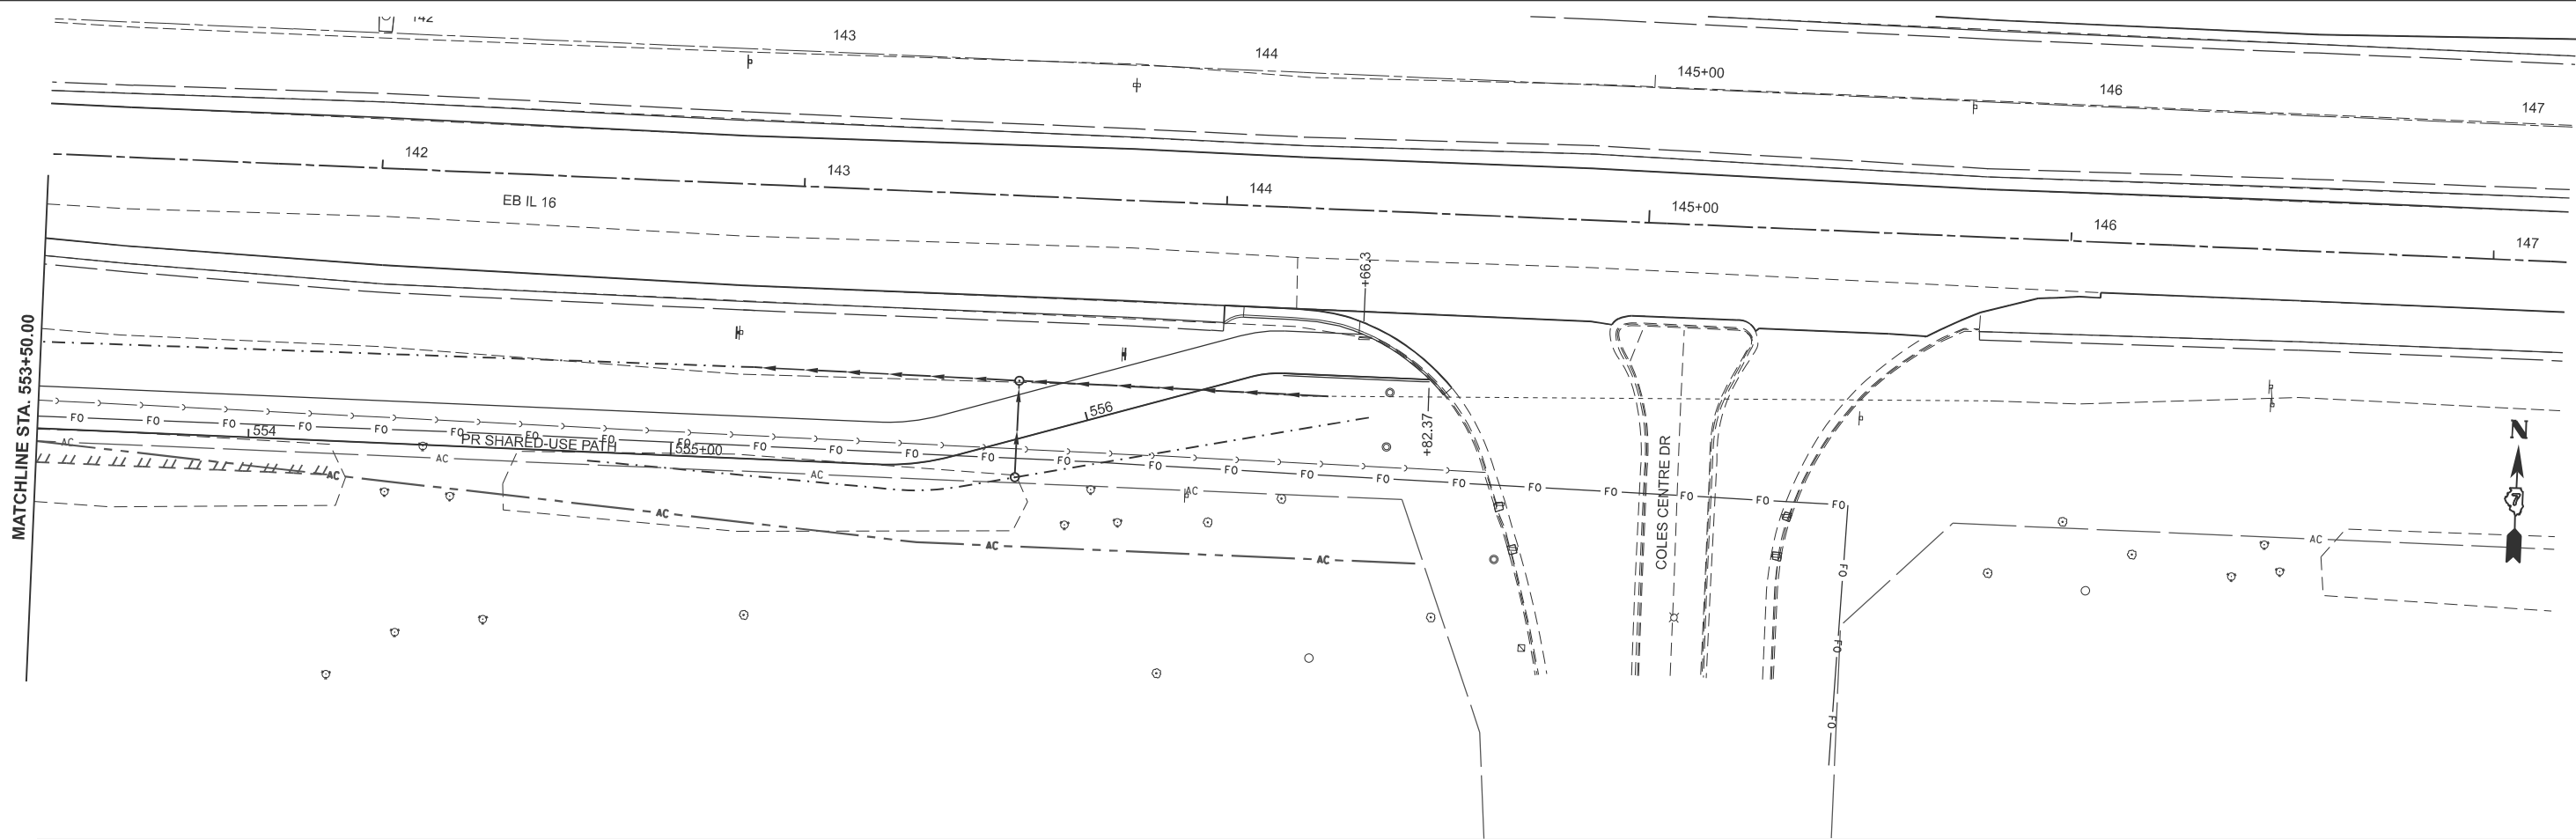


USER NAME	= kaleb.hirtzel	DESIGNED	-	REVISED	-
DRAWN	-	REVIS	-	REVISED	-
PLOT SCALE	= \$SCALE\$	CHECKED	-	REVISED	-
PLOT DATE	= 8/19/2024	DATE	-	REVISED	-



STATE OF ILLINOIS DEPARTMENT OF TRANSPORTATION



PLAN & PROFILE SHARED-USE PATH				
SCALE: 1"=20'	SHEET 10	OF 10 SHEETS	STA. 553+50.00	TO STA. 556+82.37

F.A.I RTE.	SECTION	COUNTY	TOTAL SHEETS	SHEET NO.
57	(15-22HB-4)BR (15-22)R	COLES	1086	165
CONTRACT NO. 74435				
ILLINOIS FED. AID PROJECT				

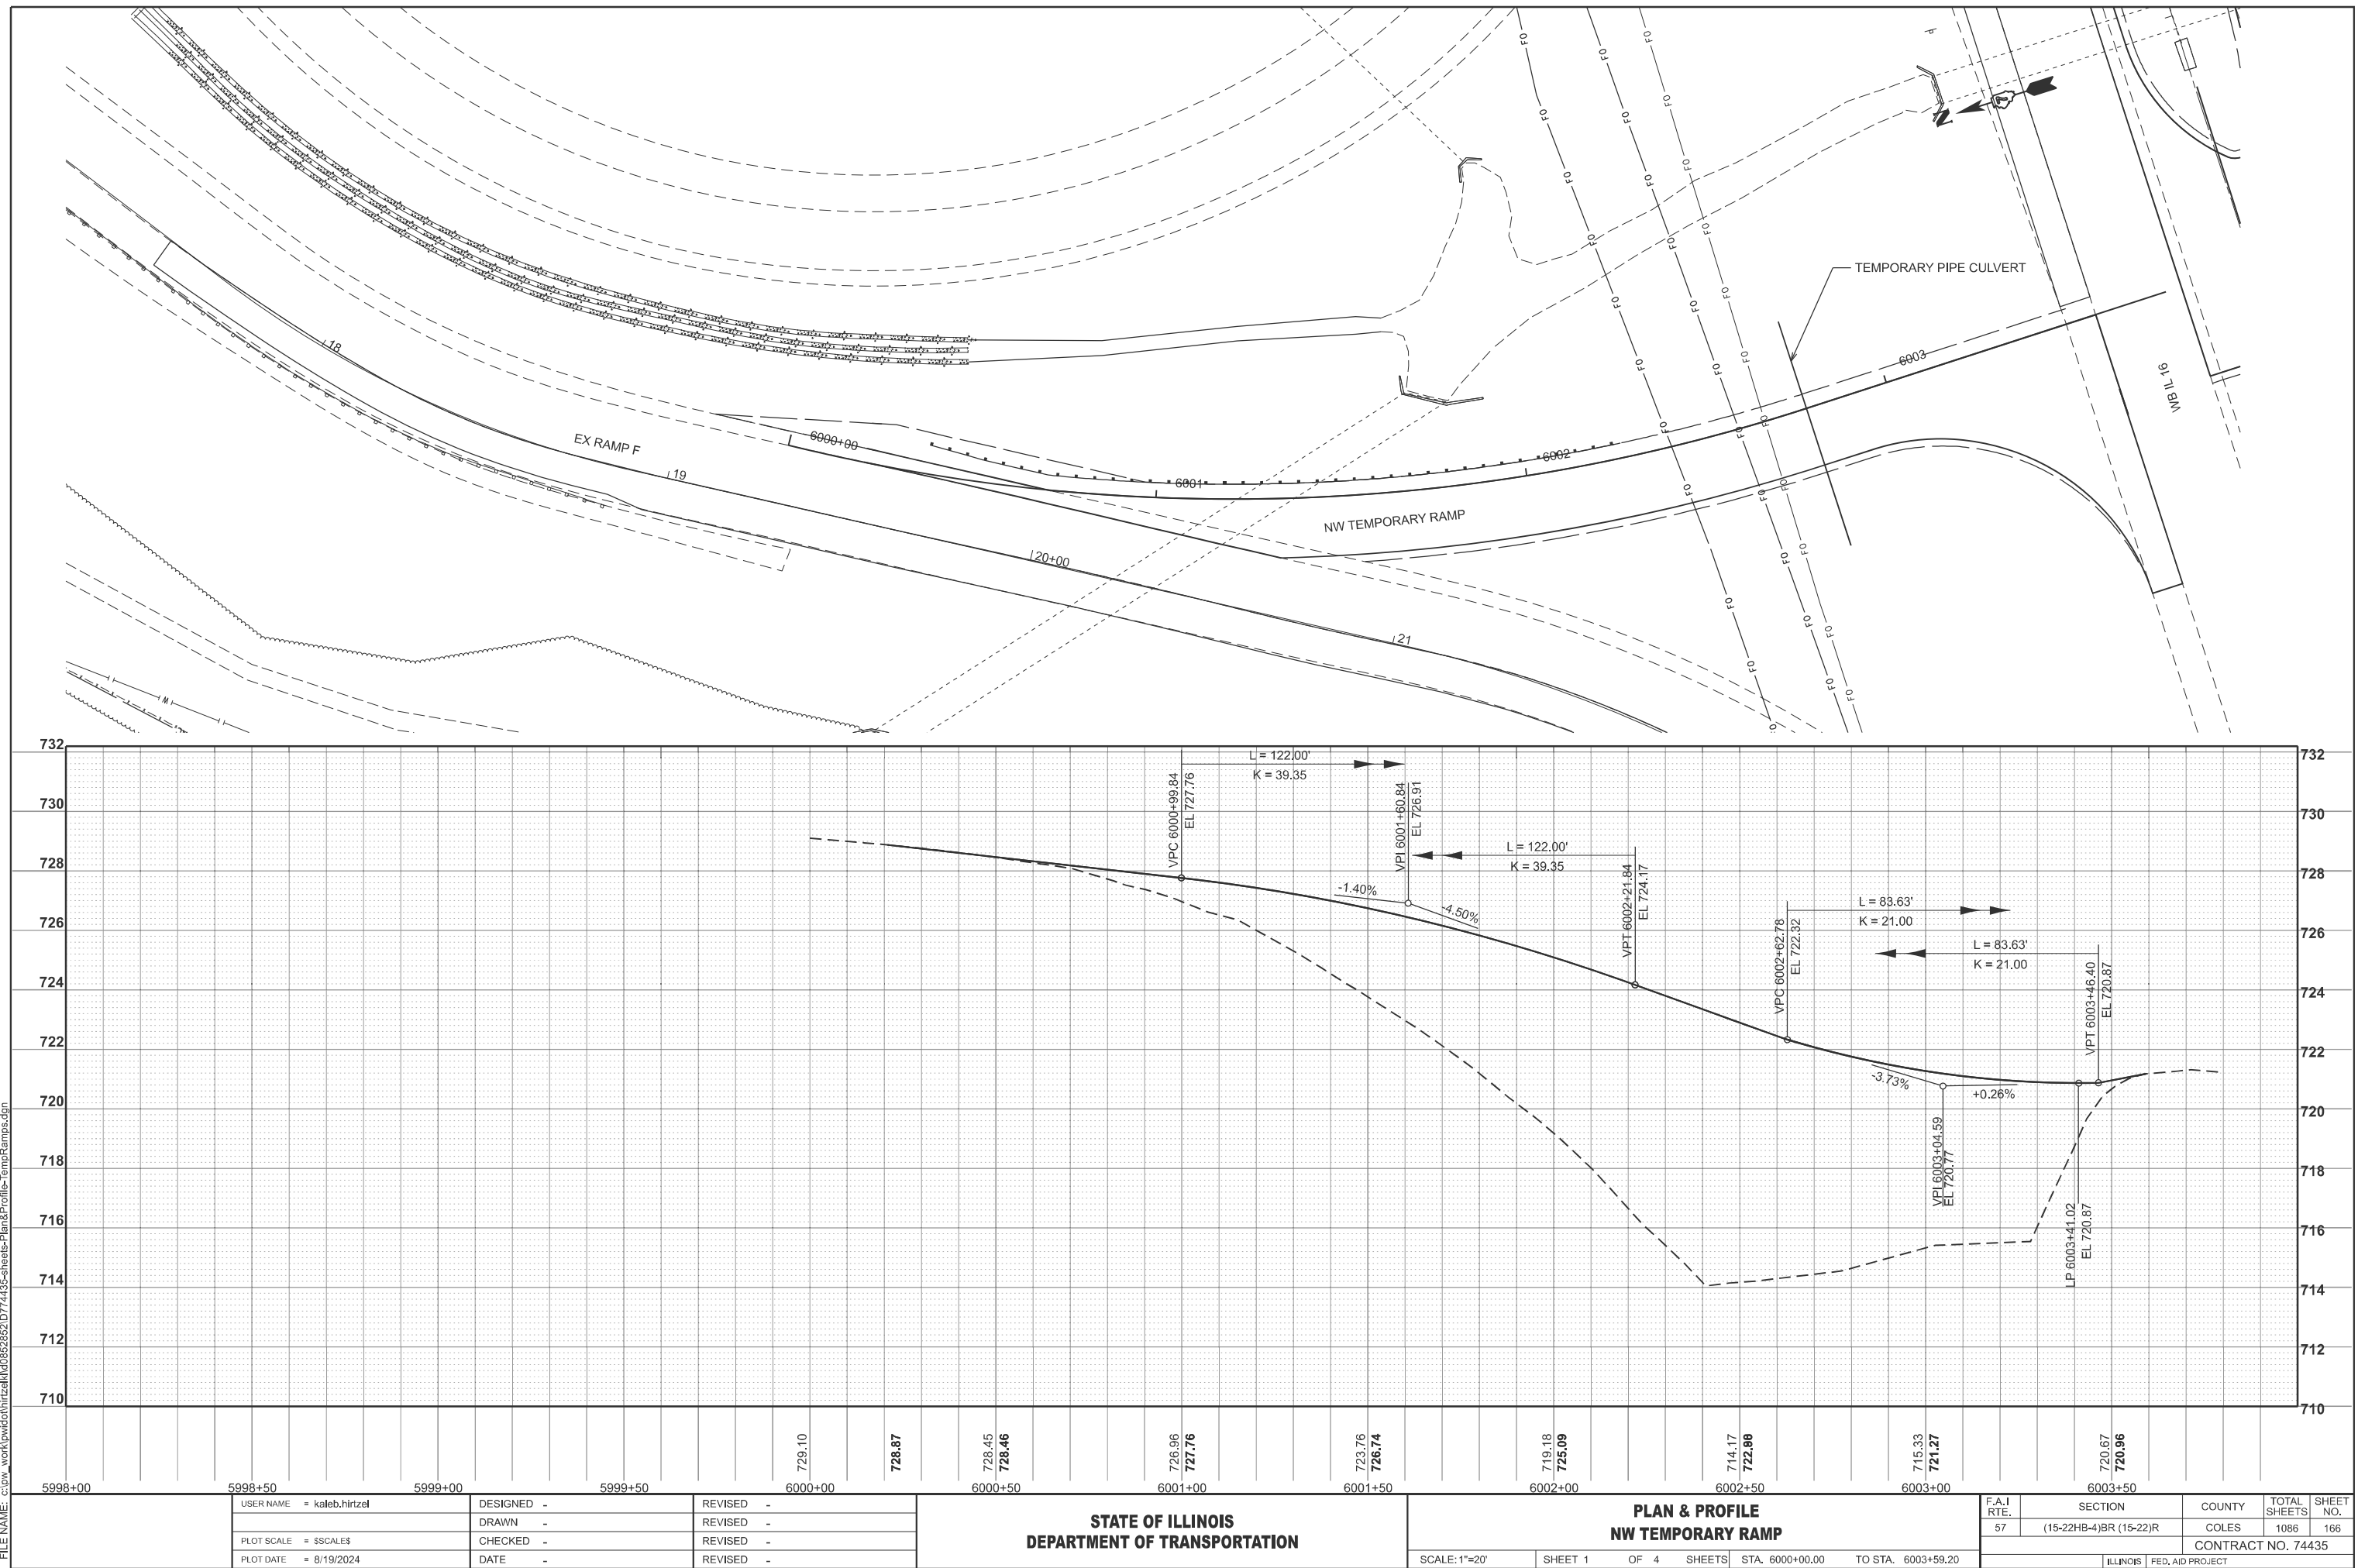

MODEL: SE Temp Ramp - SE Temp Ramp Plan-1 [Sheet]
FILE NAME: c:\p\work\jw\hrtz\k\ud862852\0774435-sheets-Plans-Profile-TempRamps.dgn

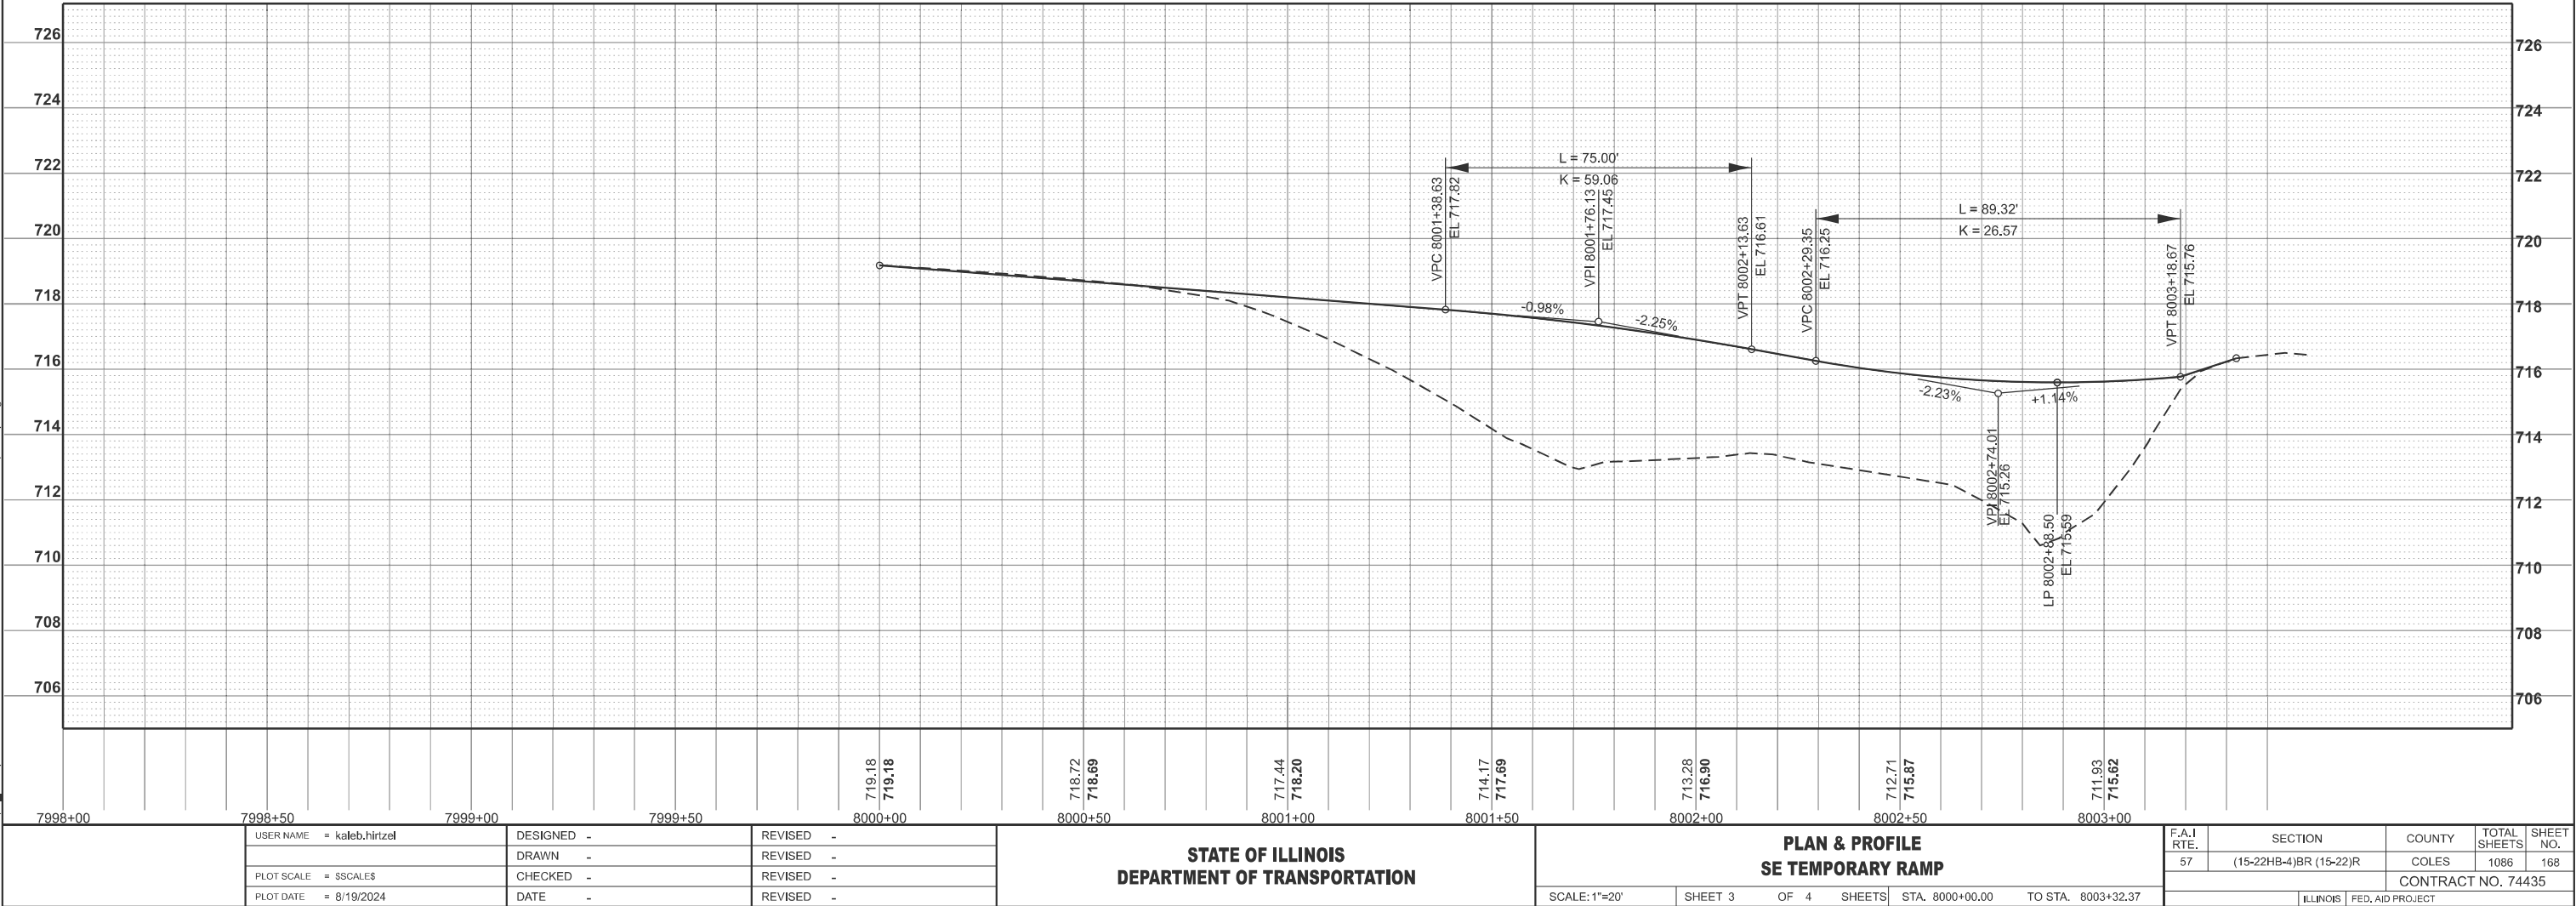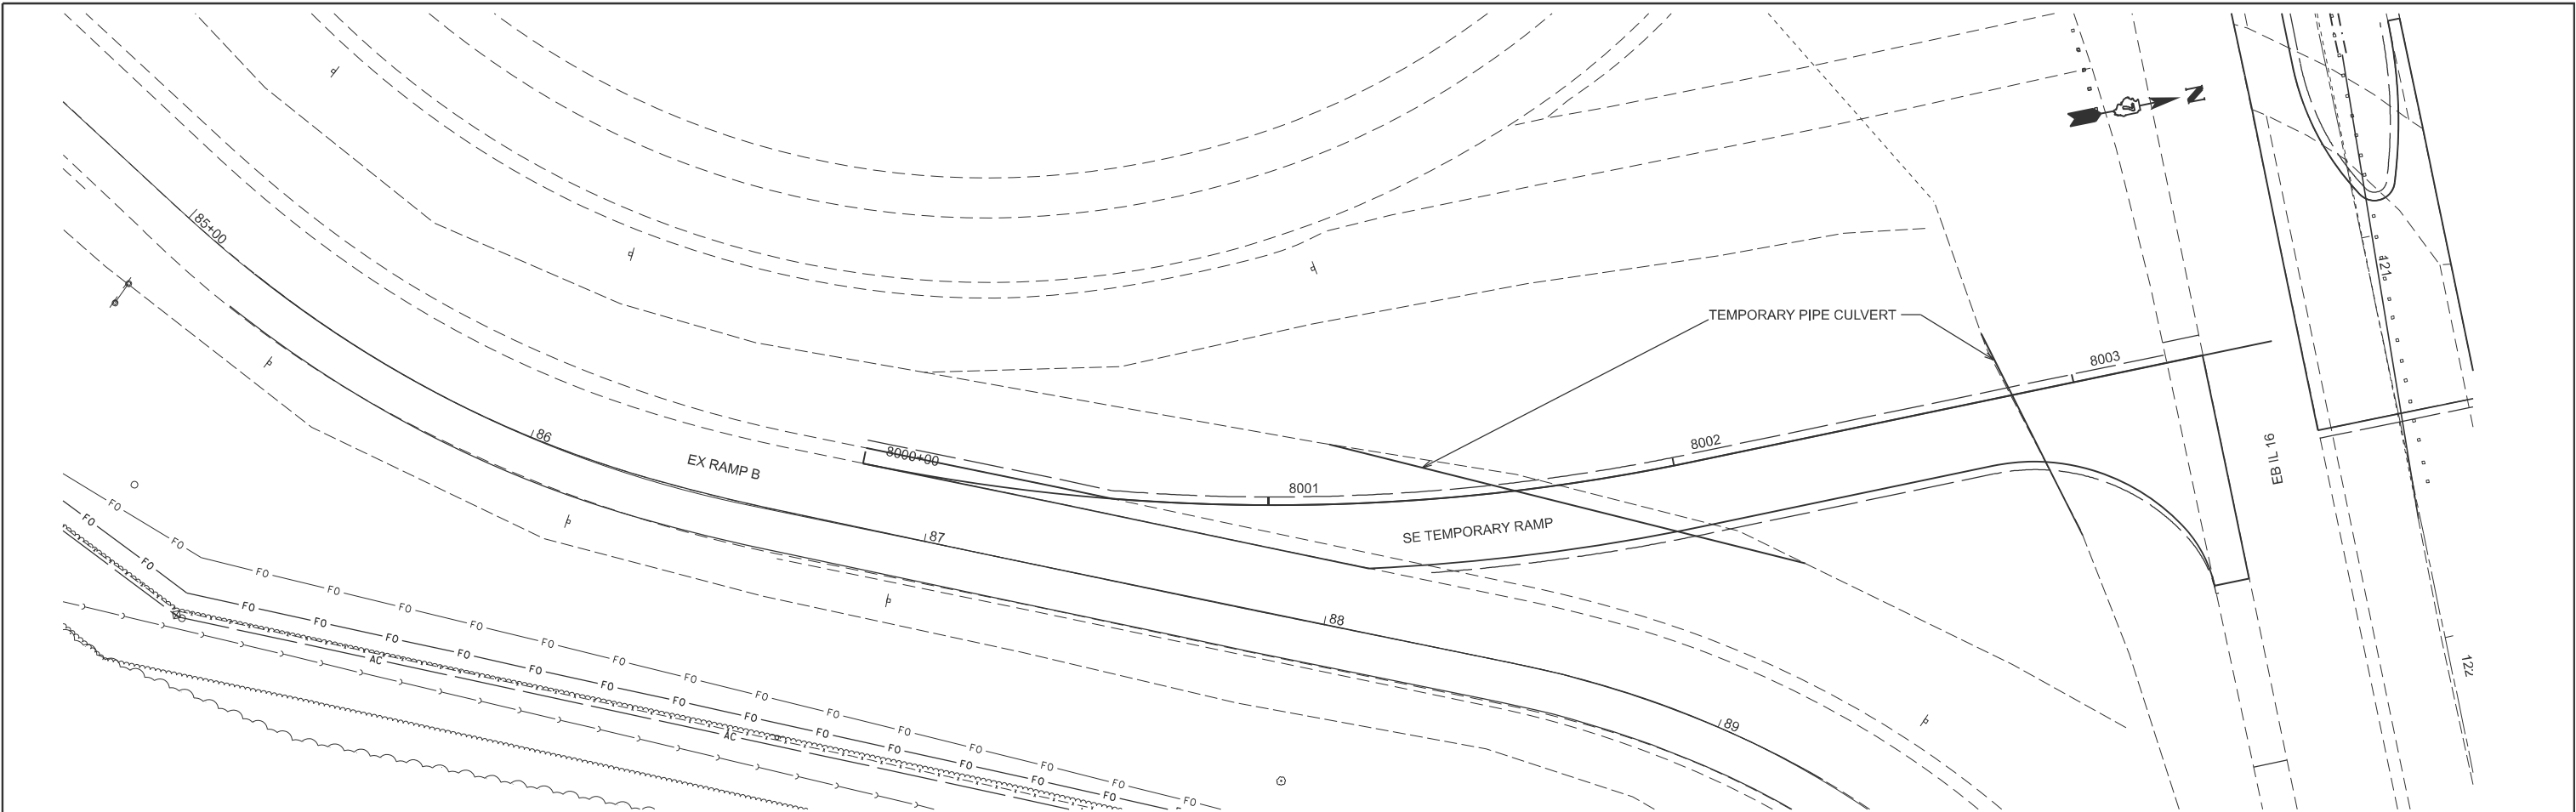

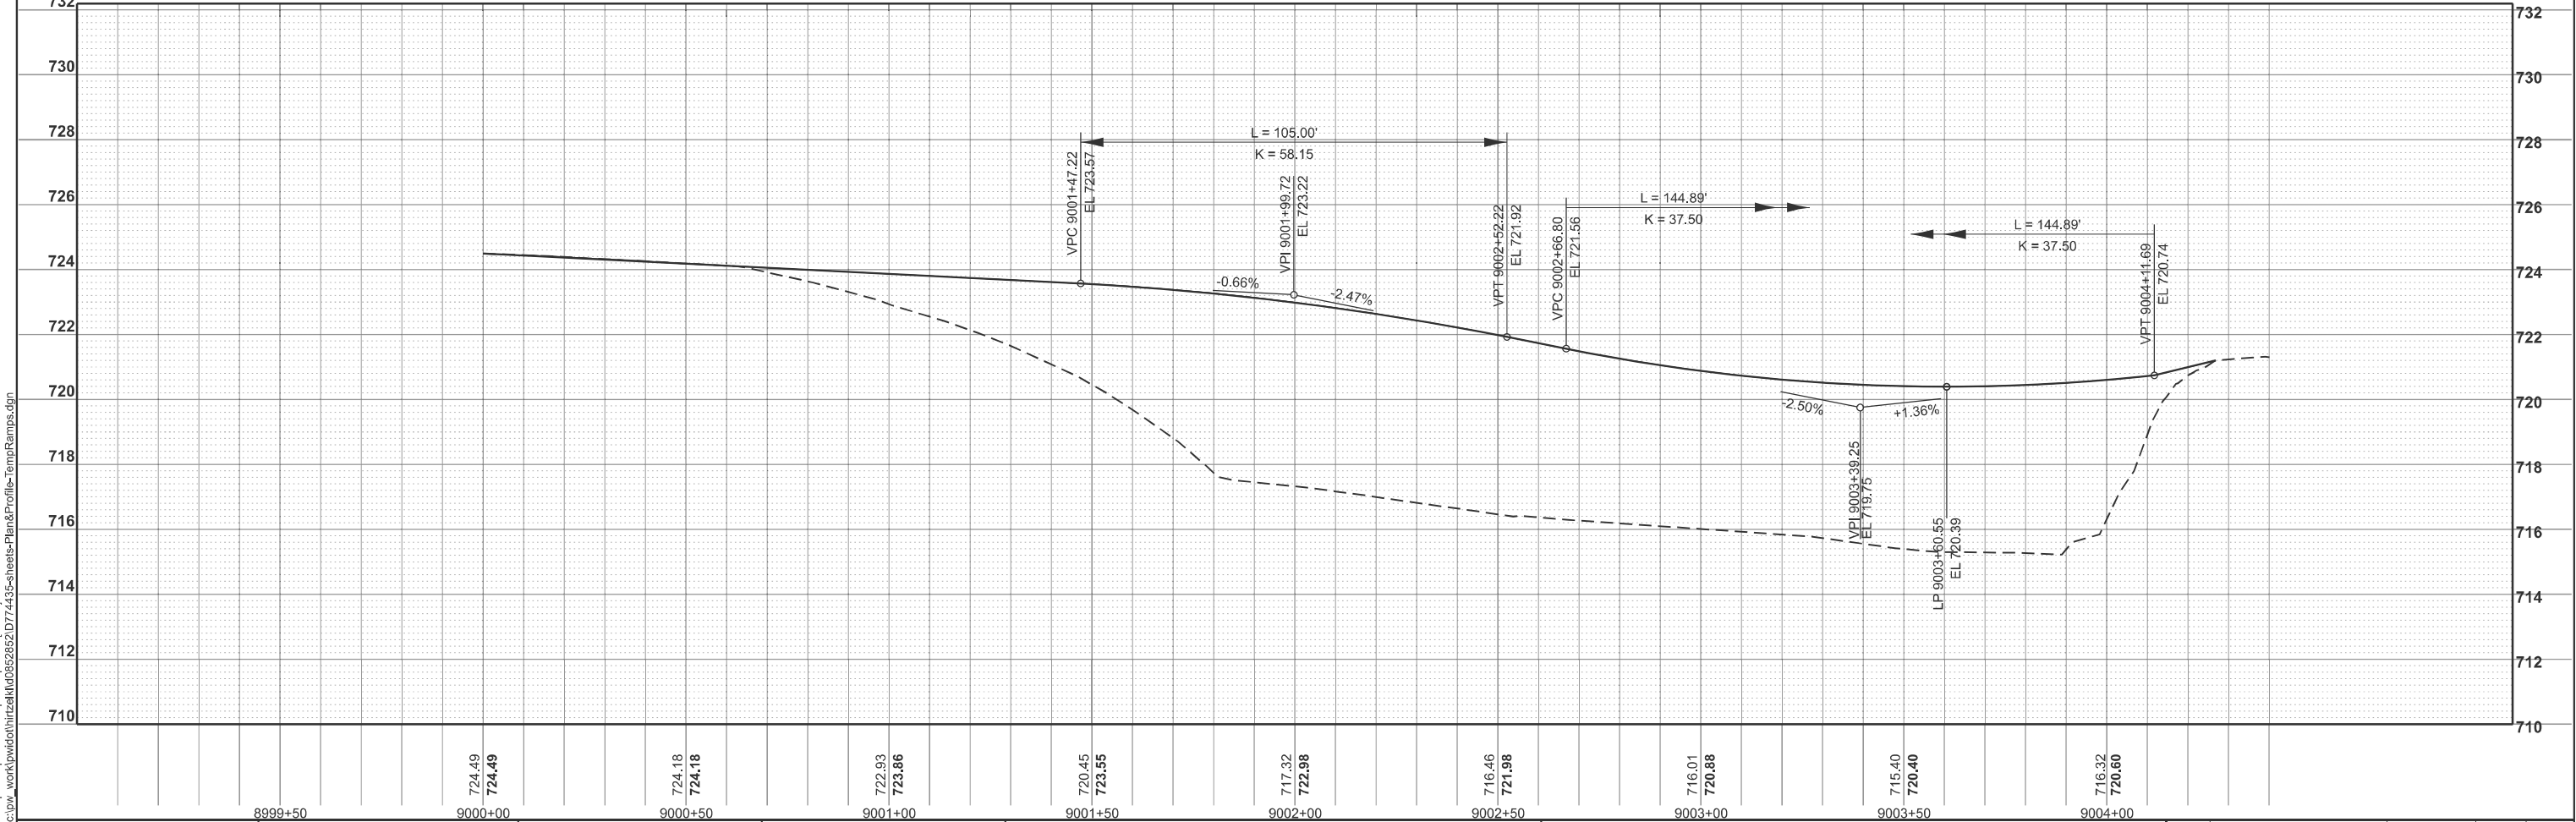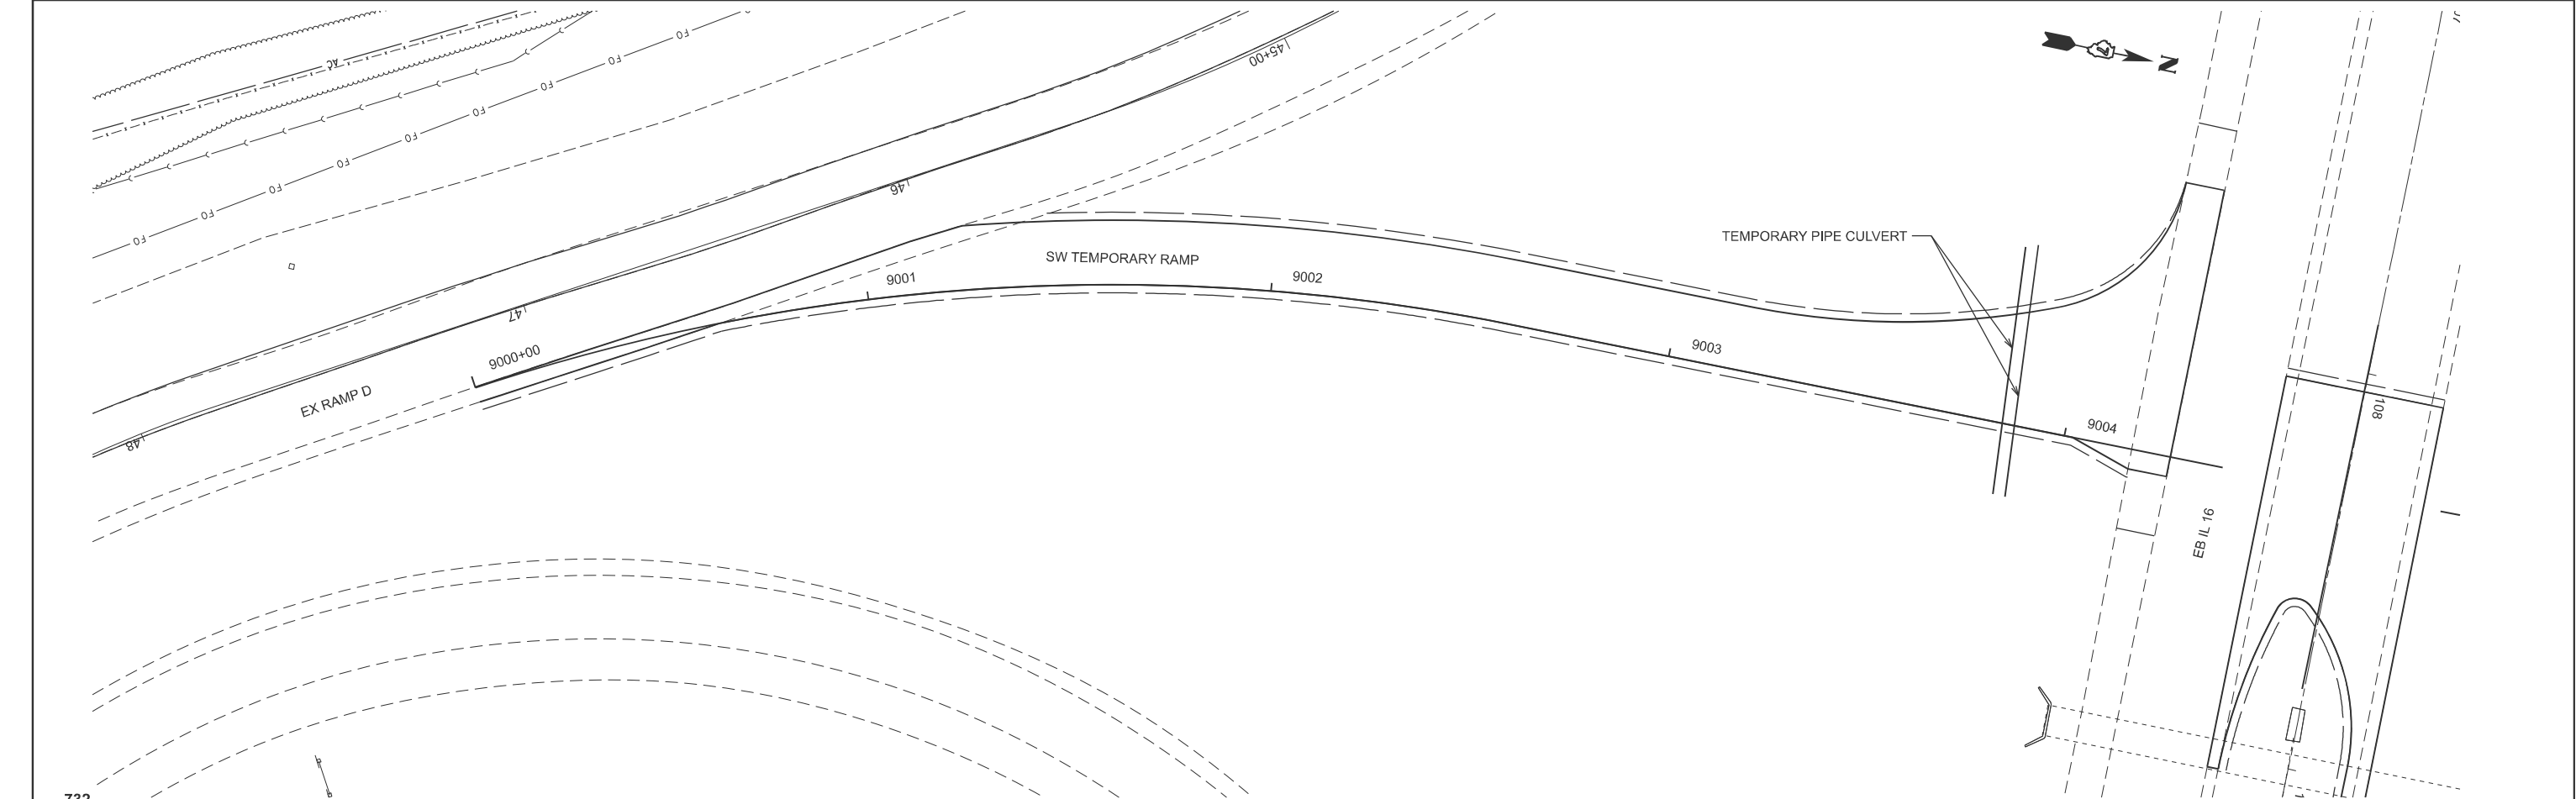

MODEL: SW Temp Ramp - SW Temp Ramp Plan (Sheet)
FILE NAME: c:\pwworking\hrtzel\k\062852\074435-sheets\Plan&Profile-TempRamps.dgn

8999+50	9000+00	9000+50	9001+00	9001+50	9002+00	9002+50	9003+00	9003+50	9004+00
724.49	724.49	724.18	724.18	722.93	723.86	720.45	723.55	717.32	722.98
724.49	724.49	724.18	724.18	722.93	723.86	720.45	723.55	717.32	722.98
DESIGNED -	DESIGNED -	DESIGNED -	DESIGNED -	DESIGNED -	DESIGNED -	DESIGNED -	DESIGNED -	DESIGNED -	DESIGNED -
DRAWN -	DRAWN -	DRAWN -	DRAWN -	DRAWN -	DRAWN -	DRAWN -	DRAWN -	DRAWN -	DRAWN -
CHECKED -	CHECKED -	CHECKED -	CHECKED -	CHECKED -	CHECKED -	CHECKED -	CHECKED -	CHECKED -	CHECKED -
DATE -	DATE -	DATE -	DATE -	DATE -	DATE -	DATE -	DATE -	DATE -	DATE -

STATE OF ILLINOIS
DEPARTMENT OF TRANSPORTATION

PLAN & PROFILE
SW TEMPORARY RAMP

SCALE: 1"=20' SHEET 4 OF 4 SHEETS STA. 9000+00.00 TO STA. 9004+26.77

F.A.I RTE.	SECTION	COUNTY	TOTAL SHEETS	SHEET NO.
57	(15-22HB-4)BR (15-22)R	COLES	1086	169
CONTRACT NO. 74435				
ILLINOIS FED. AID PROJECT				

PRE-STAGE CONSTRUCTION NOTES:

PRE-STAGE A CONSTRUCTION INCLUDES THE REMOVAL & REPLACEMENT OF HMA SHOULDERS IN VARIOUS LOCATIONS ALONG I-57, IL 16 & THE EXISTING RAMPS, SHOULDER RUMBLE STRIPS IN THE EX NB I-57 OUTSIDE HMA SHOULDER FOR STAGE 1 TRAFFIC, I-57 & IL 16 CROSS-OVER PAVEMENTS, TEMPORARY RAMP PAVEMENTS, LT TURN LANE AND MEDIAN PAVEMENT FOR TEMPORARY INTERSECTIONS WITH THE TEMPORARY RAMPS, DRAINAGE STRUCTURE EXTENSIONS, DRAINAGE STRUCTURE REMOVAL AND REPLACEMENTS AND PR STRUCTURE 015-2026 AT THE LINCOLN PRAIRIE GRASS TRAIL.

PRE-STAGE B CONSTRUCTION INCLUDES BRIDGE REPAIRS TO THE PASSING LANE SIDE OF NB I-57 STRUCTURE 015-0078, TEMPORARY GUARDRAIL ATTACHED TO THE NORTHEAST PARAPET WALLS OF THE NB I-57 STRUCTURES OVER IL 16 AND IL 316 AND GRADING FOR THE TEMPORARY TYPE 1 TRAFFIC BARRIER TERMINALS.

PRE-STAGE C CONSTRUCTION INCLUDES BRIDGE REPAIRS TO THE DRIVING LANE SIDE OF THE NB I-57 STRUCTURE 015-0078.

THE REMOVAL & REPLACEMENT OF THE PIPE CULVERT AT IL 16 STA. 92+32.5 DURING PRE-STAGE A SHALL BE STAGED UTILIZING LANE CLOSURES ON EB & WB IL 16. NO OPEN TRENCHES SHALL REMAIN OVERNIGHT. PRIOR TO OPENING A LANE TO TRAFFIC THE CLASS D PATCHES, TYPE IV, 12" SHALL BE CONSTRUCTED.

THE NE & SE TEMPORARY RAMPS AND THE EAST IL 16 LT TURN LANE & MEDIAN SHALL BE COMPLETED PRIOR TO STARTING WORK ON PRE-STAGE B & C. IN ADDITION THE TEMPORARY SIGNALS, PAVEMENT STRIPING AND SIGNAGE SHALL BE INSTALLED FOR THE TEMPORARY INTERSECTION WITH IL 16 AND THE NE & SE TEMPORARY RAMPS.

DURING PRE-STAGE B AND PRE-STAGE C, THE NB I-57 EXIT RAMP TO WB IL 16 (EX RAMP G) AND THE EB IL 16 EXIT RAMP TO NB I-57 (EX RAMP A) SHALL BE CLOSED USING TRAFFIC CONTROL AND PROTECTION STANDARD 701451. TRAFFIC FOR THESE RAMPS SHALL BE DETOURED TO THE NE & SE TEMPORARY RAMPS AND THE EAST TEMPORARY INTERSECTION.

IF STAGE 1 CONSTRUCTION WILL NOT BEGIN WITHIN 7 DAYS OF THE COMPLETION OF PRE-STAGE C, THE TEMPORARY SIGNALS FOR THE EAST TEMPORARY INTERSECTION SHALL BE TURNED OFF, THE TEMPORARY STRIPING FOR THE EAST INTERSECTION SHALL BE REMOVED AND THE NE & SE TEMPORARY RAMPS SHALL BE CLOSED USING TRAFFIC CONTROL AND PROTECTION STANDARD 701451.

AFTER COMPLETION OF THE NW & SW TEMPORARY RAMPS, THEY SHALL BE CLOSED USING TRAFFIC CONTROL AND PROTECTION STANDARD 701451.




PRIOR TO STARTING STAGE 1 CONSTRUCTION THE EAST AND WEST TEMPORARY INTERSECTIONS SHALL HAVE TEMPORARY PAVEMENT MARKINGS AND TEMPORARY SIGNALS INSTALLED. THE TEMPORARY SIGNAGE FOR THE TEMPORARY INTERSECTIONS AND RAMPS SHALL ALSO BE INSTALLED PRIOR TO STARTING STAGE 1 CONSTRUCTION. THE TEMPORARY SIGNS SHALL BE COVERED WHEN NOT IN USE.

PRE-STAGE TRAFFIC CONTROL & PROTECTION STANDARDS:

701101, 701106, 701400, 701402, 701406, 701411, 701421, 701422, 701426, 701428, 701451, 701456, 701801


HMA SHOULDER REMOVAL & REPLACEMENT TYPICALS

(SEE SCHEDULES FOR STATION LOCATIONS)

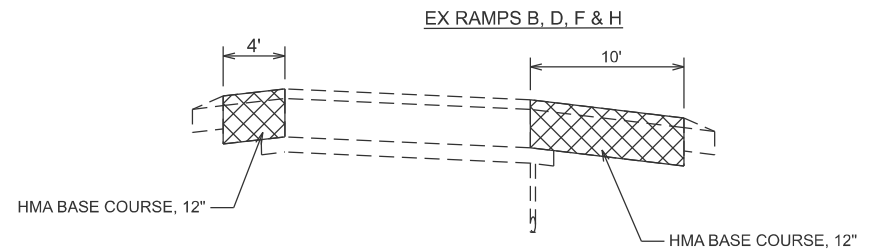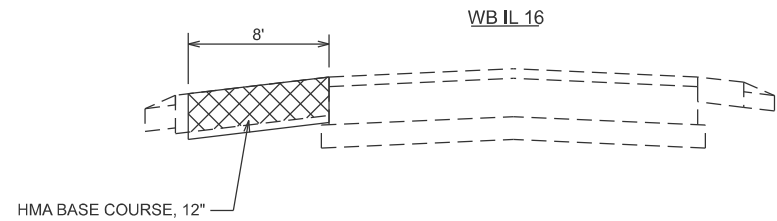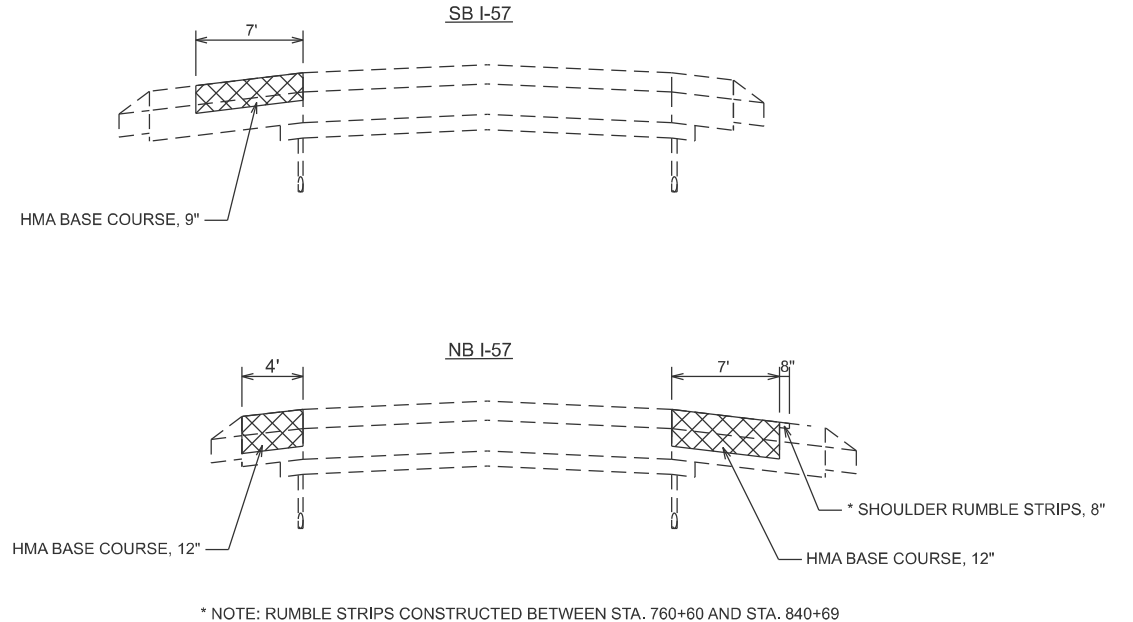 PAVED SHOULDER REMOVAL

	USER NAME = kaleb.hirtzel	DESIGNED -	REVISED -	STATE OF ILLINOIS DEPARTMENT OF TRANSPORTATION	STAGING PLANS PRE-STAGE NOTES & DETAILS				F.A.I RTE.	SECTION	COUNTY	TOTAL SHEETS	SHEET NO.
		DRAWN -	REVISED -		57	(15-22HB-4)BR (15-22)R	COLES	1086	170				
	PLOT SCALE = \$SCALE\$	CHECKED -	REVISED -		CONTRACT NO. 74435								
	PLOT DATE = 8/19/2024	DATE -	REVISED -		SCALE:	SHEET 1	OF 30	SHEETS	STA.	TO STA.			

MODEL: Ex IL 16-W IL 16 [Sheet]
FILE NAME: c:\pwy\work\hrtzel\id852852\ID774435-sheets-Staging-PreStageA.dgn

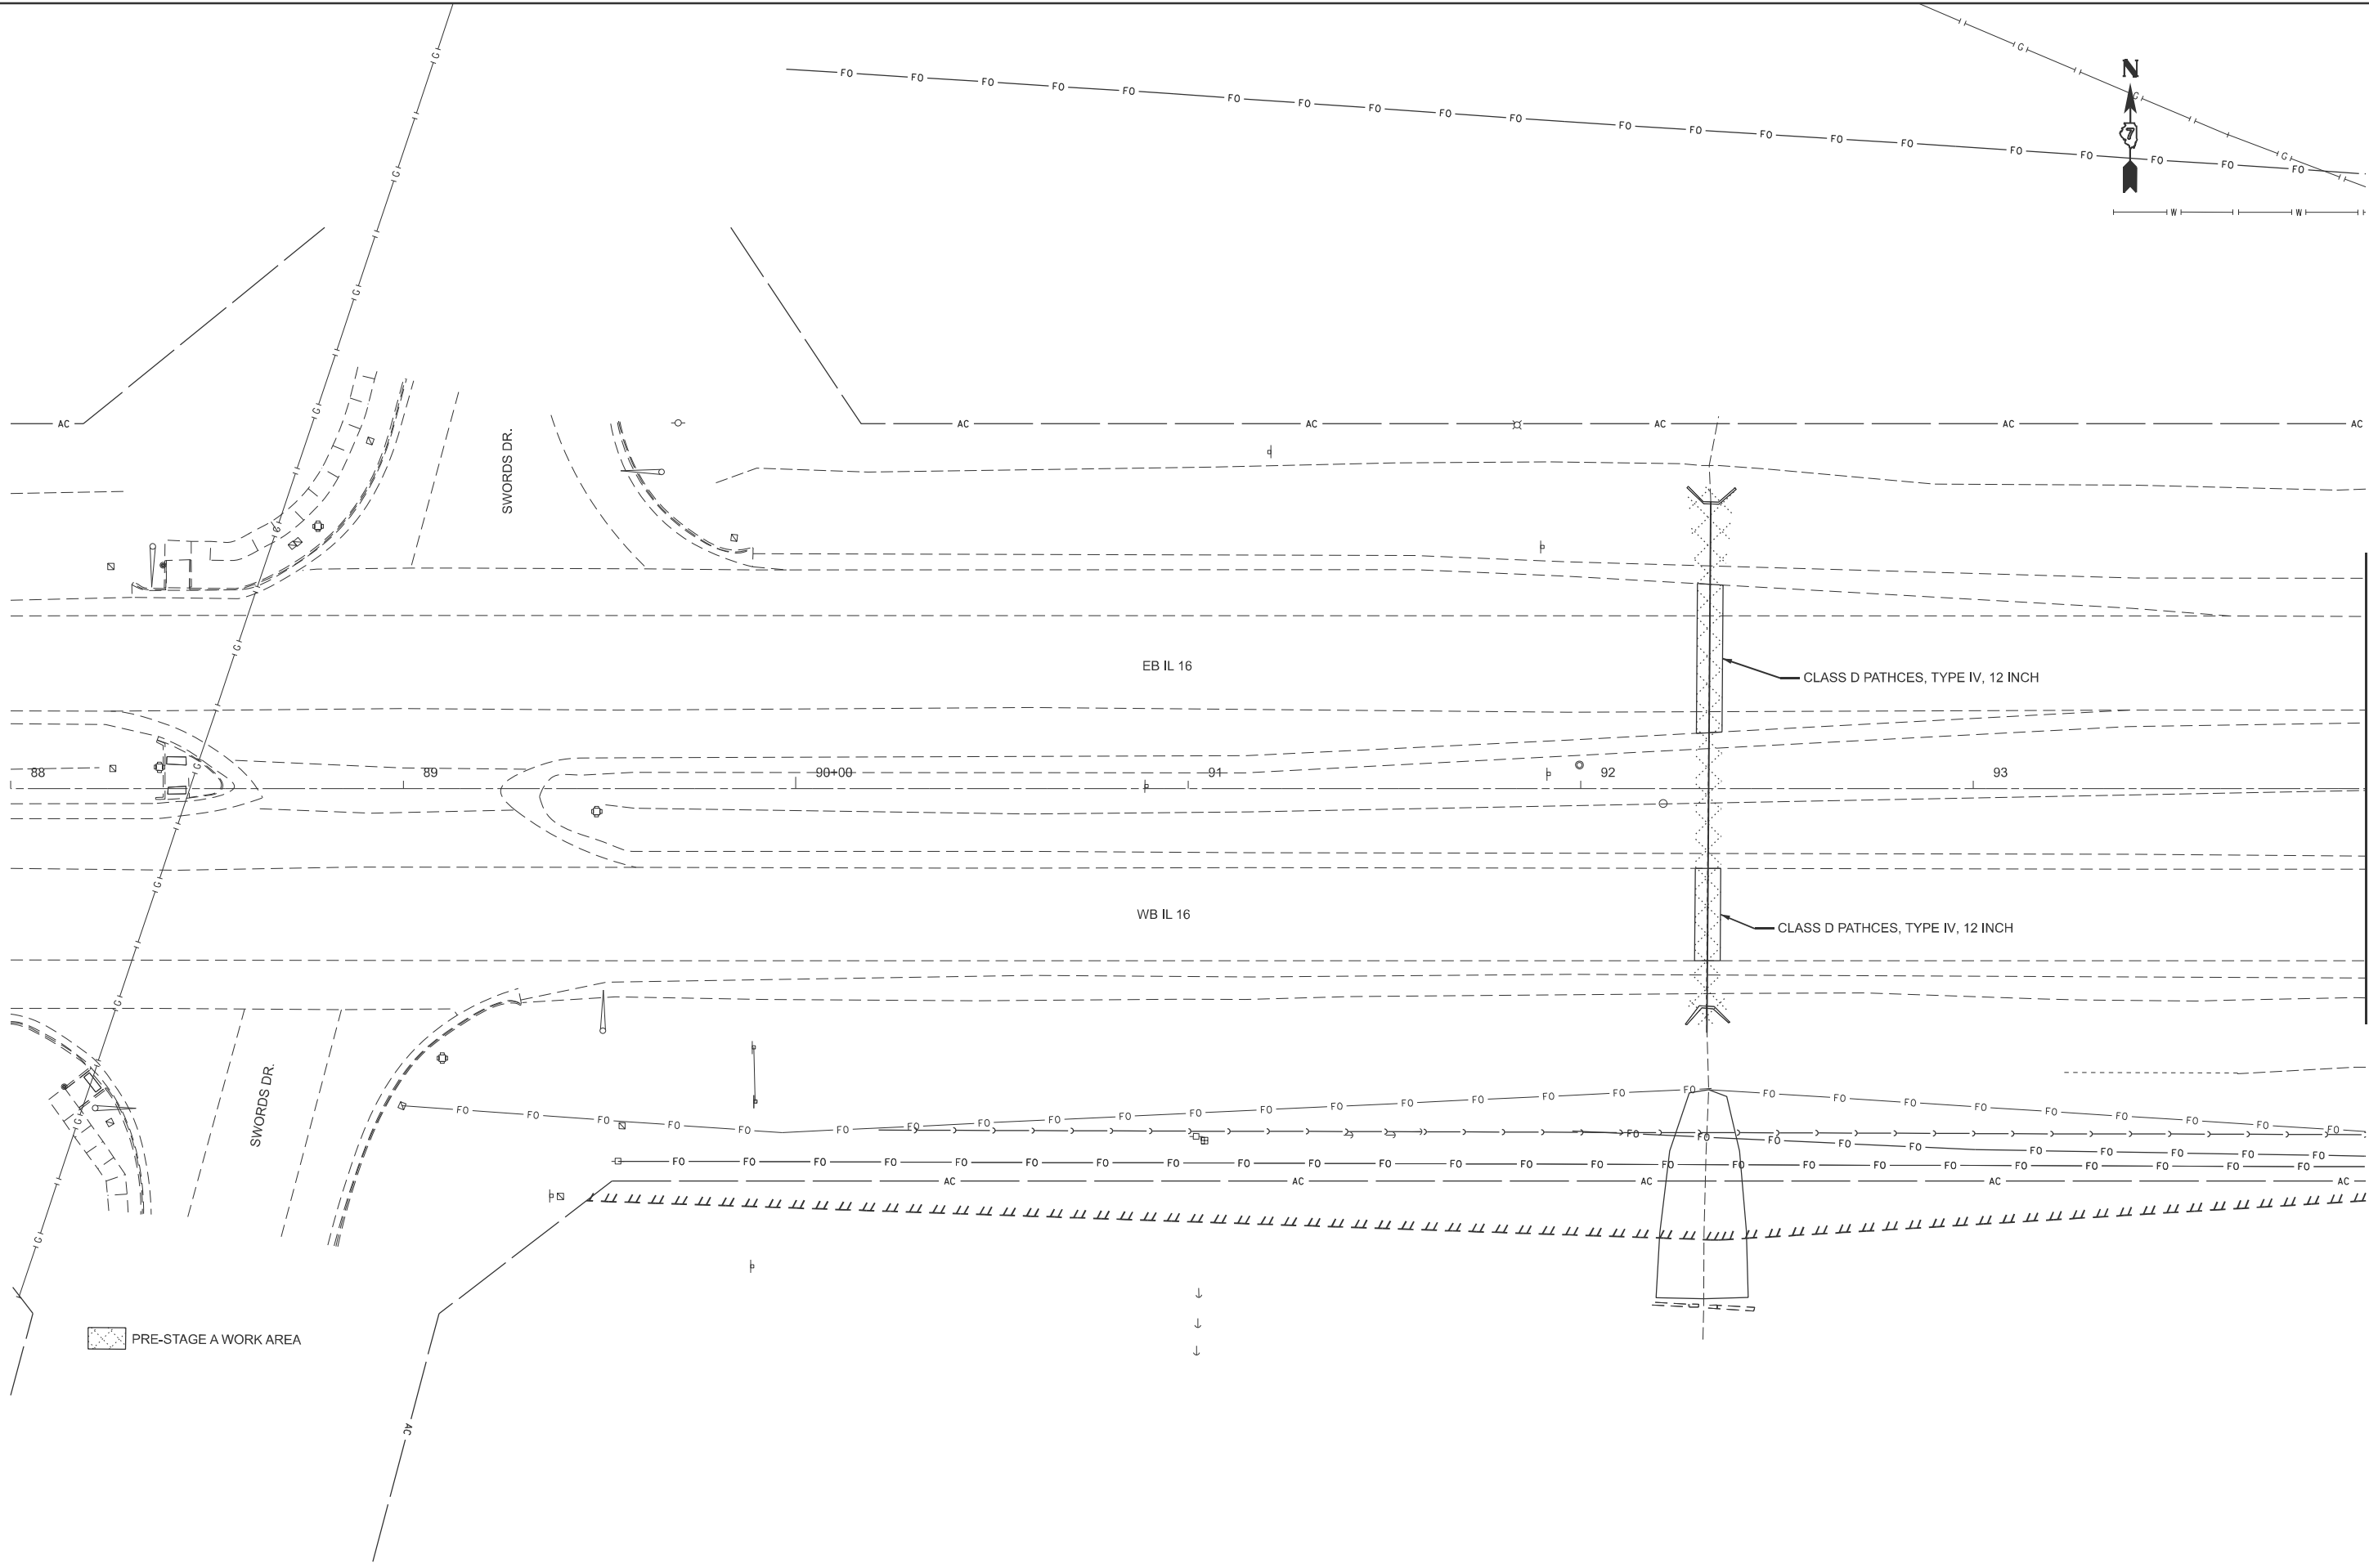

PRE-STAGE A WORK AREA

SWORDS DR.

SWORDS DR.

EB IL 16

WB IL 16

MATCHLINE STA. 94+00.00

CLASS D PATHCES, TYPE IV, 12 INCH

CLASS D PATHCES, TYPE IV, 12 INCH

STATE OF ILLINOIS
DEPARTMENT OF TRANSPORTATION


STAGING PLANS
PRE-STAGE A WORK AREA

USER NAME = kaleb.hirtzel	DESIGNED -	REVISED -
PLOT SCALE = \$SCALE\$	DRAWN -	REVISED -
PLOT DATE = 8/19/2024	CHECKED -	REVISED -
	DATE -	REVISED -

SCALE: 1"=20' SHEET 2 OF 30 SHEETS STA. 88+00.00 TO STA. 94+00.00

F.A.I RTE.	SECTION	COUNTY	TOTAL SHEETS	SHEET NO.
57	(15-22HB-4)BR (15-22)R	COLES	1086	171
CONTRACT NO. 74435				
ILLINOIS FED. AID PROJECT				

MODEL: Ex IL 16 - W IL 17 [Sheet]
FILE NAME: c:\p\work\hrtz\kld852852\74435-sheets\Staging-PreStageA.dgn

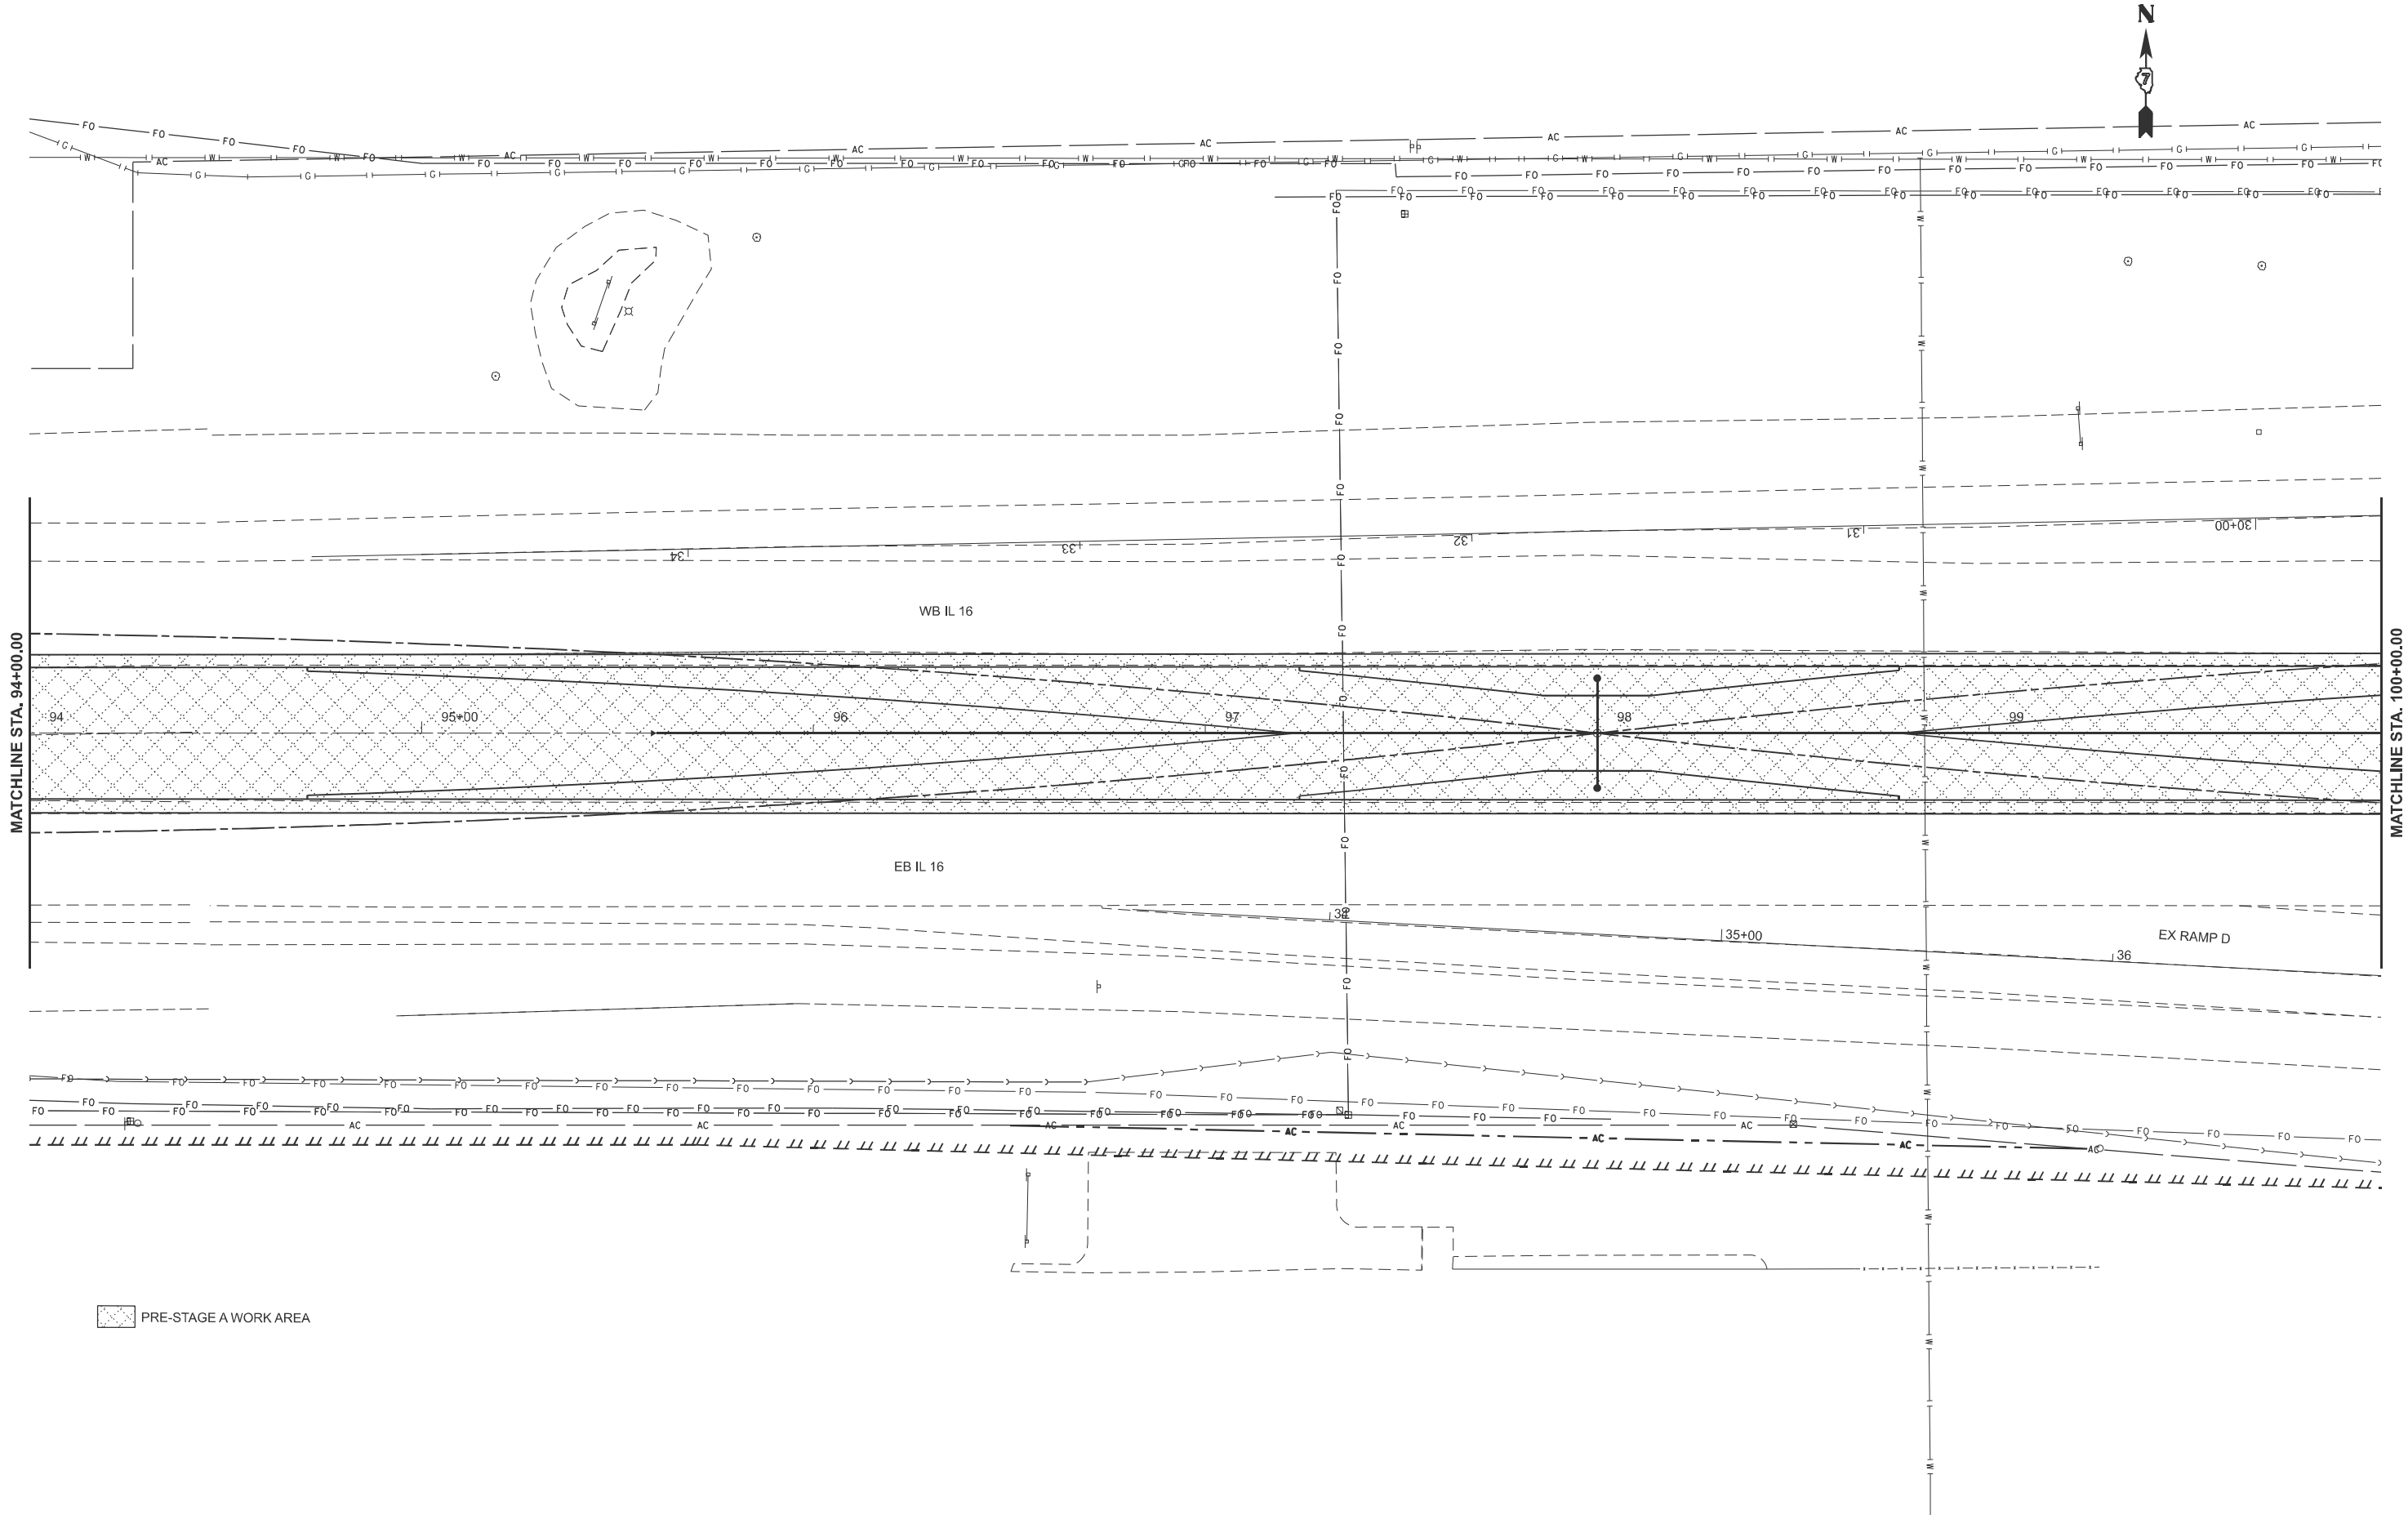

USER NAME = kaleb.hirtzel	DESIGNED -	REVISED -
PLOT SCALE = \$SCALE\$	DRAWN -	REVISED -
PLOT DATE = 8/19/2024	CHECKED -	REVISED -
	DATE -	REVISED -


STATE OF ILLINOIS
DEPARTMENT OF TRANSPORTATION

STAGING PLANS
PRE-STAGE A WORK AREA

SCALE: 1"=20' SHEET 3 OF 30 SHEETS STA. 94+00.00 TO STA. 100+00.00

F.A.I RTE.	SECTION	COUNTY	TOTAL SHEETS	SHEET NO.
57	(15-22HB-4)BR (15-22)R	COLES	1086	172
CONTRACT NO. 74435				
ILLINOIS FED. AID PROJECT				

MODEL: Ex IL 16-W IL 19 [Sheet]
FILE NAME: c:\p\work\pw\hrtzel\kld852852\74435-sheets-Staging-PreStageA.dgn

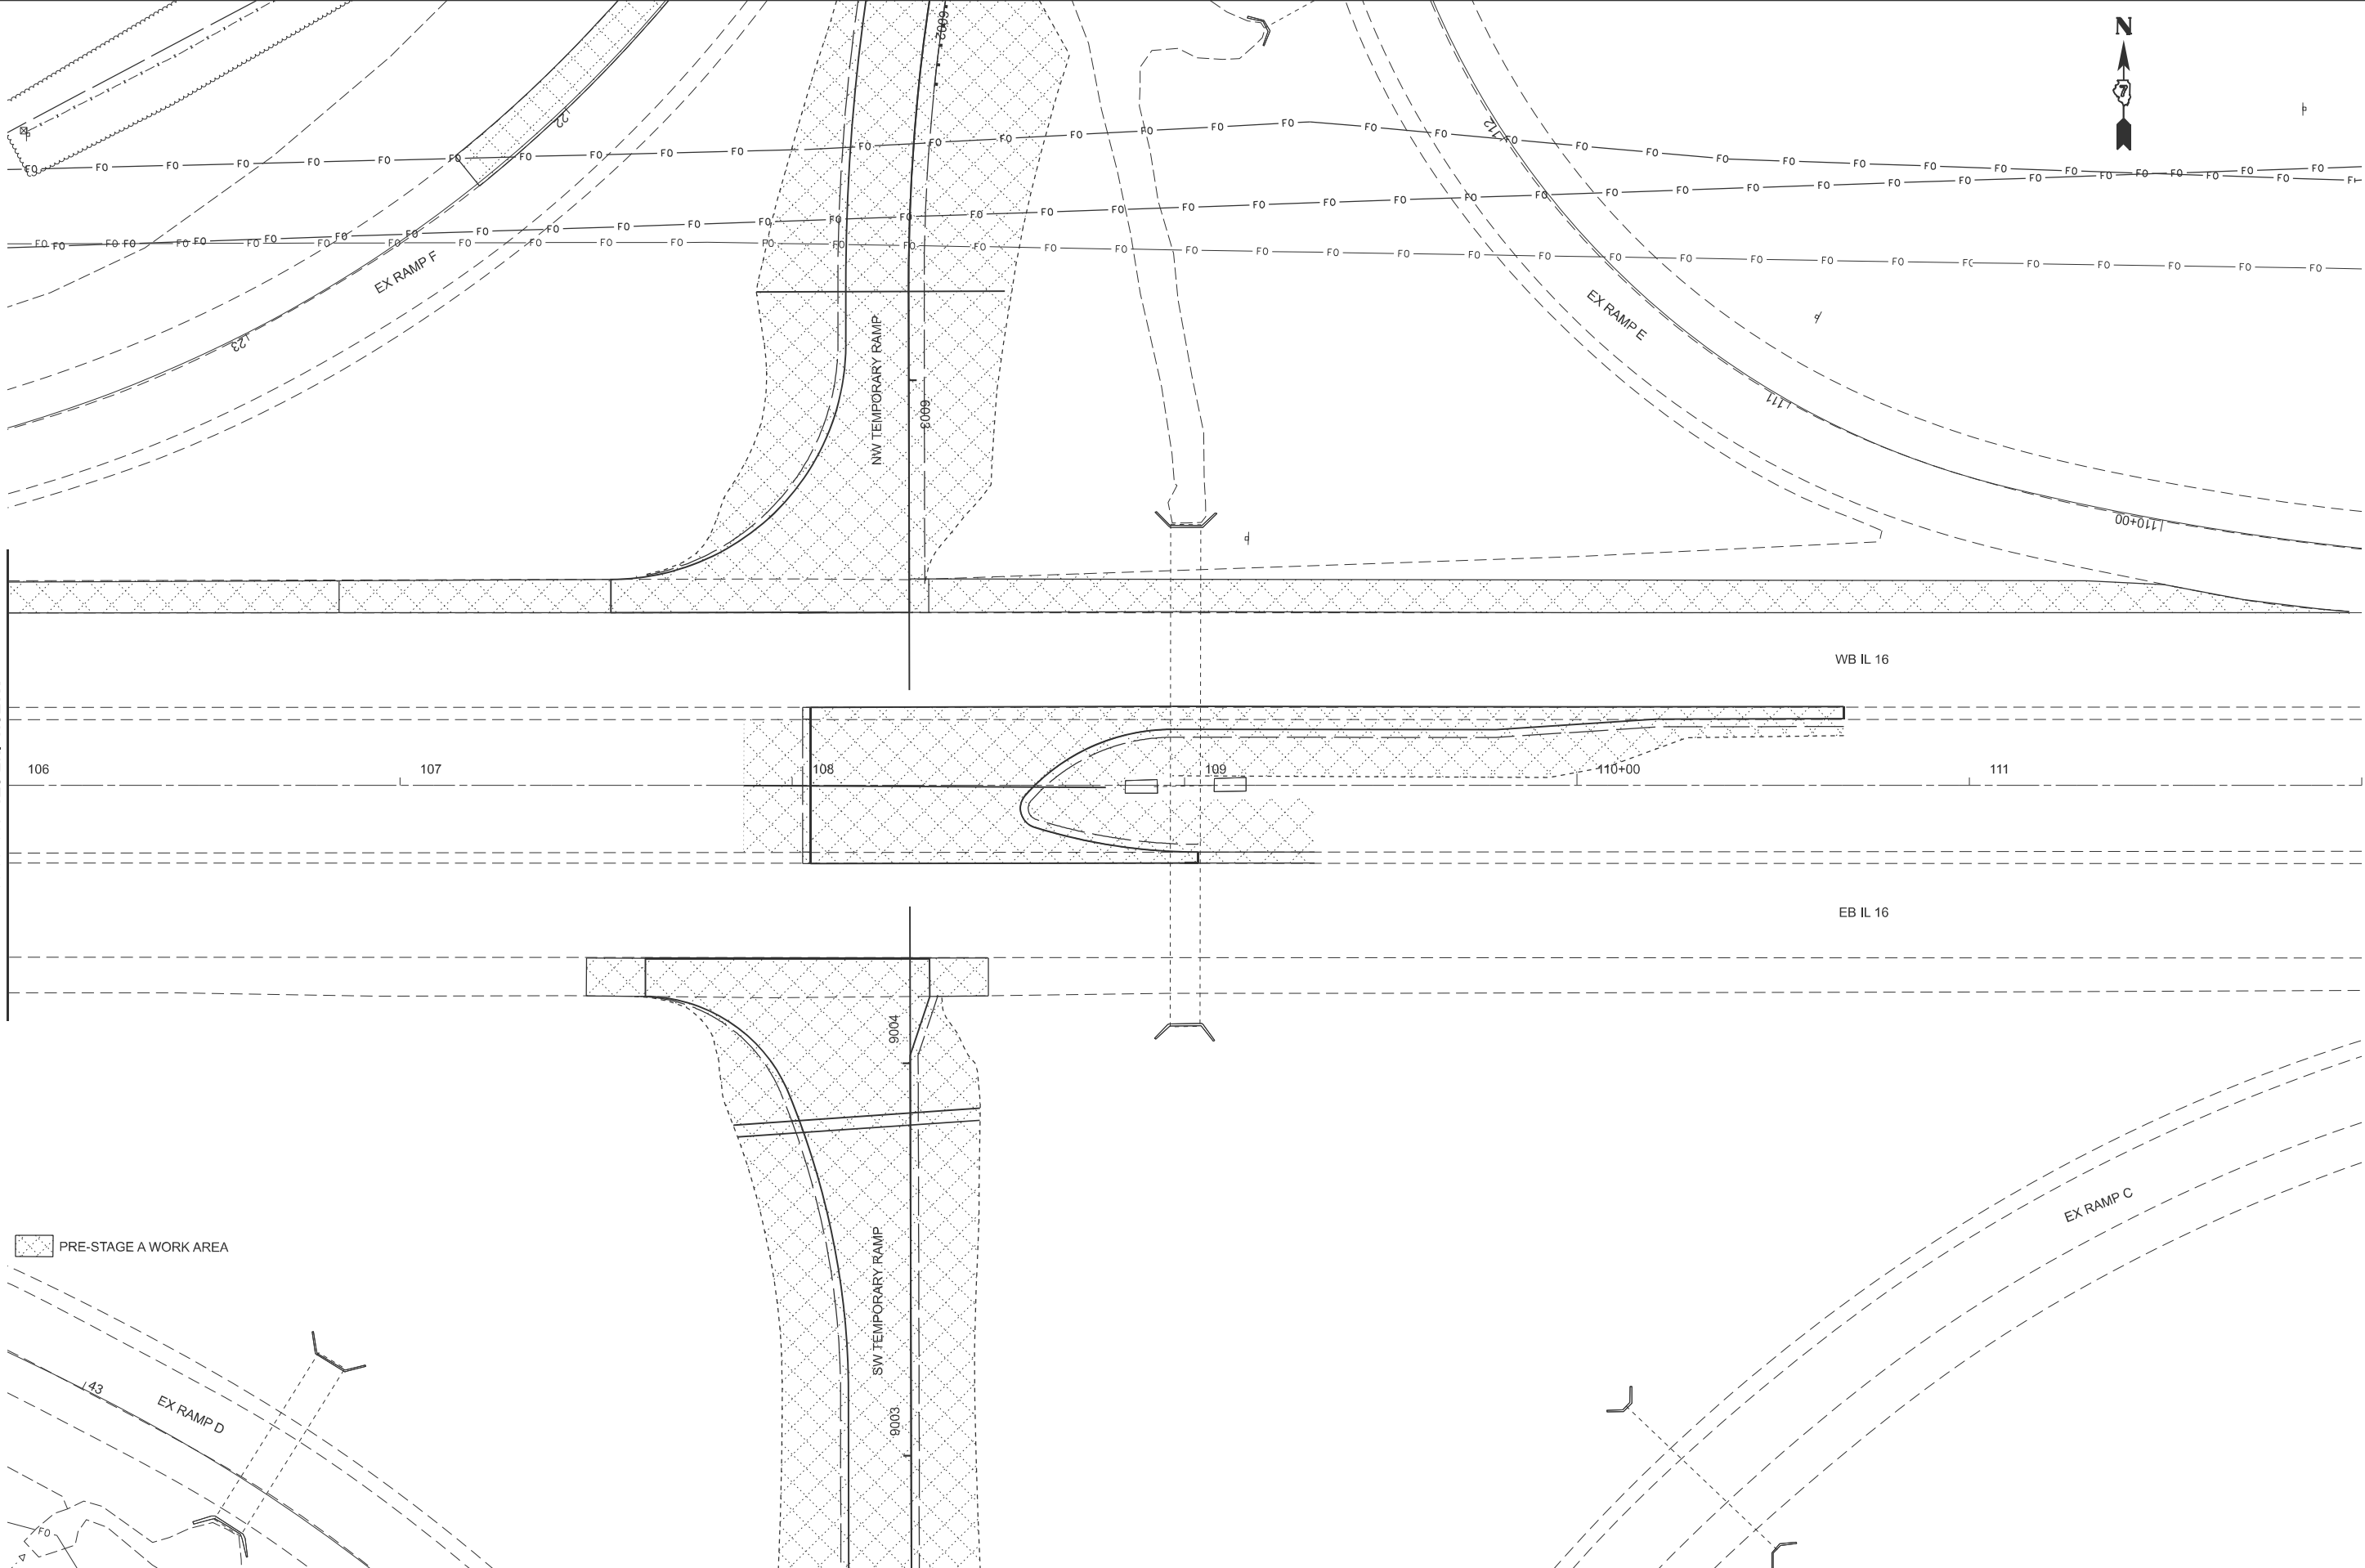

PRE-STAGE A WORK AREA

USER NAME = kaleb.hirtzel

DESIGNED -

REVISED -

DRAWN -

REVIS

REVISED -

PLOT SCALE = \$SCALE\$

CHECKED -

REVISED -

PLOT DATE = 8/19/2024

DATE -

REVISED -

STATE OF ILLINOIS
DEPARTMENT OF TRANSPORTATION

STAGING PLANS
PRE-STAGE A WORK AREA

SCALE: 1"=20'

SHEET 5

OF 30

SHEETS

STA. 106+00.00

TO STA. 112+00.00

F.A.I

RTE.

SECTION

COUNTY

TOTAL

SHEETS

SHEET

NO.

57

(15-22HB-4)BR (15-22)R

COLES


1086

174

CONTRACT NO. 74435

ILLINOIS FED. AID PROJECT

MODEL: Ex IL 16 - E IL 16 (Sheet)
FILE NAME: c:\p\work\hirtzel\0852852\074435-sheets-Staging-PreStageA.dgn

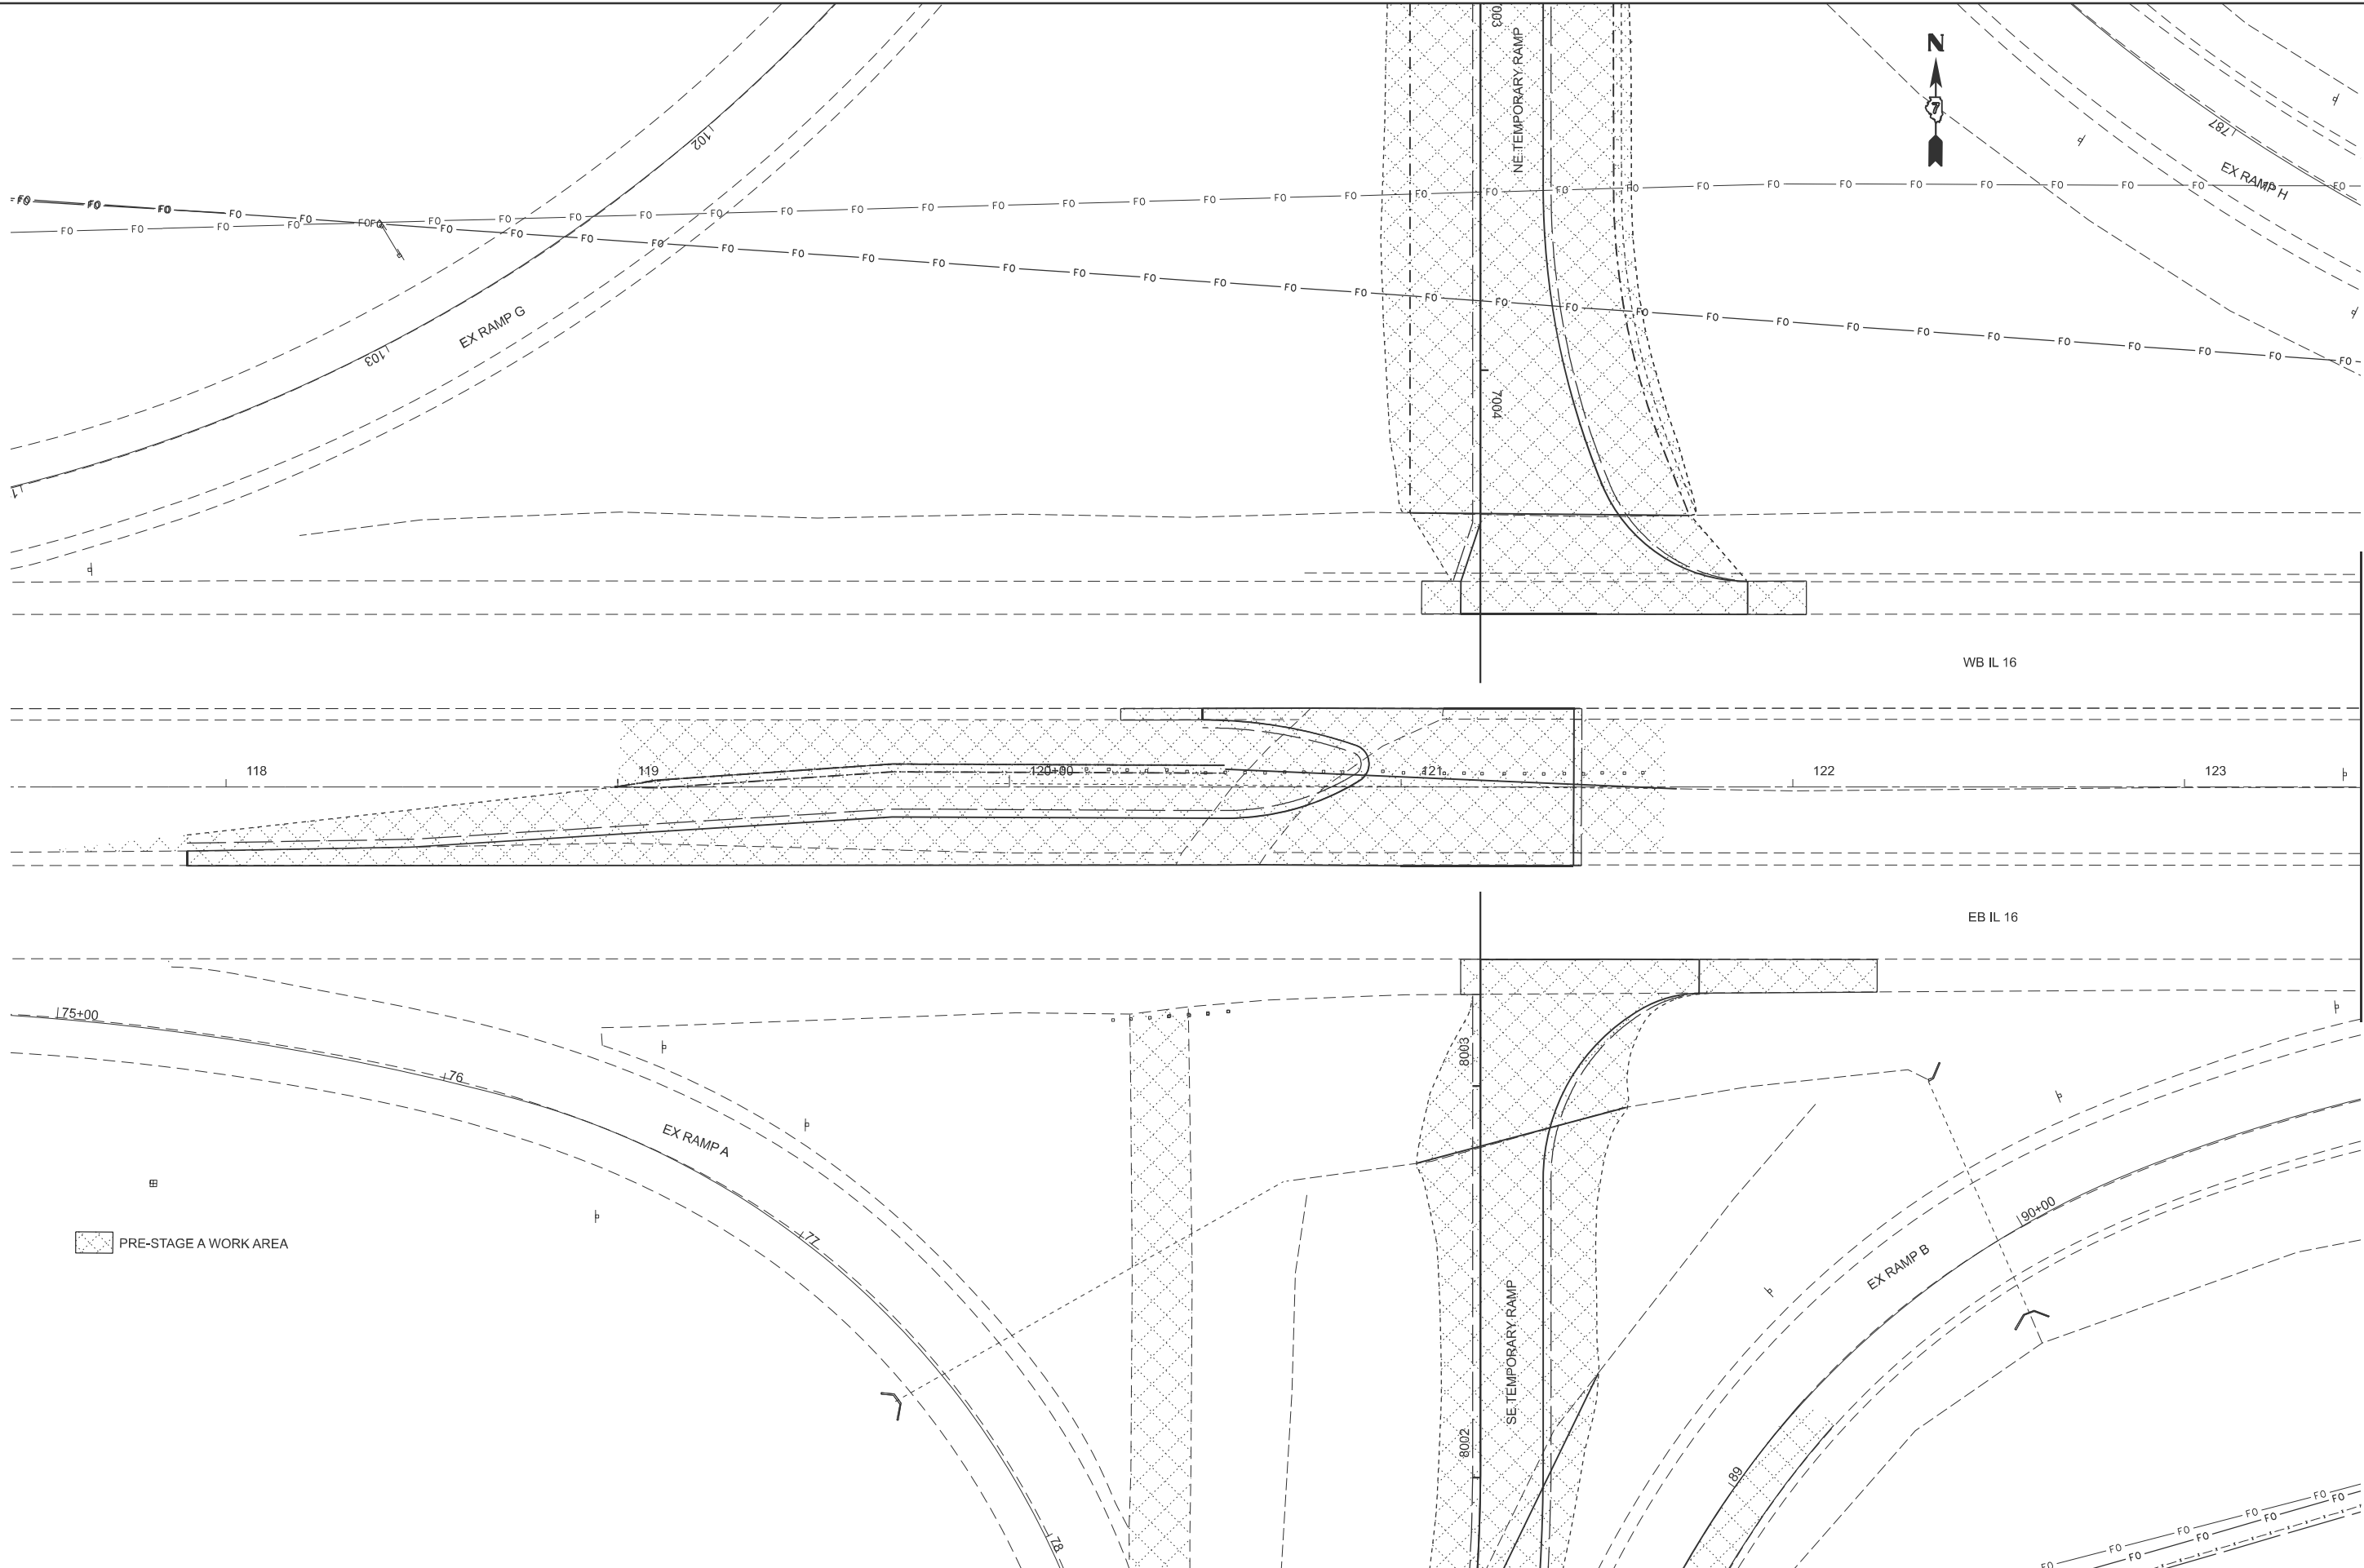

USER NAME	= kaleb.hirtzel	DESIGNED	-	REVISED	-
DRAWN	-	REVIS	-	REVISED	-
PLOT SCALE	= \$SCALE\$	CHECKED	-	REVISED	-
PLOT DATE	= 8/19/2024	DATE	-	REVISED	-

STATE OF ILLINOIS
DEPARTMENT OF TRANSPORTATION


STAGING PLANS
PRE-STAGE A WORK AREA

SCALE: 1"=20' SHEET 6 OF 30 SHEETS STA. 117+45.00 TO STA. 123+45.00

F.A.I RTE.	SECTION	COUNTY	TOTAL SHEETS	SHEET NO.
57	(15-22HB-4)BR (15-22)R	COLES	1086	175
CONTRACT NO. 74435				
ILLINOIS FED. AID PROJECT				

MATCHLINE STA. 123+45.00

MODEL: Ex IL 16-E IL 18 [Sheet]
FILE NAME: c:\p\work\hrtz\kld852852\0774435-sheets-Staging-PreStageA.dgn

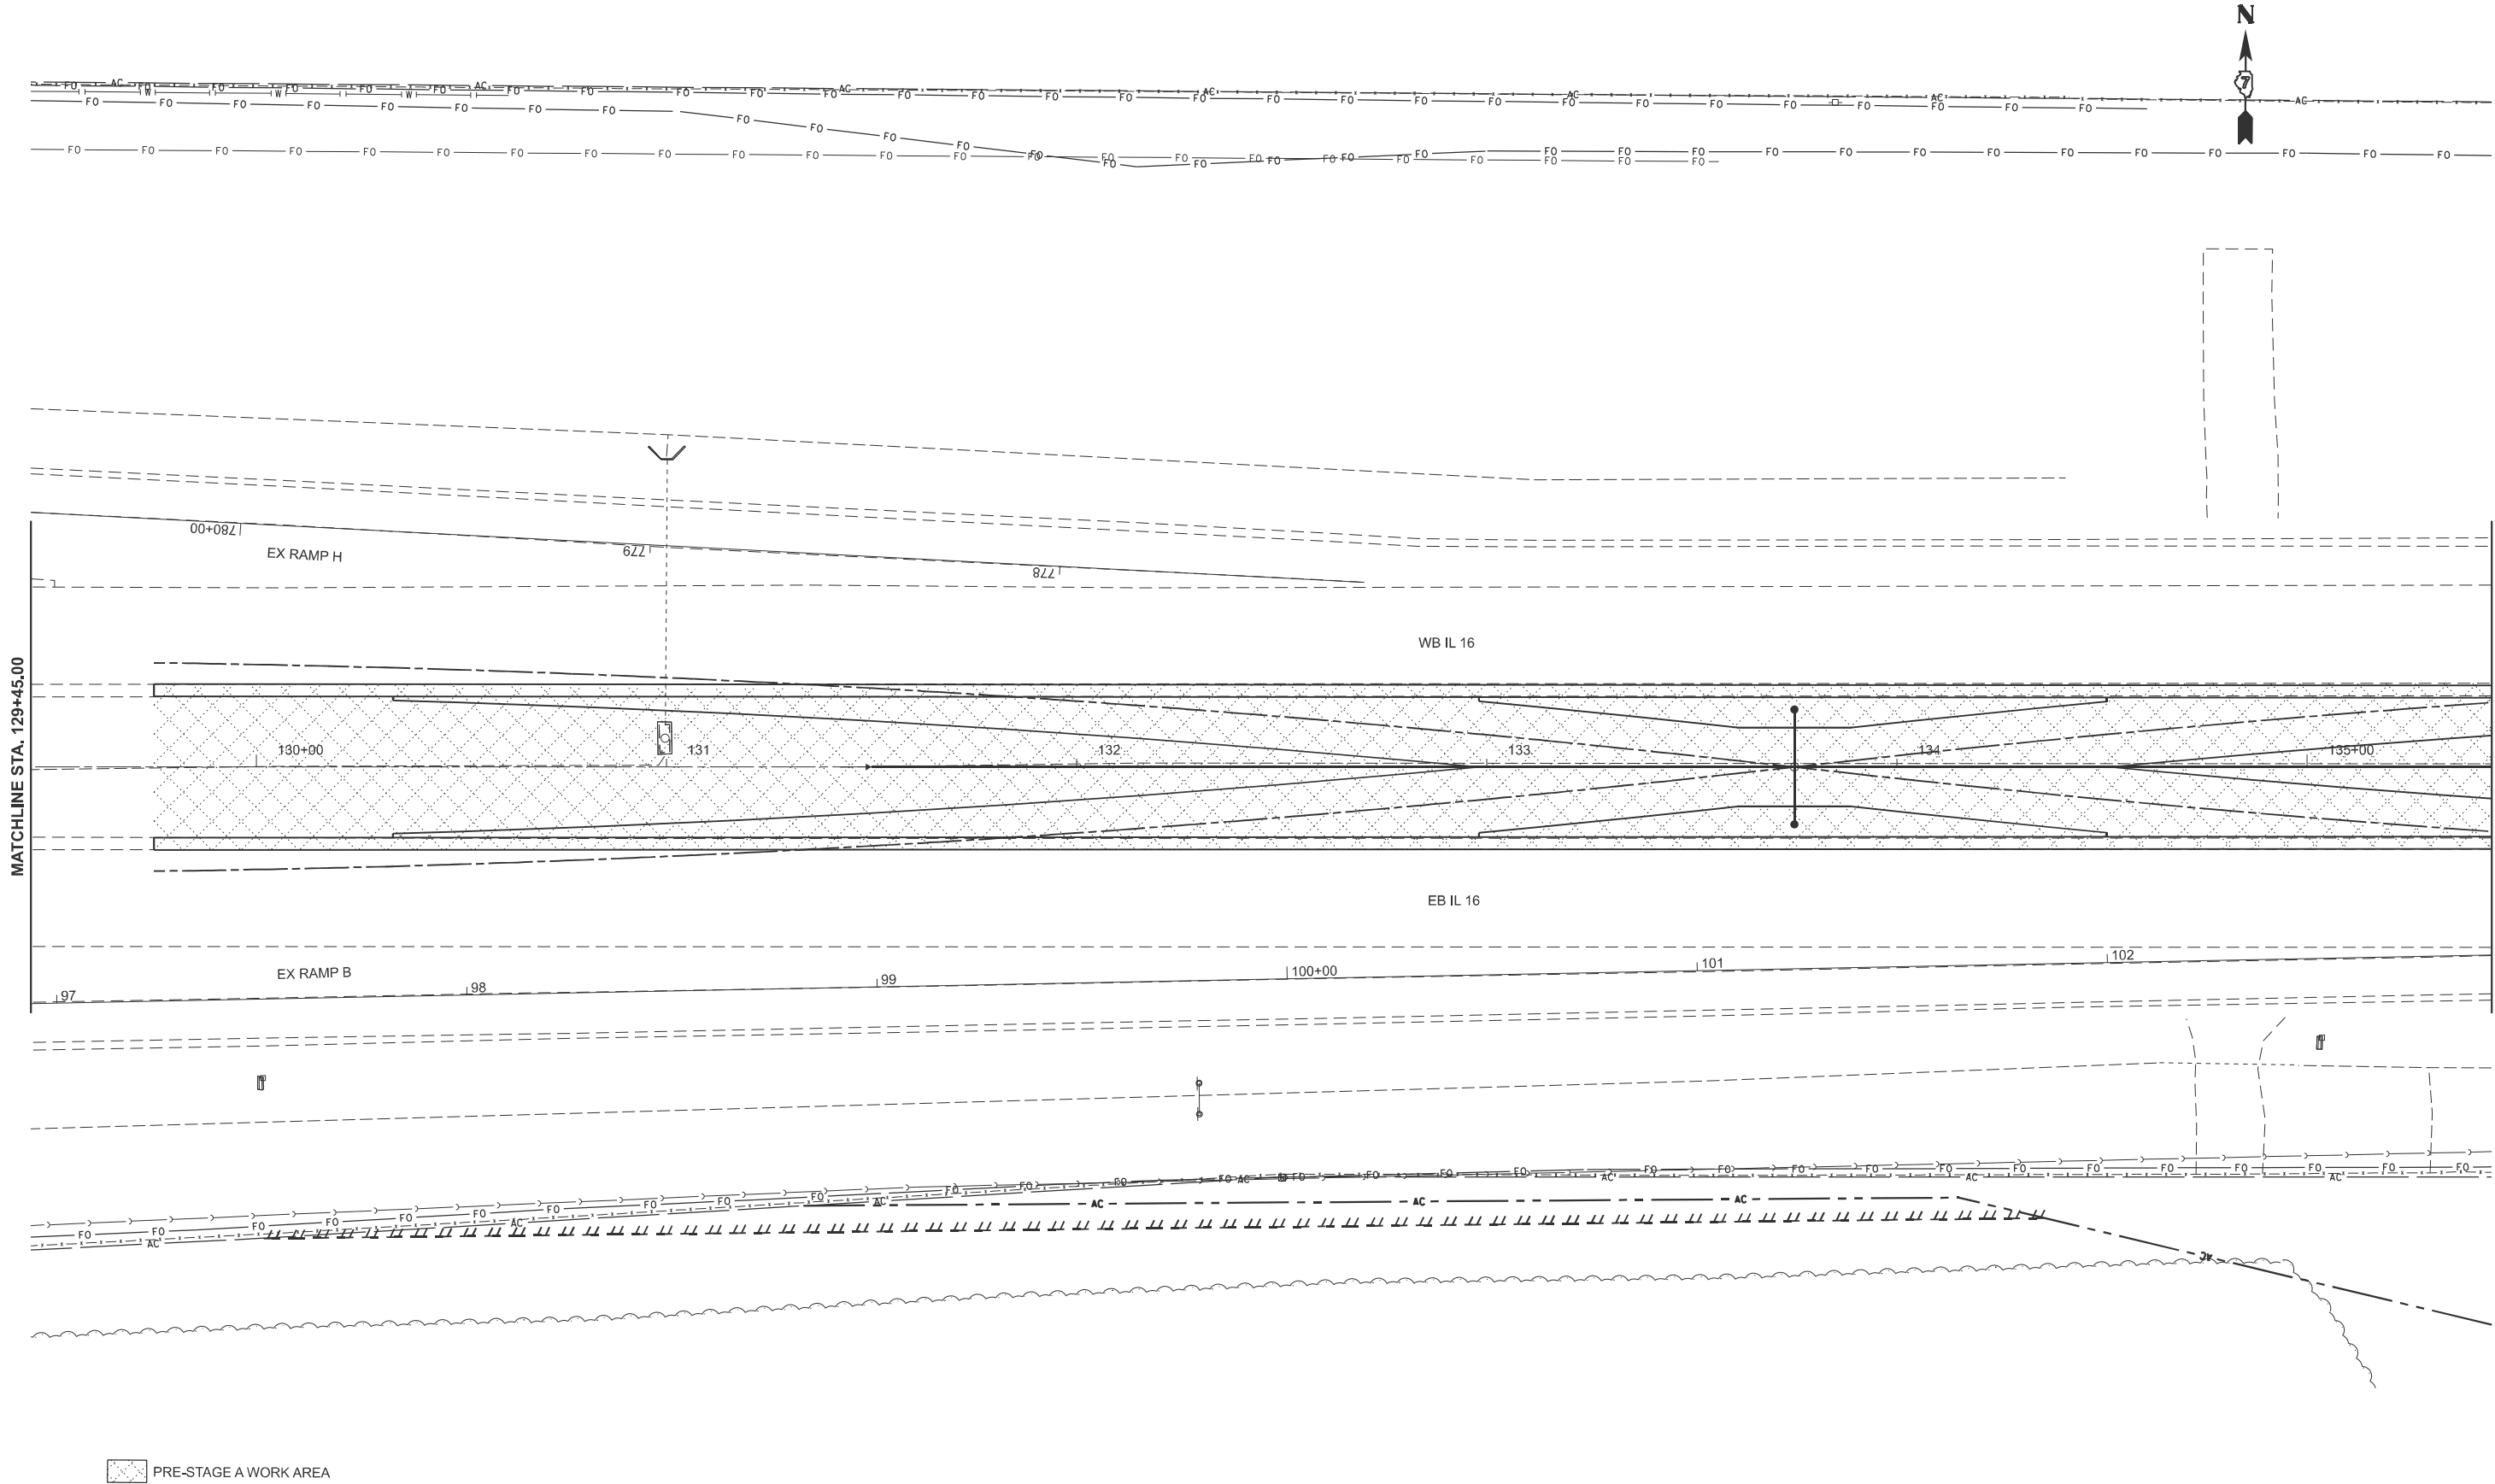

PRE-STAGE A WORK AREA

USER NAME	= kaleb.hirtzel	DESIGNED	-	REVISED	-
PLOT SCALE	= \$SCALE\$	DRAWN	-	REVISED	-
PLOT DATE	= 8/19/2024	CHECKED	-	REVISED	-
		DATE	-	REVISED	-


STATE OF ILLINOIS
DEPARTMENT OF TRANSPORTATION

STAGING PLANS
PRE-STAGE A WORK AREA

SCALE: 1"=20' SHEET 8 OF 30 SHEETS STA. 129+45.00 TO STA. 135+45.00

F.A.I RTE.	SECTION	COUNTY	TOTAL SHEETS	SHEET NO.
57	(15-22HB-4)BR (15-22)R	COLES	1086	177
CONTRACT NO. 74435				
ILLINOIS FED. AID PROJECT				

MODEL: SE Temp Ramp - SE Temp Ramp (Sheet)
FILE NAME: c:\p\work\hrtz\hrtz\10862852\074435-sheets-Staging-PreStageA.dgn

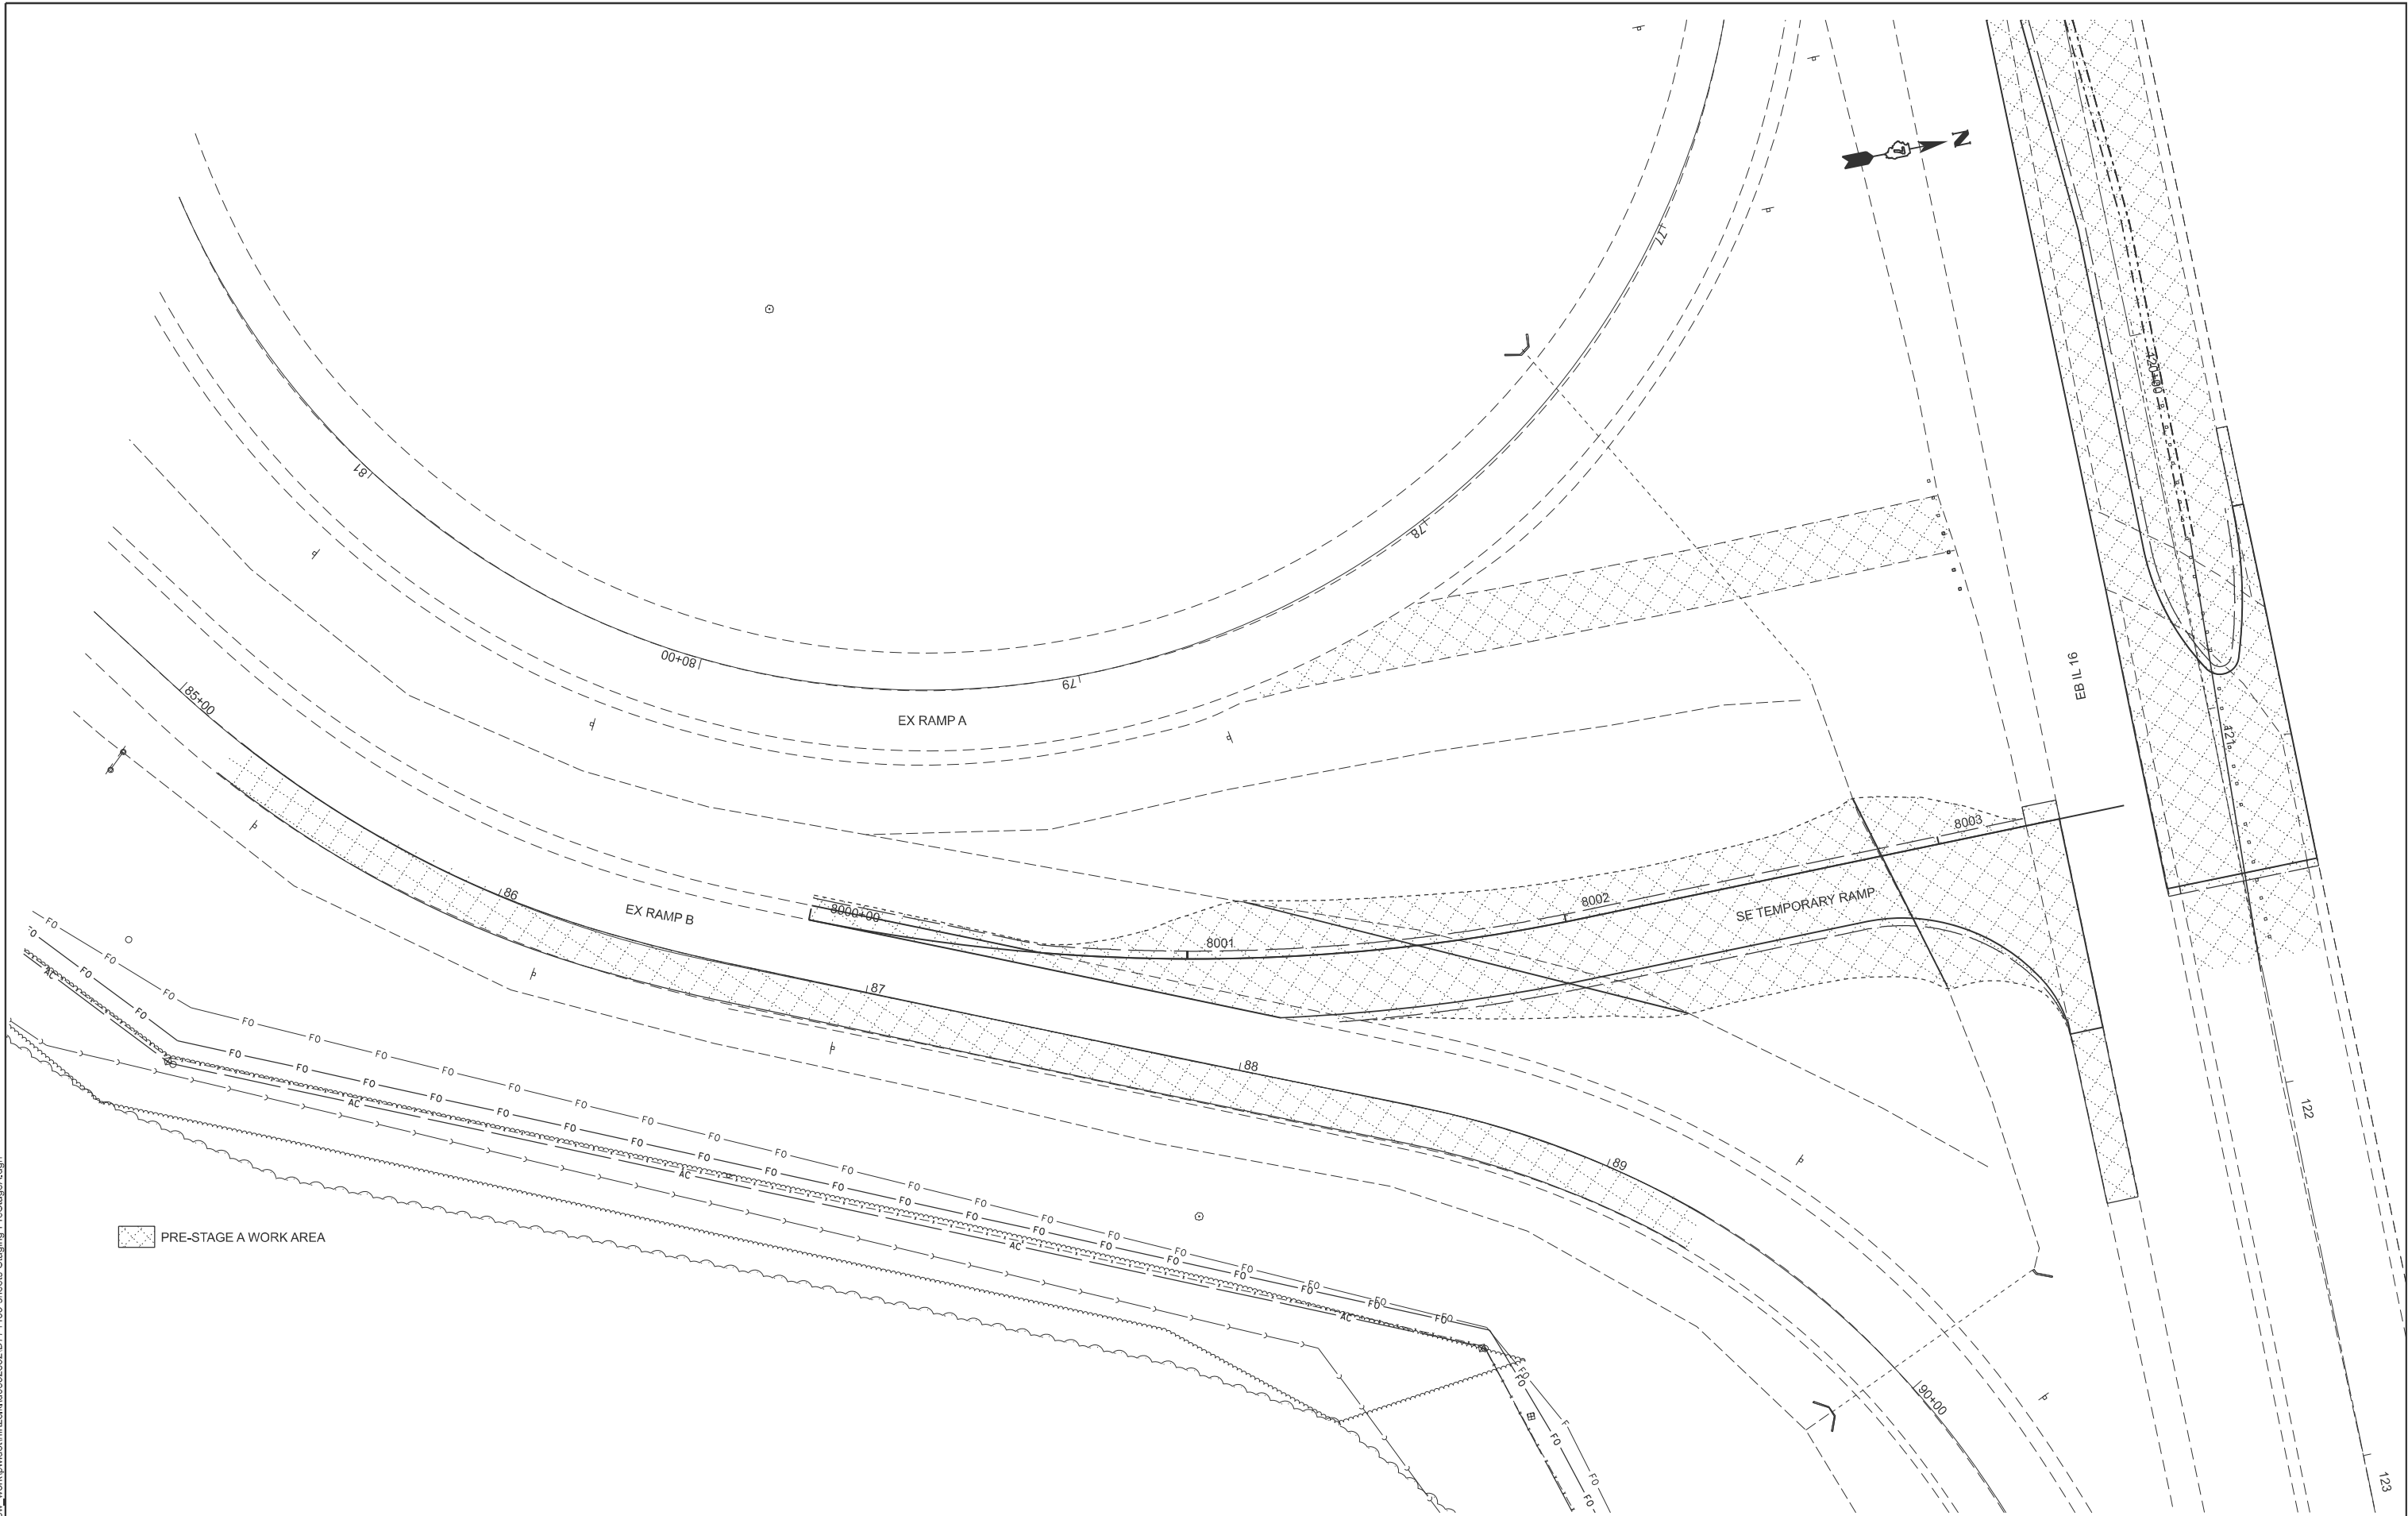


USER NAME	= kaleb.hirtzel	DESIGNED	-	REVISED	-
PLOT SCALE	= \$SCALE\$	DRAWN	-	REVISED	-
PLOT DATE	= 8/19/2024	CHECKED	-	REVISED	-
		DATE	-	REVISED	-

STATE OF ILLINOIS	
DEPARTMENT OF TRANSPORTATION	

STAGING PLANS			
PRE-STAGE A WORK AREA			
SCALE: 1"=20'	SHEET 12	OF 30 SHEETS	STA. 7998+00.00 TO STA. 8004+00.00

F.A.I RTE.	SECTION	COUNTY	TOTAL SHEETS	SHEET NO.
57	(15-22HB-4)BR (15-22)R	COLES	1086	181
CONTRACT NO. 74435				
ILLINOIS FED. AID PROJECT				

MODEL: SW Temp Ramp - SW Temp Ramp [Sheet]
FILE NAME: c:\pw_work\pwid\hirtzel\035282\074435-sheets-Staging-ProStageA.dgn

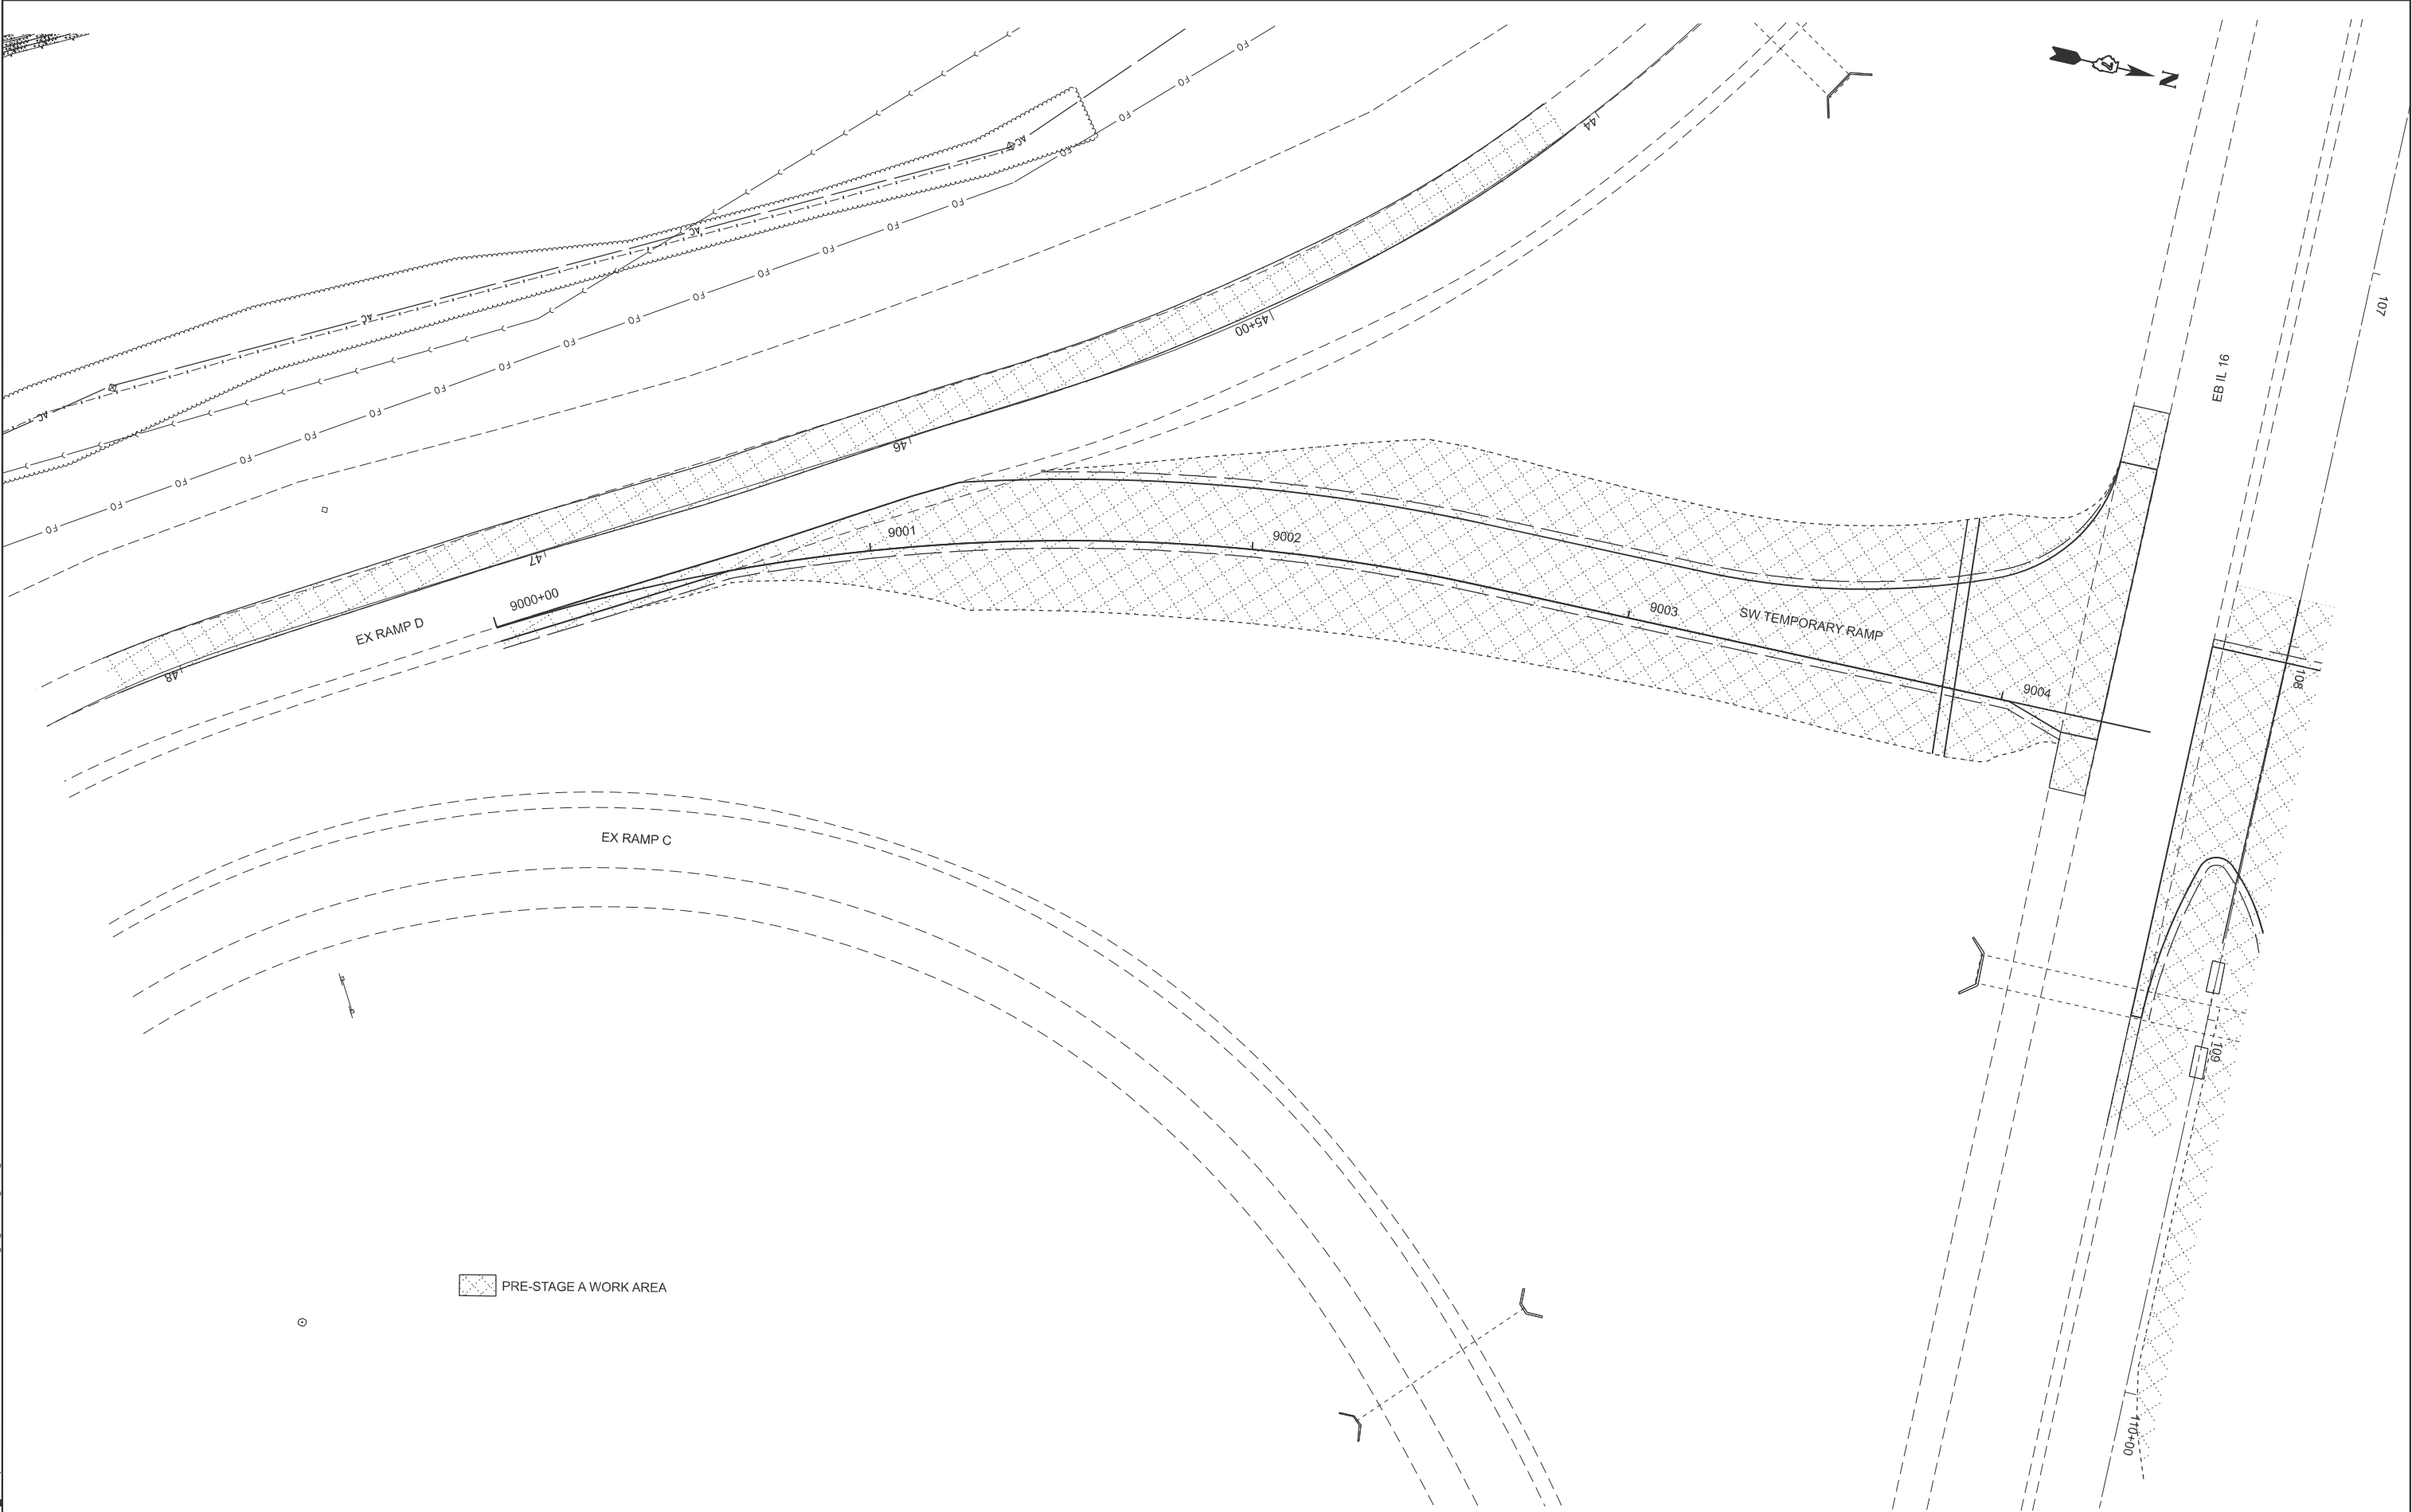


USER NAME	= kaleb.hirtzel	DESIGNED	-	REVISED	-
		DRAWN	-	REVISED	-
PLOT SCALE	= \$SCALE\$	CHECKED	-	REVISED	-
PLOT DATE	= 8/19/2024	DATE	-	REVISED	-

STATE OF ILLINOIS
DEPARTMENT OF TRANSPORTATION

STAGING PLANS PRE-STAGE A WORK AREA	
SCALE: 1"=20'	SHEET 13 OF 30 SHEETS
STA. 8998+80.00	TO STA. 9004+80.00

F.A.I RTE.	SECTION	COUNTY	TOTAL SHEETS	SHEET NO.
57	(15-22HB-4)BR (15-22)R	COLES	1086	182
CONTRACT NO. 74435				
ILLINOIS FED. AID PROJECT				

MODEL: Ex IL 16 - W IL 16 Removals [Sheet]
FILE NAME: c:\p\work\hrtz\hrtz\kld862852\74435-sheets\Staging-PreStageRemovals.dgn

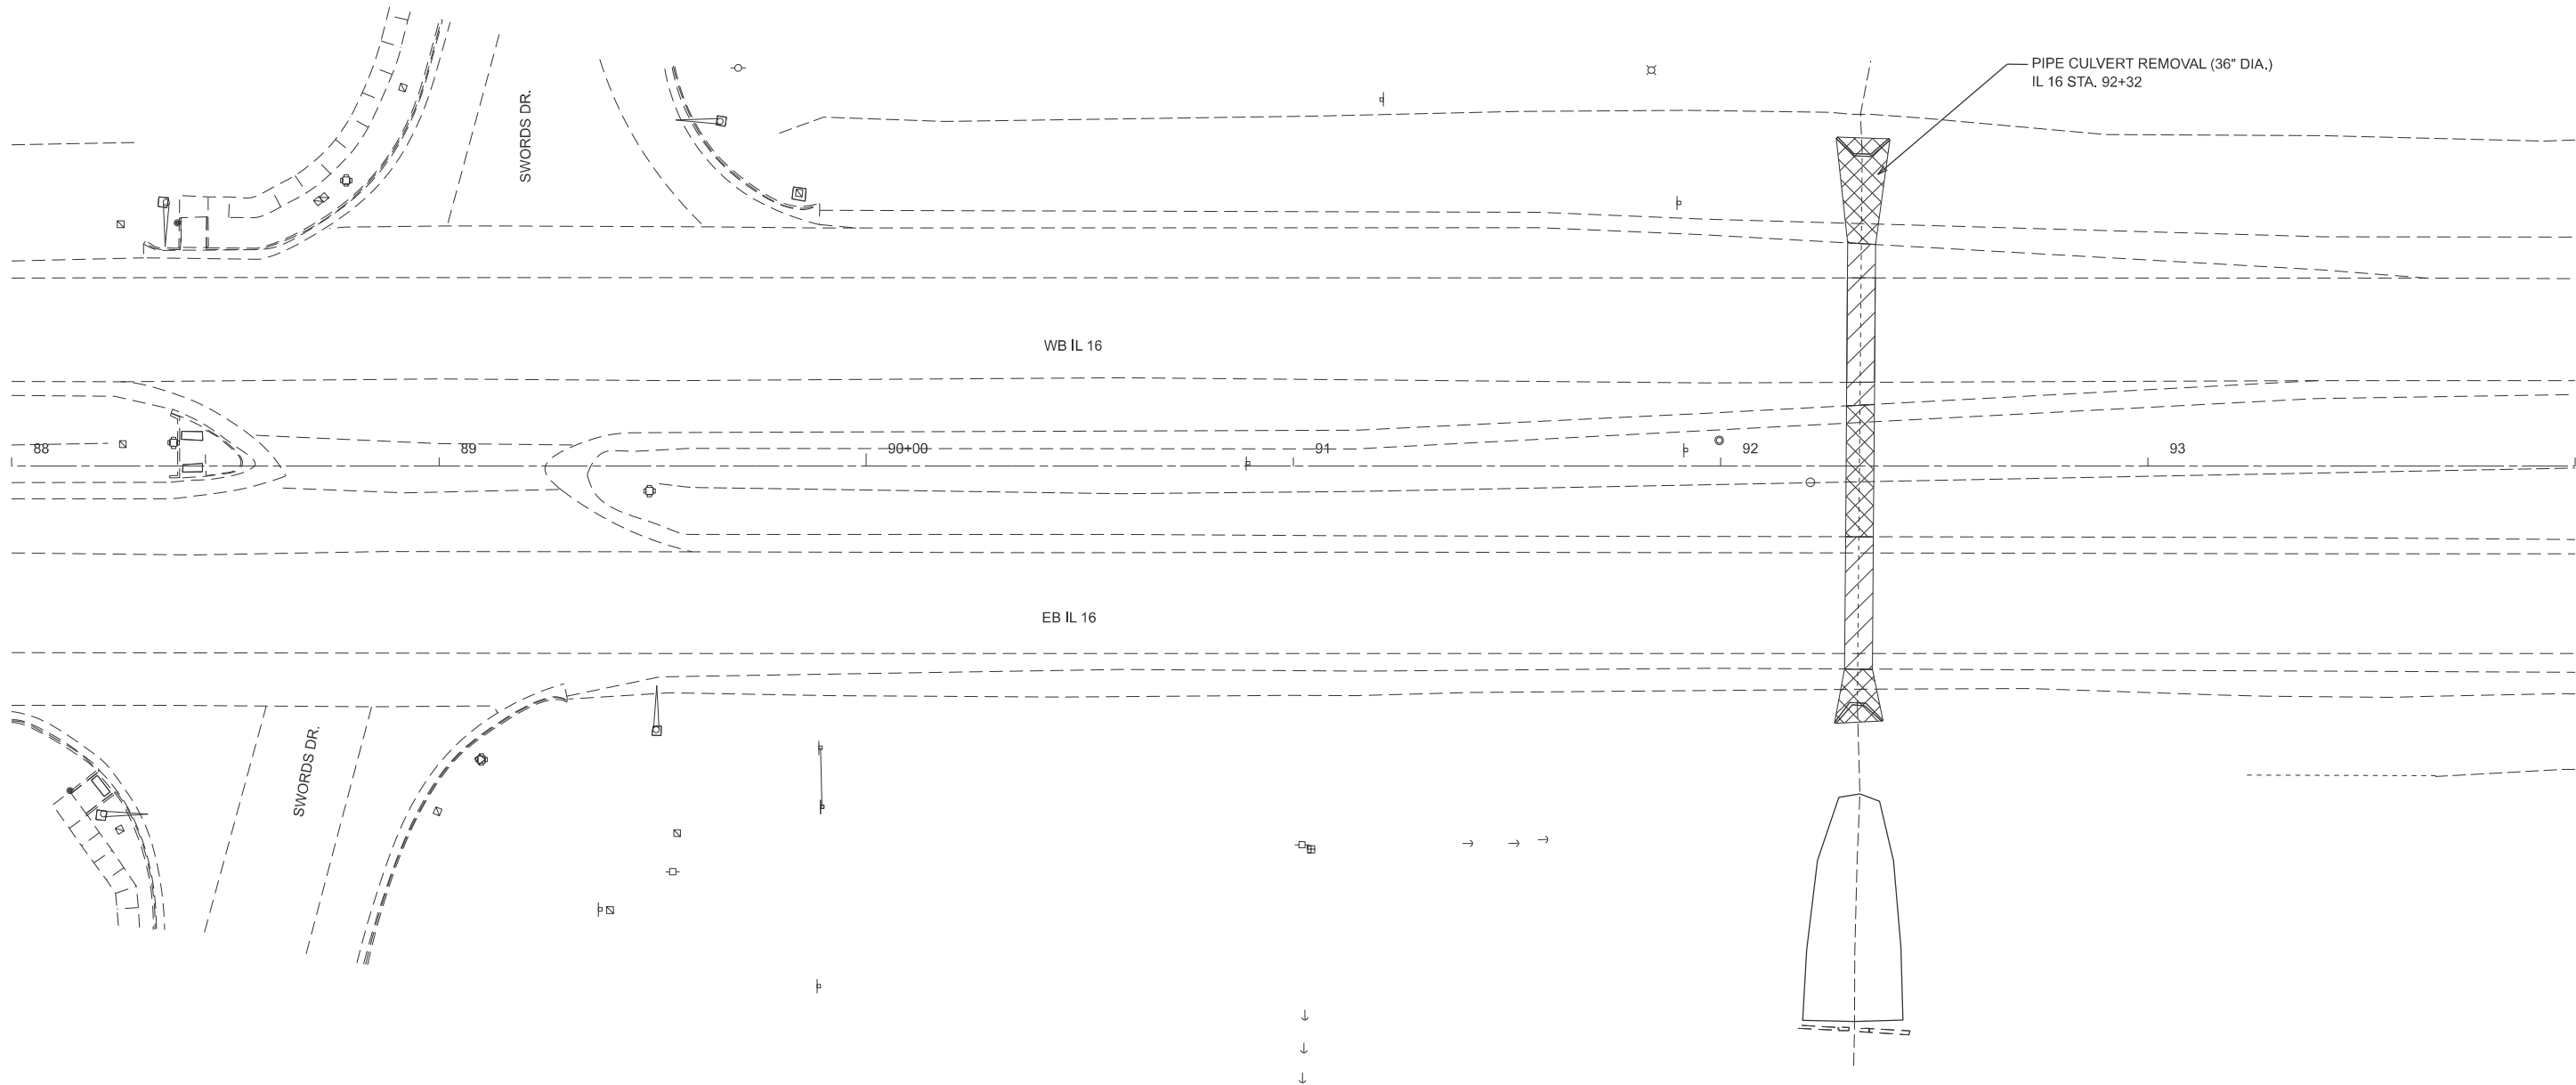


- PAVEMENT REMOVAL
- STRUCTURE REMOVAL

NOTE: AT THIS LOCATION THE ENTIRE PIPE CULVERT IS TO BE REMOVED.
THE STRUCTURE REMOVAL HATCHING DOES NOT OVERLAP THE
PAVEMENT REMOVAL FOR CLARITY.

	USER NAME = kaleb.hirtzel	DESIGNED -	REVISED -	STATE OF ILLINOIS DEPARTMENT OF TRANSPORTATION	STAGING PLANS PRE-STAGE A PAVEMENT & STRUCTURE REMOVALS			F.A.I RTE.	SECTION	COUNTY	TOTAL SHEETS	SHEET NO.
	PLOT SCALE = \$\$SCALE\$	DRAWN -	REVISED -					57	(15-22HB-4)BR (15-22)R	COLES	1086	185
	PLOT DATE = 8/19/2024	CHECKED -	REVISED -		SCALE: 1"=20'			CONTRACT NO. 74435				
		DATE -	REVISED -		SHEET 16	OF 30	SHEETS	STA. 88+00.00	TO STA. 94+00.00	ILLINOIS	FED. AID PROJECT	

MODEL: Ex IL 16 - E IL 16 Removals [Sheet]
FILE NAME: c:\p\work\hrtz\hrtz\kld\852852\74435-sheets-Staging-PreStageRemovals.dgn

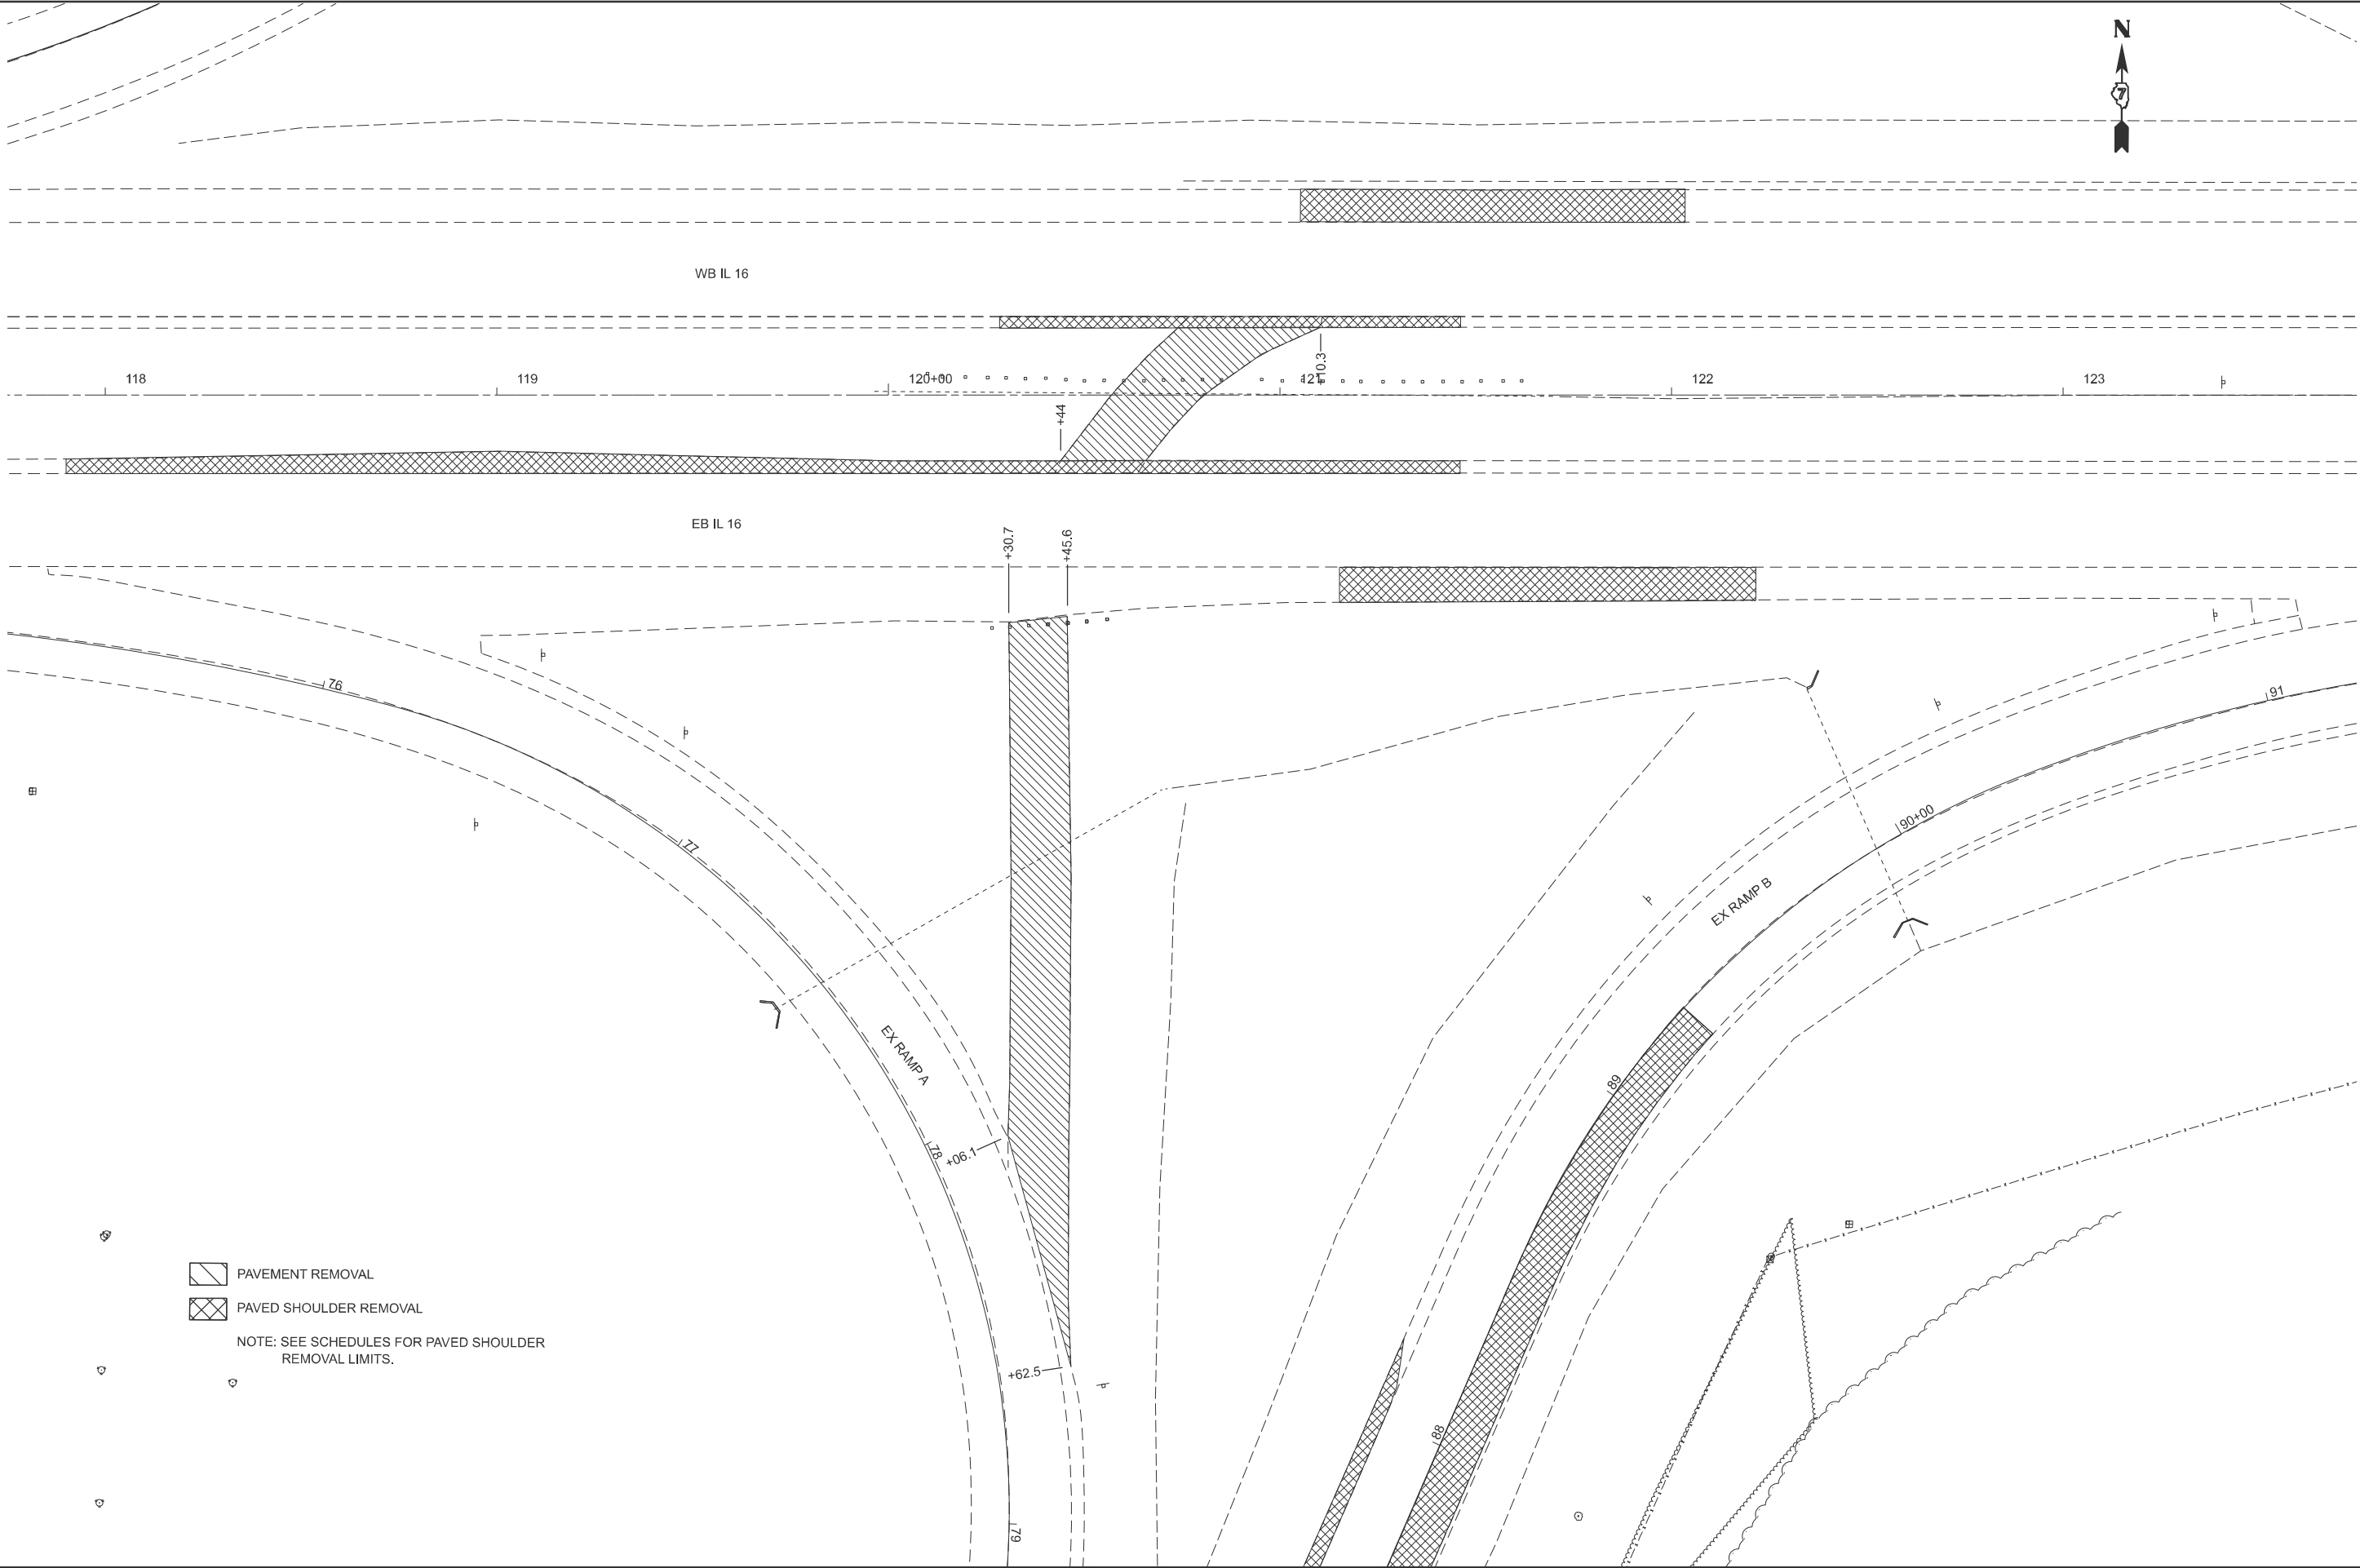

- PAVEMENT REMOVAL
- PAVED SHOULDER REMOVAL

NOTE: SEE SCHEDULES FOR PAVED SHOULDER
REMOVAL LIMITS.

USER NAME	= kaleb.hirtzel	DESIGNED	-	REVISED	-
DRAWN	-	DRAWN	-	REVISED	-
PLOT SCALE	= \$SCALE\$	CHECKED	-	REVISED	-
PLOT DATE	= 8/19/2024	DATE	-	REVISED	-


STATE OF ILLINOIS
DEPARTMENT OF TRANSPORTATION

STAGING PLANS
PRE-STAGE A PAVEMENT & STRUCTURE REMOVALS

SCALE: 1"=20' SHEET 17 OF 30 SHEETS STA. 117+75.00 TO STA. 123+75.00

F.A.I RTE.	SECTION	COUNTY	TOTAL SHEETS	SHEET NO.
57	(15-22HB-4)BR (15-22)R	COLES	1086	186
CONTRACT NO. 74435				
ILLINOIS FED. AID PROJECT				

MODEL: P:\NB57 - NB57 PreStageB-1 [Sheet]
FILE NAME: c:\p\work\hrtz\hrtz\0852852\0774435-sheets-Staging-PreStageB.dgn

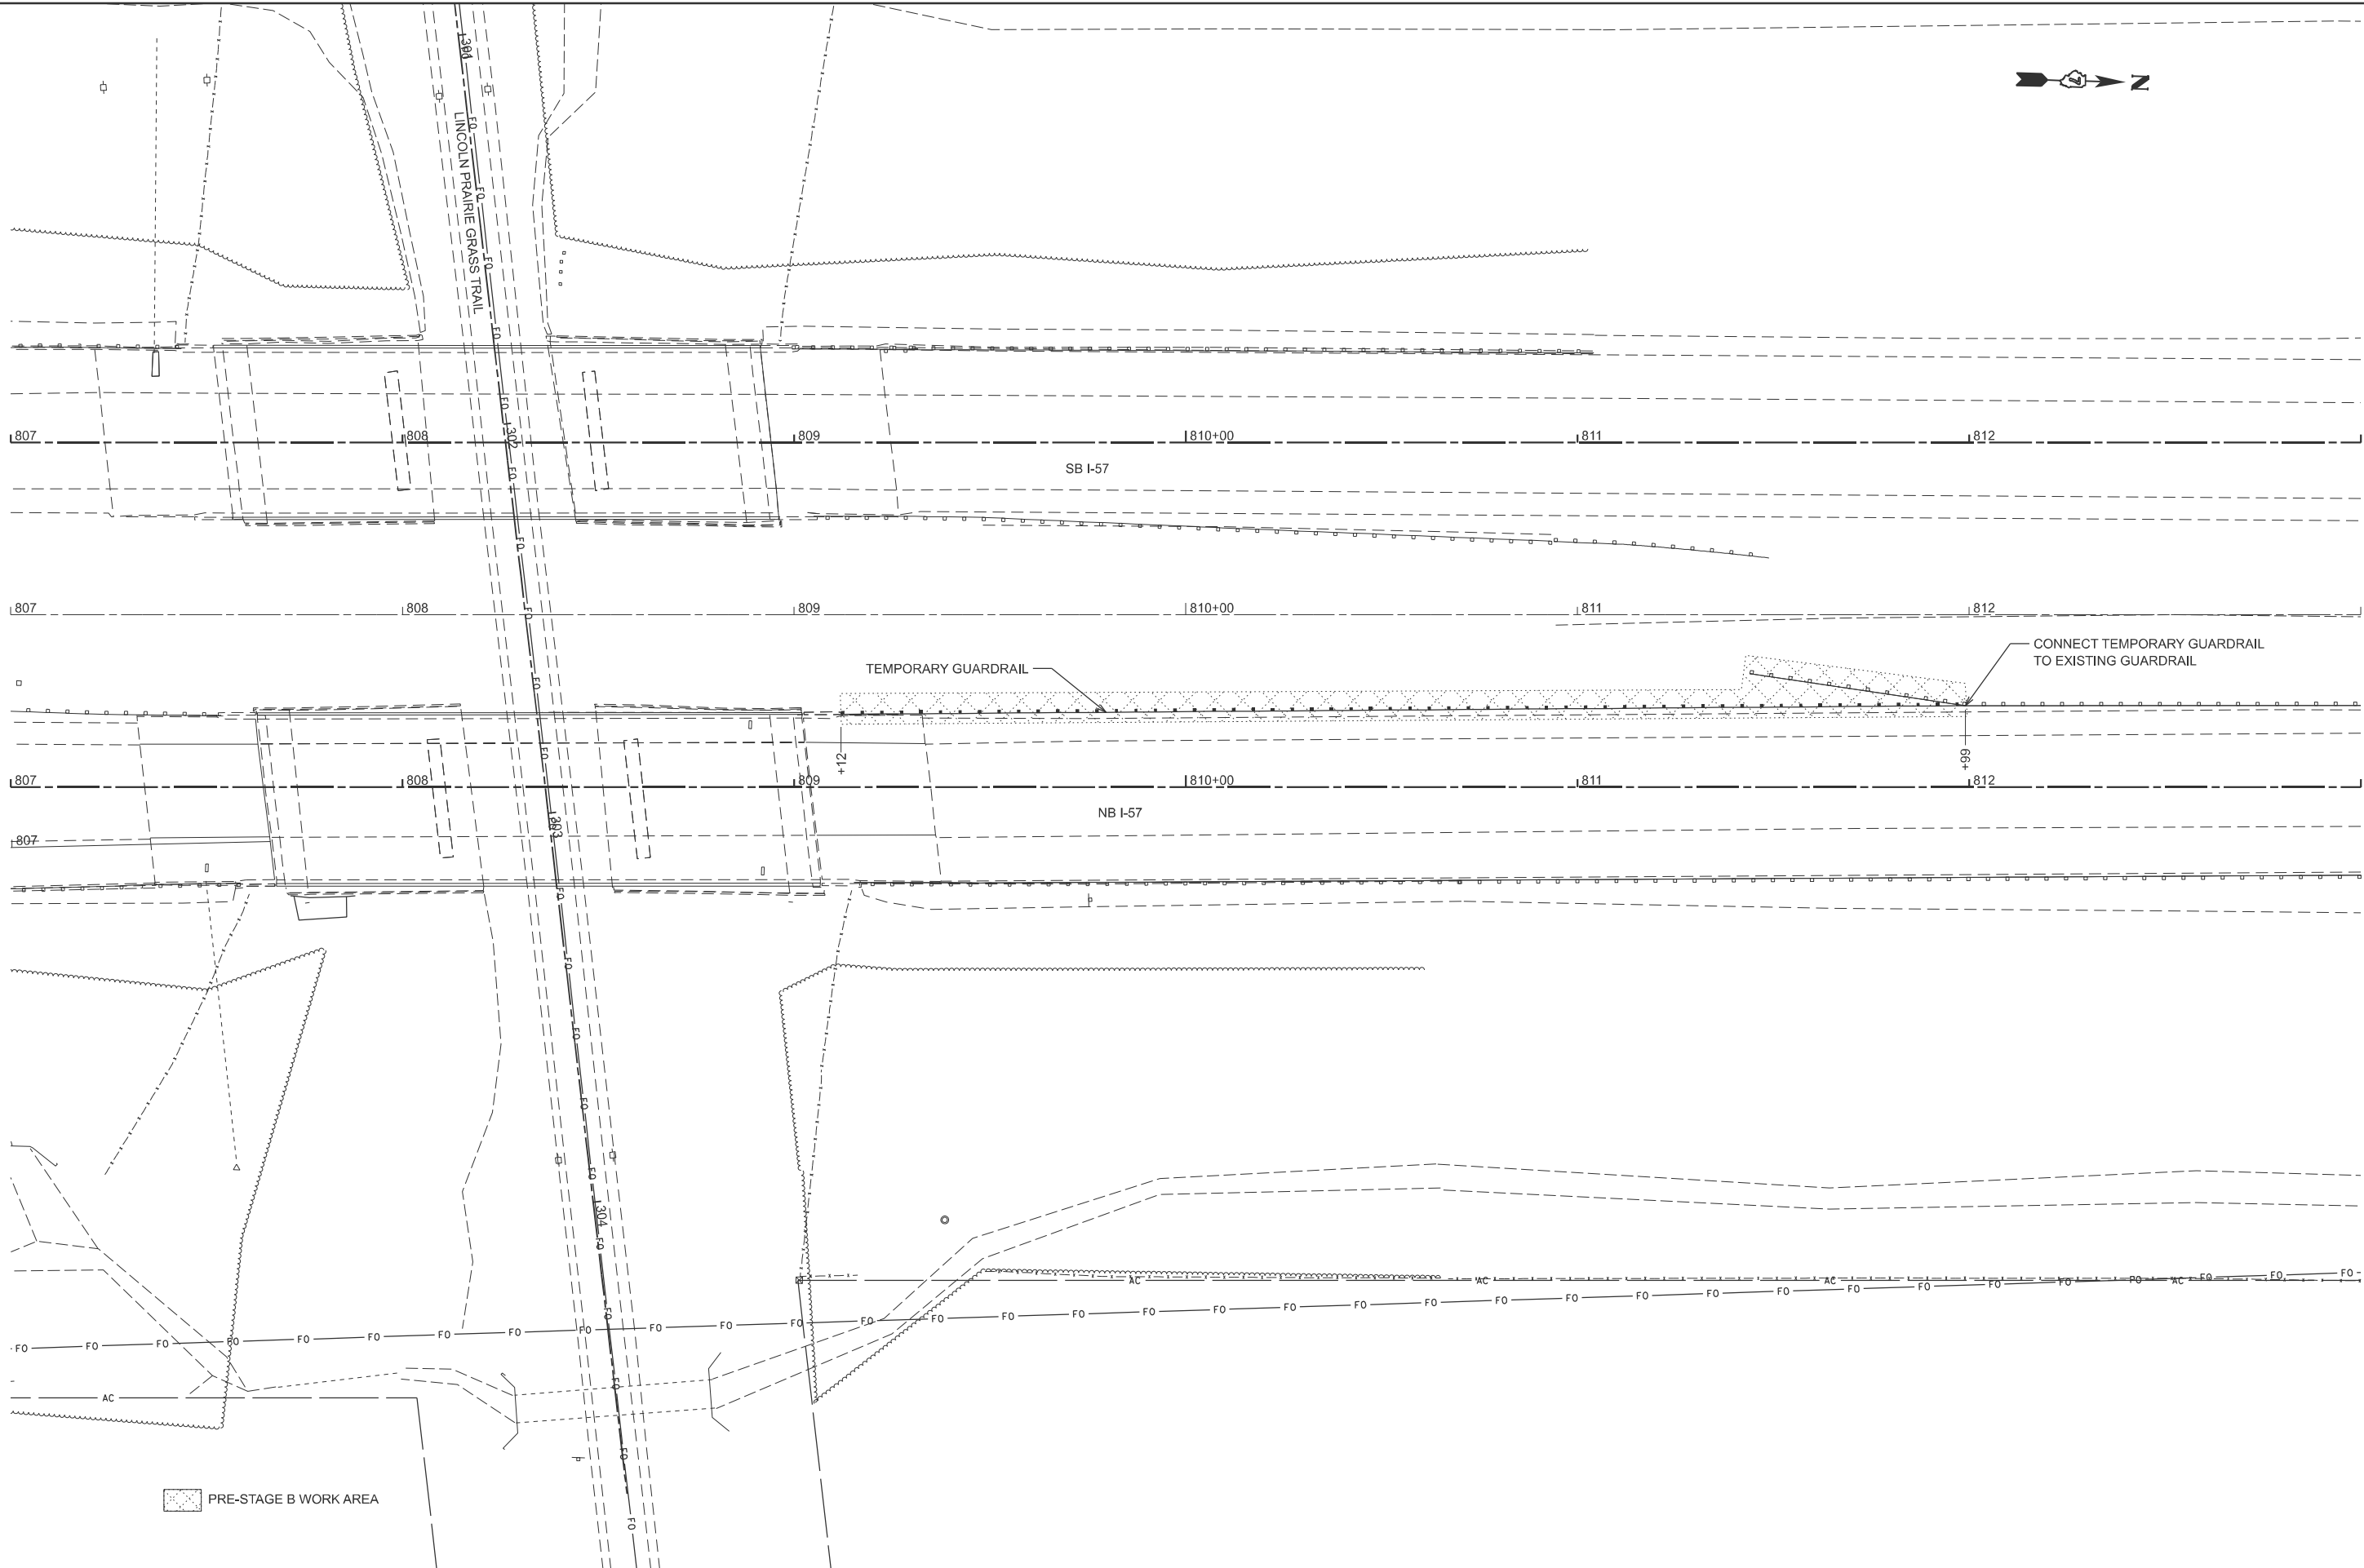


USER NAME	= kaleb.hirtzel	DESIGNED	-	REVISED	-
		DRAWN	-	REVISED	-
PLOT SCALE	= \$SCALE\$	CHECKED	-	REVISED	-
PLOT DATE	= 8/19/2024	DATE	-	REVISED	-

STATE OF ILLINOIS
DEPARTMENT OF TRANSPORTATION

STAGING PLANS PRE-STAGE B WORK AREA			
SCALE: 1"=20'	SHEET 19	OF 30 SHEETS	STA. 807+00.00 TO STA. 813+00.00

F.A.I RTE.	SECTION	COUNTY	TOTAL SHEETS	SHEET NO.
57	(15-22HB-4)BR (15-22)R	COLES	1086	188
CONTRACT NO. 74435				
ILLINOIS FED. AID PROJECT				

MODEL: P:\NBS7 - Traffic Control [Sheet]
FILE NAME: c:\pwwork\hrtz\hrtz\kld852852\D774435-sheets-Staging-ProStageB.dgn

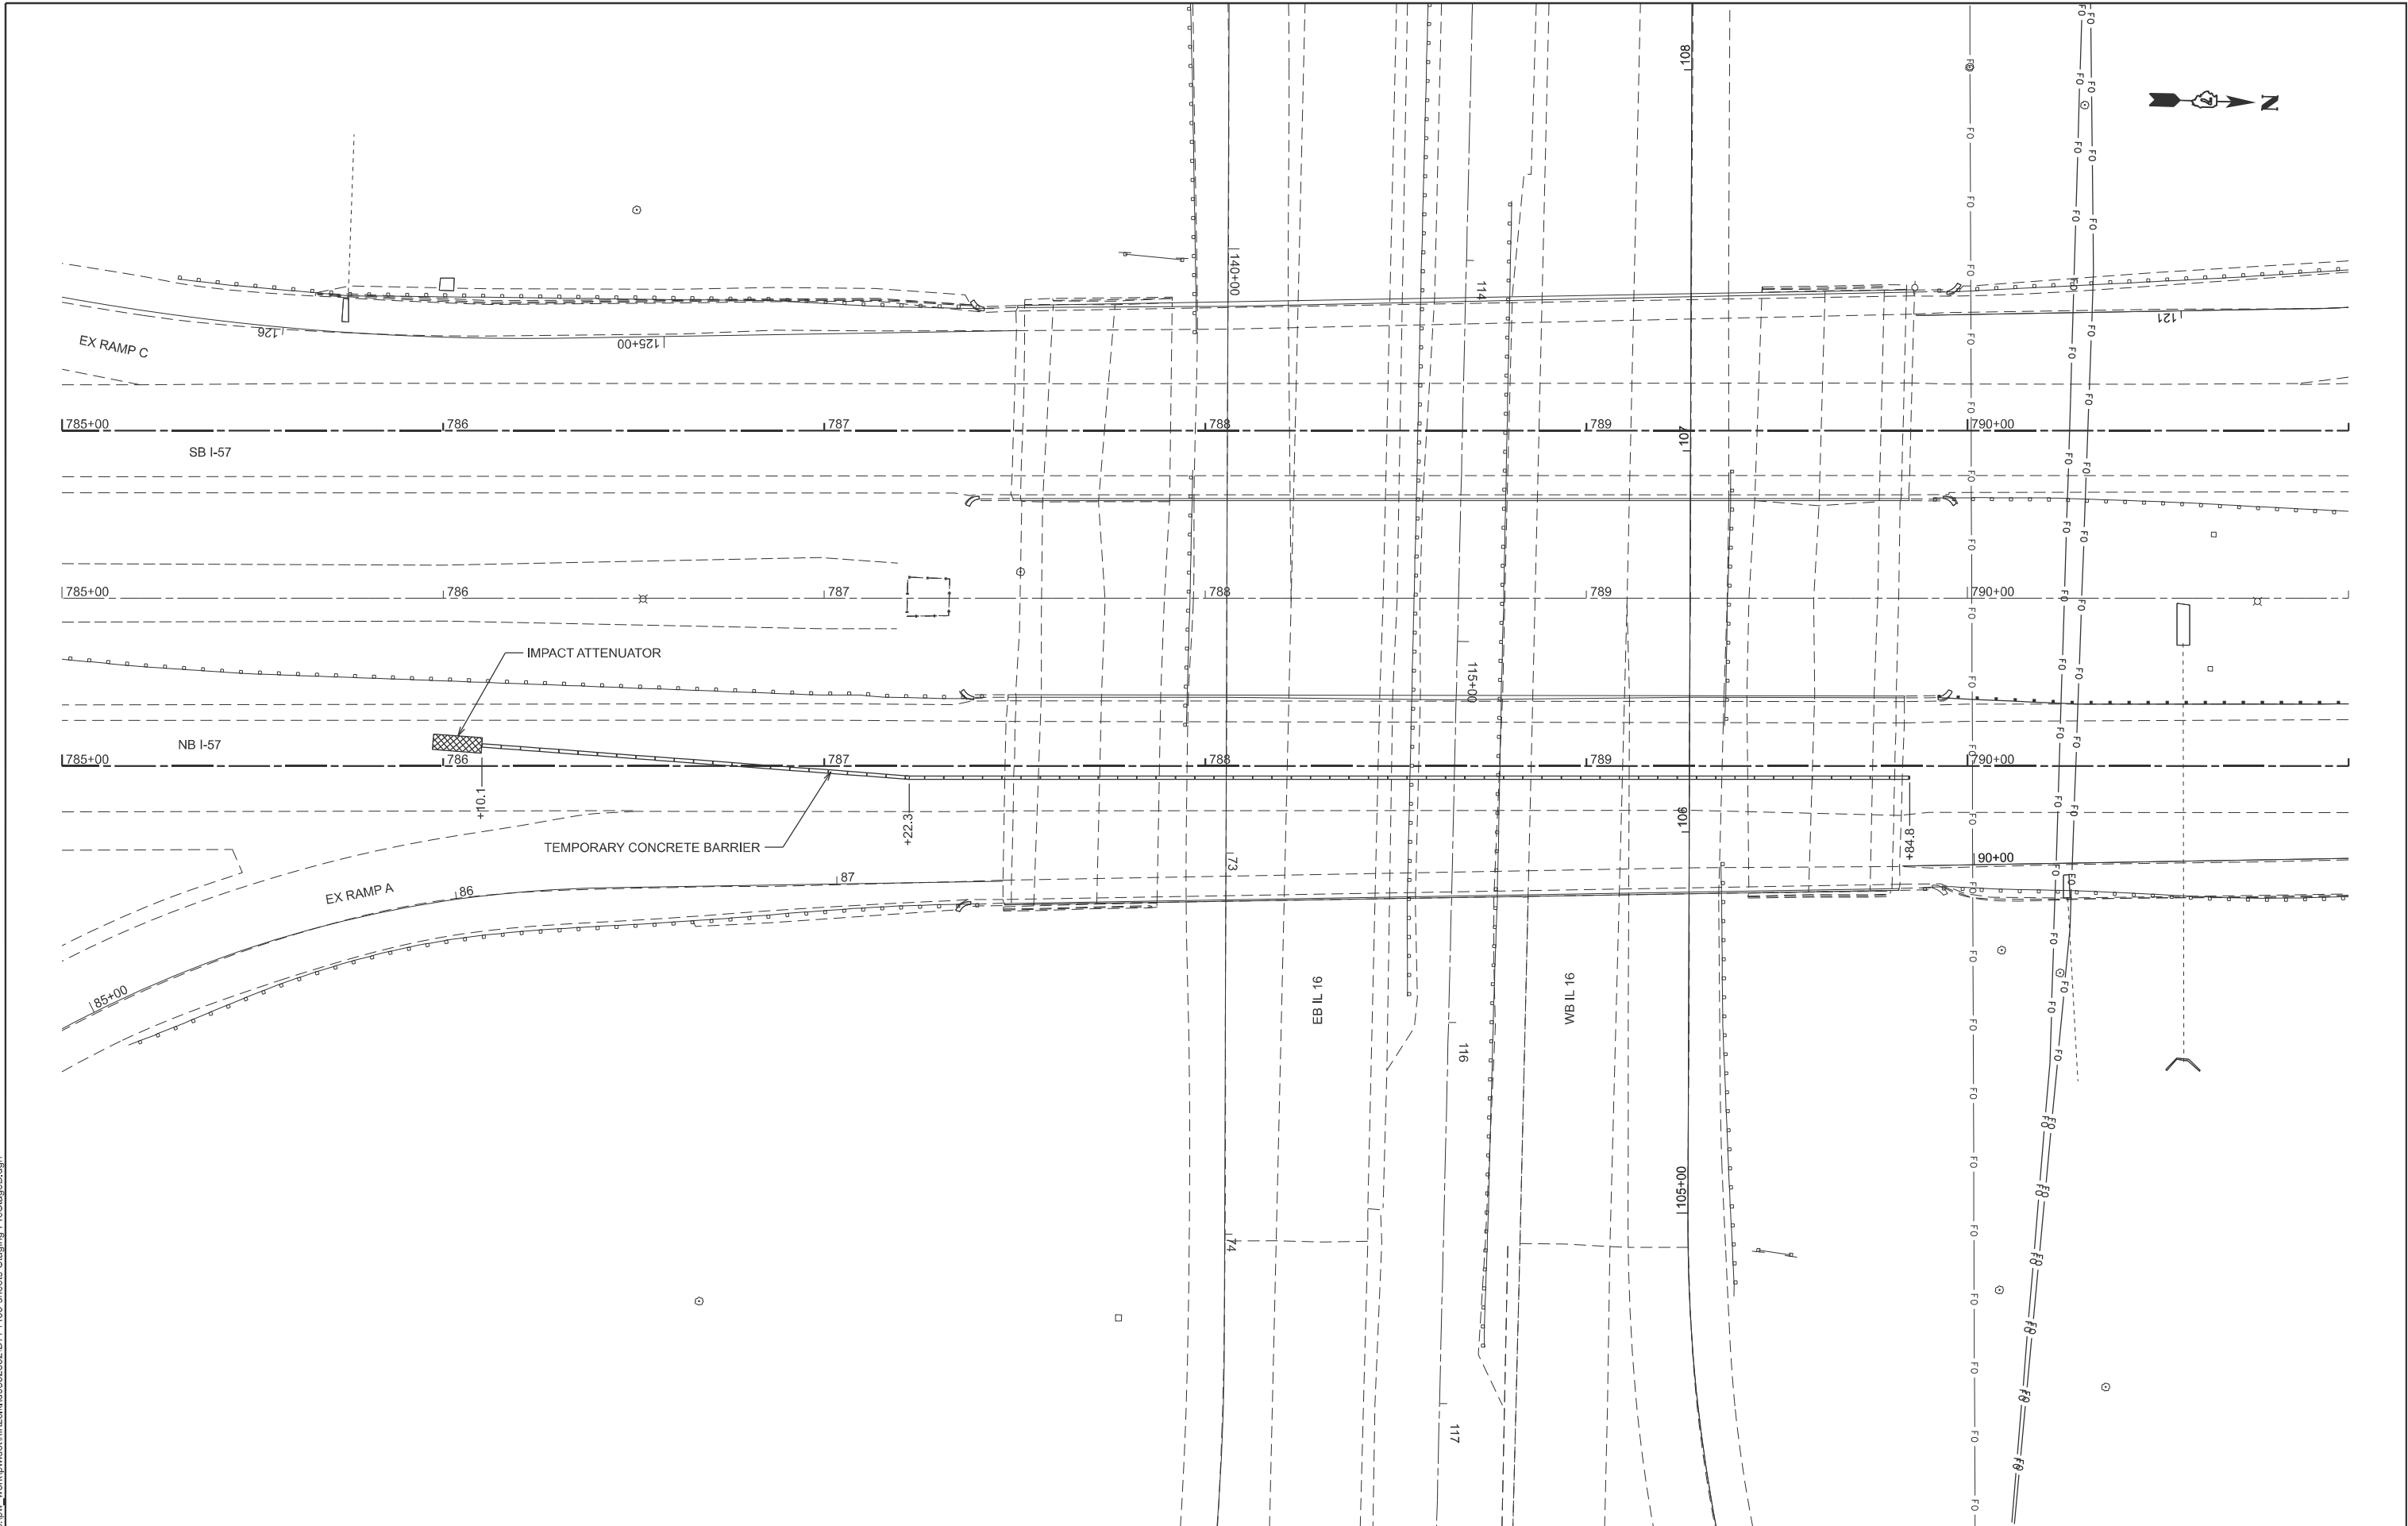


USER NAME = kaleb.hirtzel	DESIGNED -	REVISED -
	DRAWN -	REVISED -
PLOT SCALE = \$SCALE\$	CHECKED -	REVISED -
PLOT DATE = 8/19/2024	DATE -	REVISED -

STATE OF ILLINOIS DEPARTMENT OF TRANSPORTATION

STAGING PLANS				
PRE-STAGE B TRAFFIC CONTROL				
SCALE: 1"=20'	SHEET 20	OF 30	SHEETS	STA. 785+00.00 TO STA. 791+00.00

F.A.I RTE.	SECTION	COUNTY	TOTAL SHEETS	SHEET NO.
57	(15-22HB-4)BR (15-22)R	COLES	1086	189
CONTRACT NO. 74435				
ILLINOIS FED. AID PROJECT				

MODEL: P:\NB57 - NB57 WorkArea\Sheet1
FILE NAME: c:\p\work\wikid\hirtzel\0852852\074435-sheets-Staging-PreStageC.dgn

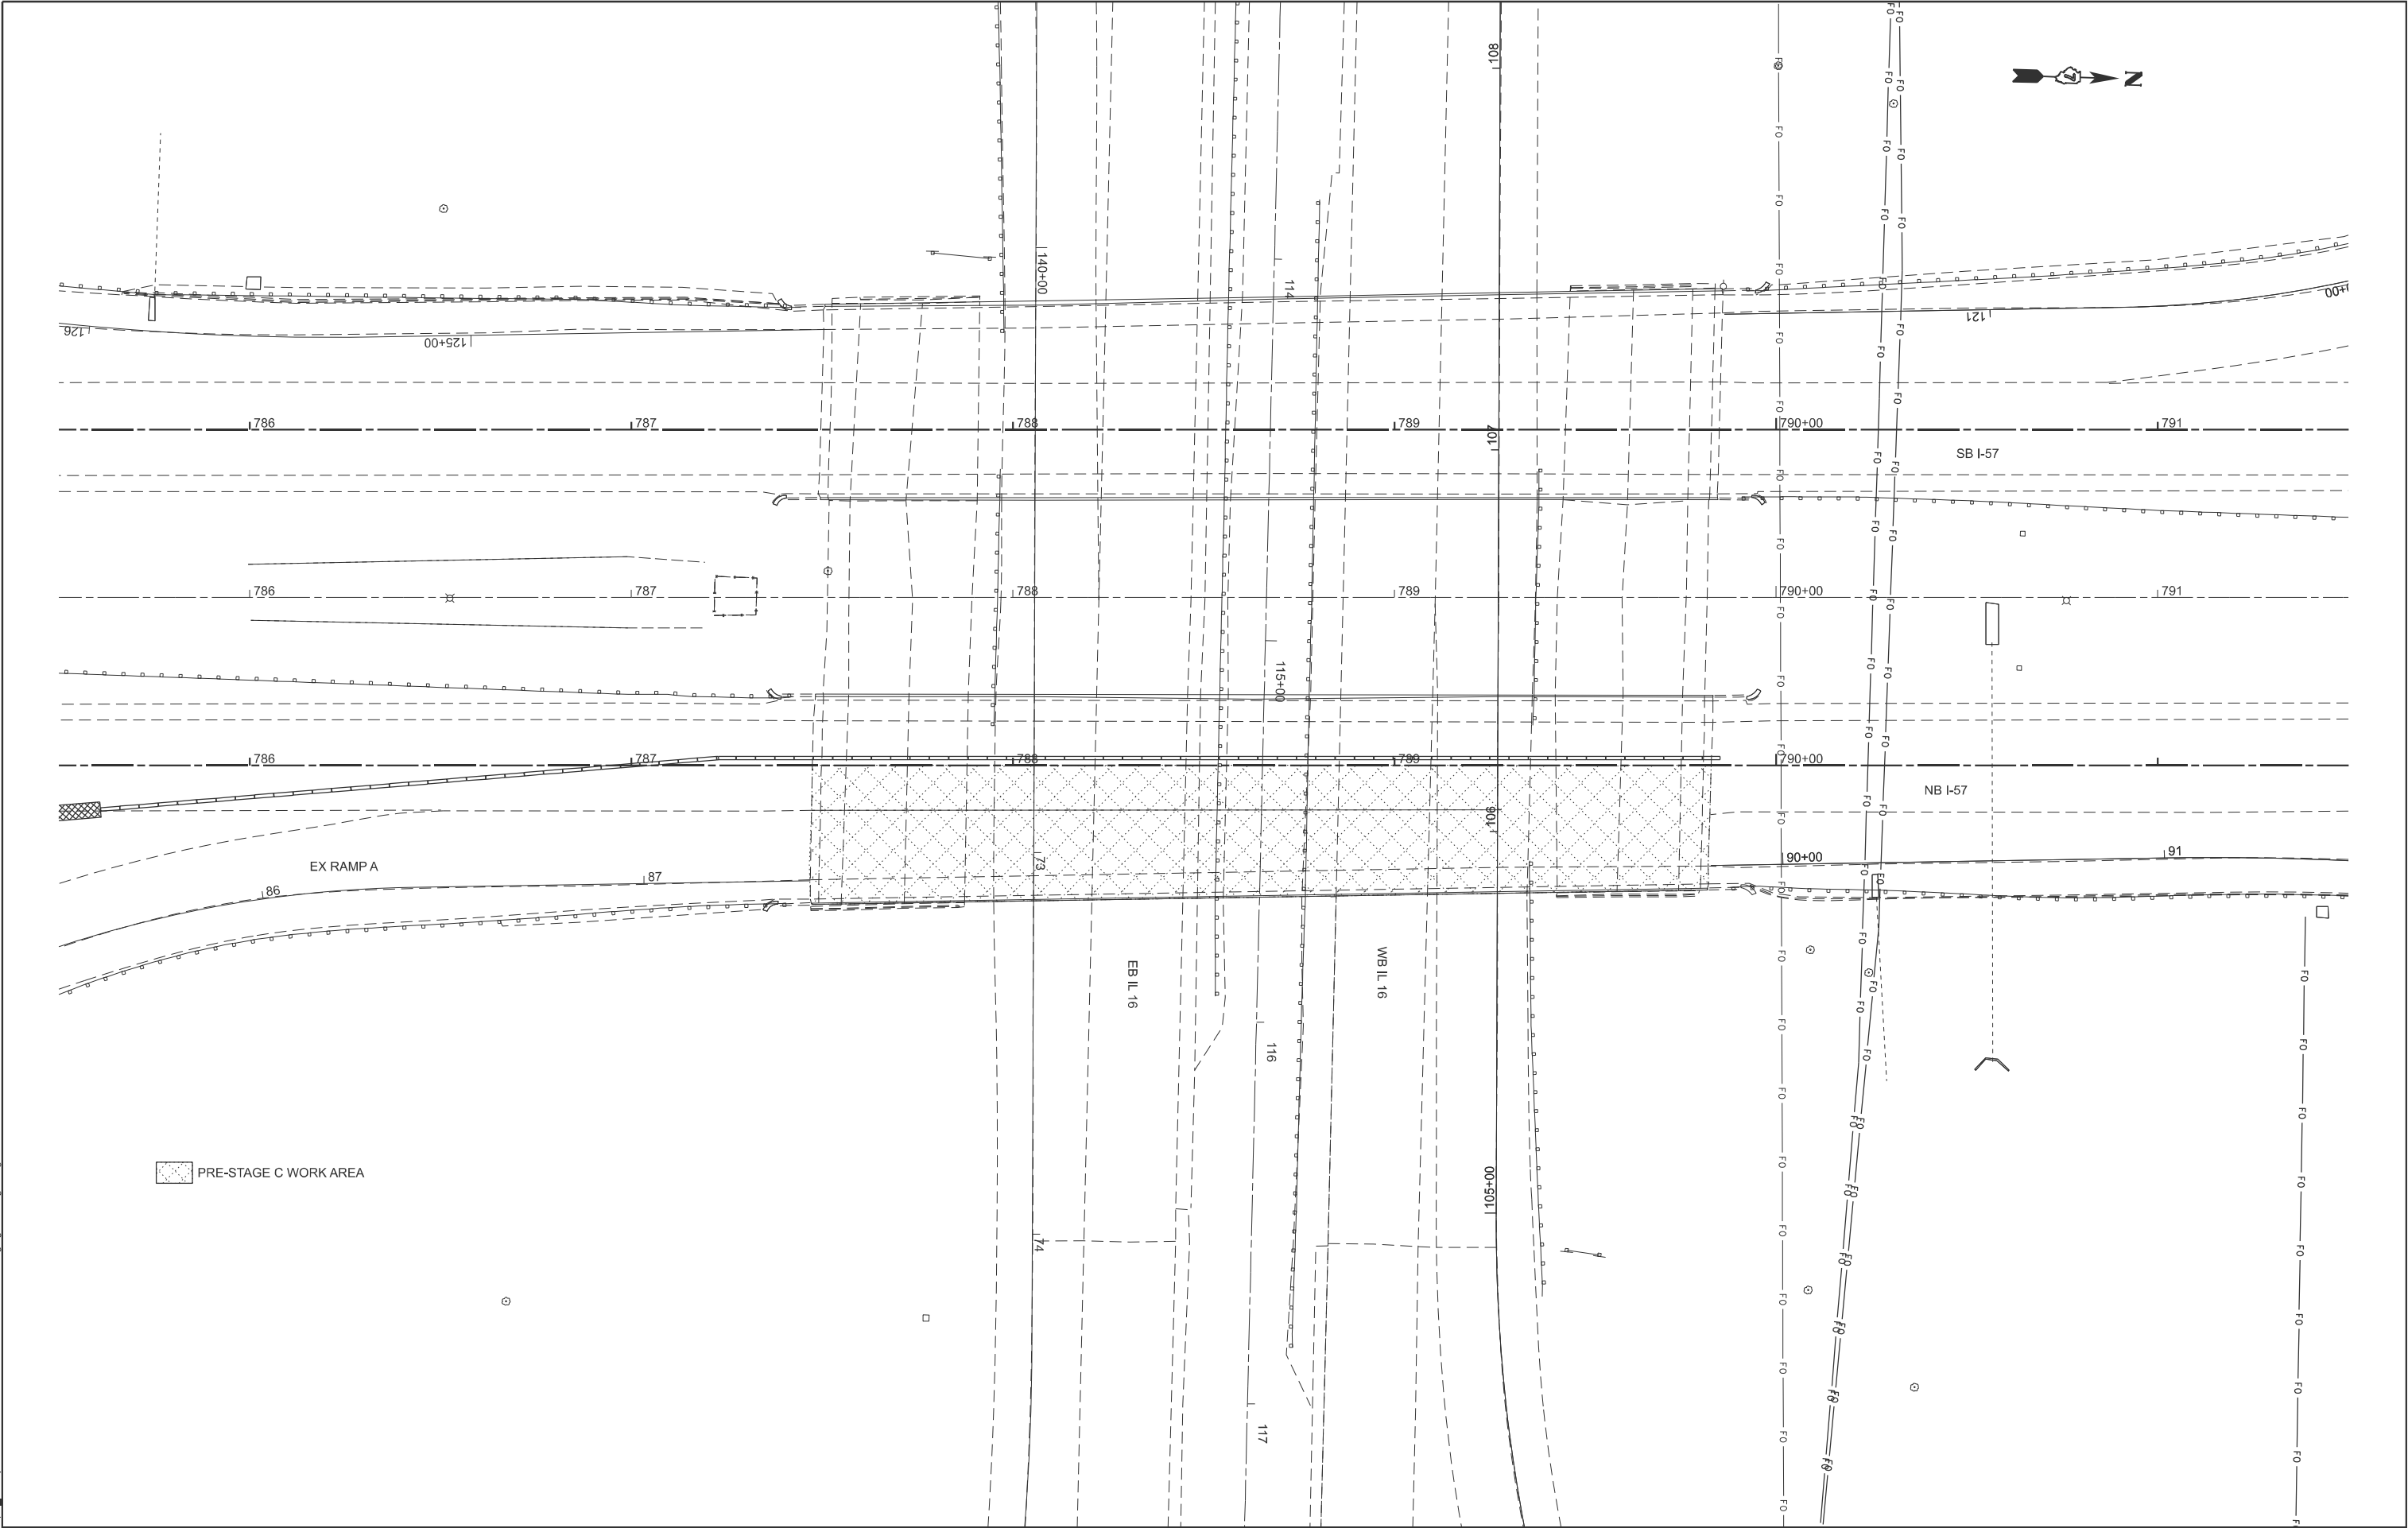

PRE-STAGE C WORK AREA

USER NAME = kaleb.hirtzel
PLOT SCALE = \$SCALE\$
PLOT DATE = 8/19/2024

DESIGNED -
DRAWN -
CHECKED -
DATE -

REVISED -
REVISED -
REVISED -
REVISED -


STATE OF ILLINOIS
DEPARTMENT OF TRANSPORTATION

STAGING PLANS
PRE-STAGE C WORK AREA

SCALE: 1"=20' SHEET 21 OF 30 SHEETS STA. 785+50.00 TO STA. 791+50.00

F.A.I RTE.	SECTION	COUNTY	TOTAL SHEETS	SHEET NO.
57	(15-22HB-4)BR (15-22)R	COLES	1086	190
CONTRACT NO. 74435				
ILLINOIS FED. AID PROJECT				

MODEL: P:\N658- Traffic Control [Sheet]
FILE NAME: c:\p\p\work\hrtz\k\852852\ID74435-sheets-Staging-PreStageC.dgn

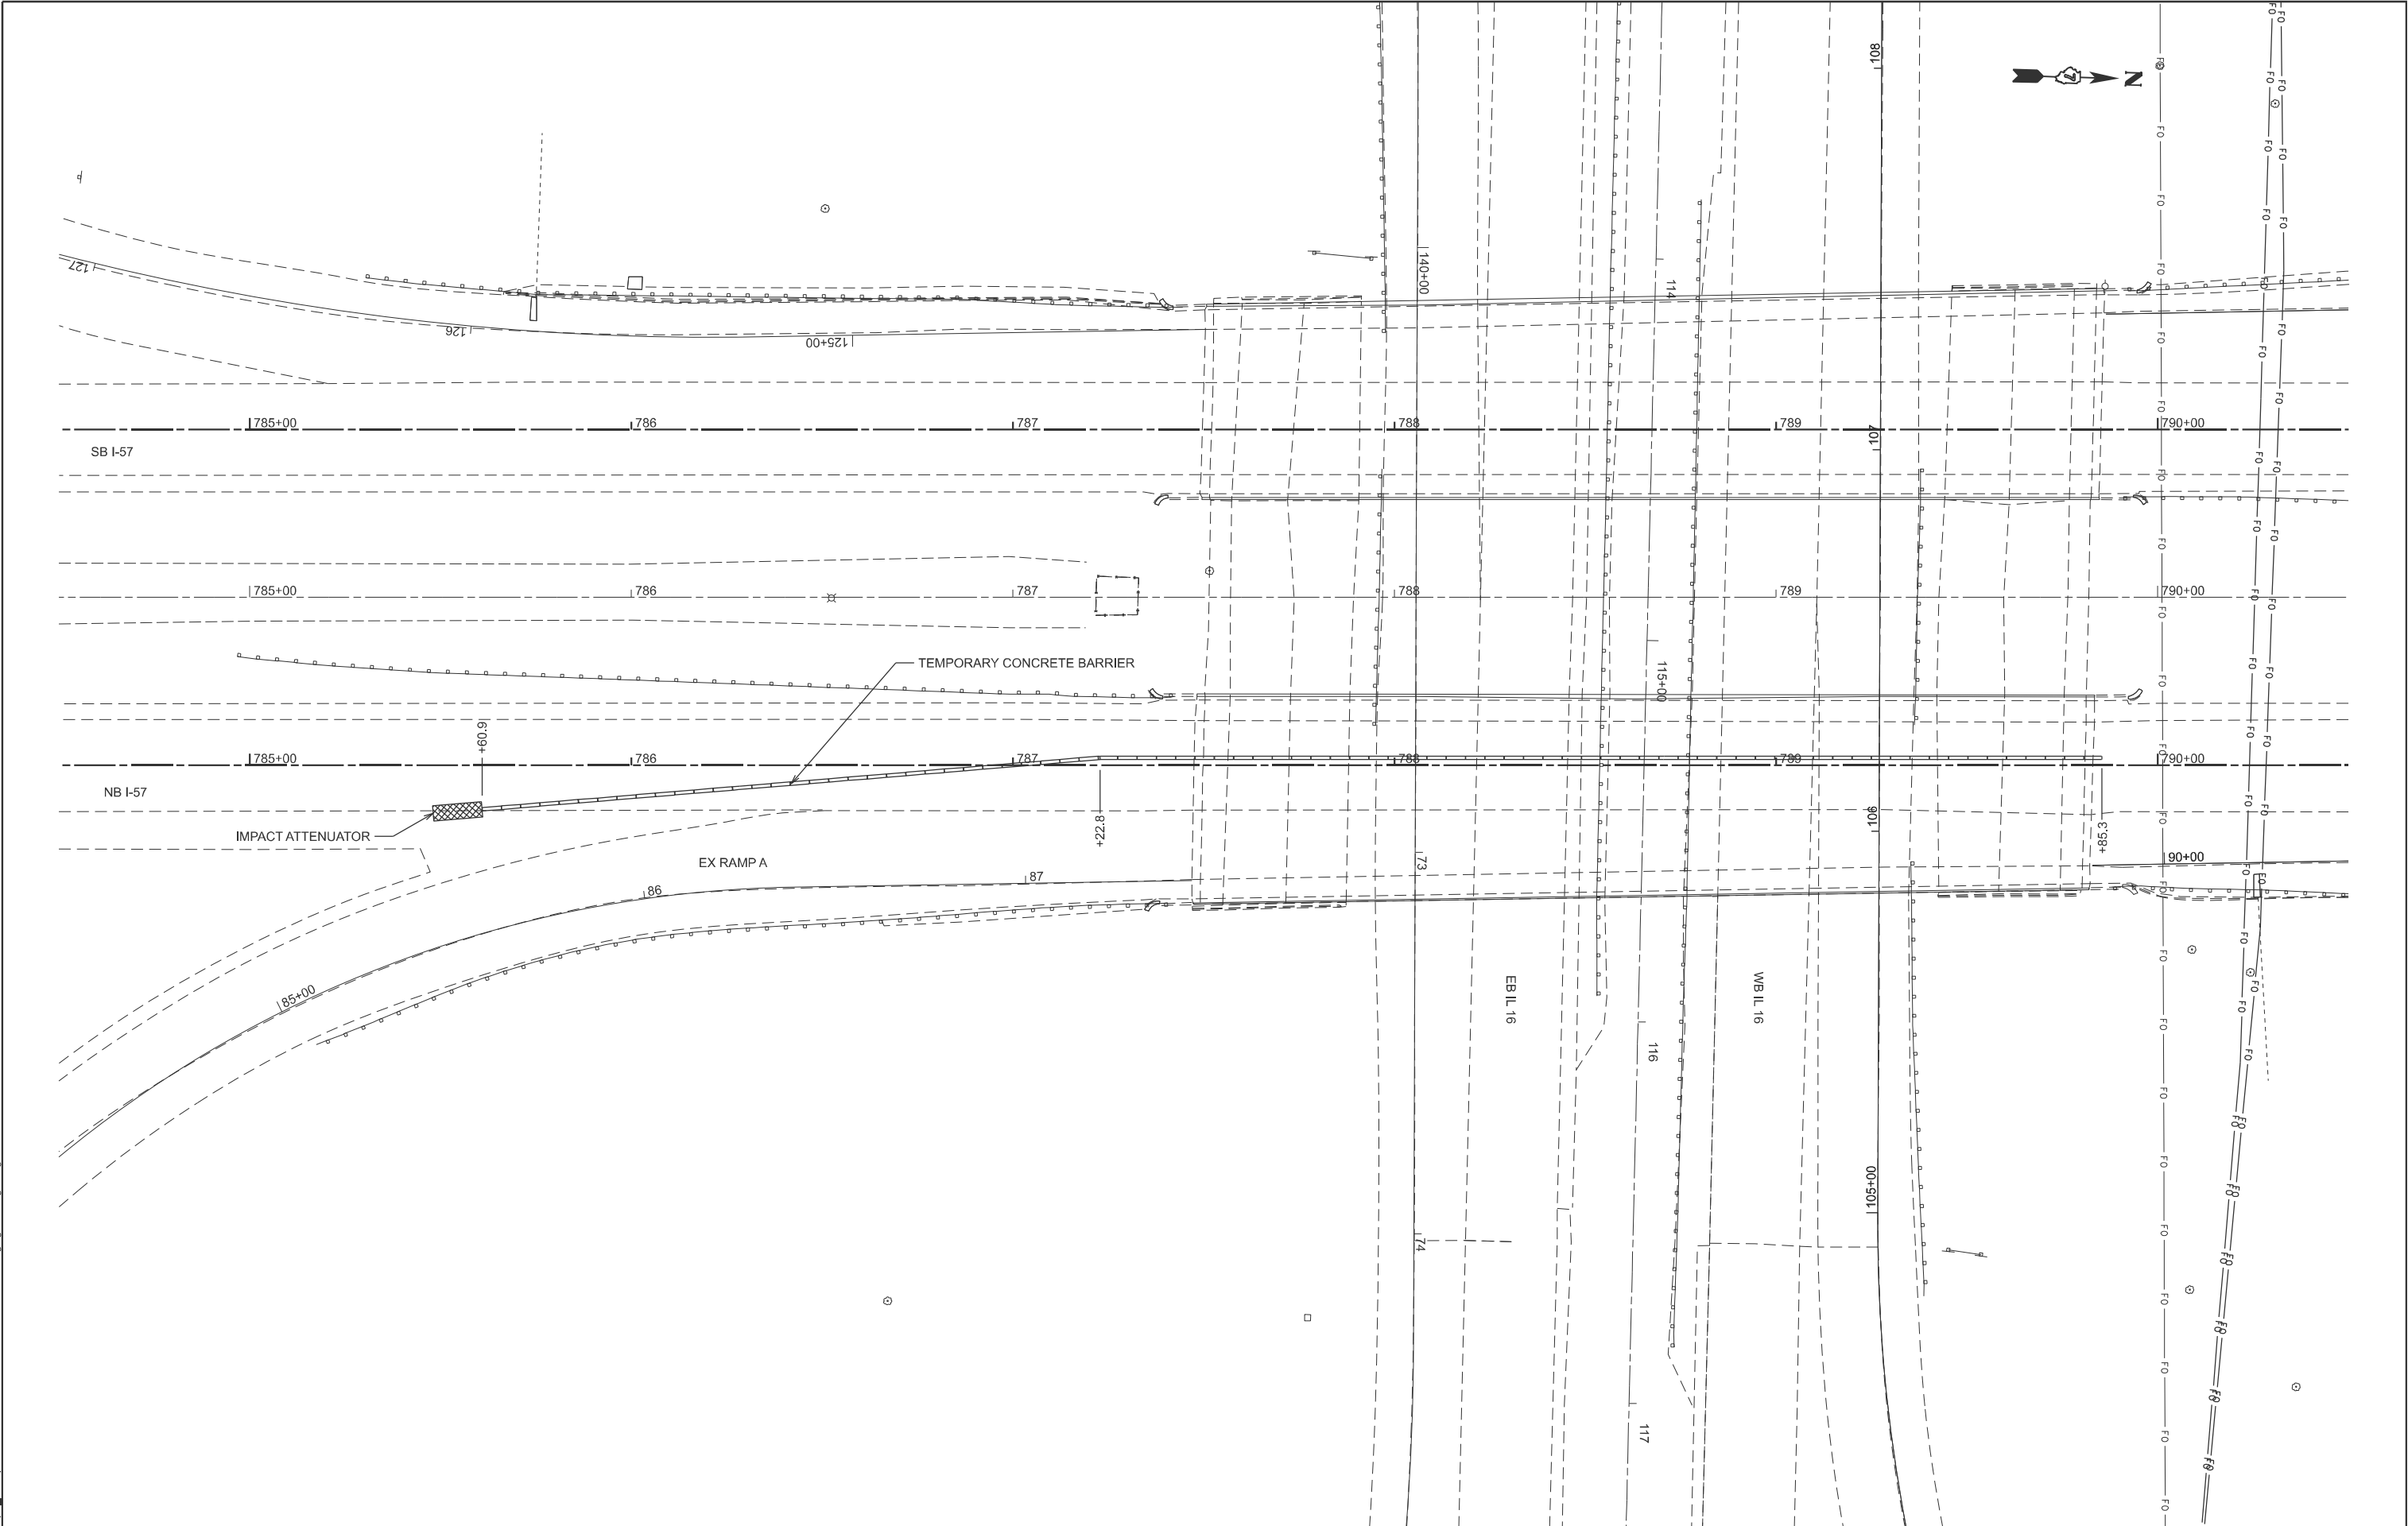


USER NAME	= kaleb.hirtzel	DESIGNED	-	REVISED	-
		DRAWN	-	REVISED	-
PLOT SCALE	= \$SCALE\$	CHECKED	-	REVISED	-
PLOT DATE	= 8/19/2024	DATE	-	REVISED	-

STATE OF ILLINOIS
DEPARTMENT OF TRANSPORTATION

STAGING PLANS PRE-STAGE C TRAFFIC CONTROL			
SCALE: 1"=20'	SHEET 22	OF 30 SHEETS	TO STA. 790+50.00

F.A.I RTE.	SECTION	COUNTY	TOTAL SHEETS	SHEET NO.
57	(15-22HB-4)BR (15-22)R	COLES	1086	191
CONTRACT NO. 74435				
ILLINOIS FED. AID PROJECT				

MODEL: Ex B Temp Pavt Signs Markings [Sheet]
FILE NAME: c:\p\work\pwh\hrtzel\dd862852\D774435-sheets-ProStage-TempSign&PavtMarkingDetails.dgn

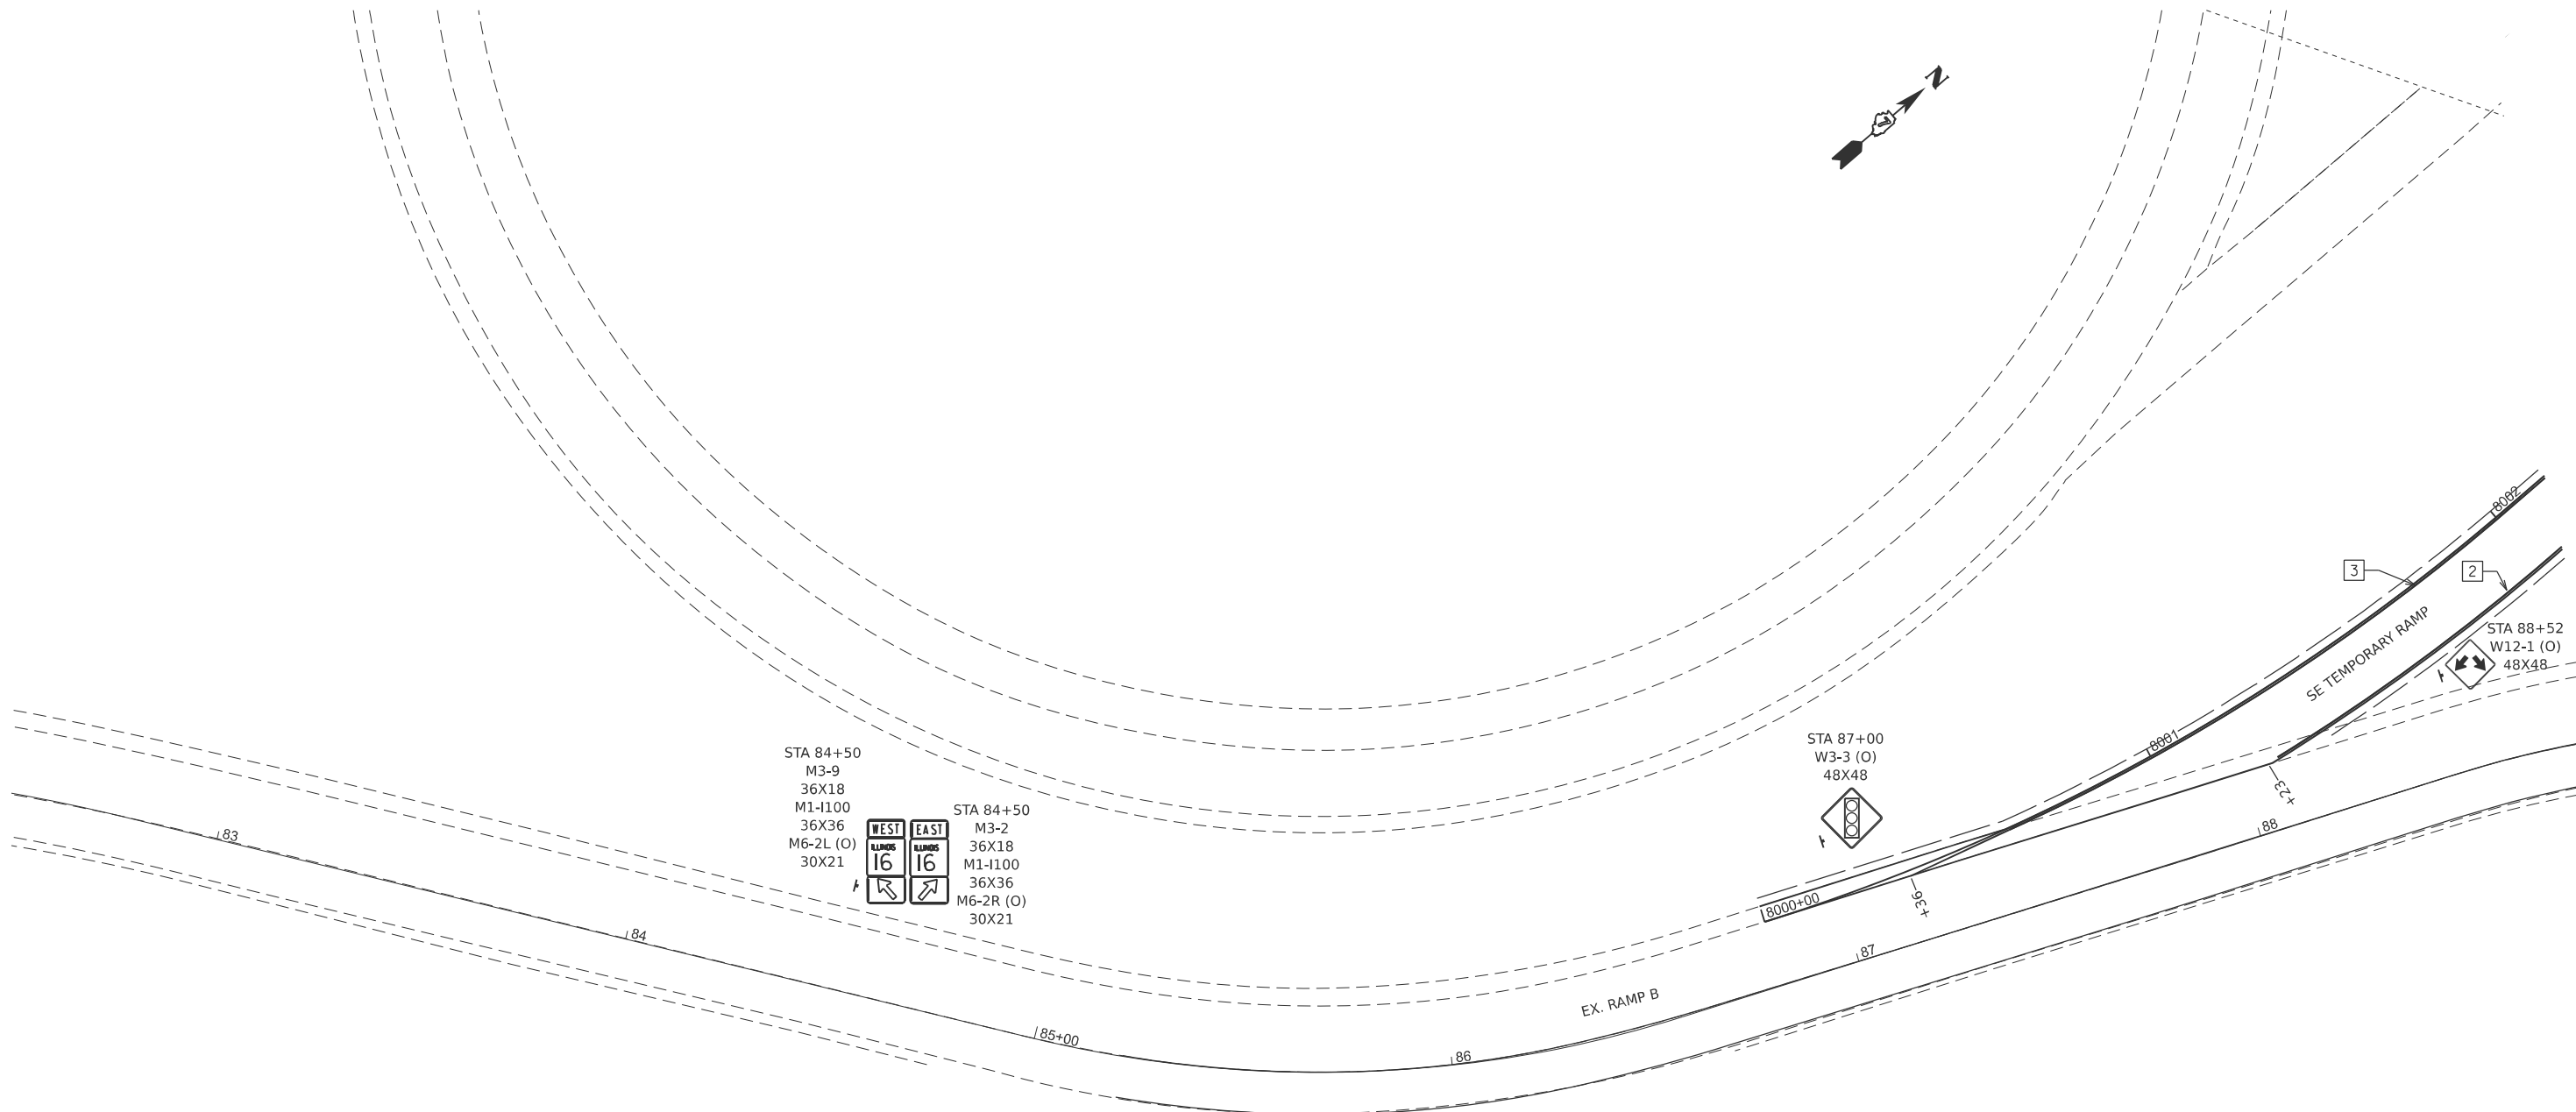

PAVEMENT MARKING LEGEND

- 1

6" SKIP-DASH (WHITE)

10'

30'


10'
- 2

6" SOLID (WHITE)
- 3

6" SOLID (YELLOW)
- 4

24" STOP BAR (WHITE)


	USER NAME = kaleb.hirtzel	DESIGNED -	REVISED -	STATE OF ILLINOIS DEPARTMENT OF TRANSPORTATION	TEMPORARY PAVEMENT MARKING & SIGNING DETAILS PRE-STAGE CONSTRUCTION - EX RAMP B			F.A.I RTE.	SECTION	COUNTY	TOTAL SHEETS	SHEET NO.
	PLOT SCALE = \$SCALE\$	CHECKED -	REVISED -					57	(15-22HB-4)BR (15-22)R	COLES	1086	192
	PLOT DATE = 8/19/2024	DATE -	REVISED -		SCALE: 1"=20'	SHEET 23	OF 30 SHEETS	STA.	TO STA.	CONTRACT NO. 74435		
										ILLINOIS	FED. AID PROJECT	

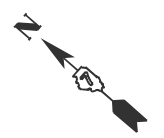

A horizontal line representing a beam is divided into three segments by two vertical tick marks. The leftmost segment is labeled '10'', the middle segment is labeled '30'', and the rightmost segment is labeled '10''. Below the beam, there are two solid black rectangular blocks, one under the 10' segment on the left and one under the 10' segment on the right.

F.A.I RTE.	SECTION	COUNTY	TOTAL SHEETS	SHEET NO.
57	(15-22HB-4)BR (15-22)R	COLES	1086	193
CONTRACT NO. 74435				
ILLINOIS		FED. AID PROJECT		

MODEL: Ex H Temp Pavt Signs Markings [Sheet]
FILE NAME: c:\p\work\pwh\hrtzel\id86282\74435-sheets-ProStage-TempSign&PavtMarkingDetails.dgn

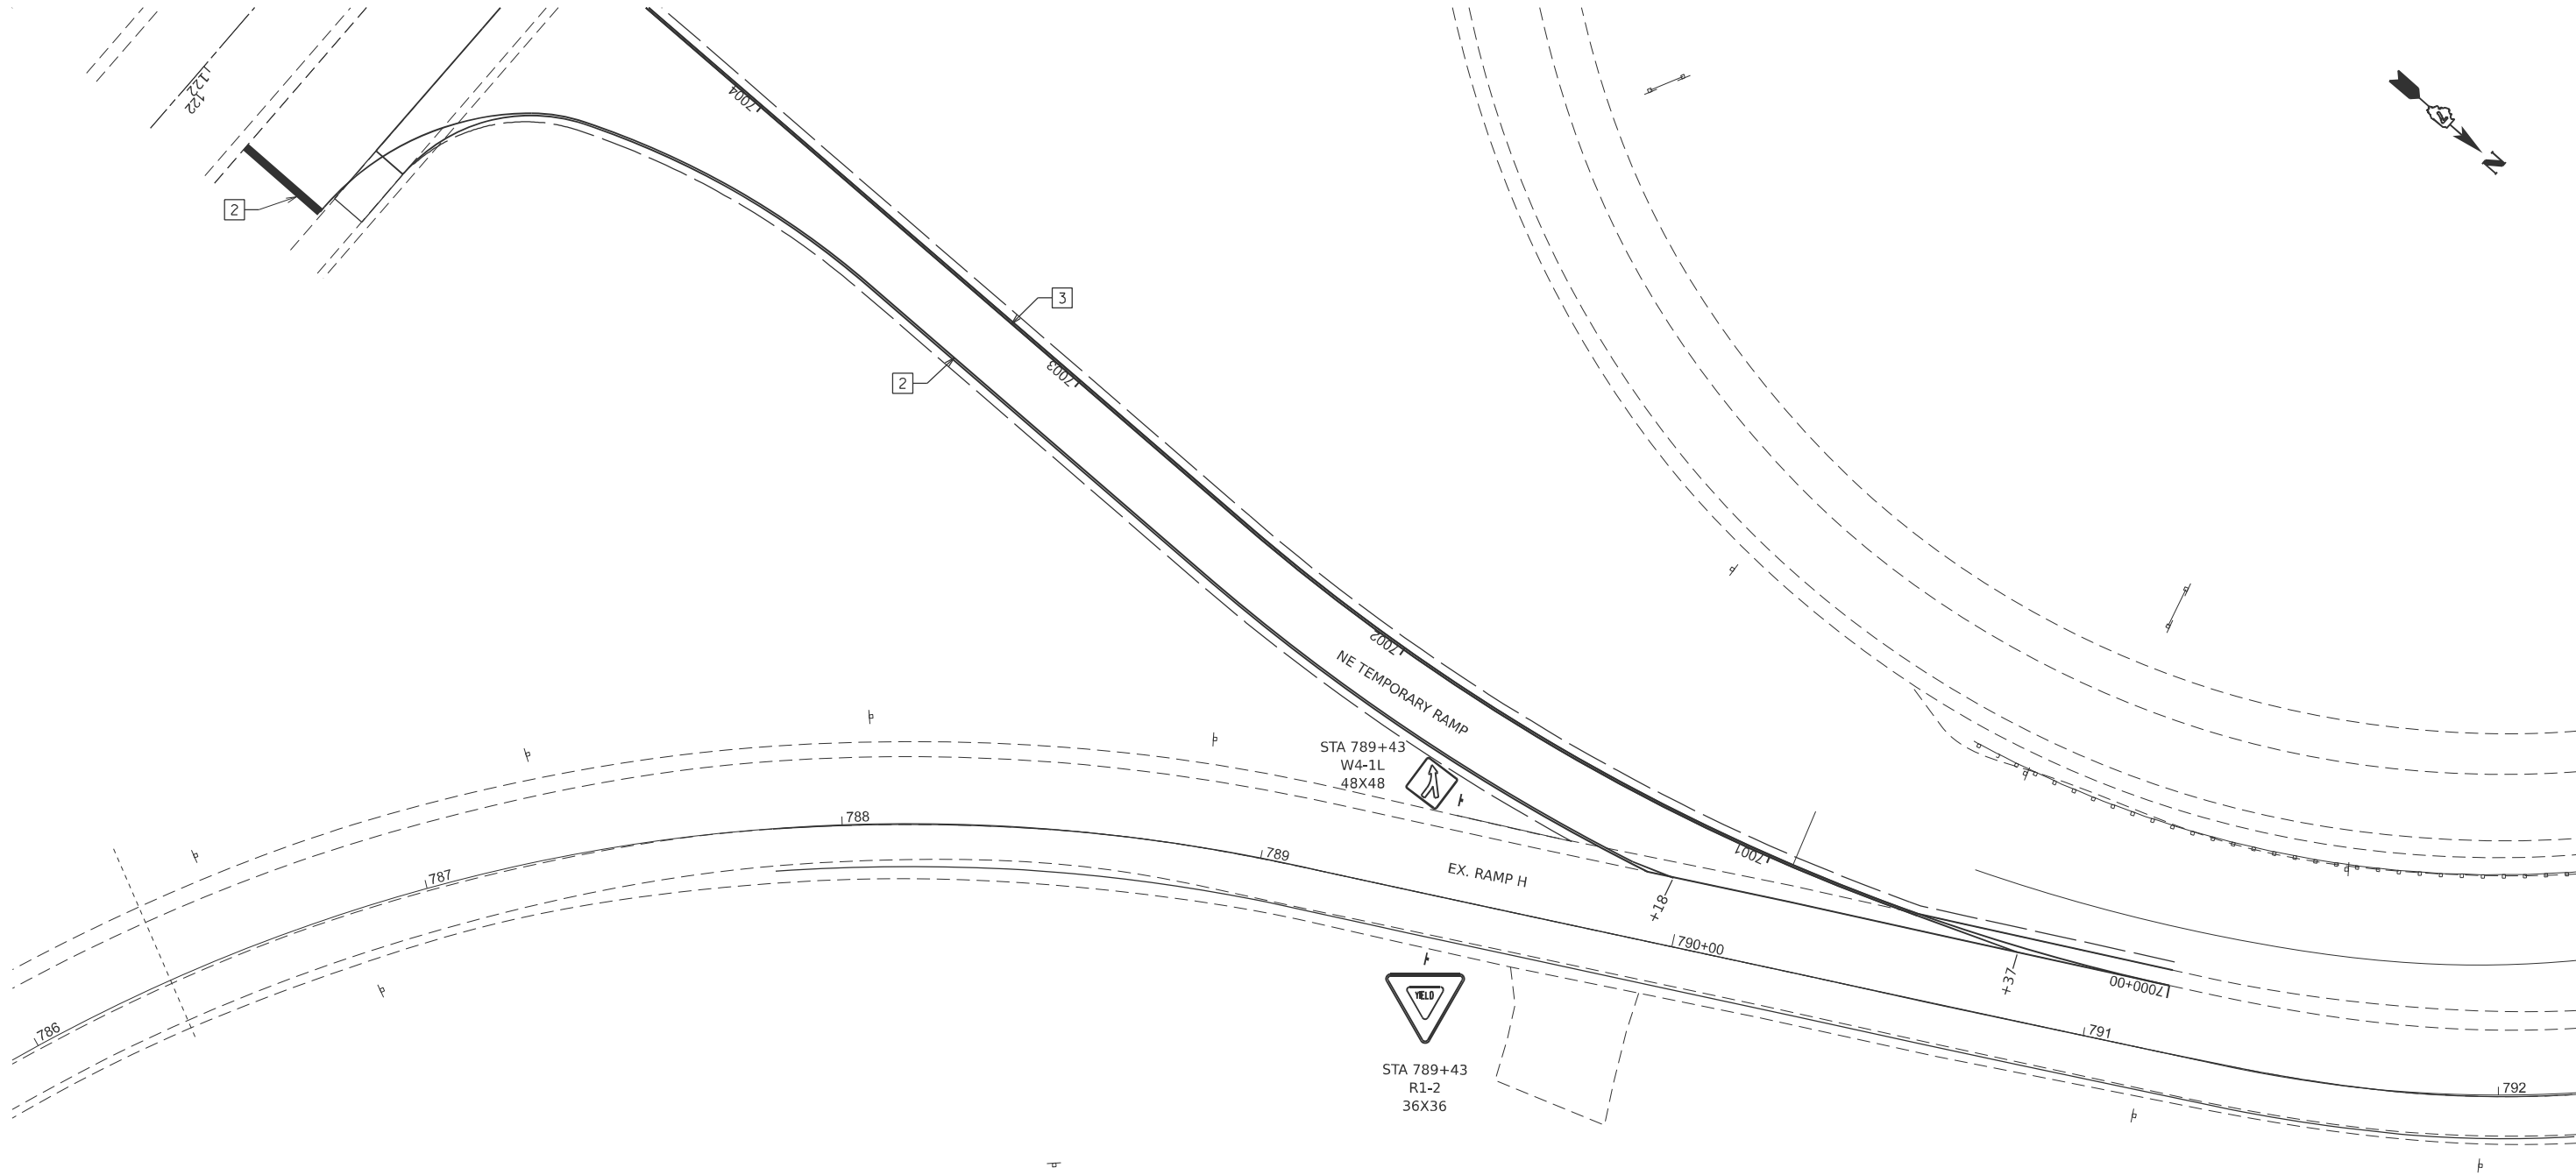

PAVEMENT MARKING LEGEND

1

6" SKIP-DASH (WHITE)

2

6" SOLID (WHITE)

3

6" SOLID (YELLOW)

4

24" STOP BAR (WHITE)

10'

30'

10'

USER NAME	= kaleb.hirtzel	DESIGNED	-	REVISED	-
PLOT SCALE	= \$SCALE\$	DRAWN	-	REVISED	-
PLOT DATE	= 8/19/2024	CHECKED	-	REVISED	-
		DATE	-	REVISED	-


STATE OF ILLINOIS
DEPARTMENT OF TRANSPORTATION

TEMPORARY PAVEMENT MARKING & SIGNING DETAILS
PRE-STAGE CONSTRUCTION - EX RAMP H

SCALE: 1"=20' SHEET 25 OF 30 SHEETS STA. TO STA.

F.A.I RTE.	SECTION	COUNTY	TOTAL SHEETS	SHEET NO.
57	(15-22HB-4)BR (15-22)R	COLES	1086	194
CONTRACT NO. 74435				
ILLINOIS FED. AID PROJECT				

MODEL: Ex F Temp Pavt Signs Markings [Sheet]
FILE NAME: c:\p\work\pavt\hrtzel\id652852\D774435-sheets-ProStage-TempSign&PavtMarkingDetails.dgn

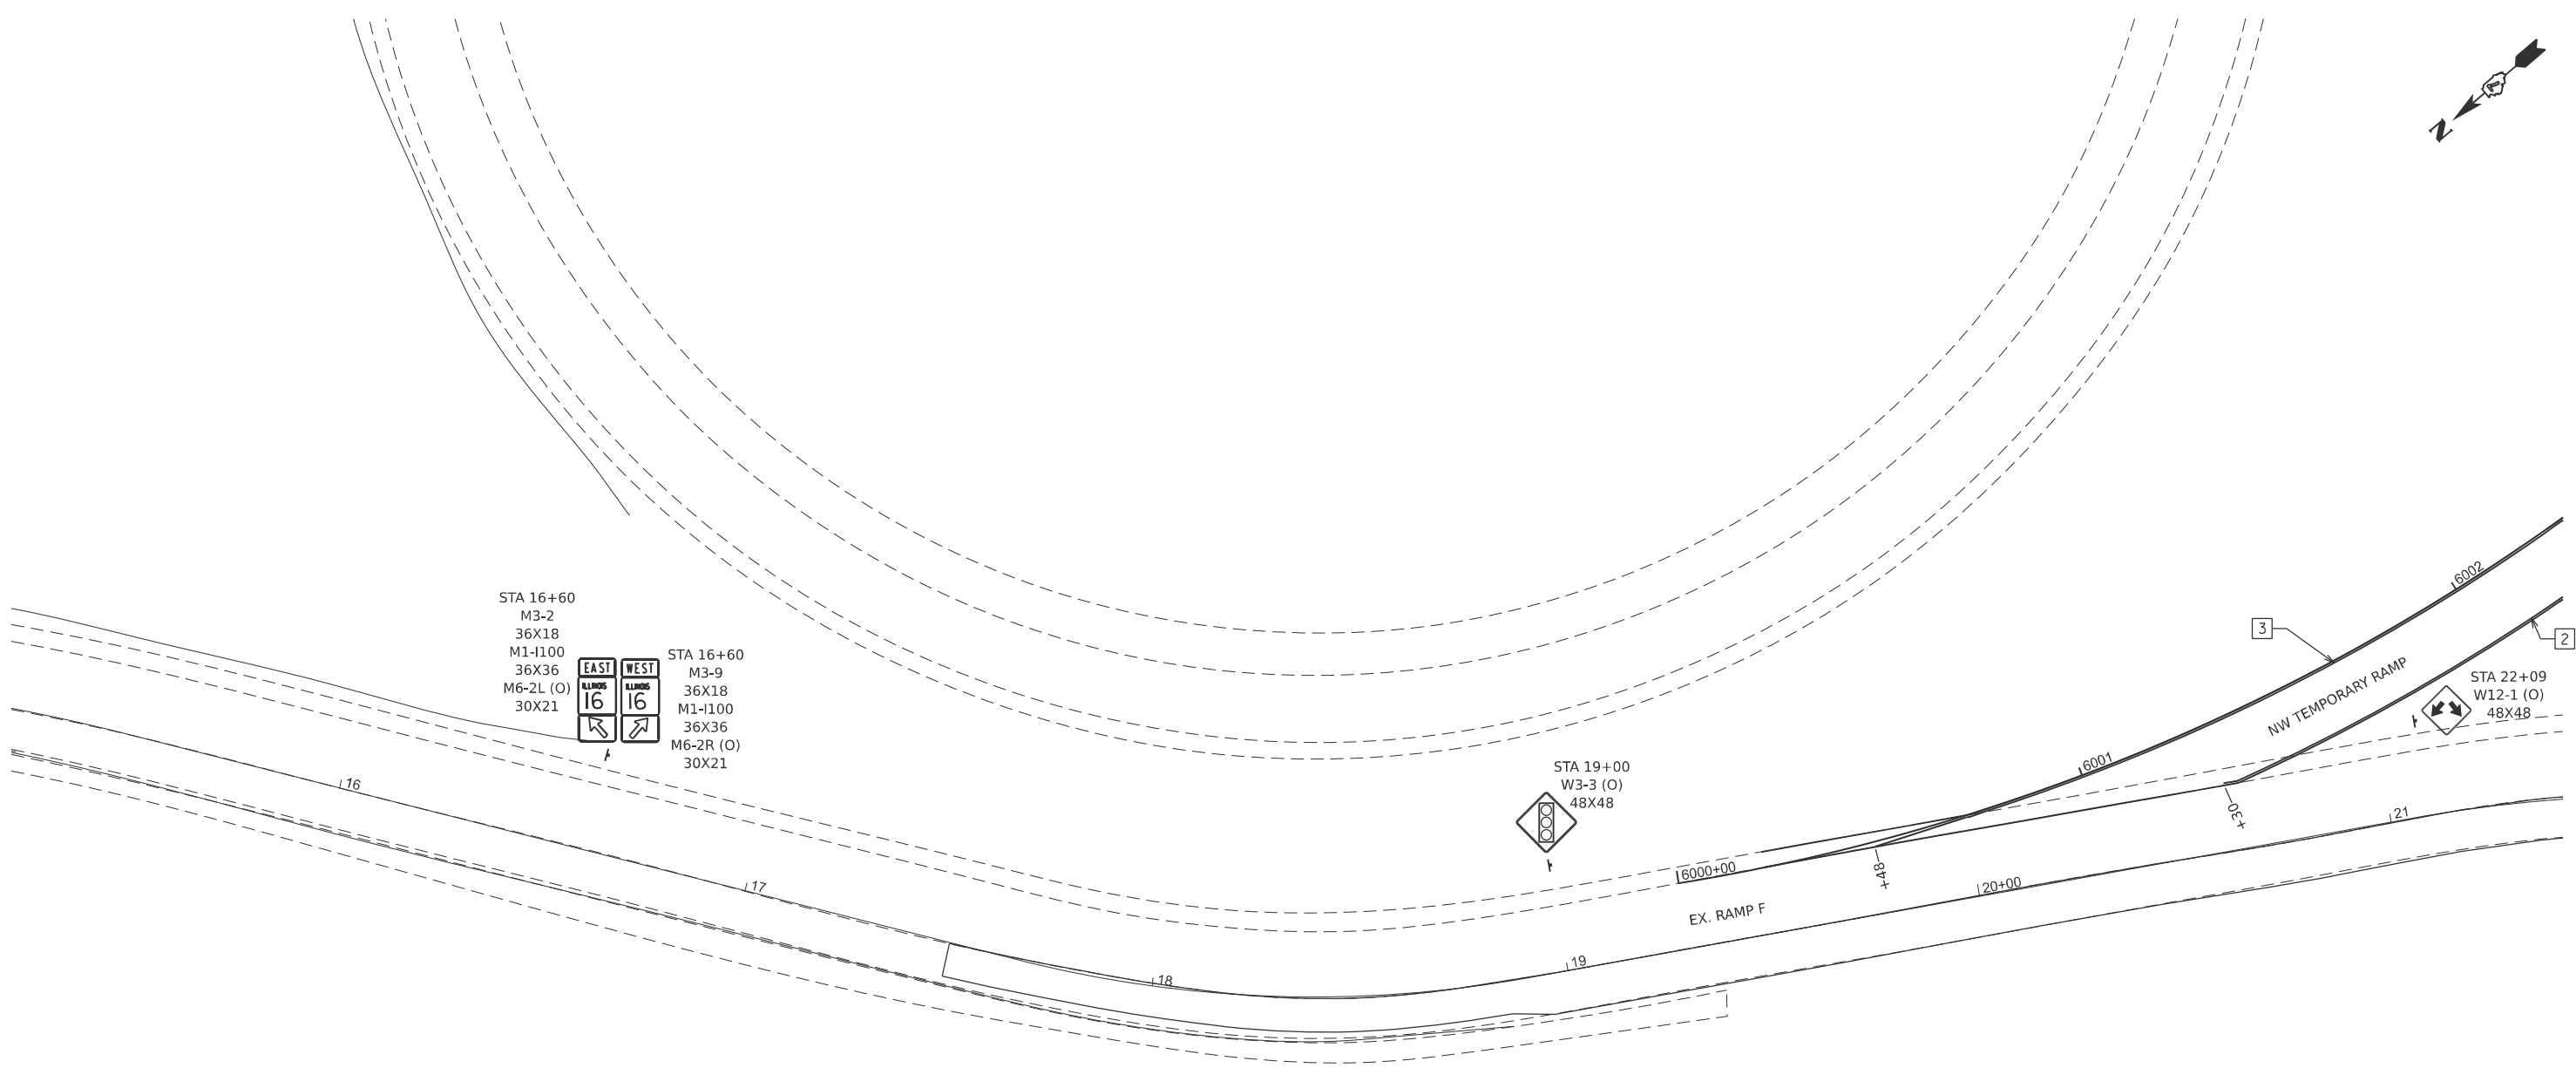

PAVEMENT MARKING LEGEND

1

6" SKIP-DASH (WHITE)

2

6" SOLID (WHITE)

3

6" SOLID (YELLOW)

4

24" STOP BAR (WHITE)

10'


30'

10'

	USER NAME = kaleb.hirtzel	DESIGNED -	REVISED -	STATE OF ILLINOIS DEPARTMENT OF TRANSPORTATION	TEMPORARY PAVEMENT MARKING & SIGNING DETAILS PRE-STAGE CONSTRUCTION - EX RAMP F			F.A.I RTE.	SECTION	COUNTY	TOTAL SHEETS	SHEET NO.
	PLOT SCALE = \$SCALE\$	CHECKED -	REVISED -					57	(15-22HB-4)BR (15-22)R	COLES	1086	195
	PLOT DATE = 8/19/2024	DATE -	REVISED -		SCALE: 1"=20'	SHEET 26	OF 30 SHEETS	STA.	TO STA.	CONTRACT NO. 74435		
										ILLINOIS	FED. AID PROJECT	

NOTES:

1. WHILE THE TEMPORARY DIAMOND INTERCHANGE IS IN USE, THE TEXT "A" &/OR "B" AS PART OF EXIT 190 A, 190 B, OR 190 A-B SHALL BE COVERED ON ALL EXISTING SIGNS ALONG I-57 AND IL 16.
2. THE ARROWS ON THE EXISTING GUIDE SIGNS ALONG I-57 AND IL 16 THAT DIRECT TRAFFIC TO USE THE EXISTING INNER LOOP RAMP SHALL BE COVERED WHEN THOSE RAMP ARE CLOSED TO TRAFFIC.

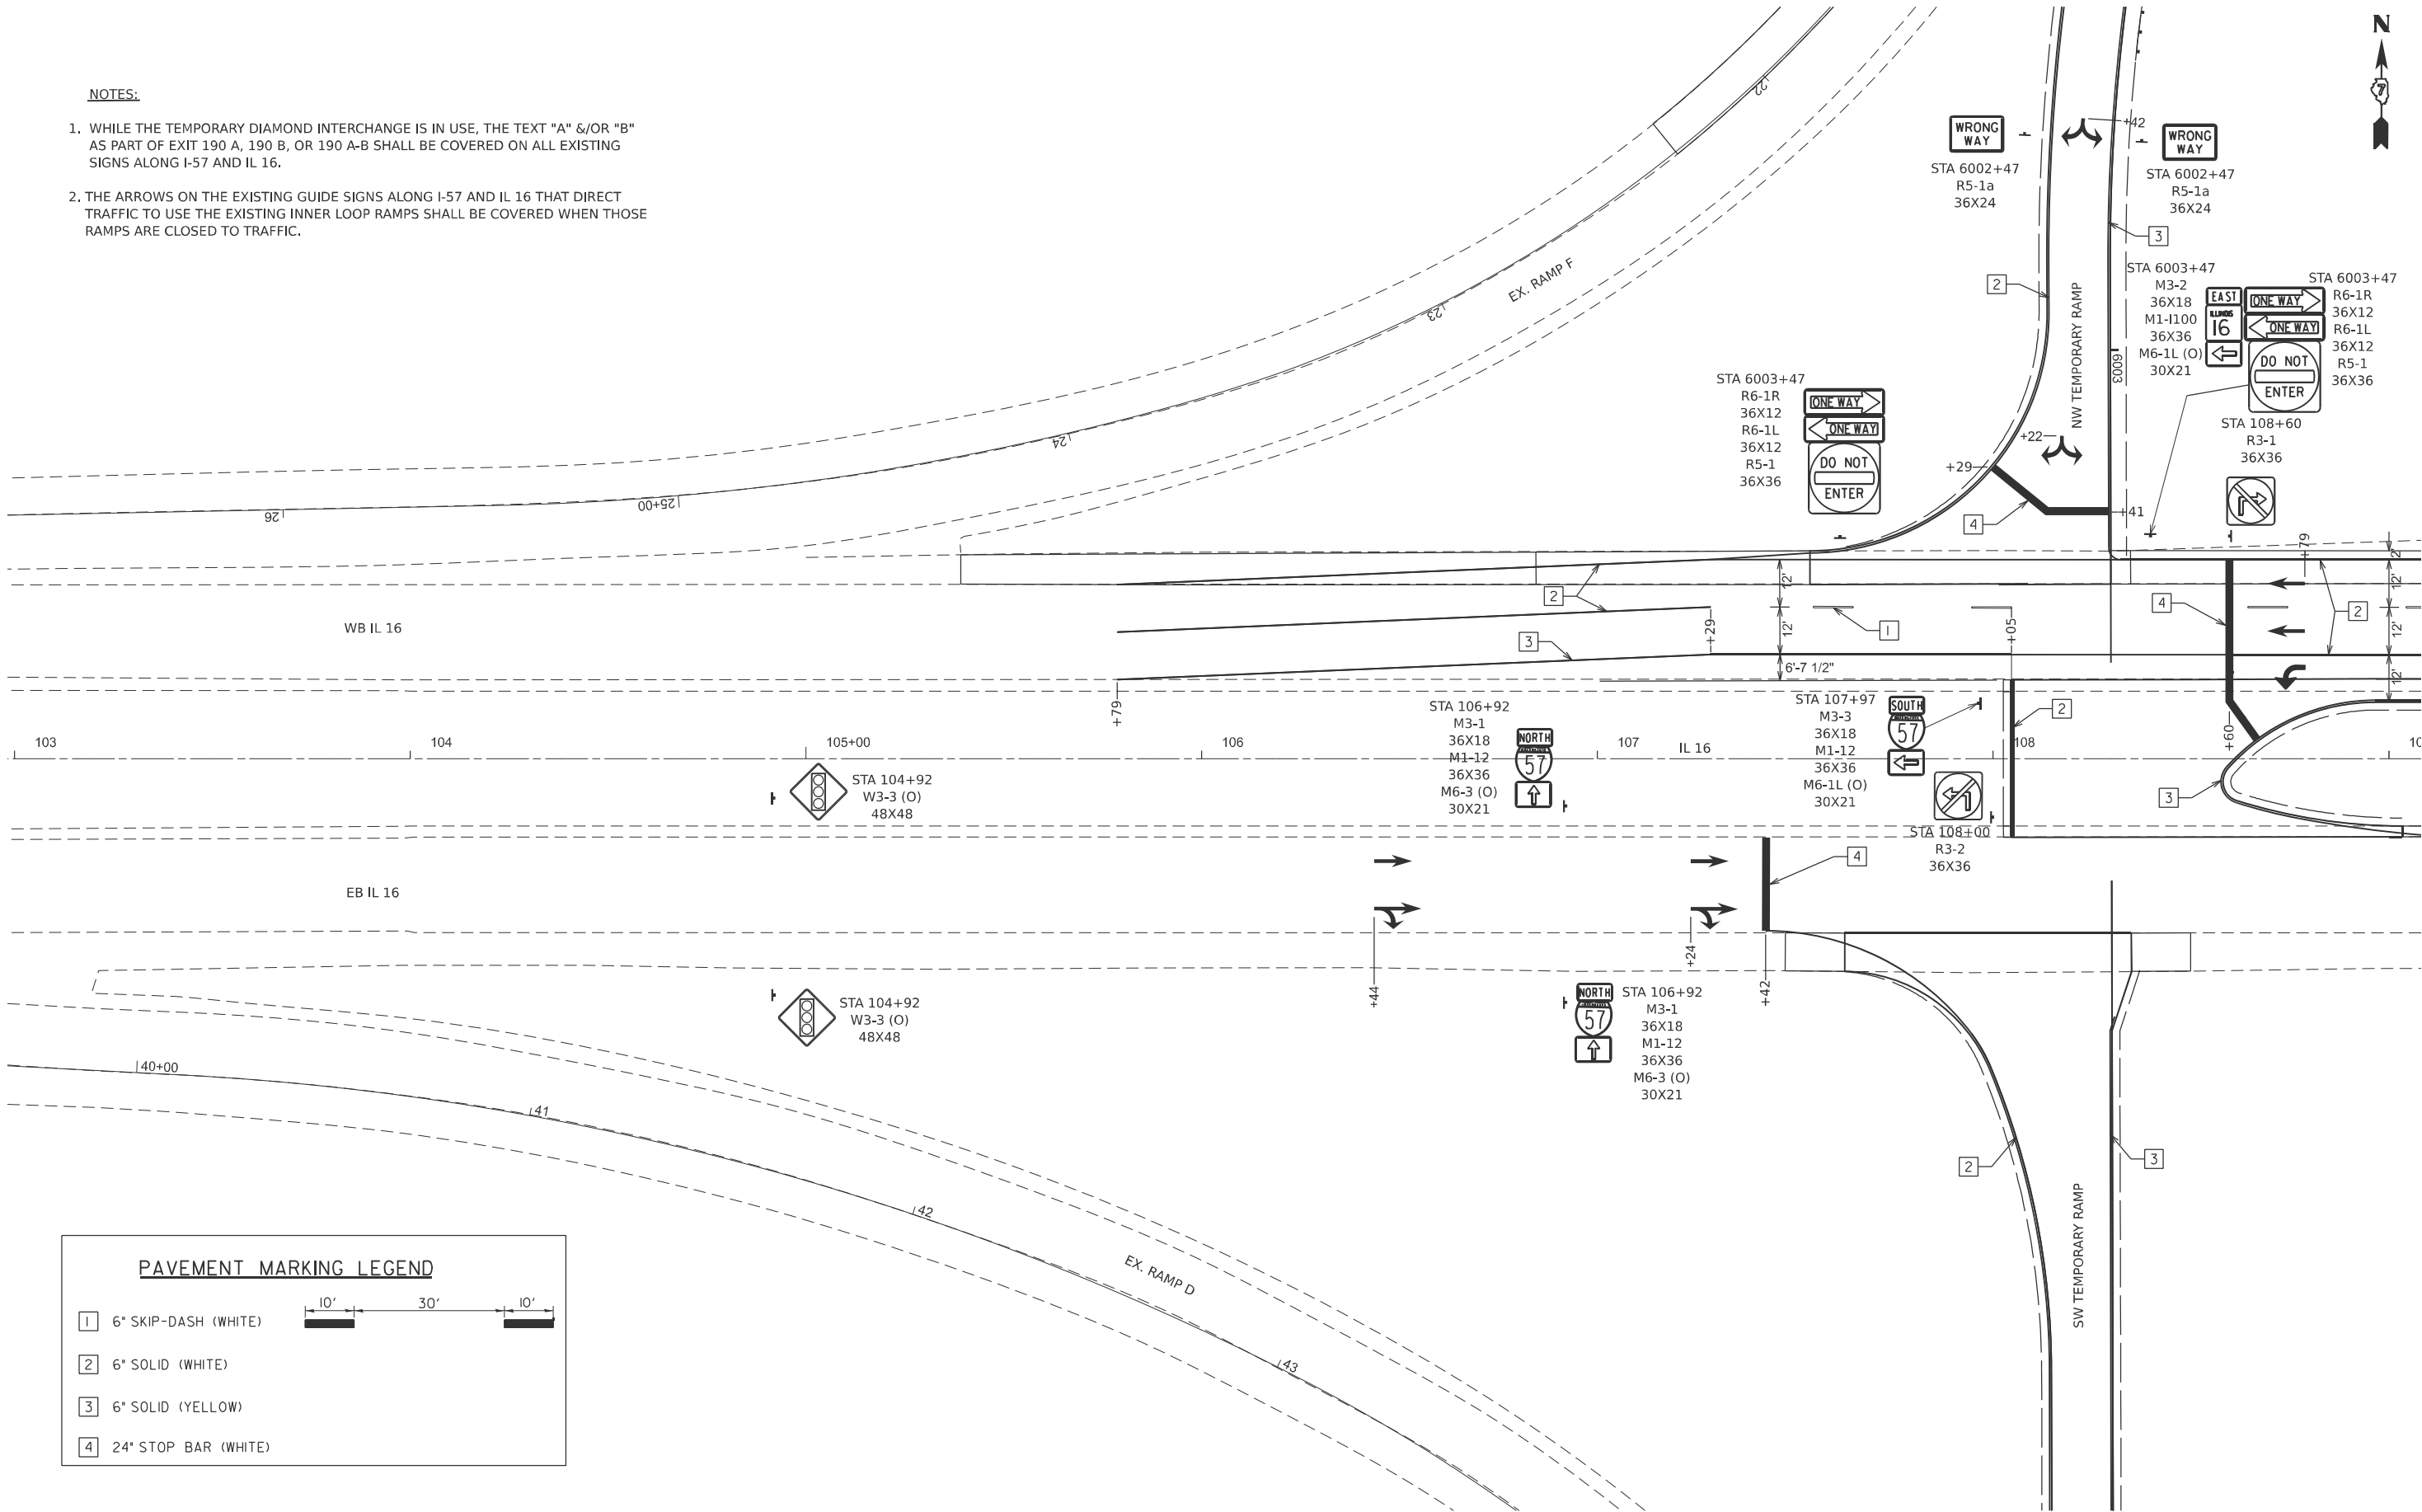

PAVEMENT MARKING LEGEND

- 1 6" SKIP-DASH (WHITE)
- 2 6" SOLID (WHITE)
- 3 6" SOLID (YELLOW)
- 4 24" STOP BAR (WHITE)

MODEL: 16 Temp Pav Signs Markings [Sheet]
FILE NAME: c:\p\work\hartzel\hartzel\852852\74435-sheets-ProStage-TempSign&PavMarkingDetails.dgn

USER NAME	= kaleb.hirtzel	DESIGNED	-	REVISED	-
PLOT SCALE	= \$SCALE\$	DRAWN	-	REVISED	-
PLOT DATE	= 7/12/2024	CHECKED	-	REVISED	-
		DATE	-	REVISED	-


STATE OF ILLINOIS
DEPARTMENT OF TRANSPORTATION

STAGING PLANS
PRE-STAGE TEMPORARY PAVEMENT MARKING & SIGNING DETAILS

SCALE: 1"=20' SHEET 27 OF 30 SHEETS STA. 103+00 TO STA. 109+00

F.A.I RTE.	SECTION	COUNTY	TOTAL SHEETS	SHEET NO.
57	(15-22HB-4)BR (15-22)R	COLES	1086	196
CONTRACT NO. 74435				
ILLINOIS FED. AID PROJECT				

MODEL: 16 Temp Pav Signs Markings-1 [Sheet]
FILE NAME: c:\p\work\kaleb.hirtzel\1662852\174435-sheets-ProStage-TempSign&PavMarkingDetails.dgn

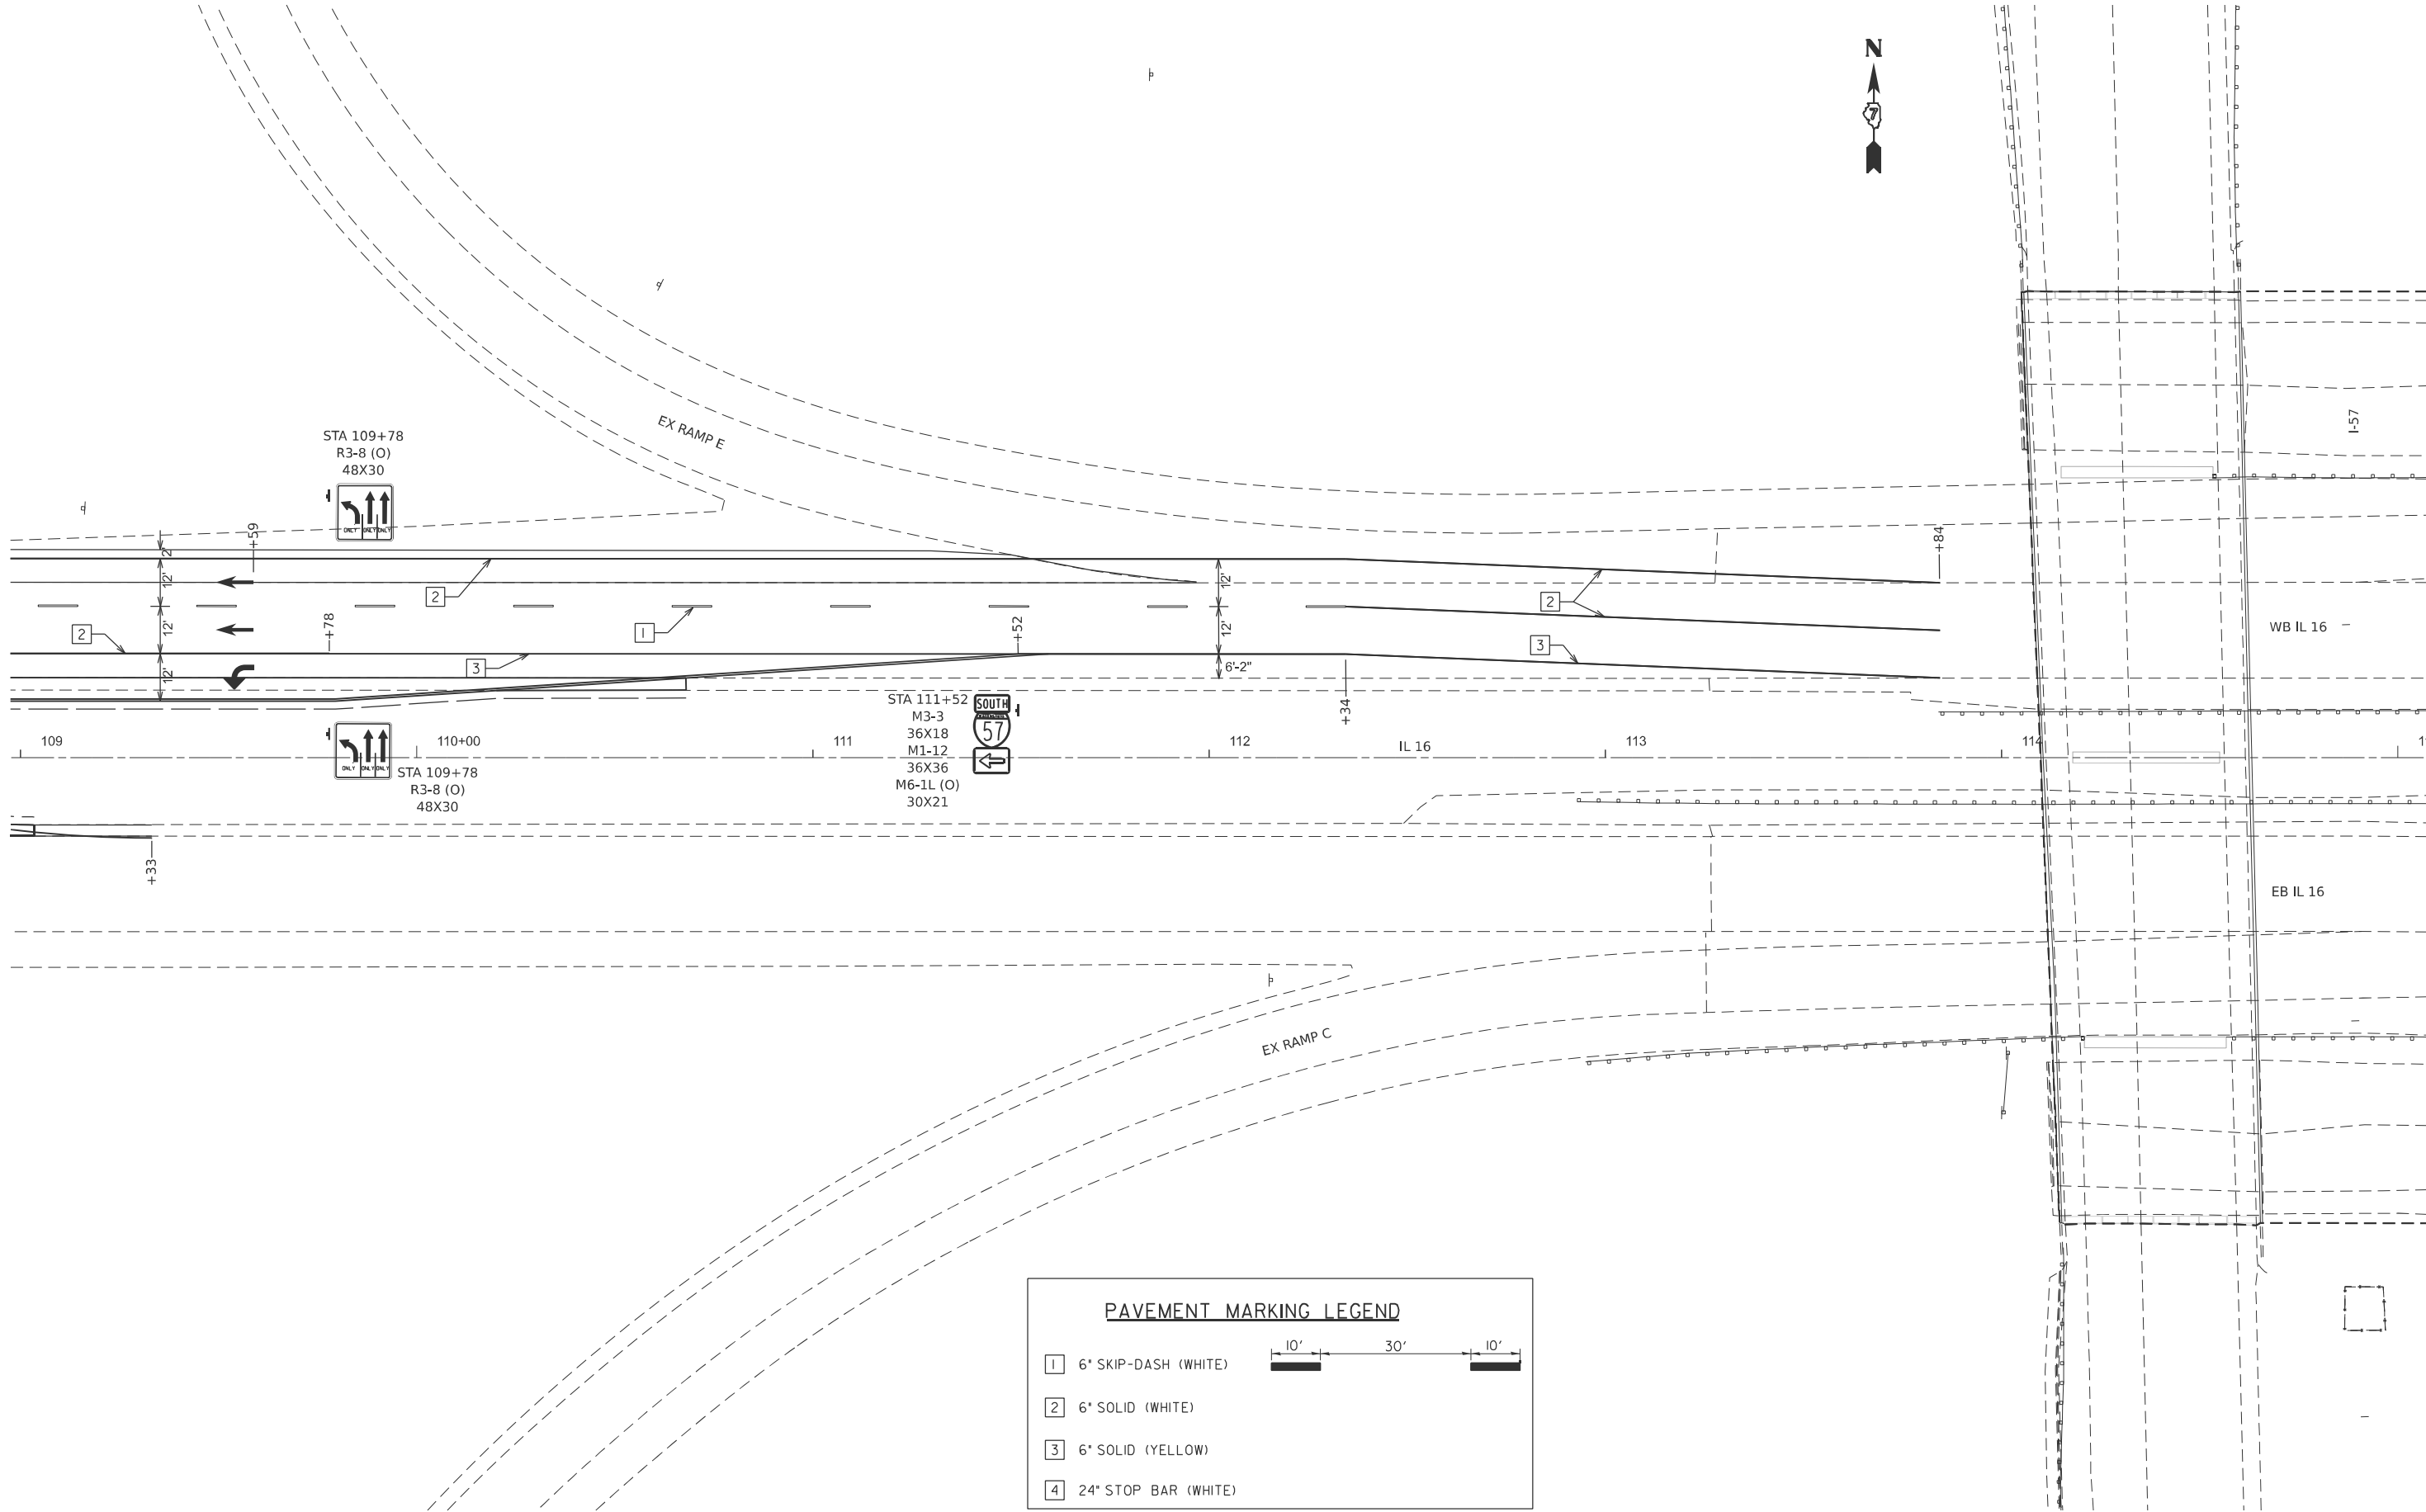


PAVEMENT MARKING LEGEND

1	6" SKIP-DASH (WHITE)	10'	30'	10'
2	6" SOLID (WHITE)			
3	6" SOLID (YELLOW)			
4	24" STOP BAR (WHITE)			

	USER NAME = kaleb.hirtzel		DESIGNED -	REVISED -	STATE OF ILLINOIS DEPARTMENT OF TRANSPORTATION	STAGING PLANS										F.A.I RTE.	SECTION	COUNTY	TOTAL SHEETS	SHEET NO.
			DRAWN -	REVISED -		PRE-STAGE TEMPORARY PAVEMENT MARKING & SIGNING DETAILS										57	(15-22HB-4)BR (15-22)R	COLES	1086	197
	PLOT SCALE = \$SCALE\$		CHECKED -	REVISED -												CONTRACT NO. 74435				
	PLOT DATE = 7/12/2024		DATE -	REVISED -		SCALE: 1"=20'		SHEET 28 OF 30 SHEETS		STA. 109+00 TO STA. 115+00						ILLINOIS FED. AID PROJECT				


MODEL: 16 Temp Pavt Signs Markings-2 [Sheet]
FILE NAME: c:\p\work\jw\hrtz\hrtz\ak\0862852\0774435-sheets-ProStage-TempSign&PavtMarkingDetails.dgn

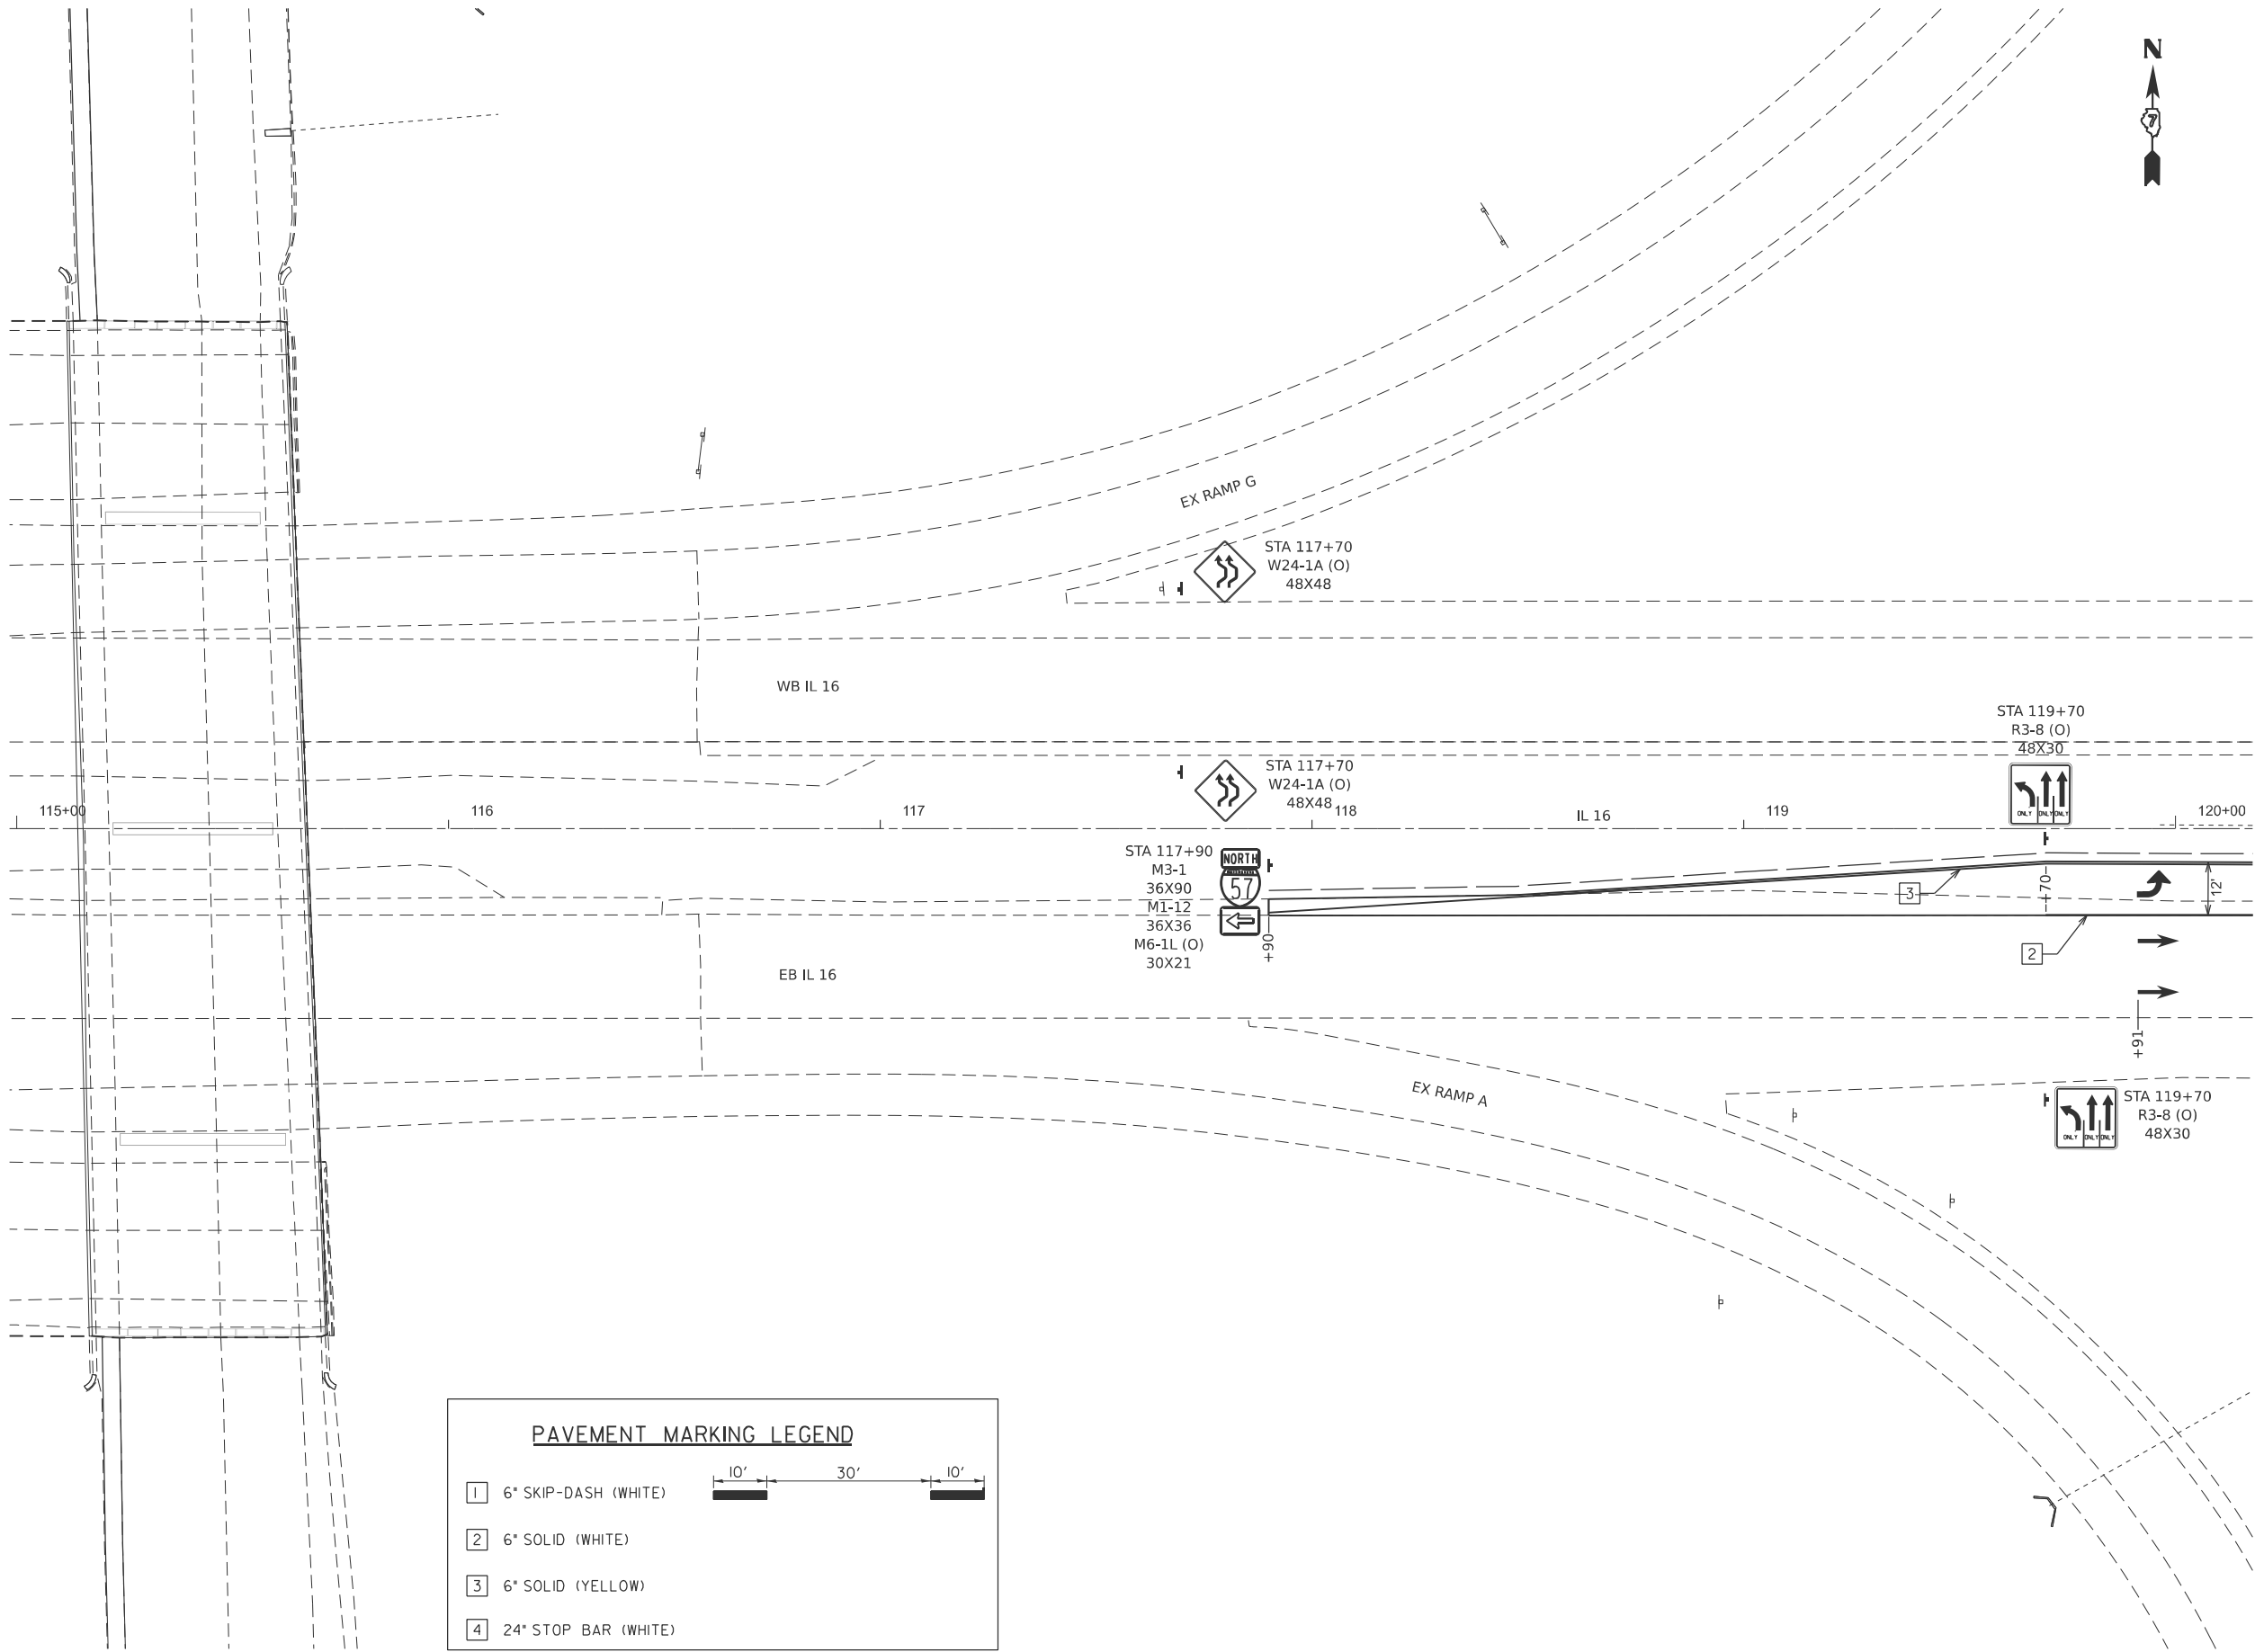

PAVEMENT MARKING LEGEND

1	6" SKIP-DASH (WHITE)	10' 30' 10'
2	6" SOLID (WHITE)	
3	6" SOLID (YELLOW)	
4	24" STOP BAR (WHITE)	

MODEL: 16 Temp Pav Signs Markings-3 [Sheet]
FILE NAME: c:\pwworking\hrtzaki\862832\DT74435-sheets-ProStage-TempSigns&PavMarkingDetails.dgn

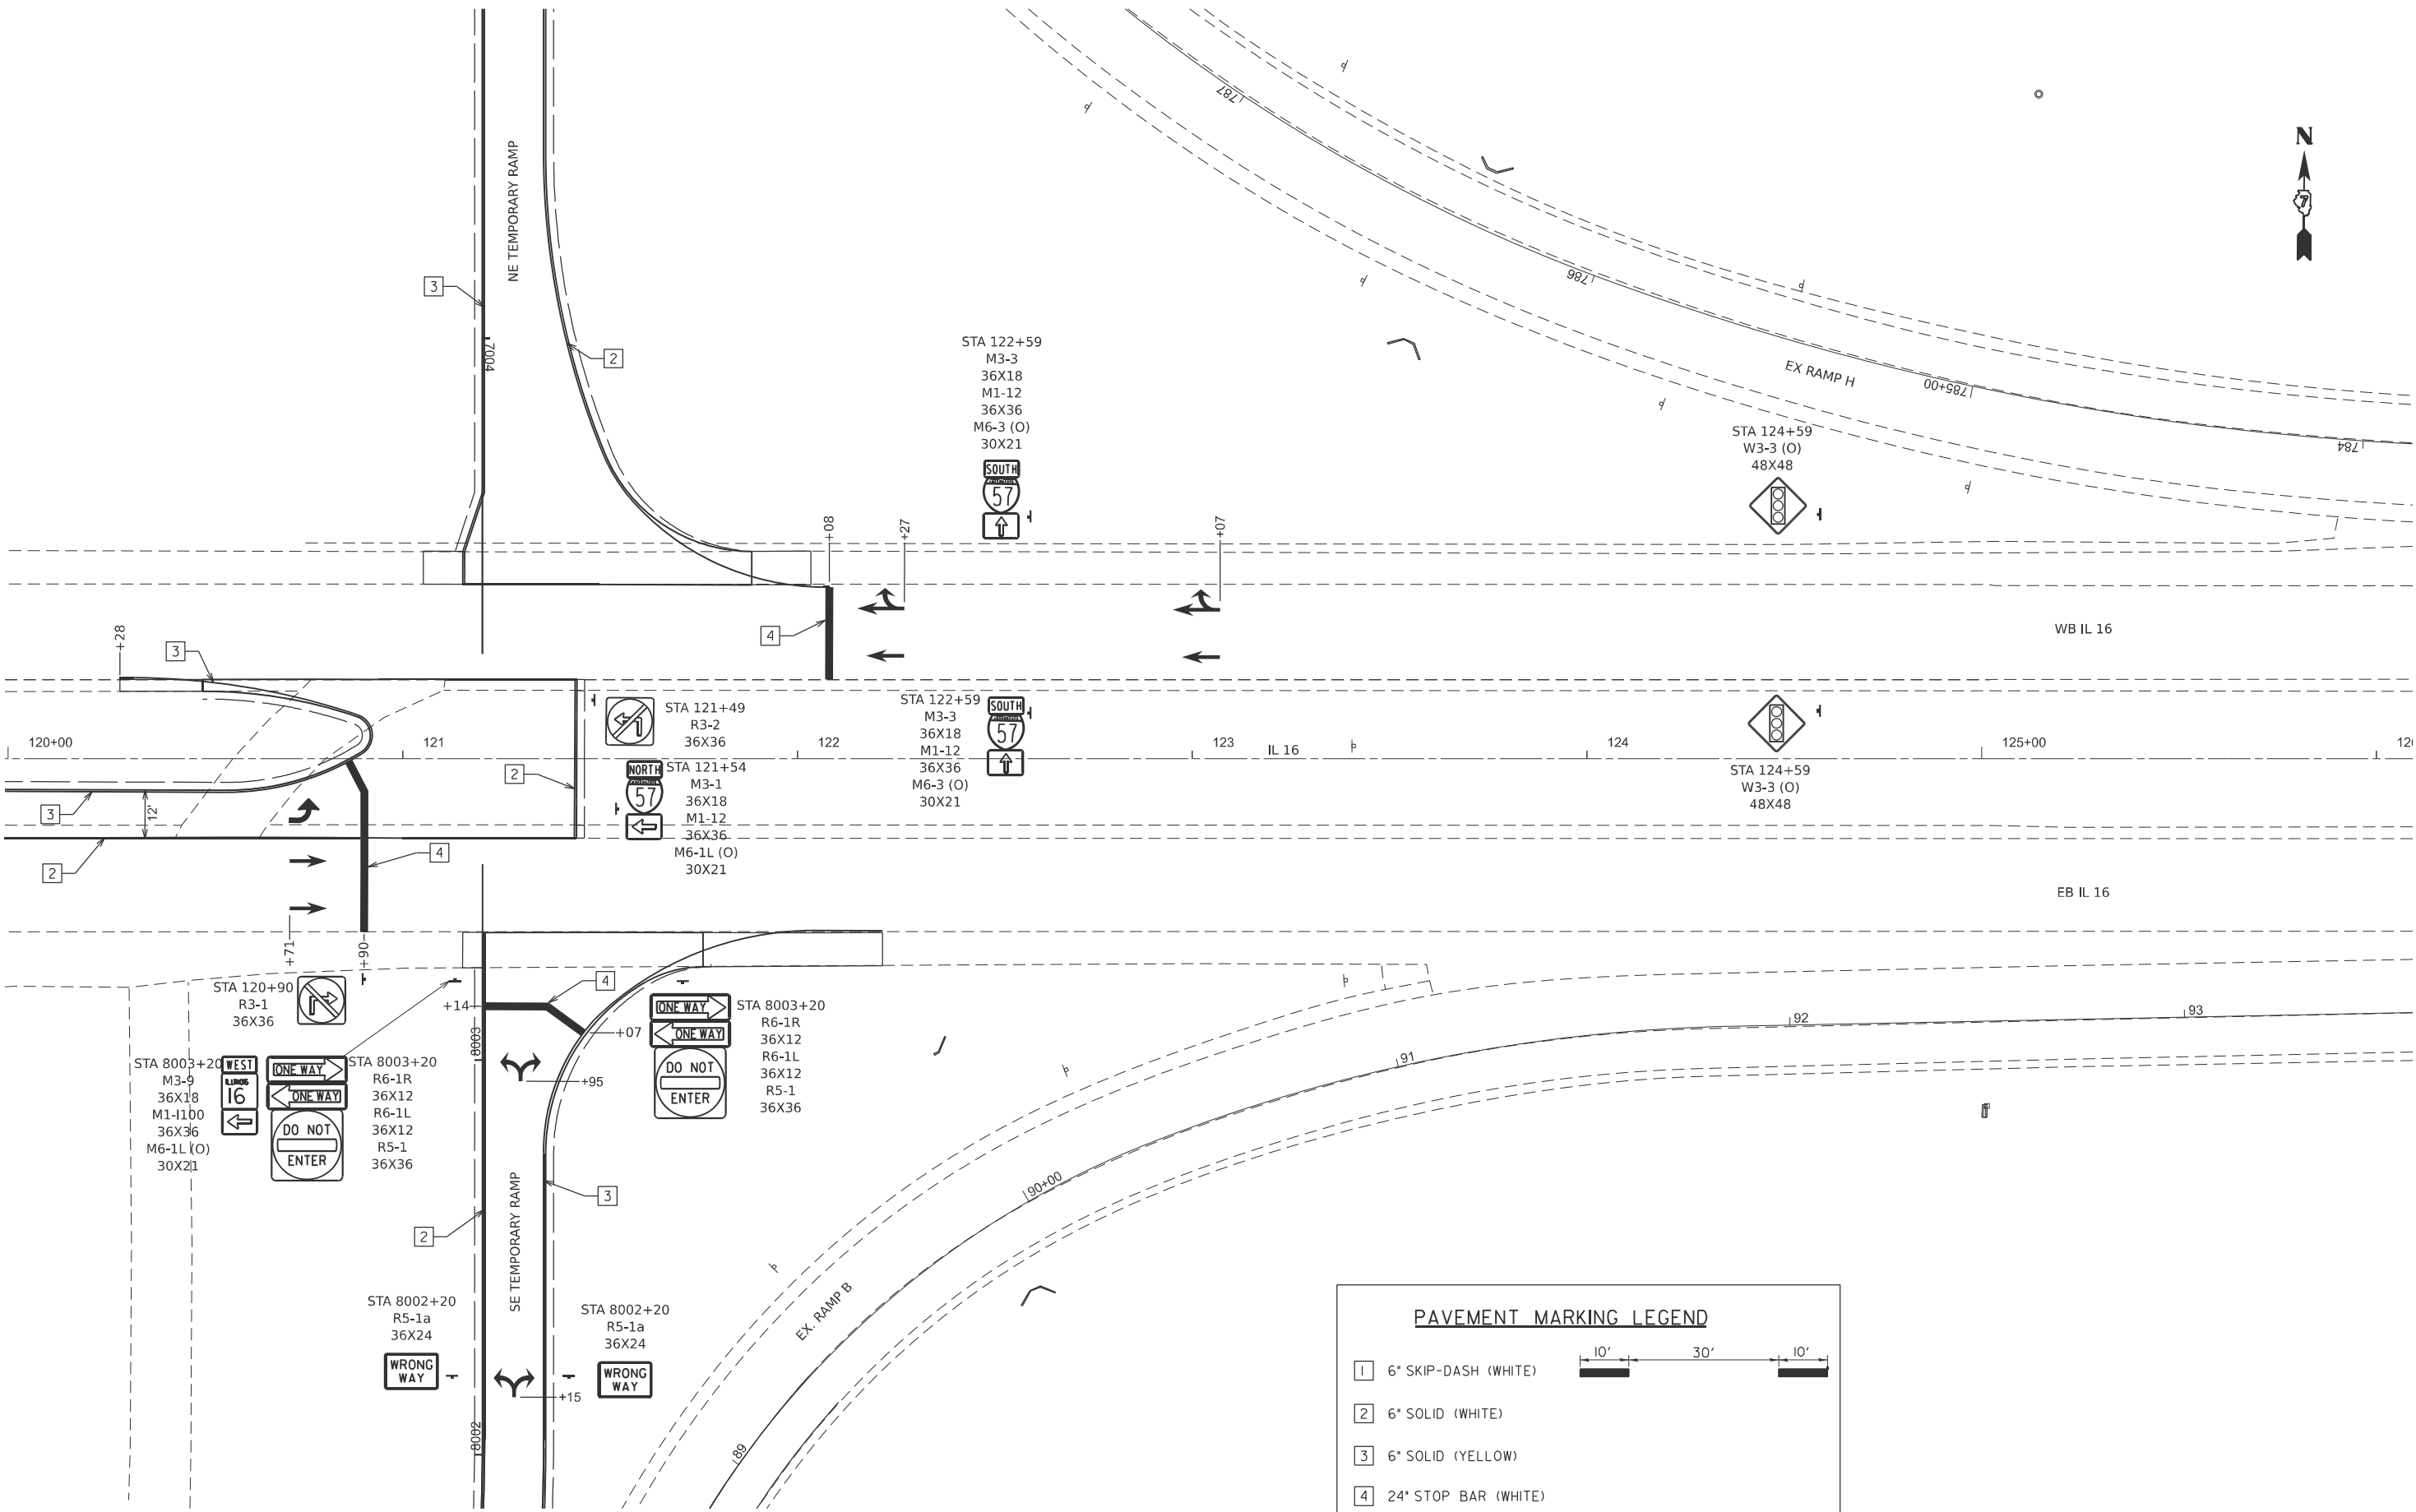

PAVEMENT MARKING LEGEND

1 6" SKIP-DASH (WHITE)

2 6" SOLID (WHITE)

3 6" SOLID (YELLOW)

4 24" STOP BAR (WHITE)

10' 30' 10'

USER NAME = kaleb.hirtzel	DESIGNED -	REVISED -
PLOT SCALE = \$SCALE\$	DRAWN -	REVISED -
PLOT DATE = 8/19/2024	CHECKED -	REVISED -
	DATE -	REVISED -

STATE OF ILLINOIS
DEPARTMENT OF TRANSPORTATION

STAGING PLANS
PRE-STAGE TEMPORARY PAVEMENT MARKING & SIGNING DETAILS

SCALE: 1"=20' SHEET 30 OF 30 SHEETS STA. 120+00 TO STA. 126+00

F.A.I RTE.	SECTION	COUNTY	TOTAL SHEETS	SHEET NO.
57	(15-22HB-4)BR (15-22)R	COLES	1086	199
CONTRACT NO. 74435				
ILLINOIS FED. AID PROJECT				

STAGE 1 CONSTRUCTION NOTES:

STAGE 1A CONSTRUCTION CONSTISTS OF THE REMOVAL OF EX STR 015-0006, THE REMOVAL OF EX RAMPS C & E, CONSTRUCTING PR STR 015-0079, PLACING VARIABLE DEPTH BINDER HMA PAVEMENT & FULL-DEPTH HMA PAVEMENT TO RAISE THE PROFILE OF THE SB I-57 PAVEMENT, GUARDRAIL INSTALLATION AND ADJACENT DIRTWORK.

STAGE 1B CONSTRUCTION CONSISTS OF THE REMOVAL OF EX STR 015-0051, PLACING EMBANKMENT AND FULL-DEPTH HMA PAVEMENT TO REPLACE EX STR 015-0051, CONSTRUCTING PR RAMP A & D TERMINALS, RESURFACING SB I-57 PAVEMENT, GUARDRAIL INSTALLATION AND DIRTWORK.

PRIOR TO ANY WORK IN THE IL 16 MEDIAN TO REMOVE STR 015-0006, THE HMA SHOULDERS, 4" AND AGGREGATE WEDGE SHOULDERS SHALL BE CONSTRUCTED ON WB & EB IL 16, AND THE TEMPORARY CONCRETE BARRIER SHALL BE PLACED.

THE VOID BETWEEN THE EX EB & WB IL 16 PAVEMENT AND THE PROPOSED SLOPE WALLS FOR STR 015-0079, SHALL BE FILLED USING AGGREGATE WEDGE SHOULDERS, TYPE B.

EX RAMP F (SB I-57 EXIT RAMP), EX RAMP D (SB I-57 ENTRANCE RAMP), NW TEMPORARY RAMP AND THE SW TEMPORARY RAMP SHALL BE CLOSED USING TCP STANDARD 701451, DURING STAGE 1B CONSTRUCTION. DETOUR ROUTES SHALL BE SET UP FOR THESE CLOSURES.

THE TEMPORARY TRAFFIC SIGNALS AND TEMPORARY PAVEMENT MARKINGS FOR THE NW & SW TEMPORARY RAMP INTERSECTION WITH IL 16 SHALL BE COVERED OR REMOVED WHEN THE TEMPORARY RAMPS ARE CLOSED DURING STAGE 1B CONSTRUCTION.

CLASS D PATHCES, TYPE 2, 8" SHALL BE CONSTRUCTED AT LOCATIONS ON THE EXISTING HMA SHOULDERS WHERE INLET BOXES ARE REMOVED.

DURING STAGE 1A, EMBANKMENT FOR PR RAMP A SHALL BE CONSTRUCTED FROM STA. 2015+05 TO STA. 2018+43.37. EMBANKMENT FOR PR RAMP D SHALL BE CONSTRUCTED FROM STA. 5002+38.31 TO STA. 5006+80.





DURING STAGE 1B, PAVEMENT FOR PR RAMP A SHALL BE CONSTRUCTED FROM STA. 2000+00 TO STA. 2006+59.71 AND PARTIAL EMBANKMENT SHALL BE CONSTRUCTED FROM STA. 2009+50 TO STA. 2012+72.39.

DURING STAGE 1B, PAVEMENT FOR PR RAMP D SHALL BE CONSTRUCTED FROM STA. 5011+75.93 TO STA. 5024+55.80 AND PARTIAL EMBANKMENT SHALL BE CONSTRUCTED FROM STA. 5008+35 TO STA. 5011+35.


STAGE 1 TRAFFIC CONTROL & PROTECTION STANDARDS:

701400, 701401, 701416, 701422, 701451, TRAFFIC CONTROL & PROTECTION, SPECIAL


IL 16 INSIDE SHOULDER WIDENING FOR TEMPORARY CONCRETE BARRIER WALL

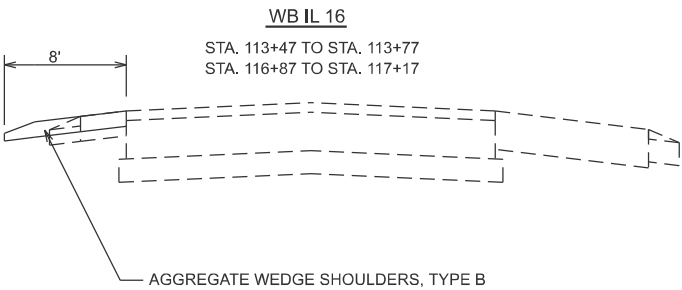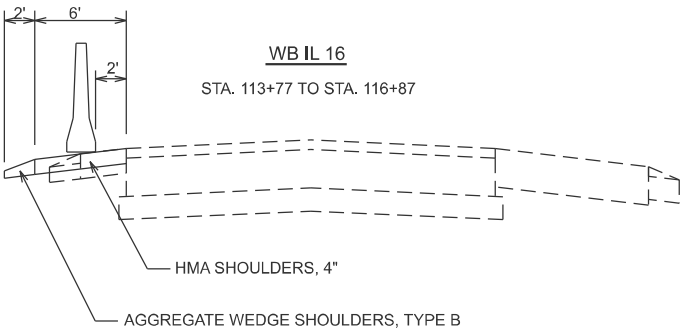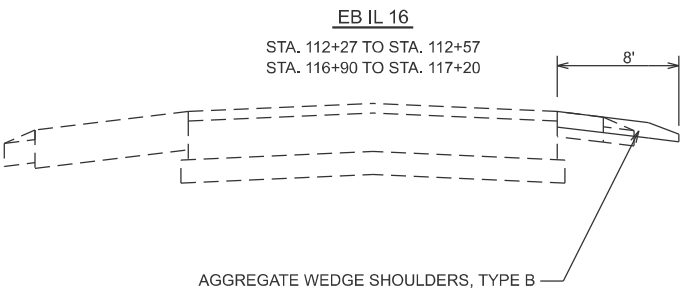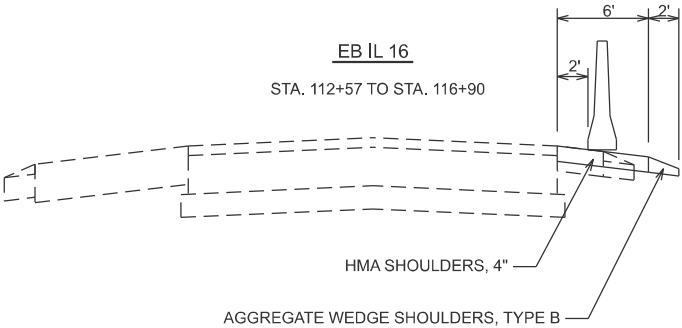

STAGE 1 TRAFFIC

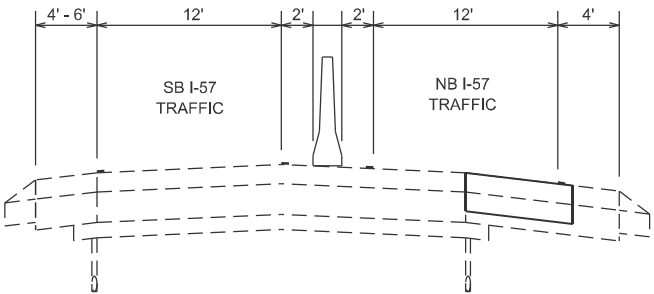

PR RAMP A TERMINAL GUARDRAIL STABILIZATION DETAIL

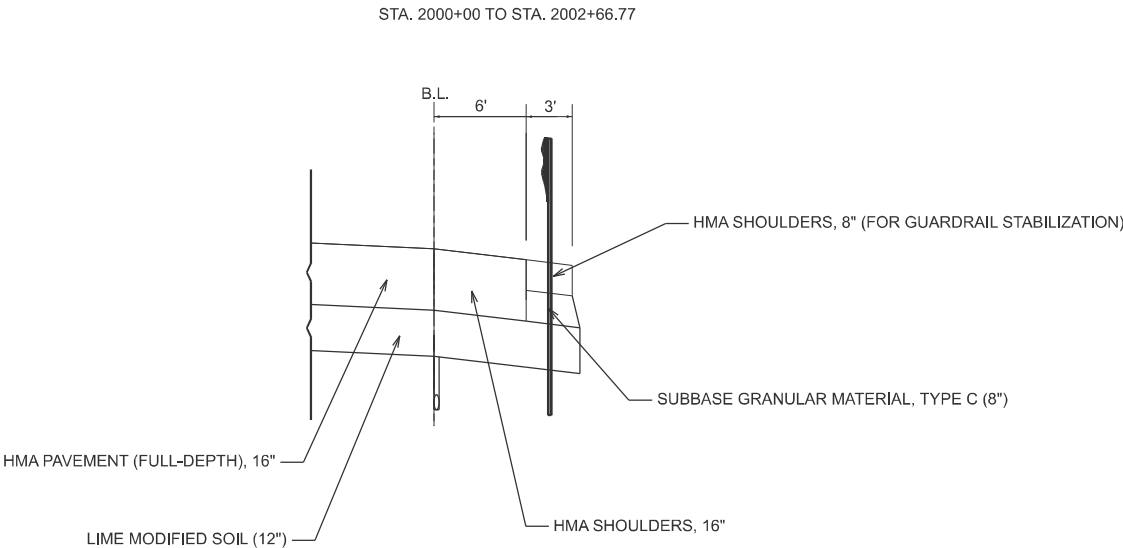

MODEL: STAGE 1 NOTES AND DETAILS (Sheet)
FILE NAME: c:\p\work\hrtzel\hrtzel\082852\0774435-sheets-Staging-Stage 1B.dgn

	USER NAME = kaleb.hirtzel	DESIGNED -	REVISED -	STATE OF ILLINOIS DEPARTMENT OF TRANSPORTATION	STAGING PLANS STAGE 1 NOTES & DETAILS		F.A.I RTE.	SECTION	COUNTY	TOTAL SHEETS	SHEET NO.
		DRAWN -	REVISED -				57	(15-22HB-4)BR (15-22)R	COLES	1086	200
	PLOT SCALE = \$SCALE\$	CHECKED -	REVISED -				CONTRACT NO. 74435				
	PLOT DATE = 8/19/2024	DATE -	REVISED -				ILLINOIS FED. AID PROJECT				
SCALE:		SHEET 1	OF 35 SHEETS	STA.	TO STA.						