*** IT IS ASSUMED THAT THE UNSUITABLE MATERIAL FROM THE I-57 MEDIAN AND OUTSIDE SHOULDERS WILL REMAIN ON-SITE AND BE USED FOR GRADING AND RESTORATION OPERATIONS AT THESE LOCATIONS.

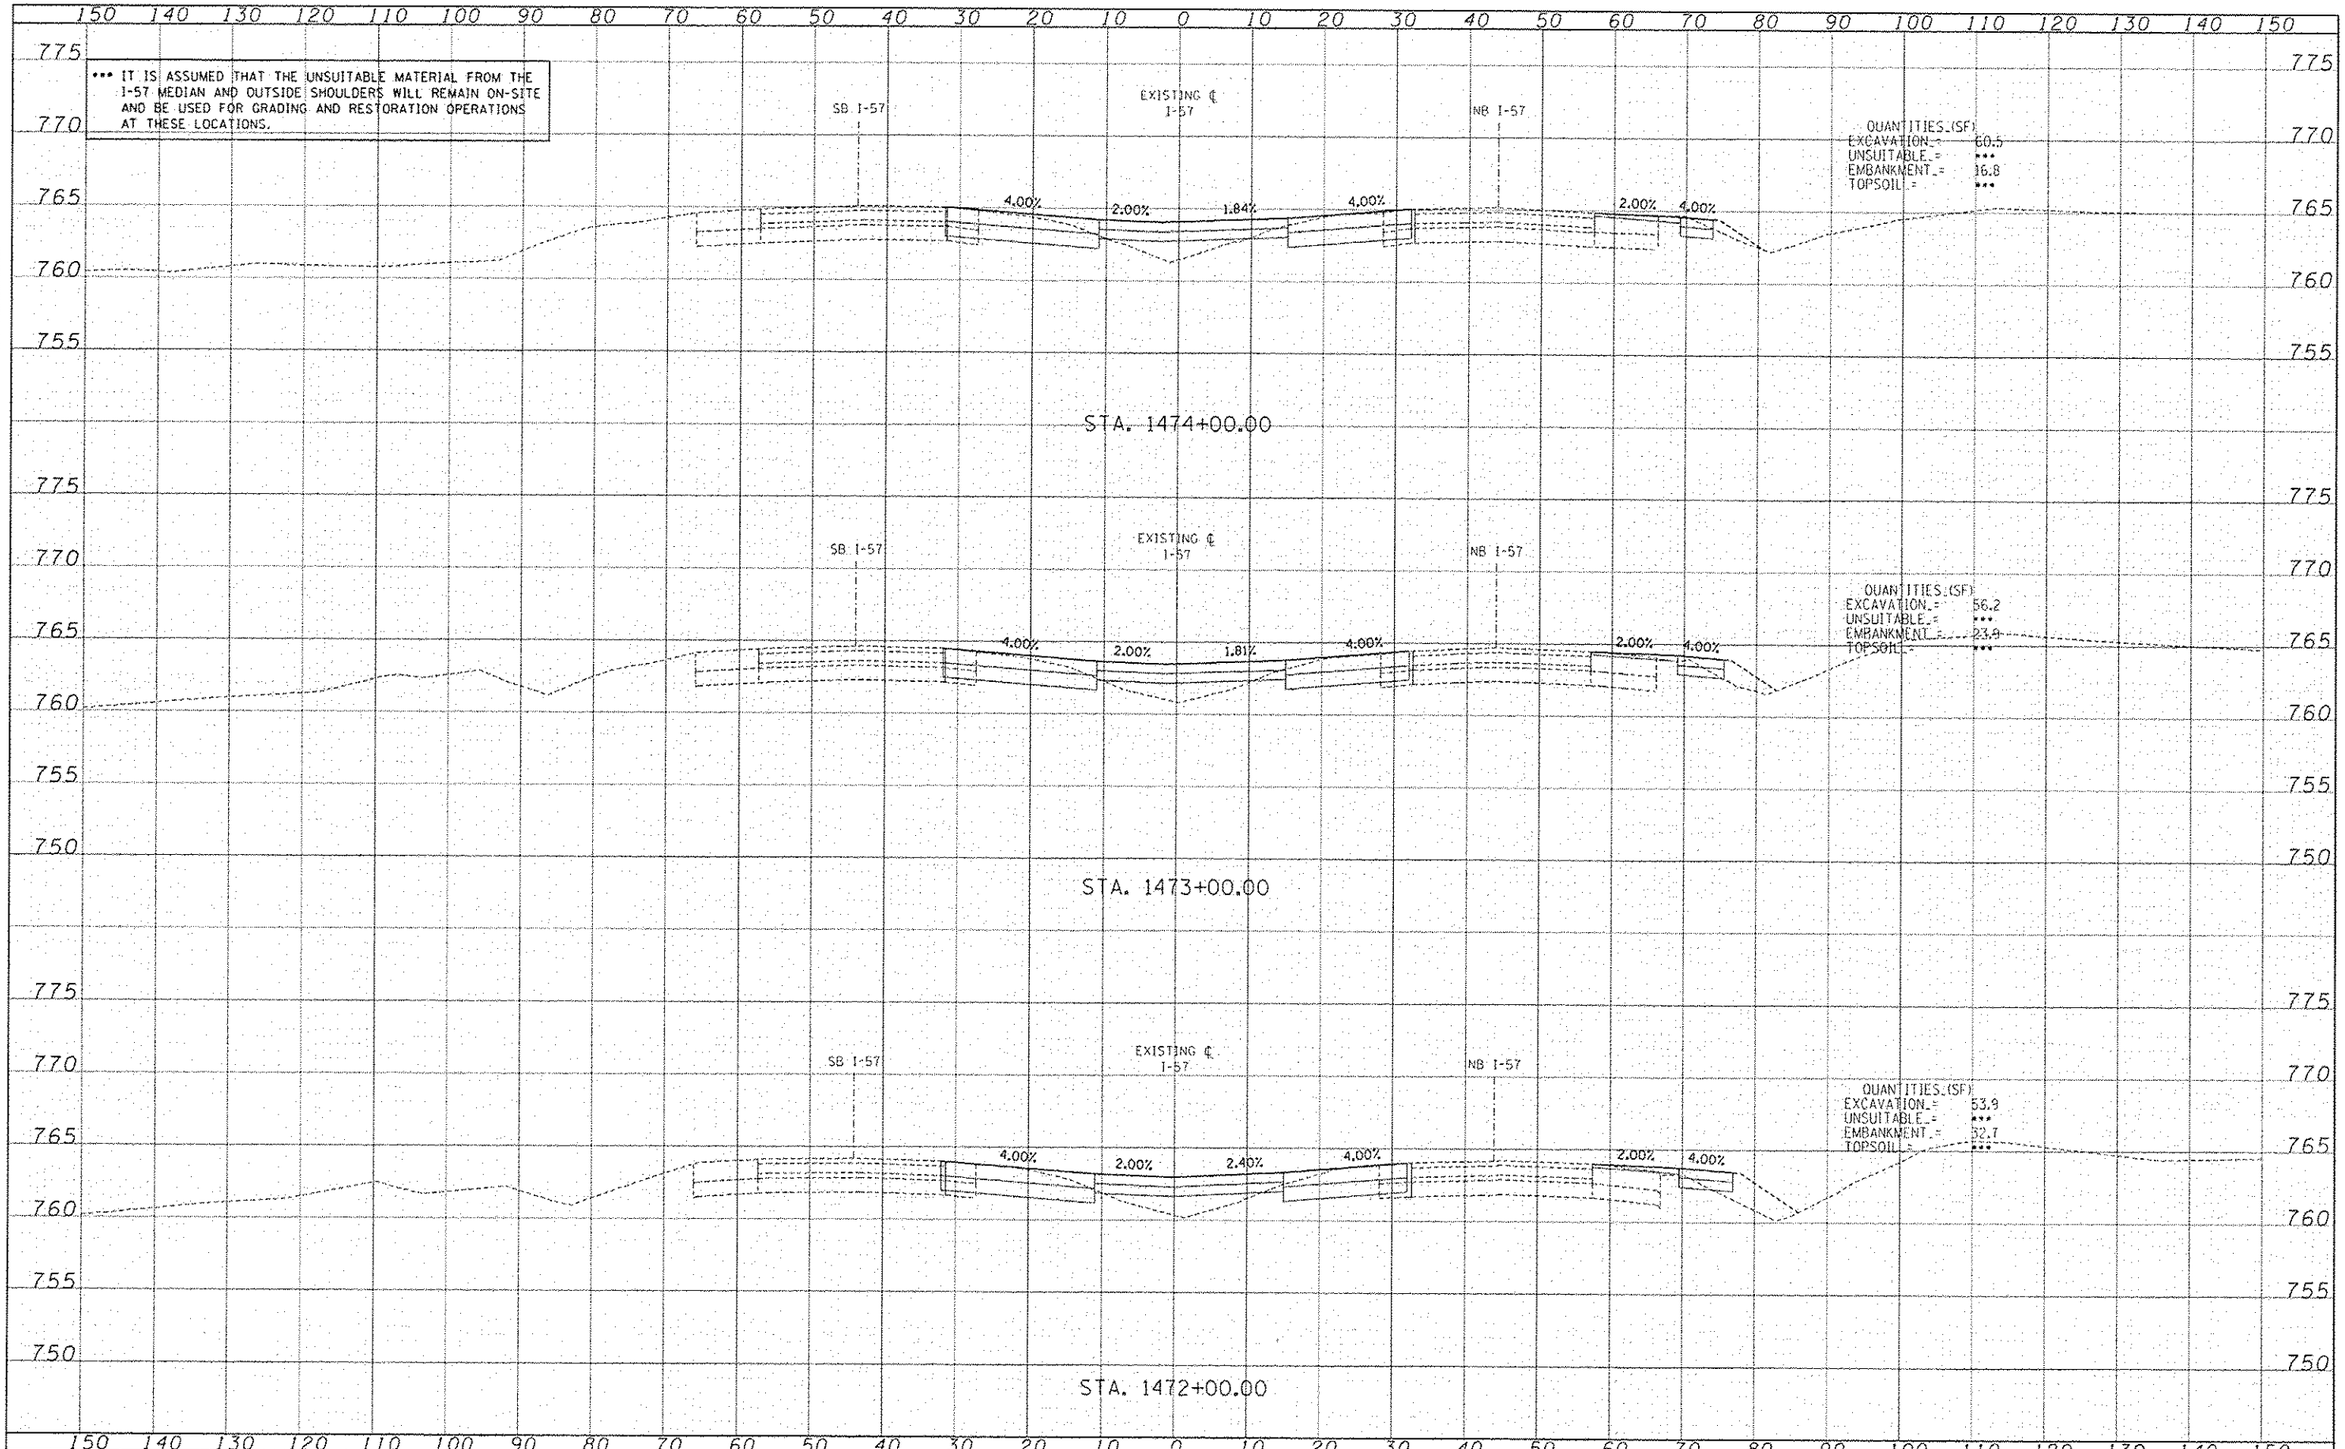


| | | | | | |
|---|---|---|---|---|---|
| TYLIN INTERNATIONAL | USER NAME = | DESIGNED - JDF | REVISED ⚠ ADDENDUM 02/07/14 | STATE OF ILLINOIS DEPARTMENT OF TRANSPORTATION | I-57 AT STUENKEL ROAD (NEW INTERCHANGE) I-57 MOT CROSS SECTIONS |
| | PLOT SCALE = | DRAWN - JDF | REVISED - | | |
| | PLOT DATE = | CHECKED - JPM | REVISED - | | |
| | | DATE - 5/10/2013 | REVISED - | | |

SCALE: 1" = 10' | SHEET NO. OF SHEETS | STA. 1472+00.00 TO STA. 1474+00.00

| F.A.I. RTE. | SECTION | COUNTY | TOTAL SHEETS | SHEET NO. |
|---|---|---|---|---|
| 57 | 99-INB-RI | WILL | 679 | 613P |

CONTRACT NO. 60L69

FED. ROAD DIST. NO. | ILLINOIS | FED. AID PROJECT

P:\60261201-57_@_Stuenkel\Road\XC_3D\Interchange\XC3_57_XS_SHT.dgn

⚠ NEW SHEET