• & FAS 903 **CONTRACT NO.** 78277

F.A.U. RTE.	SECTION	COUNTY	TOTAL SHEETS	SHEET NO.
9588•	39(R-1,B-1,B-2)	WILLIAMSON	224	149
STA.	TO STA.			
FED. ROAD DIST. NO.	ILLINOIS	FED. AID PROJECT		

FINAL SURVEY — NOTE BOOK — NO. — BY — DATE
SURVEYED
PLOTTED
TYPED & CK'E
AREAS
AREAS CHECKED

ORIGINAL SURVEY — NOTE BOOK — NO. — BY — DATE
SURVEYED
PLOTTED
TYPED & CK'E
AREAS
AREAS CHECKED

PLOT DATE = 12/12/2013
FILE NAME = c:\pw_work\dot\d0717\projects\d0717f01.dgn
PLOT SCALE = 21.1765 ' / in.
USER NAME = #USER#

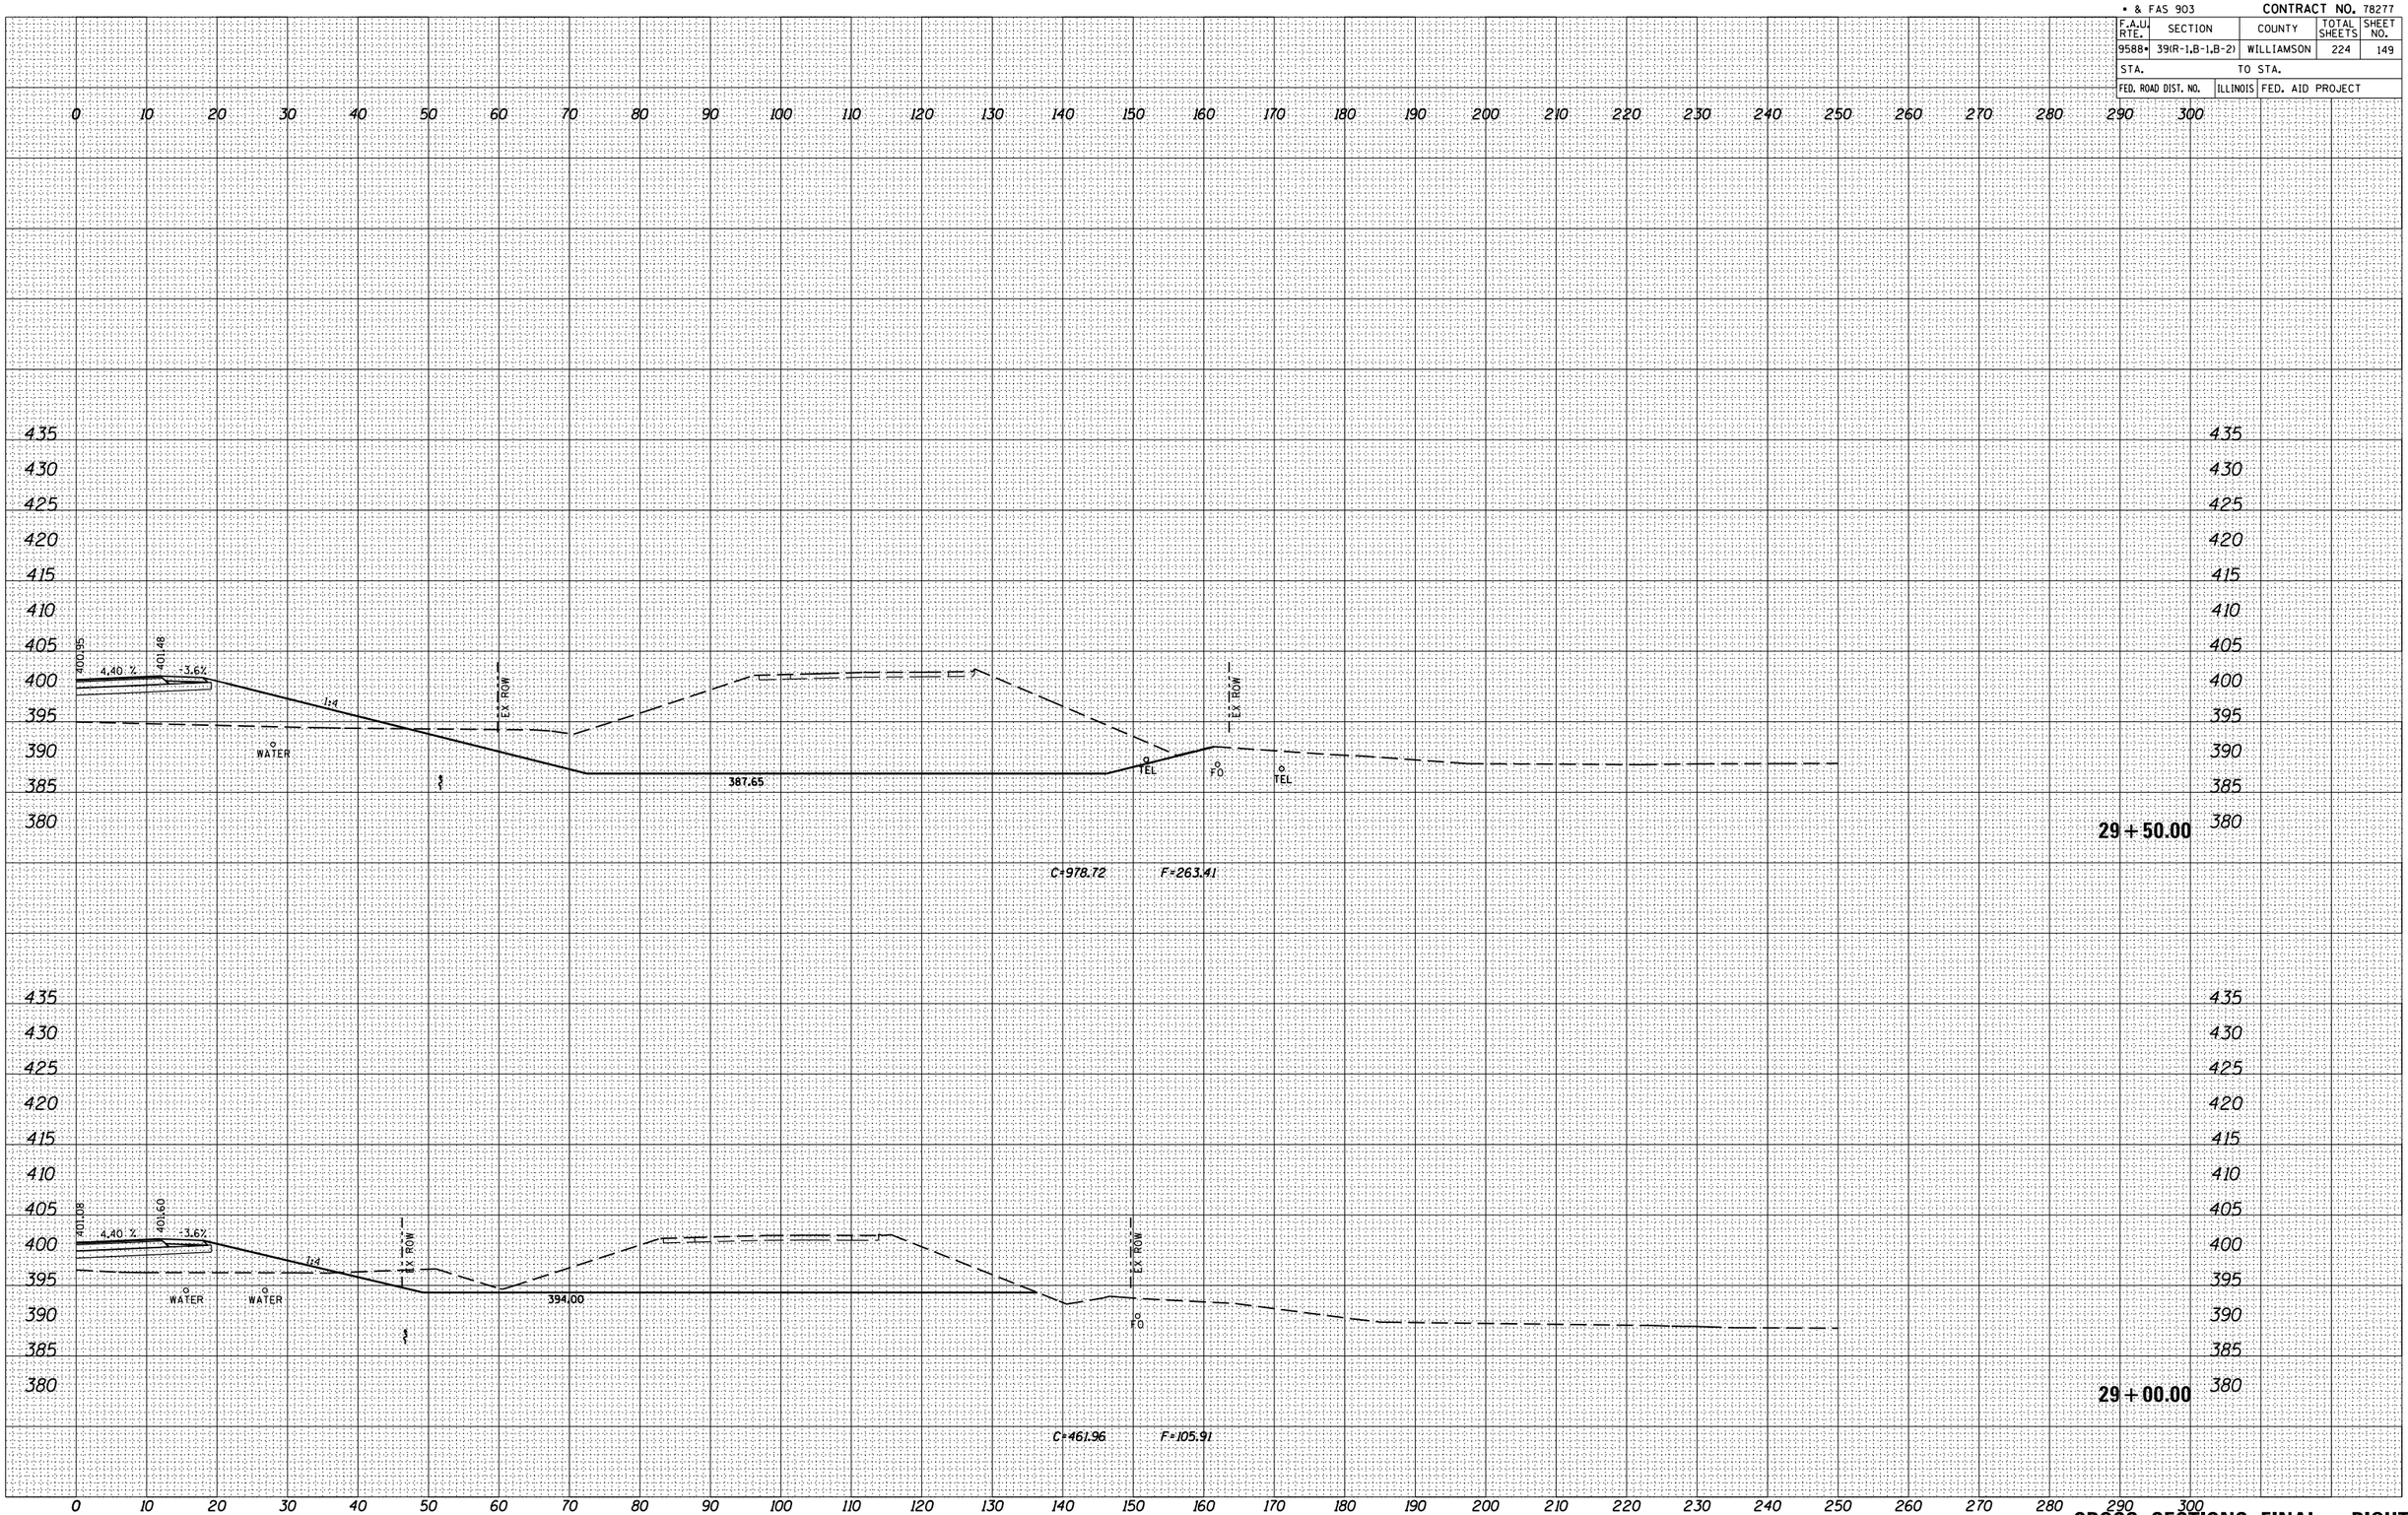

CROSS SECTIONS FINAL – RIGHT