• & FAS 903

CONTRACT NO. 78277

F.A.U. RTE.	SECTION	COUNTY	TOTAL SHEETS	SHEET NO.
9588•	39(R-1,B-1,B-2)	WILLIAMSON	224	201
STA.	TO STA.			
FED. ROAD DIST. NO.	ILLINOIS	FED. AID PROJECT		

FINAL SURVEY NOTE BOOK	NO.	BY	DATE
SURVEYED			
PLOTTED			
TYPING DATE			
AREAS			
AREAS CHECKED			

ORIGINAL SURVEY NOTE BOOK	NO.	BY	DATE
SURVEYED			
PLOTTED			
TYPING DATE			
AREAS			
AREAS CHECKED			

PLOT DATE = 12/12/2013
FILE NAME = c:\pw_work\pwidot\coleamm\d0271765\Plan Sheets\Cross Sections\Cross Sections.dgn
PLOT SCALE = 211765 ' / in.
USER NAME = @USER#

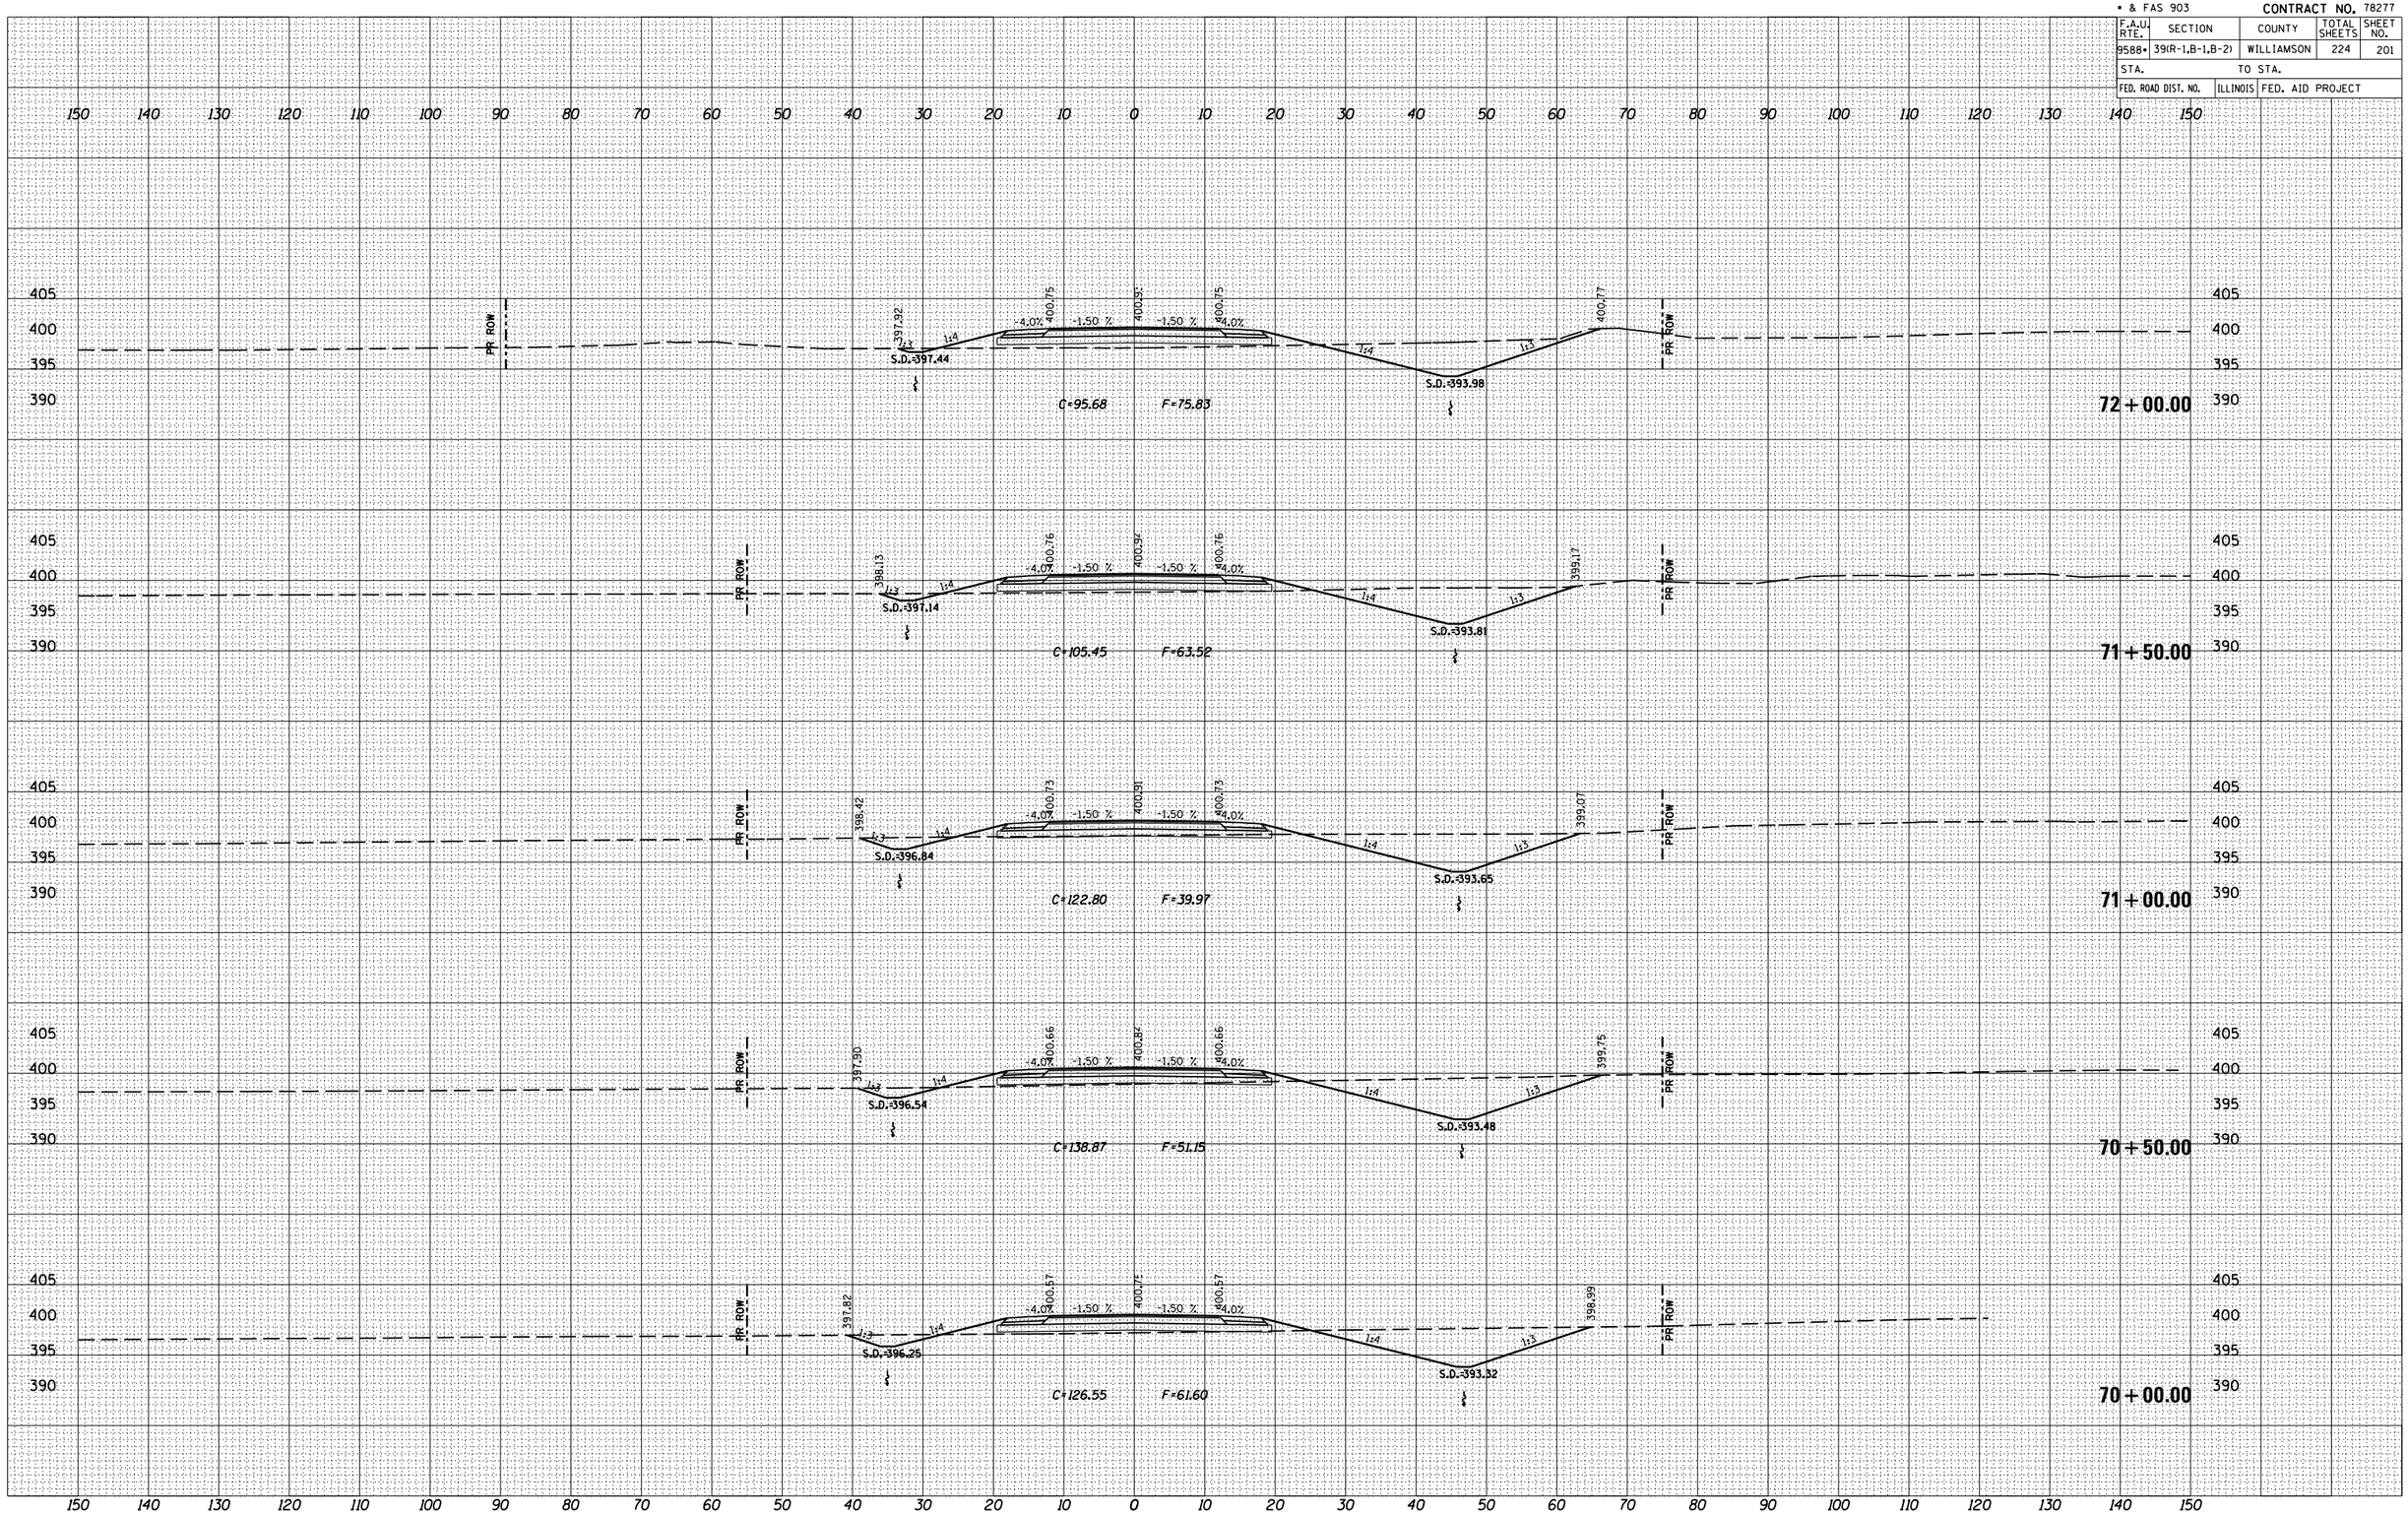

CROSS SECTIONS – FINAL