• & FAS 903

**CONTRACT NO. 78277**

| F.A.U. RTE. | SECTION | COUNTY | TOTAL SHEETS | SHEET NO. |
|---|---|---|---|---|
| 9588• | 39(R-1,B-1,B-2) | WILLIAMSON | 224 | 210 |
| STA. | TO STA. | | | |
| FED. ROAD DIST. NO. | ILLINOIS | FED. AID PROJECT | | |

| FINAL SURVEY | BY | DATE |
|---|---|---|
| SURVEYED | | |
| PLOTTED | | |
| TYPING DATE | | |
| NOTE BOOK | | |
| AREAS | | |
| NO. | AREAS CHECKED | |

| ORIGINAL SURVEY | BY | DATE |
|---|---|---|
| SURVEYED | | |
| PLOTTED | | |
| TYPING DATE | | |
| NOTE BOOK | | |
| AREAS | | |
| NO. | AREAS CHECKED | |

PLOT DATE = 12/12/2013
FILE NAME = c:\pw_work\pwidot\coleam\d0217765\Xsht_85+42.dgn
PLOT SCALE = 211765 ' / in.
USER NAME = $USER$

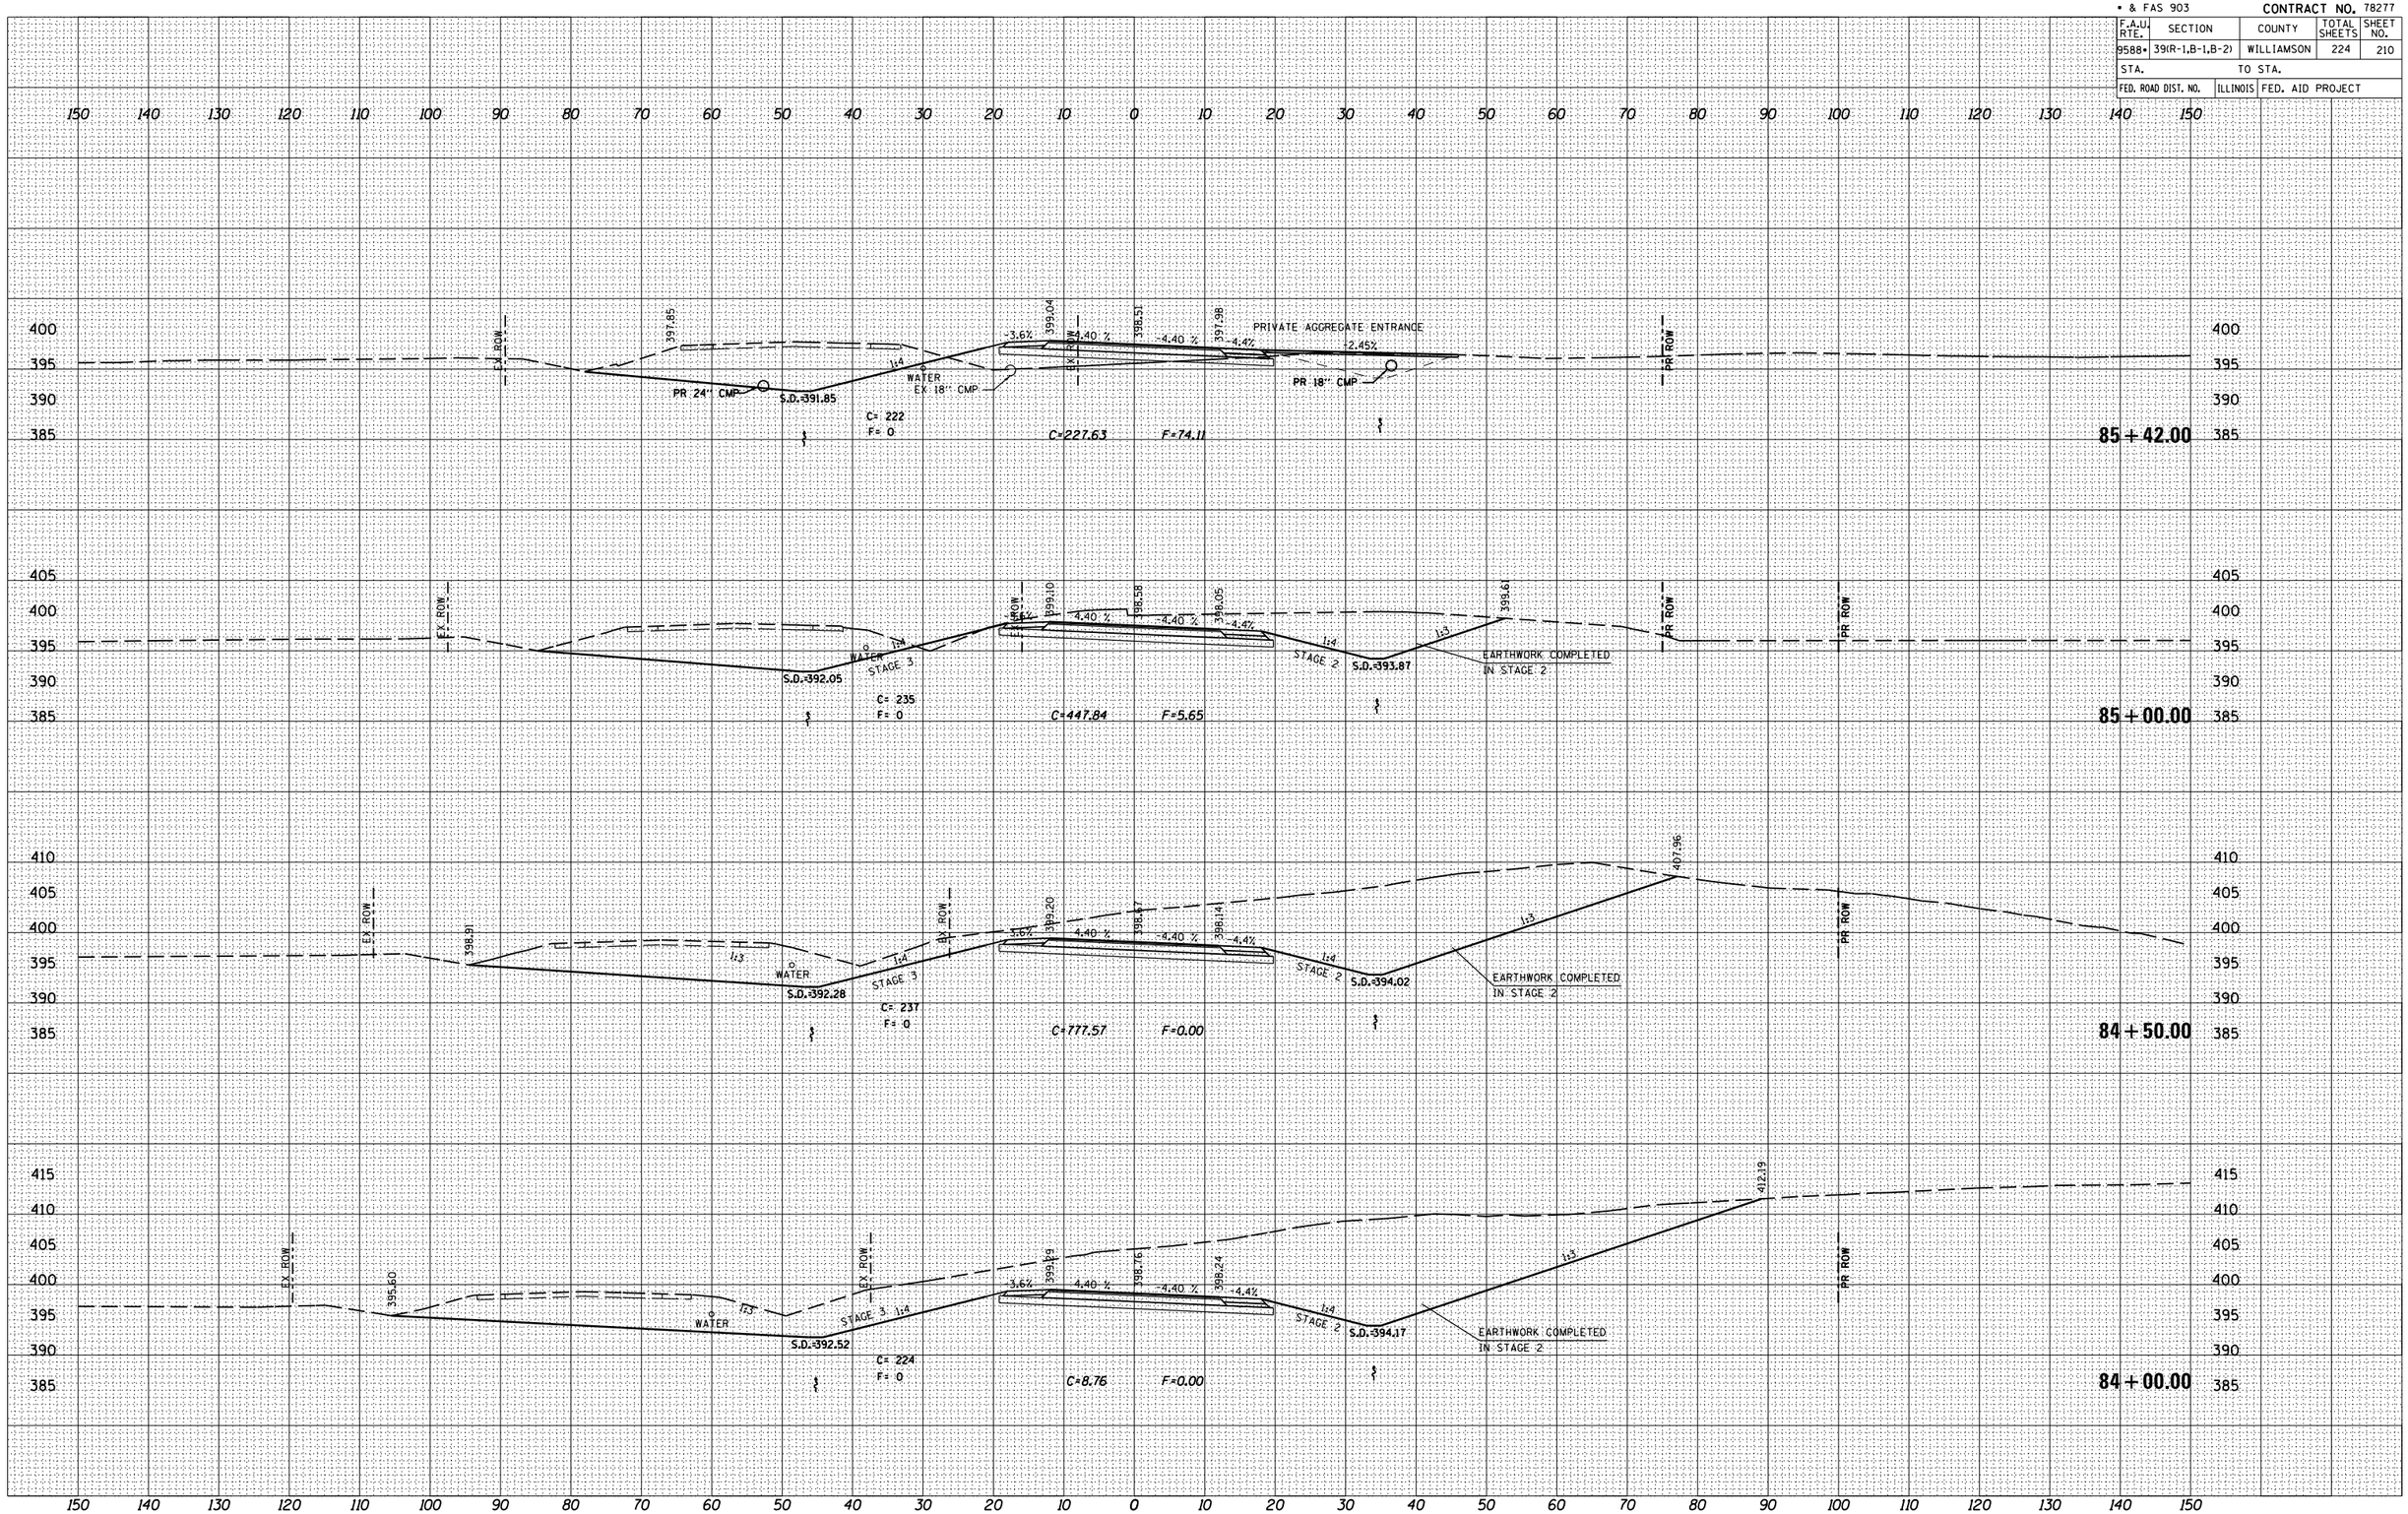


**CROSS SECTIONS – FINAL**