• & FAS 903 CONTRACT NO.

F.A. RTE.	SECTION	COUNTY	TOTAL SHEETS	SHEET NO.
9588•	39(R-1,B-1,B-2)	WILLIAMSON	224	221
STA.		TO STA.		
FED. ROAD DIST. NO.	ILLINOIS	FED. AID PROJECT		

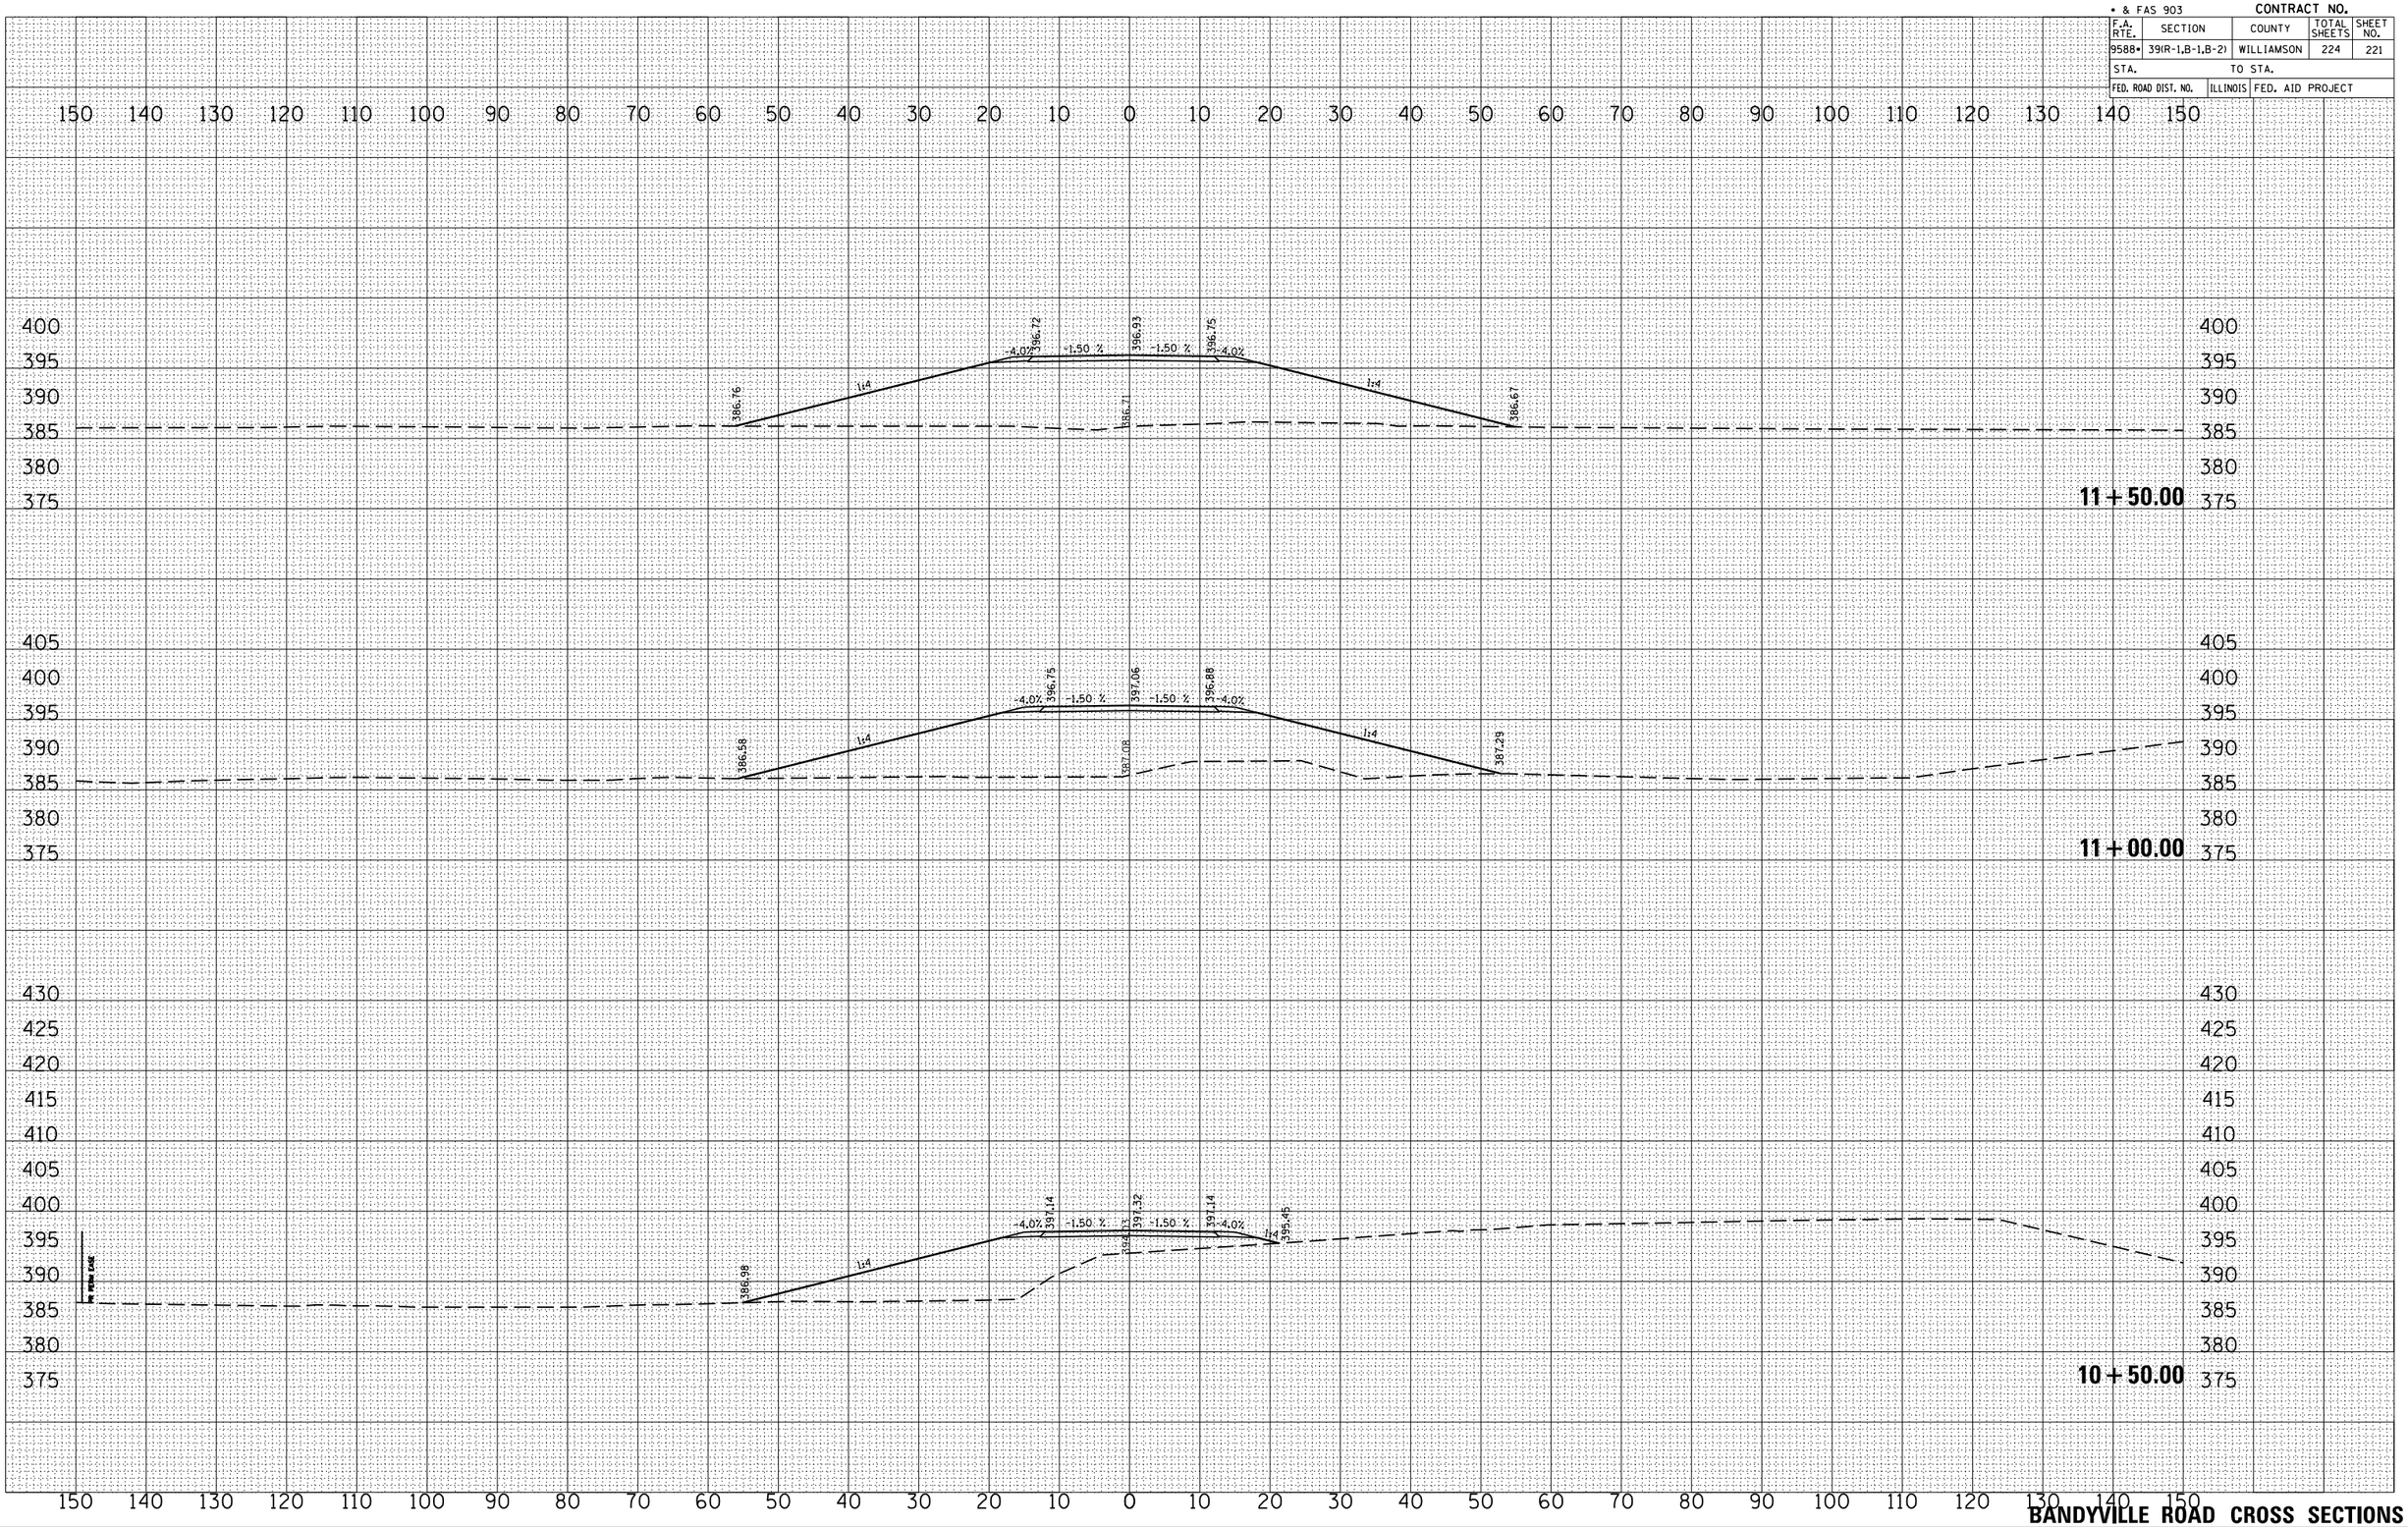

BANDYVILLE ROAD CROSS SECTIONS

FINAL SURVEY	BY	DATE
SURVEYED		
PLOTTED		
ALIGNMENT		
NOTE BOOK		
AREAS		
NO.	AREAS CHECKED	

ORIGINAL SURVEY	BY	DATE
SURVEYED		
PLOTTED		
ALIGNMENT		
NOTE BOOK		
AREAS		
NO.	AREAS CHECKED	

PLOT DATE = 12/12/2013
FILE NAME = c:\pw_work\pwidot\coleman\d82717\d9588ss01.dgn
PLOT SCALE = 21.765 ' / in.
USER NAME = #USER$