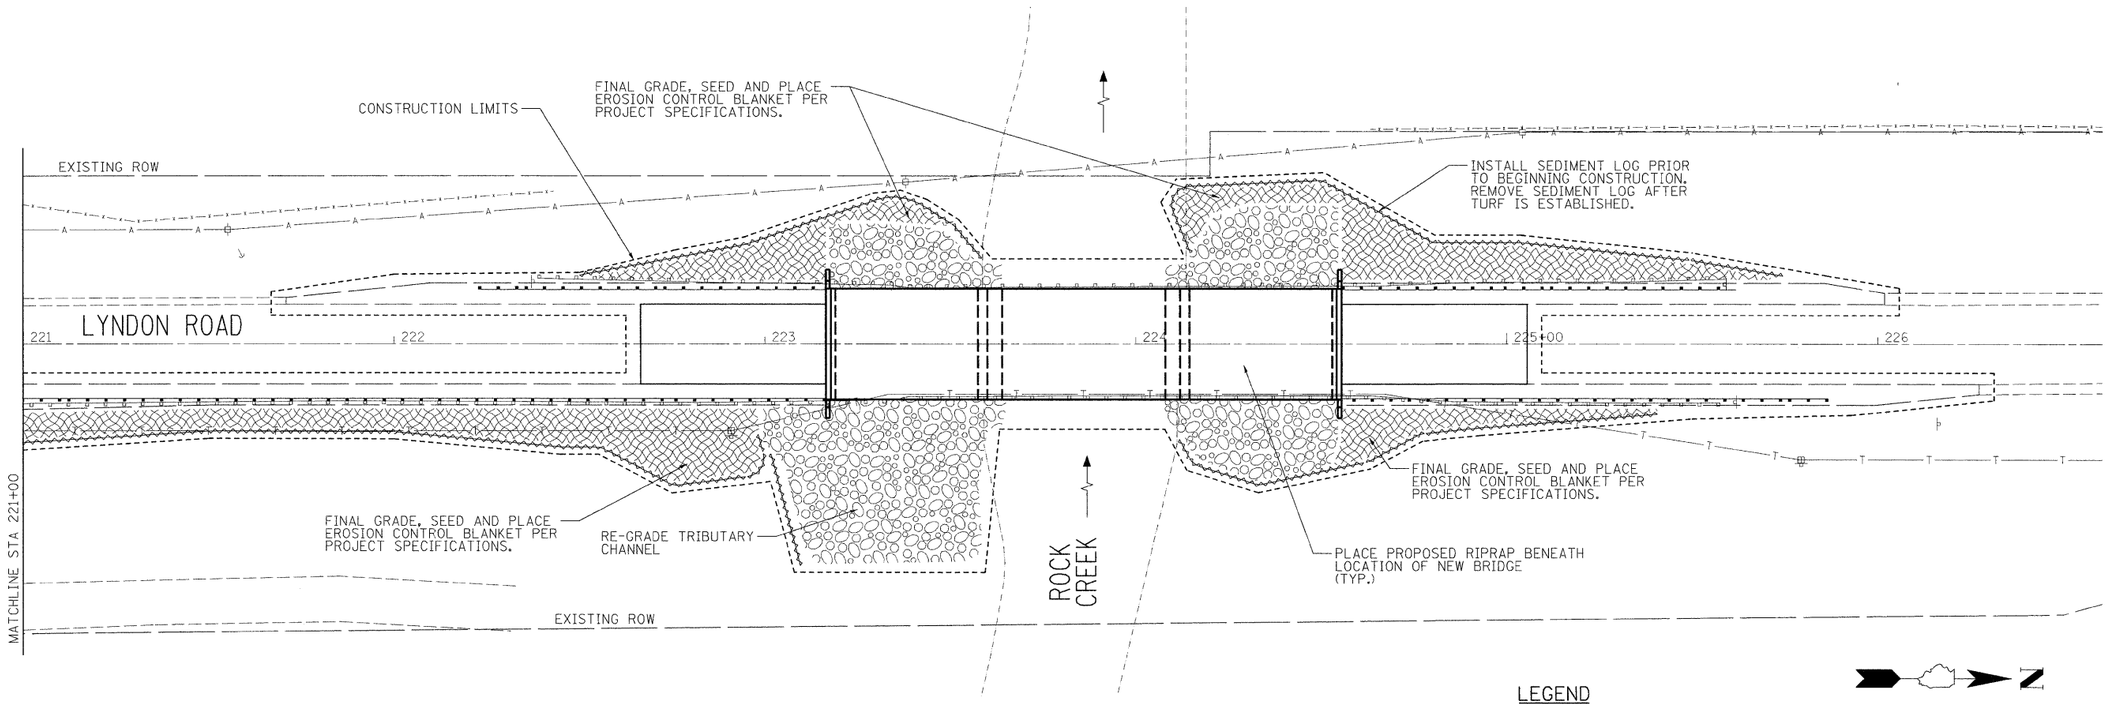

LEGEND

RIPRAP

EROSION CONTROL BLANKET

SEDIMENT LOG

20 0 20 40

HORIZONTAL SCALE IN FEET

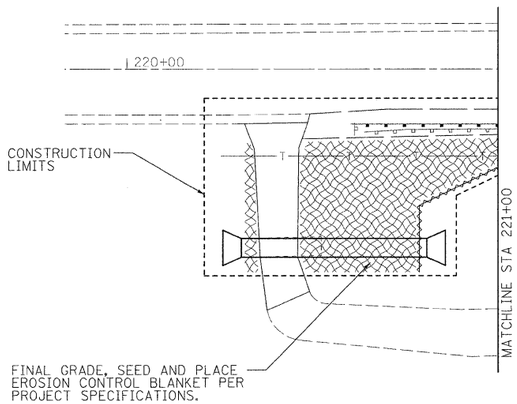

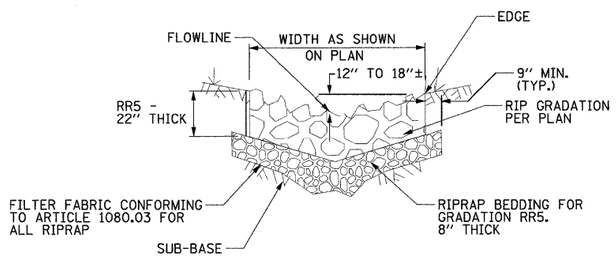

RIPRAP DETAIL

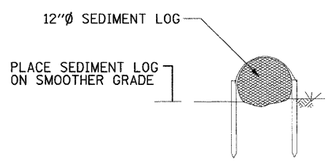

SEDIMENT LOG CROSS SECTION

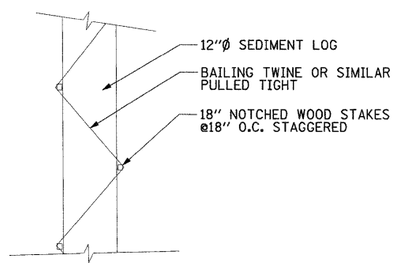

SEDIMENT LOG PLAN VIEW

HANSON
Hanson Professional Services Inc.

LAYOUT	MWH	12/08/09
DRAWN	MWH	12/11/09
REVISED	DPA	12/11/09

H:\dep\Hass\08\LDP\EC\CADD\Plan Sheets\C-103-ECP.dgn 12/10/2009 Hussu0041

FILE NAME = C-103-ECP.dgn	USER NAME = Hussu00411	DESIGNED - DPA	REVISED -
		DRAWN - MWH	REVISED -
	PLOT SCALE = 20.0000 ' / in.	CHECKED - DPA	REVISED -
	PLOT DATE = 12\10\2009	DATE - 12/11/09	REVISED -

STATE OF ILLINOIS
DEPARTMENT OF TRANSPORTATION

EROSION CONTROL PLAN
LYNDON ROAD BRIDGE

SCALE: | SHEET NO. 7 OF 21 SHEETS | STA. 220+00 TO STA. 227+00

F.A.S. RTE.	SECTION	COUNTY	TOTAL SHEETS	SHEET NO.
76	06-00183-00-BR	WHITESIDE	21	7
		CONTRACT NO. 85506		
		ILLINOIS FED. AID PROJECT		