| ROUTE | SECTION | COUNTY | TOTAL SHEETS | SHEET NUMBER |
|---|---|---|---|---|
| VARIOUS | 2007-041 BP | VARIOUS | 25 | 21 |

**CONTRACT NO. 60D31**

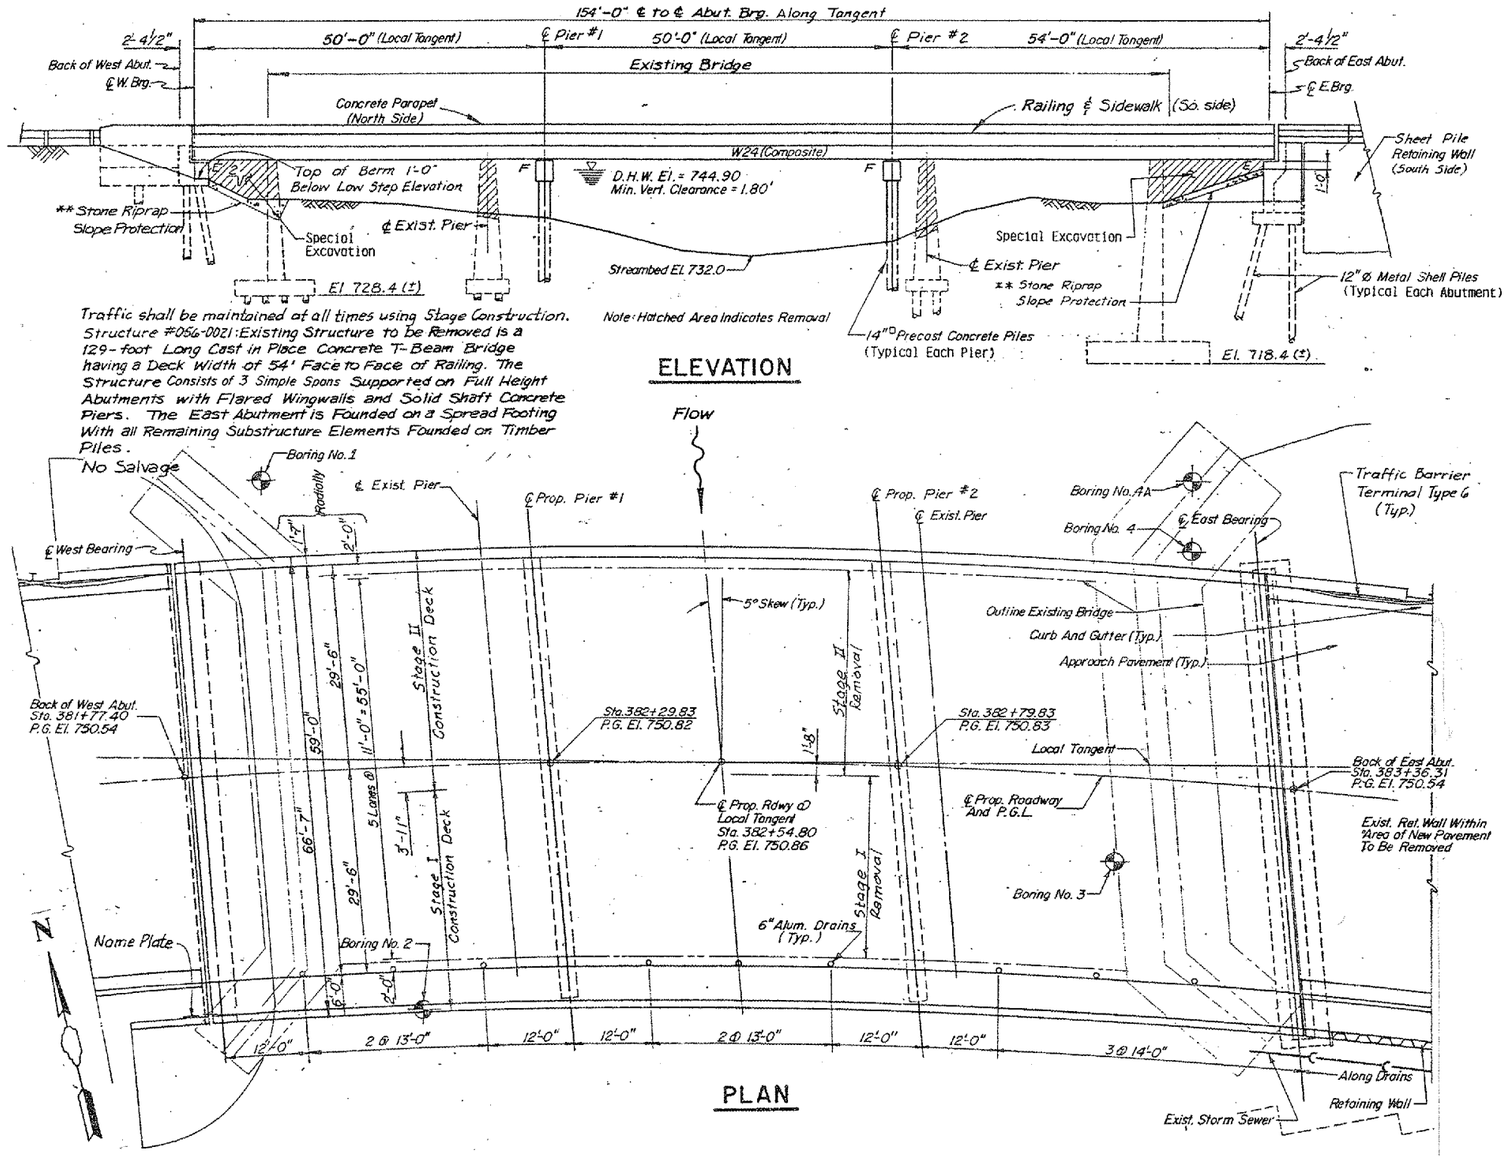


FOR INFORMATION ONLY

## LOCATION NO.6

**EXIST. BRIDGE PLANS**
**US 12 OVER NIPPERSINK CREEK**
**SN: 056-0057**