PLOT DATE = 9/11/2007
FILE NAME = c:\projects\p126194\xs_il113.sht.n32
PLOT SCALE = 10.000 ' / IN.
USER NAME = hamdanah

ORIGINAL SURVEY		BY	DATE
NOTE BOOK	SURVEYED		
	PLOTTED		
	TEMPLATE		
NO.	AREAS		
	AREAS CHECKED		

FINAL SURVEY		BY	DATE
NOTE BOOK	SURVEYED		
	PLOTTED		
	TEMPLATE		
NO.	AREAS		
	AREAS CHECKED		

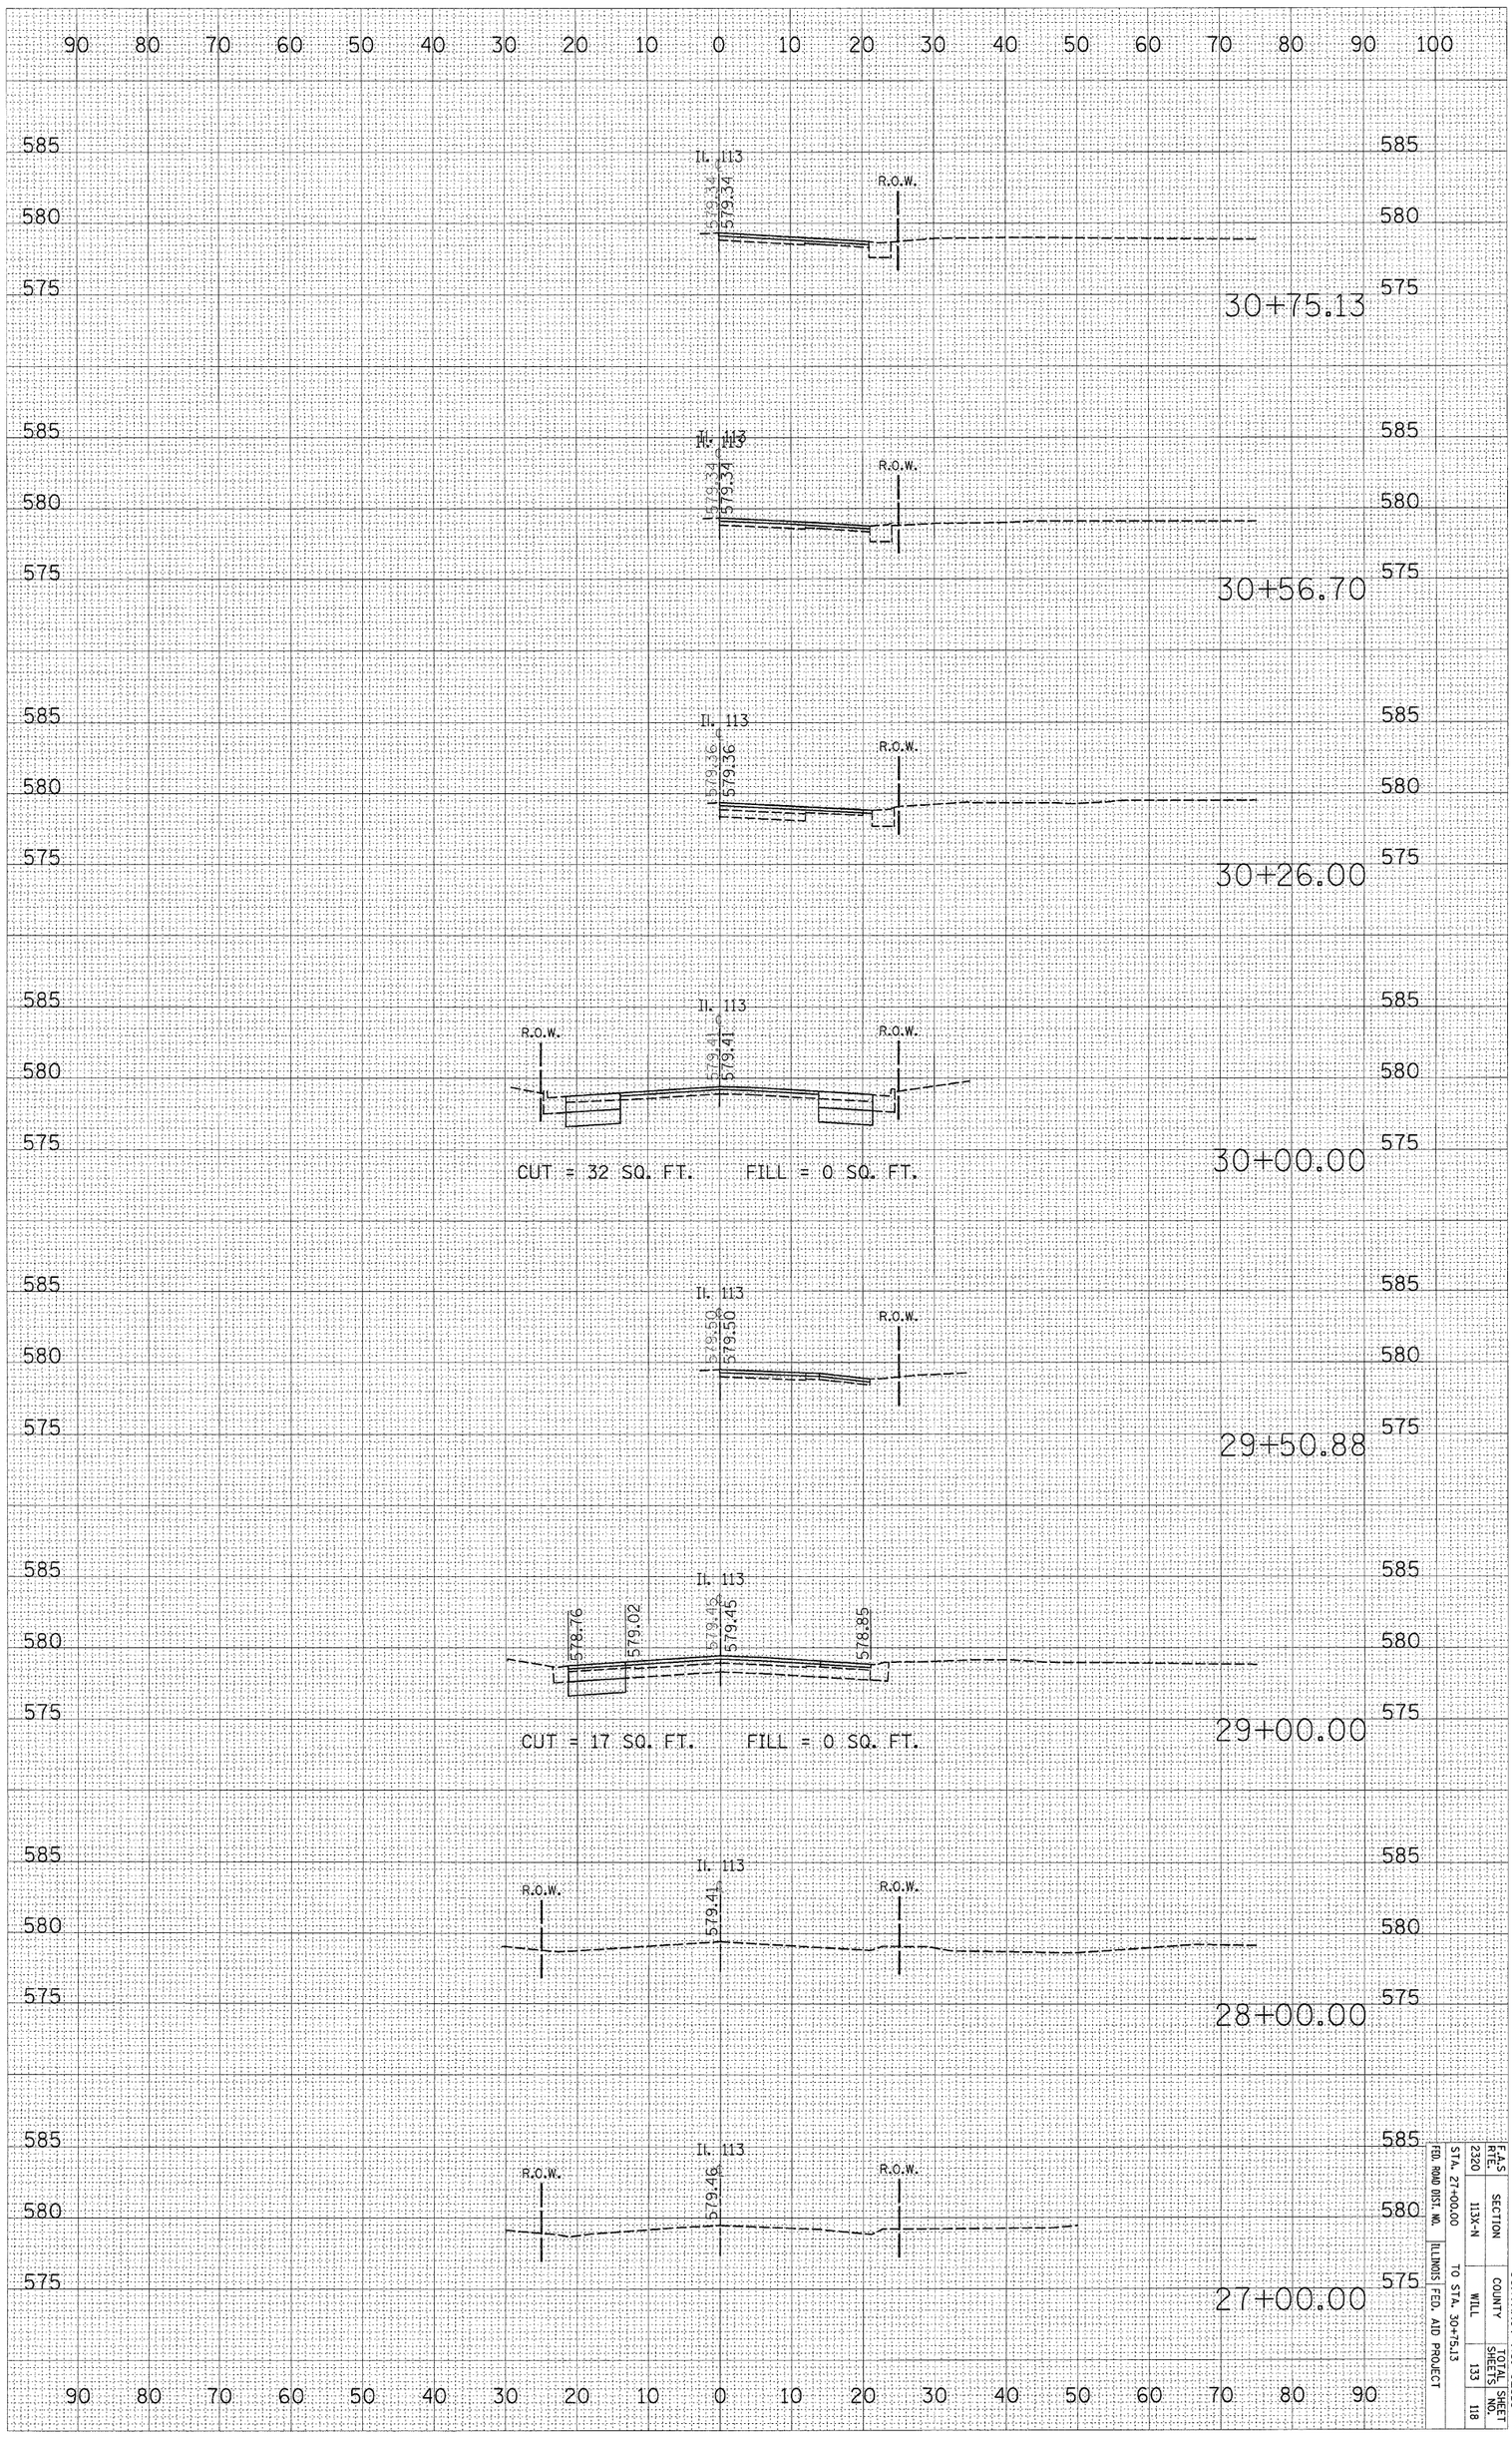

F.A.S. RTE.	SECTION		CONTRACT NO. 62910
2320	113X-N		
FED. ROAD DIST. NO.	COUNTY	TOTAL SHEETS	SHEET NO.
ILLINOIS FED. AID PROJECT	WILL	133	118

STA. 27+00.00 TO STA. 30+75.13

p126194\xs_il113.sht n32 9/11/2007 11:2:32 AM User-Hamdanah