F.A. RTE.	SECTION	COUNTY	TOTAL SHEETS	SHEET NO.
	04-00166-00-BR	DEKALB	38	11
STA. 14+00		TO STA. 23+00		
FED. ROAD DIST. NO.	ILLINOIS	FED. AID PROJECT		

CONTRACT NO. 87339

GOLF COURSE

S. BRANCH KISHWAUKEE RIVER

JOHN J. GREEK - 1/2 INTEREST
ROSEMARY GREEK NEALE - 1/2 INTEREST

EXISTING VALVE VAULT TO BE ADJUSTED PROP. RIM EL 847.74

CONNECT FIRE HYDRANT TO EXISTING 16"x6" TEE

18'

BEGIN 16" BALL AND SOCKET D.I.P.

16" BEND (M.J.)

16" BEND (M.J.)

PROPOSED MECHANICAL UNION

16" BEND (M.J.) END 16" BALL AND SOCKET D.I.P.

TAP 1" CORPORATION ON TOP OF EXISTING WATERMAIN ON WEST SIDE OF VALVE IN VALVE VAULT

16" BEND (M.J.)

10' MIN.

10' MIN.

15+00

20+00

25+00

EXISTING ROW

℄ FAIRVIEW DRIVE

EXISTING 12" GATE VALVE IN VALVE VAULT

12" BEND (M.J.)

12" BEND (M.J.) BEGIN 12" BALL AND SOCKET D.I.P.

12" BEND (M.J.)

12" BEND (M.J.)

12" BEND (M.J.)

12" BEND (M.J.) END 12" BALL AND SOCKET D.I.P.

EXISTING 12" GATE VALVE IN VALVE VAULT

PROPOSED 12" MECHANICAL UNION

S. FIRST STREET

NOTE:
ONCE WORK BEGINS ON THE 12" WATERMAIN ON THE SOUTH SIDE OF THE BRIDGE, THE MAIN MUST BE BACK IN SERVICE NO LATER THAN 30 DAYS AFTER THAT WORK BEGINS. ALL WATERMAIN WORK MUST BE COORDINATED WITH THE CITY OF DEKALB WATER RESOURCES DIVISION PRIOR TO START OF THAT WORK.

OHM MOTEL, INC.

ROBERT T. JOHNSON & DIANE R. JOHNSON

N

50 0 50 100
SCALE IN FEET

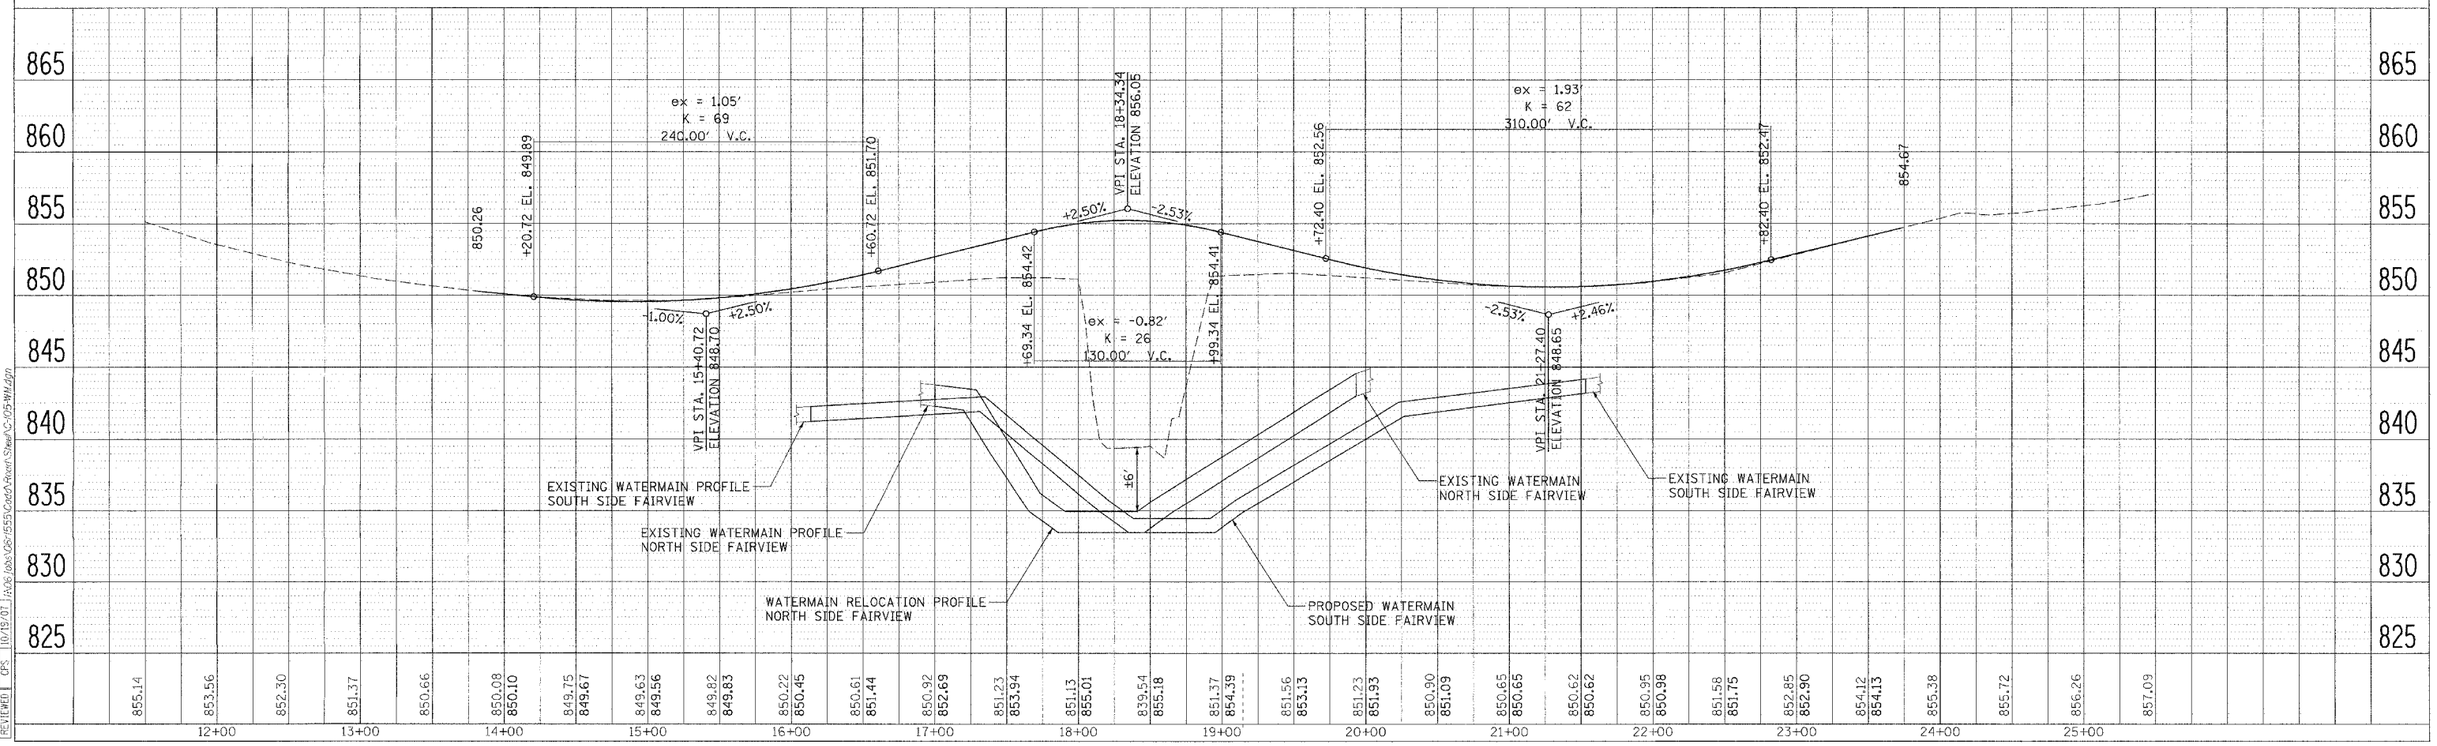

LAYOUT	MAH	01/16/07
DRAWN	MAH	10/19/01
REVIEWED	CPS	10/19/01

PWD
INDOT_SHT_07-41.dgn
Acad 2000 USER:555 C:\acad\Project Sheet\C-105-WM.dgn

WATERMAIN RELOCATION PLAN