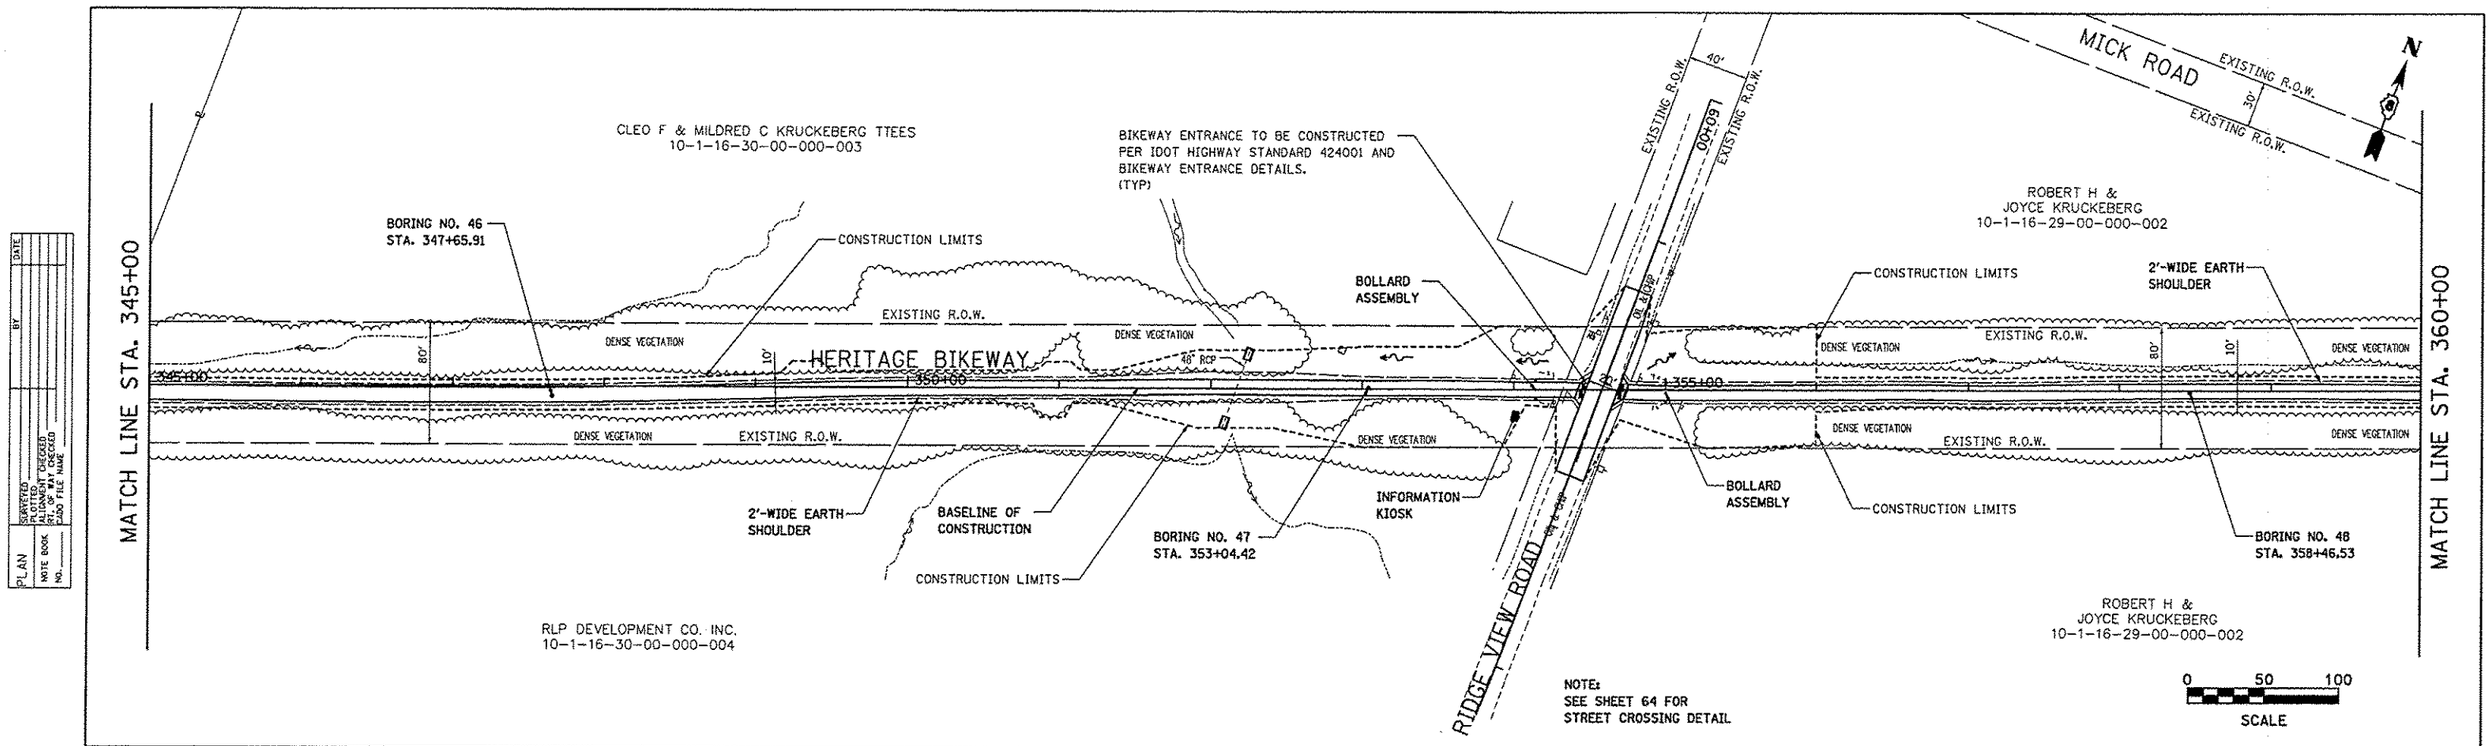

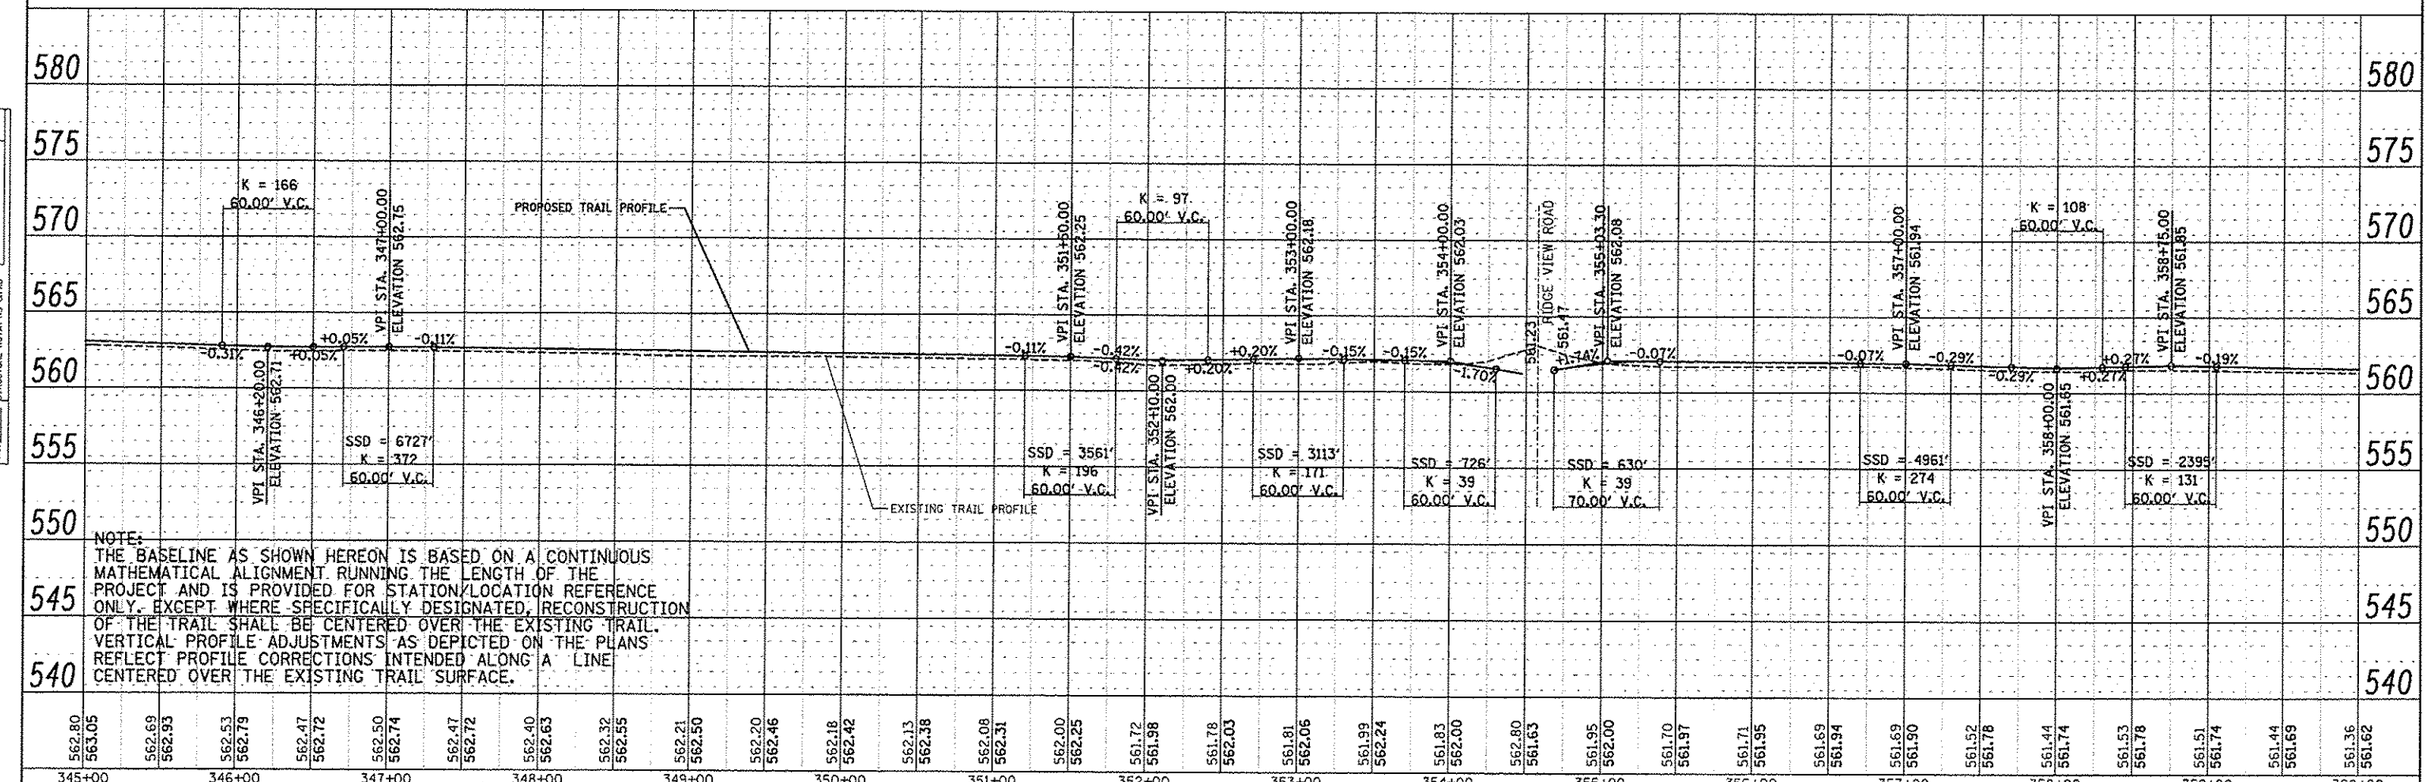

FILE NAME = plan18.dgn	USER NAME = jeremy
PLOT SCALE = #SCALE#	PLOT DATE = 12/18/2012
DESIGNED - SAS	DRAWN - JDH
CHECKED - WJB	DATE - 11/30/12

MADISON COUNTY TRANSIT DISTRICT
HERITAGE BIKEWAY

PLAN AND PROFILE

SCALE: 1" = 50' | SHEET NO. 18 OF 30 SHEETS | STA. 345+00.00 TO STA. 360+00.00

F.A. RTE.	SECTION	COUNTY	TOTAL SHEETS	SHEET NO.
	06-00016-00-BT	MADISON	310	49
		CONTRACT NO. 97433		
FED. ROAD DIST. NO.	ILLINOIS	FED. AID PROJECT		