F.A.U. RTE.	SECTION	COUNTY	TOTAL SHEETS	SHEET NO.
	06-00016-00-BT	MADISON	310	168
FED. ROAD DIST. NO.	ILLINOIS	CONTRACT NO. 97433		

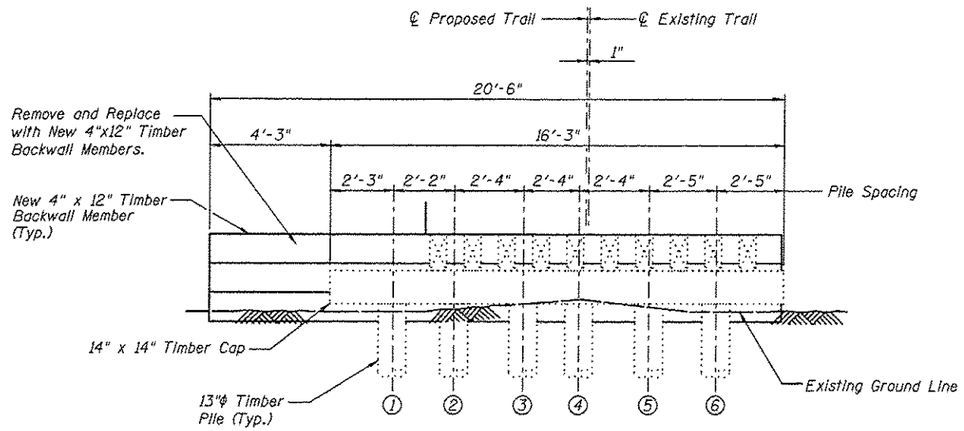

EAST ABUTMENT
(Looking East)

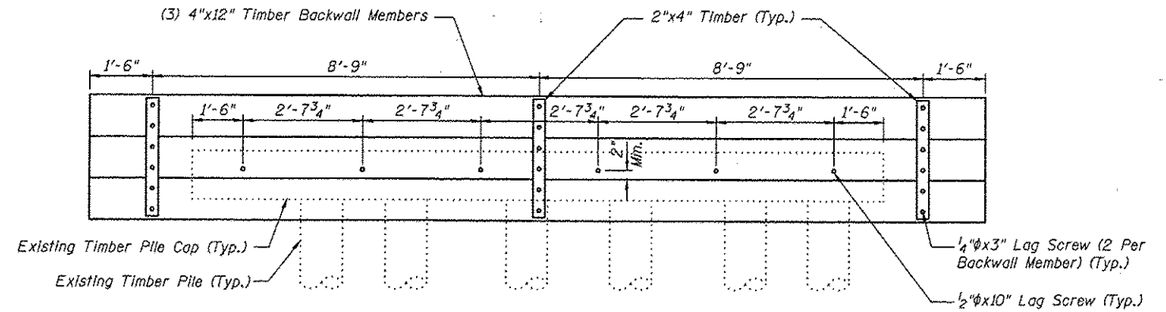

EAST ABUTMENT
(Looking West)

EAST ABUTMENT BILL OF MATERIAL

Item	Unit	Quantity
Treated Timber	F.B.M.	252

Note:
All dimensions are approximate.
All new timber members shown shall be included in the pay item Treated Timber.

EAST ABUTMENT DETAILS

Juneau Associates, Inc. P.C.
CONSULTING ENGINEERS AND LAND SURVEYORS
2100 State Street, P.O. Box 1325, Granite City, Illinois 62040, Phone (618)877-1400, Fax (618)452-6941
100 North Research Drive, Edwardsville, Illinois 62025, Phone (618)659-9900, Fax (618)659-9911

GLEN CARBON HERITAGE
BIKE TRAIL OVER JUDY BRANCH
MADISON COUNTY
STATION 118+47.70
STRUCTURE NO. 2

REVISIONS				SCALE: NOT TO SCALE, FOLLOW DIMENSIONS			
NO.	DATE	BY	REMARKS				
				DSN. BY: DB	DATE: 10/18/12	SHEET	
				DWN. BY: EER	DATE: 10/18/12	168	
				CHK'D: WWH	DATE: 10/18/12		
DGN NAME:				JOB NO. E064403	DGN. NO.	OF 310 SHTS	

Printed 10/02/07 AM 12/19/2012 W:\STRUCT\E064403 IMCT Heritage Trail\Drawings\Structure #02\Proposed Structure E.Abut.dgn