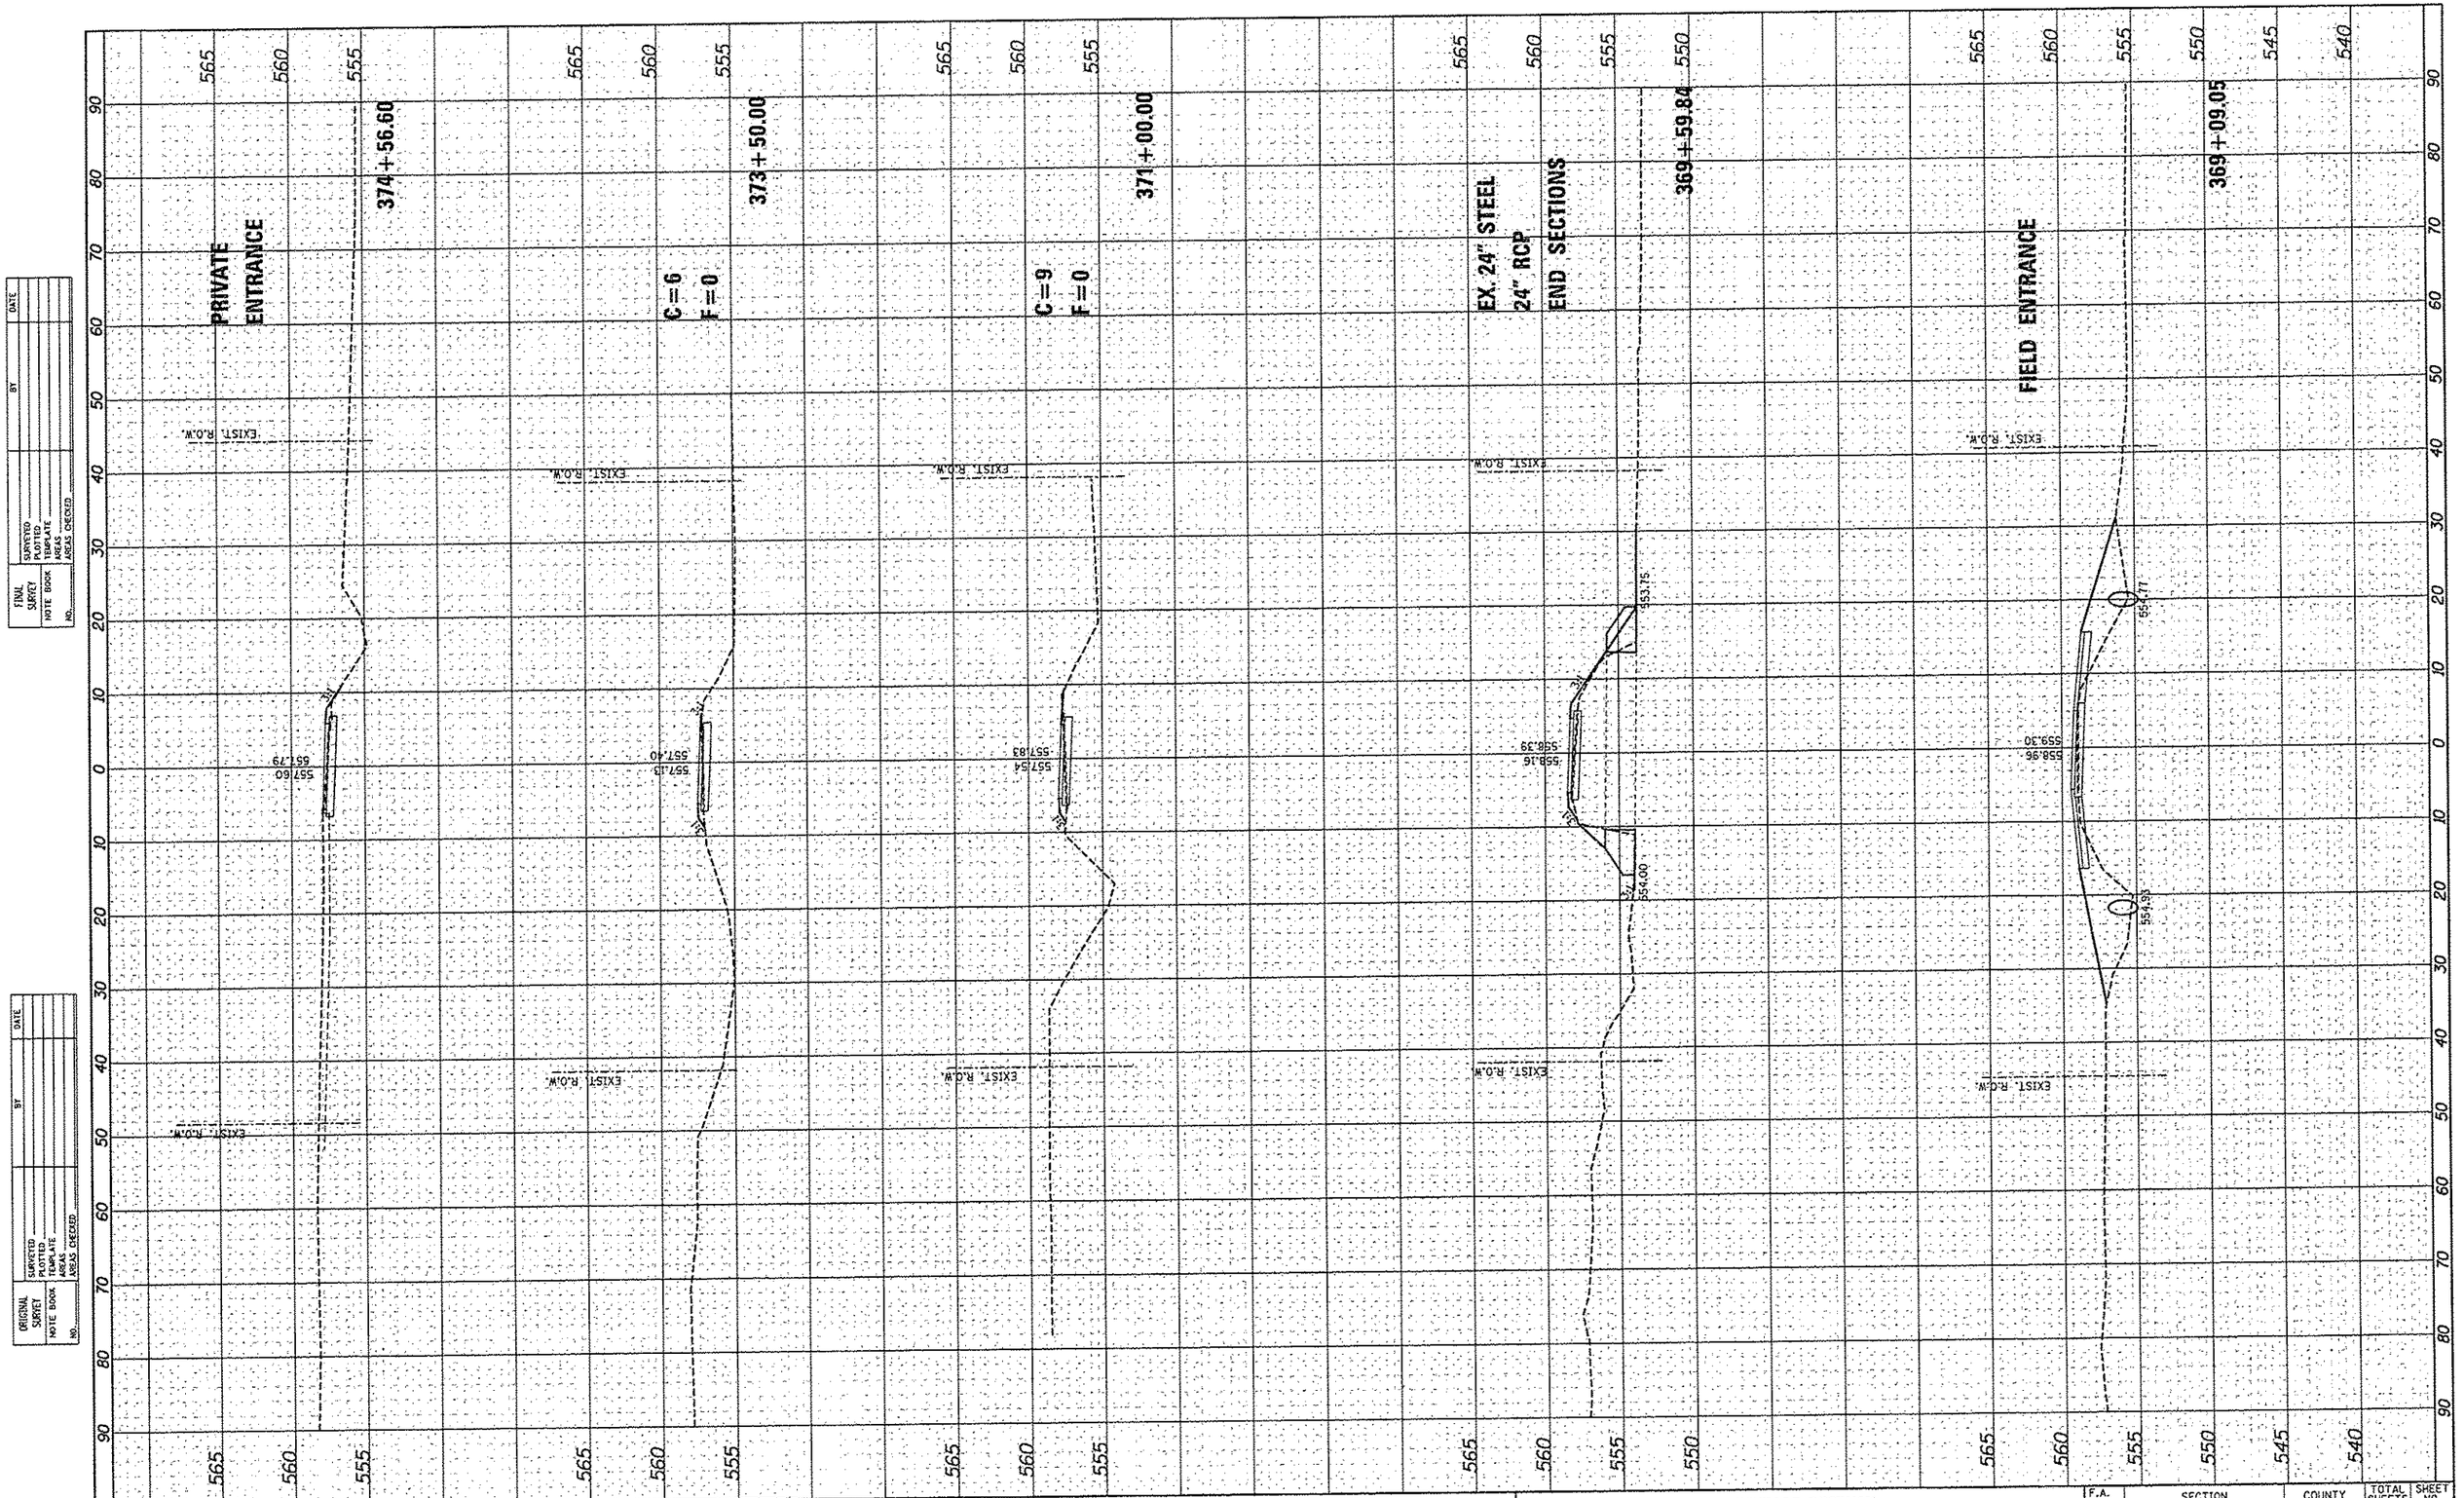

FINAL SURVEY	SURVEYED	BY	DATE
NOTE BOOK	PLOTTED		
NO.	TEMPLATE		
	AREAS		
	AREAS CHECKED		

ORIGINAL SURVEY	SURVEYED	BY	DATE
NOTE BOOK	PLOTTED		
NO.	TEMPLATE		
	AREAS		
	AREAS CHECKED		

FILE NAME = #FILE1#	USER NAME = jeremy	DESIGNED - SAS	REVISED -
		DRAWN - JDH	REVISED -
	PLOT SCALE = #SCALE#	CHECKED - WJB	REVISED -
	PLOT DATE = 12/19/2012	DATE - 11/30/12	REVISED -

MADISON COUNTY TRANSIT DISTRICT
HERITAGE BIKEWAY

HERITAGE BIKEWAY
CROSS SECTIONS

SCALE: 1"=10' | SHEET NO. 31 OF 46 SHEETS | STA. 369+09.05 TO STA. 374+56.60

F.A. RTE.	SECTION	COUNTY	TOTAL SHEETS	SHEET NO.
	06-00016-00-BT	MADISON	310	288
		CONTRACT NO. 97433		
	ILLINOIS FED. AID PROJECT			