MA025

104+00

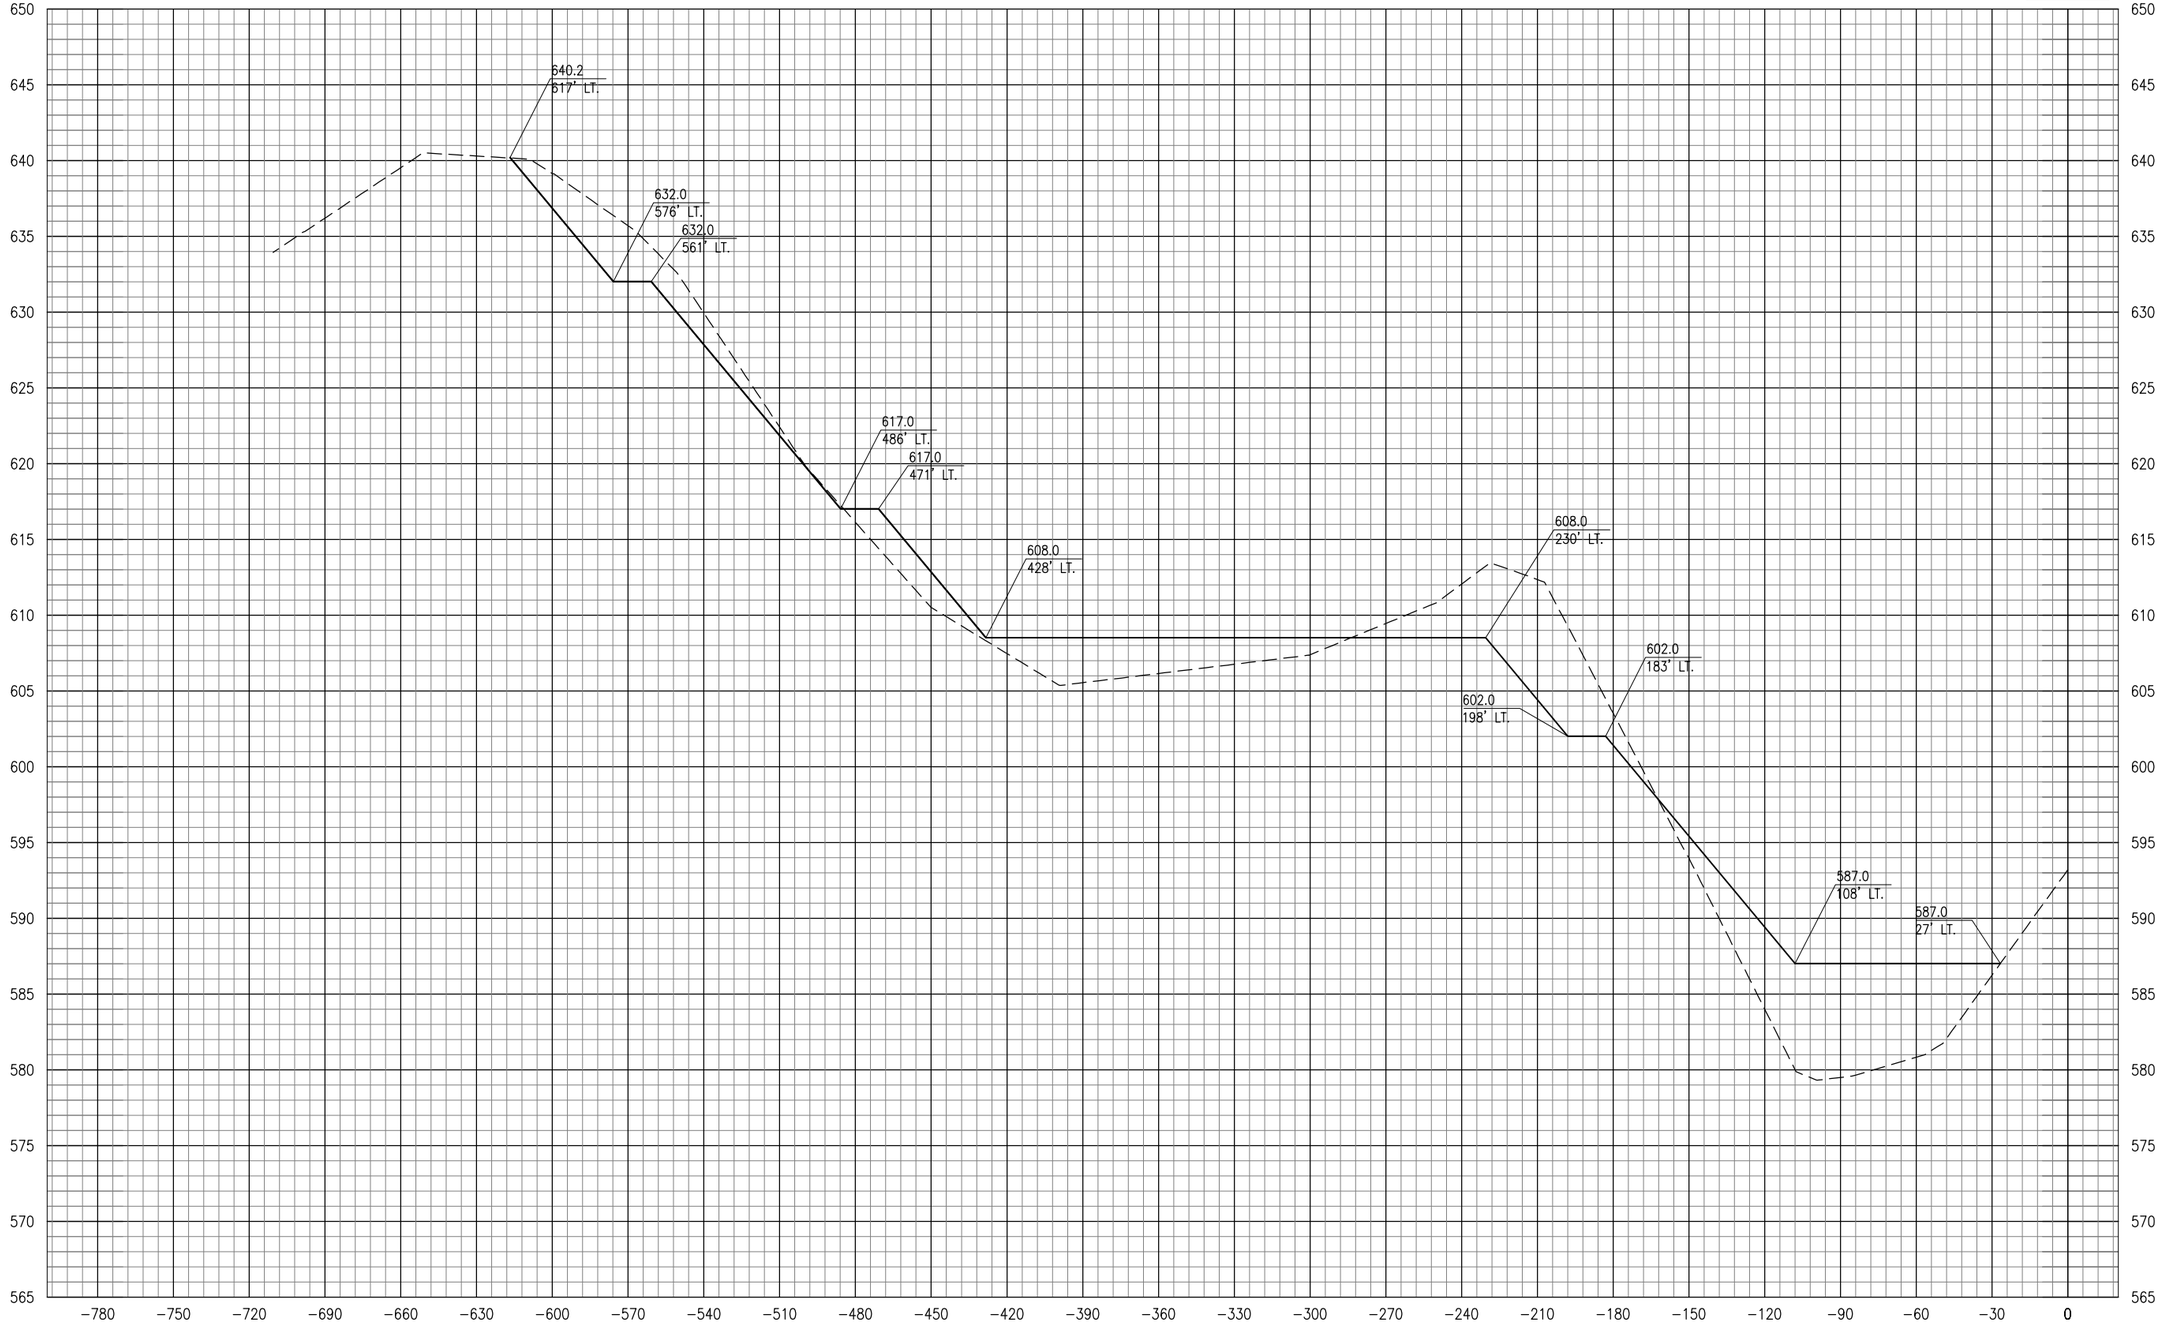

JAN 11, 2013 8:47 AM KINCA00394
I:\AIRPORTS\MARSHALL\10A0051\AIRPORT\SHEETS\SECTIONS-2012-11SURVEY-25FT.DWG

REVISION | DATE

MARSHALL COUNTY AIRPORT
LACON, ILLINOIS

IL PROJ.: C75-4223 BLOCK GRANT PROJ.: 3-17-0059-B15

Hanson Proj. No. 10A0051
Filename SECTIONS-2012-11SURVEY-25FT.DWG
Scale H. 1"= 20' V. 1"= 5'
Date 12/14/12

LAYOUT	MLH	03/30/12
DRAWN	DAW	03/30/12
REVIEWED	JSL	

HANSON

©Copyright Hanson Professional Services Inc. 2013
Hanson Professional Services Inc.
1525 South Sixth Street
Springfield, Illinois 62703-2886
Ph: (217) 788-2450 Fax: (217) 788-2503
www.hanson-inc.com
Offices Nationwide

APPROACH WORK TO RUNWAY END 31

CROSS-SECTIONS FOR APPROACH WORK STA. 104+00

59