F.A.I. RTE.	SECTION	COUNTY	TOTAL SHEETS	SHEET NO
24	*	**	189	103
STA.		TO STA.		
FED. ROAD DIST. NO.		ILLINOIS	FED. AID PROJECT	

* X1-2,4(2,3,4)RS,BSMARTFY04-4
** WILLIAMSON/JOHNSON
CONTRACT NO. 98758

STATIONING ALONG FAS 927	OFFSET TO E.P.	EDGE OF PAV'T. ELEV.	STATIONING ALONG RAMP A	OFFSET TO E.P.	DISTANCE ALONG RADIUS
	FEET	FEET		FEET	FEET
LT. 59+02.26	11.18	776.35			10
LT. 59+12.20	12.09	776.21			10
LT. 59+21.77	14.95	776.04			10
LT. 59+30.57	19.66	775.85			10
LT. 59+38.27	26.02	775.46			10
LT. 59+44.54	33.78	775.13			10
LT. 59+49.15	42.64	774.88	LT. 0+52.01	29.38	10
		774.68	LT. 0+60.57	24.24	10
		774.50	LT. 0+69.88	20.59	10
		774.30	LT. 0+79.53	18.02	10
		774.07	LT. 0+89.42	16.54	6.74

SEE NOTES

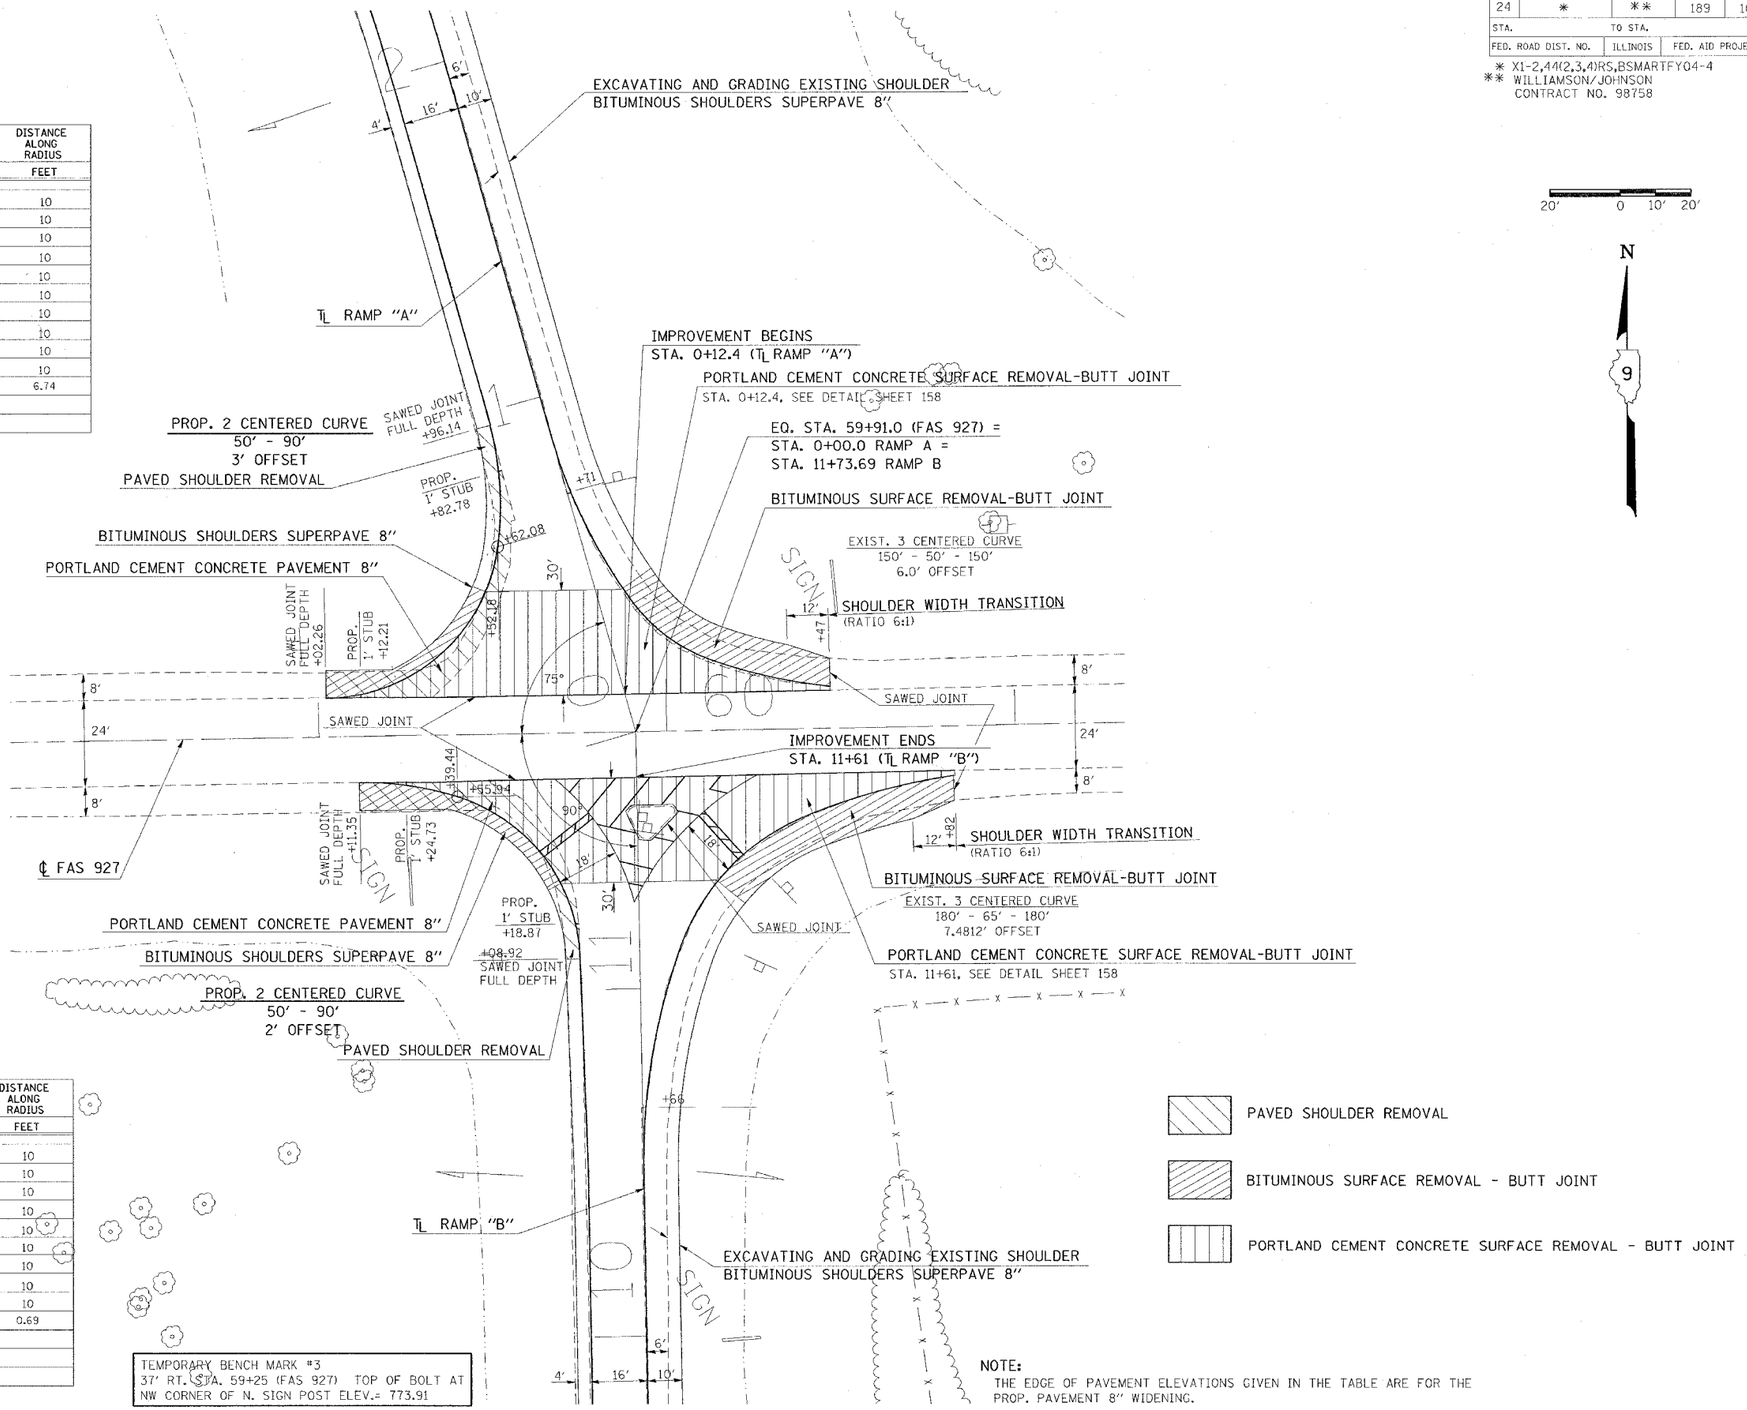

STATIONING ALONG FAS 927	OFFSET TO E.P.	EDGE OF PAV'T. ELEV.	STATIONING ALONG RAMP B	OFFSET TO E.P.	DISTANCE ALONG RADIUS
	FEET	FEET		FEET	FEET
RT. 59+11.35	13.18	776.27			10
RT. 59+21.33	13.76	776.09			10
RT. 59+31.18	15.44	775.90			10
RT. 59+40.78	18.21	775.72			10
RT. 59+49.78	22.54	775.51			10
RT. 59 +57.74	28.57	775.32	LT. 11 +45.12	33.26	10
		775.15	LT. 11+37.64	26.66	10
		774.99	LT. 11+28.99	21.67	10
		774.85	LT. 11+19.52	18.51	10
		774.68	LT. 11+09.61	17.29	0.69

SEE NOTES

TEMPORARY BENCH MARK #3
37' RT. STA. 59+25 (FAS 927) TOP OF BOLT AT NW CORNER OF N. SIGN POST ELEV.= 773.91

NOTE:
THE EDGE OF PAVEMENT ELEVATIONS GIVEN IN THE TABLE ARE FOR THE PROP. PAVEMENT 8" WIDENING.

Tuesday, November 16, 2004 8:45:30 AM
d:\projects\fy0402\02102sa3.dgn LV=1-24,31-55,61-63
c:\projects\vef\fy0402\02102sa3.dgn LV=1-24,31-55,61-63
c:\projects\fy0402\02102sa3.dgn LV=1-5,7-14,24-42,44,46-48,56-63
FASTPI
FASSAB

INTERSECTION DETAILS: GOREVILLE /TUNNEL HILL RAMPS "A" & "B"