F. A. I. RTE.	SECTION	COUNTY	TOTAL SHEETS	SHEET NO
24	*	**	189	108
STA.		TO STA.		
FED. ROAD DIST. NO.	ILLINOIS	FED. AID PROJECT		

* X1-2,44(2,3,4)RS,BSMARTFY04-4
** WILLIAMSON/JOHNSON
CONTRACT NO. 98758

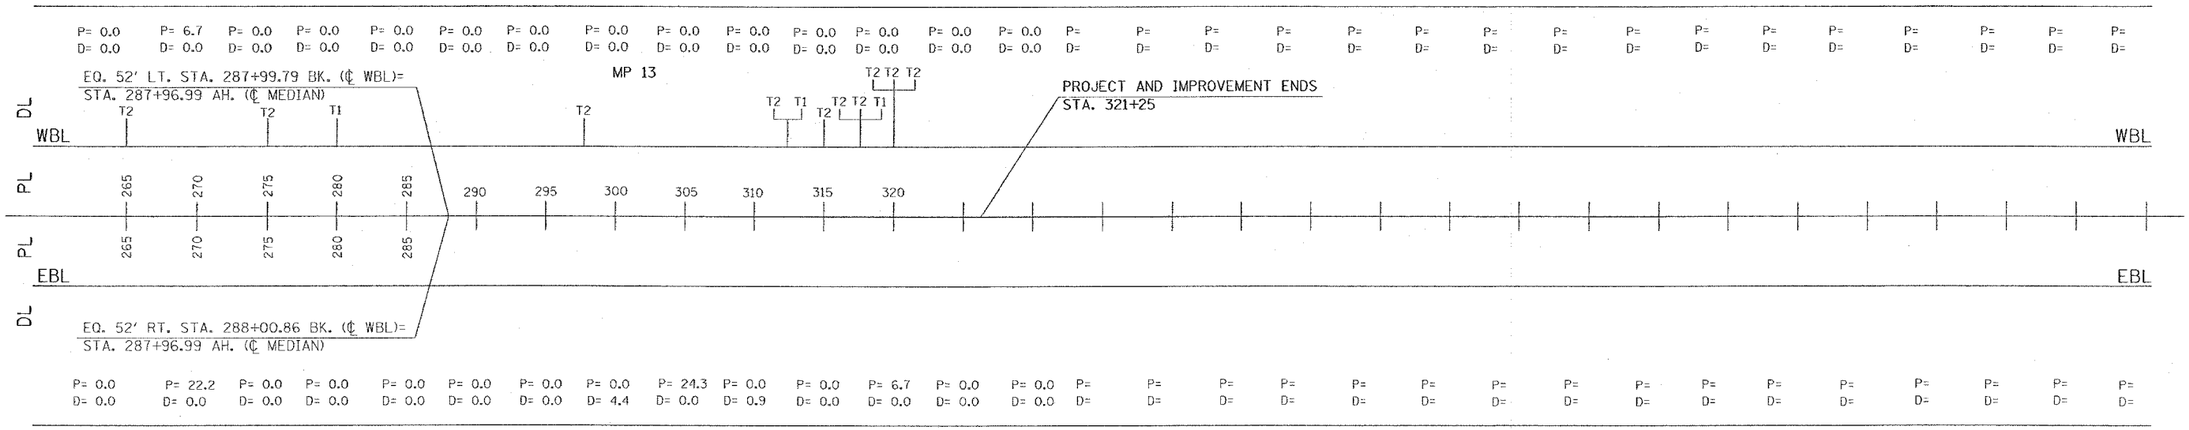

LEGEND:

WBL = WESTBOUND LANES
EBL = EASTBOUND LANES
P = PARTIAL DEPTH PATCHING QUANTITY, PASSING LANE, UNITS OF SQ. YD.
D = PARTIAL DEPTH PATCHING QUANTITY, DRIVING LANE, UNITS OF SQ. YD.

T1
T2 — FULL DEPTH
T3 — PATCHING TYPE
T4

PATCHING SURVEY DATE:

THIS INFORMATION IS BASED ON THE BEST INFORMATION AVAILABLE AT THE TIME OF PLAN PREPARATION. THE ENGINEER WILL DETERMINE ACTUAL PATCH LIMIT, LOCATIONS AND FINAL PATCHING QUANTITIES.

STA. 265+00 EB & WB (MP 12.3) TO STA. 320+00 (MP 13.3)

Monday, December 13, 2004 @ 9:43:07 AM
d:\projects\d9202\xsets\24-1.dgn LY41-63