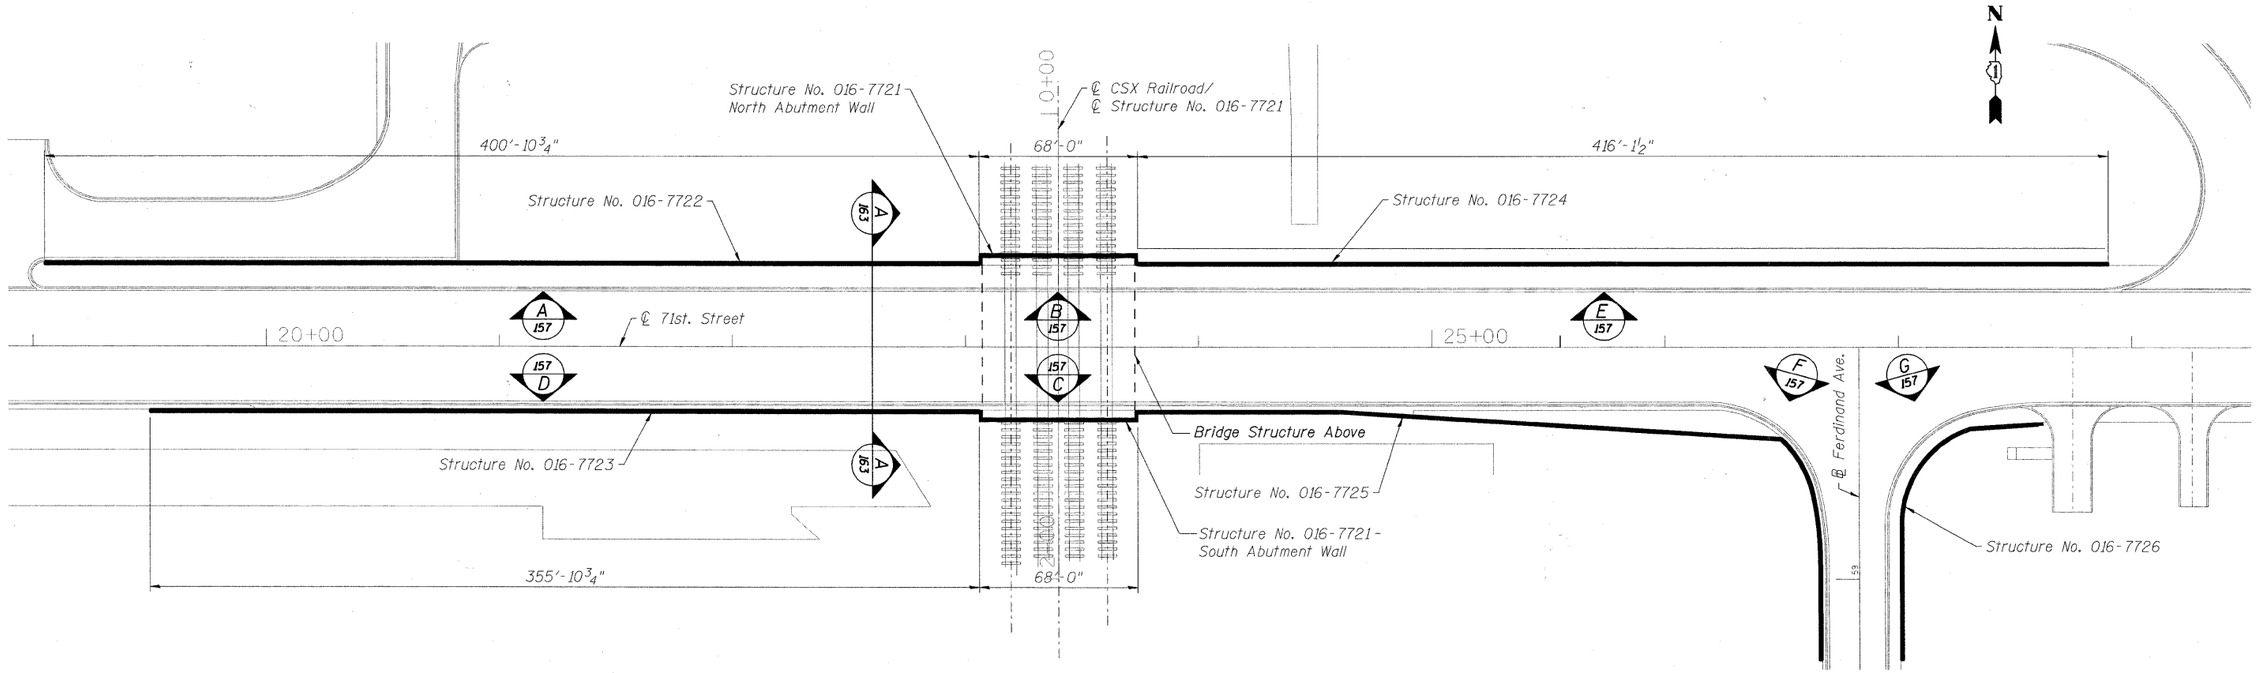

OVERALL PLAN

GENERAL NOTES:

1. Contractor shall coordinate work with other trades on the job site.
2. See Structural and Civil Drawings for dimensions and placement of cast in place concrete.
3. Architectural Drawings show relationship and layout of form liners and the intend for final appearance. Contractor and form liner manufacturer shall be responsible for design of formwork and back-up of form liner for structural stability and sufficiency.
4. Lines and levels of formwork and form liner patterns to be within allowable manufacturer's tolerances.
5. CAD files of 2D pattern line drawings will be provided to form liner manufacturer for producing the master mold.

TYPICAL DRAWING NOTATIONS - SYMBOLS

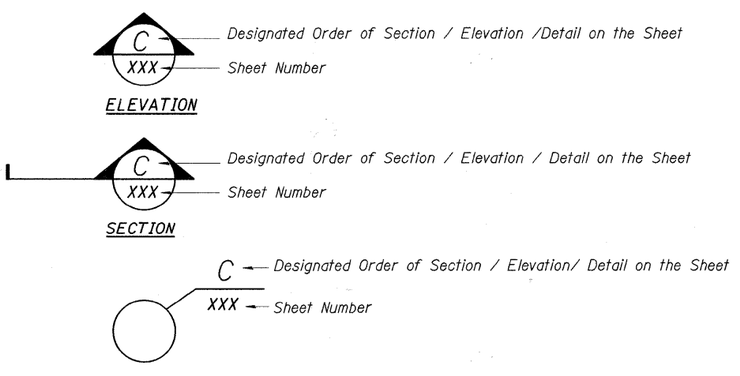

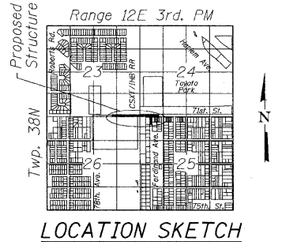

LOCATION SKETCH

FILE NAME = P:\60155877\000_CAD\001_Drawings\Sheets\Architectural\A-156_ArchPlan_Overall.dgn

AECOM

USER NAME = ristovskam	DESIGNED - GEC	REVISED -	
PLOT SCALE = 01.0000 '' / IN.	DRAWN - DD	REVISED -	
PLOT DATE = 1/21/2011	CHECKED - EJO	REVISED -	
	DATE - 10/11/2010	REVISED -	

STATE OF ILLINOIS
DEPARTMENT OF TRANSPORTATION

ARCHITECTURAL PLAN - OVERALL
GENERAL NOTES AND SYMBOLS

SCALE: | SHEET NO. 1 OF 32 SHEETS | STA. | TO STA.

F.A.U. RTE.	SECTION	COUNTY	TOTAL SHEETS	SHEET NO.
1537	06-00050-00-GS	COOK	209	156
		CONTRACT NO. 63556		
	ILLINOIS FED. AID PROJECT			