COPYRIGHT © 2010, BY BAXTER & WOODMAN, INC.
STATE OF ILLINOIS - PROFESSIONAL DESIGN FIRM ...\plotdriver\PDF22X34.plt
LICENSE NO. - 184-001121 - EXPIRES 4/30/2011 ...\PH-2\081068-PH2-PEN-B&W.tbl
23lukb 8/4/2010 10:2:57 AM I:\CrystalLake\DKLBC\081068-PeaceRd\CADD-SURVEY\DRAWINGS\DGNS\PH2-sheets\081068-xs-peace.sht

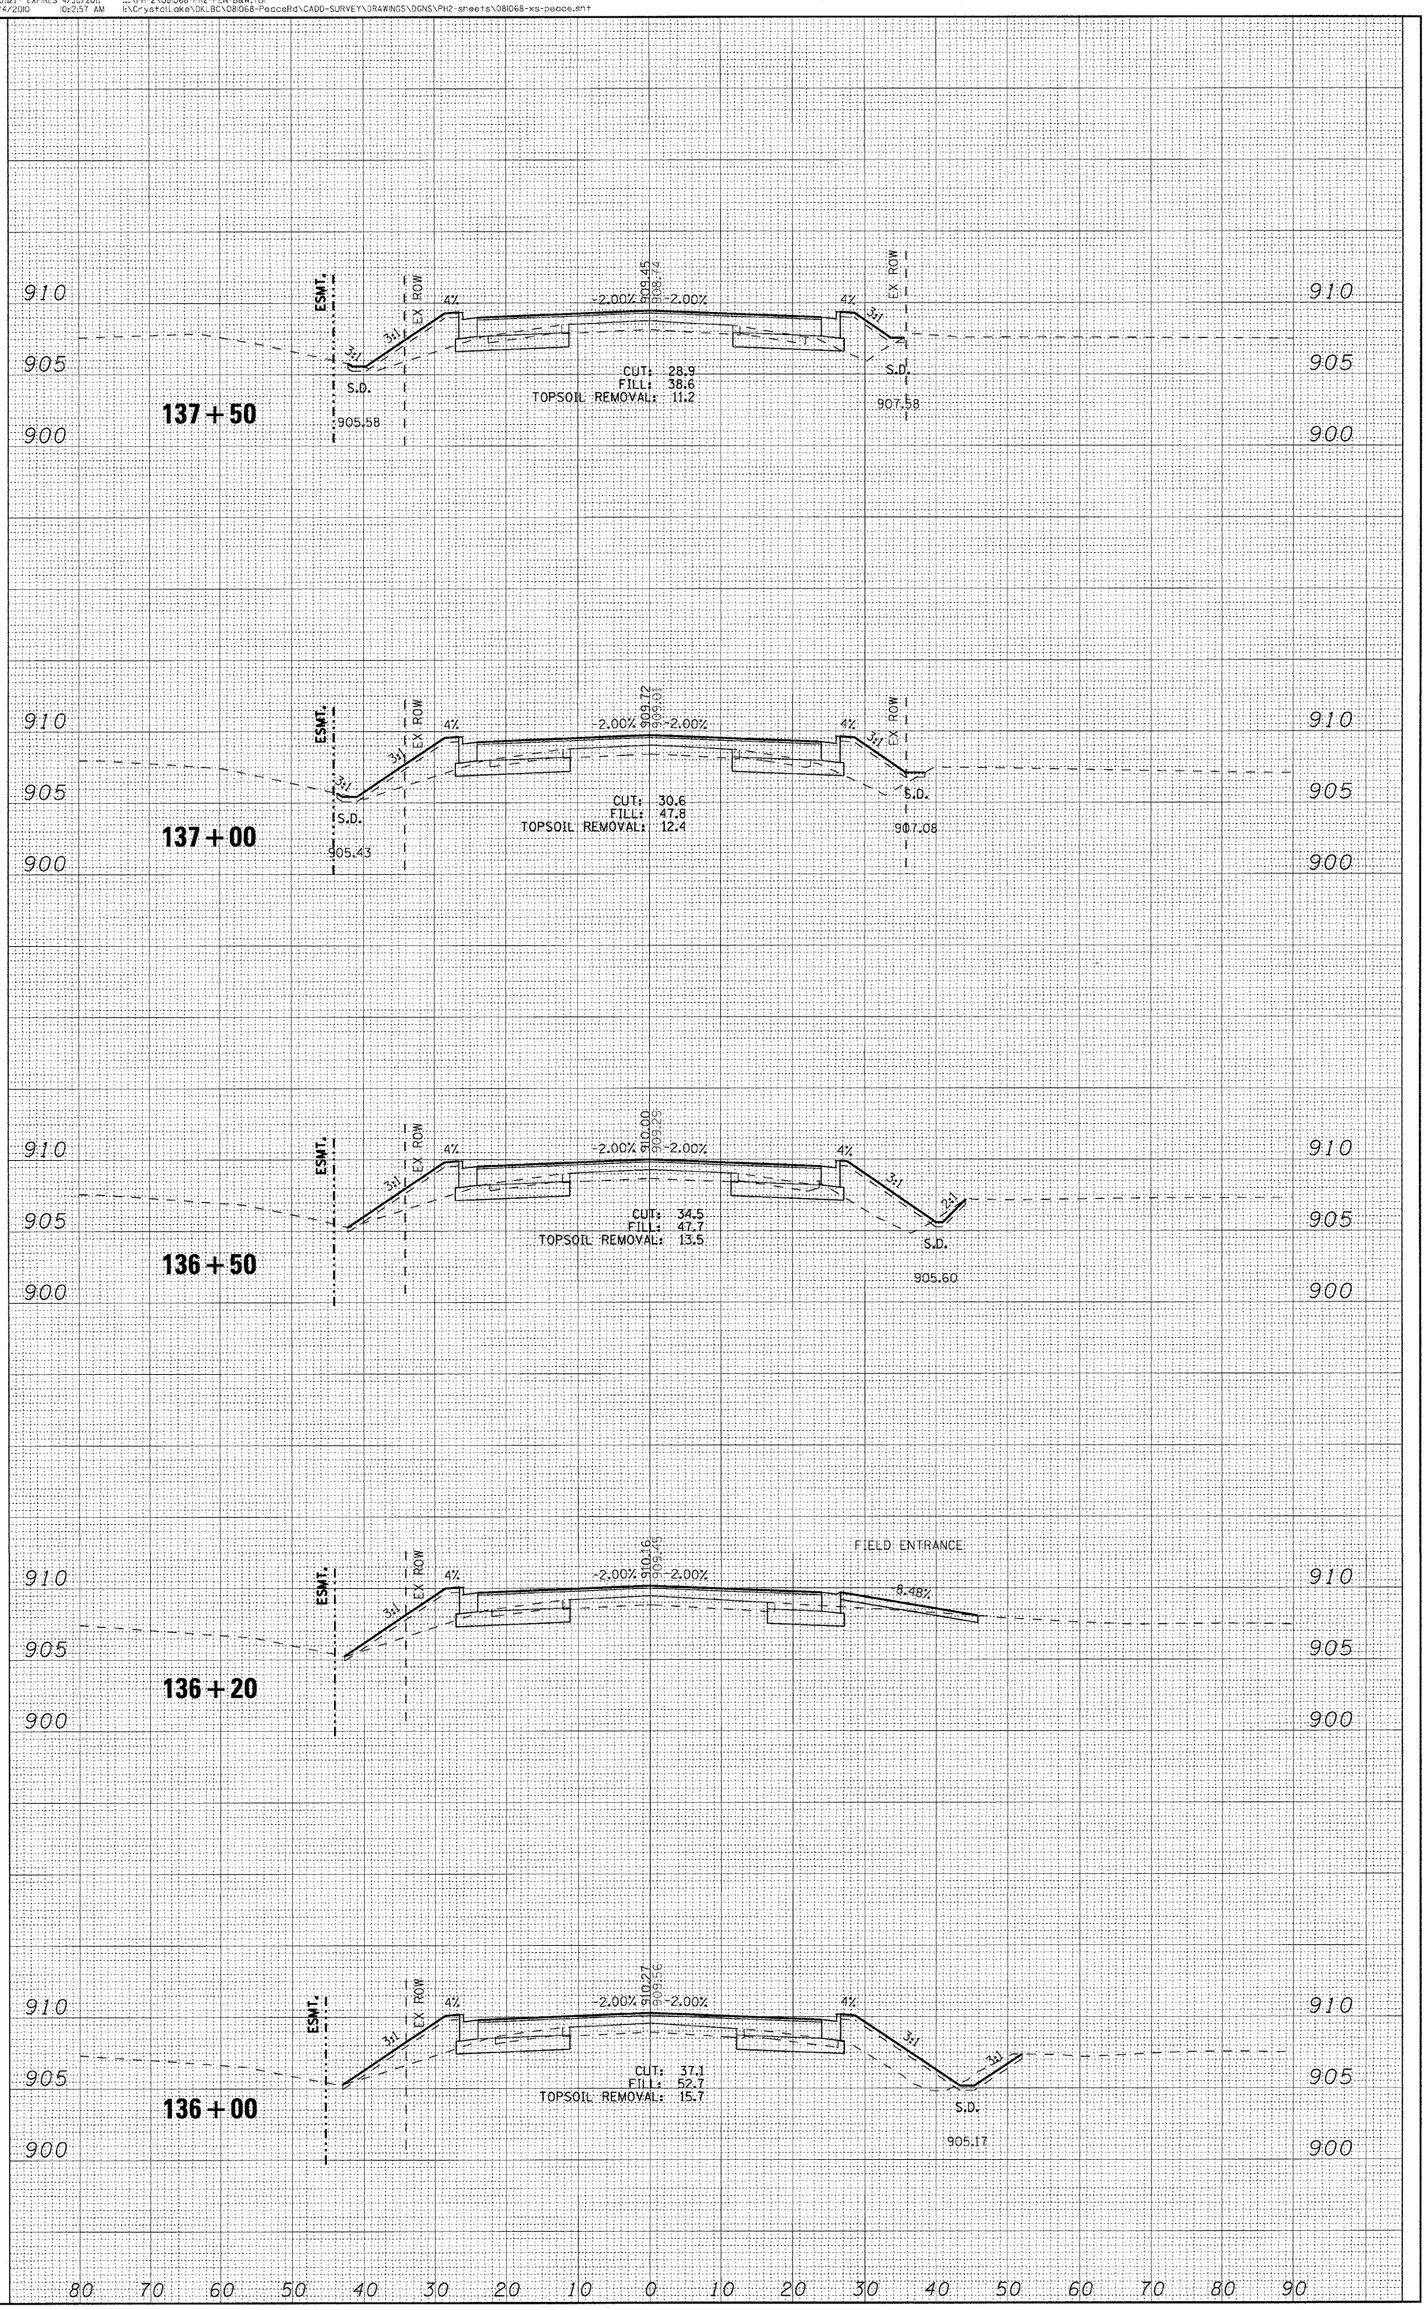

BAXTER WOODMAN Consulting Engineers

DESIGNED - DJS	REVISED -		
DRAWN - MAC	REVISED -		
CHECKED - RWL	REVISED -		
DATE - 05-03-210	REVISED -		

CITY OF DeKALB, ILLINOIS
PEACE ROAD
IMPROVEMENTS

CROSS SECTIONS
PEACE ROAD

SCALE: H: 1"=10' V: 1"=5'

STA. 136+00 TO STA. 137+50

F.A. RTE.	SECTION	COUNTY	TOTAL SHEETS	SHEET NO.
5369	06-00172-00-WR	DeKALB	64	59

FED. ROAD DIST. NO. 3 ILLINOIS FED. AID PROJECT M-5017 (043)

CONTRACT NO. 87465