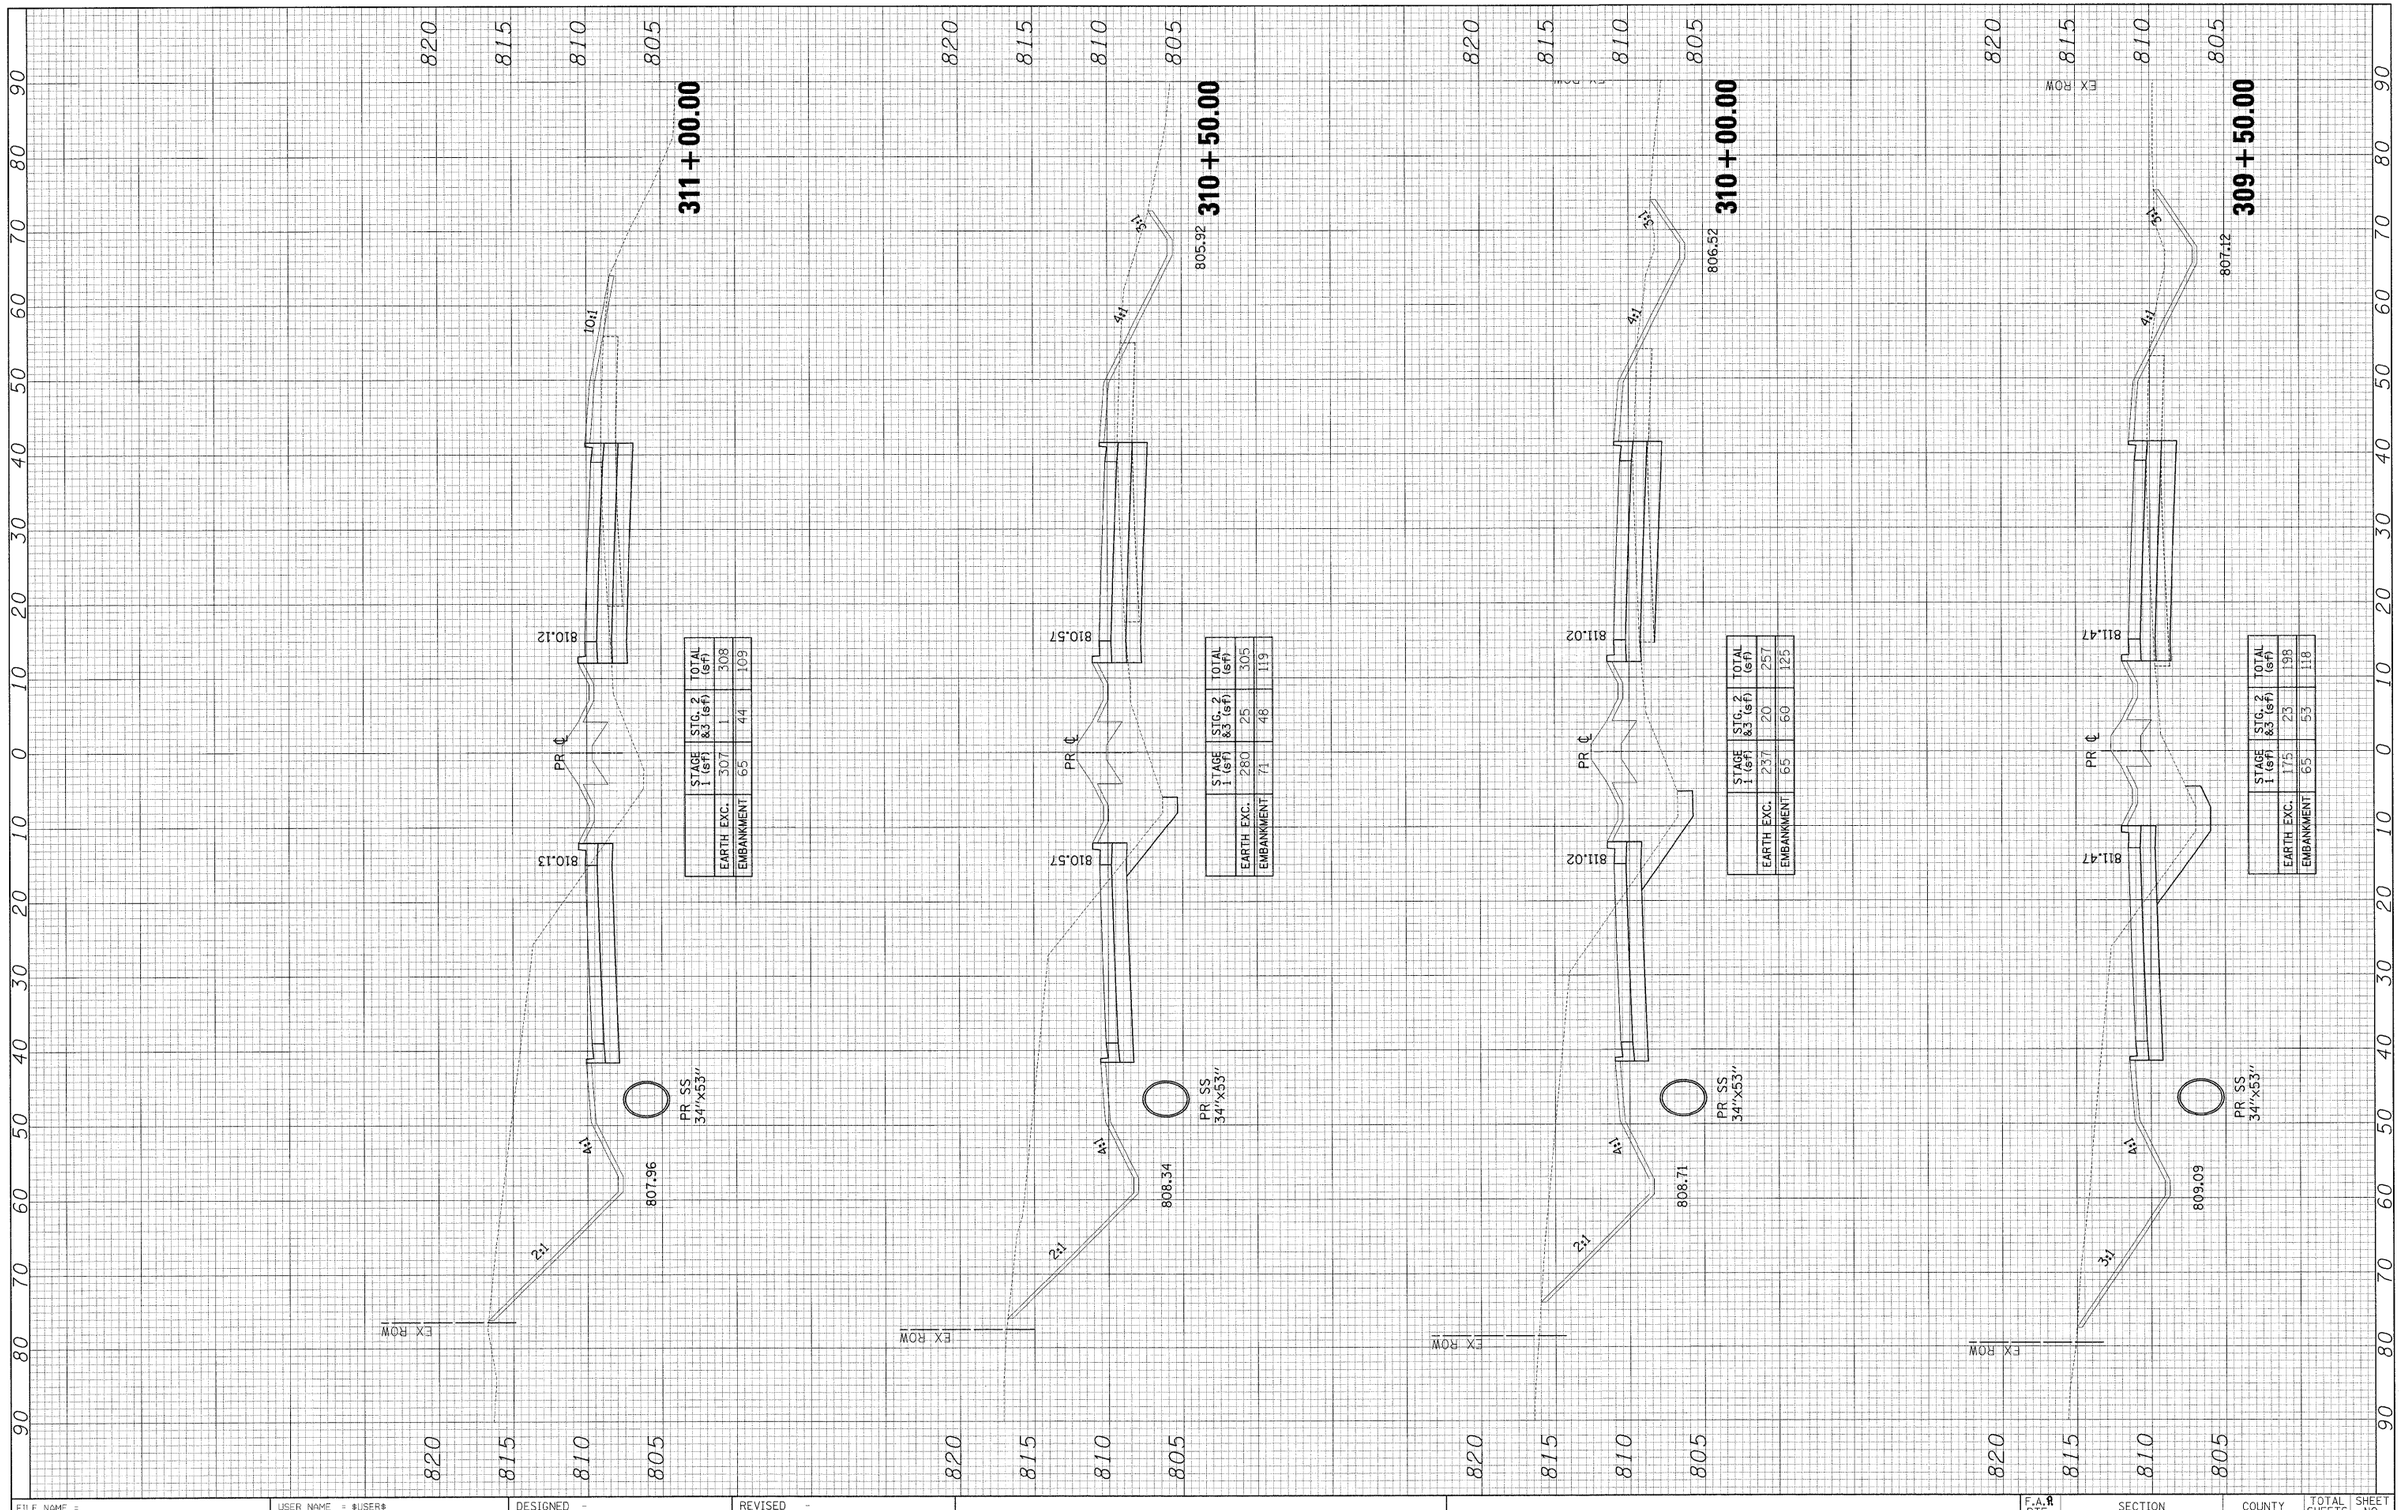

EARTH EXC.	STAGE 1 (sf)	STG. 2 &3 (sf)	TOTAL (sf)
EMBANKMENT	307	1	308
	65	44	109

EARTH EXC.	STAGE 1 (sf)	STG. 2 &3 (sf)	TOTAL (sf)
EMBANKMENT	280	25	305
	71	48	119

EARTH EXC.	STAGE 1 (sf)	STG. 2 &3 (sf)	TOTAL (sf)
EMBANKMENT	237	20	257
	65	60	125

EARTH EXC.	STAGE 1 (sf)	STG. 2 &3 (sf)	TOTAL (sf)
EMBANKMENT	175	23	198
	65	53	118

FINAL SURVEY	BY	DATE
NOTE BOOK NO.	SURVEYED	
	PLOTTED	
	TEMPLATE	
	AREAS	
	AREAS CHECKED	

ORIGINAL SURVEY	BY	DATE
NOTE BOOK NO.	SURVEYED	
	PLOTTED	
	TEMPLATE	
	AREAS	
	AREAS CHECKED	

FILE NAME = $FILEL$	USER NAME = $USER$	DESIGNED -	REVISED -
		DRAWN -	REVISED -
	PLOT SCALE = $SCALE$	CHECKED -	REVISED -
	PLOT DATE = $DATE$	DATE -	REVISED -

STATE OF ILLINOIS
DEPARTMENT OF TRANSPORTATION

U.S. ROUTE 45 CROSS SECTIONS

SCALE: 1"=5'V/10'H | SHEET NO. 28 OF 36 SHEETS | STA. 309+50.00 TO STA. 311+00.00

F.A.P. RTE.	SECTION	COUNTY	TOTAL SHEETS	SHEET NO.
344	(46-1S&47)WRS-3	LAKE	176	162
U.S. ROUTE 45 RECONSTRUCTION		CONTRACT NO. 60957		
FED. ROAD DIST. NO.	ILLINOIS	FED. AID PROJECT		