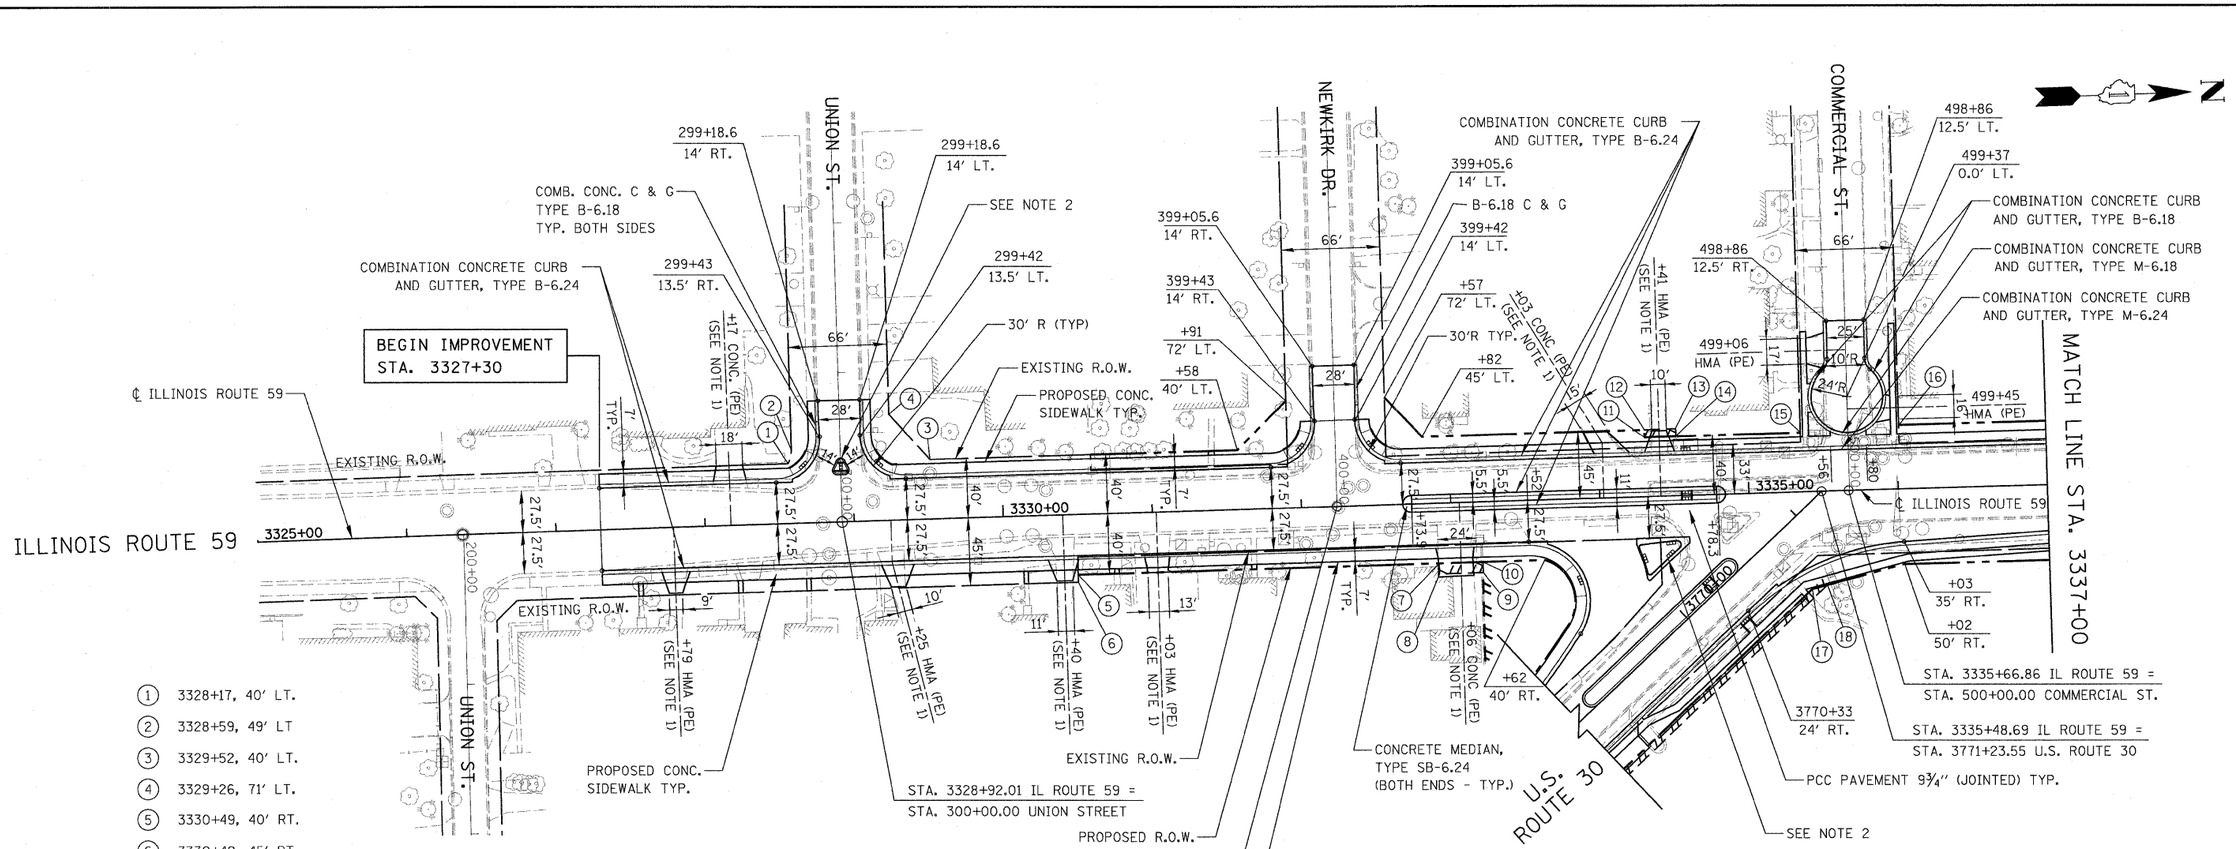

NOTES:

1. DRIVEWAY GEOMETRICS & MATERIAL SHALL BE IN ACCORDANCE WITH IDOT DISTRICT 1 STANDARDS BD-01 AND BD-02.
2. SEE ISLAND AND DRIVEWAY DETAILS SHEET FOR RIGHT-IN/RIGHT-OUT ISLAND INFORMATION.

50 0 50 100
HORIZONTAL SCALE: 1"=50'-0"
5 0 5 10
VERTICAL SCALE: 1"=5'-0"

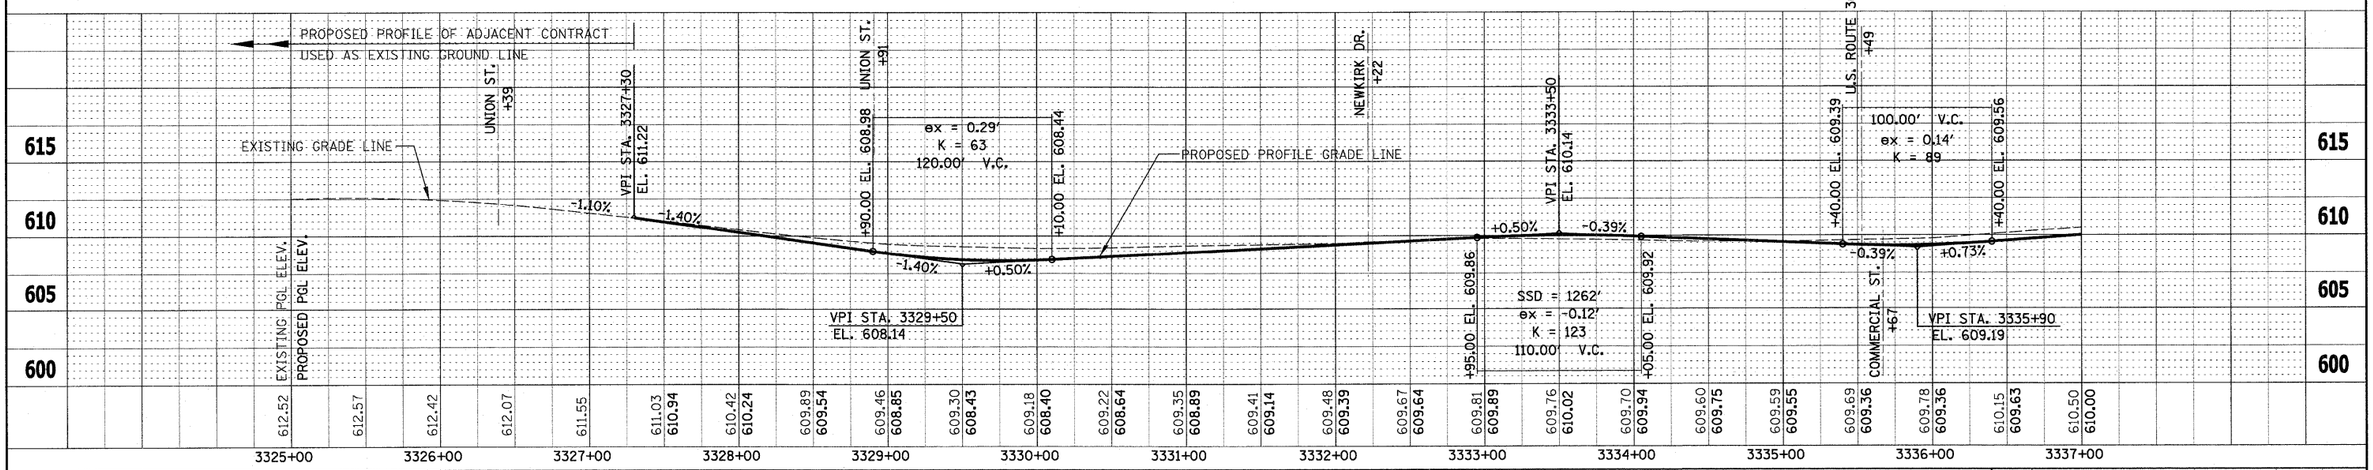

FILE NAME = $FILE1$	USER NAME = $USER$	DESIGNED - PJO	REVISED -
		DRAWN - RTA	REVISED -
	PLOT SCALE = $SCALE$	CHECKED - JCM	REVISED -
	PLOT DATE = $DATE$	DATE - JANUARY 16, 2009	REVISED -

STATE OF ILLINOIS
DEPARTMENT OF TRANSPORTATION

ILLINOIS ROUTE 59
PLAN & PROFILE

SCALE: AS SHOWN | SHEET NO. 1 OF 3 SHEETS | STA. 3327+30 TO STA. 3337+00

F.A. RTE.	SECTION	COUNTY	TOTAL SHEETS	SHEET NO.
338	113 N-2	WILL	260	90
		CONTRACT NO. 60E73		
FED. ROAD DIST. NO.	ILLINOIS	FAP 338 (IL RTE. 59)		

PLAN — SURVEYED | PLOTTED | ALIGNMENT CHECKED | R/W OF WAY CHECKED | NOTE BOOK | NO. | CADD FILE NAME | BY | DATE

PROFILE — SURVEYED | PLOTTED | ALIGNMENT CHECKED | ELEVATIONS NOTED | STRUCTURE NOTATNS CHKD | NOTE BOOK | NO. | BY | DATE