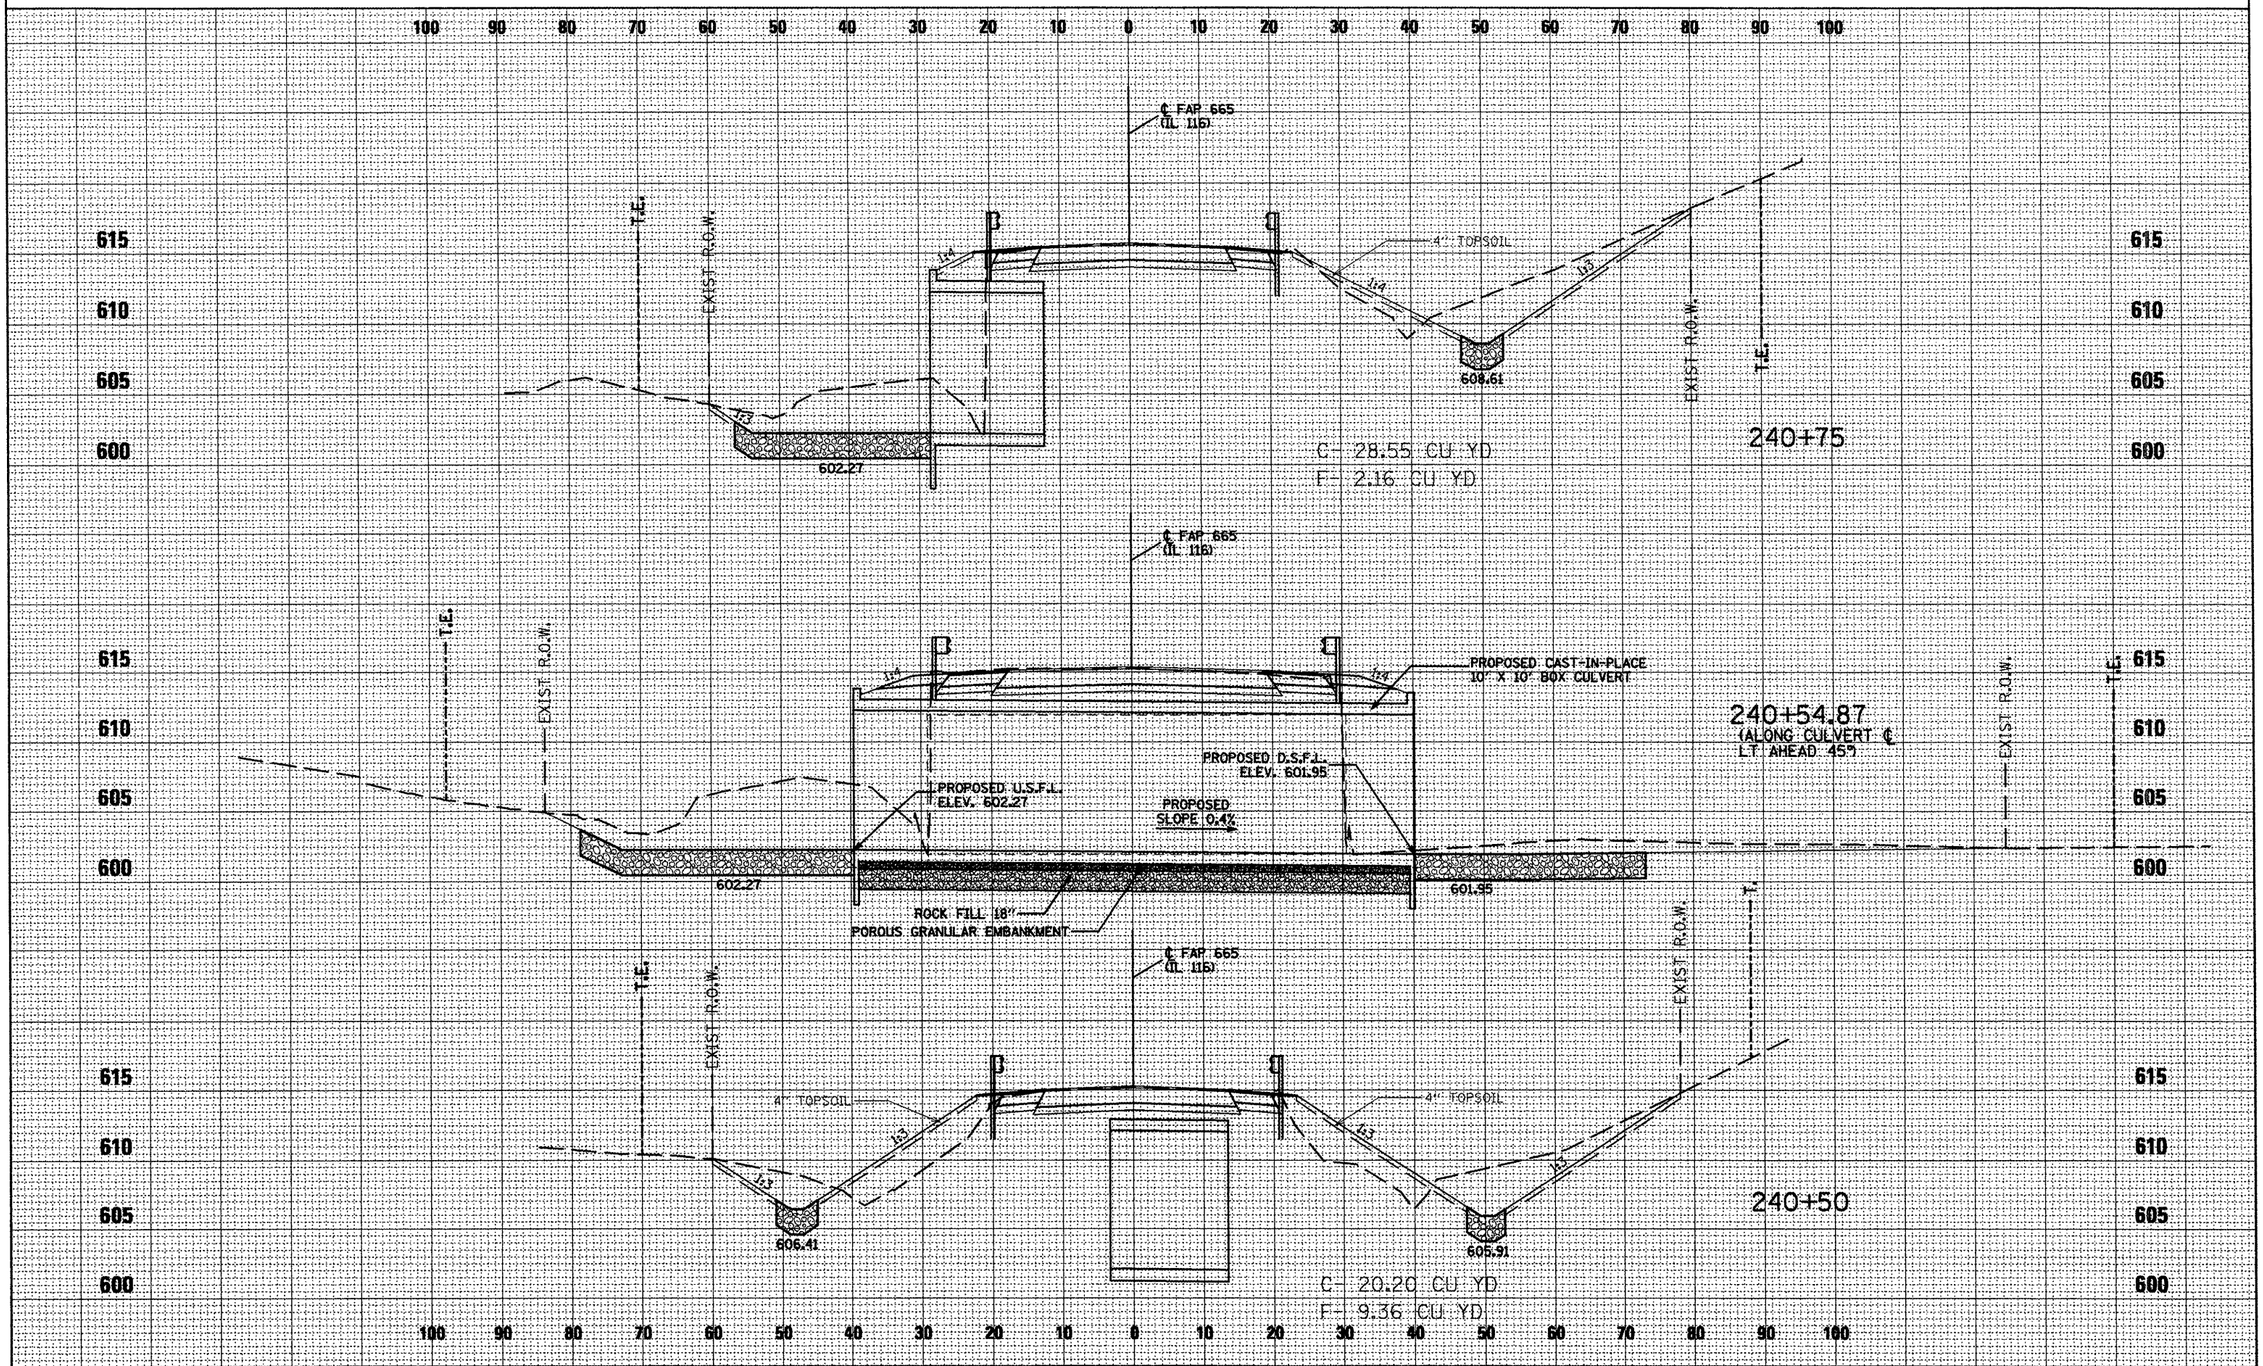

FILE NAME = masterplans (final).dgn	USER NAME = swisherdh	DESIGNED -	REVISED -	STATE OF ILLINOIS DEPARTMENT OF TRANSPORTATION	IL ROUTE 116	F.A.P. RTE. 665	SECTION 142RS-6; 143(RS-4, (C-8)BR); 142X(C-1)I	COUNTY FULTON	TOTAL SHEETS 76 / SHEET NO. 71
		DRAWN - DHS	REVISED -					CONTRACT NO. 68353	
	PLOT SCALE = 20.0000 ' / IN.	CHECKED -	REVISED -						
	PLOT DATE = 1/23/2009	DATE - 2/21/08	REVISED -		SCALE: SHEET NO. 4 OF 6 SHEETS STA. 240+50 TO STA. 240+75	FED. ROAD DIST. NO. 4	ILLINOIS	FED. AID PROJECT	