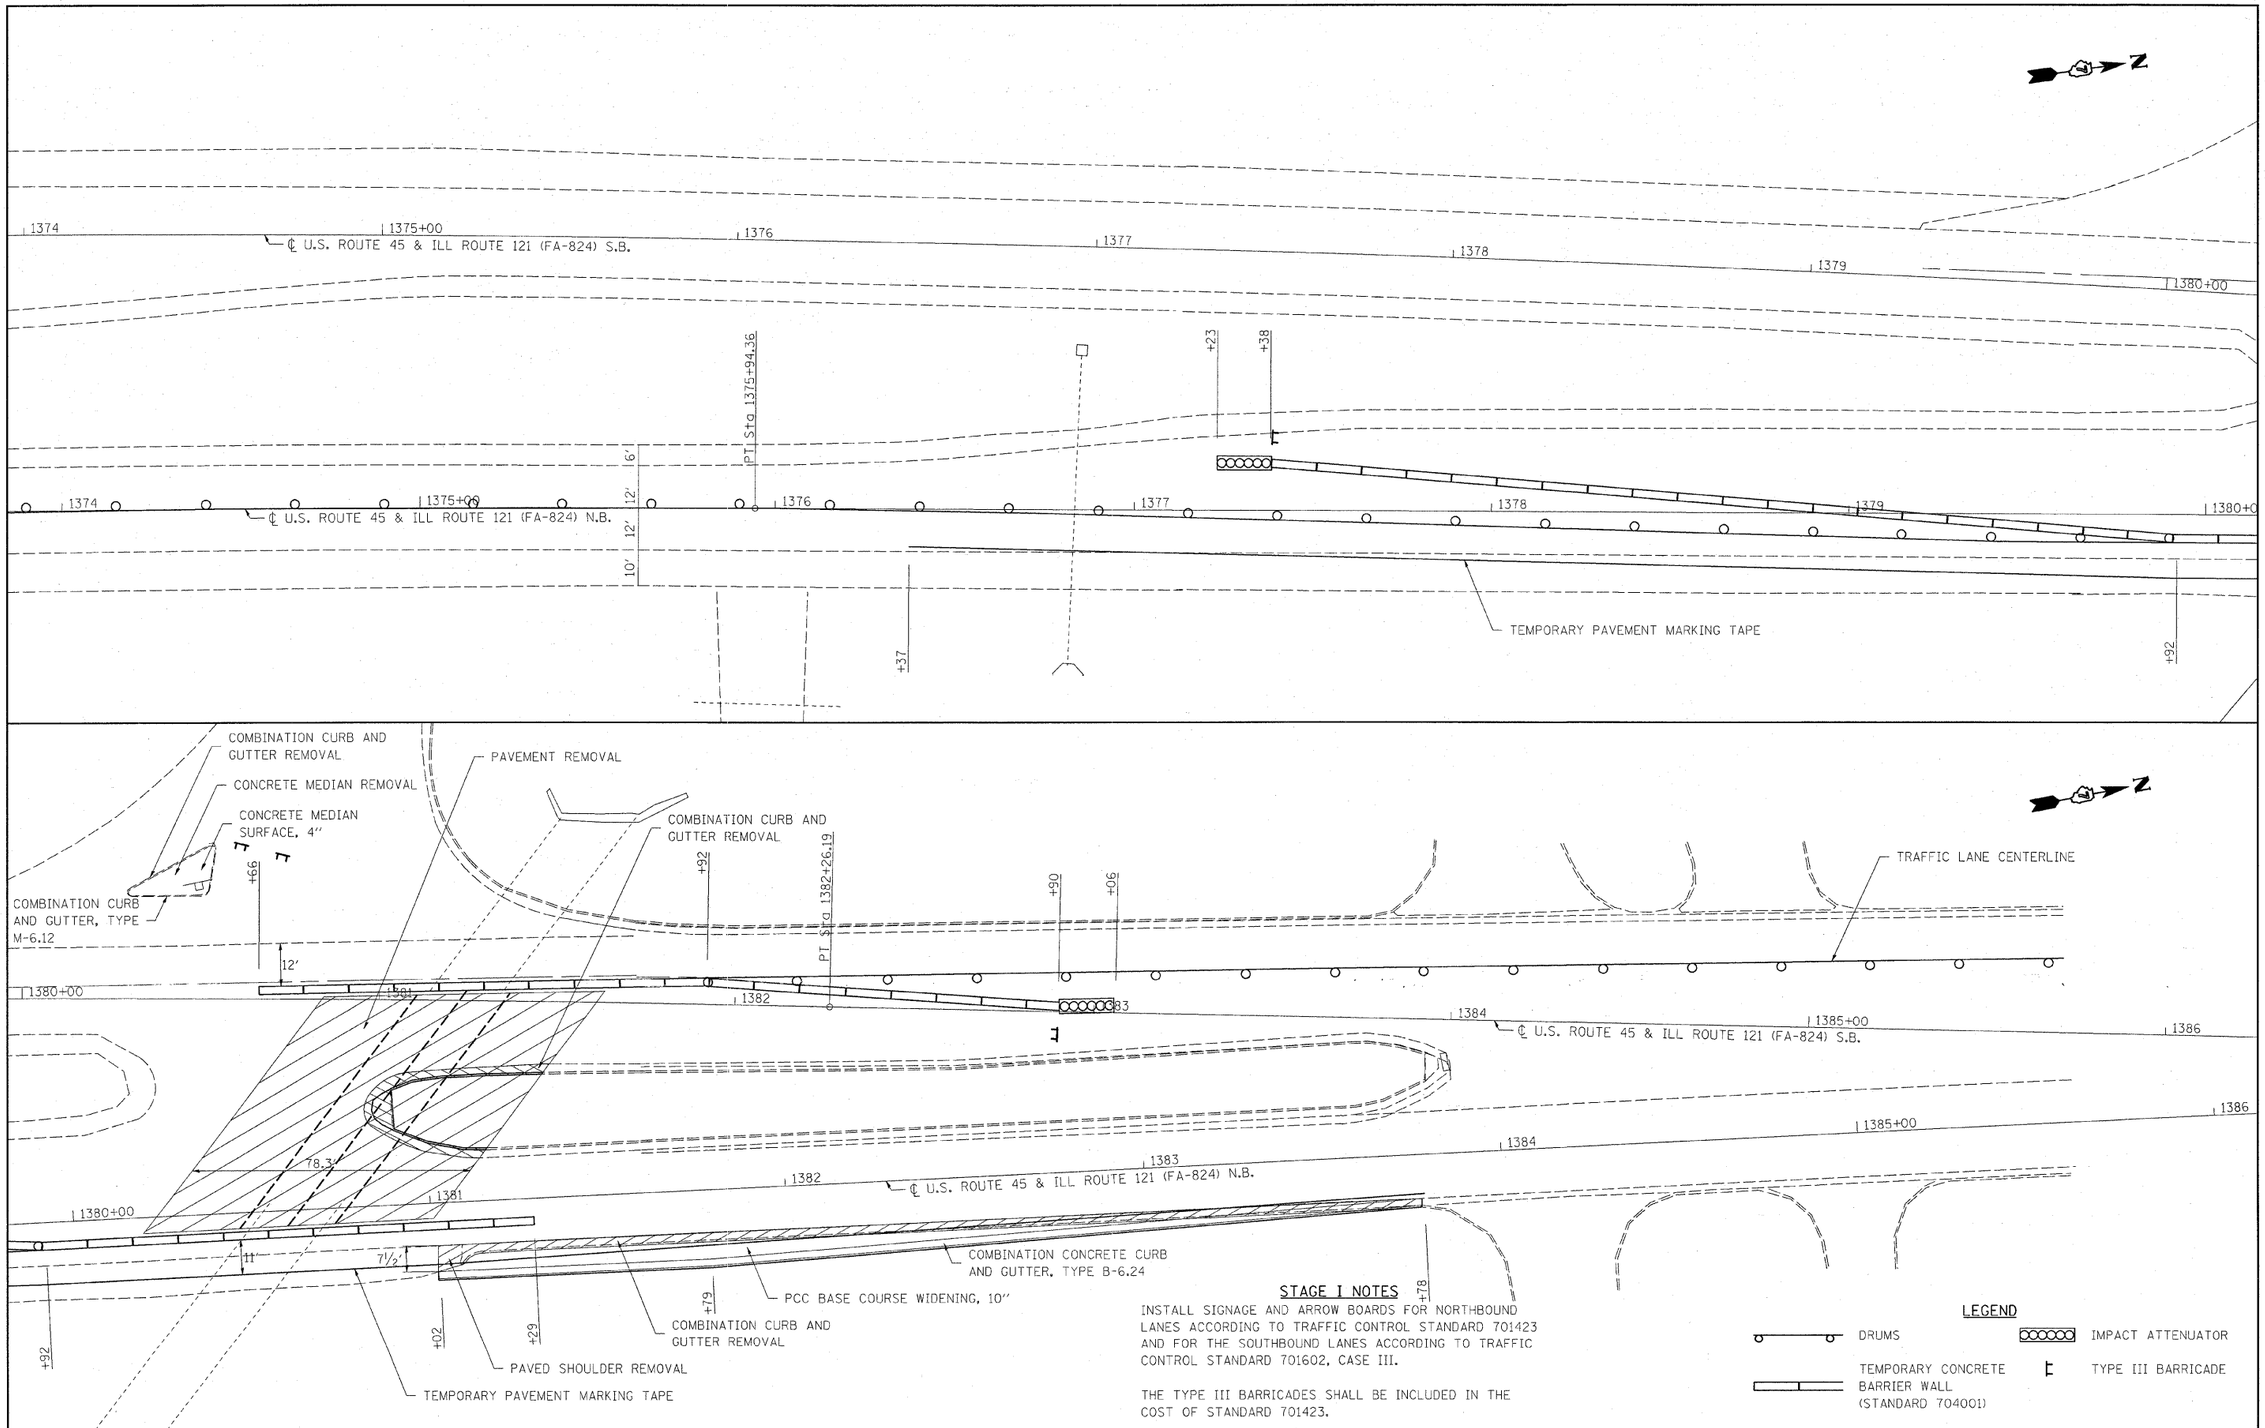

STAGE I NOTES

INSTALL SIGNAGE AND ARROW BOARDS FOR NORTHBOUND LANES ACCORDING TO TRAFFIC CONTROL STANDARD 701423 AND FOR THE SOUTHBOUND LANES ACCORDING TO TRAFFIC CONTROL STANDARD 701602, CASE III.

THE TYPE III BARRICADES SHALL BE INCLUDED IN THE COST OF STANDARD 701423.

LEGEND

- DRUMS
- IMPACT ATTENUATOR
- TEMPORARY CONCRETE BARRIER WALL (STANDARD 704001)
- TYPE III BARRICADE

FILE NAME = c:\pw_work\PWIDOT\STEFFENMK\dms50699\sstage1_74157.dgn	USER NAME = steffenmk	DESIGNED -	REVISED -
		DRAWN -	REVISED -
	PLOT SCALE = 20.0000 ' / IN.	CHECKED -	REVISED -
	PLOT DATE = 2/9/2009	DATE -	REVISED -

STATE OF ILLINOIS
DEPARTMENT OF TRANSPORTATION

STAGE I CONSTRUCTION – SN 015-2023
BOX CULVERT REMOVAL AND REPLACEMENT

SCALE: 20 | SHEET NO. 2 OF 4 SHEETS | STA. 1374+00 | TO STA. 1386+00

F.A.P RTE.	SECTION	COUNTY	TOTAL SHEETS	SHEET NO.
824	(16-2,19X-2)RS-1,19B,19BR	Coles	49	26
		CONTRACT NO. 74157		
FED. ROAD DIST. NO.	ILLINOIS	FED. AID PROJECT		