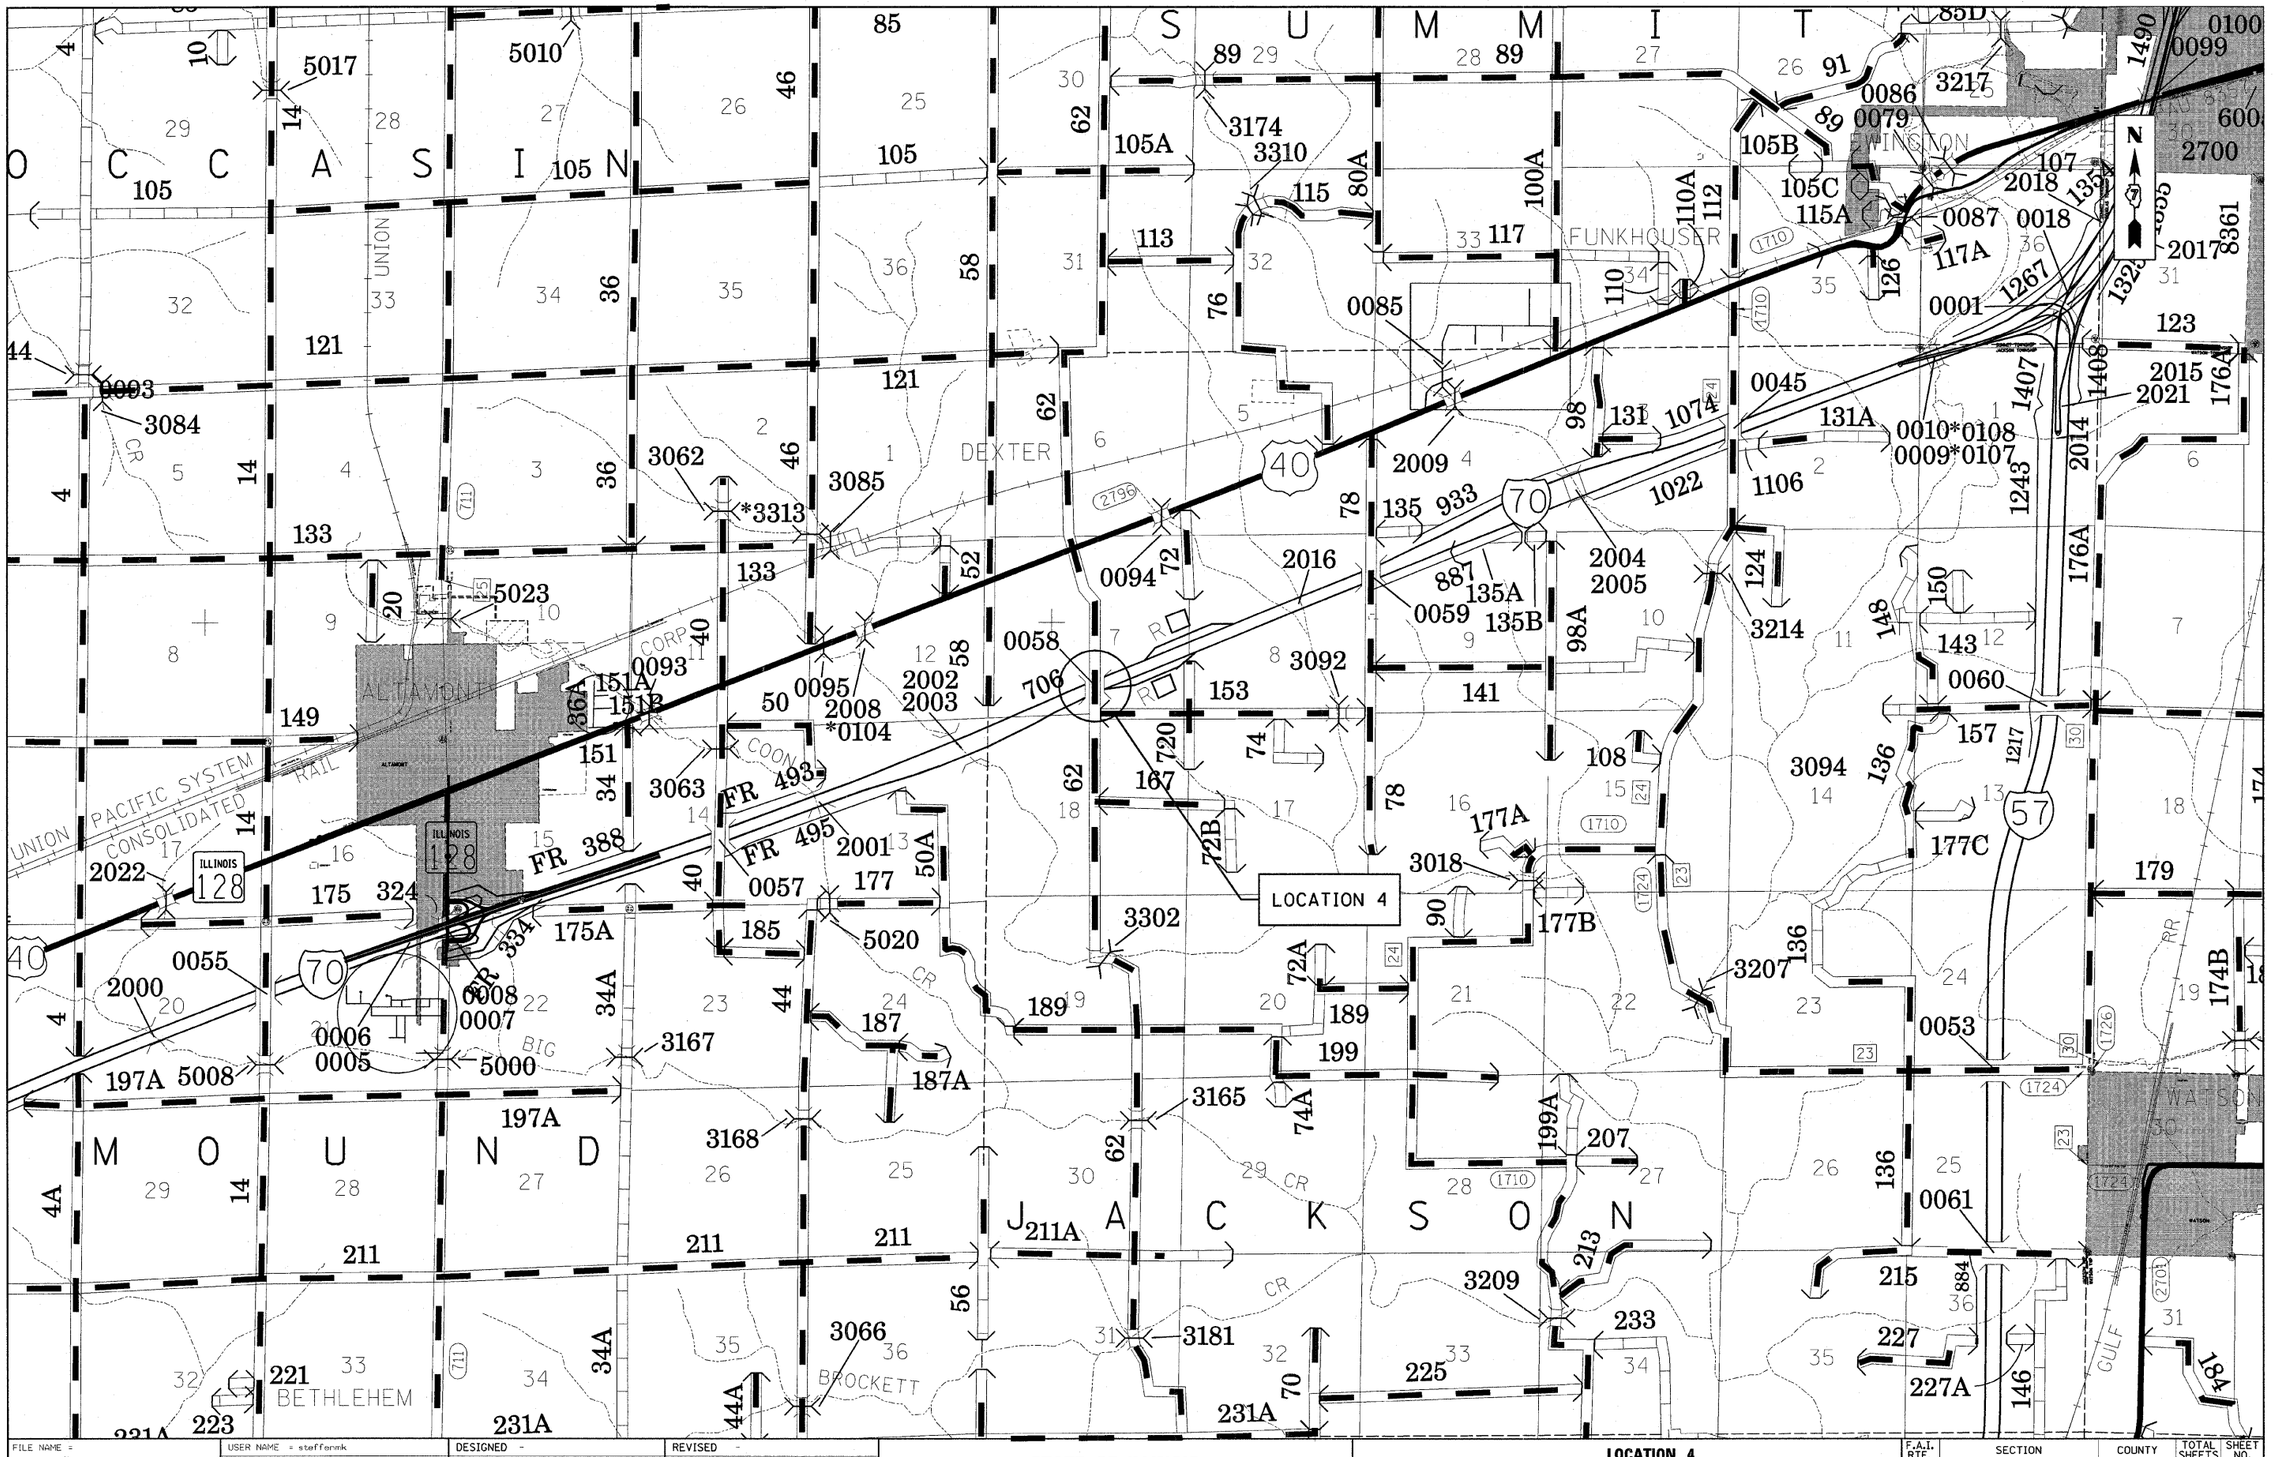

FILE NAME = c:\pw_work\PWIDOT\STEFFENMK\d0s54658\D774314-sht-locmap.dgn	USER NAME = steffenmk	DESIGNED -	REVISED -	STATE OF ILLINOIS DEPARTMENT OF TRANSPORTATION	LOCATION 4 S.N. 025-0058
	PLOT SCALE = 20.0000 ' / IN.	DRAWN -	REVISED -		SCALE:
	PLOT DATE = 1/29/2009	CHECKED -	REVISED -		SHEET NO. 1 OF 8 SHEETS STA. TO STA.
		DATE -	REVISED -		

F.A.I. RTE.	SECTION	COUNTY	TOTAL SHEETS	SHEET NO.
70	D-7 Safety 2009-2	Effingham	35	32
		CONTRACT NO. 74314		
FED. ROAD DIST. NO.	ILLINOIS	FED. AID PROJECT		