FINAL SURVEY	SURVEYED				DATE
NOTE BOOK	PLOTTED				
	TEMPLATE				
	AREAS				
NO.	AREAS CHECKED				

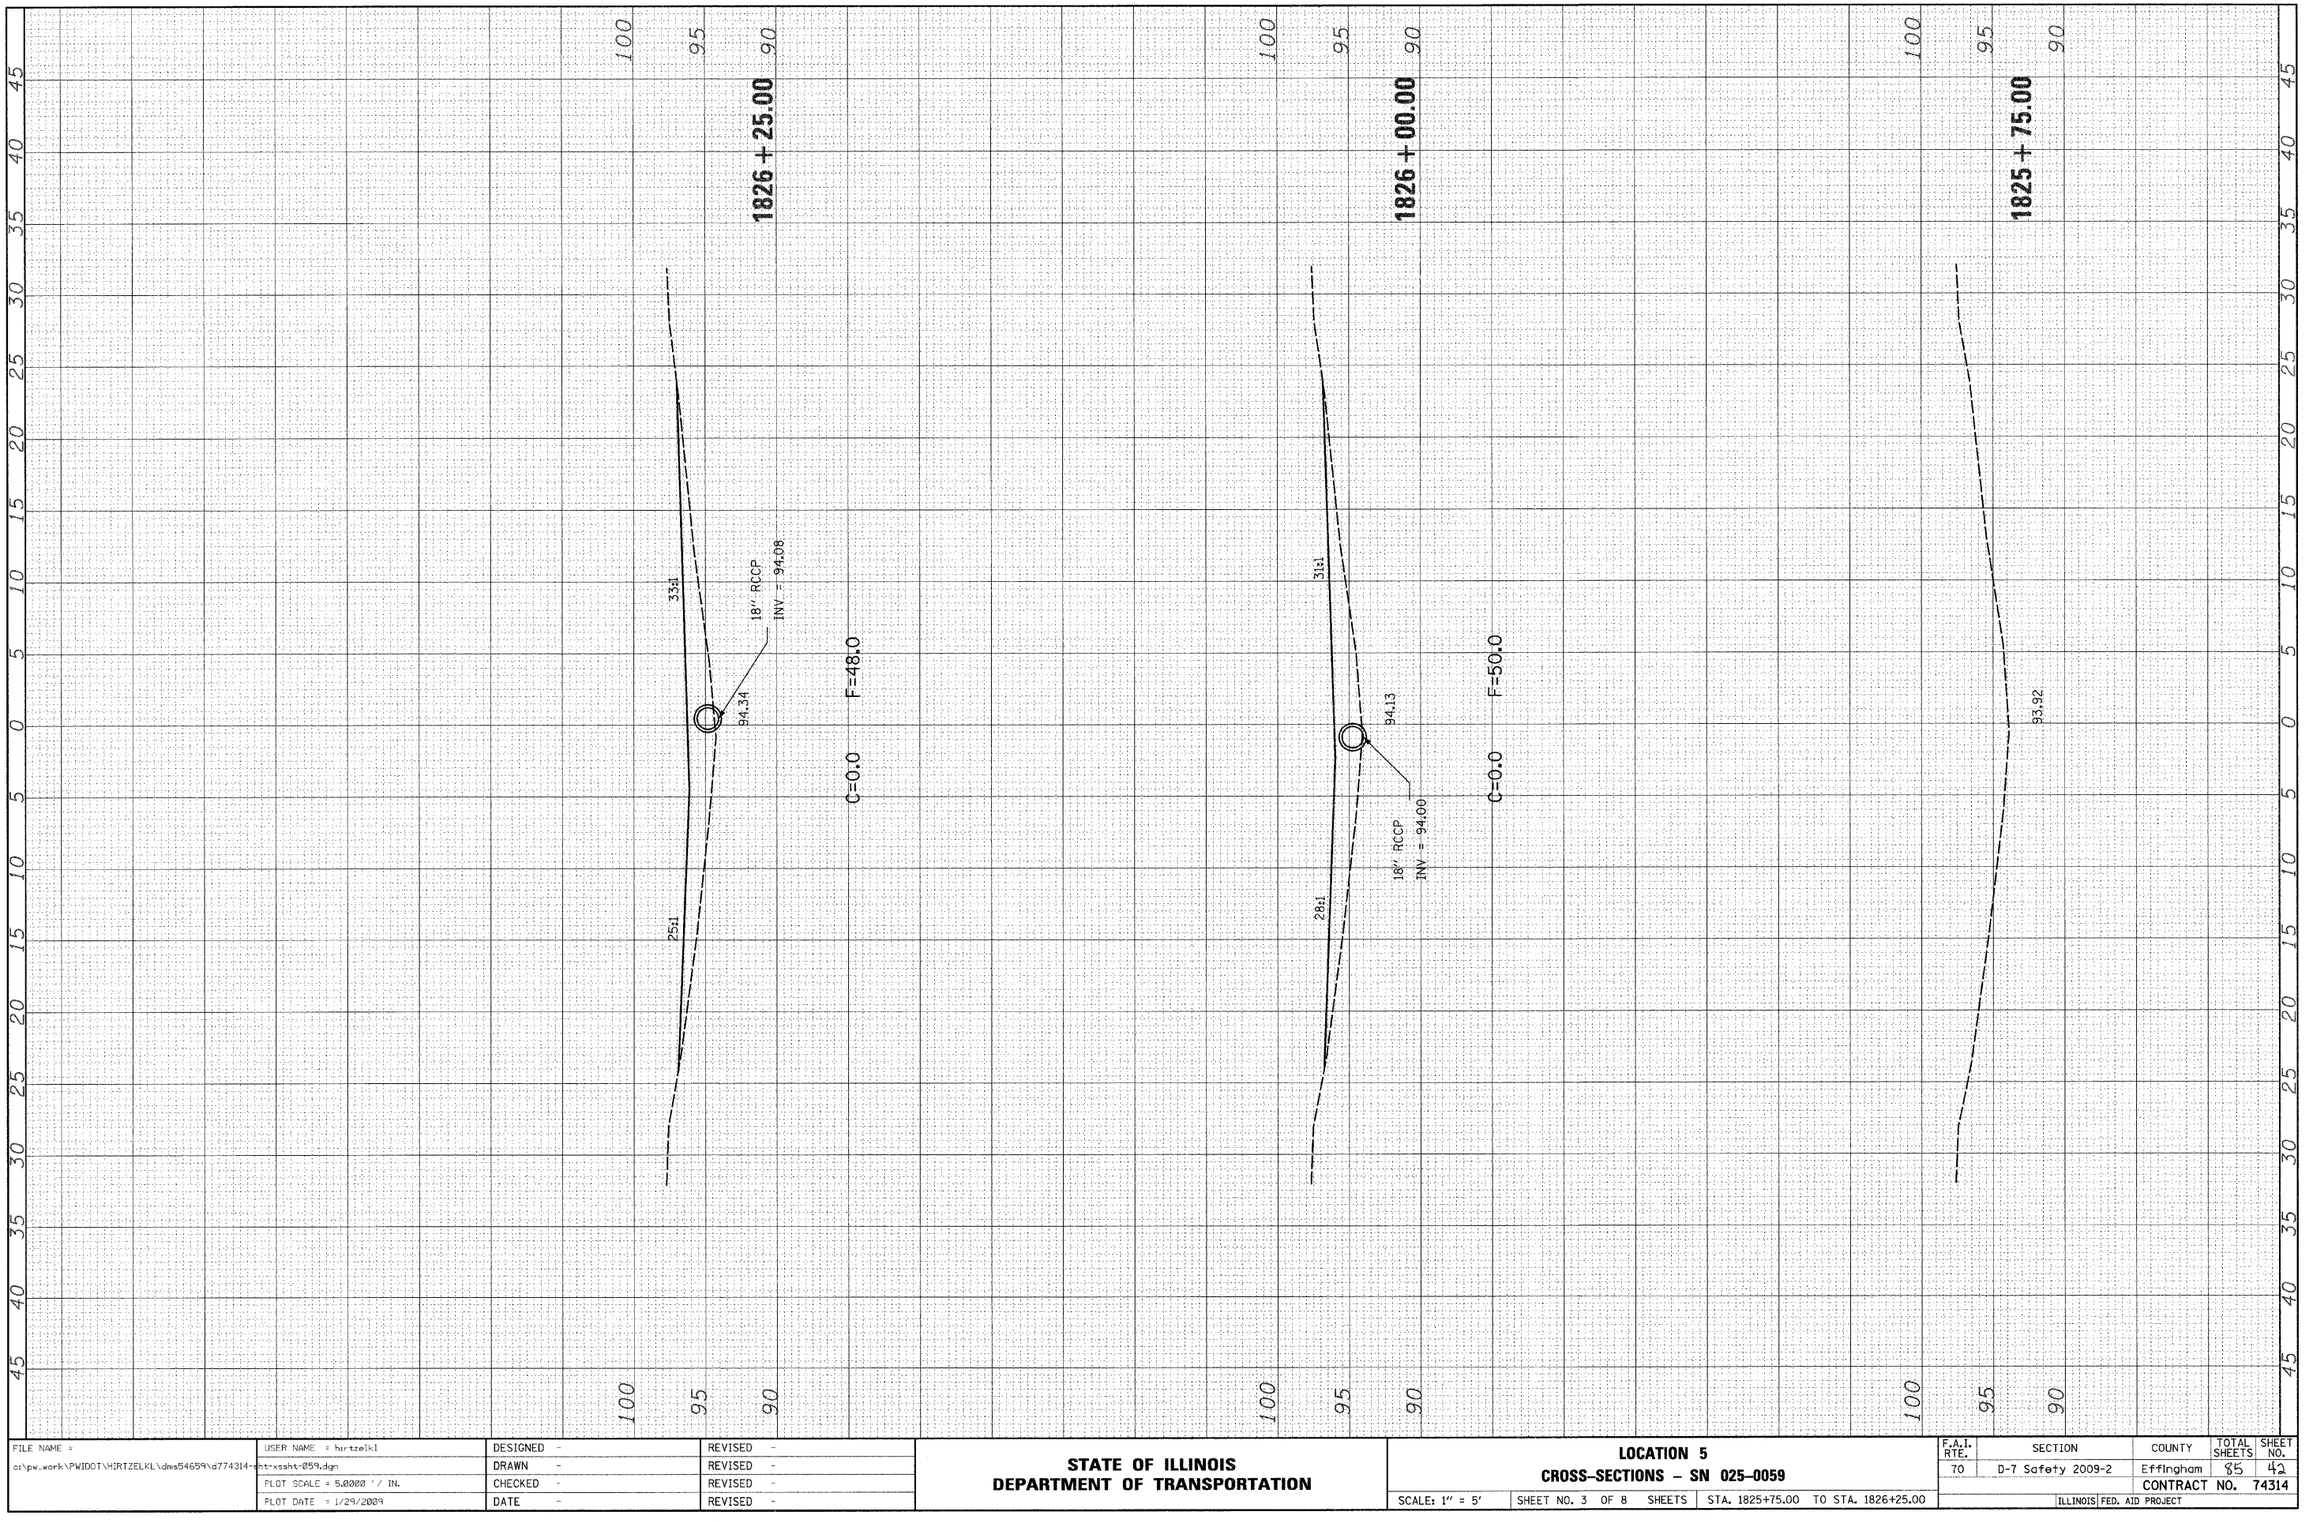

FINAL SURVEY	SURVEYED				DATE
NOTE BOOK	PLOTTED				
	TEMPLATE				
	AREAS				
NO.	AREAS CHECKED				

ORIGINAL SURVEY	SURVEYED				BY	DATE
NOTE BOOK	PLOTTED					
	TEMPLATE					
	AREAS					
NO.	AREAS CHECKED					

FILE NAME = c:\pw_work\PWIDOT\HIRTZELKL\dms54659\d774314-sht-xssht-059.dgn	USER NAME = hirtzelkl	DESIGNED -	REVISED -
		DRAWN -	REVISED -
	PLOT SCALE = 5.0000 ' / IN.	CHECKED -	REVISED -
	PLOT DATE = 1/29/2009	DATE -	REVISED -

STATE OF ILLINOIS
DEPARTMENT OF TRANSPORTATION

LOCATION 5
CROSS-SECTIONS – SN 025-0059

SCALE: 1" = 5' | SHEET NO. 3 OF 8 SHEETS | STA. 1825+75.00 TO STA. 1826+25.00

F.A.I. RTE.	SECTION	COUNTY	TOTAL SHEETS	SHEET NO.
70	D-7 Safety 2009-2	Effingham	85	42
		CONTRACT NO. 74314		
		ILLINOIS FED. AID PROJECT		