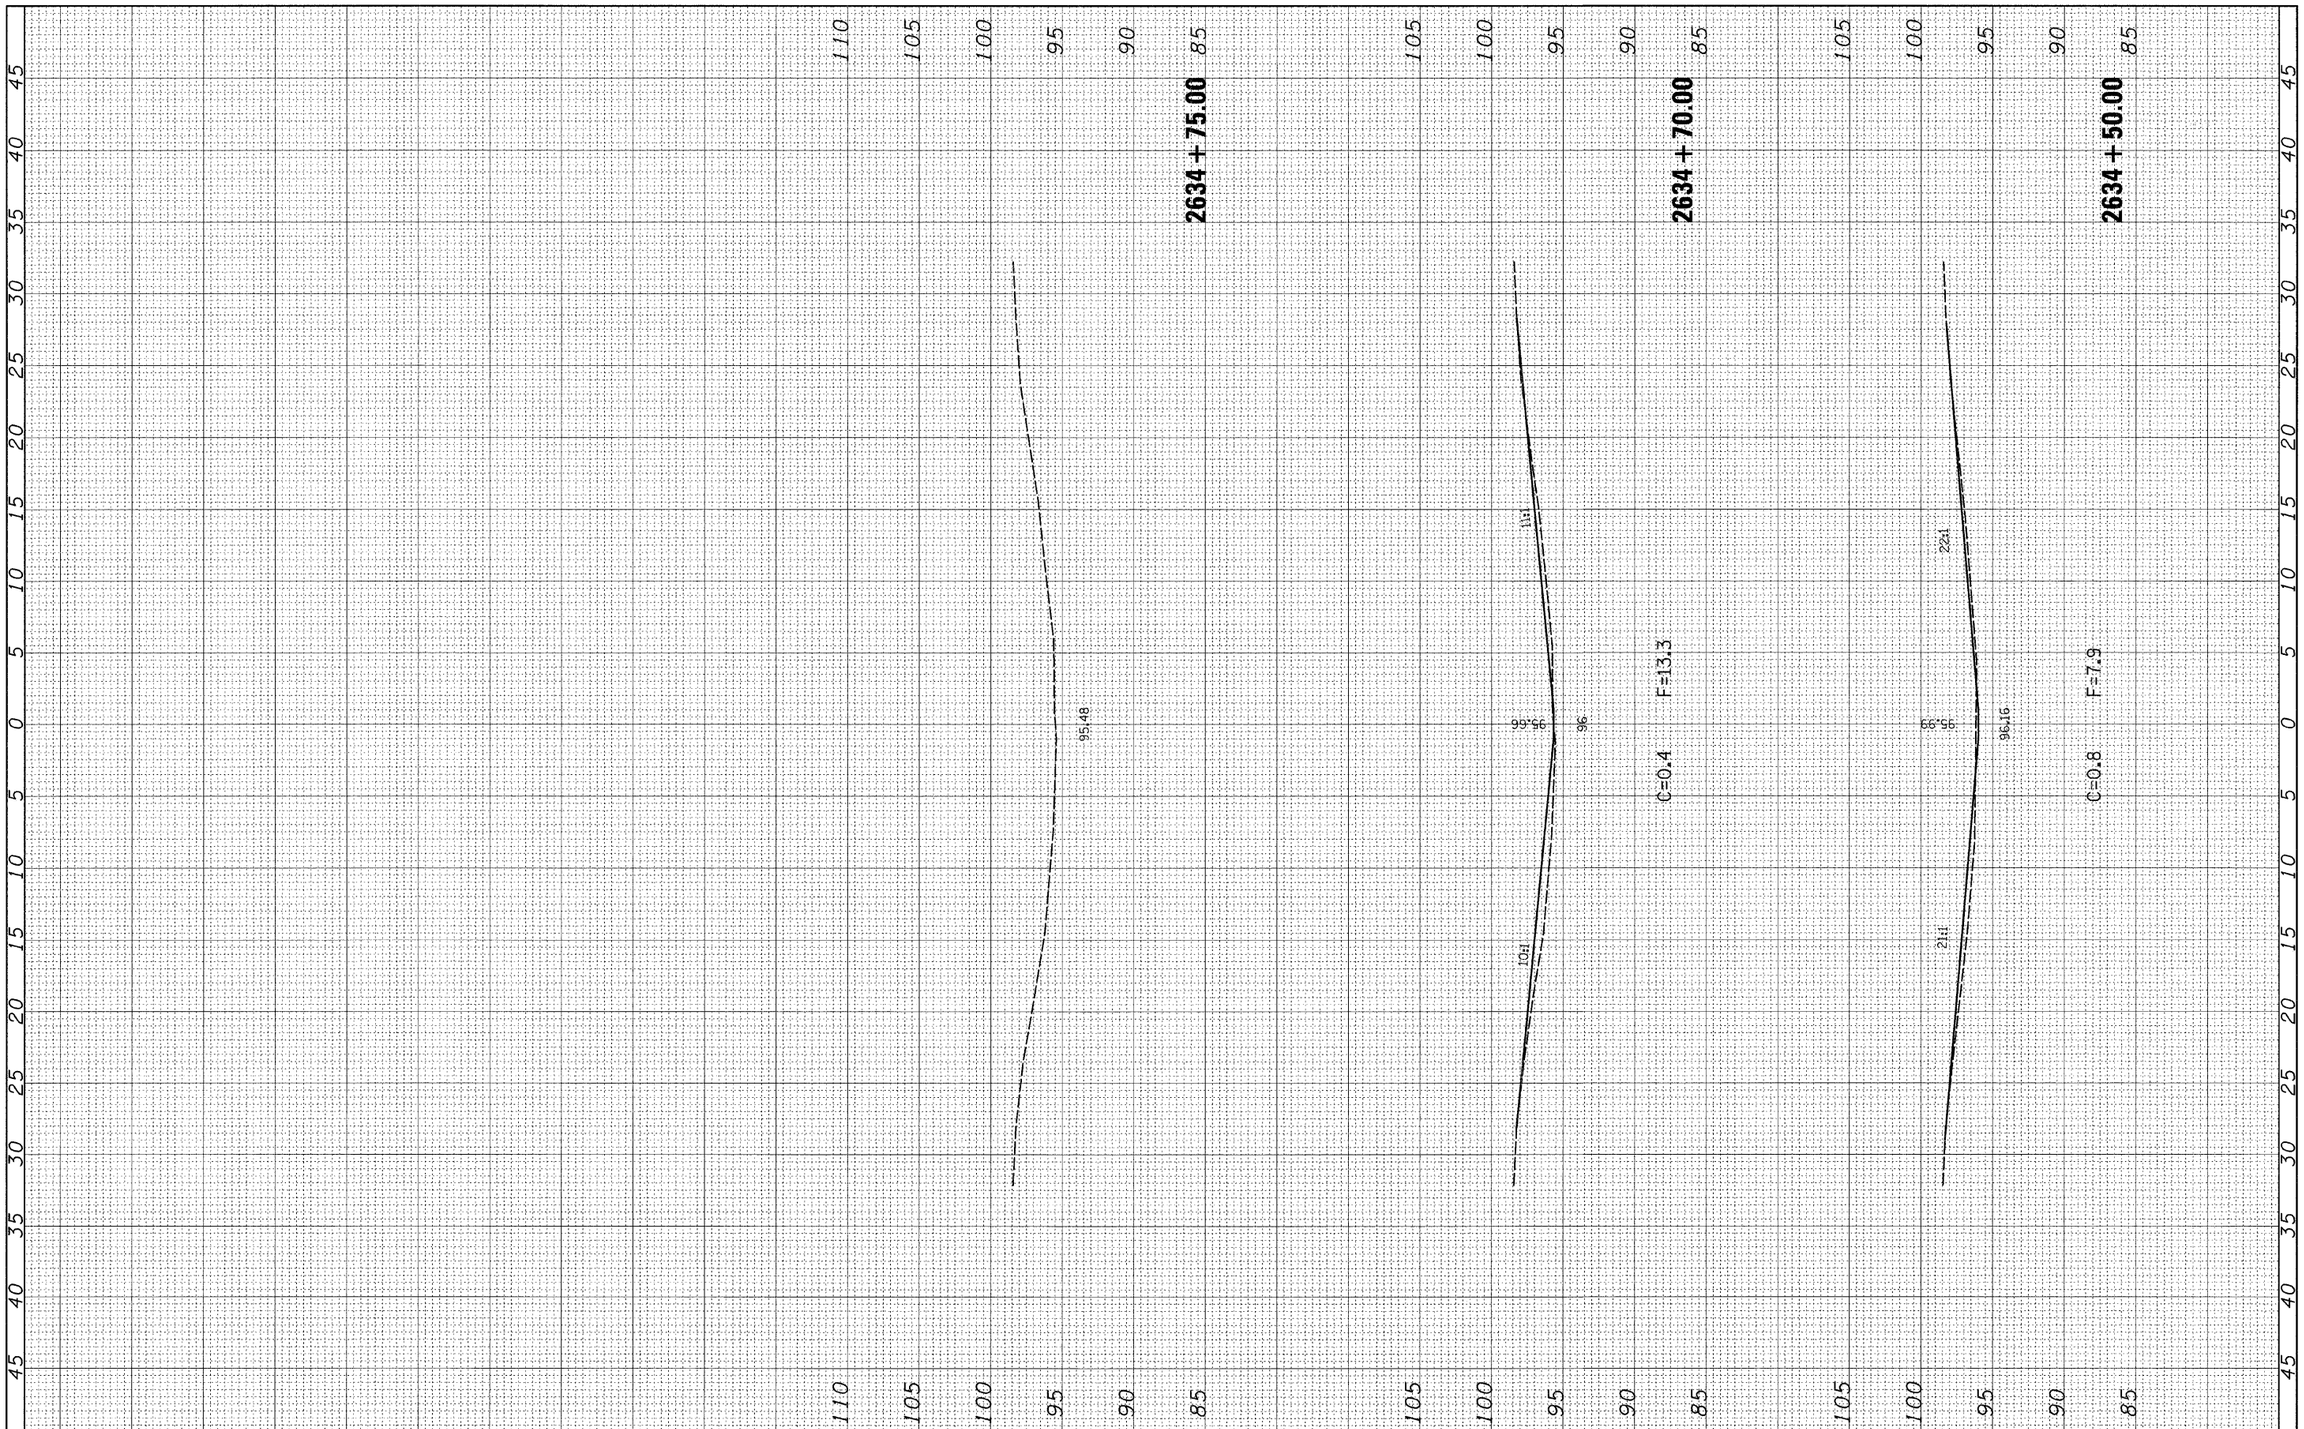

FINAL SURVEY		BY	DATE
NOTE BOOK NO.	SURVEYED		
	PLOTTED		
	TEMPLATE		
	AREAS		
	AREAS CHECKED		

ORIGINAL SURVEY		BY	DATE
NOTE BOOK NO.	SURVEYED		
	PLOTTED		
	TEMPLATE		
	AREAS		
	AREAS CHECKED		

FILE NAME = c:\pw_work\PWIDOT\HEMMENJE\dms54659\d774314-sht-xsht-052.dgn	USER NAME = hemmenje	DESIGNED -	REVISED -
		DRAWN -	REVISED -
	PLOT SCALE = 5.0000 ' / IN.	CHECKED -	REVISED -
	PLOT DATE = 1/29/2009	DATE -	REVISED -

STATE OF ILLINOIS
DEPARTMENT OF TRANSPORTATION

LOCATION 10
CROSS-SECTIONS - SN 025-0052

SCALE: 1" = 5' | SHEET NO. 7 OF 7 SHEETS | STA. 2634+50.00 TO STA. 2634+75.00

F.A.I. RTE.	SECTION	COUNTY	TOTAL SHEETS	SHEET NO.
70	D-7 Safety 2009-2	Effingham	85	85
		CONTRACT NO. 74314		
FED. ROAD DIST. NO.	ILLINOIS	FED. AID PROJECT		