STATE OF ILLINOIS
DEPARTMENT OF TRANSPORTATION

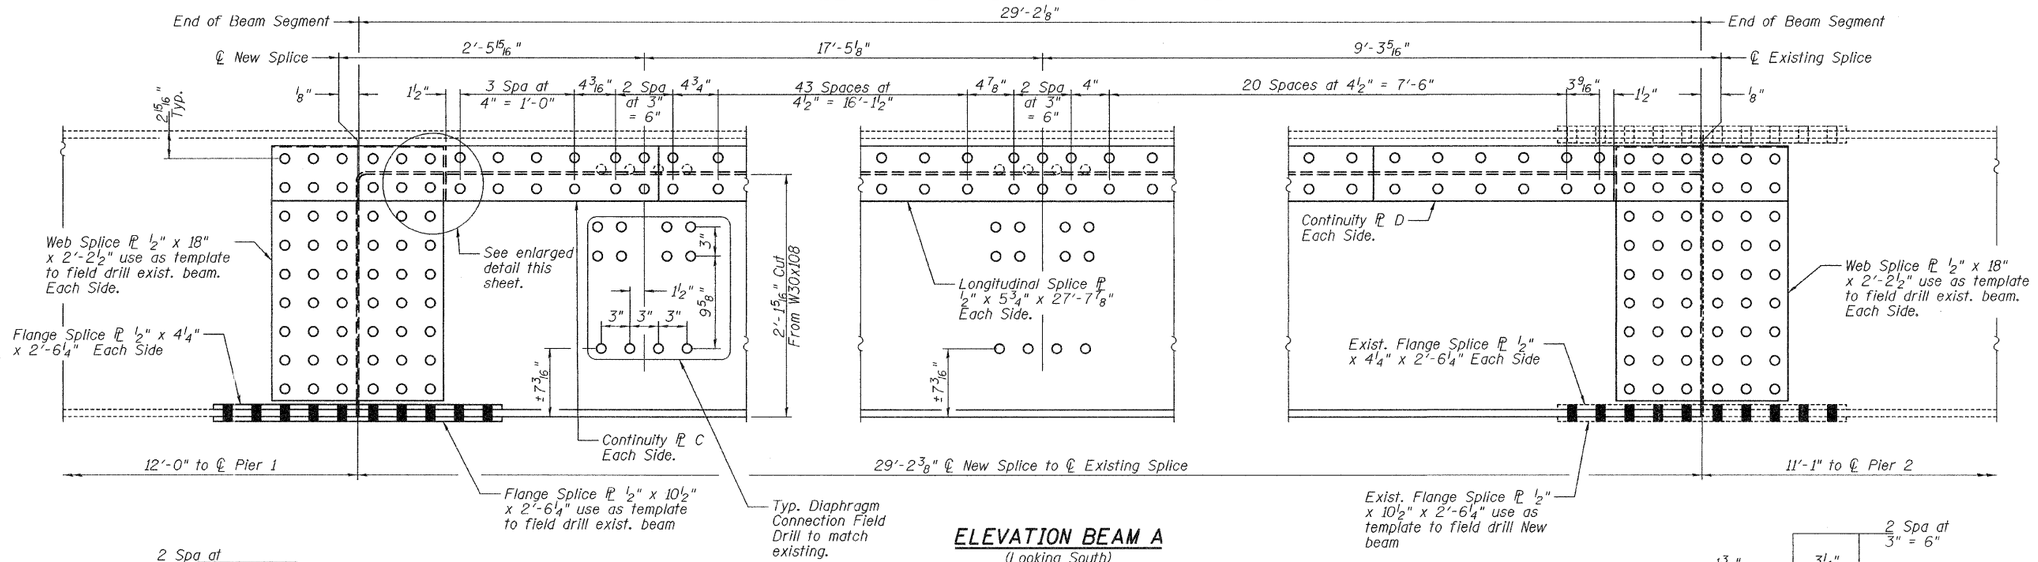

ELEVATION BEAM A
(Looking South)

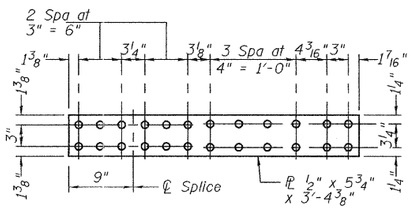

CONTINUITY PL C
(2 Required)

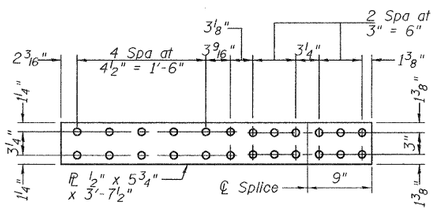

CONTINUITY PL D
(2 Required)

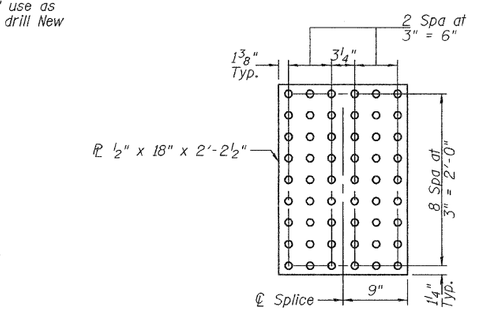

WEB SPLICE PL
(4 Required)

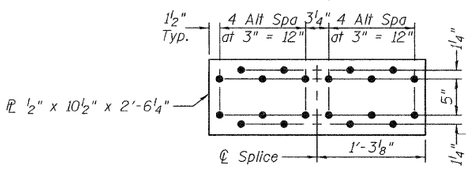

OUTSIDE FLANGE SPLICE PL
(1 Required)

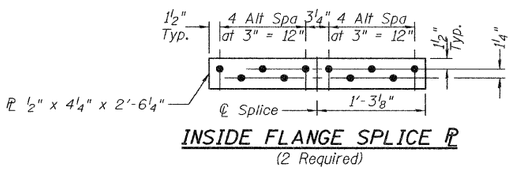

INSIDE FLANGE SPLICE PL
(2 Required)

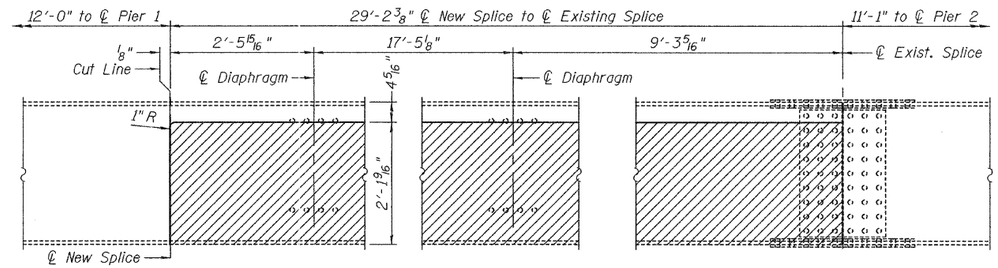

ELEVATION BEAM A REMOVAL
(Looking South)

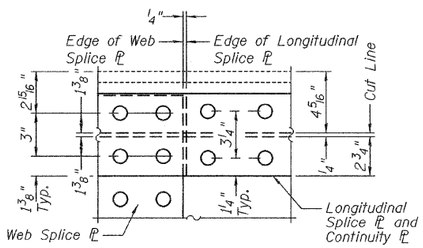

ENLARGED DETAIL
(Opp End Similar)

DESIGNED	V.H.V.
CHECKED	A.T.H.
DRAWN	Drew Christopher
CHECKED	V.H.V. A.T.H.

April 10, 2009
EXAMINED — ENGINEER OF STRUCTURAL SERVICES
PASSED — ENGINEER OF BRIDGES AND STRUCTURES

BEAM A DETAILS
SN 060-0139

SHEET NO. 5	F.A.I. RTE.	SECTION	COUNTY	TOTAL SHEETS	SHEET NO.
5 SHEETS	70	60-10HB-4R	Madison	420	207E
			CONTRACT NO. 76709		
	FED. ROAD DIST. NO.	ILLINOIS	FED. AID PROJECT		

1 Added Sheet 04/10/09 V.H.V. M.A.C.

SLT-98-001-09

060-0139 R.dgn 4/10/2009 9:05:15 AM