STA 775+31.50 - 775+81.50
STA 775+56.50

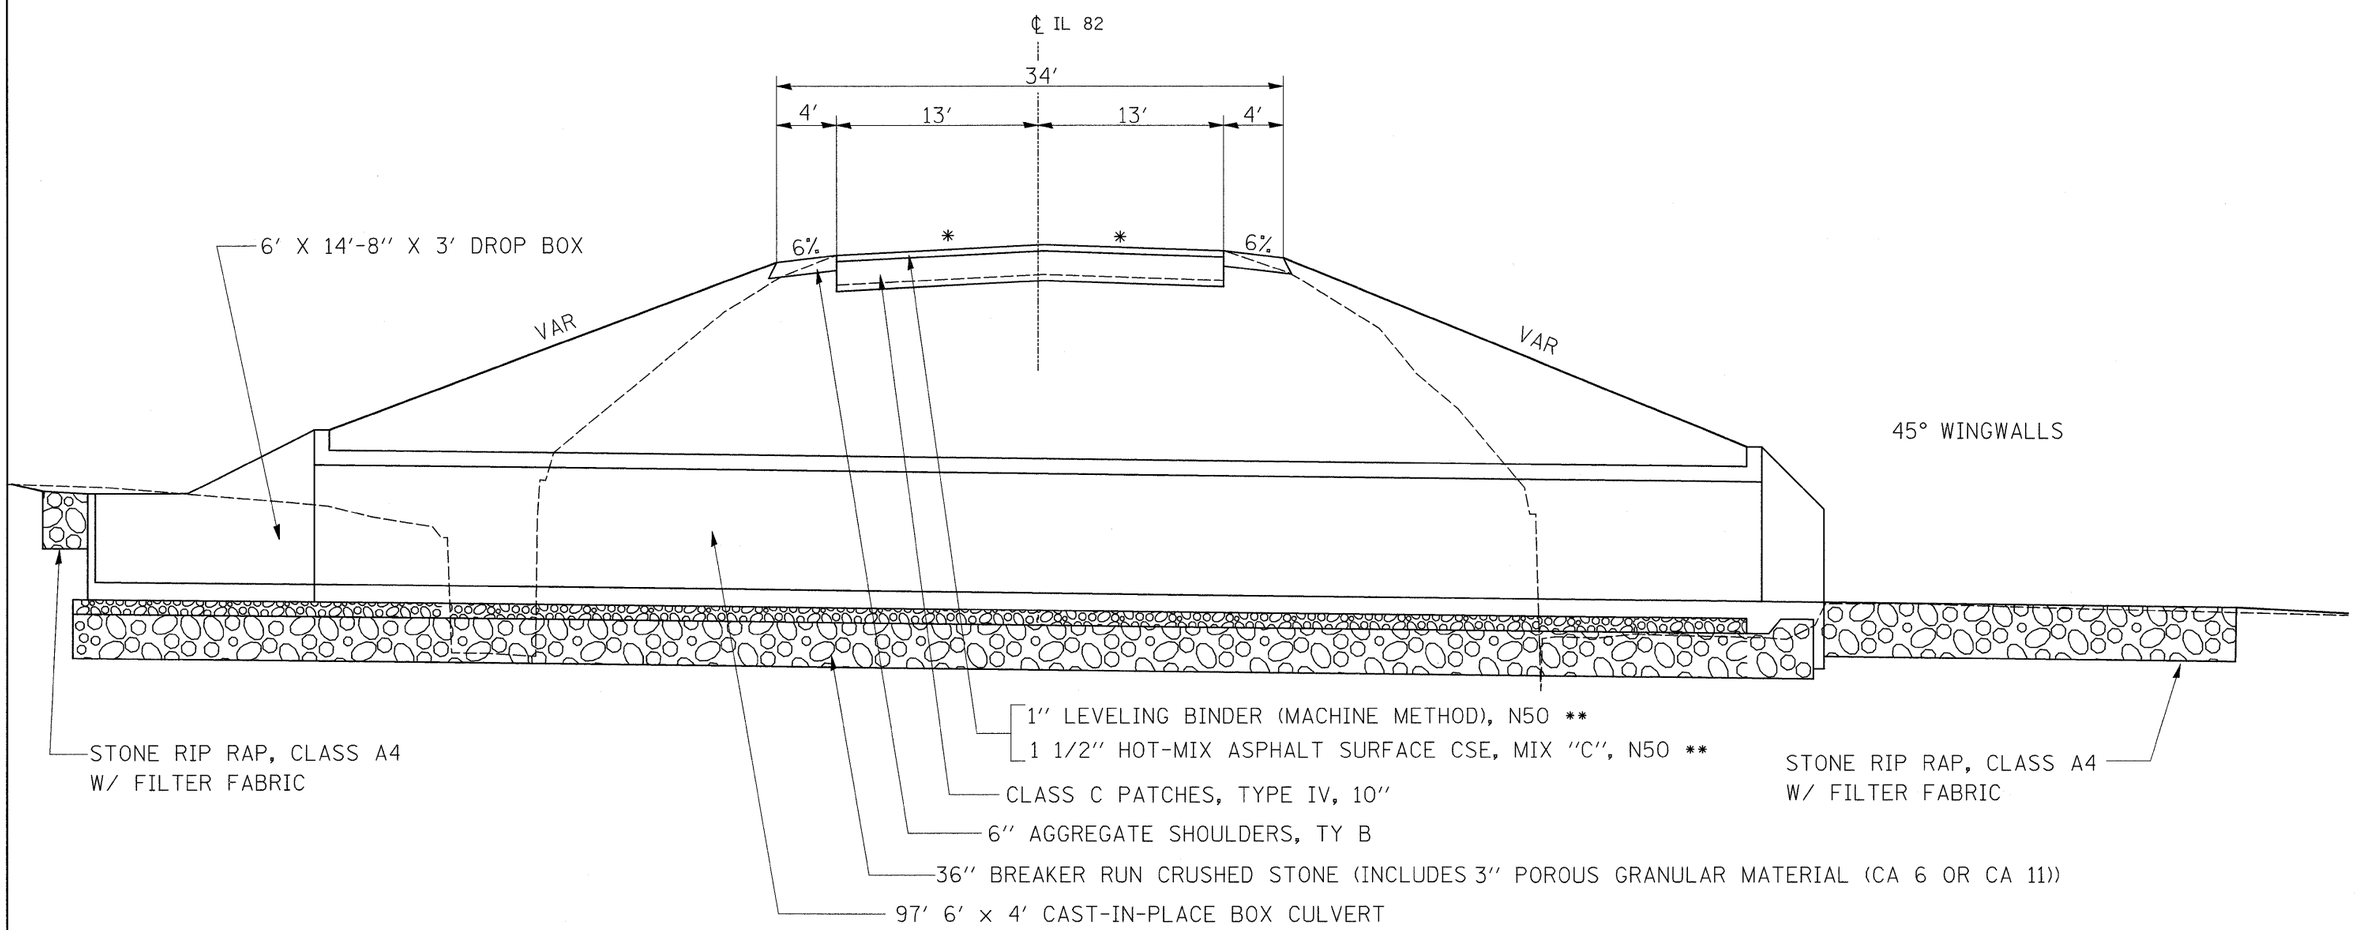

* MATCH EXISTING CROSS-SLOPE

** 112 LBS/SQ YD/IN

FILE NAME = c:\projects\p210006\d10006typ.dgn	USER NAME = grantpm	DESIGNED -	REVISED -	STATE OF ILLINOIS DEPARTMENT OF TRANSPORTATION	TYPICAL SECTION			F.A.P RTE.	SECTION	COUNTY	TOTAL SHEETS / SHEET NO.
		DRAWN -	REVISED -					638	136T	HENRY	34 / 7
	PLOT SCALE = 5.0000 ' / IN.	CHECKED -	REVISED -							CONTRACT NO. 64C57	
	PLOT DATE = Tue Jan 29 11:47:47 2008	DATE -	REVISED -		SCALE:	SHEET NO. OF SHEETS	STA. TO STA.	FED. ROAD DIST. NO.	ILLINOIS	FED. AID PROJECT	