FINAL SURVEY	
NOTE BOOK	
NO.	

SURVEYED	
PLOTTED	
TEMPLATE	
AREAS	
AREAS CHECKED	

BY	DATE

ORIGINAL SURVEY	
NOTE BOOK	
NO.	

SURVEYED	
PLOTTED	
TEMPLATE	
AREAS	
AREAS CHECKED	

BY	DATE

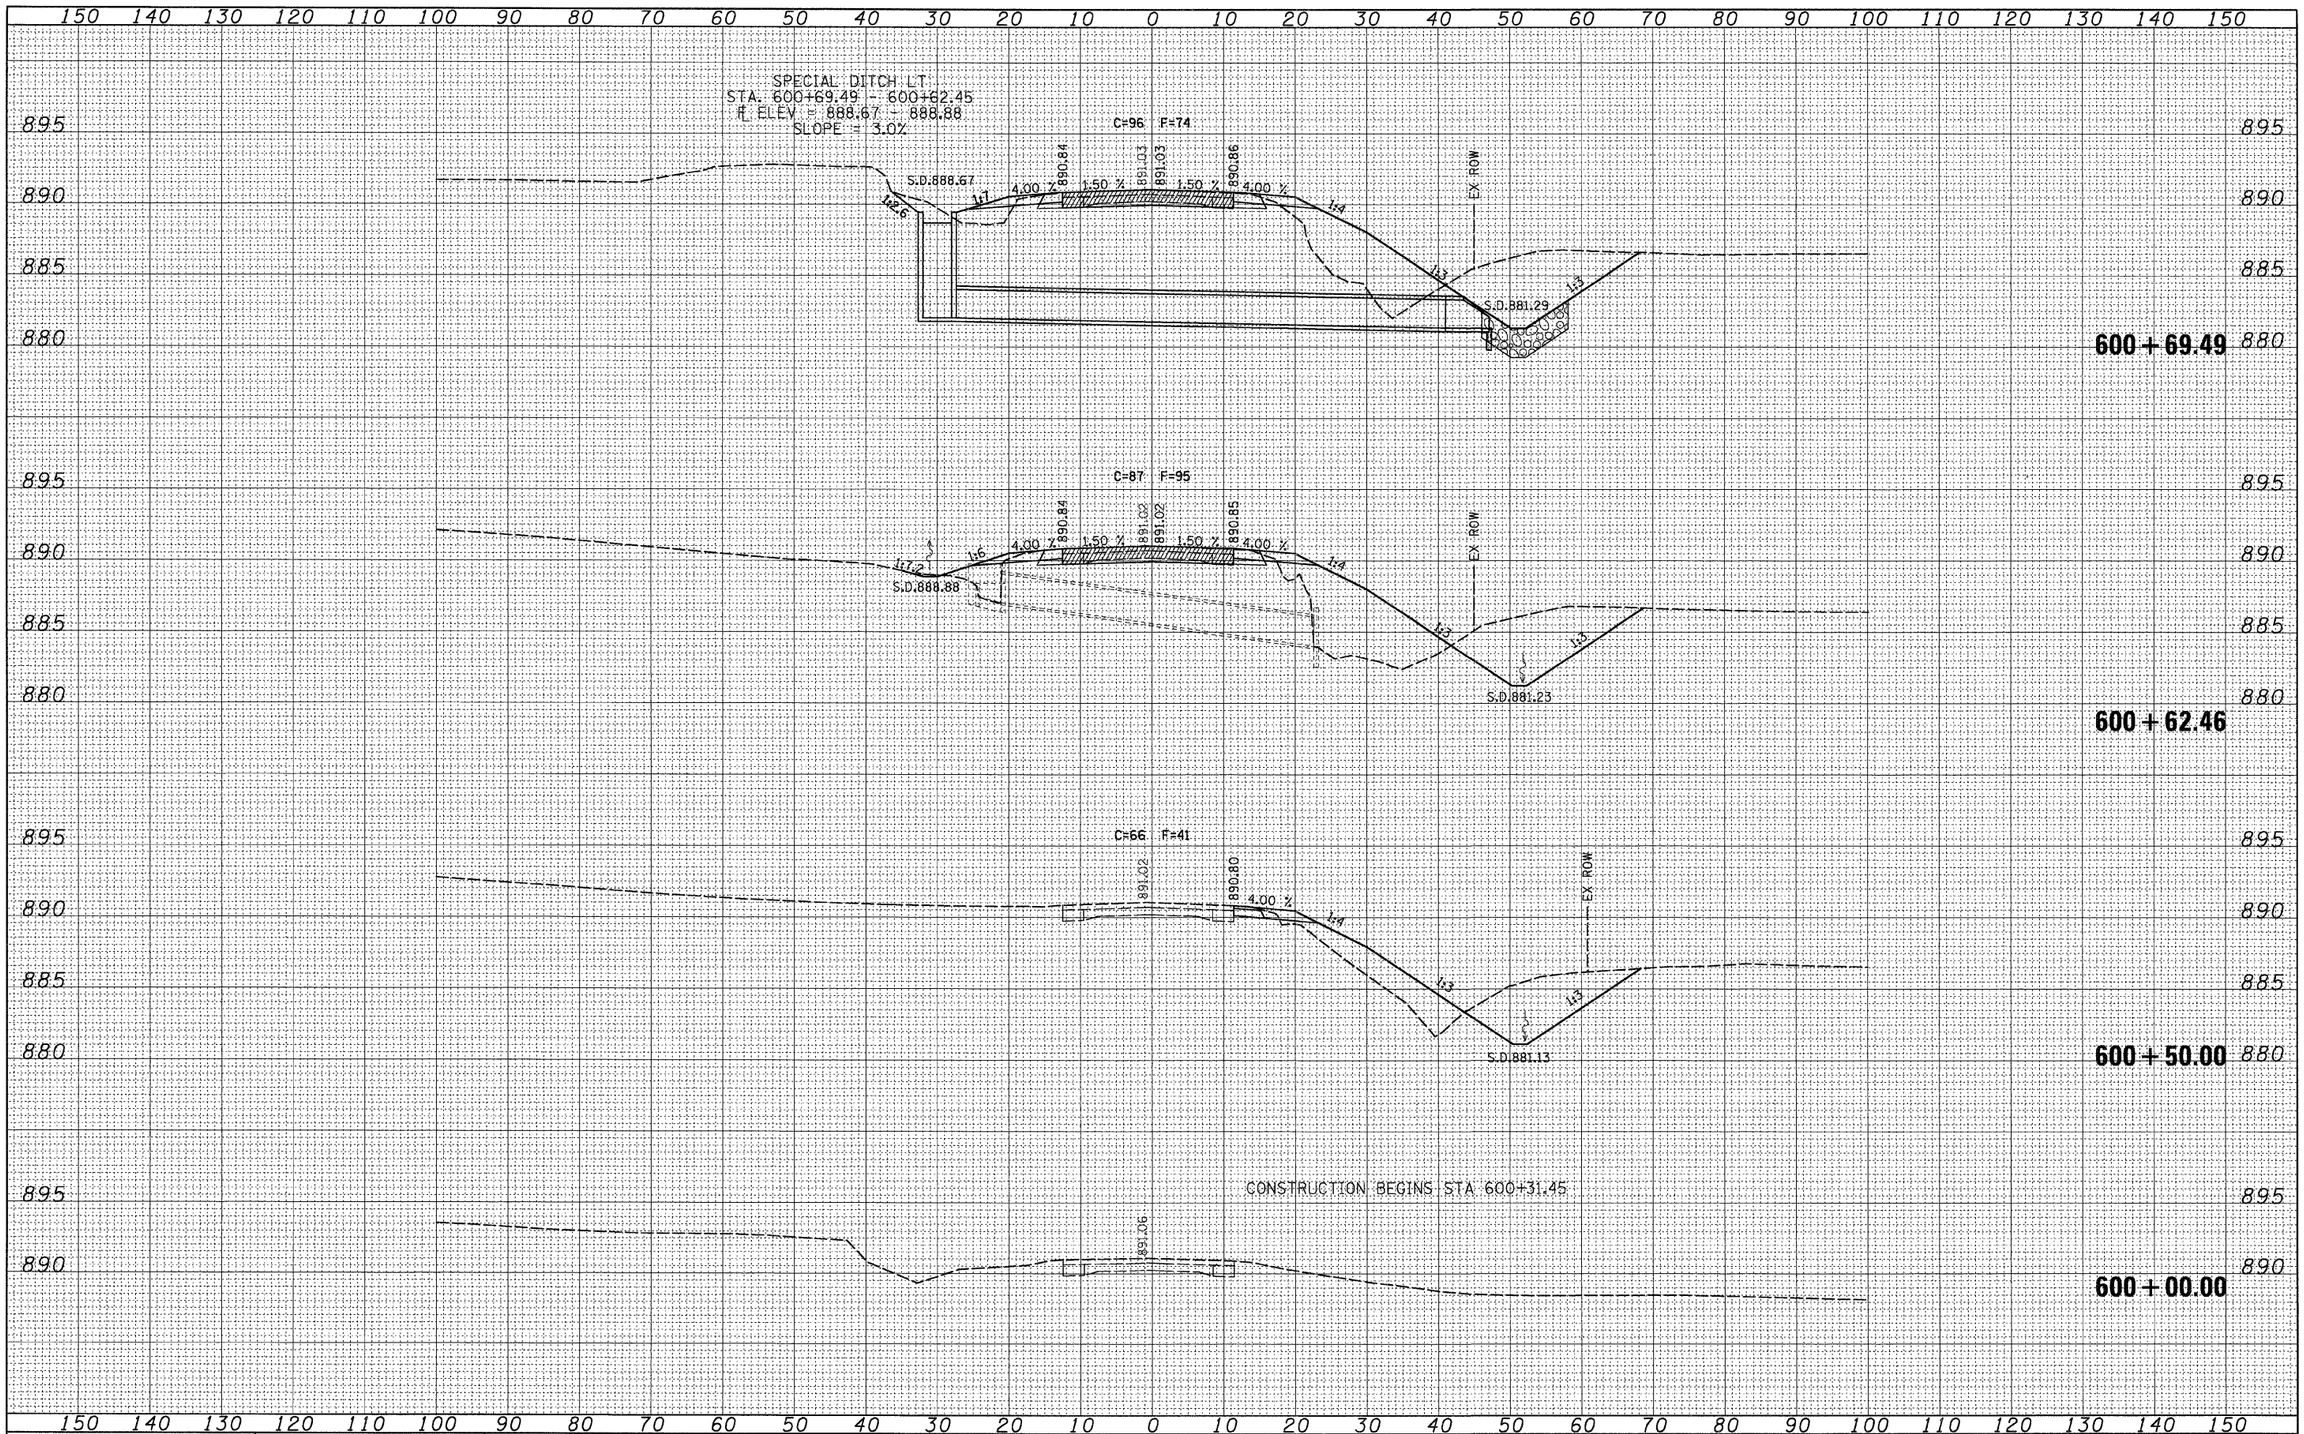

FILE NAME = k:\07\07875\v8-ns\x11306xml.dgn	USER NAME = CFC-ns	DESIGNED -	REVISED -	STATE OF ILLINOIS DEPARTMENT OF TRANSPORTATION	IL ROUTE 73 CROSS SECTIONS
		DRAWN -	REVISED -		
	PLOT SCALE = 10.0000 ' / IN.	CHECKED -	REVISED -		
	PLOT DATE = 01/21/2008	DATE -	REVISED -		SCALE: SHEET NO. 1 OF 11 SHEETS STA. 600+00.00 TO STA. 600+69.49

F.A.S RTE.	SECTION	COUNTY	TOTAL SHEETS	SHEET NO.
1087	107T-1	STEPHENSON	47	36
		CONTRACT NO. 64C64		
FED. ROAD DIST. NO.	ILLINOIS	FED. AID PROJECT		