CONTRACT NO. 64C70

F.A.P. RTE.	SECTION	COUNTY	TOTAL SHEETS	SHEET NO.
611	102T	HENRY	41	13
STA. 281+75		TO STA. 287+25		
FED. ROAD DIST. NO. _	ILLINOIS	FED. AID PROJECT		

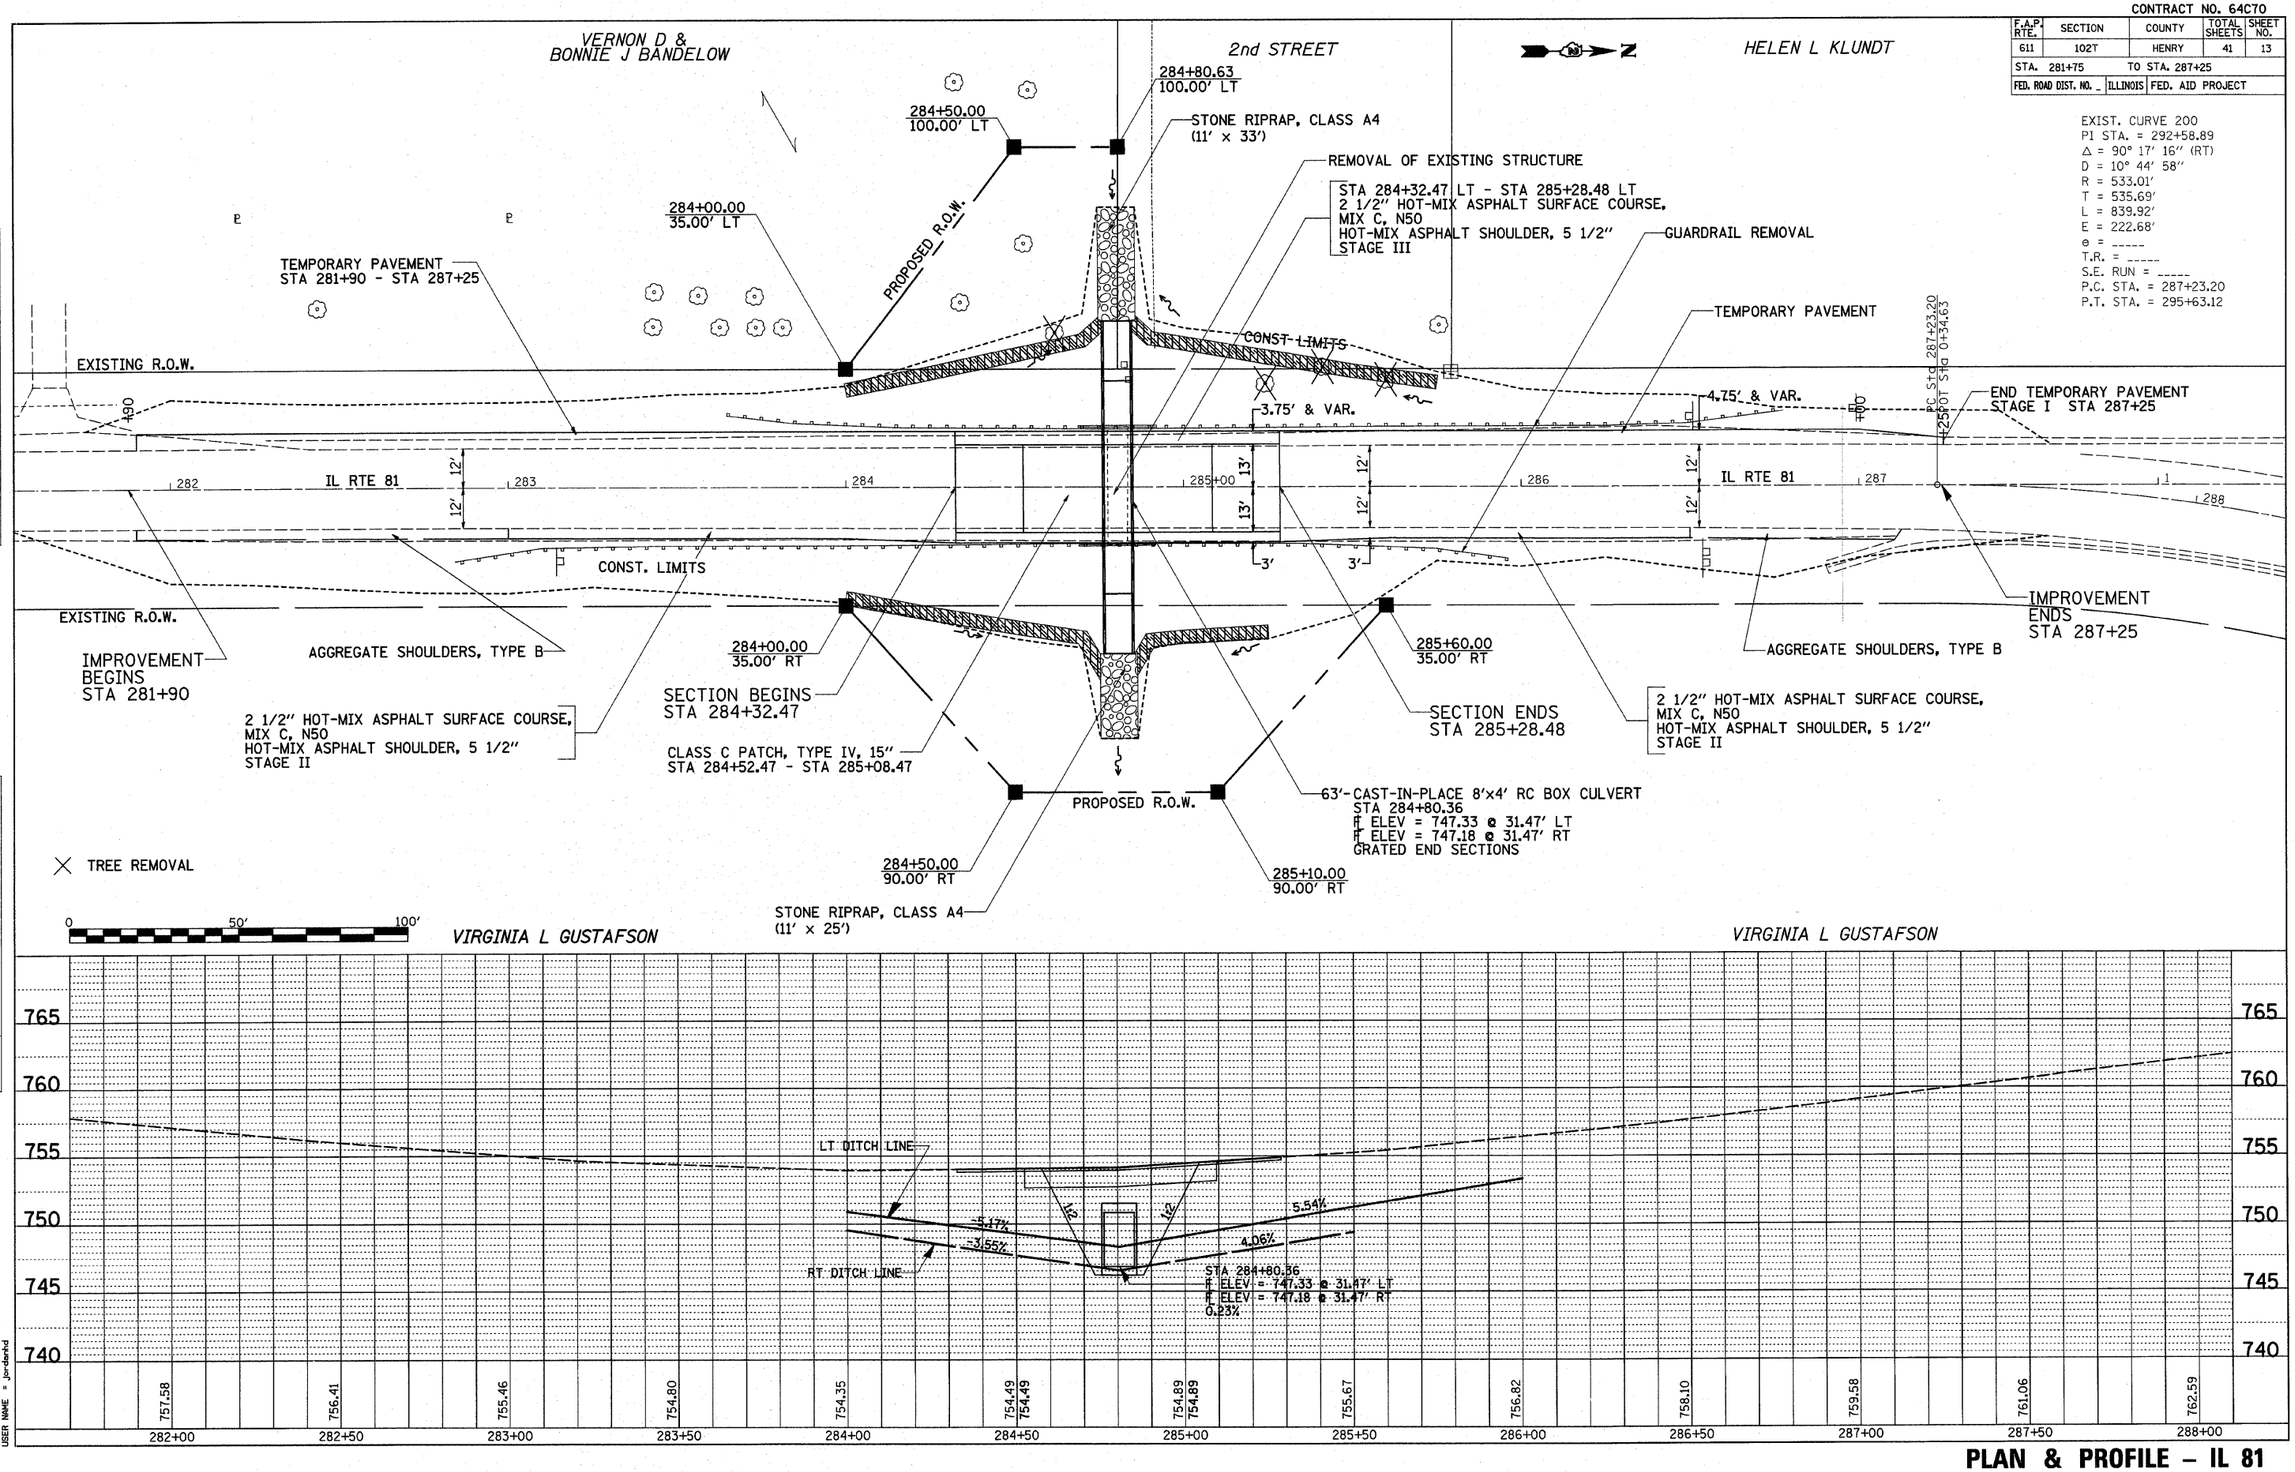

EXIST. CURVE 200
PI STA. = 292+58.89
Δ = 90° 17' 16" (RT)
D = 10° 44' 58"
R = 533.01'
T = 535.69'
L = 839.92'
E = 222.68'
θ = -----
T.R. = -----
S.E. RUN = -----
P.C. STA. = 287+23.20
P.T. STA. = 295+63.12

PLAN — NOTE BOOK NO. — SURVEYED — PLOTTED — CHECKED — DRAWN — CHECKED — PVT. OF R.A. CHECKED — PVT. FILE NAME — BY — DATE

PROFILE — NOTE BOOK NO. — SURVEYED — PLOTTED — TEMPLATE — CHECKED — BLM. NOTED — STRUCTURE NOTAT'NS CHKD — BY — DATE

PLOT DATE = Fri Feb 08 08:57:44 2008
FILE NAME = C:\Projects\p211985\il190plnl.dgn
PLOT SCALE = 211.765 ' / IN.
USER NAME = jeremard

PLAN & PROFILE – IL 81