CONTRACT NO. 68115

F.A.S. RTE.	SECTION	COUNTY	TOTAL SHEETS	SHEET NO.
2244	(107B)BR	STARK	39	32
STA. 83+00.00		TO STA. 83+50.00		
FED. ROAD DIST. NO. 4	ILLINOIS	FED. AID PROJECT		

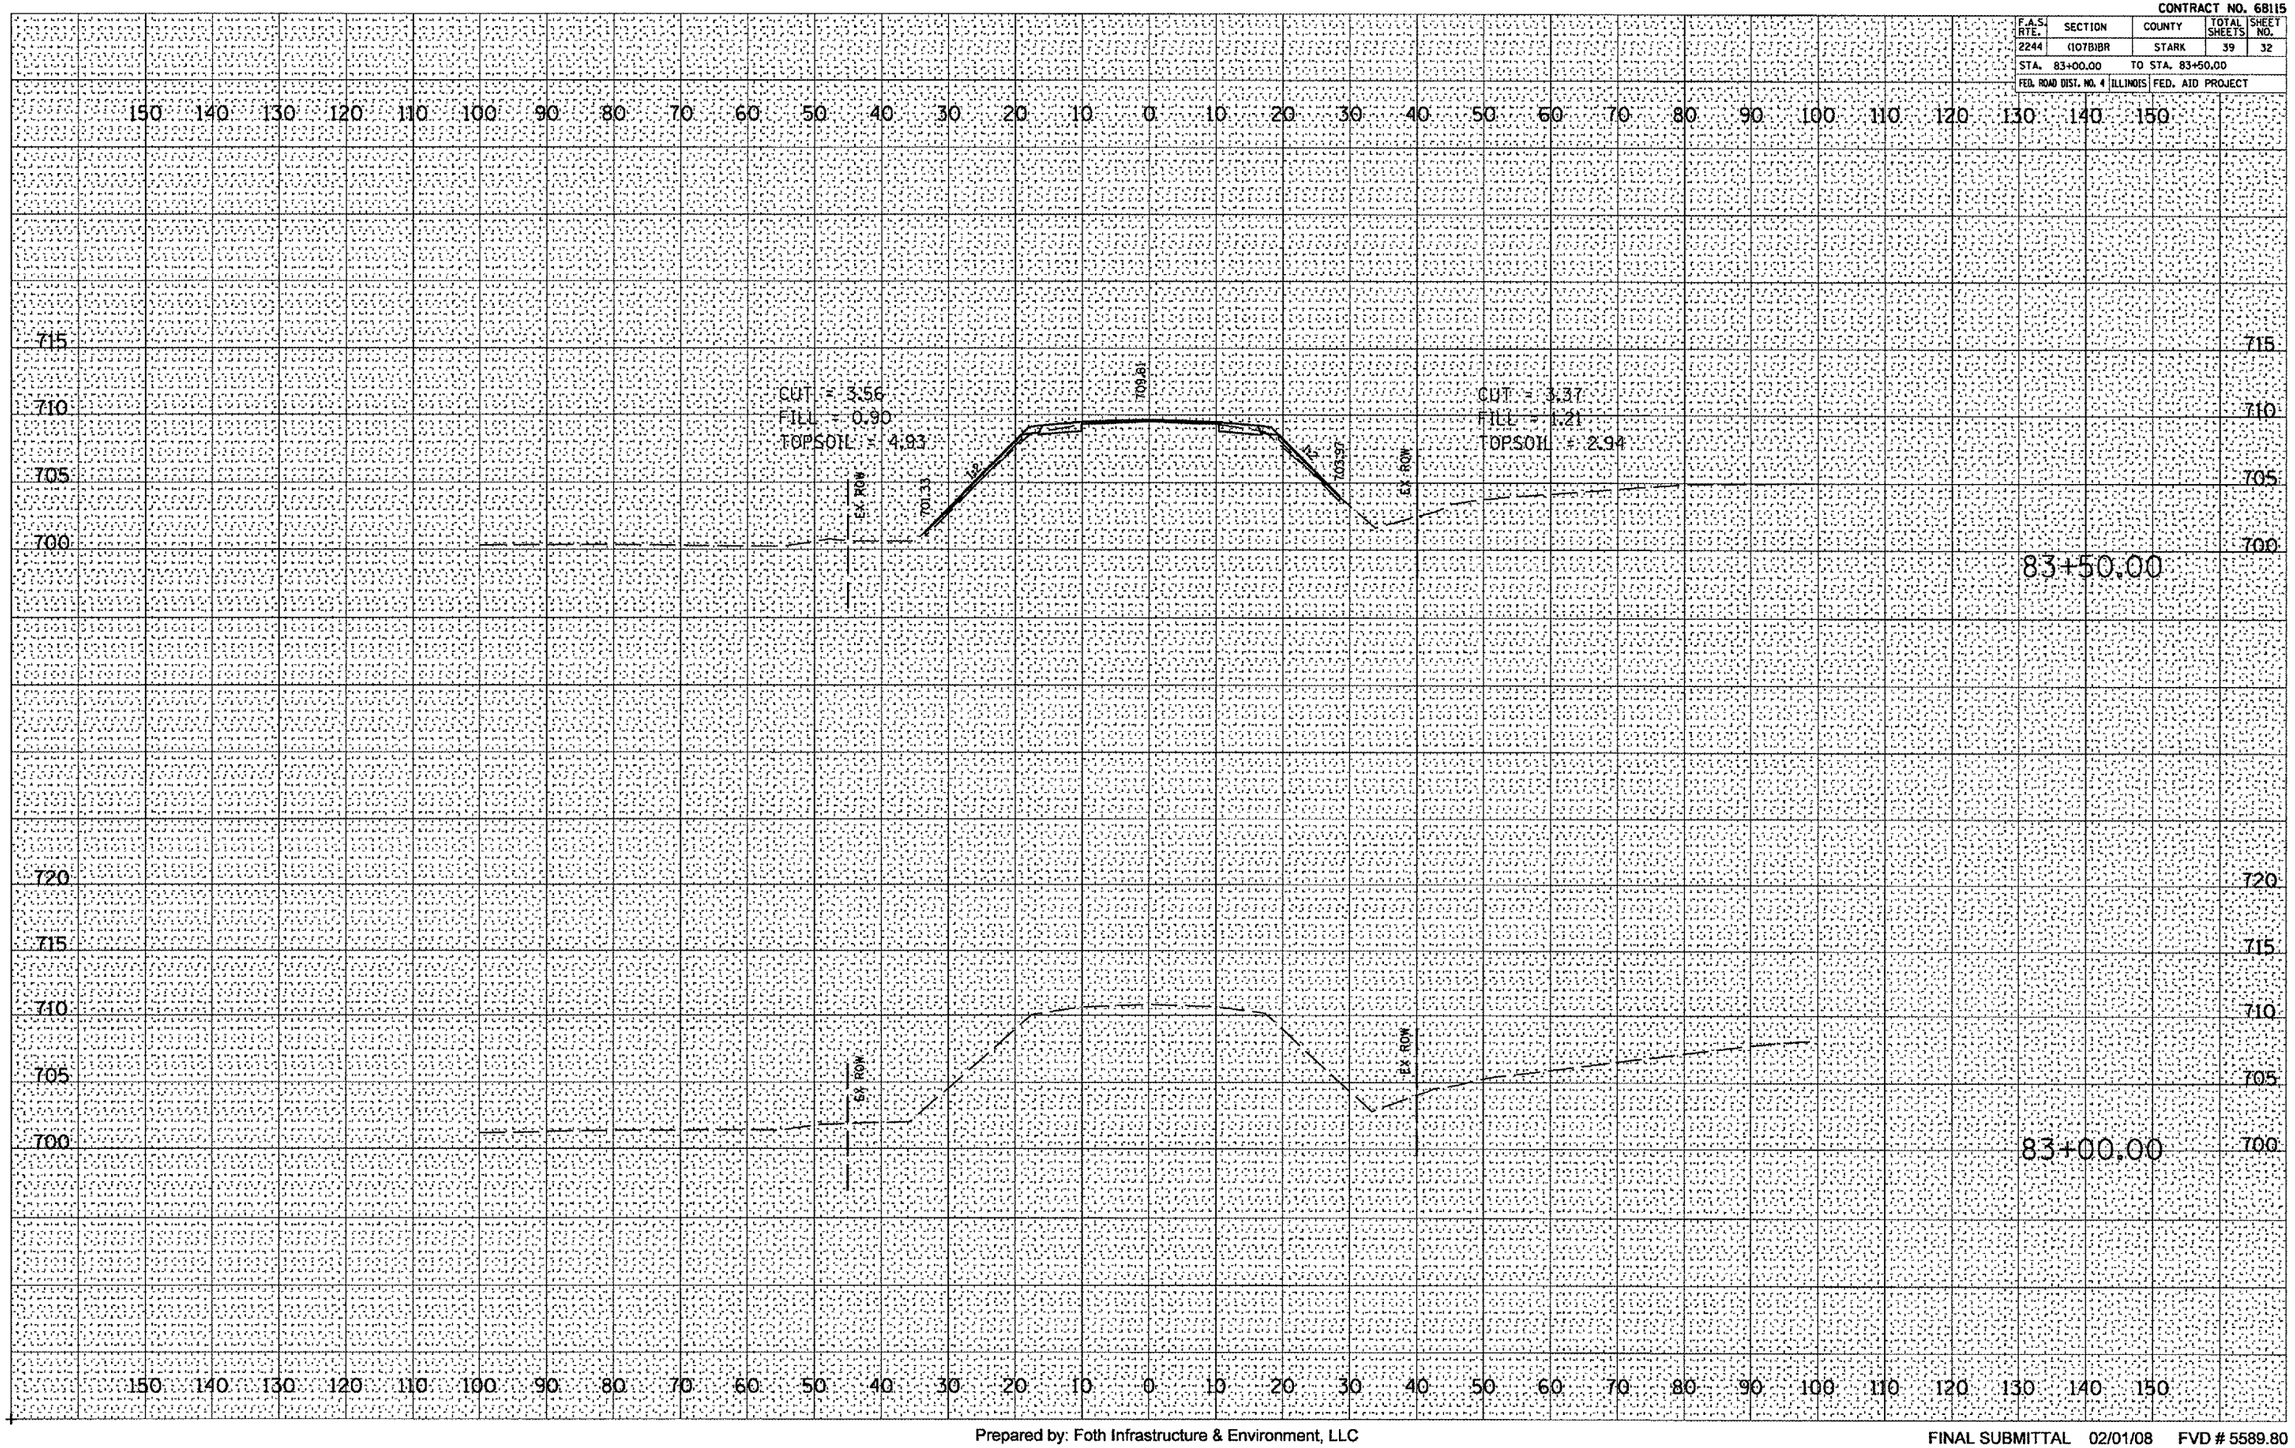

	BY	DATE
ORIGINAL SURVEY	SURVEYED	
CURRENT SURVEY	PLOTTED	
	DESIGN CHK	
	AREAS	
NO.	AREAS CHECKED	

PLOT TIME = 1/23/08 11:26:36 AM
DATE = 1/23/2008
FILE NAME = c:\projects\2244-07B-BR\Work Order 5\Dwg\xsht01.dgn
PLOT SCALE = 22.9888 ' / IN.
USER NAME = emi

Prepared by: Foth Infrastructure & Environment, LLC

FINAL SUBMITTAL 02/01/08 FVD # 5589.80

OSCEOLA ROAD X-SECTIONS

.../Work Order 5/Dwg/xsht01.dgn 1/23/2008 11:26:31 AM