CONTRACT NO. 68115

F.A.S. RTE.	SECTION	COUNTY	TOTAL SHEETS	SHEET NO.
2244	(107B)BR	STARK	39	35
STA. 86+00.00		TO STA. 86+50.00		
FED. ROAD DIST. NO. 4	ILLINOIS	FED. AID PROJECT		

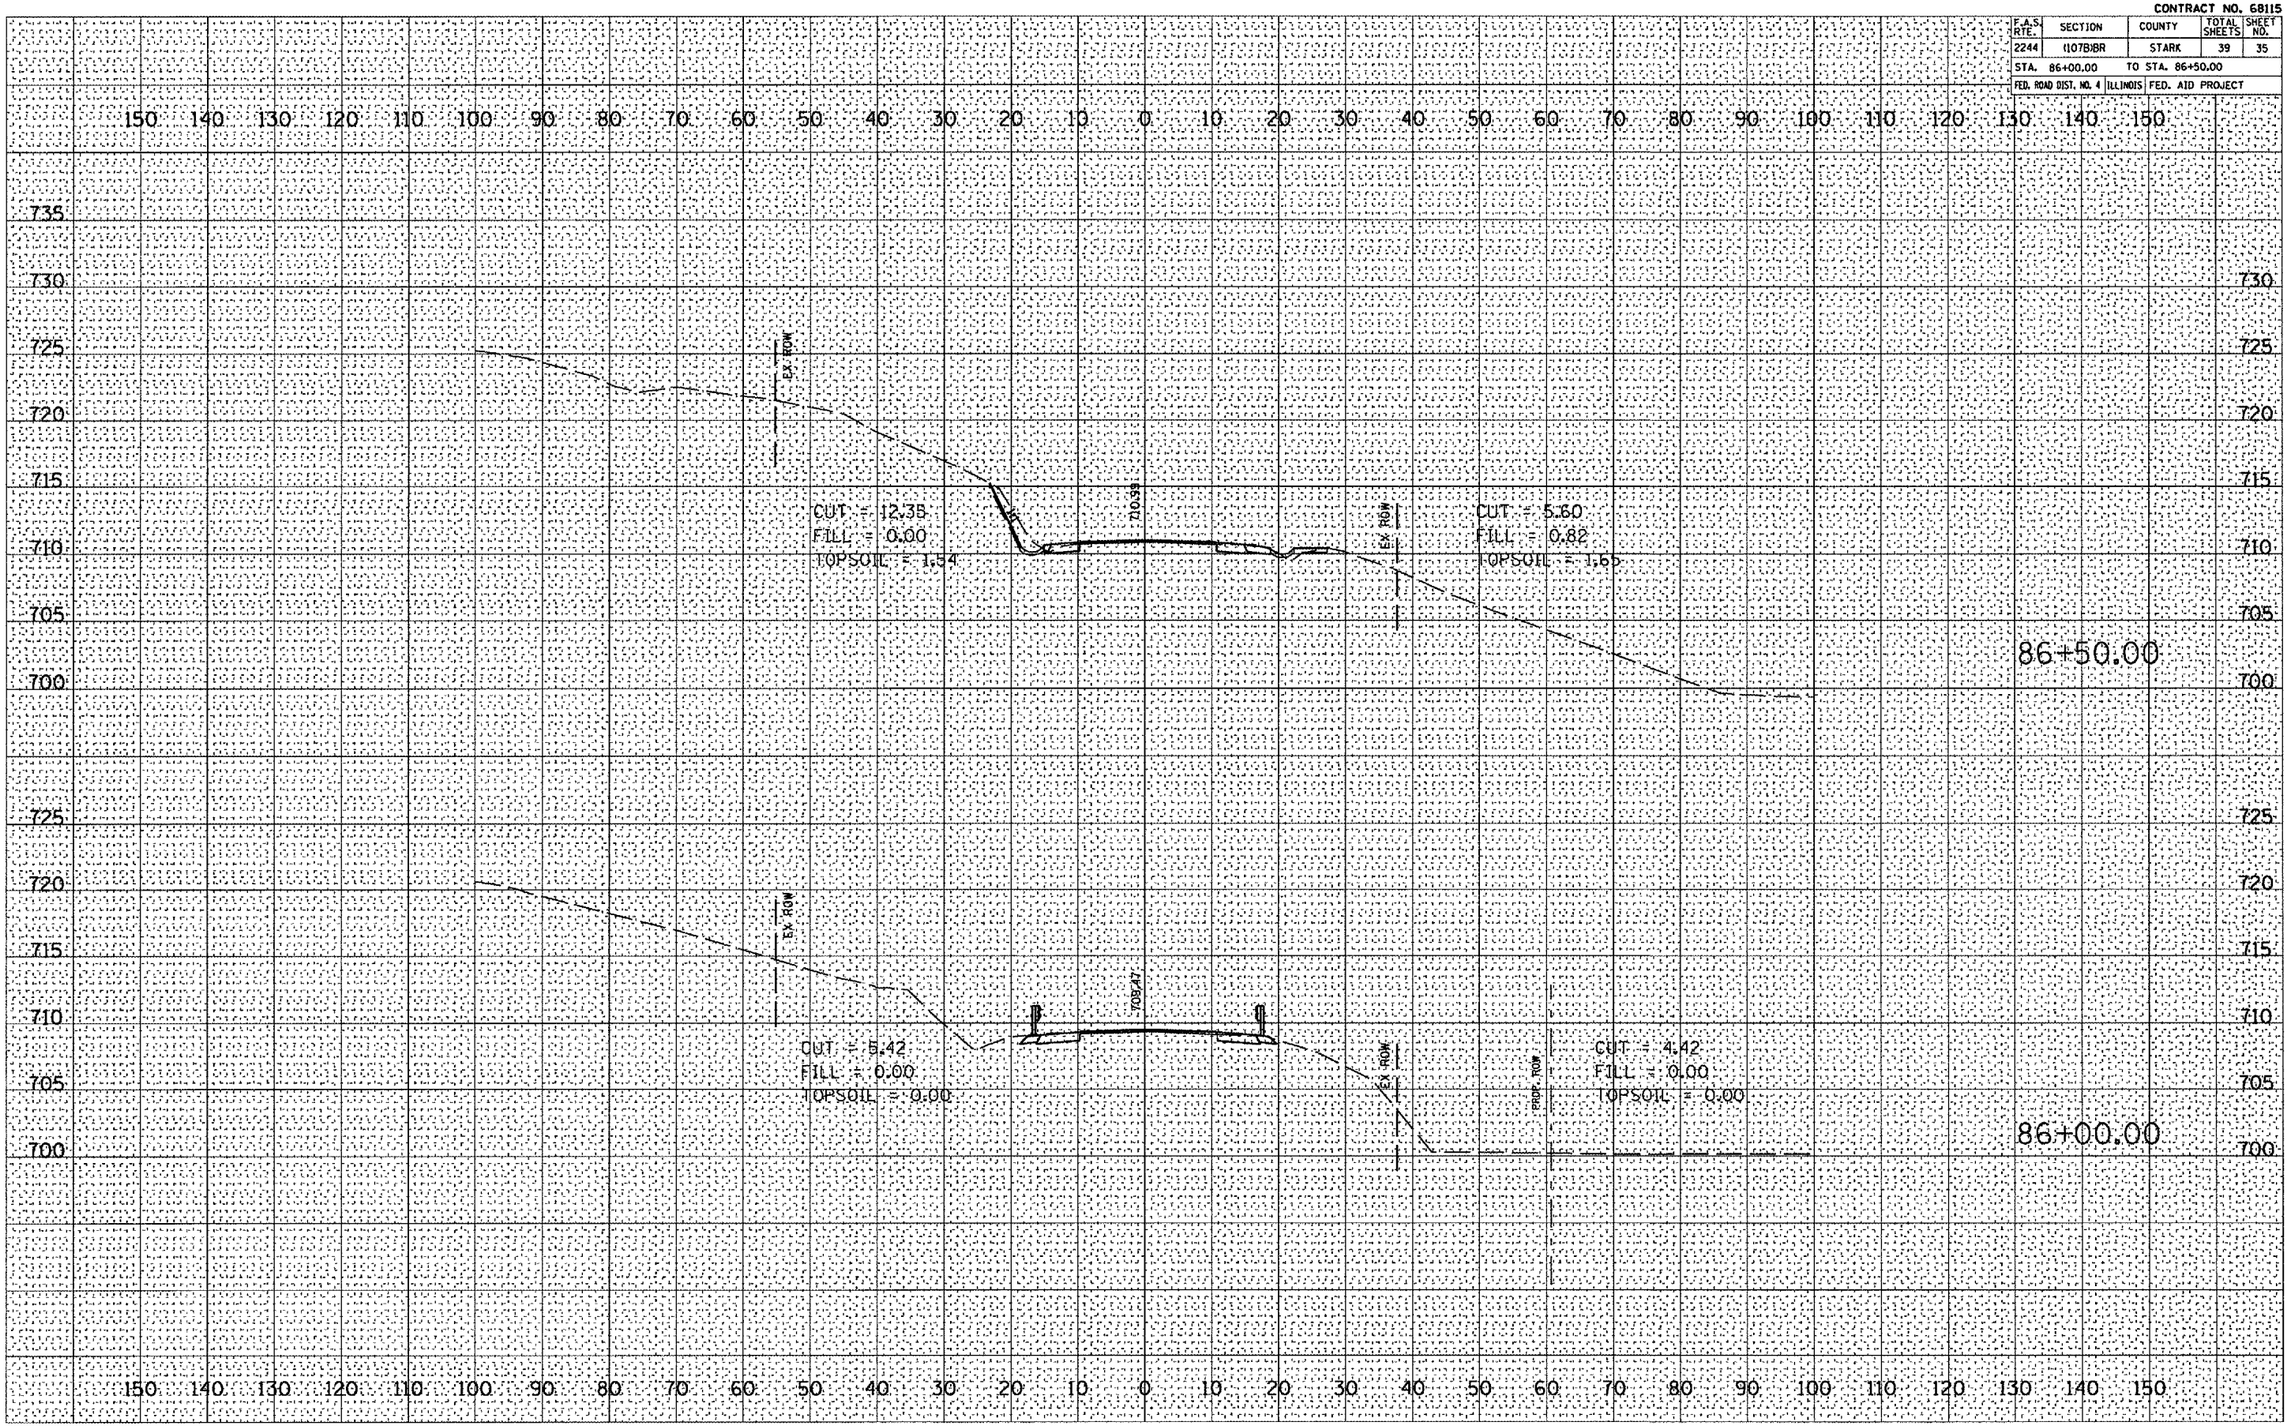

FINAL SURVEY — SURVEYED — PLOTTED — NOTE BOOK — NO. — BY — DATE

ORIGINAL SURVEY — SURVEYED — PLOTTED — NOTE BOOK — NO. — BY — DATE

PLOT TIME = 1/21/2008 AM
PLOT DATE = 1/21/2008
FILE NAME = g:\dsk1\5589-88\work order 5\dwg\xsht01.dgn
PLOT SCALE = 20.0000 ' / IN.
USER NAME = cal

Prepared by: Foth Infrastructure & Environment, LLC

FINAL SUBMITTAL 02/01/08 FVD # 5589.80

OSCEOLA ROAD X-SECTIONS