CONTRACT NO. 76267

F.A.P. RTE.	SECTION	COUNTY	TOTAL SHEETS	SHEET NO.
592	121-1R, 121HVB	ST. CLAIR	239	64
STA. 5069+00 TO STA. 5082+00				
FED. ROAD DIST. NO.	ILLINOIS	FED. AID PROJECT		

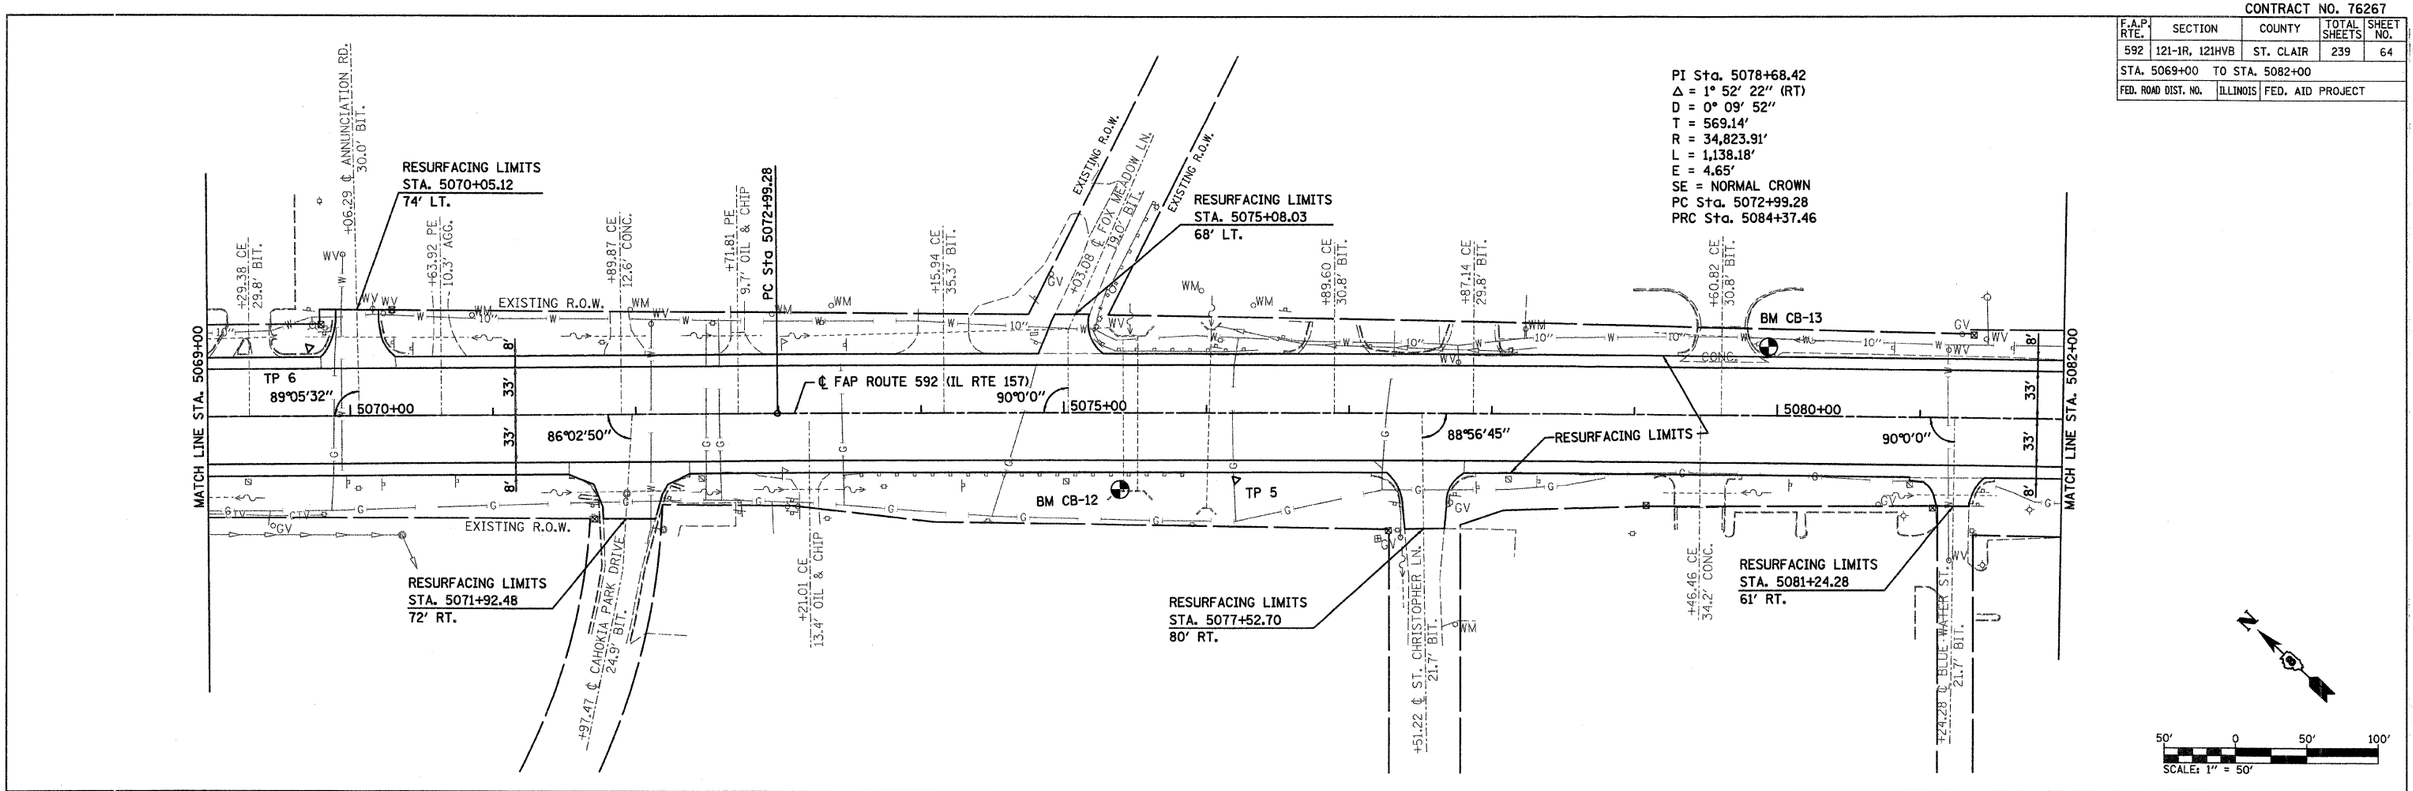

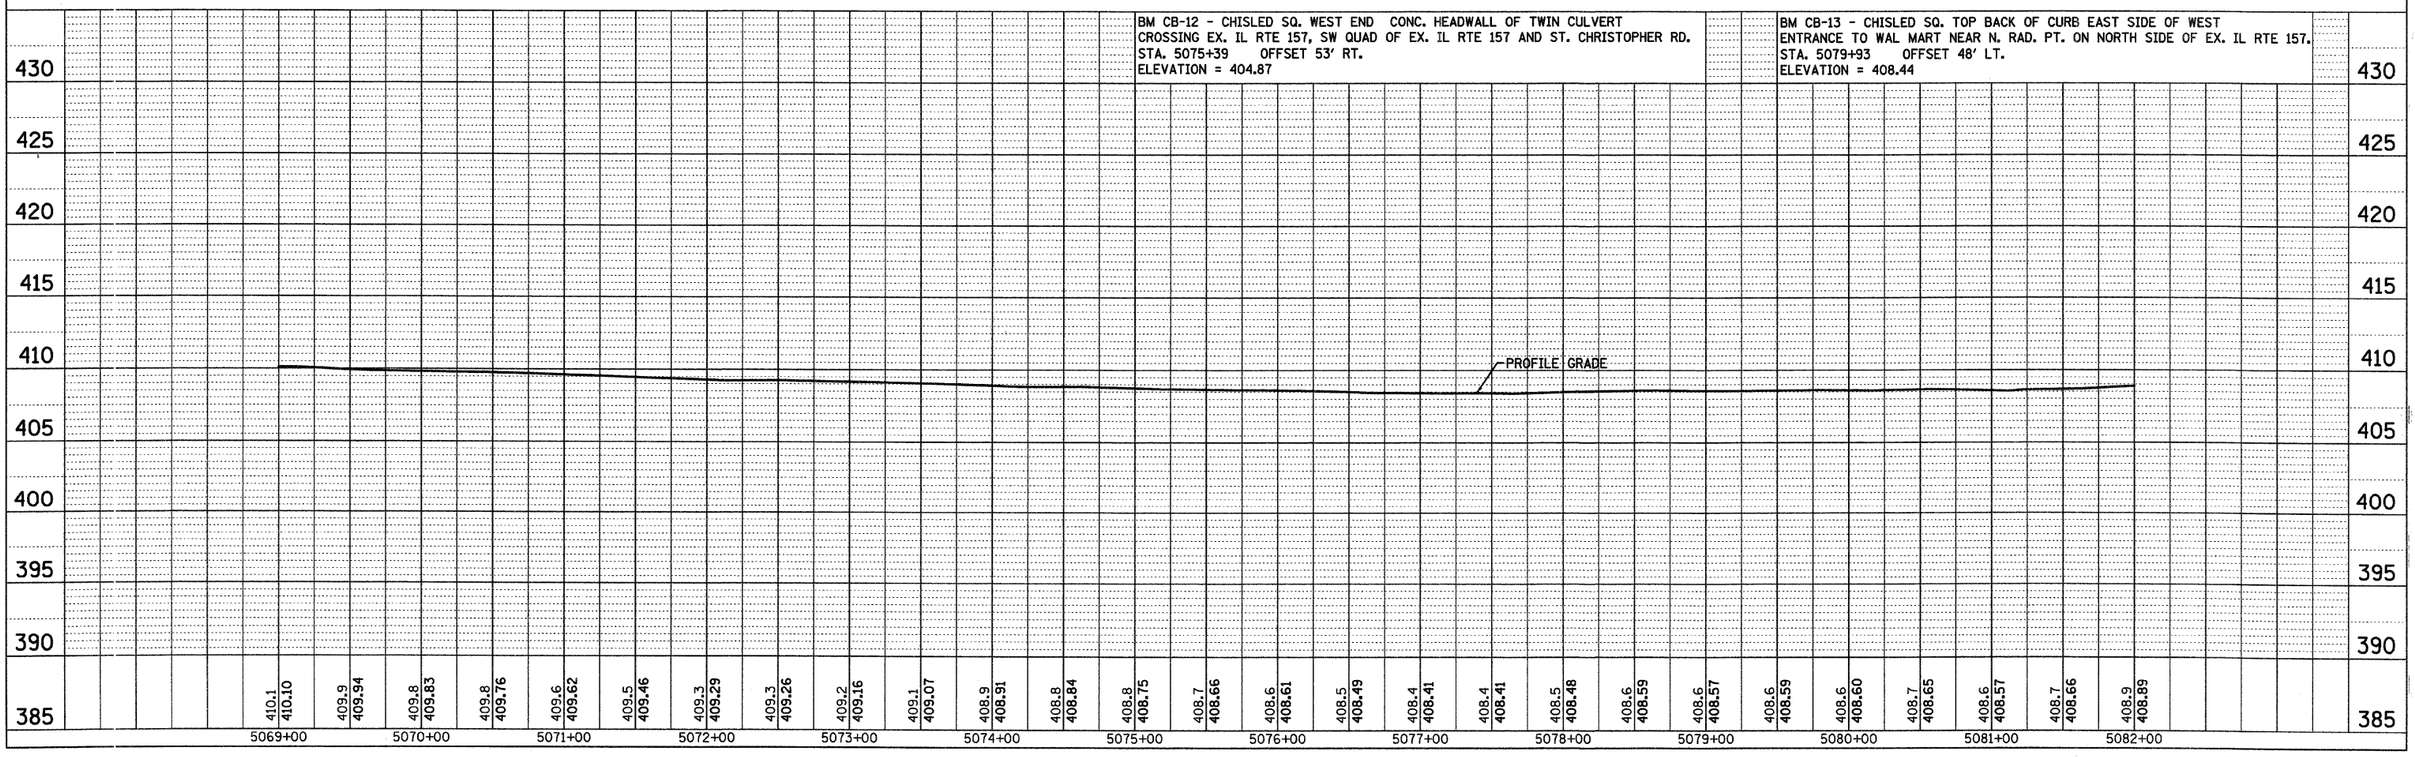

PLAN
NOTE BOOK NO.
SURVEYED
PLOTTED
ALIGNMENT CHECKED
RT. OF WAY CHECKED
CADD FILE NAME
BY
DATE

PROFILE
NOTE BOOK NO.
SURVEYED
PLOTTED
GRADES CHECKED
B.M. NOTED
STRUCTURE NOTAT'NS CHKD
BY
DATE

PLOT DATE = 03/22/2007
FILE NAME = H:\P\21015\Microstat\Design\pln001a.dgn
PLOT SCALE = 50.0000 ′/ IN.
USER NAME = #USER#

IL ROUTE 157

STA. 5069+00.00 TO STA. 5082+00.00