CONTRACT NO. 76267

F.A.P. RTE.	SECTION	COUNTY	TOTAL SHEETS	SHEET NO.
592	121-1R, 121HVB	ST. CLAIR	239	68
STA. 401+50.00		TO STA. 405+57.25		
FED. ROAD DIST. NO.	ILLINOIS	FED. AID PROJECT		

PLAN — SURVEYED / PLOTTED / ALIGNMENT CHECKED / GRADES CHECKED / STRUCTURE NOYAYNS DSKD / CADD FILE NAME / NOTE BOOK / NO. / BY / DATE

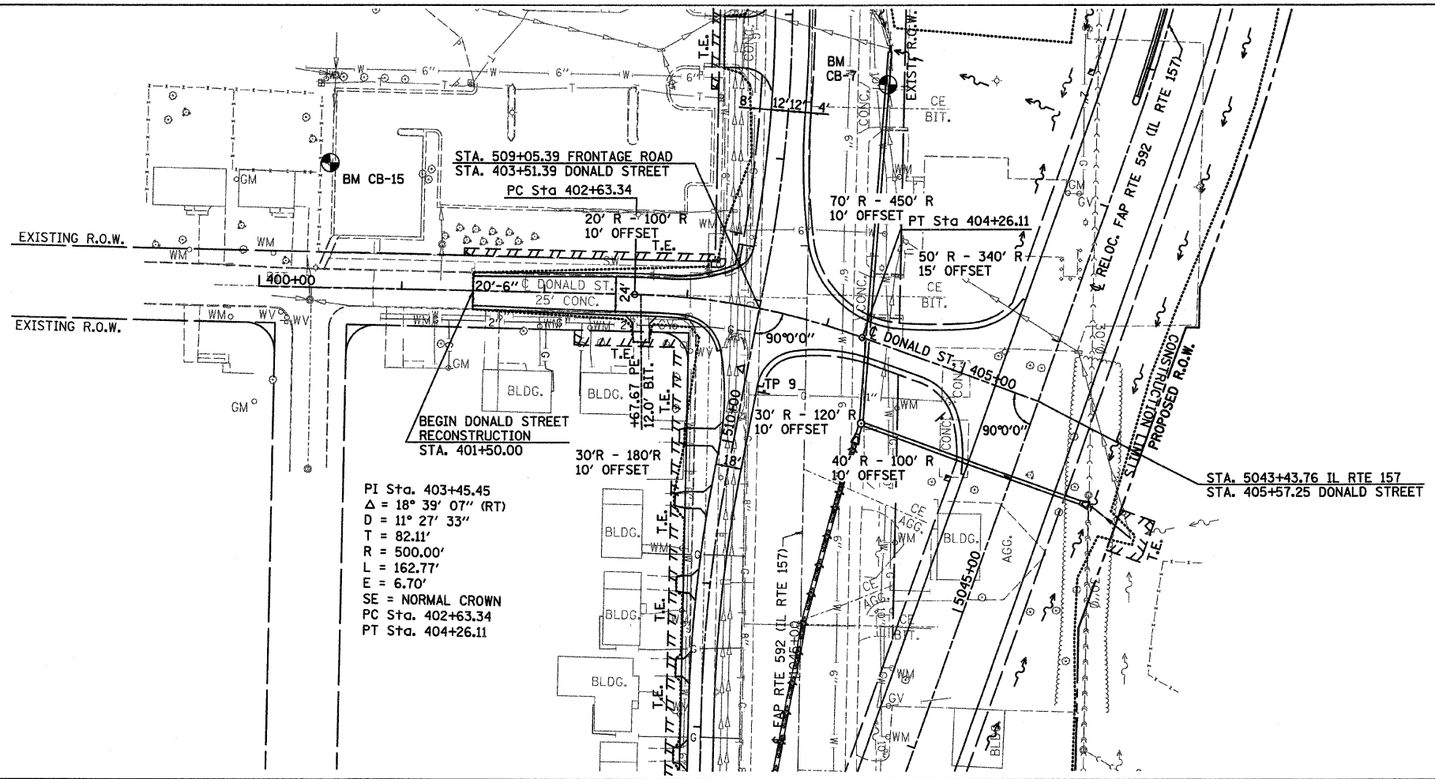

PROFILE — SURVEYED / PLOTTED / GRADES CHECKED / STRUCTURE NOYAYNS DSKD / NOTE BOOK / NO. / BY / DATE

BM CB-15 - CHISLED SQ. ON CONC. BASE OF LIGHT POLE, SOUTH END OF MCDONALD'S PARKING LOT, SE OF MCDONALD'S RESTAURANT.
STA. 400+48 OFFSET 87' LT.
ELEVATION = 410.41

BM CB-7 - CHISLED SQ. ON THE TOP OF THE SW CURB AT THE WEST ENT TO PARKING LOT FOR PONDEROSA.
STA. 507+44 OFFSET 68' LT.
ELEVATION = 409.81

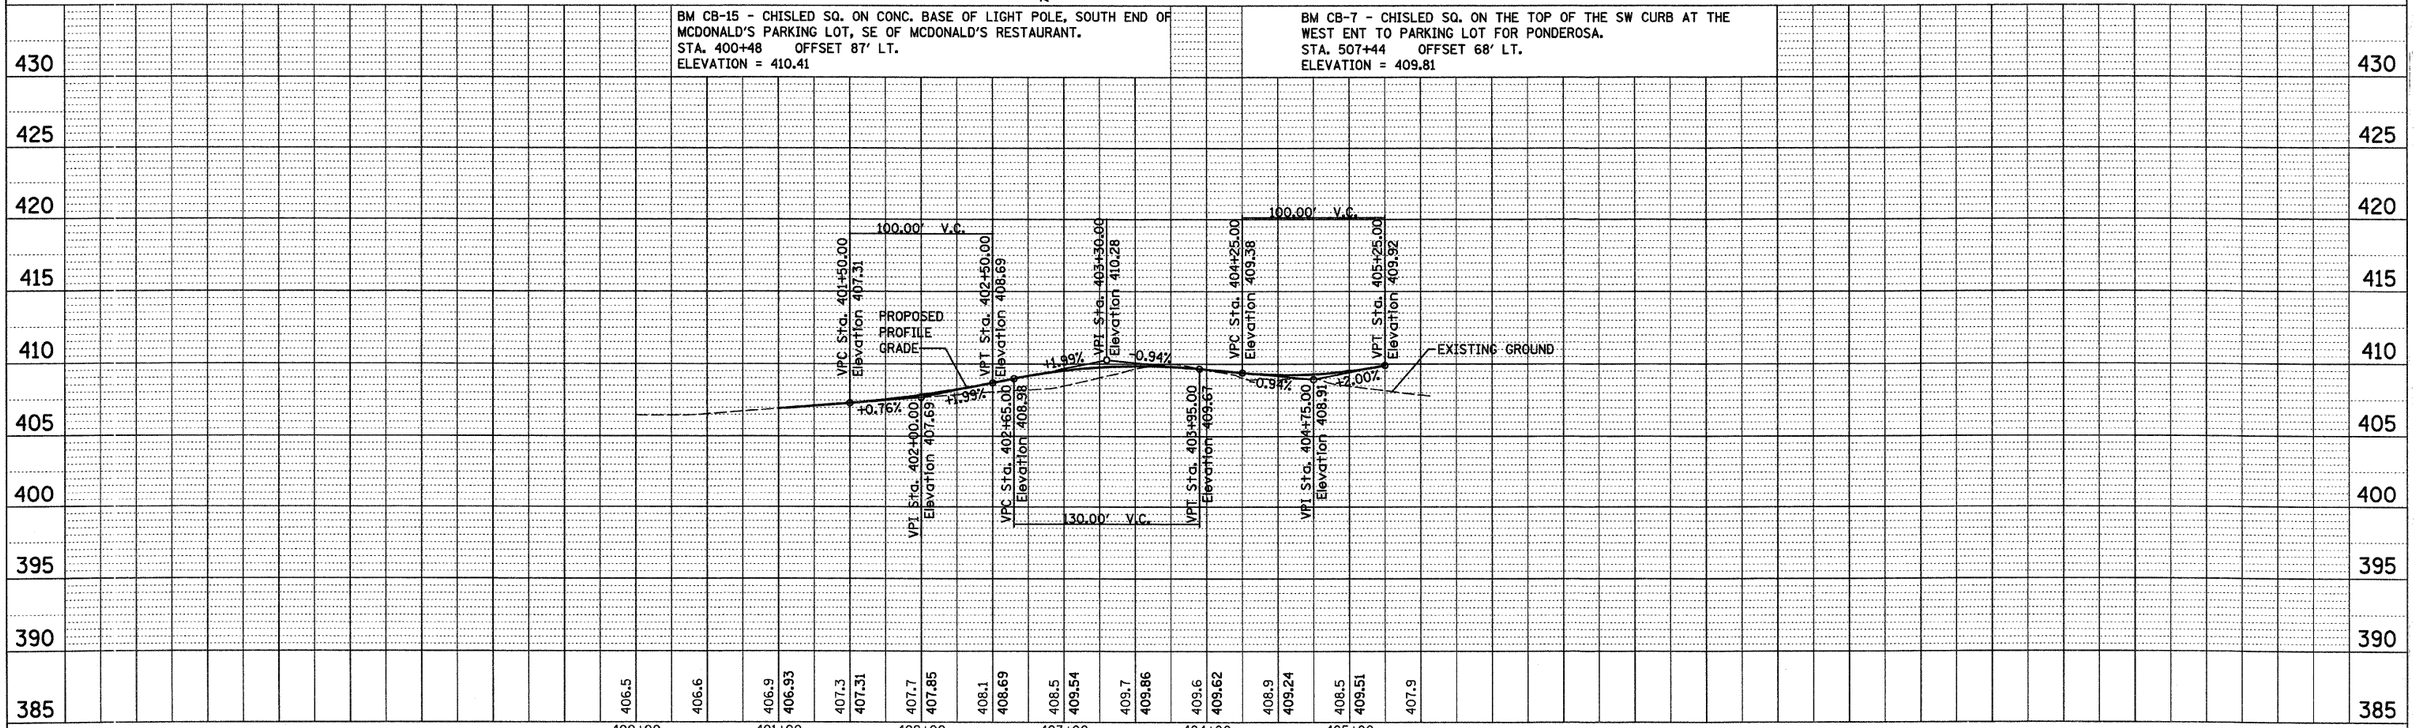

PLOT DATE = 03/22/2007
FILE NAME = c:\projects\Moronas\Design\plan803a.dgn
PLOT SCALE = 50.0000 ' / IN.
USER NAME = #USER#

DONALD STREET
STA. 401+50.00 TO STA. 405+57.25