CONTRACT NO. 76267

F.A.P RTE.	SECTION	COUNTY	TOTAL SHEETS	SHEET NO.
592	121-1R, 121HVB	ST. CLAIR	239	237
STA. 305+00.00		TO STA. 306+00.00		
FED. ROAD DIST. NO.	ILLINOIS	FED. AID PROJECT		

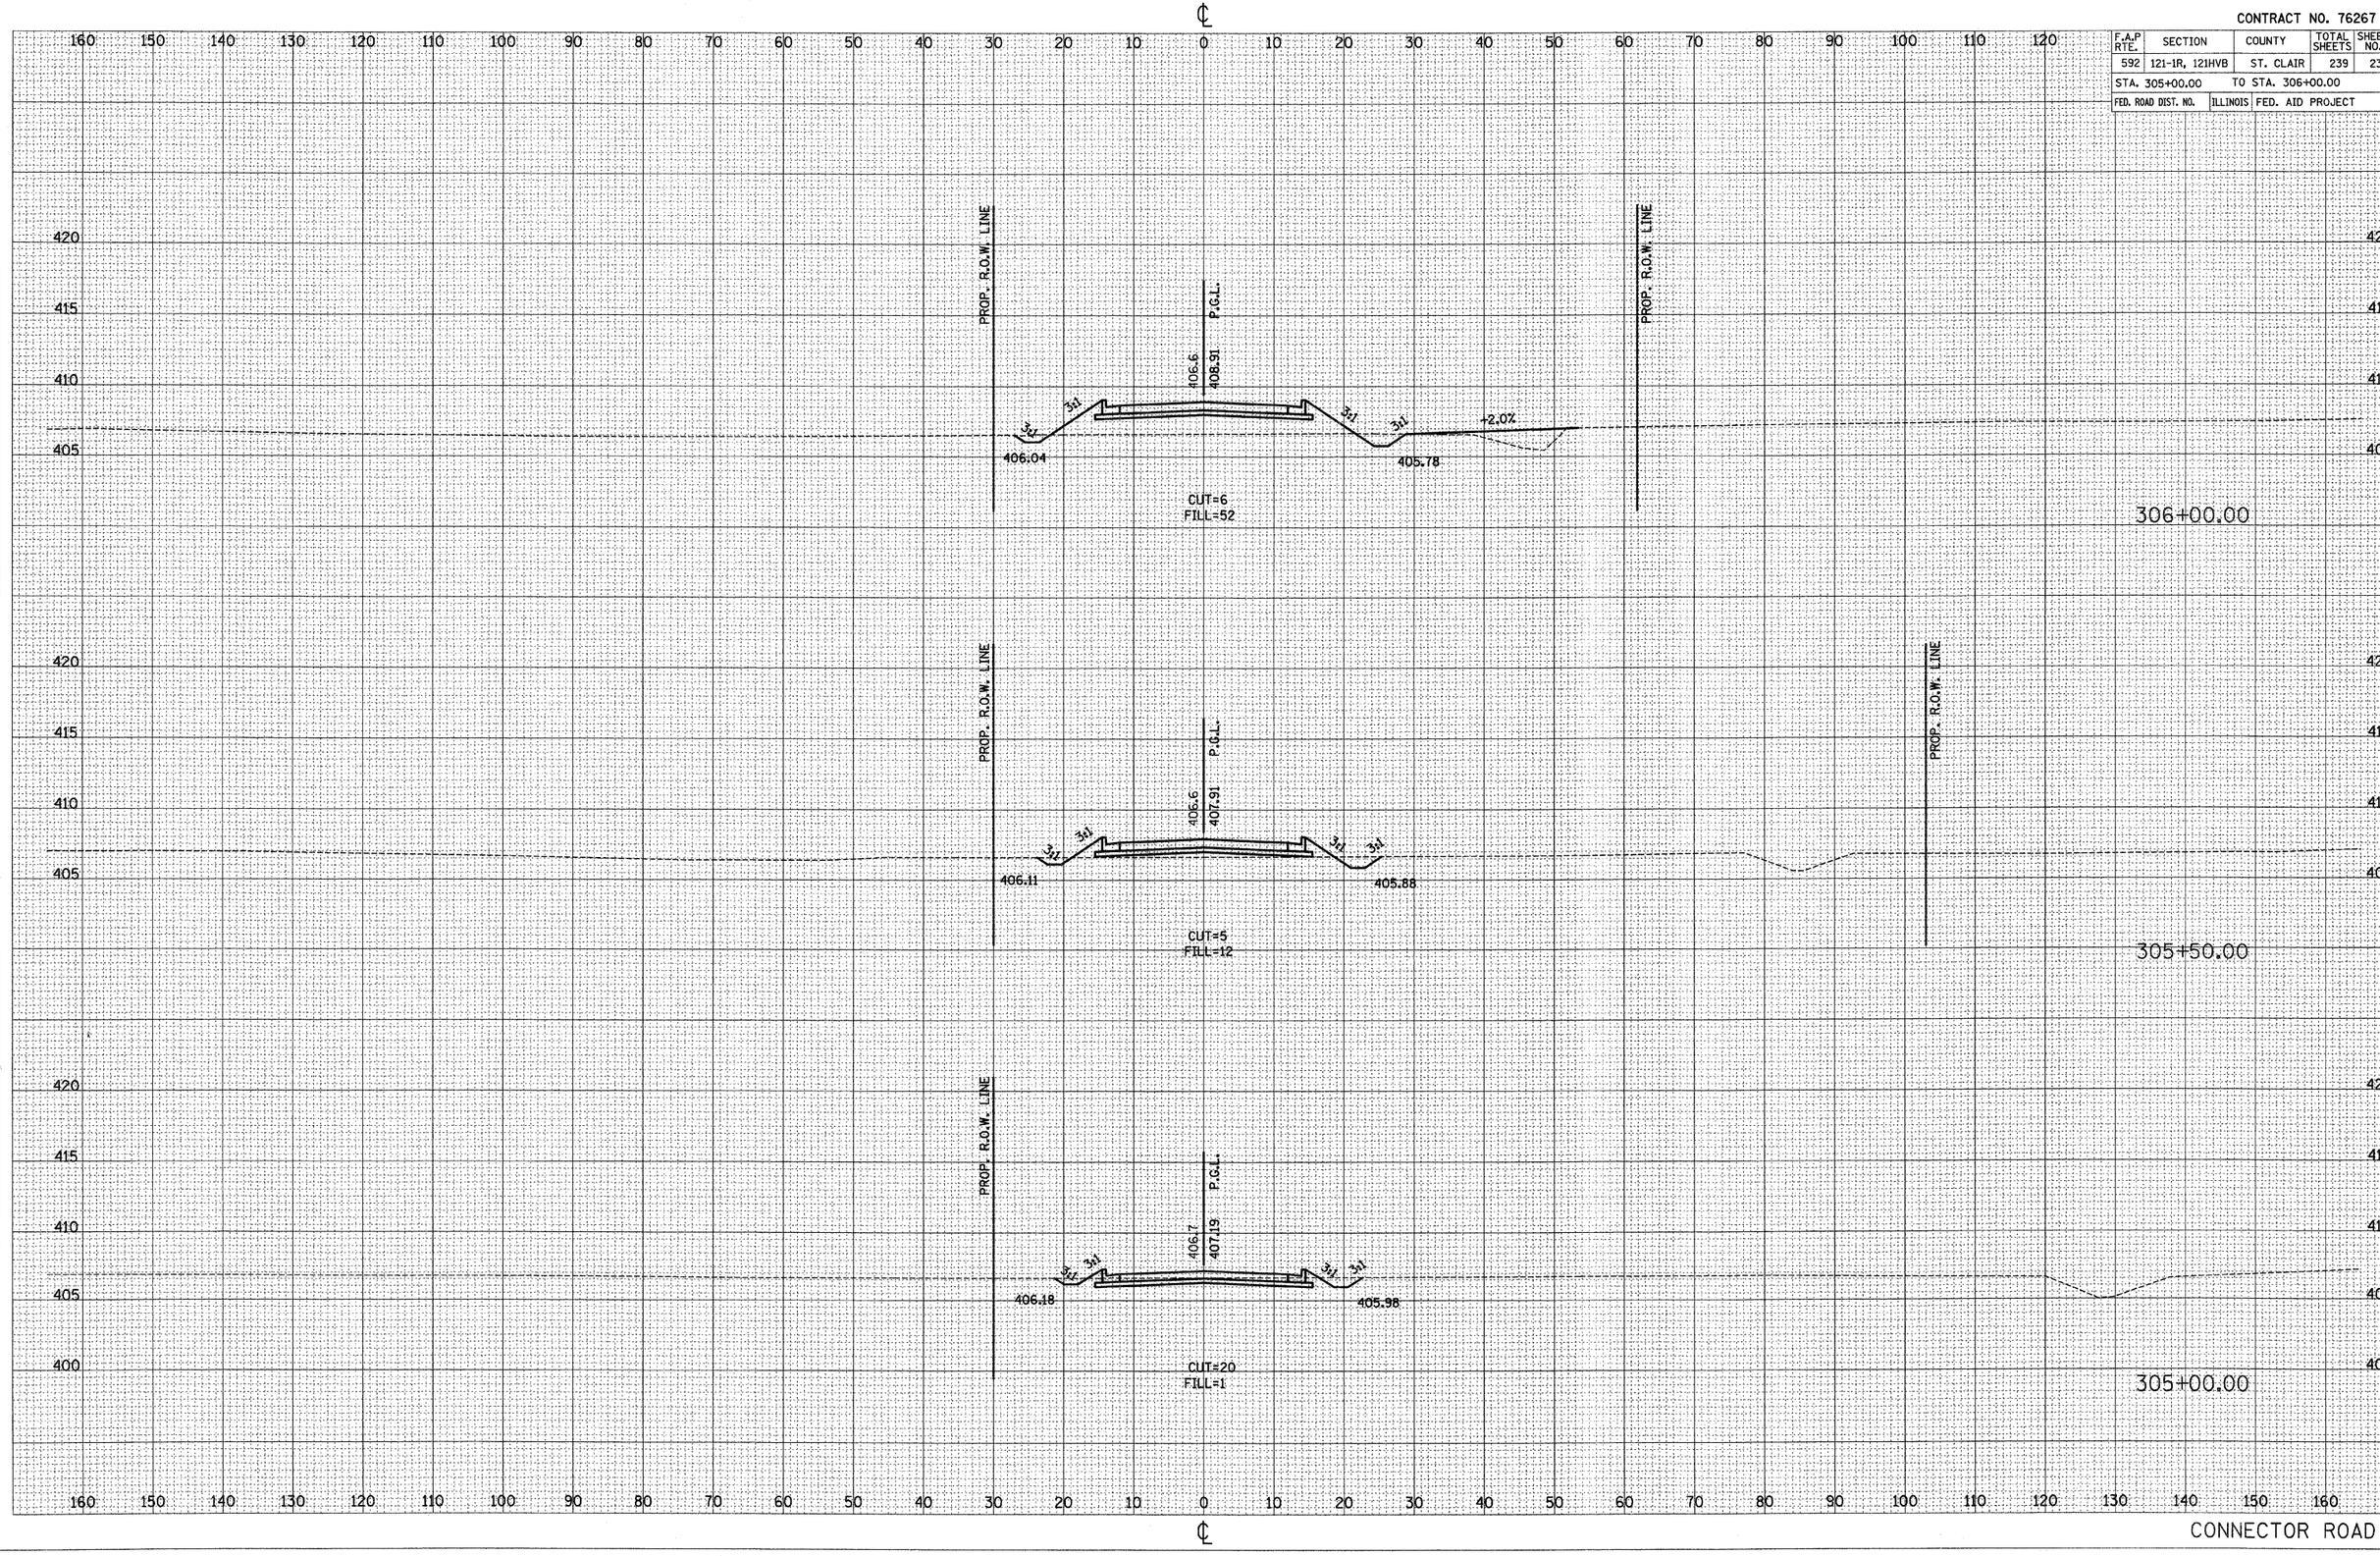

CONNECTOR ROAD

FINAL SURVEY | NOTE BOOK NO. | SURVEYED | PLOTTED | TEMPLATE | AREAS | AREAS CHECKED | BY | DATE

ORIGINAL SURVEY | NOTE BOOK NO. | SURVEYED | PLOTTED | TEMPLATE | AREAS | AREAS CHECKED | BY | DATE

PLOT DATE = 1/30/2008
FILE NAME = H:\P\21015\Microstat\Design\xsh3006.dgn
PLOT SCALE = 10.0000 ' / IN.
REFERENCE = REF