CONTRACT NO. 93450

F.A.U. RTE.	SECTION	COUNTY	TOTAL SHEETS	SHEET NO.
7982	*	SANGAMON	114	43
STA.		TO STA.		
FED. ROAD DIST. NO.	ILLINOIS	FED. AID PROJECT		

* 05-00447-01-PV CITY OF SPRINGFIELD

LEGEND

PROPOSED CONCRETE PAVERS SEE STREETSCAPE PLANS

PROPOSED PCC SIDEWALK

PROPOSED PCC DRIVEWAY PAVEMENT

PROPOSED STREET LIGHT

PROPOSED PEDESTRIAN LIGHT

PROPOSED SIGNAGE LEGEND

N.P. = NO PARKING
R.R. = RAILROAD CROSSING
S.S.Z. = SCHOOL SPEED LIMIT (20 MPH)
R.P.O. = RESERVED PARKING ONLY
A.P.P. = ASSIGNED PARKING ONLY
H.V. = DANGER-HIGH VOLTAGE
L.L.C.-P.O. = L.L.C. PARKING ONLY

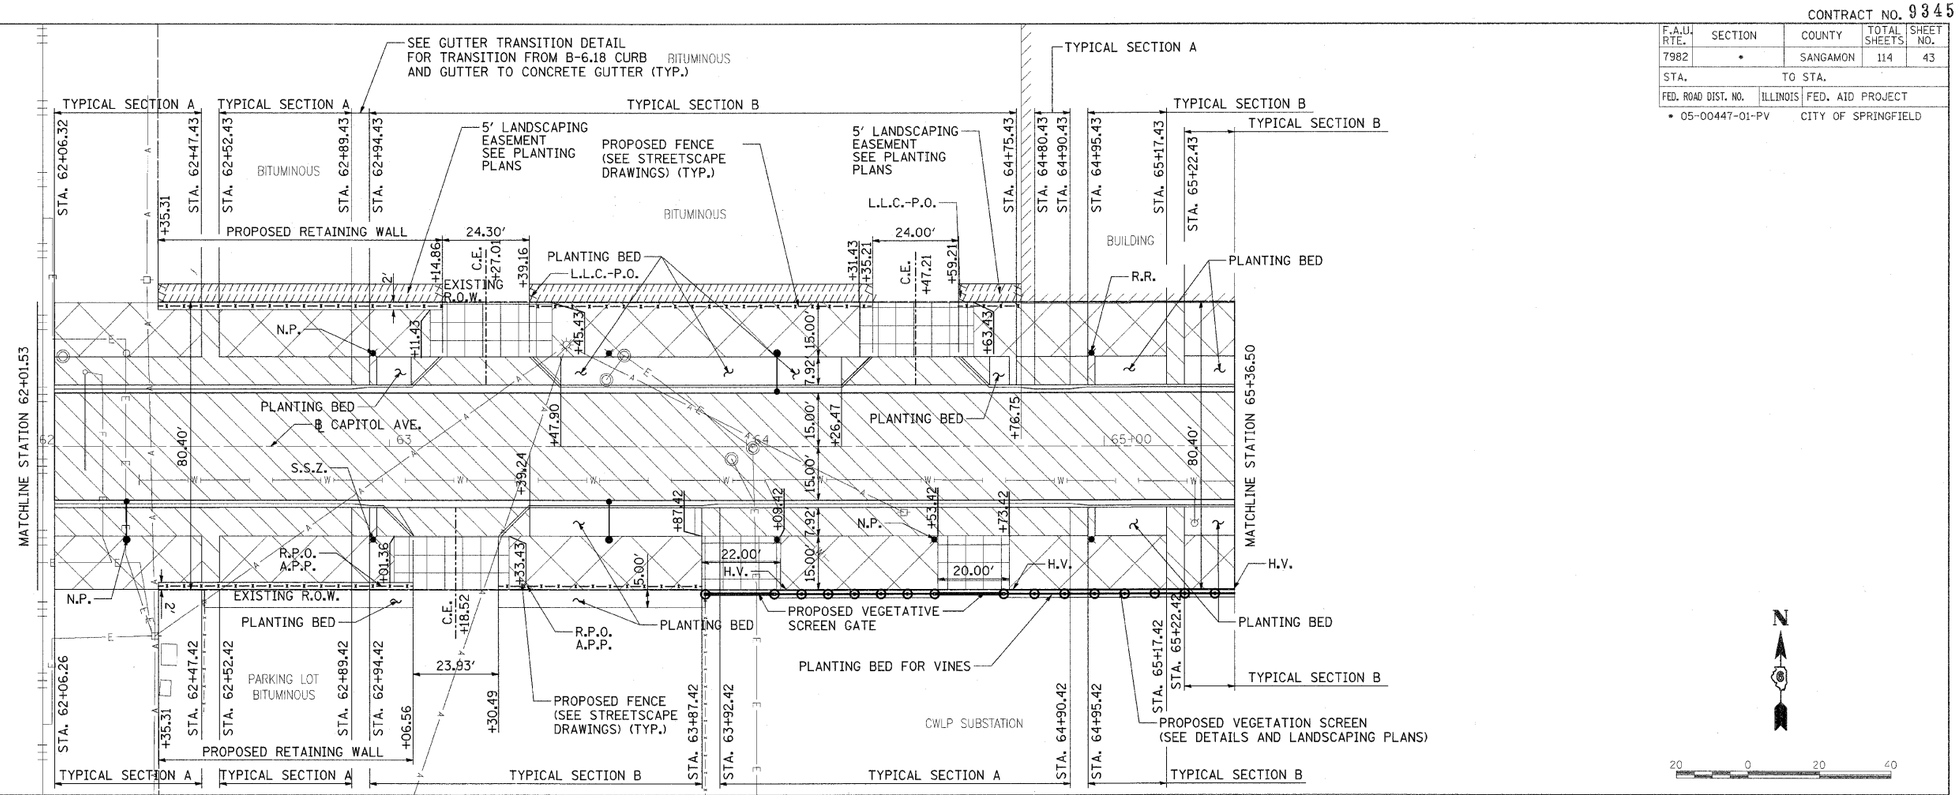

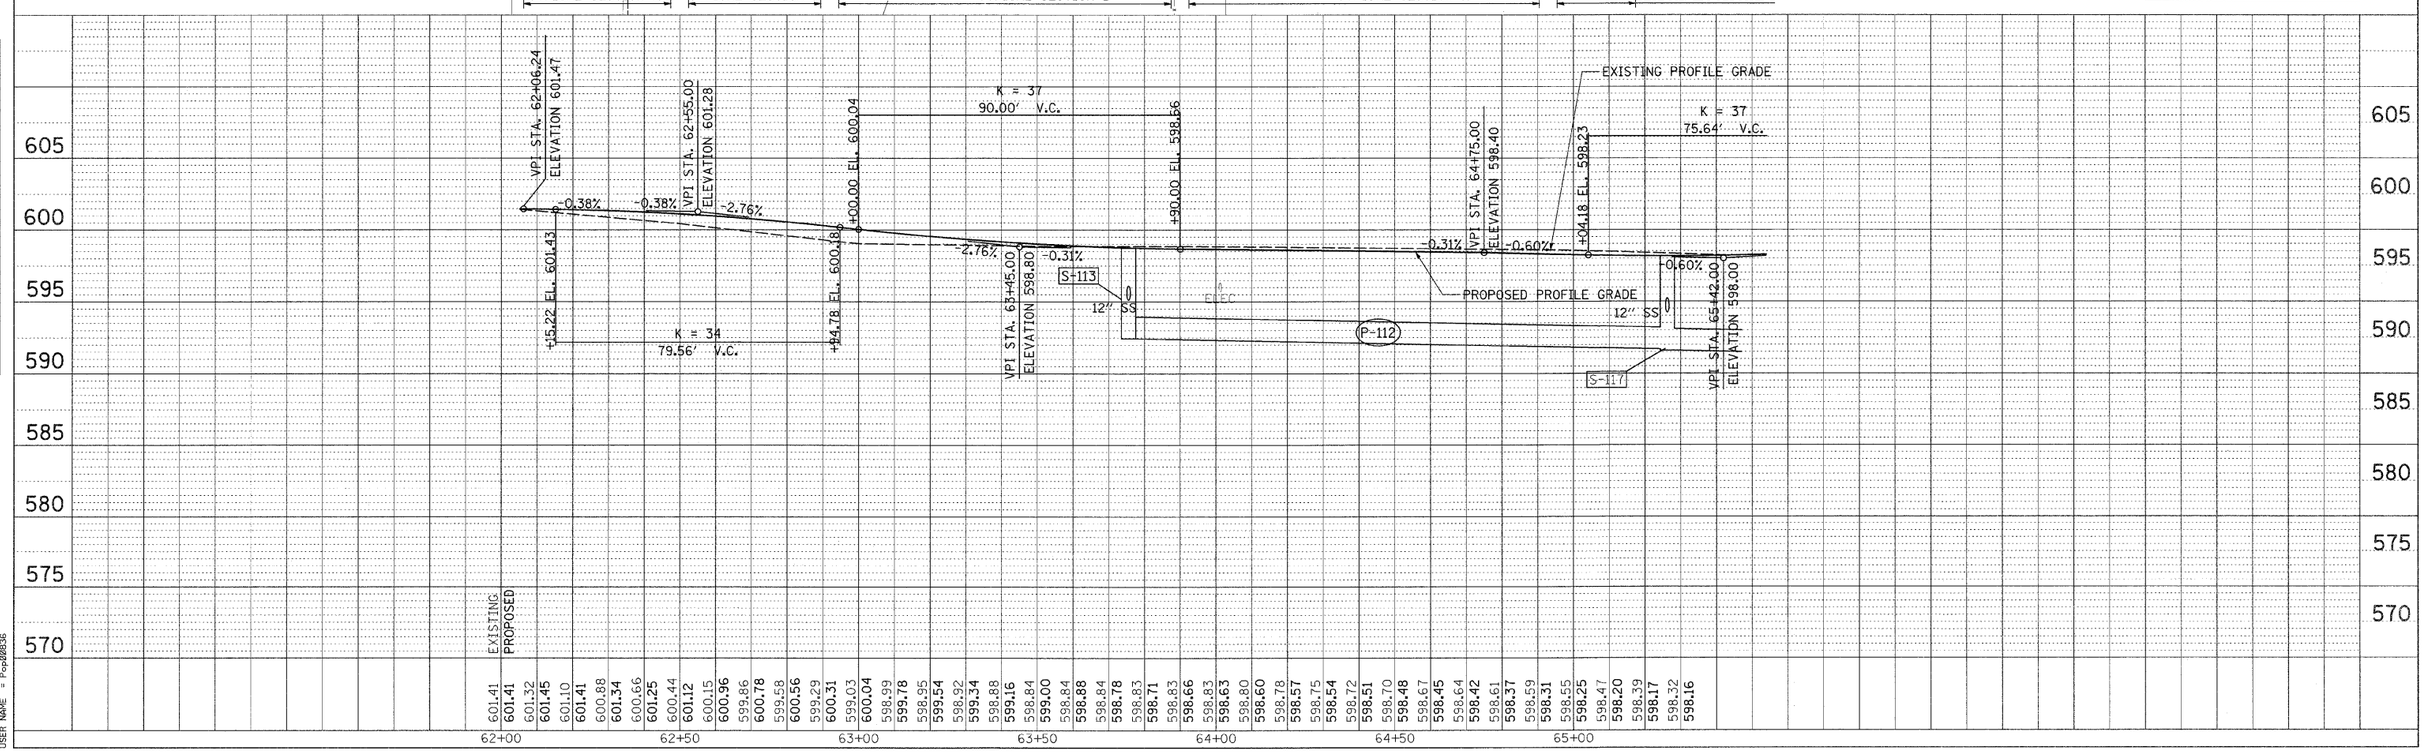

© Copyright Hanson Professional Services Inc. 2008

HANSON

PLAN | SURVEYED | PLOTTED | AUTOCAD CHECKED | AUTOCAD REVIEWED | CADD FILE NAME | NOTE BOOK | NO. | BY | DATE

PROFILE | SURVEYED | PLOTTED | GRADES CHECKED | GRADES REVIEWED | NOTE BOOK | NO. | BY | DATE

LAYOUT	ZZZ	00/00/00
DRAWN	DLC	03/15/07
REVIEWED	MH	03/19/07

PLOT DATE = @1\18\2008,10:22 AM
FILE NAME = i:\02jobs\02s284\e\cadd\road\microstation\sheet\section_1.7
PLOT SCALE = 2000.0 ' / in.
PLOT SCALE = 200.0 ' / in.
USER NAME = Pop08836

CAPITOL AVENUE PLAN & PROFILE