PLOT DATE = 01\10\2008, 11:06 AM
FILE NAME = I:\02jobs\02s2041a\CADD\Roadway\Presentation\Sheet\Section_1_7th-11th\Peoria\C-XSCAP_112007_sheet_7-0.dgn
PLOT SCALE = 10.000 ' / IN.
USER NAME = Pop08836

ORIGINAL SURVEY		BY	DATE
NO.	SURVEYED		
	PLOTTED		
	AREAS		
	AREAS CHECKED		

FINAL SURVEY		BY	DATE
NOTE BOOK	SURVEYED		
	PLOTTED		
NO.	TEMPLATE		
	AREAS		
	AREAS CHECKED		

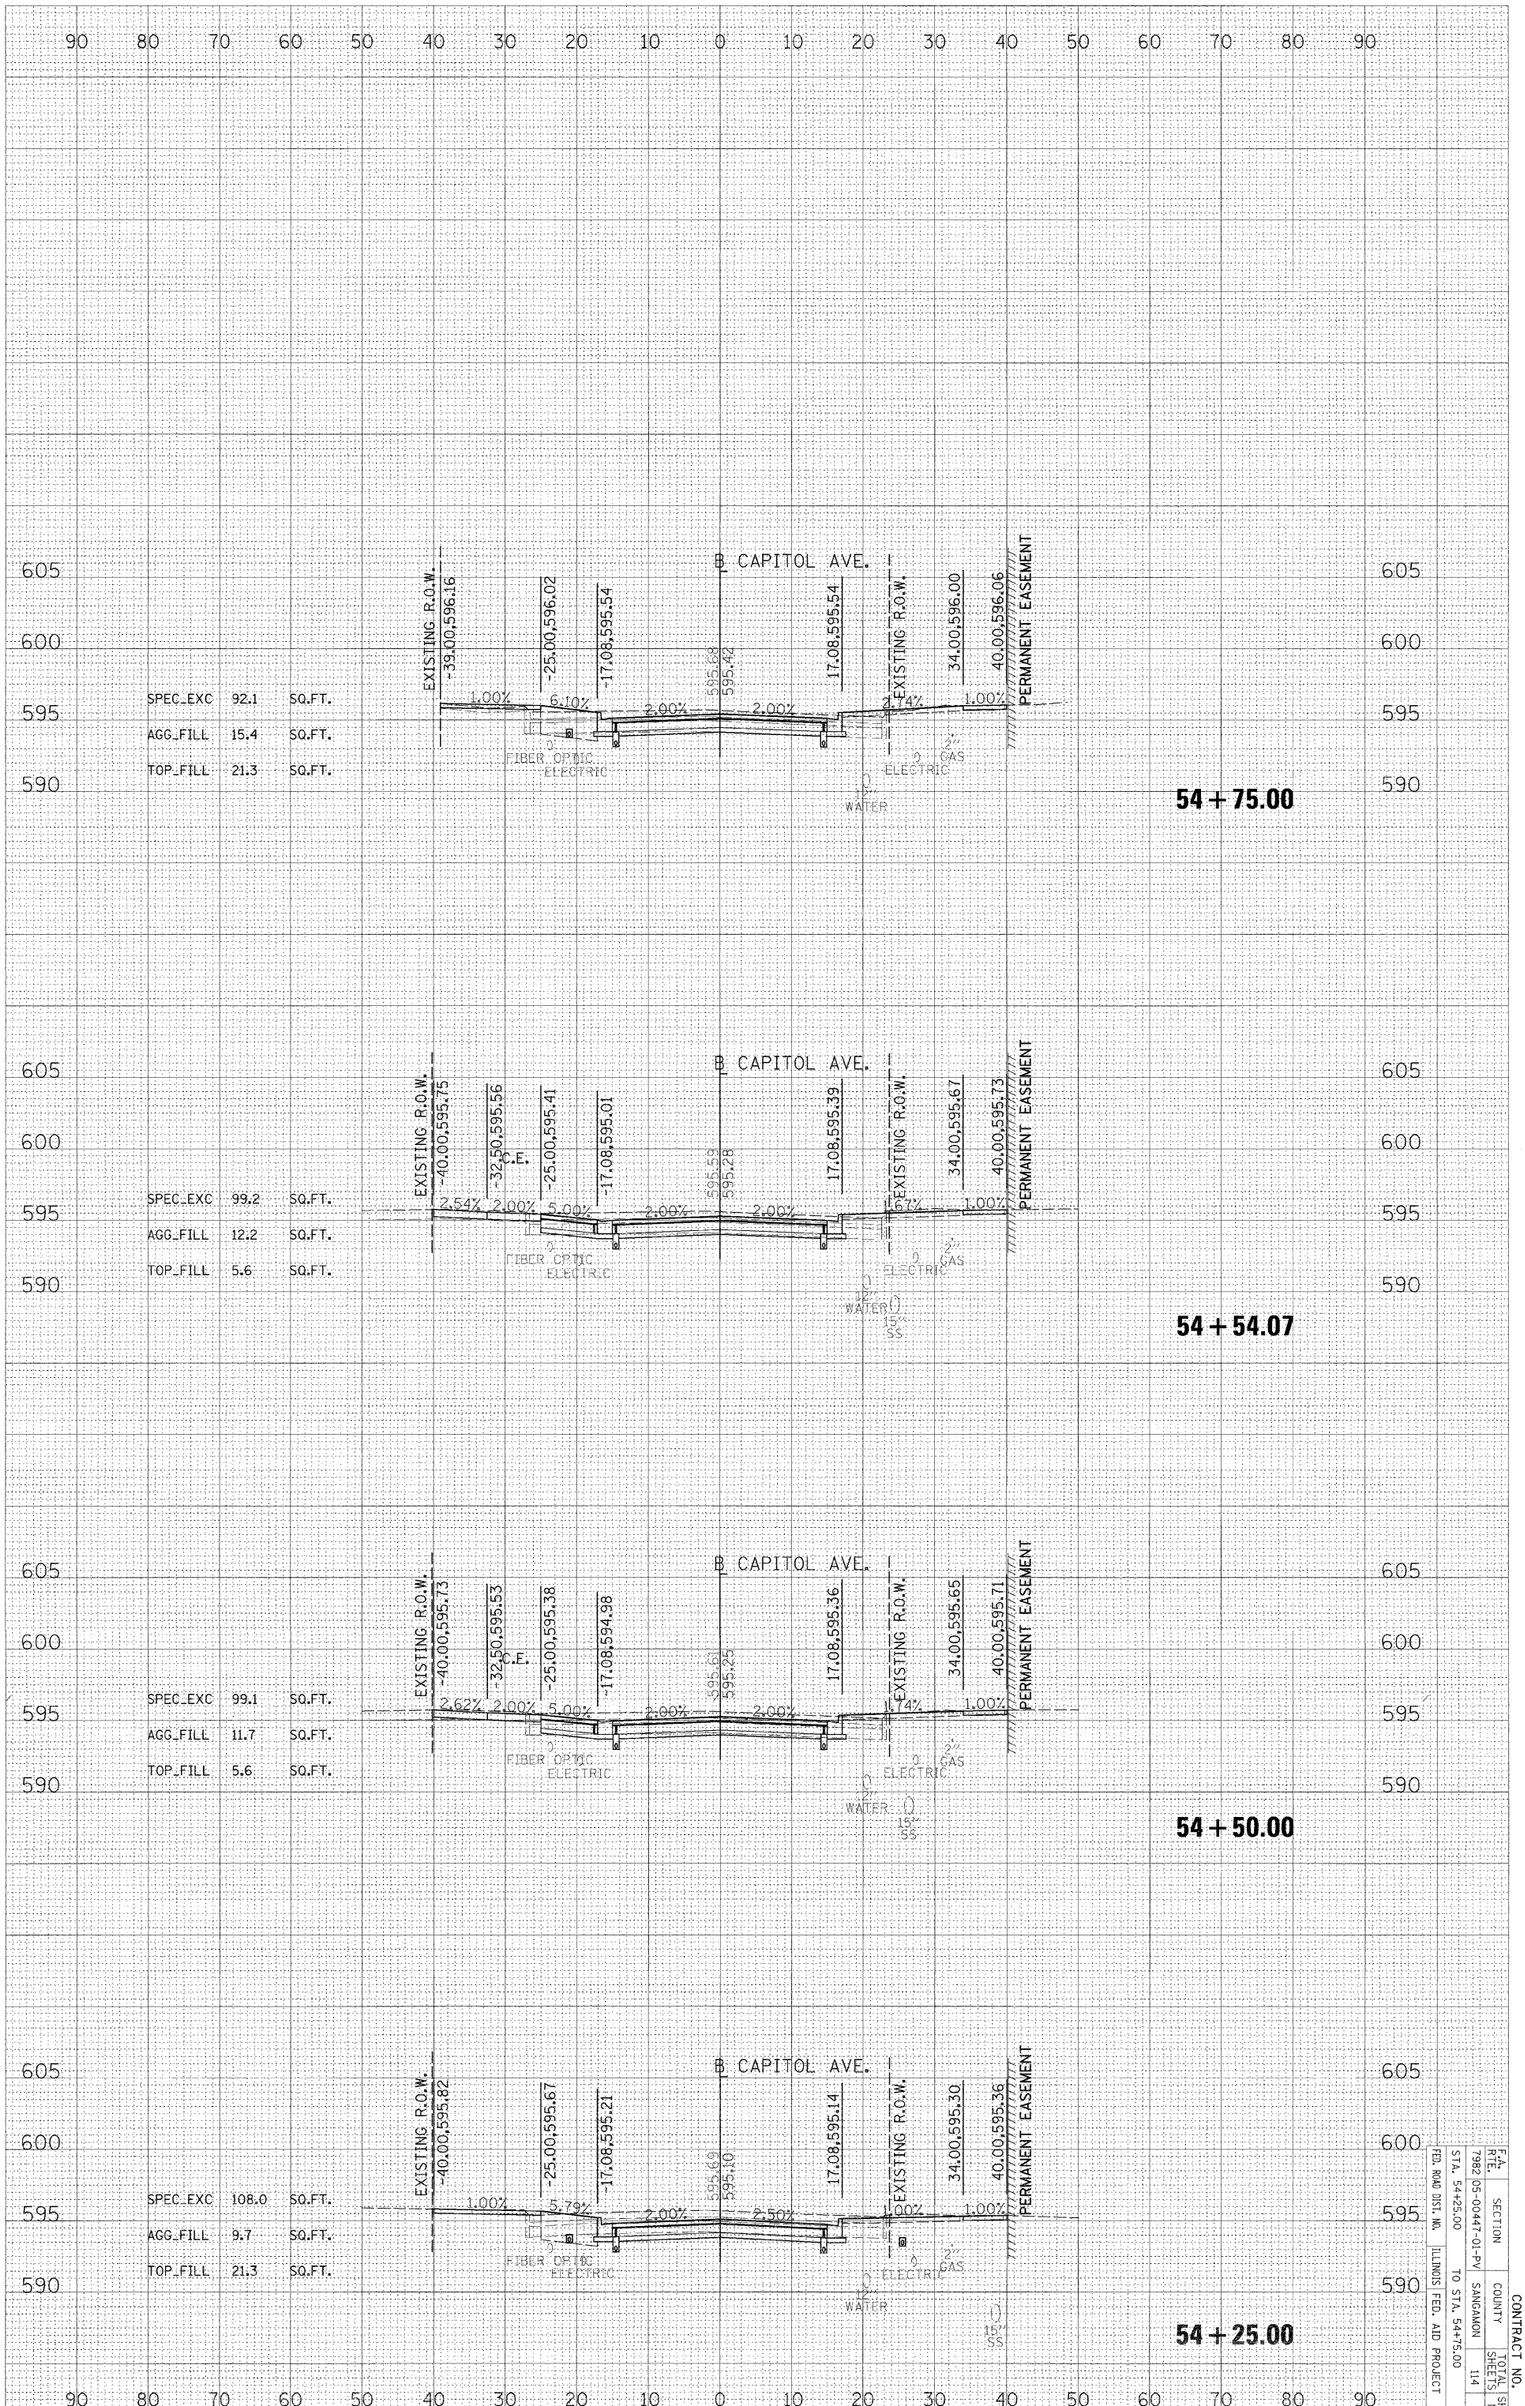

F.A. RTE.	SECTION	COUNTY	TOTAL SHEETS	SHEET NO.
7982	05-00447-01-PV	SANGAMON	114	101

FED. ROAD DIST. NO. ILLINOIS FED. AID PROJECT
STA. 54+25.00 TO STA. 54+75.00

CONTRACT NO. 93450