PLOT DATE = 01\10\2008, 11:06 AM
FILE NAME = I:\02_jobs\02s204la\CADD\Road\Microstation\Sheet\Section_17th-11th\Peoria\C-XSCAP_112207_sheet_7-11.dgn
PLOT SCALE = 10.001 ' / IN.
USER NAME = Pop00036

ORIGINAL SURVEY		BY	DATE
	SURVEYED		
	PLOTTED		
NOTE BOOK	TEMPLATE		
	AREAS		
NO.	AREAS CHECKED		

FINAL SURVEY		BY	DATE
	SURVEYED		
	PLOTTED		
NOTE BOOK	TEMPLATE		
	AREAS		
NO.	AREAS CHECKED		

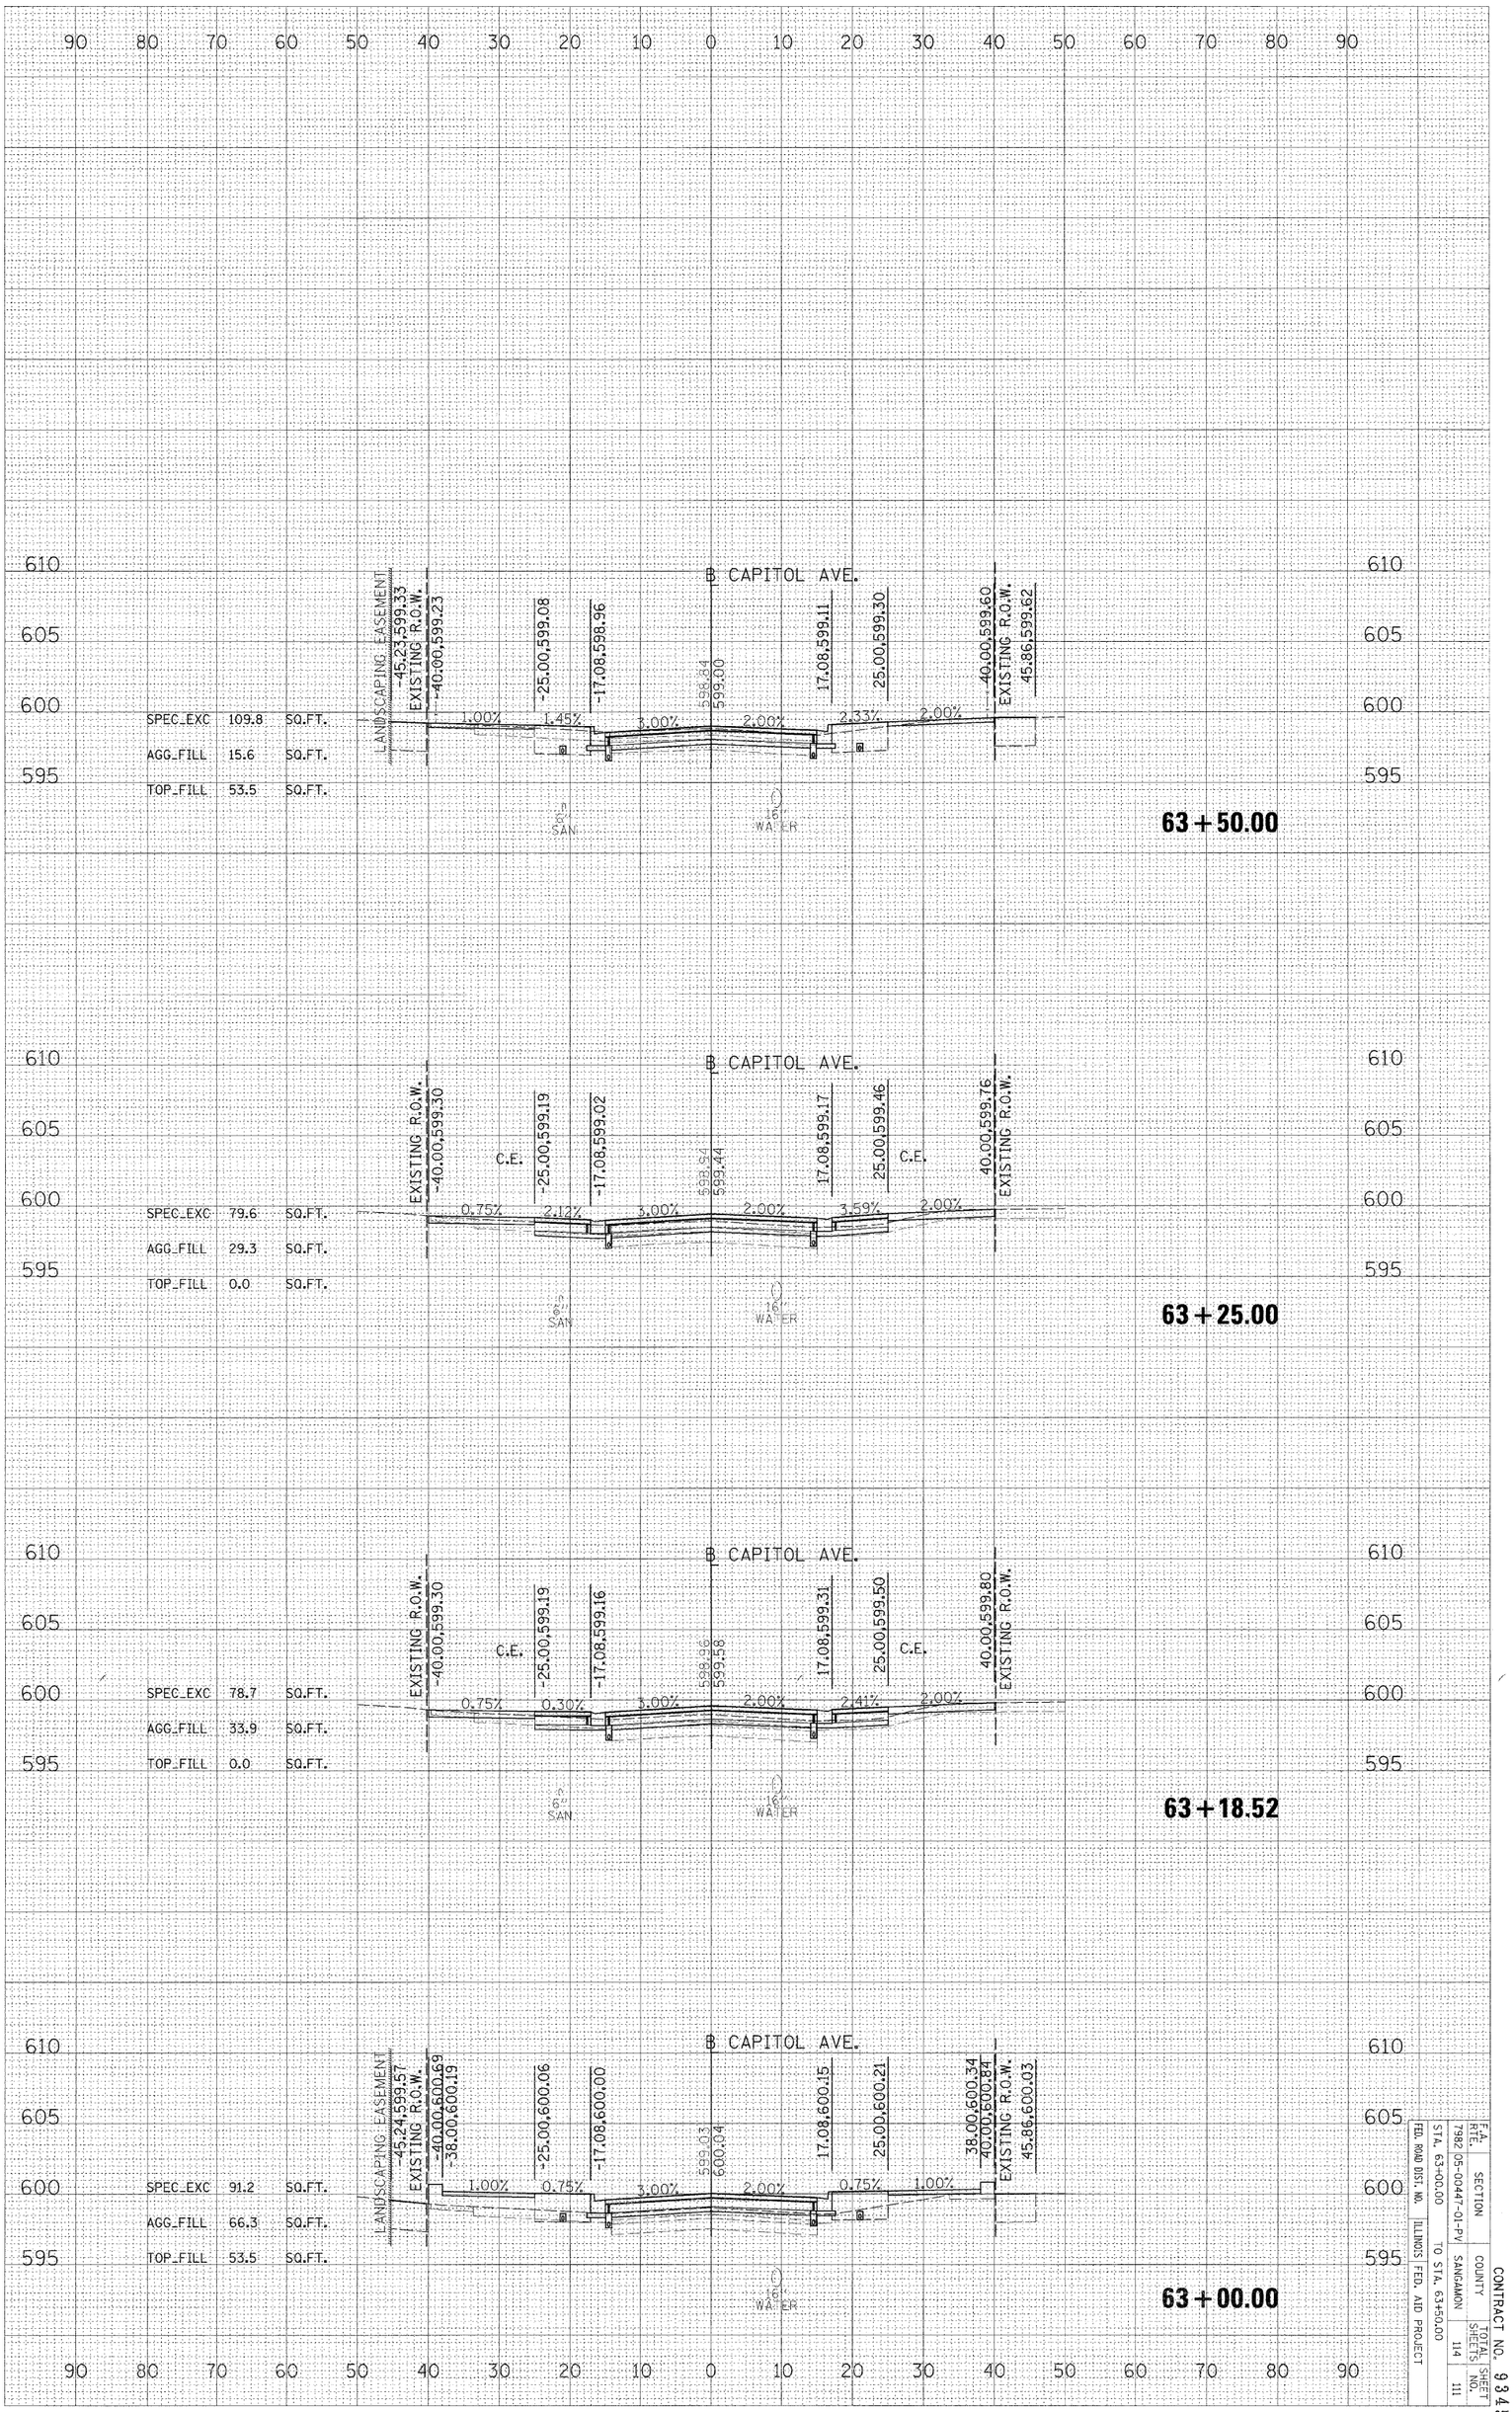

F.A. RTE.	SECTION	COUNTY	TOTAL SHEET NO.
7382	95-0047-01-PV	SANGAMON	111
FED. ROAD DIST. NO.	ILLINOIS FED. AID PROJECT		
STA. 63+00.00	TO STA. 63+50.00		

CONTRACT NO. 93450