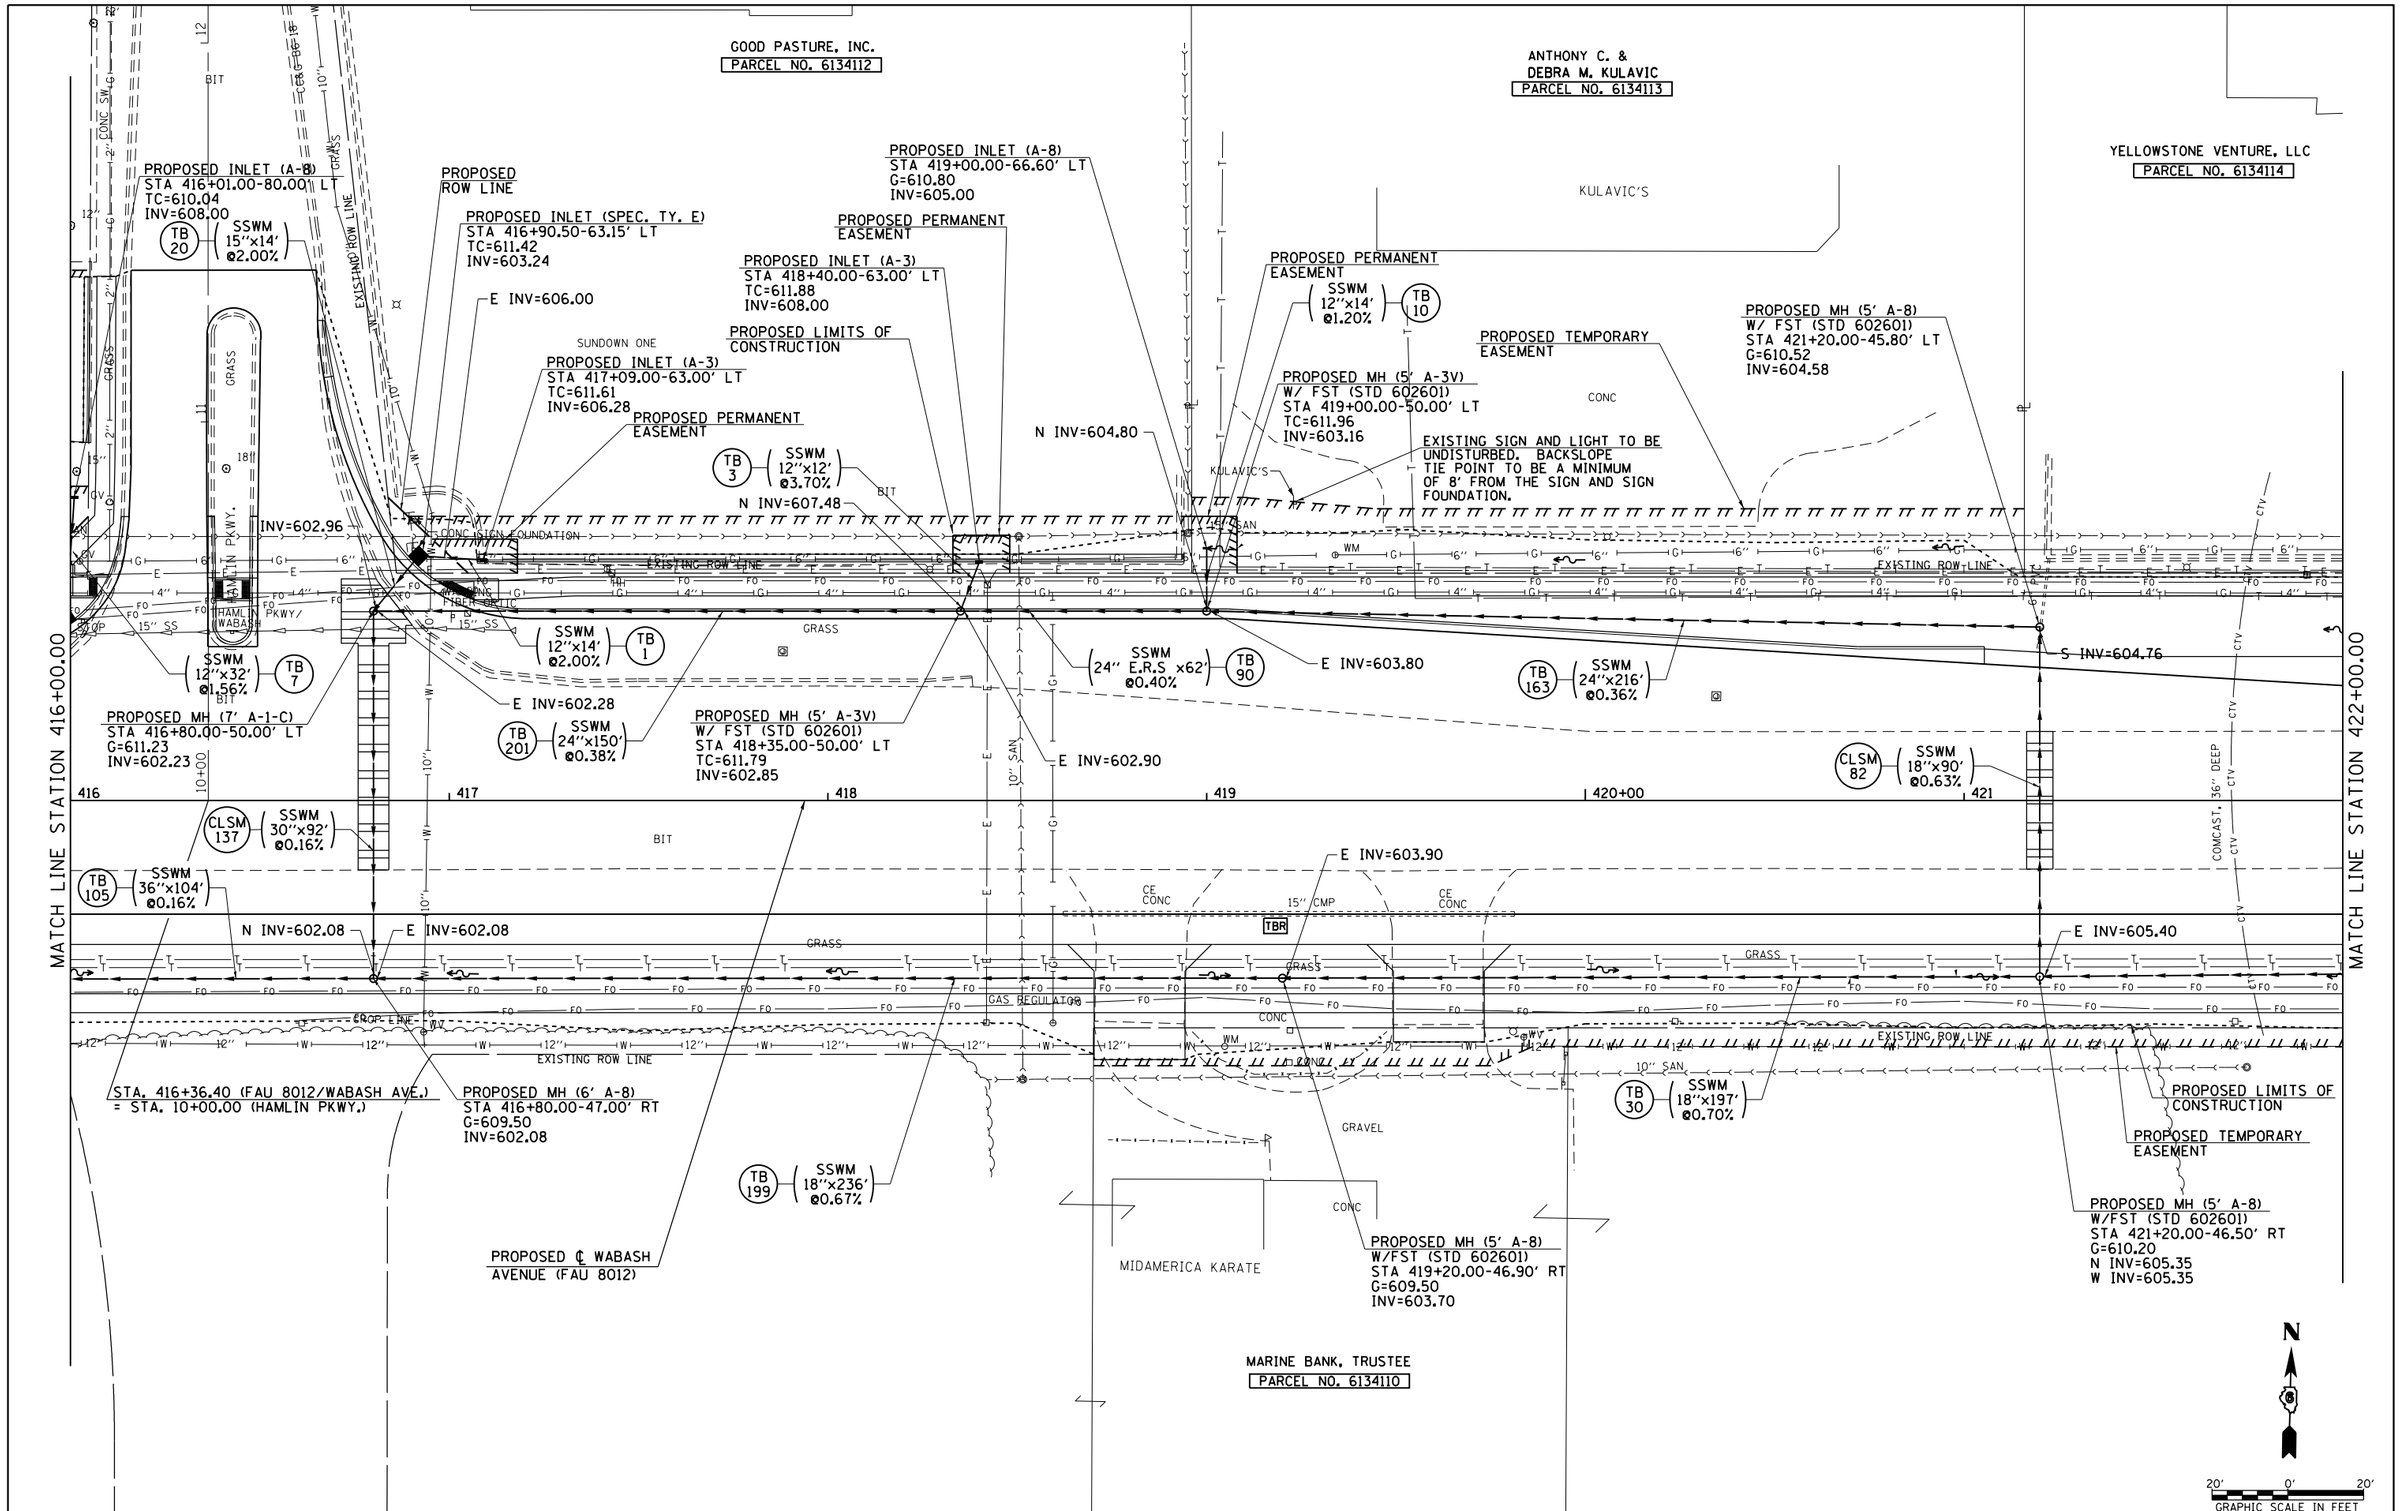

FILE NAME = c:\pw_work\pwidot\edwardsjd\d0373645\D672890-sht-drain-Wabash16.dgn	USER NAME = edwardsjd	DESIGNED - AWM	REVISED - 03/19/2014
		DRAWN - JCW	REVISED -
	PLOT SCALE = 40.0000 ' / in.	CHECKED - AWM	REVISED -
	PLOT DATE = Mar-21-2014 02:06:47PM	DATE - 12/04/2013	REVISED -

STATE OF ILLINOIS
DEPARTMENT OF TRANSPORTATION

WABASH AVENUE
DRAINAGE PLAN VIEW

SCALE: 1=20 | SHEET NO. OF SHEETS | STA. 416+00.00 TO STA. 422+00.00

F.A.U RTE.	SECTION	COUNTY	TOTAL SHEETS	SHEET NO.
8012	21(W-3, TS-1, RS-7)	SANGAMON	679	142
		CONTRACT NO. 72890		
		ILLINOIS FED. AID PROJECT		