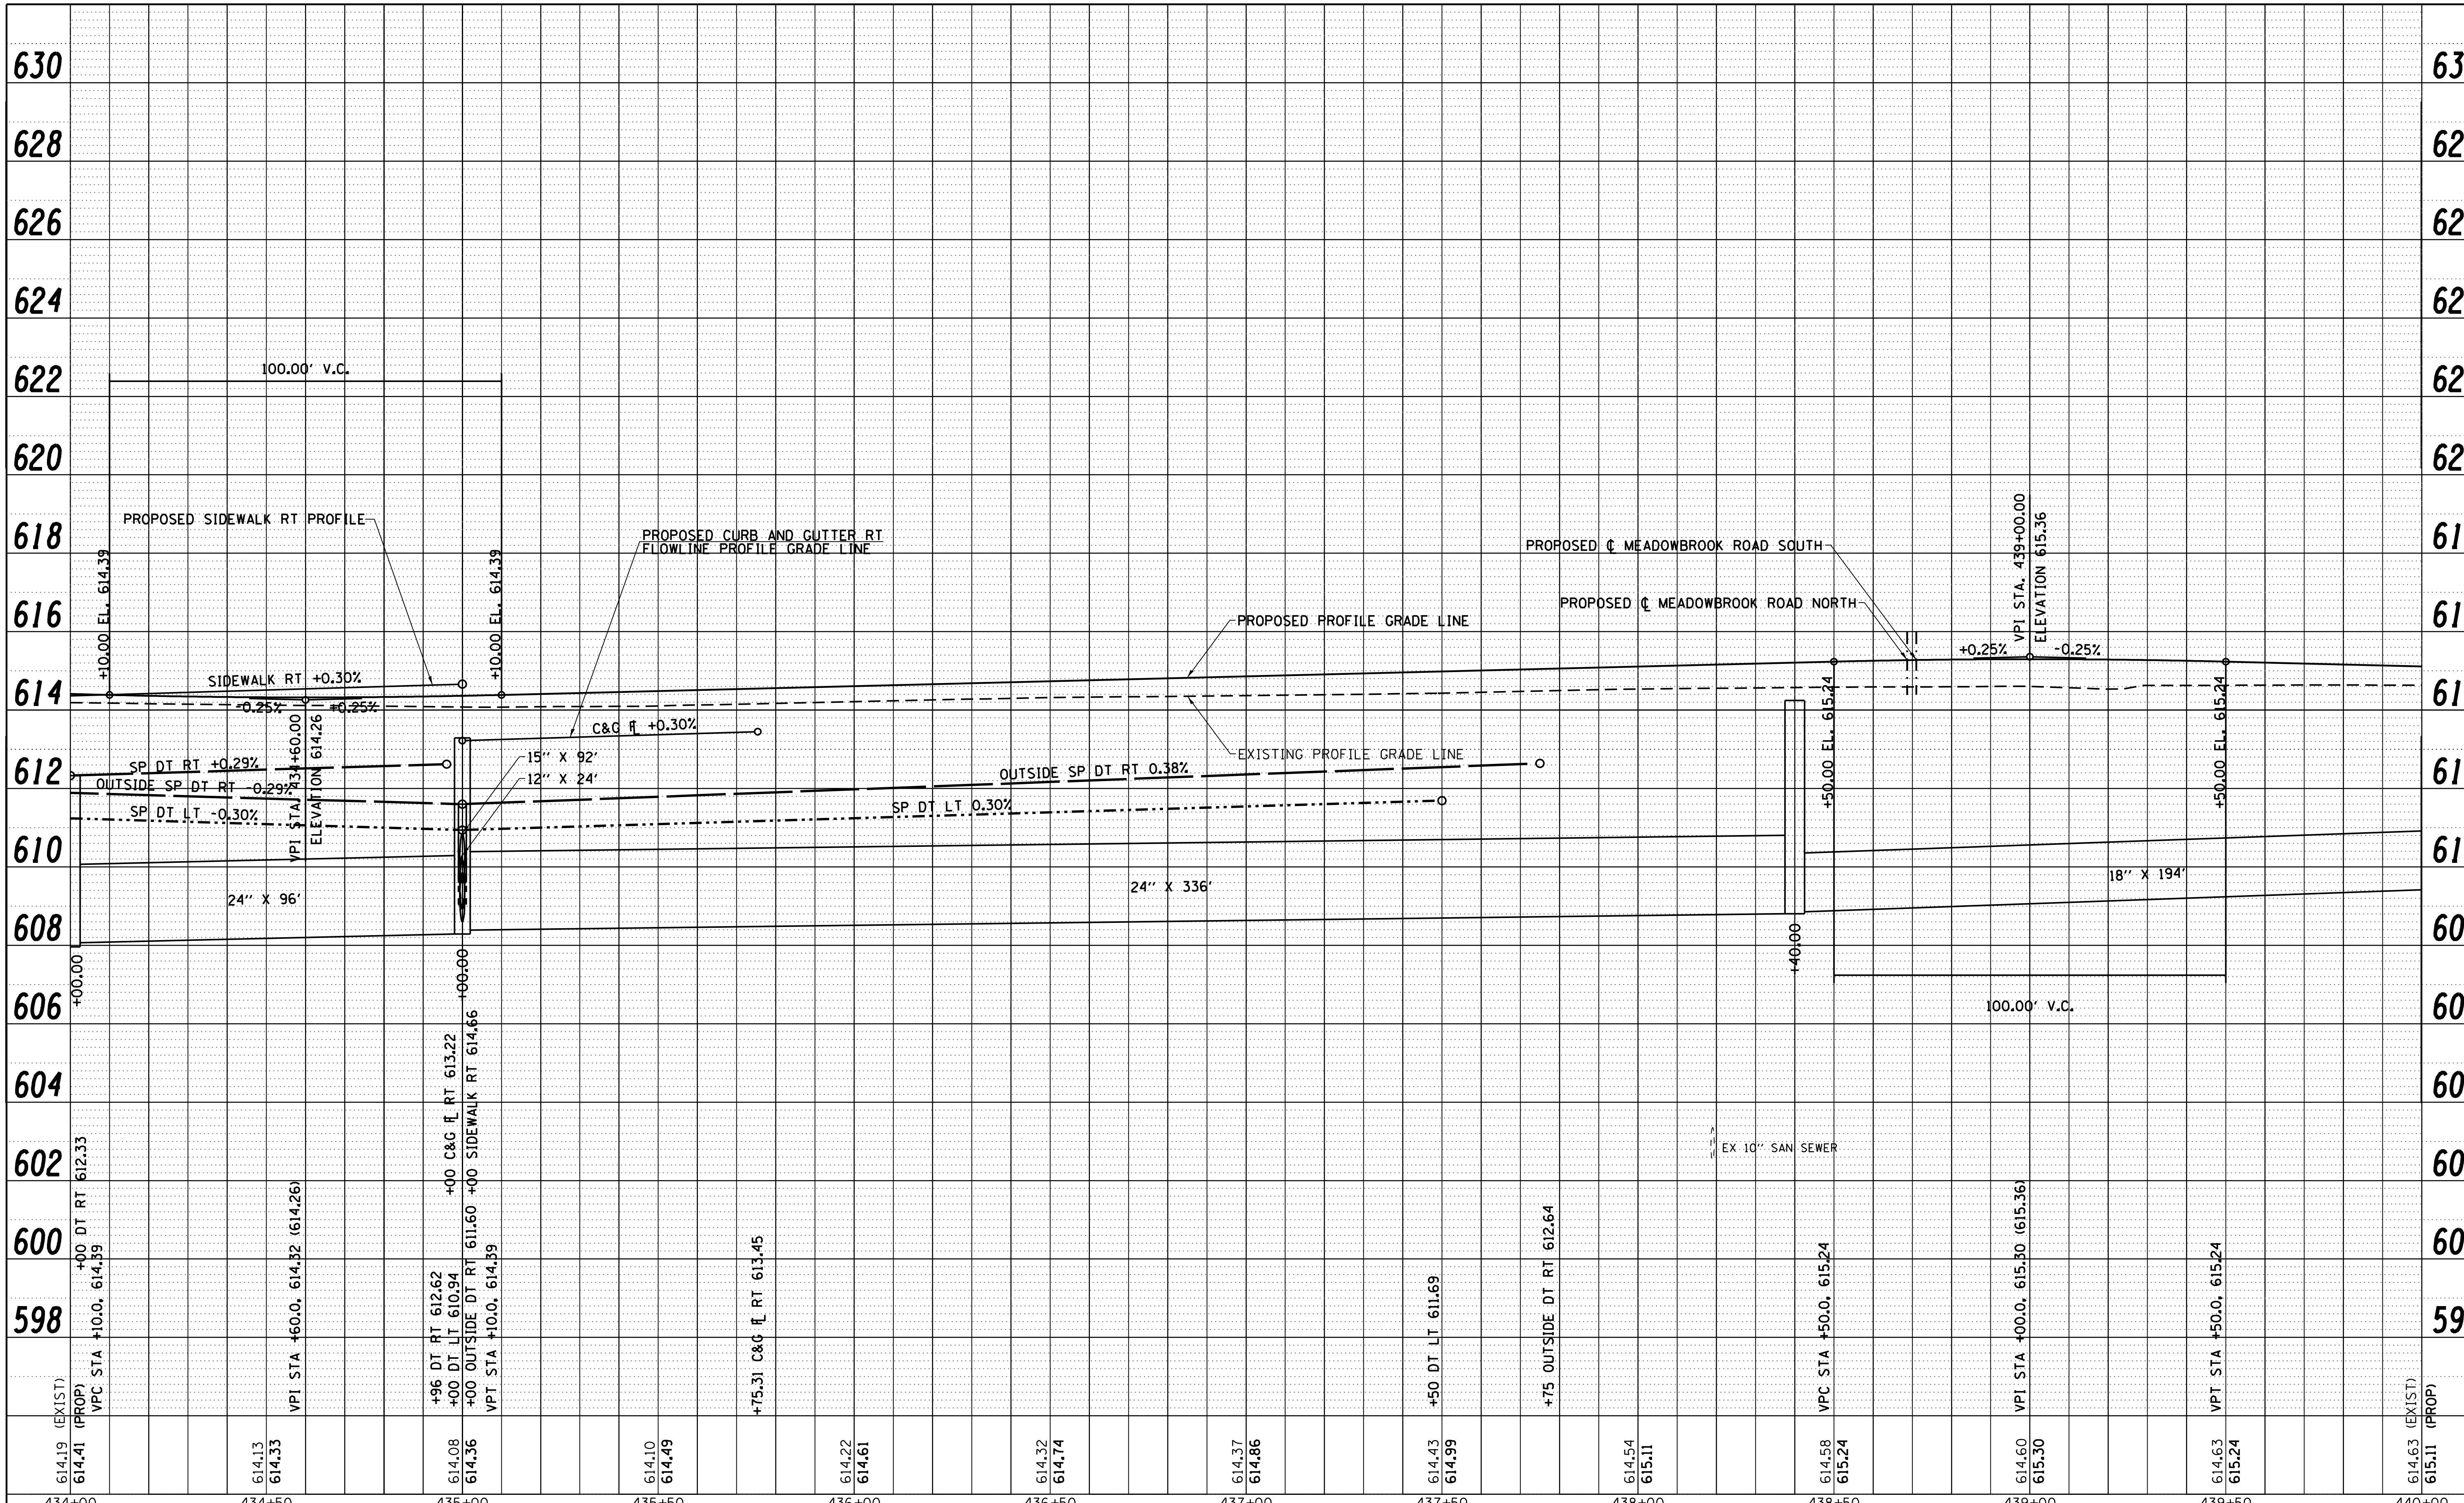

PLAN: SURVEYED ___ PLOTTED ___ ALIGNMENT CHECKED ___ RT. OF WAY CHECKED ___ CADD FILE NAME ___ NOTE BOOK NO. ___ BY DATE

PROFILE: SURVEYED ___ PLOTTED ___ GRADES CHECKED ___ B.M. NOTED ___ STRUCTURE NOTAT'NS CH'KD ___ NOTE BOOK NO. ___ BY DATE

FILE NAME = c:\pw_work\pwidot\sparksgw\d0373645\D67289 0-sht-profile-Wabash19.dgn

USER NAME = sparksgw
PLOT SCALE = 40.0001 ' / in.
PLOT DATE = Feb-04-2014 01:34:00PM

DESIGNED -
DRAWN -
CHECKED -
DATE - 12/04/2013

REVISED -
REVISED -
REVISED -
REVISED -

STATE OF ILLINOIS
DEPARTMENT OF TRANSPORTATION

WABASH AVENUE
PROFILE SHEET

SCALE: | SHEET NO. OF SHEETS | STA. 434+00.00 TO STA. 440+00.00

F.A.U. RTE.	SECTION	COUNTY	TOTAL SHEETS	SHEET NO.
8012	21(W-3, TS-1, RS-7)	SANGAMON	679	152

CONTRACT NO. 72890

ILLINOIS FED. AID PROJECT