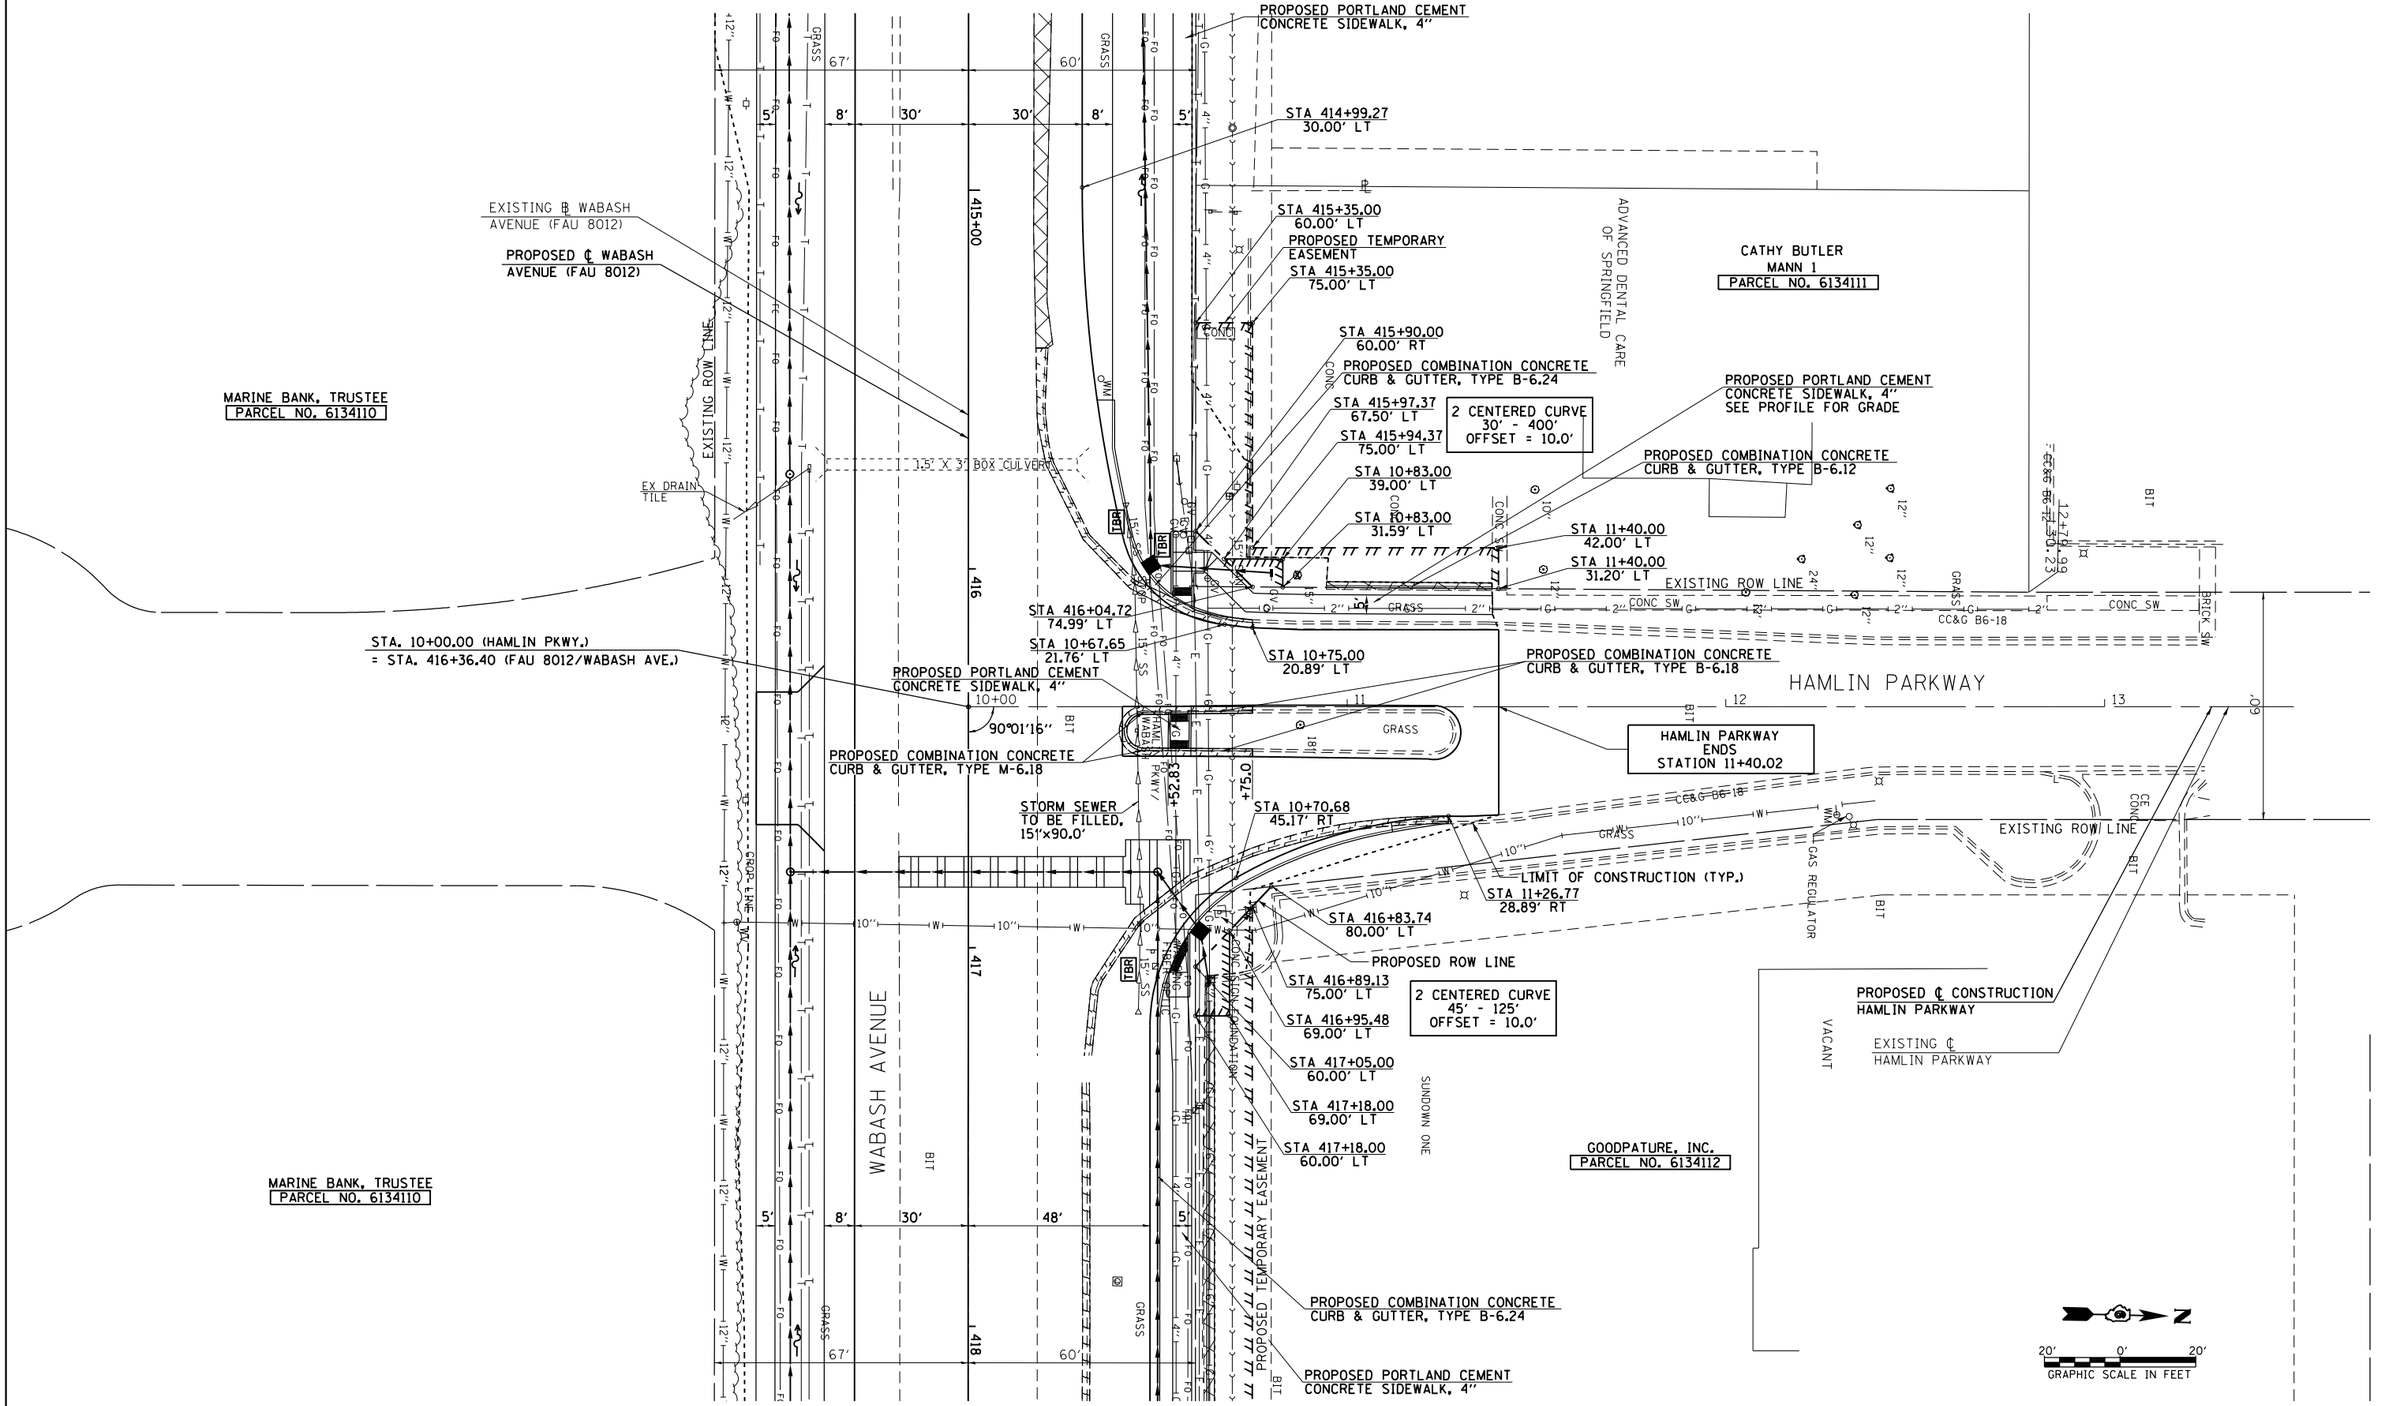

FILE NAME = c:\pw_work\pwidot\sparksgw\d0373645\D672890-sht-plan-Hamlin.dgn	USER NAME = sparksgw	DESIGNED - SEW	REVISED -
		DRAWN - AS	REVISED -
	PLOT SCALE = 40.0000 ' / in.	CHECKED - SEW	REVISED -
	PLOT DATE = Feb-04-2014 01:37:28PM	DATE - 12/04/2013	REVISED -

STATE OF ILLINOIS
DEPARTMENT OF TRANSPORTATION

HAMLIN PARKWAY
PLAN SHEET

SCALE: 1"=20' | SHEET NO. 1 OF 1 SHEETS | STA. 10+00.00 TO STA. 11+40.02

F.A.U RTE.	SECTION	COUNTY	TOTAL SHEETS	SHEET NO.
8012	21(W-3,TS-1,RS-7)	SANGAMON	679	199
		CONTRACT NO. 72890		
		ILLINOIS FED. AID PROJECT		