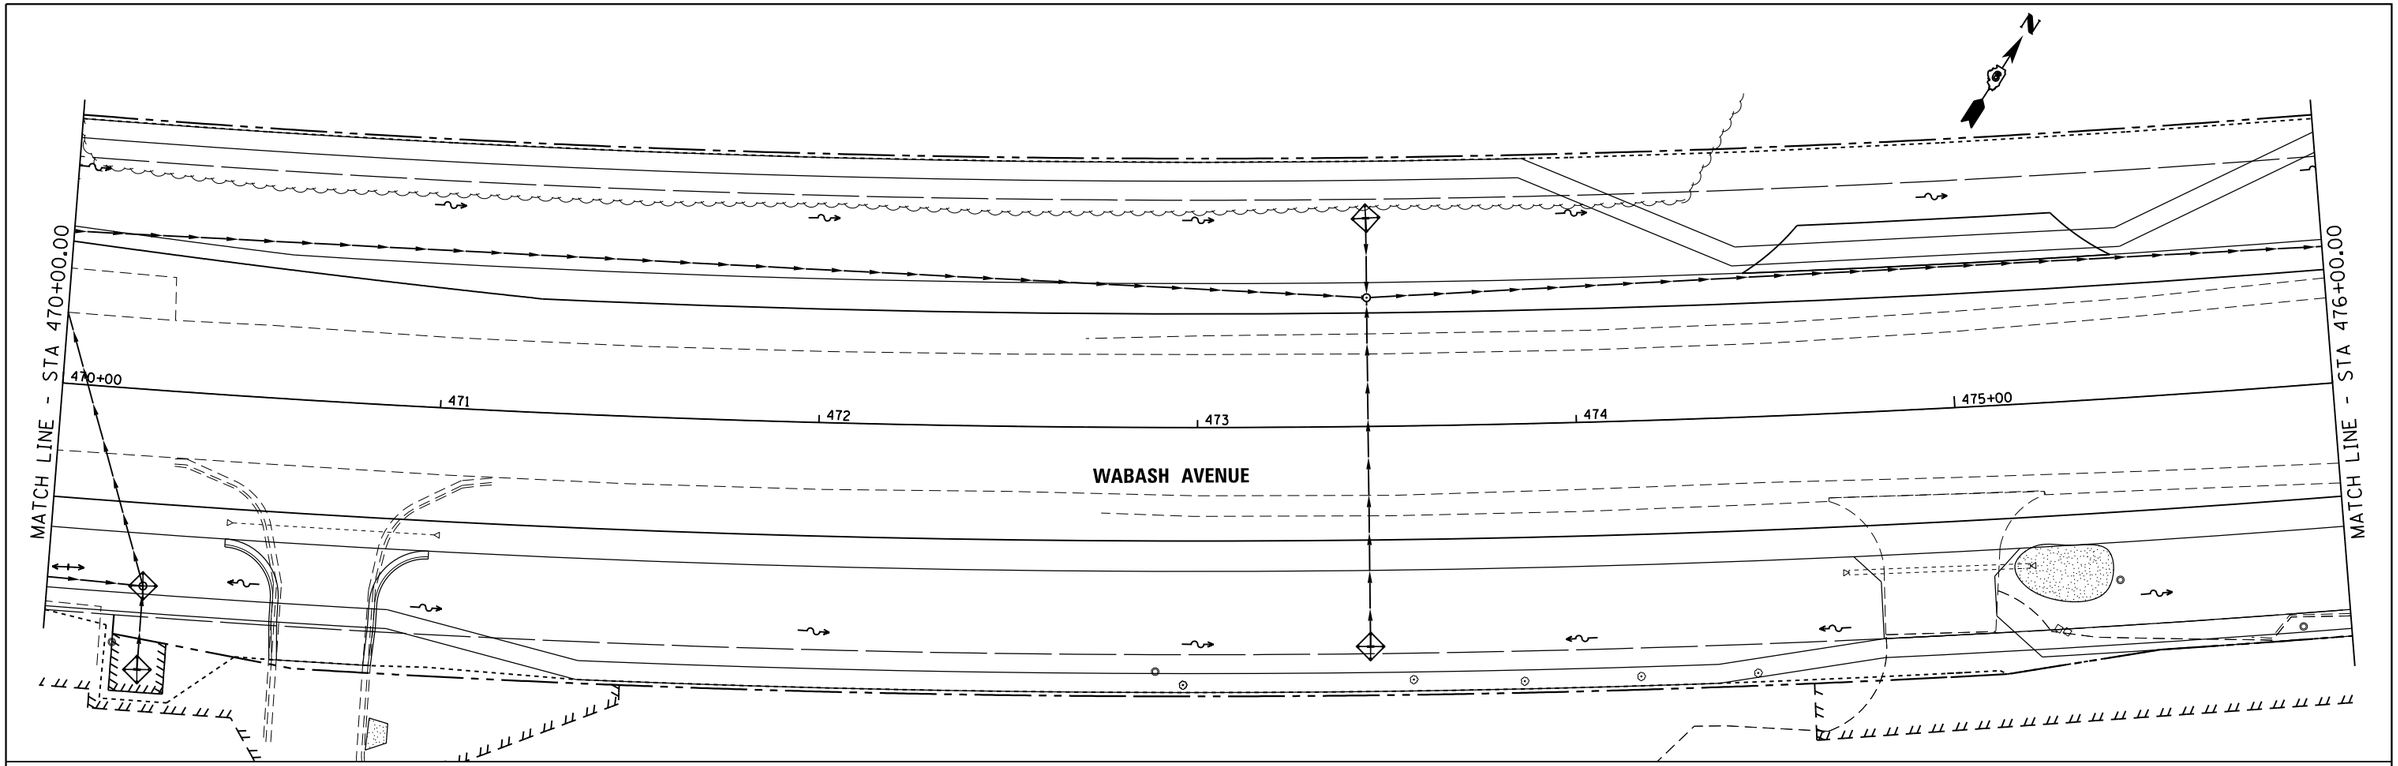

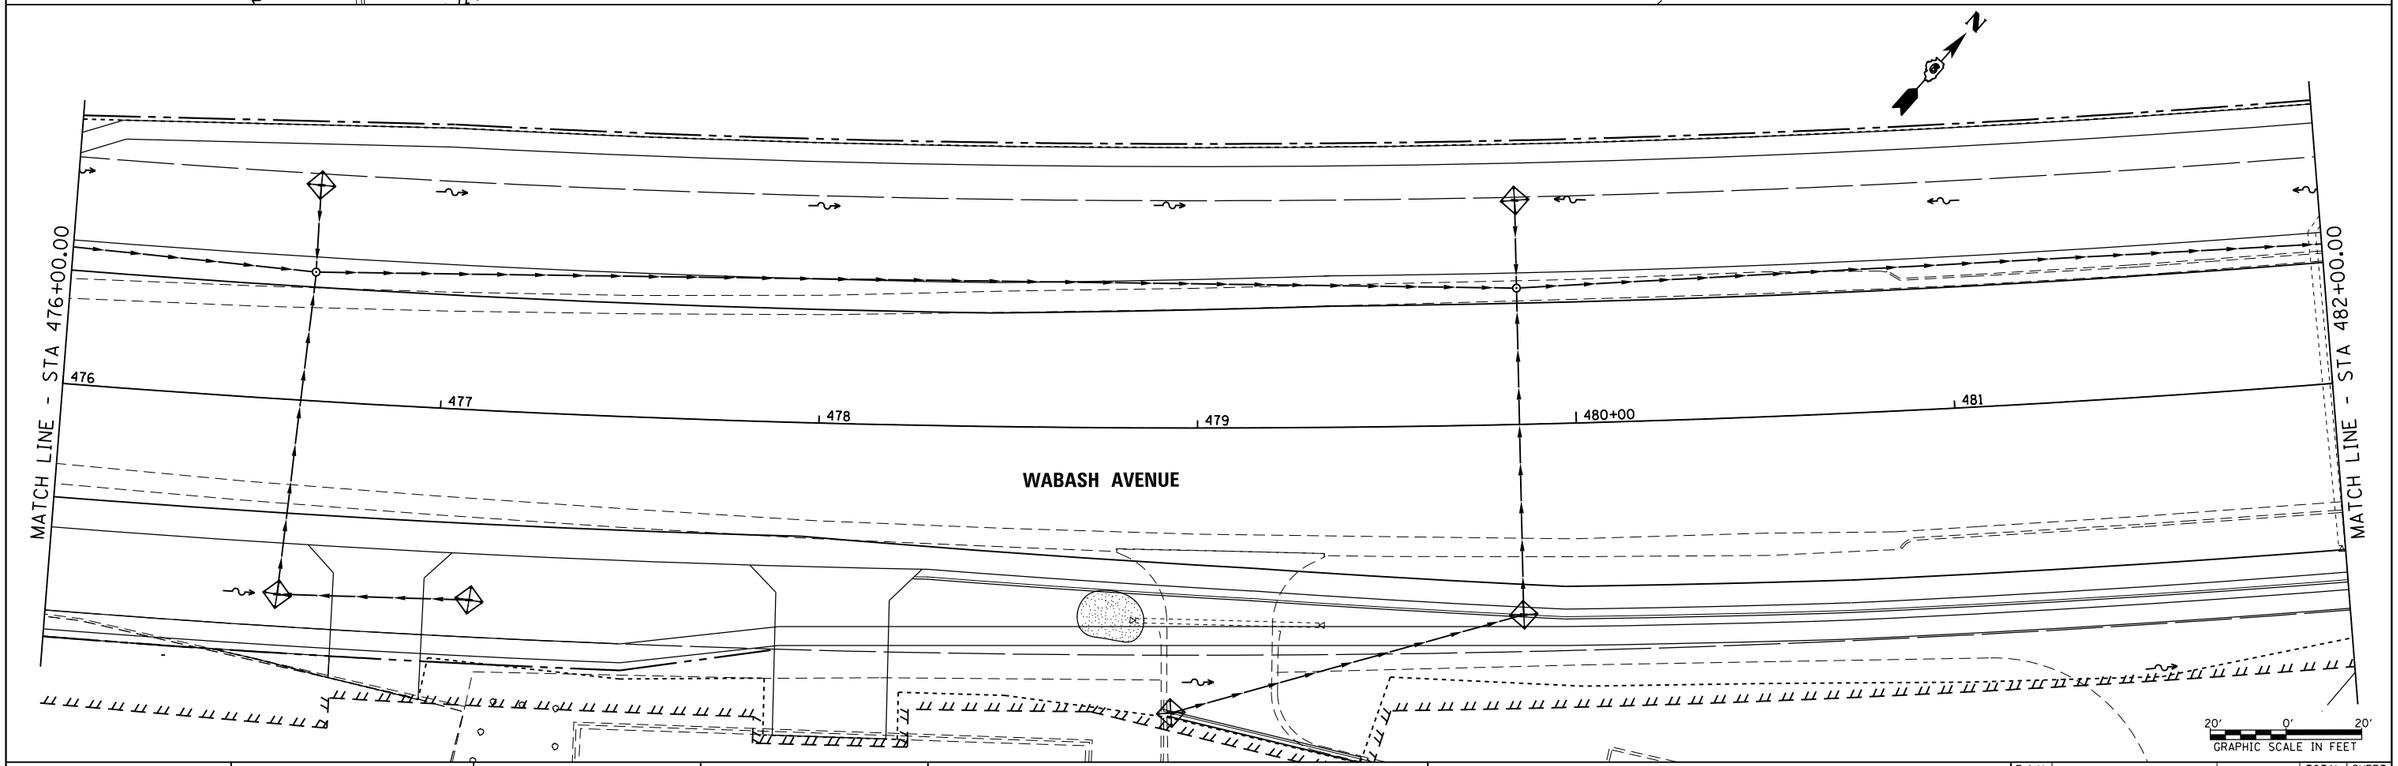

FILE NAME = c:\pw_work\pwidot\sparksgw\d0371346\D672890-sht-EROSION.dgn	USER NAME = sparksgw	DESIGNED -	REVISED -
		DRAWN -	REVISED -
	PLOT SCALE = 40.0000 ' / in.	CHECKED -	REVISED -
Default	PLOT DATE = Feb-04-2014 01:41:49PM	DATE - 12/04/2013	REVISED -

STATE OF ILLINOIS
DEPARTMENT OF TRANSPORTATION

WABASH AVENUE
EROSION CONTROL PLAN

SCALE: | SHEET OF SHEETS | STA. 470+00.00 TO STA. 482+00.00

F.A.U. RTE.	SECTION	COUNTY	TOTAL SHEETS	SHEET NO.
8012	21(W-3, TS-1, RS-7)	SANGAMON	679	276
		CONTRACT NO. 72890		
	ILLINOIS FED. AID PROJECT			