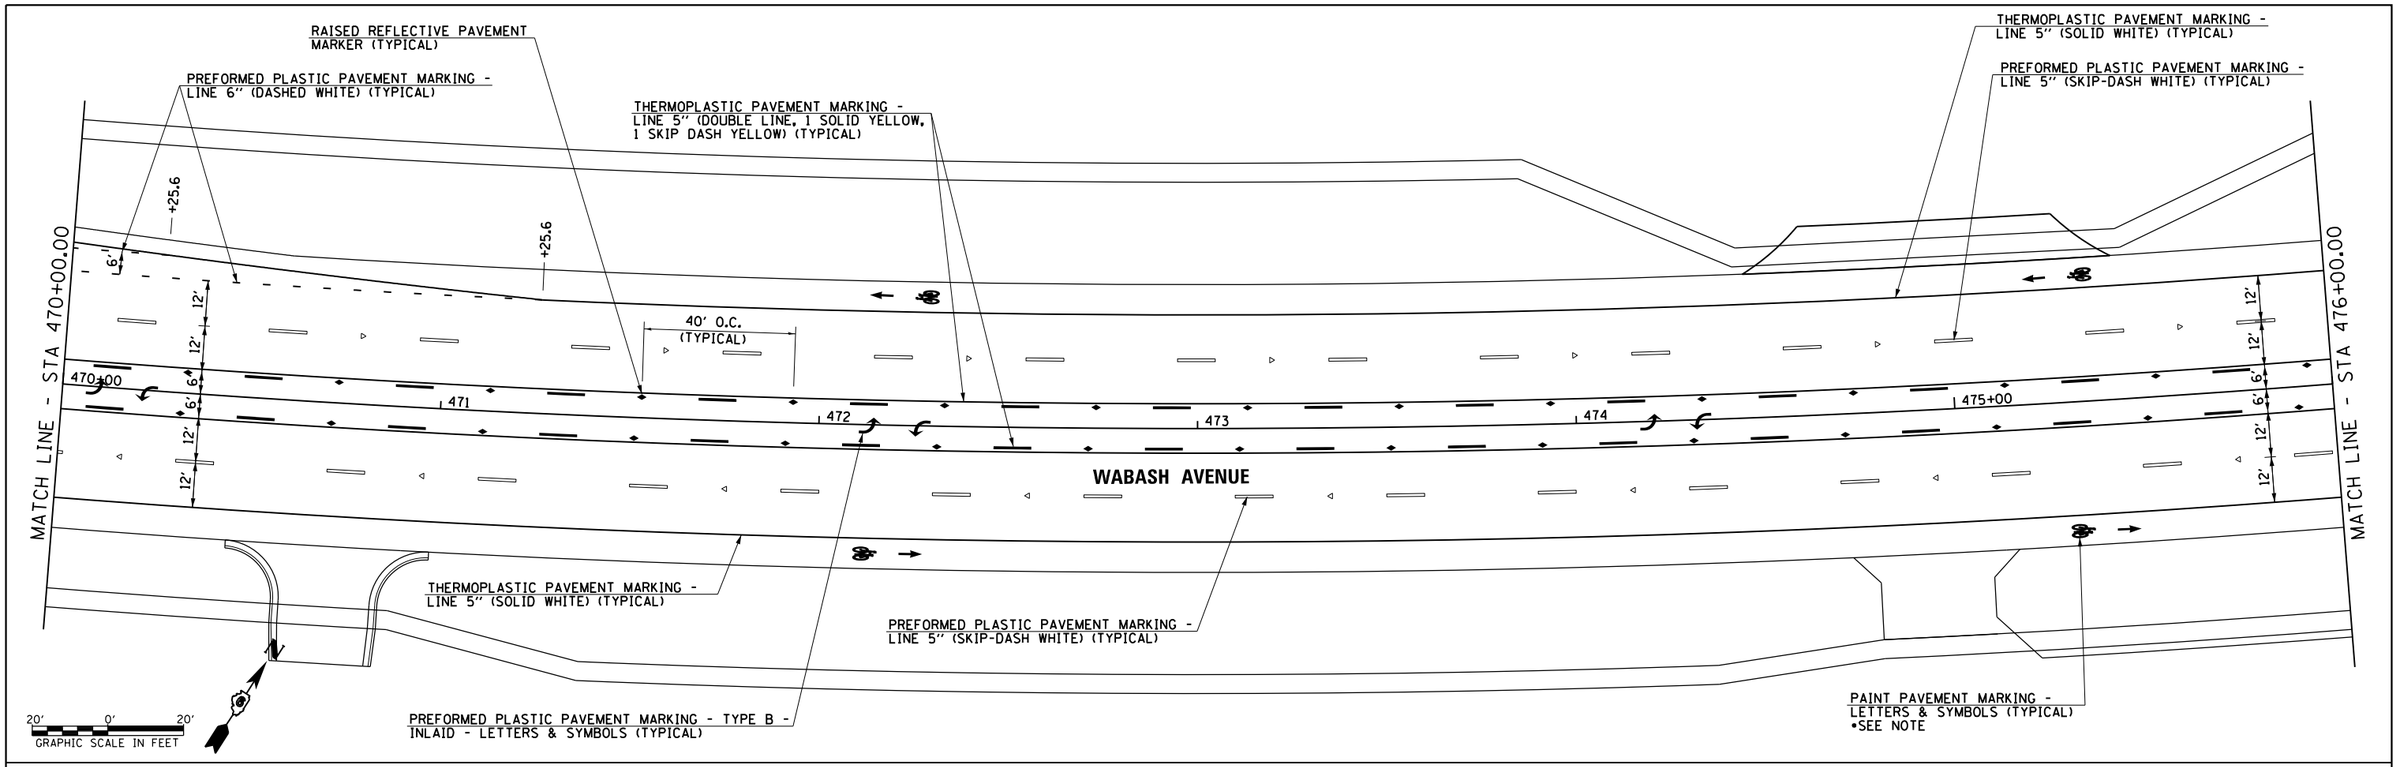

• NOTE: SHARROWS DENOTED WITH AN "•" SHALL BE PREFORMED PAVEMENT MARKING. ALL OTHERS SHALL BE PAINT PAVEMENT MARKING.

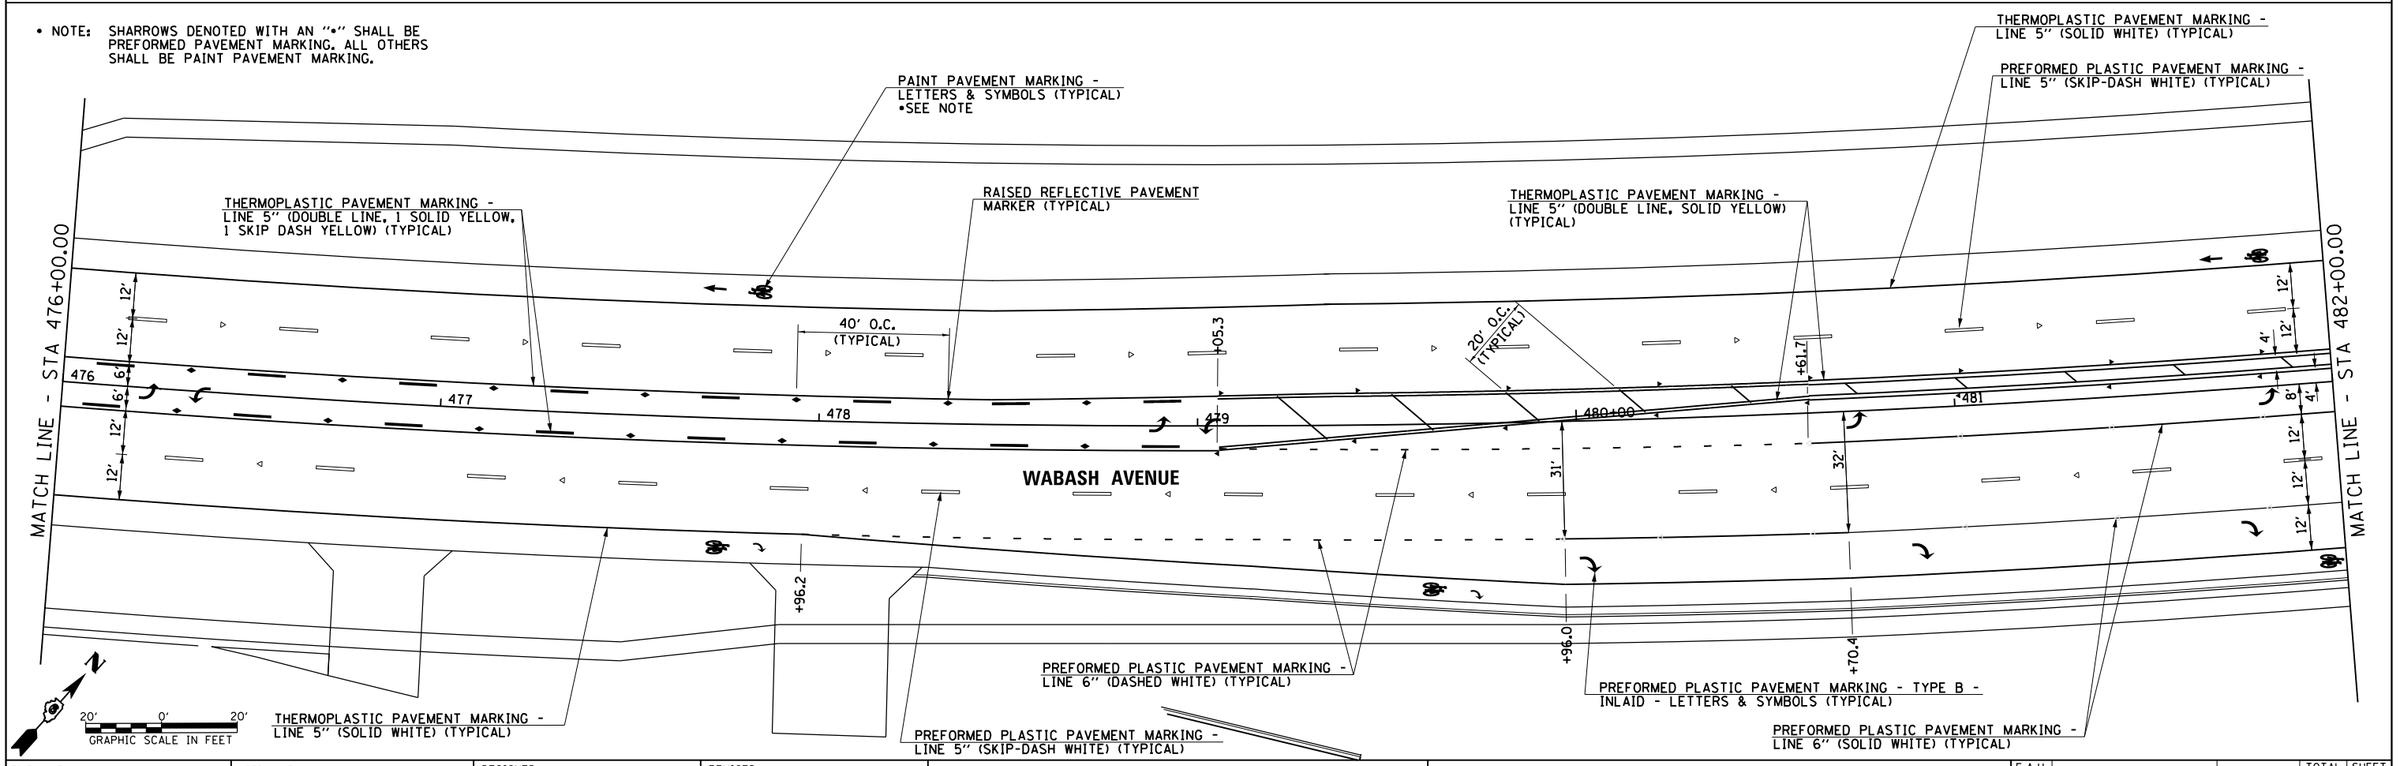

FILE NAME = c:\pw_work\pwidot\sparksgw\d0373645\D672890-sht-pmk12.dgn	USER NAME = sparksgw	DESIGNED -	REVISED -	STATE OF ILLINOIS DEPARTMENT OF TRANSPORTATION	WABASH AVENUE PAVEMENT MARKING PLAN	F.A.U. RTE.	SECTION	COUNTY	TOTAL SHEETS / SHEET NO.
	PLOT SCALE = 40.0001 ' / in.	CHECKED -	REVISED -			8012	21(W-3, TS-1, RS-7)	SANGAMON	679 / 321
Default	PLOT DATE = Feb-04-2014 01:43:49PM	DATE - 12/04/2013	REVISED -		SCALE: SHEET OF SHEETS STA. 470+00.00 TO STA. 482+00.00			CONTRACT NO. 72890	
							ILLINOIS FED. AID PROJECT		