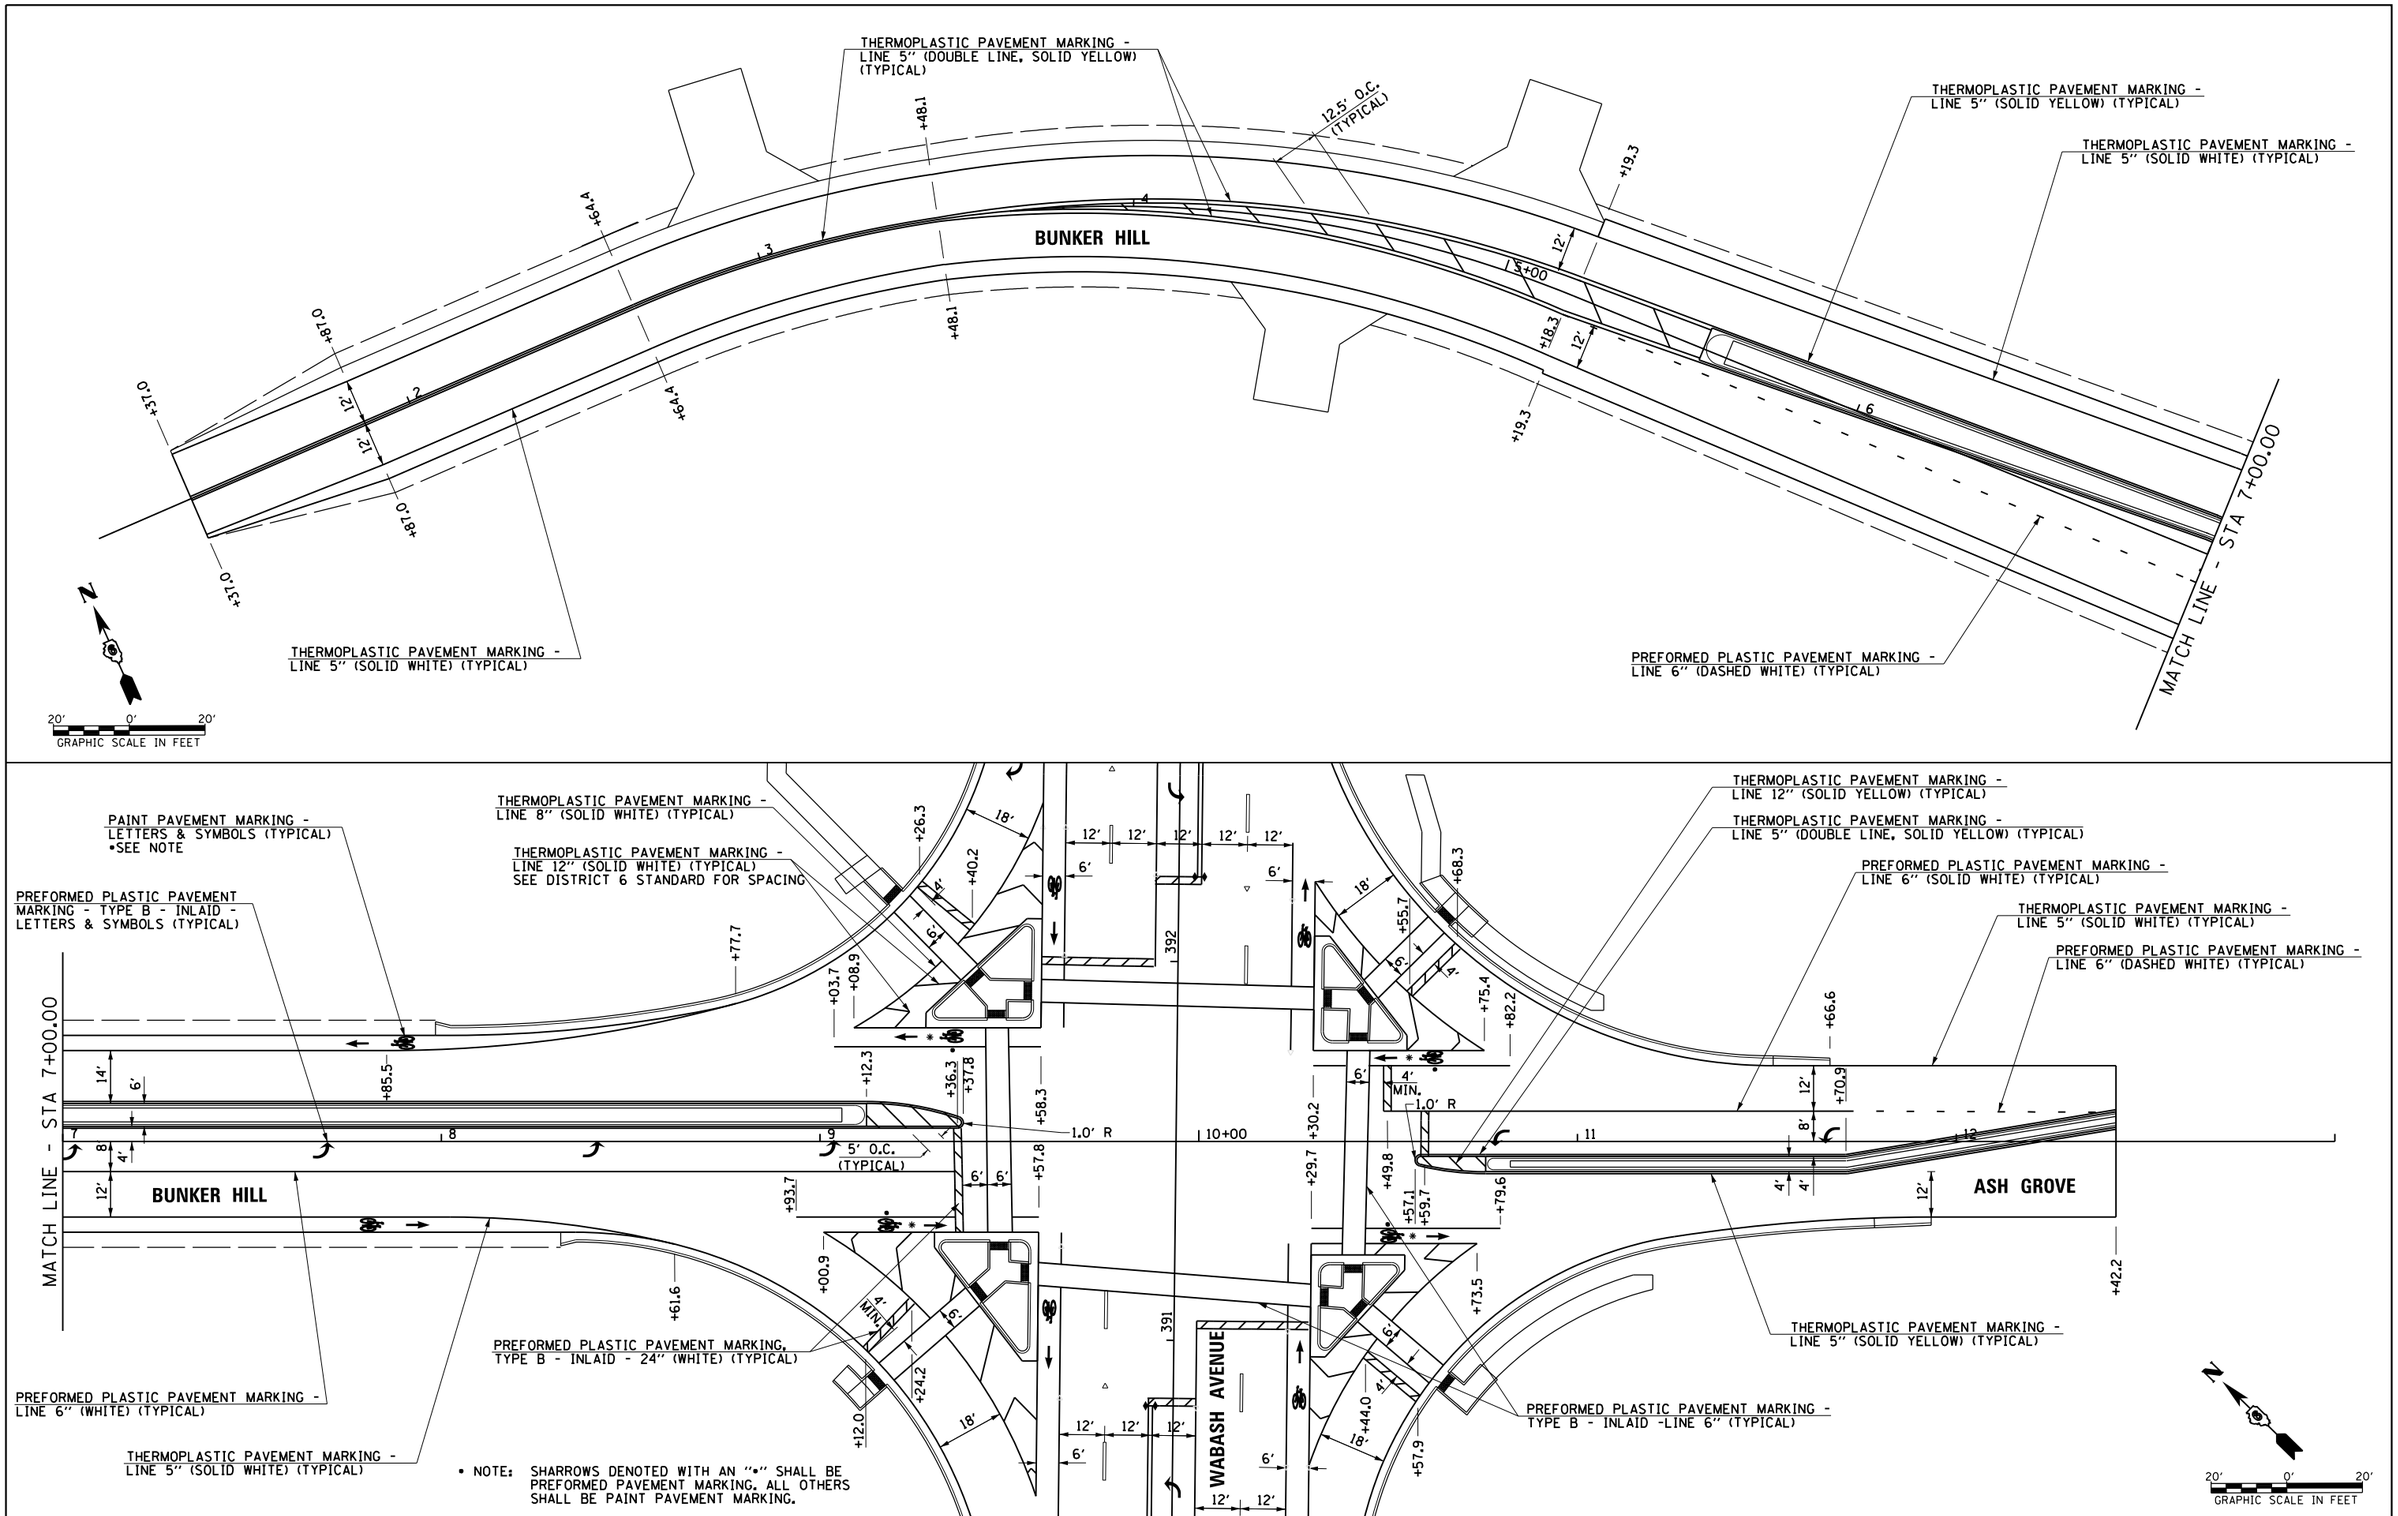

FILE NAME = c:\pw_work\pwidot\edwardsjd\d0373645\D672890-sht-pmk17-Bunker&Ash.dgn	USER NAME = edwardsjd	DESIGNED -	REVISED - 03/21/2014	STATE OF ILLINOIS DEPARTMENT OF TRANSPORTATION	BUNKER HILL & ASH GROVE PAVEMENT MARKING PLAN
	PLOT SCALE = 40.0001 ' / in.	DRAWN -	REVISED -		
		CHECKED -	REVISED -		
Default	PLOT DATE = Mar-21-2014 02:07:22PM	DATE - 12/04/2013	REVISED -		SCALE: SHEET OF SHEETS STA. 1+00.00 TO STA. 13+00.00

F.A.U. RTE.	SECTION	COUNTY	TOTAL SHEETS	SHEET NO.
8012	21(W-3, TS-1, RS-7)	SANGAMON	679	326
		CONTRACT NO. 72890		
		ILLINOIS FED. AID PROJECT		