STATE OF ILLINOIS
DEPARTMENT OF TRANSPORTATION

ROUTE NO.	SECTION	COUNTY	TOTAL SHEETS	SHEET NO.
F.A.P. 8012	21W-3, TS-1, RS-7	SANGAMON	679	418
FED. ROAD DIST. NO. 7		ILLINOIS	FED. AID PROJECT-	

SHEET NO. 2
13 SHEETS

Contract No. 72890

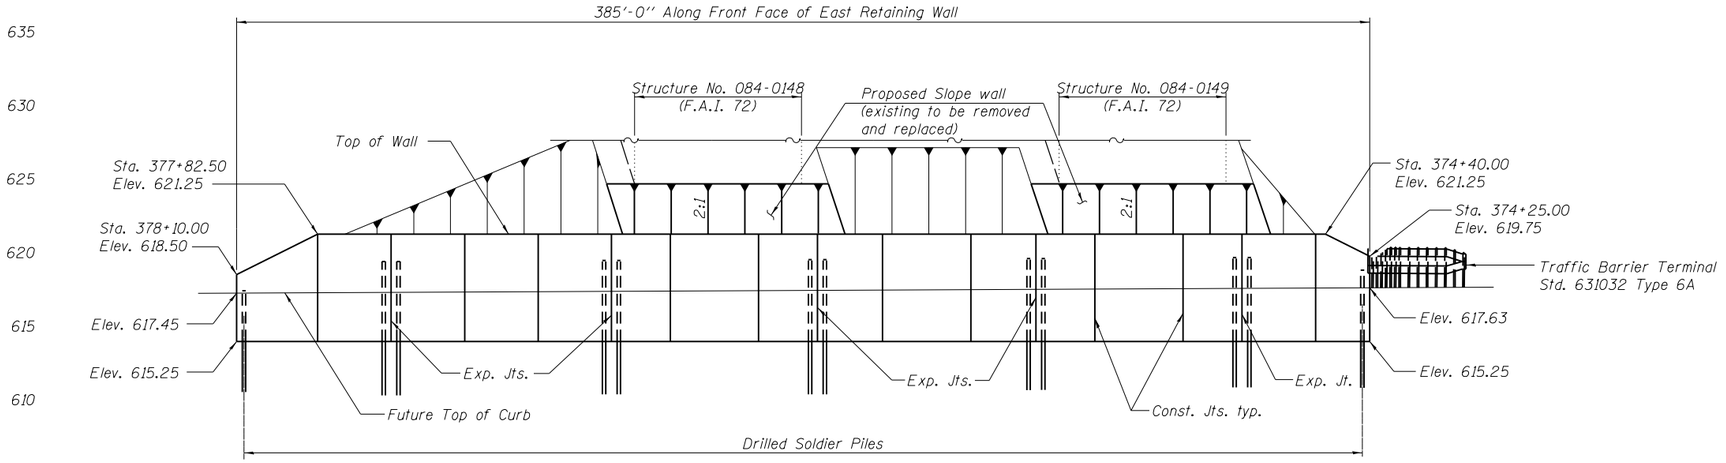

ELEVATION

Note: Elevation of Future Top of Curb varies along length of wall.

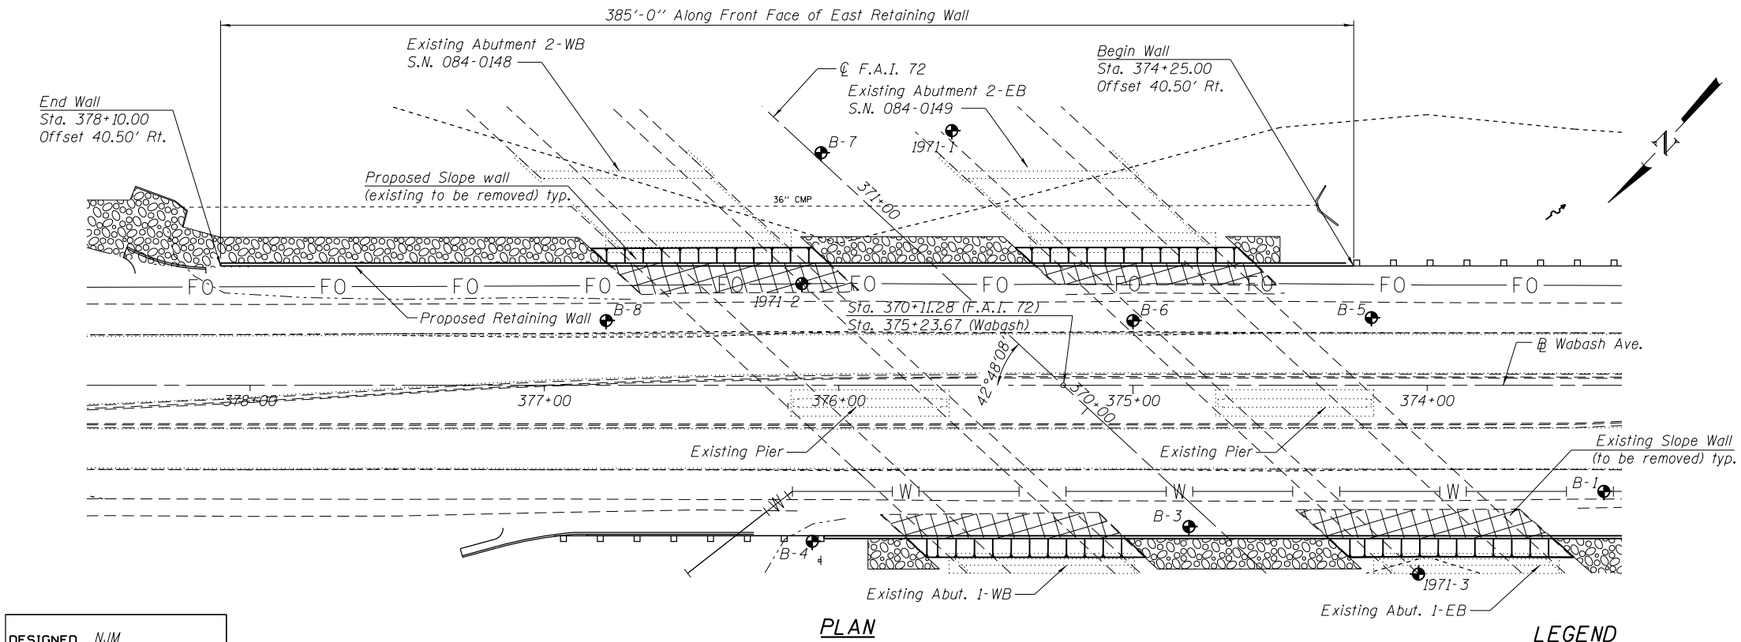

PLAN

Note: All stations and offsets are given at the front face of the Proposed Retaining Wall.

LEGEND

- Soil Boring Location
- Existing Structures
- Removal Limits
- W — Exist. Water Main
- G — Exist. Gas Main
- FO — Fiber Optic

DESIGNED	NJM
CHECKED	KPH
DRAWN	EML/JGC
CHECKED	KPH

EAST RETAINING WALL GENERAL PLAN
WABASH AVE. AT I-72
F.A.P. ROUTE 8012 -
SECTION 21(W-3, TS-1, RS-7)
SANGAMON COUNTY
STATION 374+25.00
TO STATION 378+10.00
BR. STRUCTURE NOS. 084-0148 & 0149

Feb-04-2014 01:47:40PM 1:47:40 PM $FILE$