STATE OF ILLINOIS
DEPARTMENT OF TRANSPORTATION

ROUTE NO.	SECTION	COUNTY	TOTAL SHEETS	SHEET NO.
F.A.P. 8012	21(W-3, TS-1, RS-7)	SANGAMON	679	420
FED. ROAD DIST. NO. 7	ILLINOIS	FED. AID PROJECT-		

SHEET NO. 4
13 SHEETS

Contract No. 72890

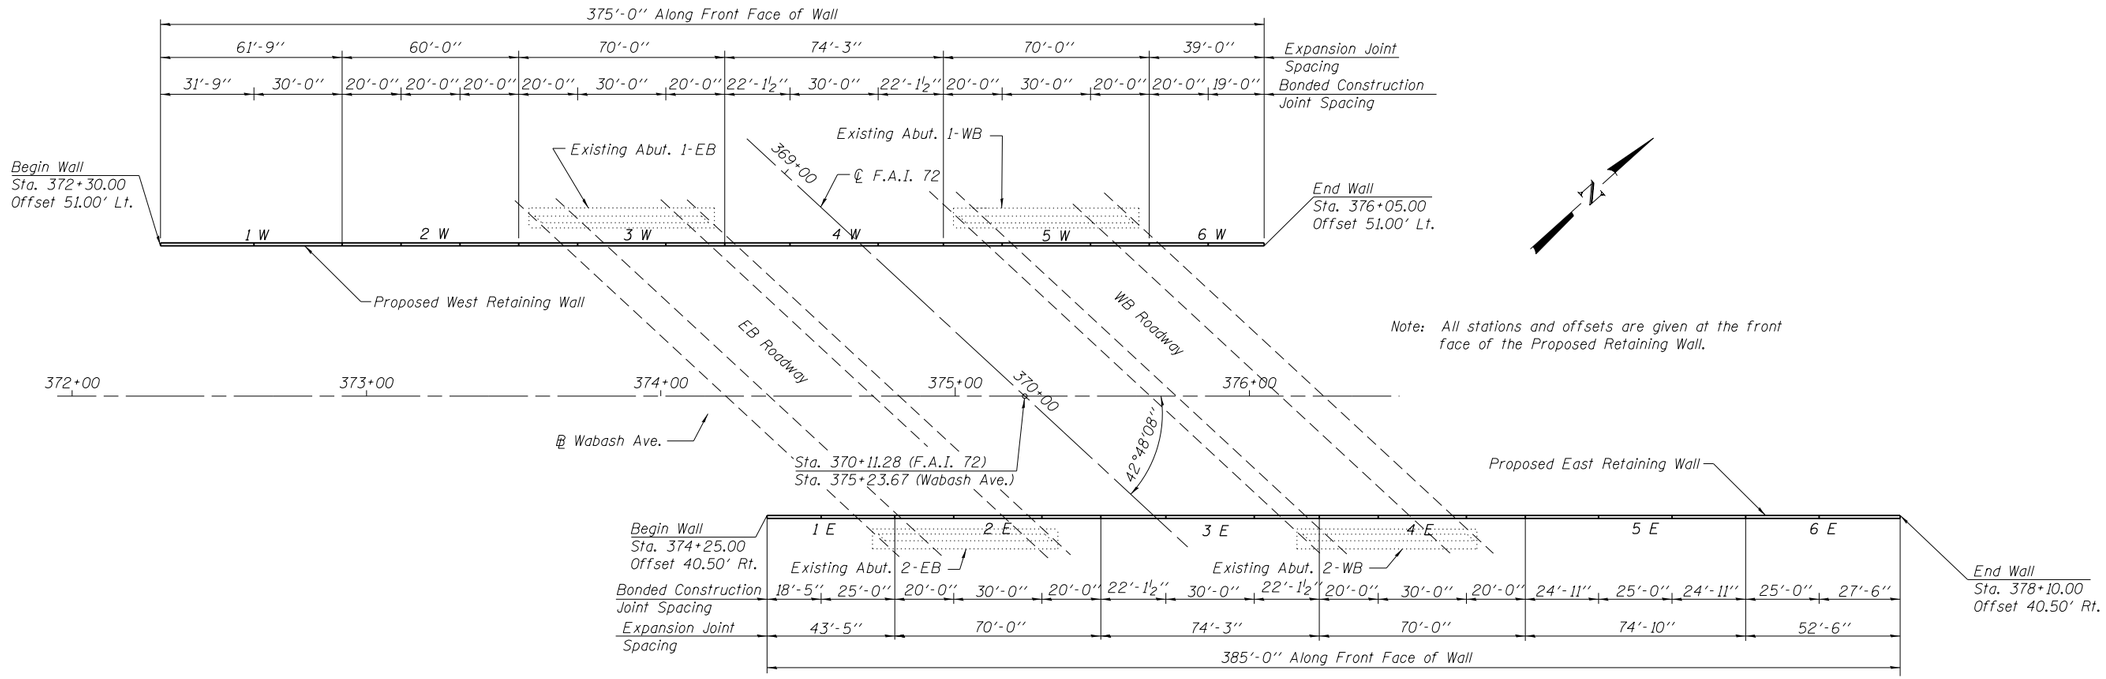

Note: All stations and offsets are given at the front face of the Proposed Retaining Wall.

PLAN

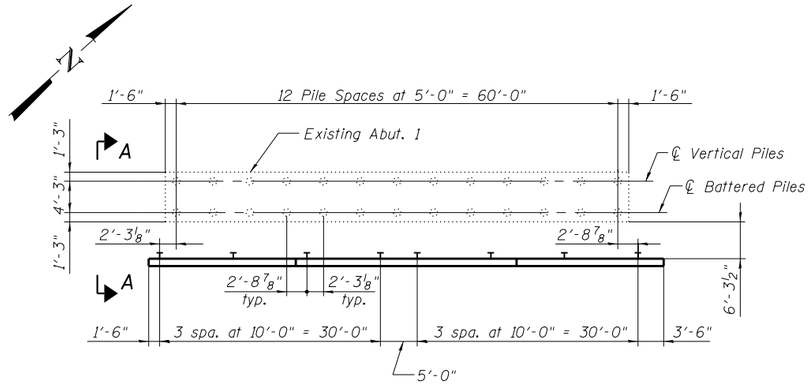

PLAN
Wall Panels 3W and 5W

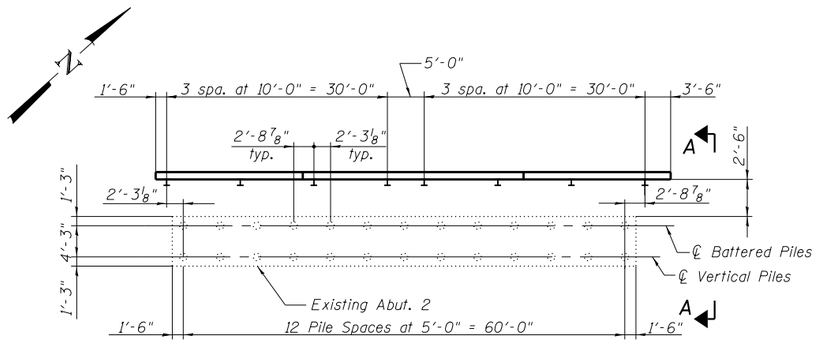

PLAN
Wall Panels 2E and 4E

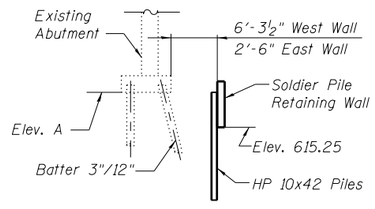

Section A-A

Location	Elev. A
Abut. 1-EB	620.00
Abut. 1-WB	619.53
Abut. 2-EB	619.31
Abut. 2-WB	618.62

Existing Abutment Notes:
Footing Only shown for clarity.
Piles are Concrete Piles.
Dimensions are from design plans. Contractor shall verify all dimensions, including spacing and batter of pile of existing abutment piles in the field prior to drilling soldier piles.

DESIGNED	NJM
CHECKED	KPH
DRAWN	JGC/NJM
CHECKED	KPH

FOUNDATION LAYOUT
EAST AND WEST RETAINING WALLS
WABASH AVE. AT I-72
F.A.P. ROUTE 8012 -
SECTION 21(W-3, TS-1, RS-7)
SANGAMON COUNTY

Feb-04-2014 01:47:45PM 1:47:45 PM $FILE$