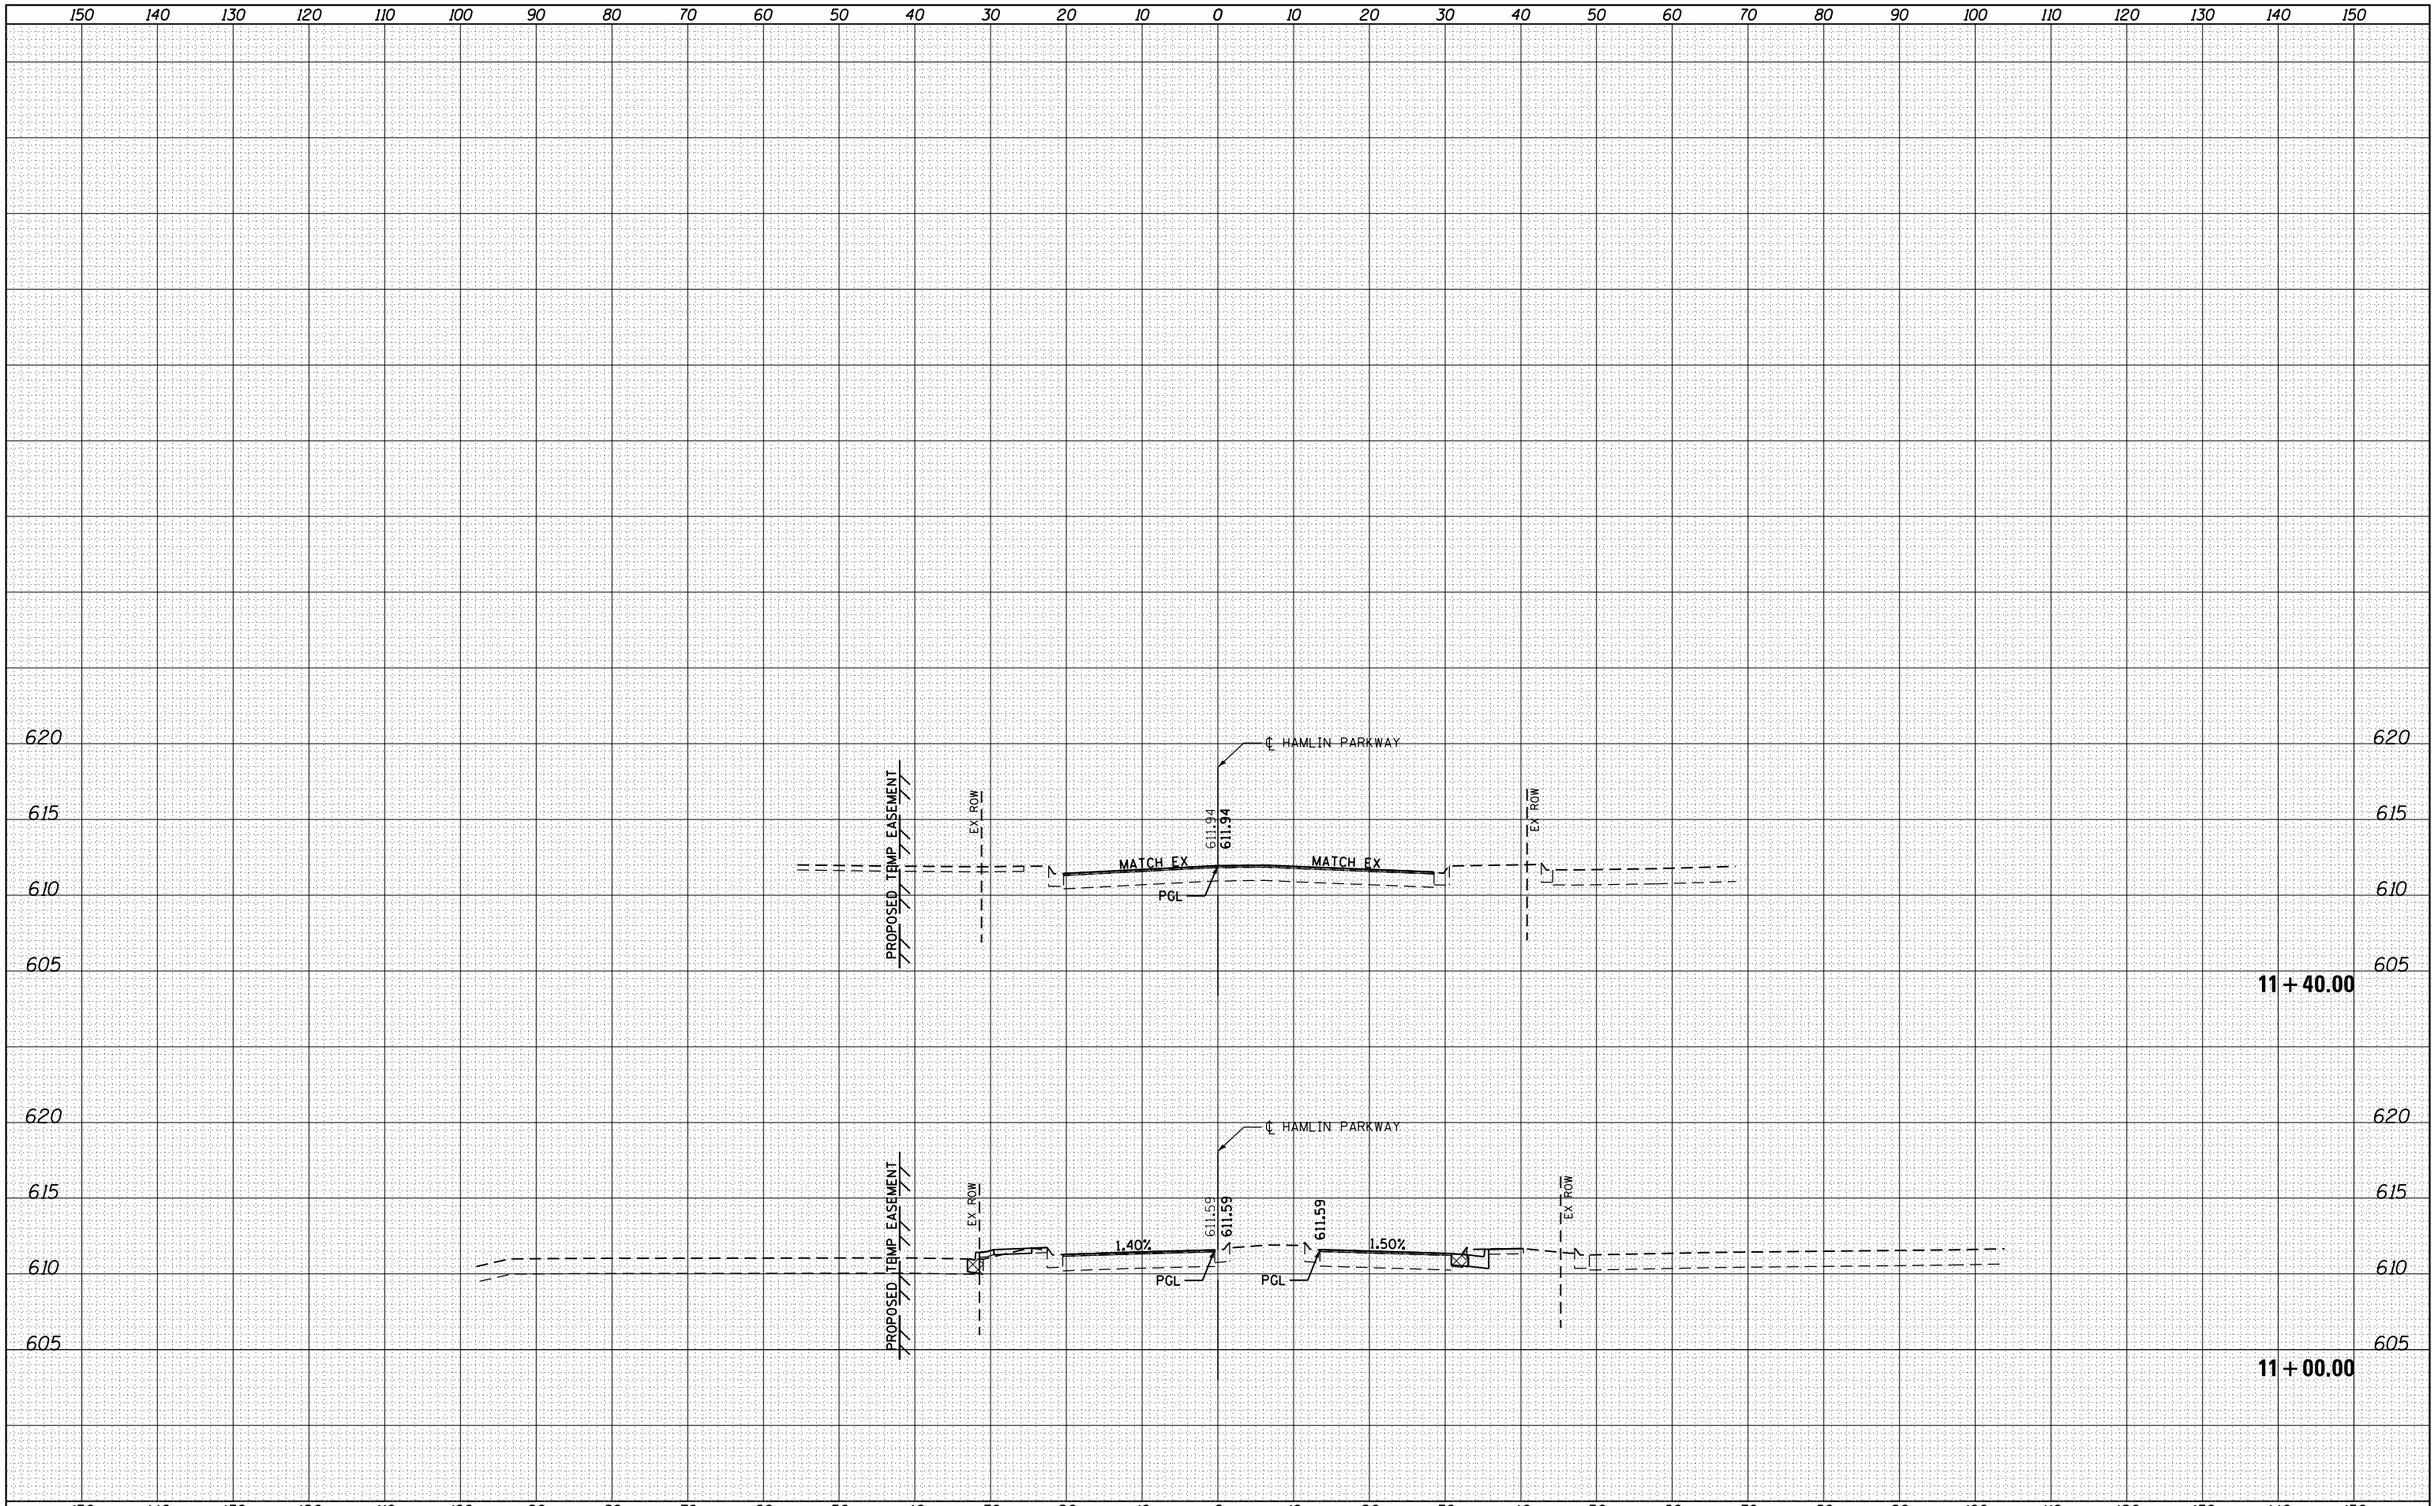

FINAL SURVEY		BY	DATE
NOTE BOOK NO.	SURVEYED		
	PLOTTED		
	TEMPLATE		
	AREAS		
	AREAS CHECKED		

ORIGINAL SURVEY		BY	DATE
NOTE BOOK NO.	SURVEYED		
	PLOTTED		
	TEMPLATE		
	AREAS		
	AREAS CHECKED		

FILE NAME =	USER NAME = sparksgw	DESIGNED - AS	REVISED -
c:\pw_work\pwidot\sparksgw\d0373645\D672890-sht-xssht-Hamlin.dgn		DRAWN - AS	REVISED -
	PLOT SCALE = 20.0000 ' / in.	CHECKED - SEW	REVISED -
	PLOT DATE = Feb-04-2014 01:54:06PM	DATE - 12/04/2013	REVISED -

STATE OF ILLINOIS
DEPARTMENT OF TRANSPORTATION

HAMLIN PARKWAY
CROSS SECTIONS

SCALE: 1"=10'H, 5'V | SHEET NO. 1 OF 1 SHEETS | STA. 11+00.00 TO STA. 11+40.00

F.A.U RTE.	SECTION	COUNTY	TOTAL SHEETS	SHEET NO.
8012	21(W-3, TS-1, RS-7)	SANGAMON	679	622
		CONTRACT NO. 72890		
		ILLINOIS FED. AID PROJECT		