SEE INTERSECTION DETAILS STA. 5+00 TO STA. 6+50

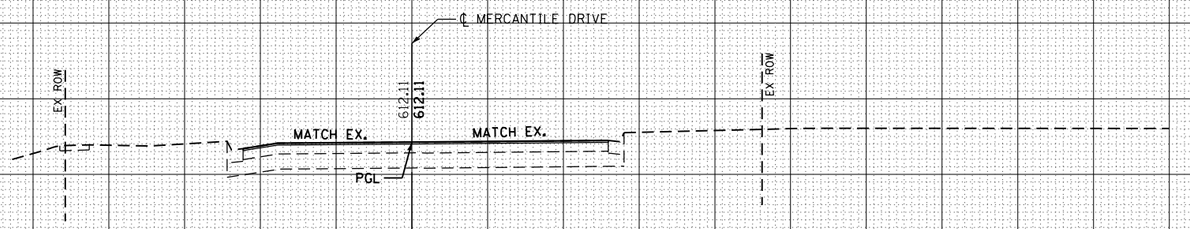

5+00.00

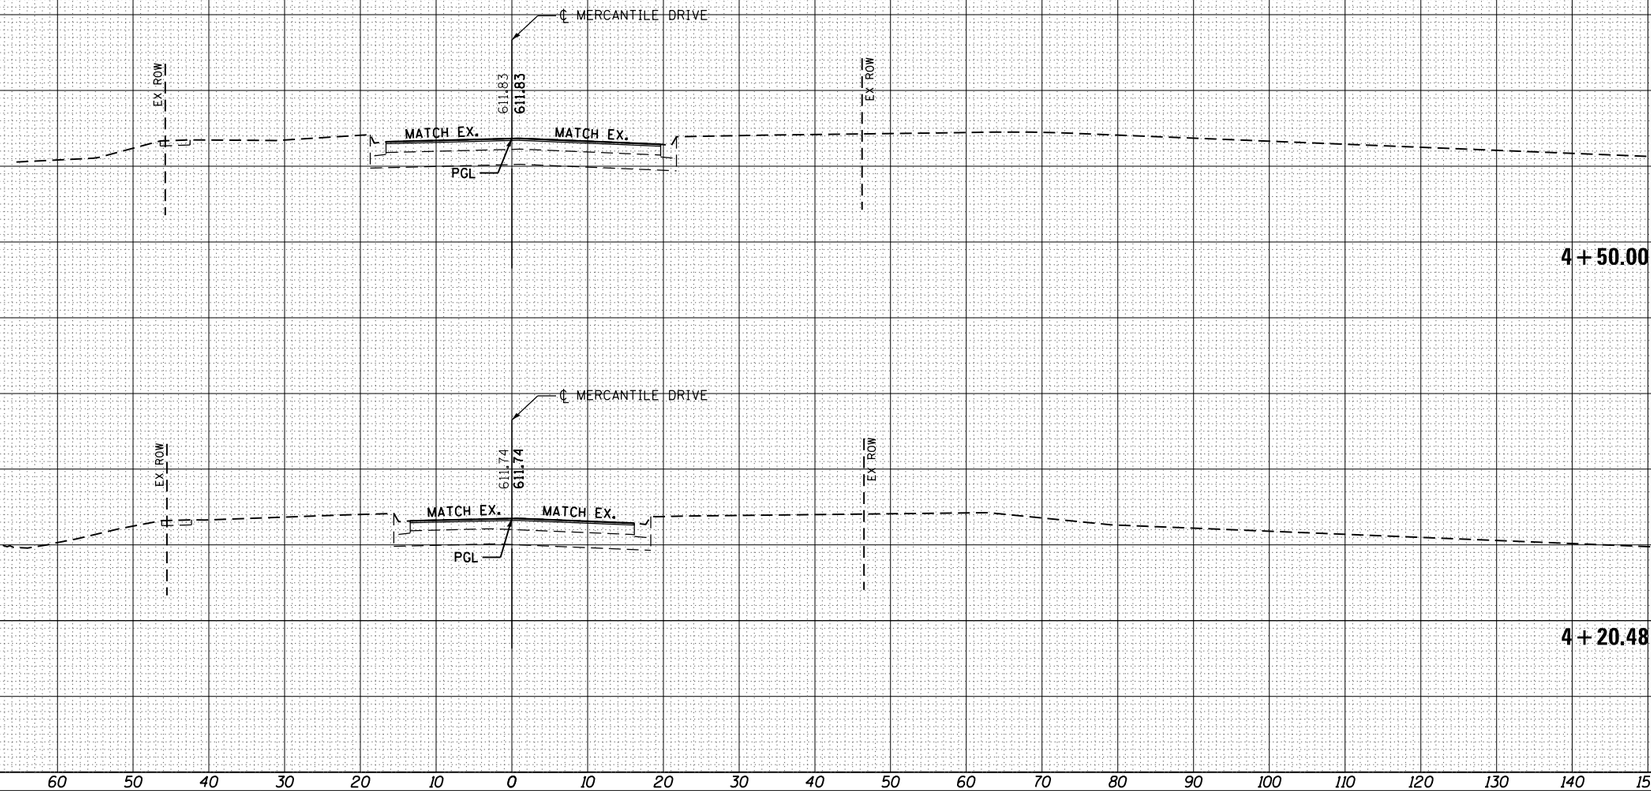

4+50.00

4+20.48

FINAL SURVEY	NOTE BOOK	NO.
SURVEYED		
PLOTTED		
TEMPLATE		
AREAS		
AREAS CHECKED		

BY	DATE

ORIGINAL SURVEY	NOTE BOOK	NO.
SURVEYED		
PLOTTED		
TEMPLATE		
AREAS		
AREAS CHECKED		

BY	DATE

FILE NAME = c:\pw_work\pwidot\sparksgw\d0373645\D672890-sht-xssht-Mercantilel.dgn	USER NAME = sparksgw	DESIGNED - AS
		DRAWN - AS
	PLOT SCALE = 20.0000 ' / in.	CHECKED - SEW
	PLOT DATE = Feb-04-2014 01:54:39PM	DATE - 12/04/2013

REVISED	-
REVISED	-
REVISED	-
REVISED	-

STATE OF ILLINOIS
DEPARTMENT OF TRANSPORTATION

MERCANTILE DRIVE
CROSS SECTIONS

SCALE: 1"=10'H, 5'V | SHEET NO. 1 OF 5 SHEETS | STA. 4+20.48 TO STA. 5+00.00

F.A.U RTE.	SECTION	COUNTY	TOTAL SHEETS	SHEET NO.
8012	21(W-3, TS-1, RS-7)	SANGAMON	679	631
		CONTRACT NO. 72890		
	ILLINOIS	FED. AID PROJECT		